



ABUGOV • KASPAR

- architecture
- urban design
- engineering
- interior design

CALGARY PLANNING COMMISSION

CARRINGTON COMMERCIAL

CALGARY, ALBERTA

September 8, 2020



CITY OF CALGARY
RECEIVED
IN COUNCIL CHAMBER
SEP 17 2020
ITEM: 7.1.1. CPC2020-0941
Distribution
CITY CLERK'S DEPARTMENT

Carrington Commercial - Design Rationale
Land Use: C-C2f1.0h10 Commercial - Community 2 // DC 168D2019
Combined Site Area: 9.06 Ac
Address: 77 Carrington PZ NW // 1637 Carrington BV NW

Background:
Carrington Commercial is located along 14th Street NW between 140th Avenue and 144th Avenue NW. Within walking distance of community amenities including a planned elementary school and regional green ways, the site sits adjacent to Mattamy's Greenway Park in the heart of Carrington.

Vision:
The land developer's vision is to create a vibrant community hub that will serve as an extension to Greenway Park, providing an amenity that is unique to the residents of Carrington and surrounding communities. Paying careful consideration to context, this development will provide a welcoming neighborhood atmosphere that blends in seamlessly with its residential surroundings. The design is intended to extend the lively animation and activity of Greenway Park into the development. The goal is to provide opportunities for potential commercial tenants that cater to the Greenway Park's active and passive activities – such as a fitness centre, restaurants, take-out food services, a day care, an instructional facility, etc – to foster a year round animated park space.

Strategy / Integration:
In keeping with the spirit of the park, the architecture is playful and inviting. The scale and character of the design respects and responds to the residential context that it interfaces with. Drawing inspiration from modern farmhouse aesthetics, large masses were broken down into smaller more inviting volumes appropriated for the scale of the individual. The built form can be interpreted as a collection of unique and repetitive forms, each with its own distinct character. A diverse material and colour palette allows each tenant space to maintain its own identity. Design elements such as generous roof overhangs with exposed structure, and the consistent application of trim boards, help to unify this collection of CRUs, which form a whole that is greater than the sum of its parts.

Connectivity / Orientation:
Built forms fronting the Greenway Park will incorporate ample glazing and display windows for visual permeability onto the park and views into storefronts. In addition, large garage style doors are incorporated into the design of a restaurant and an instructional facility on-looking the park. By exploiting the views and ambience of the park, these features blur the boundary of where the park begins and ends. A sizable promenade and public plaza on the park edge further reinforce this idea.

The site forms meaningful connections with existing and future infrastructure. Generous layers of landscaping and planting add character to circulation paths and soften the edges and spaces between built forms, parking and public spaces. Pedestrian links will be highly visible and accentuated by enhanced landscaping, site furnishings and paving that corresponds with the Greenway Park design. These connections will not only link the commercial parcel to the park, but will also allow for connectivity to the north, east and south portion of Mattamy's Carrington community. We believe the coalescence of the architectural character, site design and proper supportive tenant mix will successfully prove to be a great addition to the community of Carrington.

DESIGN RATIONALE



CARRINGTON COMMERCIAL
CALGARY, ALBERTA

September 8, 2020



17162

Development Permit Plans



SOUTH-EAST CORNER OF SITE




EAST INSIDE CORNER OF SITE



NORTH-EAST CORNER OF SITE



NORTH-WEST CORNER OF SITE

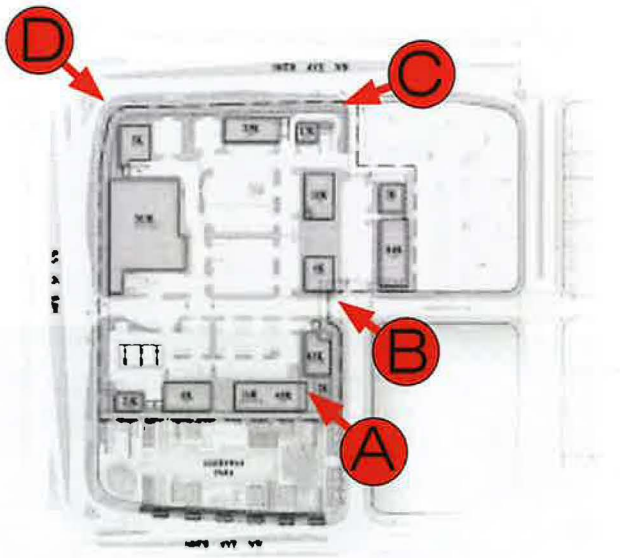

EXISTING SITE PHOTOS



CARRINGTON COMMERCIAL
CALGARY, ALBERTA
September 8, 2020




Development Permit Plans



LOOKING EAST FROM WEST OF SITE



SOUTH-WEST CORNER OF SITE

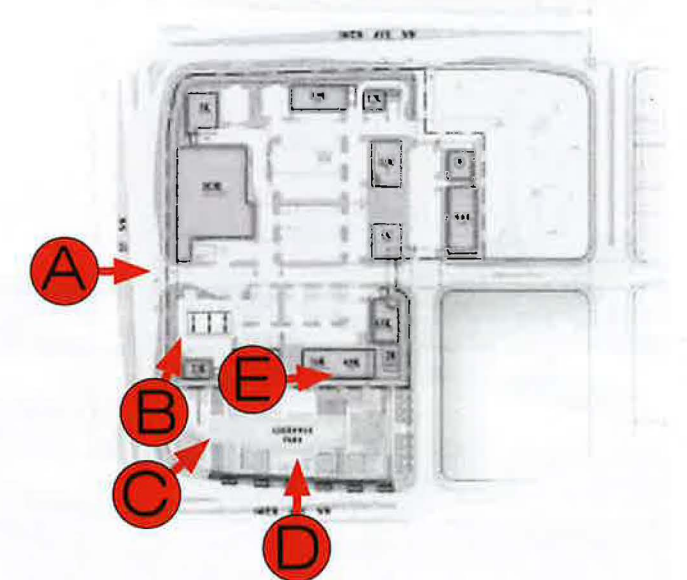

SOUTH-WEST CORNER OF GREENWAY PARK



LOOKING EAST AT CONNECTION TO GREENWAY PARK



LOOKING NORTH THROUGH GREENWAY PARK



CARRINGTON COMMERCIAL

CALGARY, ALBERTA

September 8, 2020



17162

Development Permit Plans



LOOKING SOUTH FROM GREENWAY PARK




SOUTH-WEST CORNER OF GREENWAY PARK



CARRINGTON SHOWHOMES



LOOKING NORTH-WEST FROM GREENWAY PARK

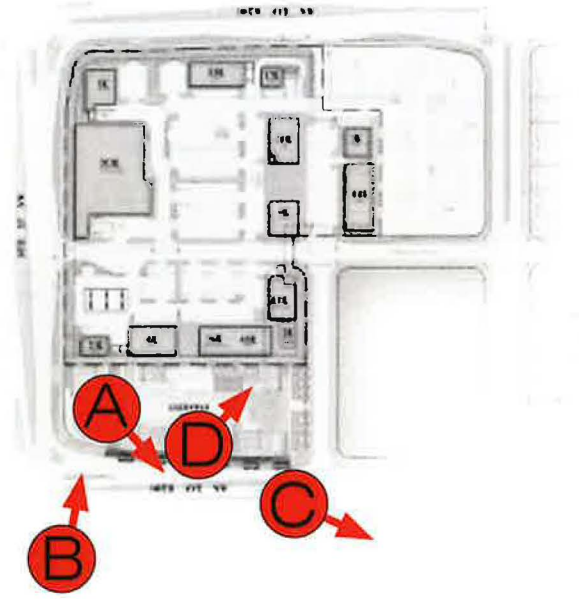


CONTEXT PHOTOS




CARRINGTON COMMERCIAL
CALGARY, ALBERTA
September 8, 2020



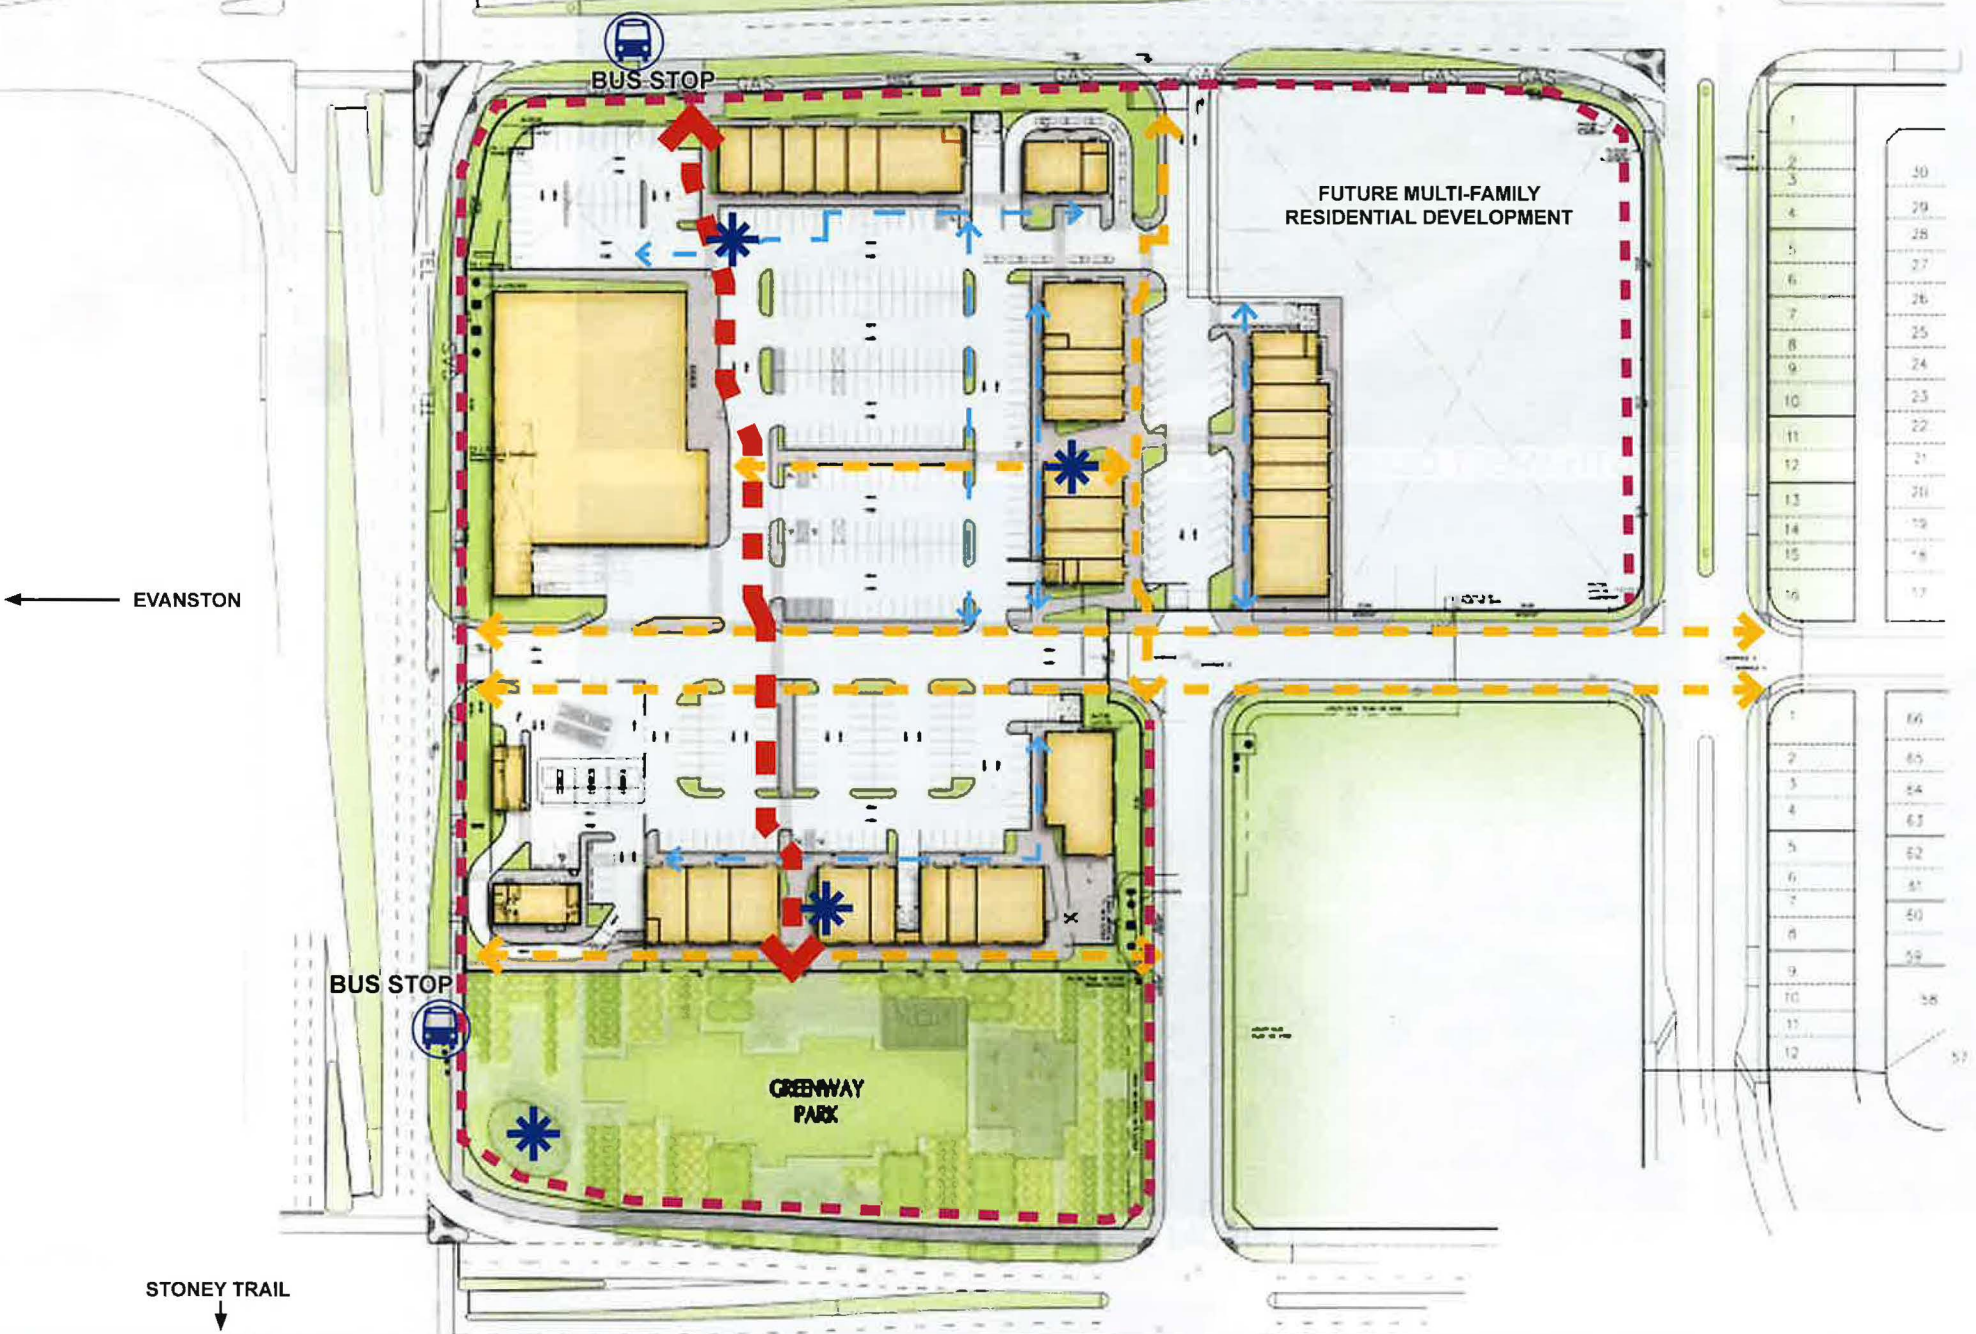

LEGEND

- Primary Pedestrian Route
- Secondary Pedestrian Route
- Tertiary Pedestrian Route
- City Sidewalk
- Pedestrian Node

 


SITE CONNECTIVITY



CARRINGTON COMMERCIAL
CALGARY, ALBERTA
September 8, 2020



17162

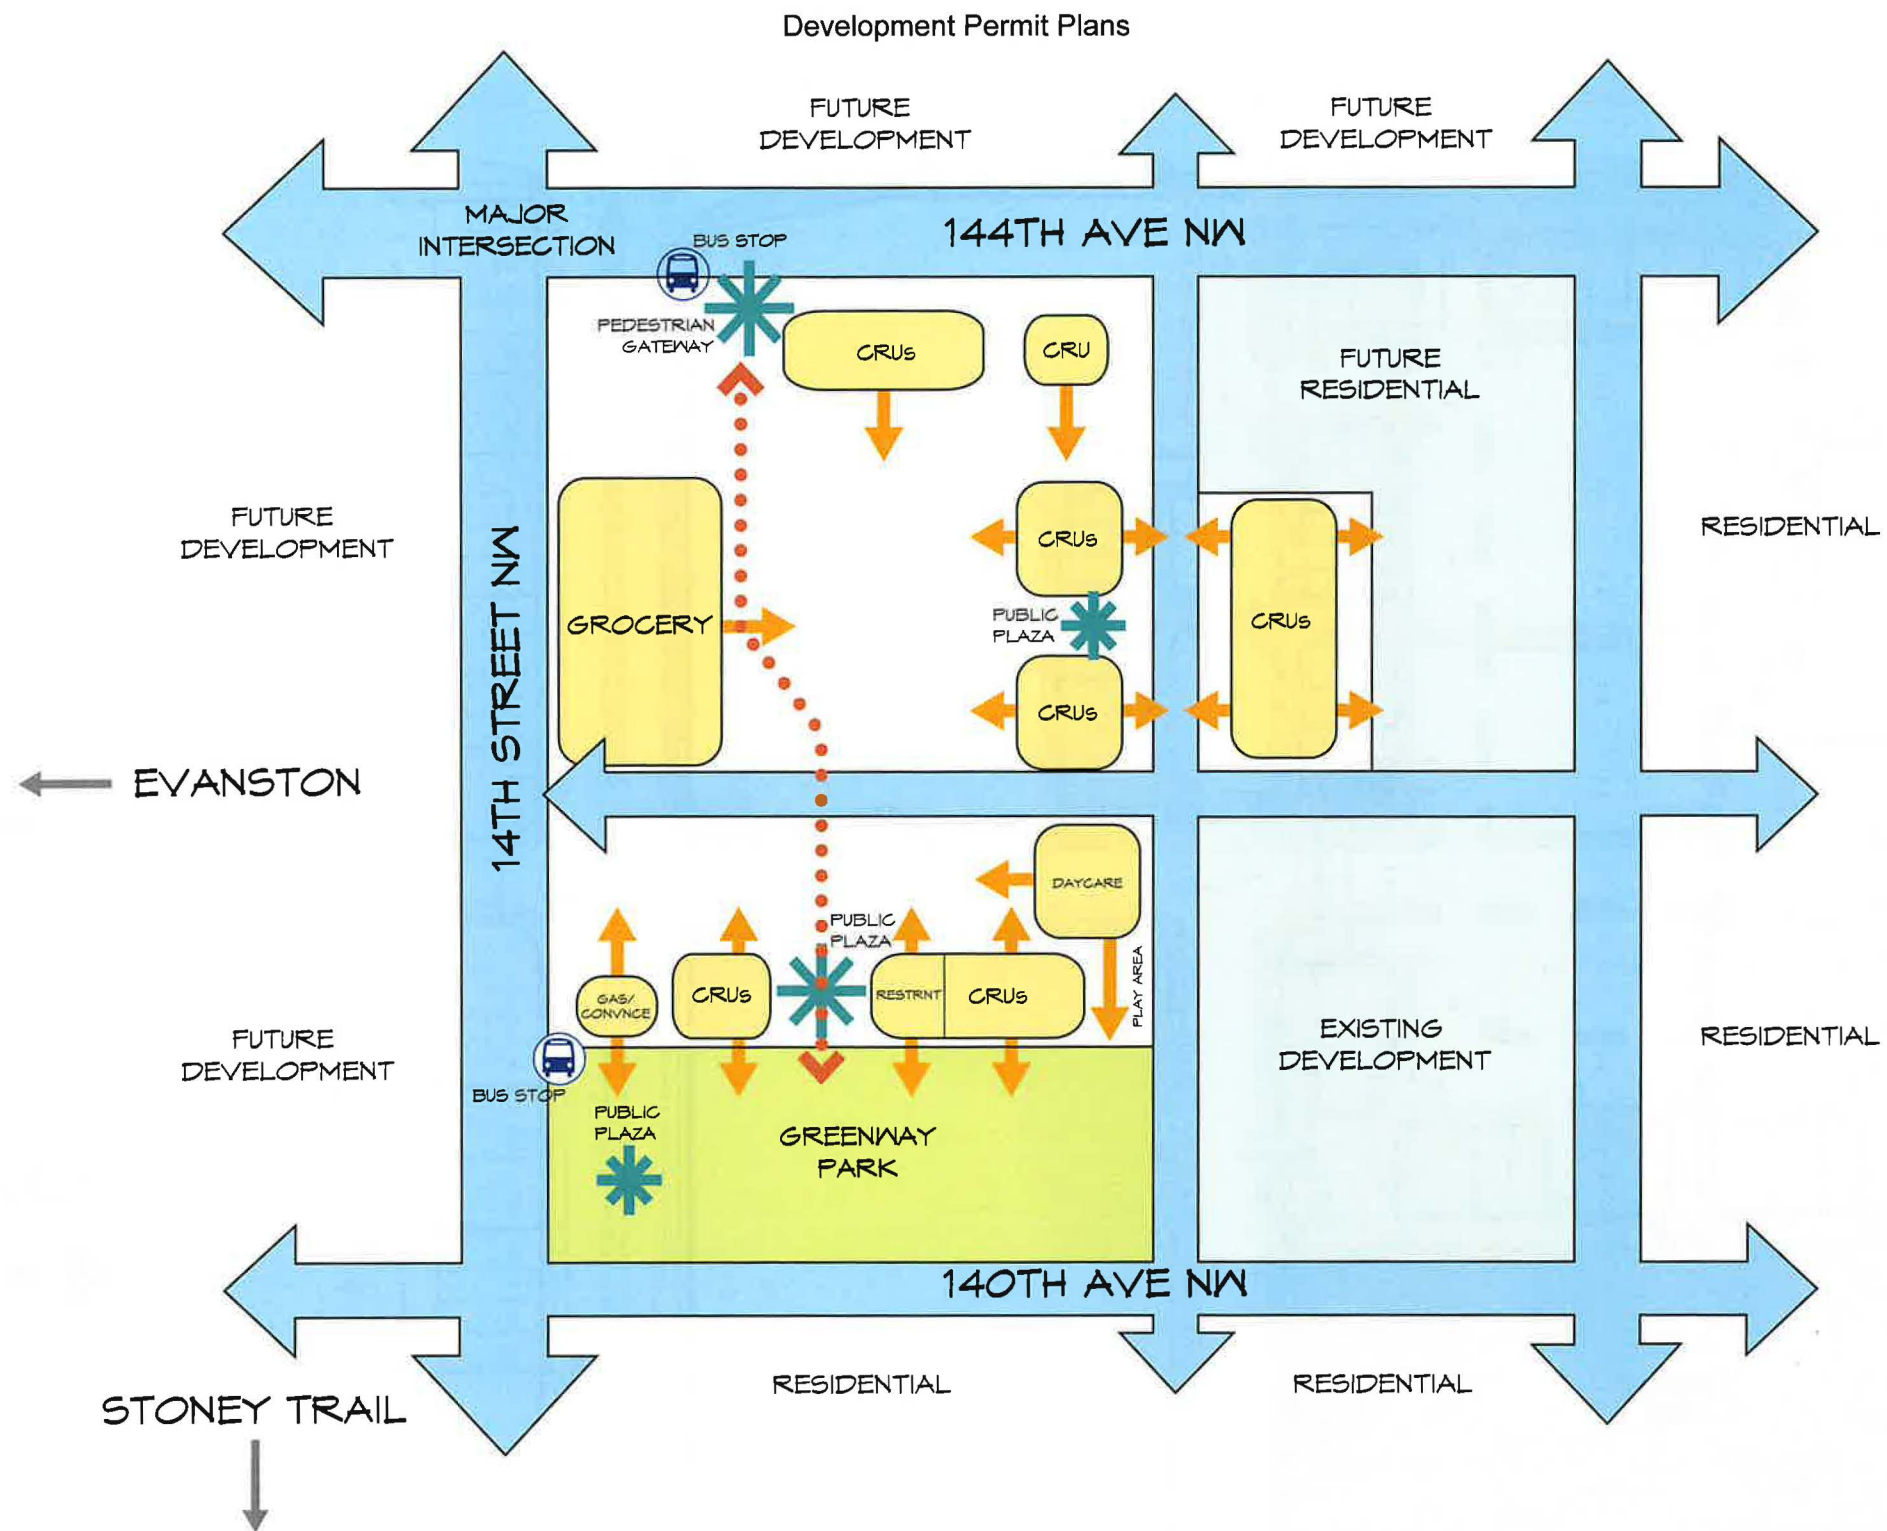

REVISED CONTEXT DIAGRAM



CARRINGTON COMMERCIAL
CALGARY, ALBERTA
September 8, 2020



17162

Development Permit Plans




Calgary, Alberta

LEGEND

-  Primary Pedestrian Circulation
-  Secondary Pedestrian Circulation

SITE CONNECTIVITY

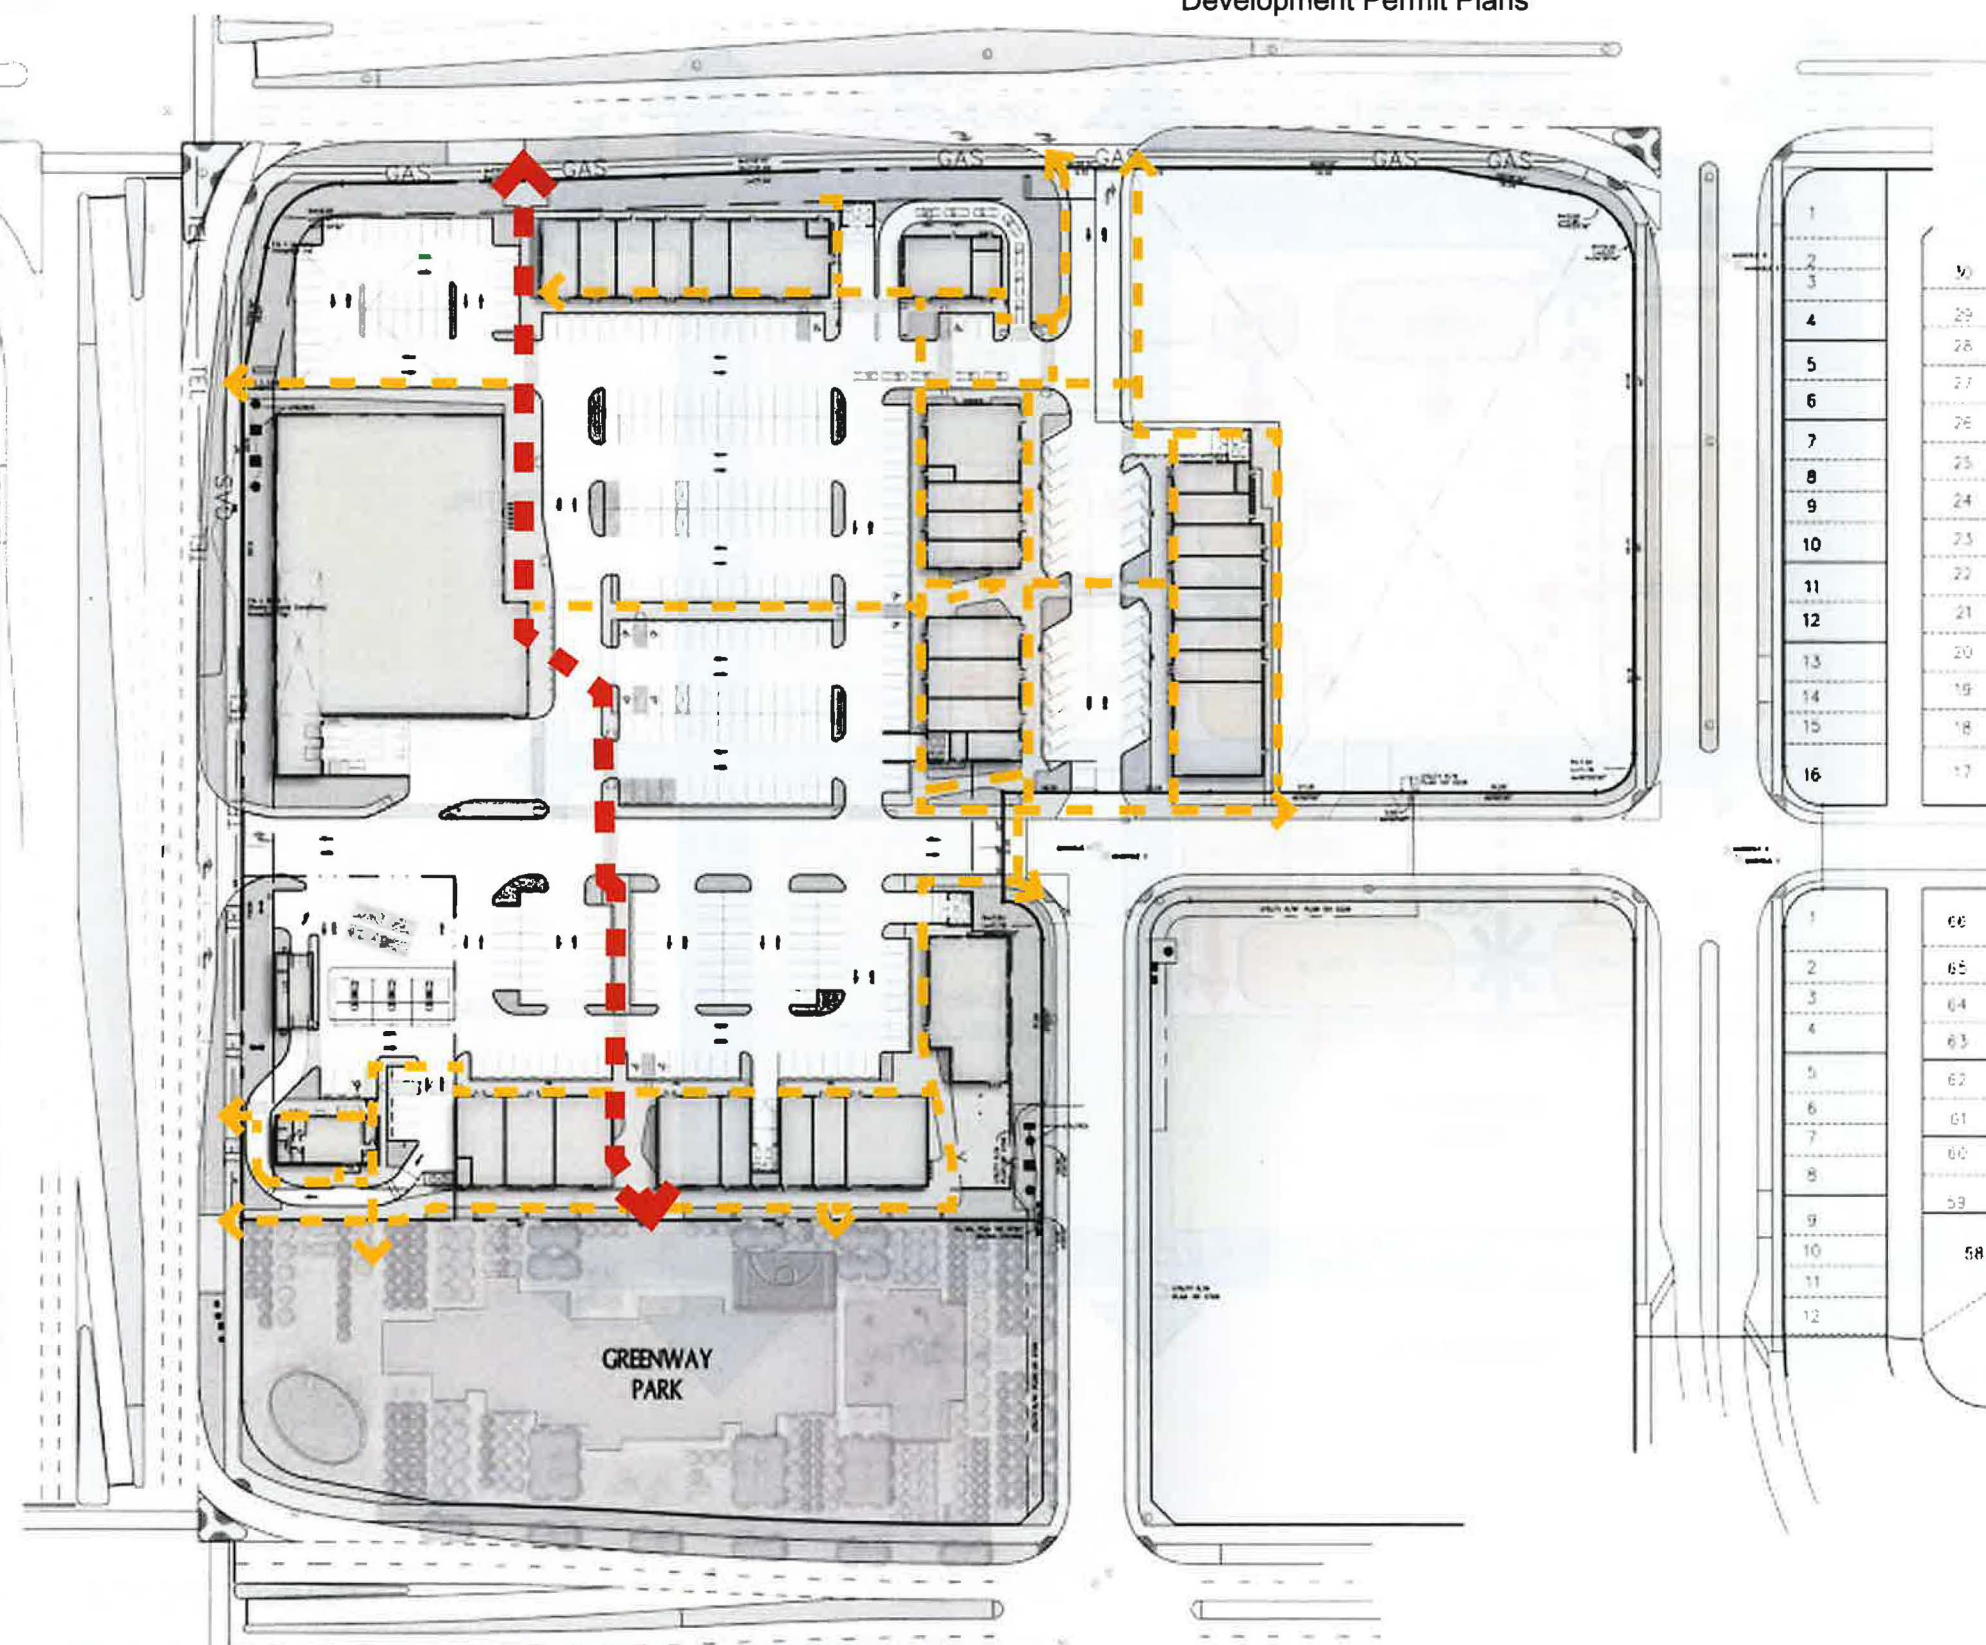



CHARACTER IMAGES [SMM]




ROYOP
DEVELOPMENT CORPORATION

CARRINGTON COMMERCIAL
CALGARY, ALBERTA
September 8, 2020



AK
ABUGOV • KASPAR
architecture
17162

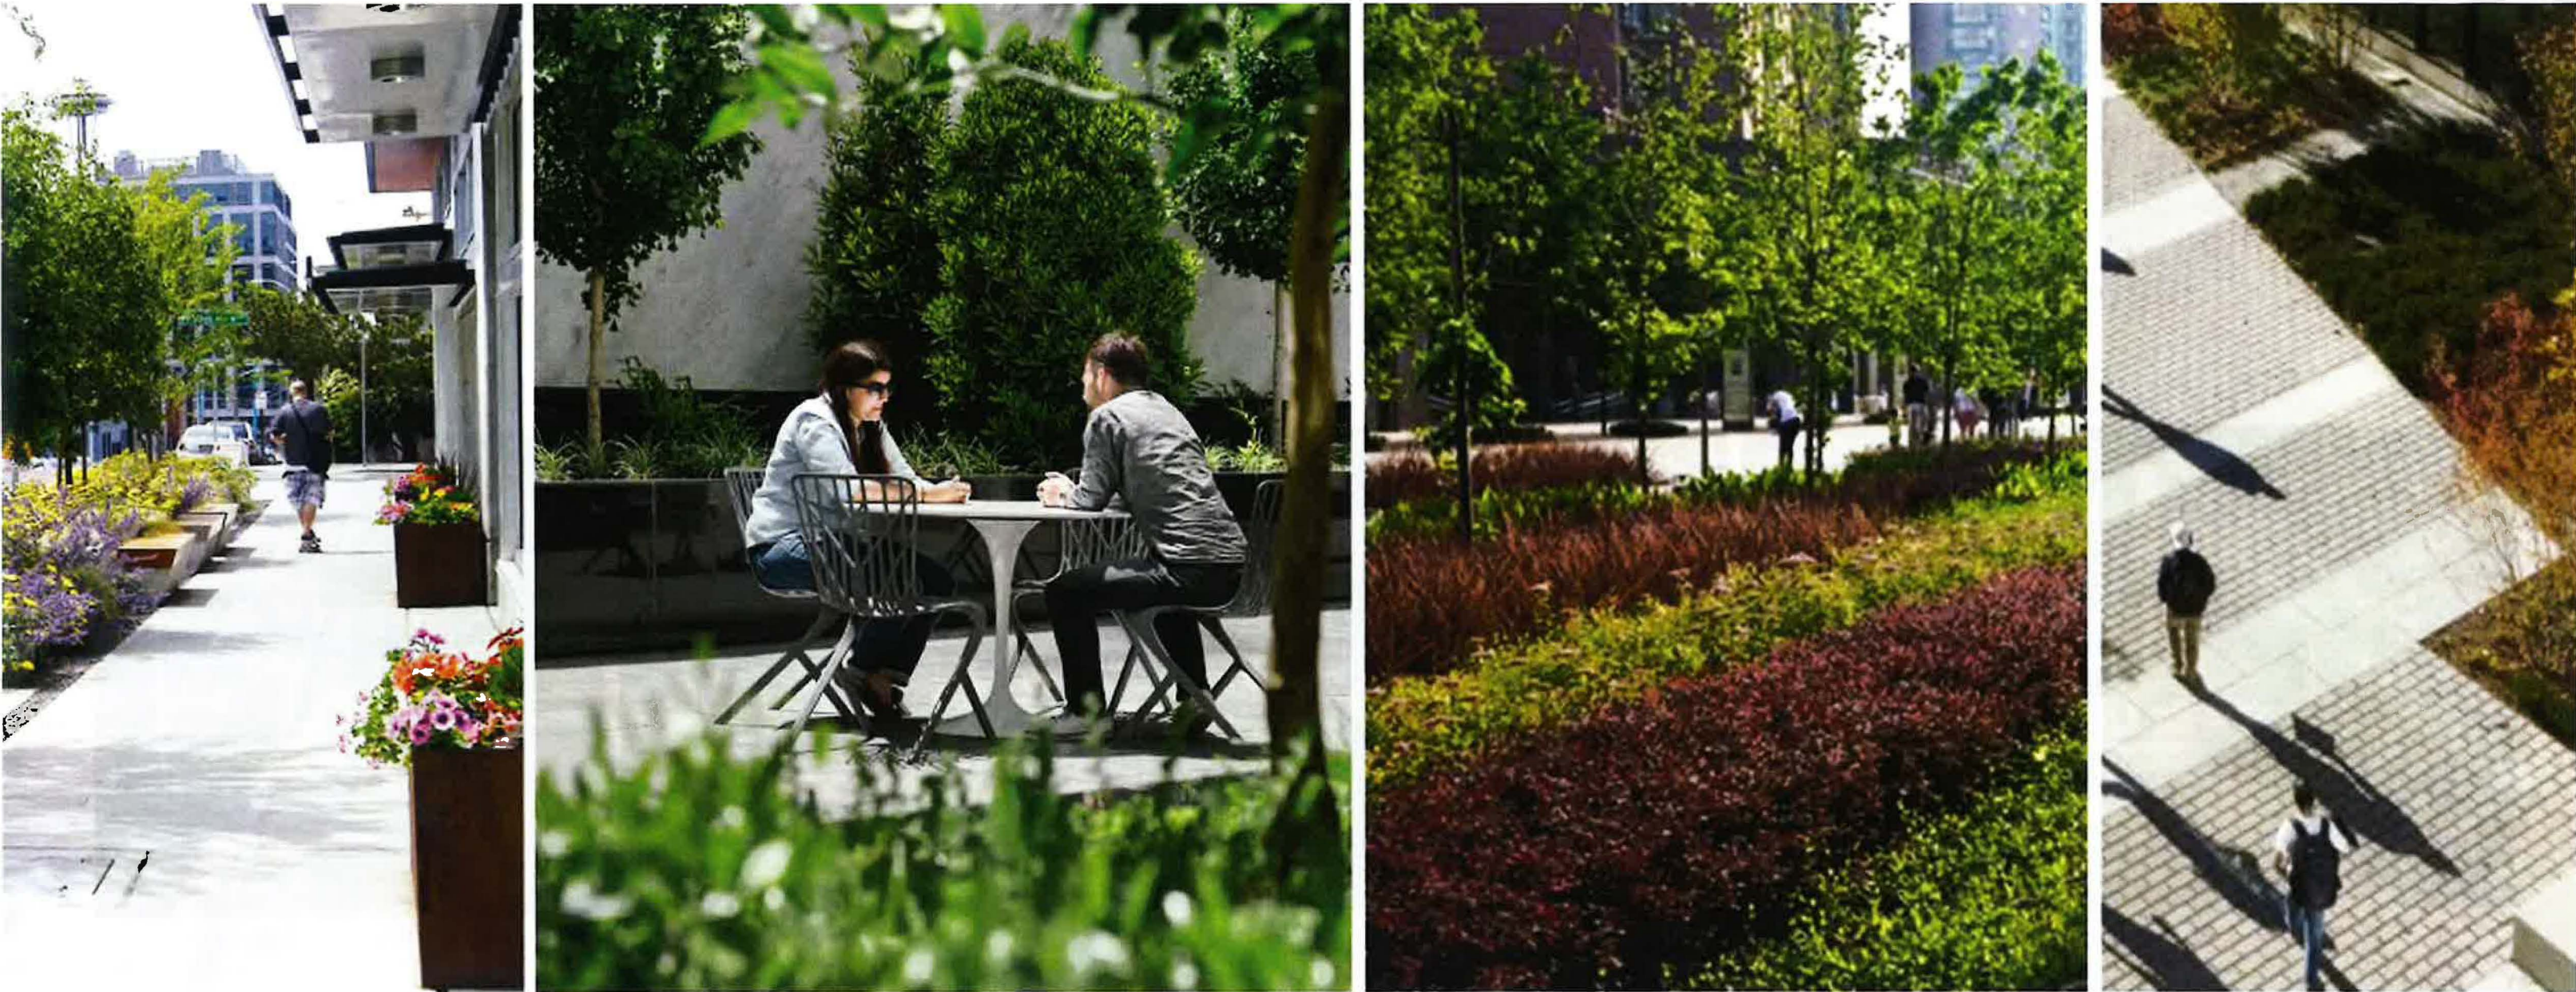

CHARACTER IMAGES [SMM]



CARRINGTON COMMERCIAL
CALGARY, ALBERTA
September 8, 2020





CHARACTER IMAGES [SMM]




ROYOP
DEVELOPMENT CORPORATION

CARRINGTON COMMERCIAL
CALGARY, ALBERTA
September 8, 2020



AK
ABUGOV • KASPAR
architecture
17162

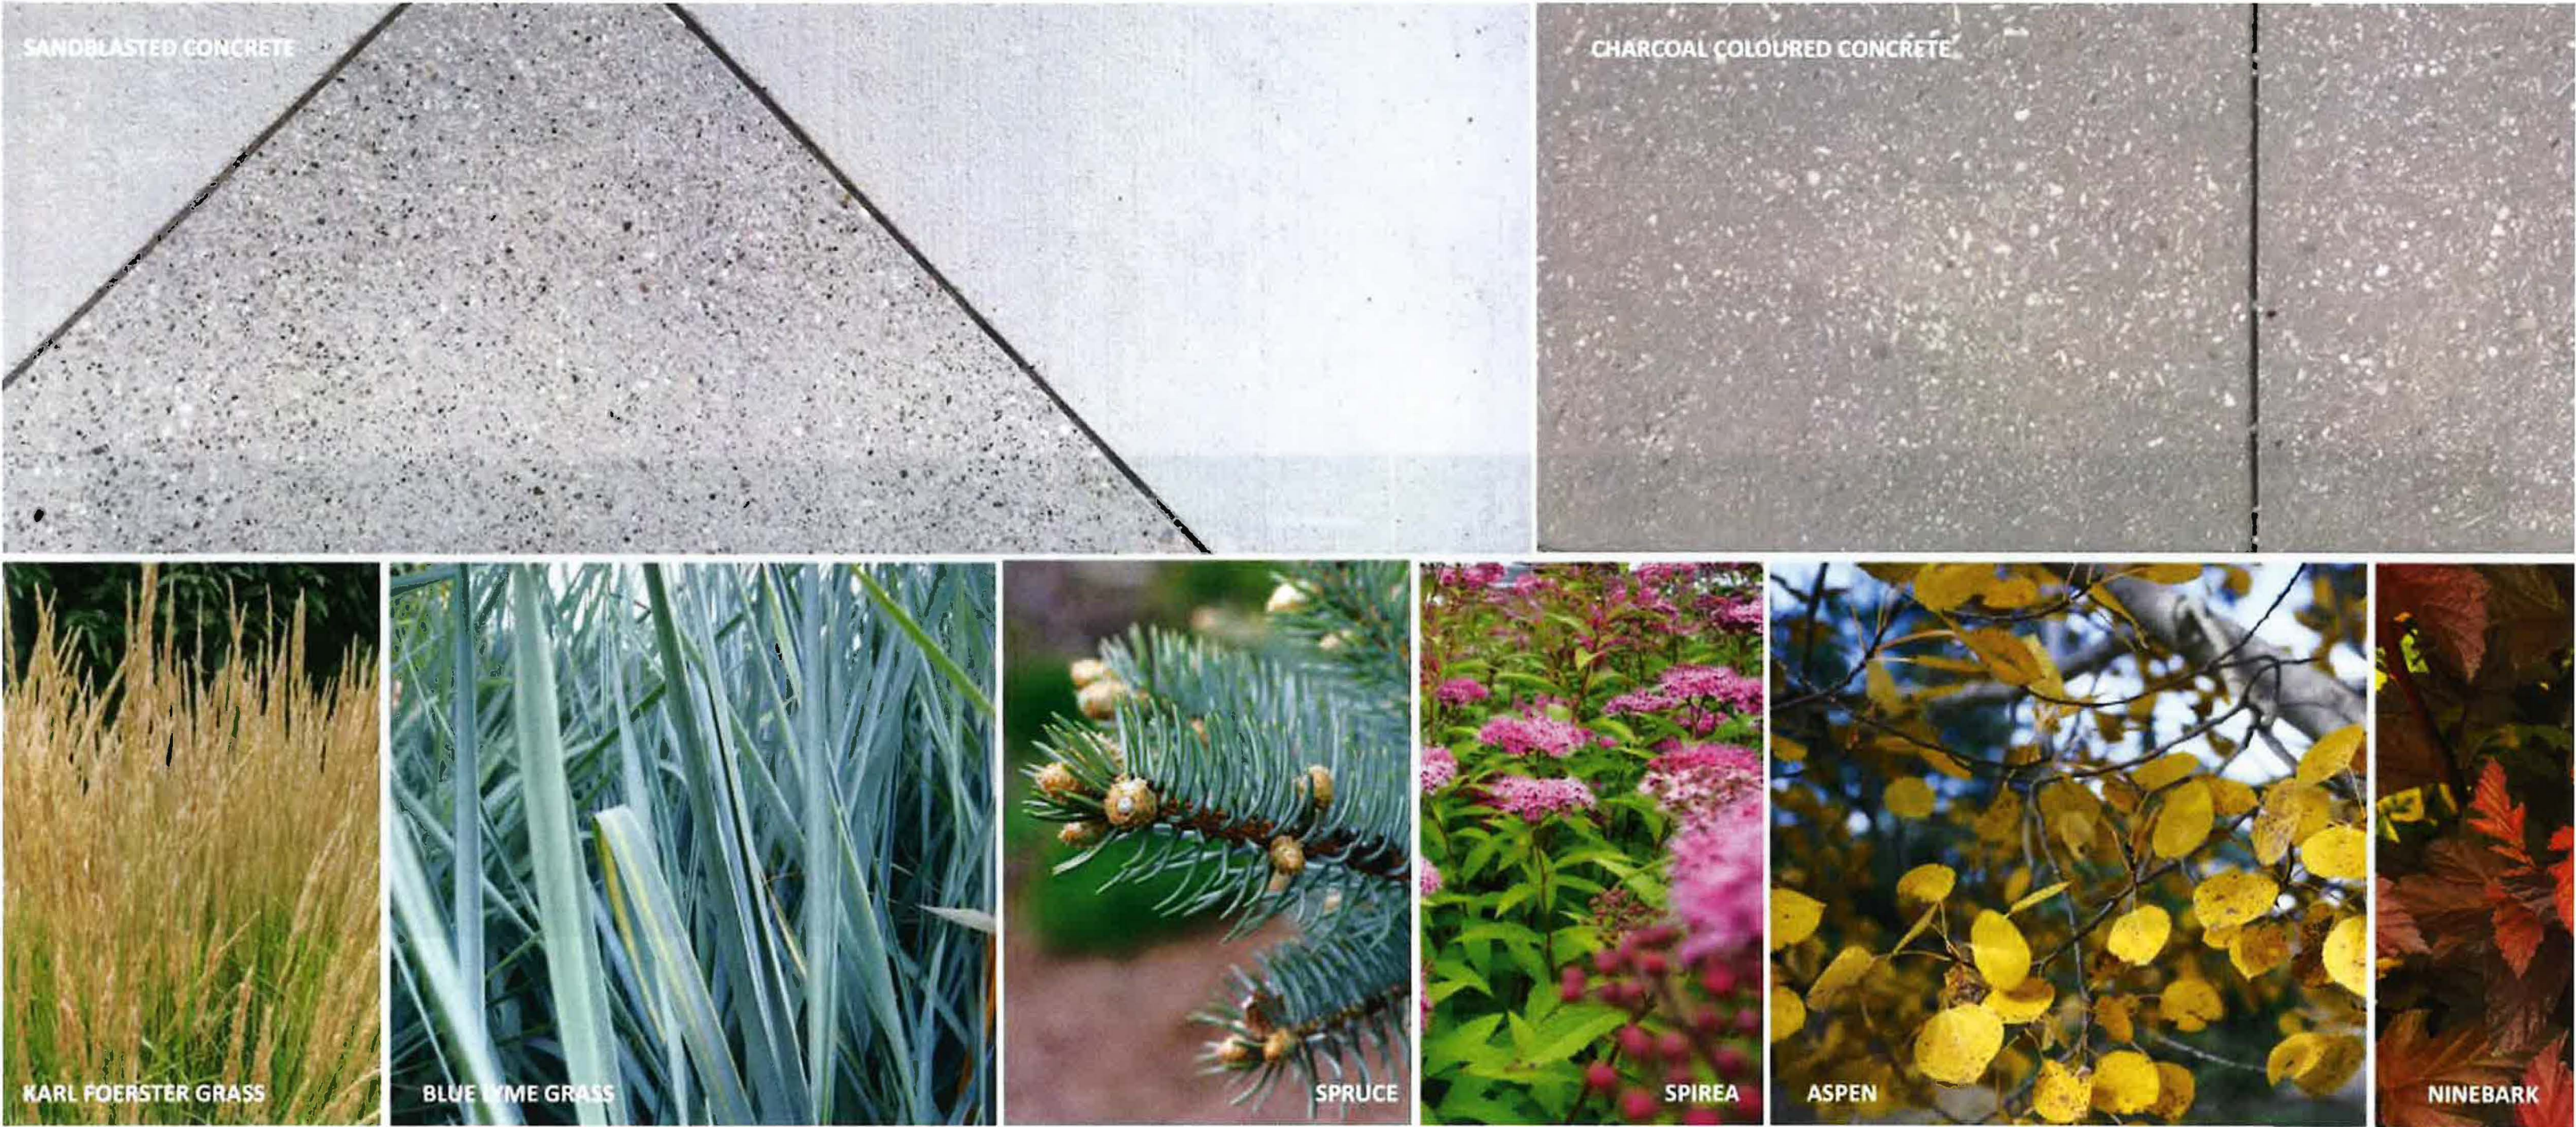

LANDSCAPE MATERIALS [SMM]



ROYOP
DEVELOPMENT CORPORATION

CARRINGTON COMMERCIAL

CALGARY, ALBERTA

September 8, 2020



AK
ABUGOV • KASPAR
architecture

17162

Development Permit Plans



CARRINGTON COMMERCIAL
CALGARY, ALBERTA
September 8, 2020



Development Permit Plans



LANDSCAPE PLAN [SMM]



CARRINGTON COMMERCIAL

CALGARY, ALBERTA


September 8, 2020



17162





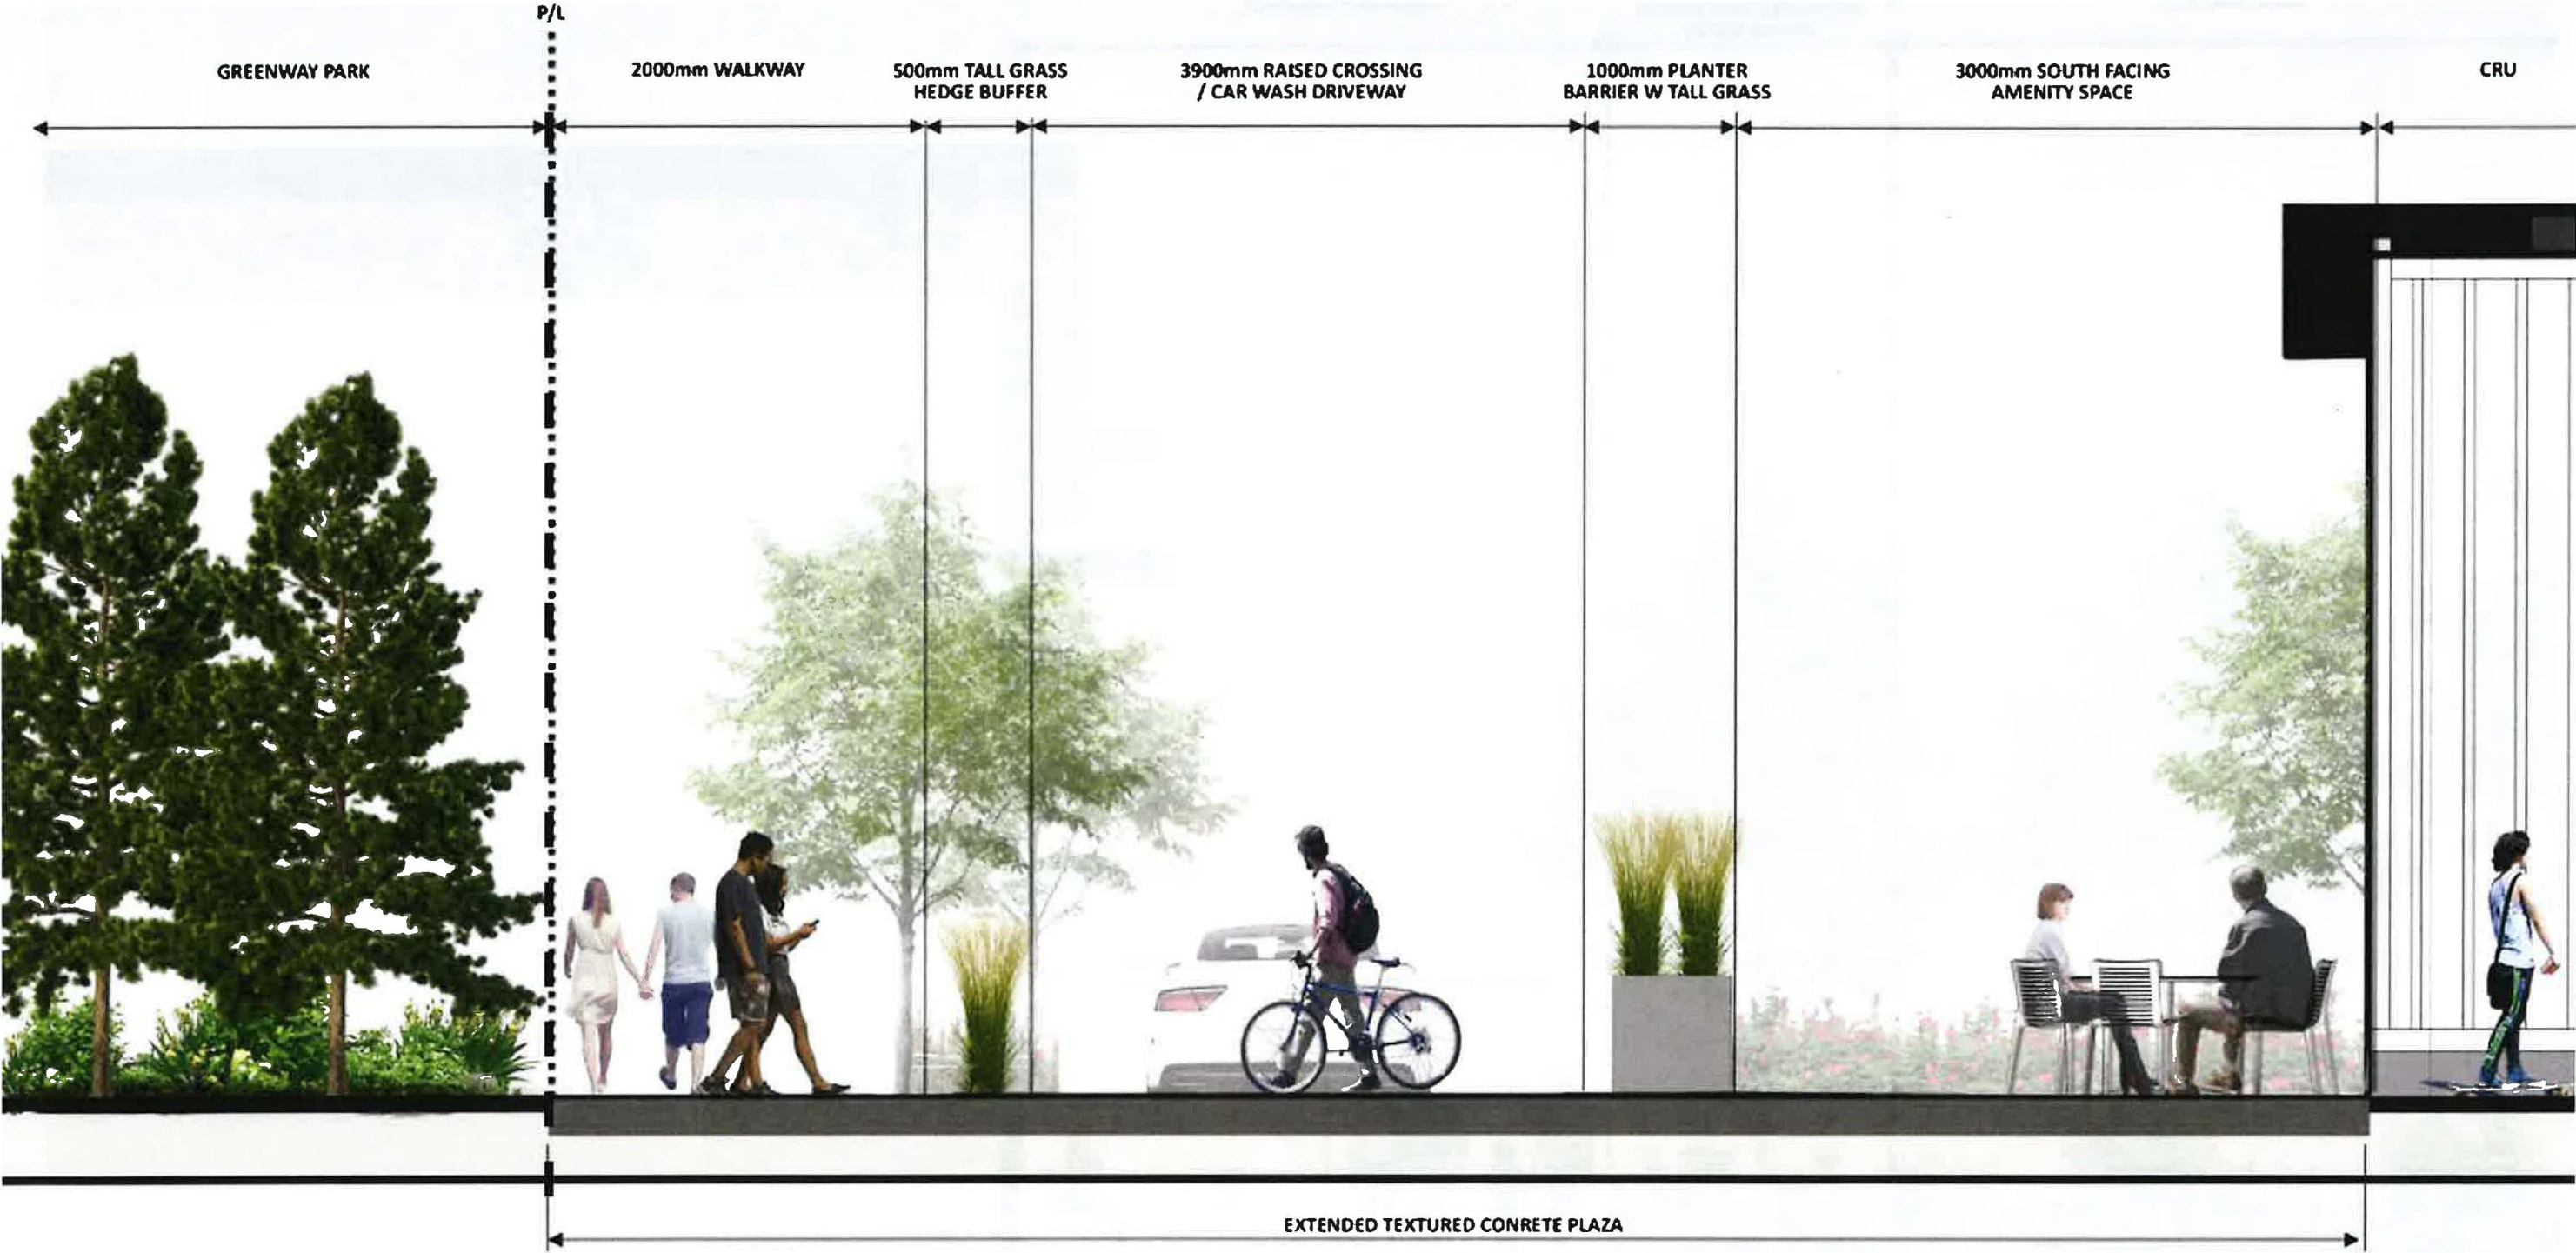

SECTION A-A [SMM]




CARRINGTON COMMERCIAL
CALGARY, ALBERTA
September 8, 2020



17162

Development Permit Plans

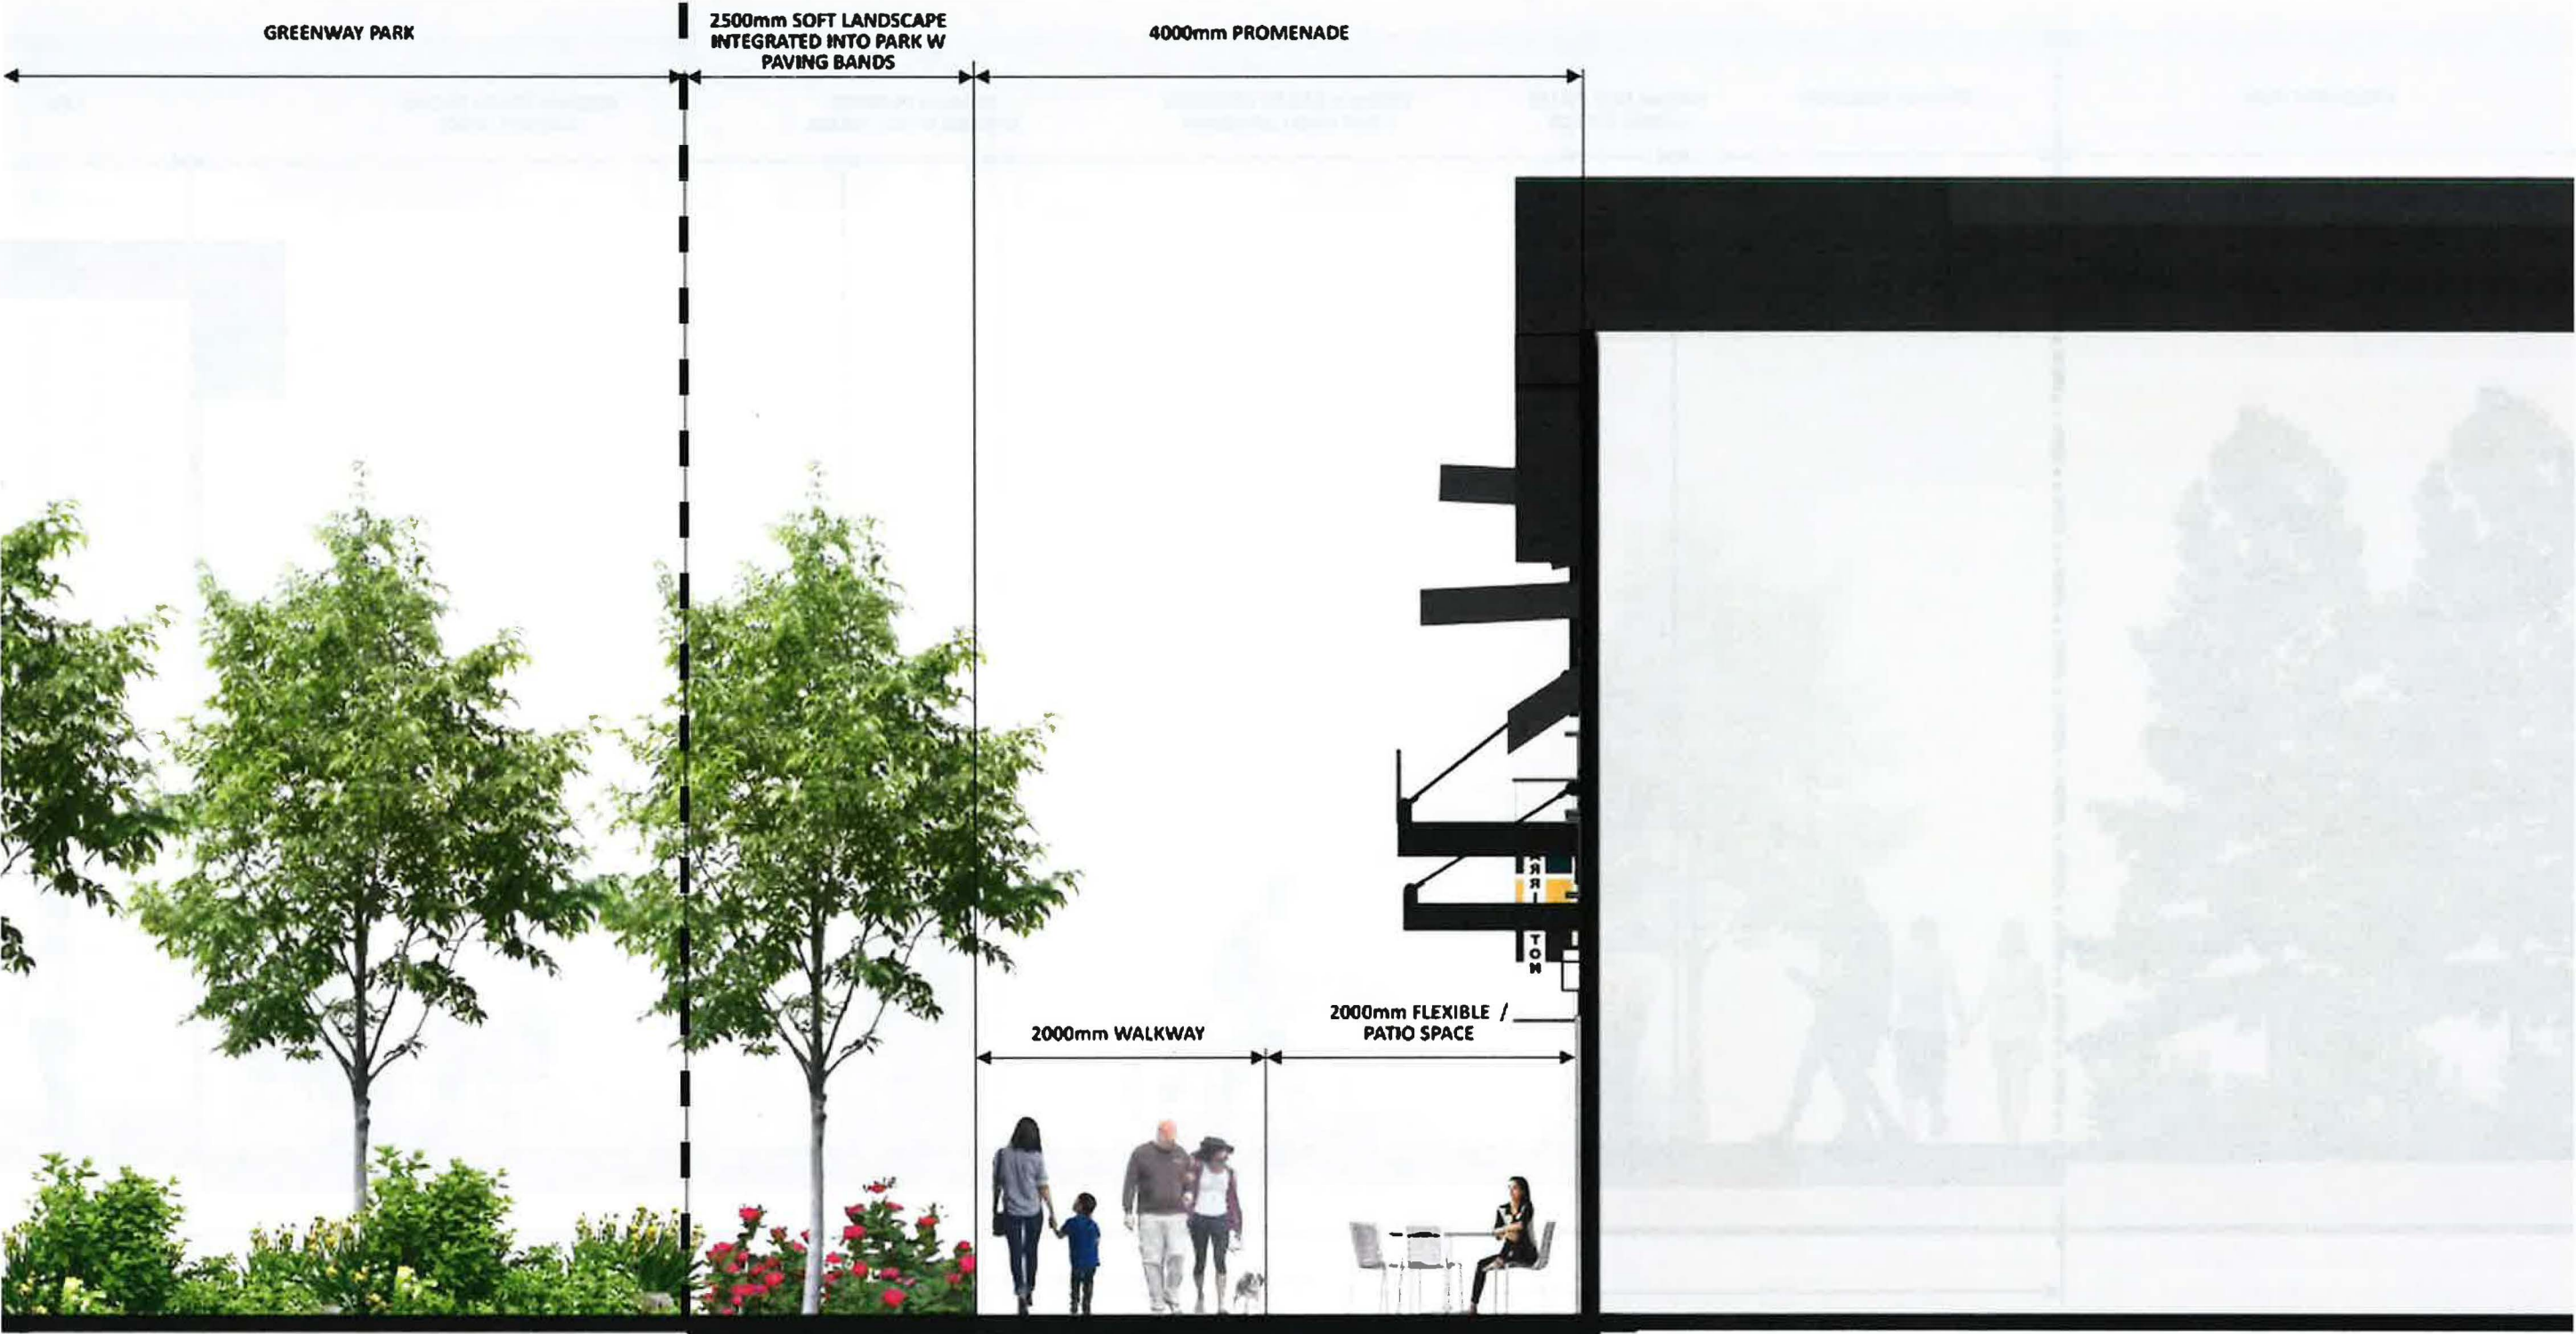

SECTION B-B [SMM]



CARRINGTON COMMERCIAL
CALGARY, ALBERTA
September 8, 2020



17162



SECTION C-C [SMM]



CARRINGTON COMMERCIAL
CALGARY, ALBERTA
September 8, 2020





MASSING PERSPECTIVE



CARRINGTON COMMERCIAL
CALGARY, ALBERTA
September 8, 2020





Precedent Study






Precedent Study

ARCHITECTURAL PRECEDENTS



CARRINGTON COMMERCIAL
CALGARY, ALBERTA
September 8, 2020



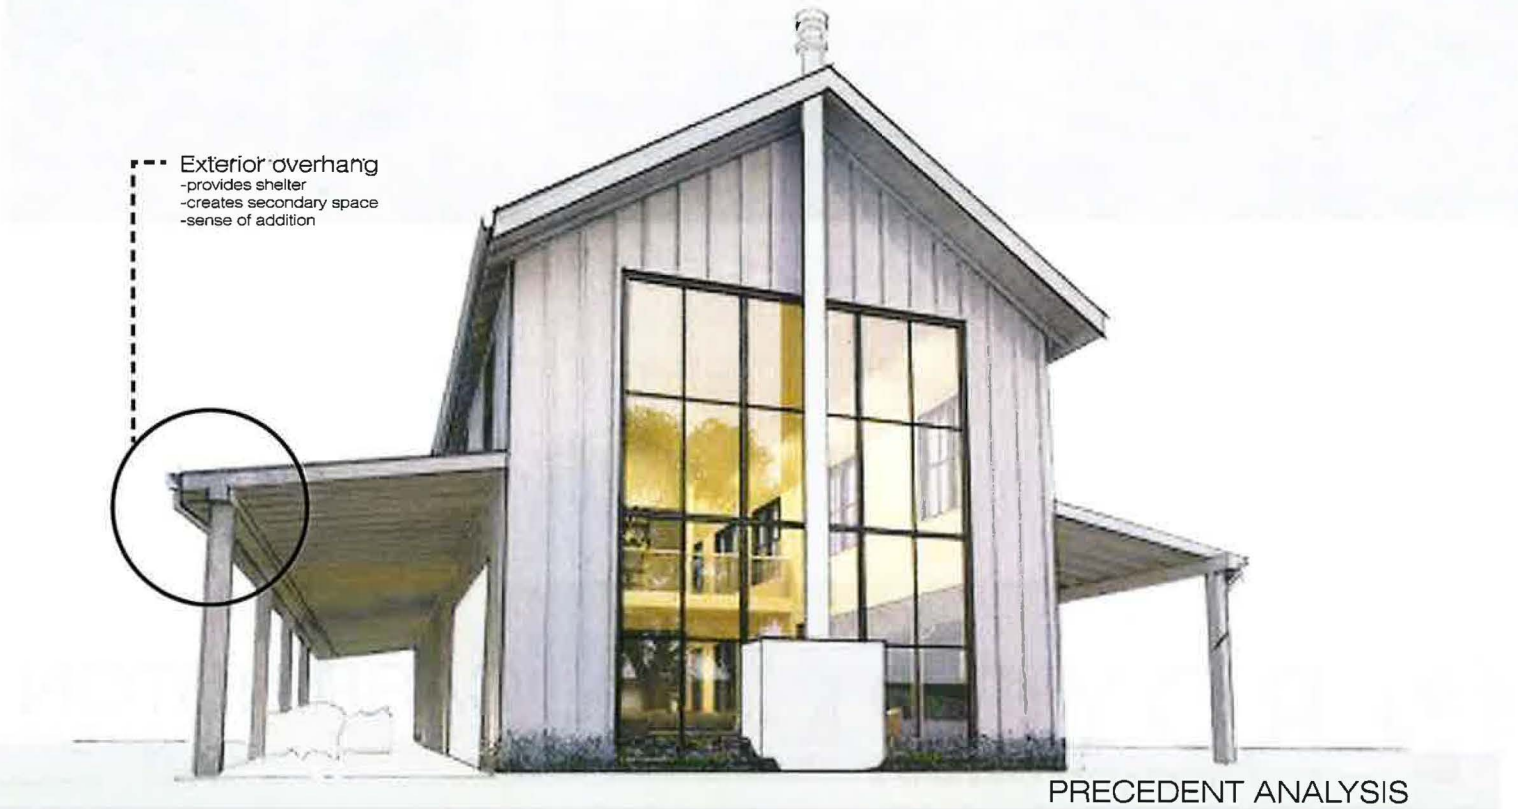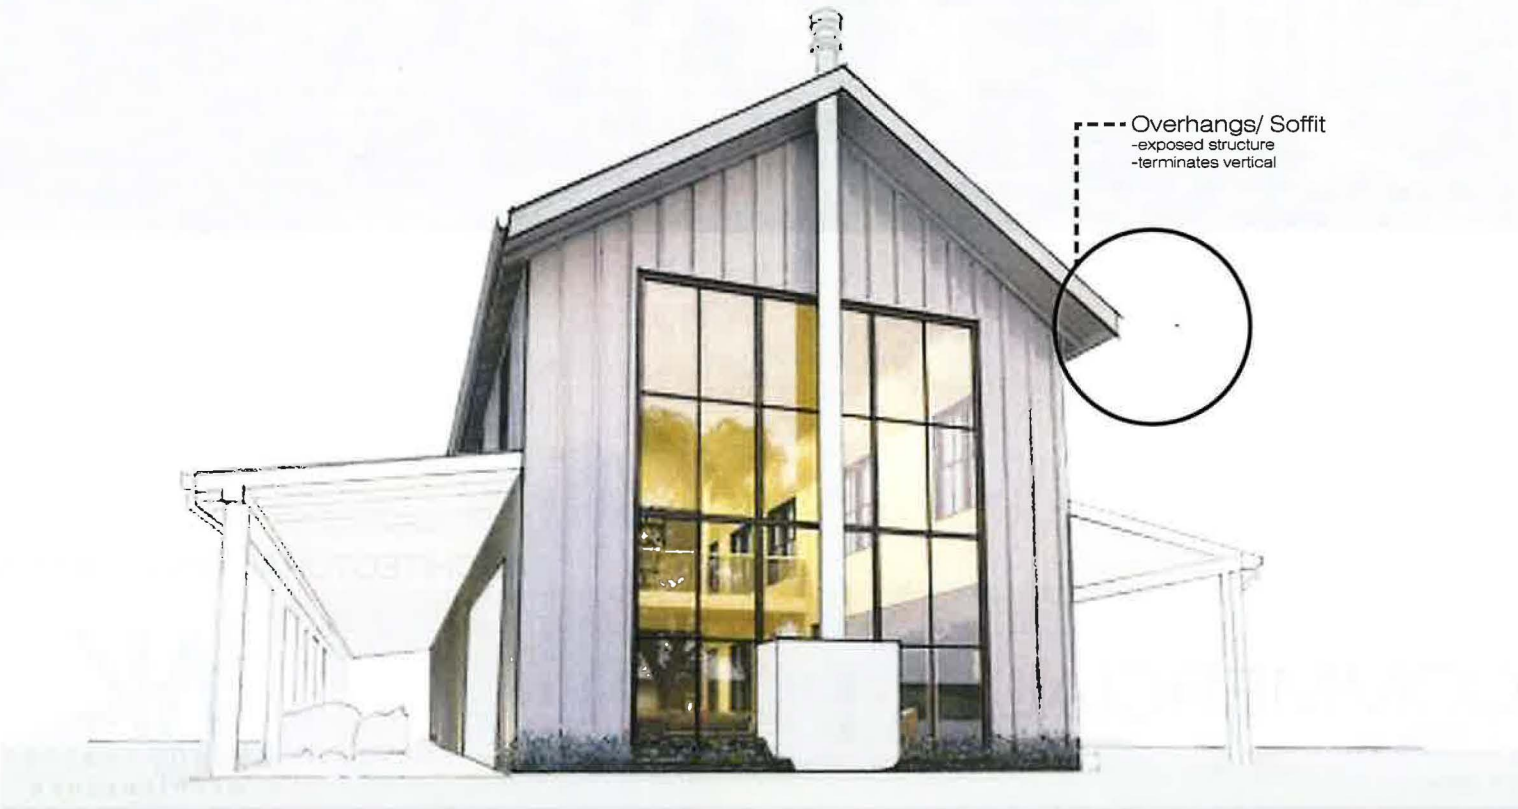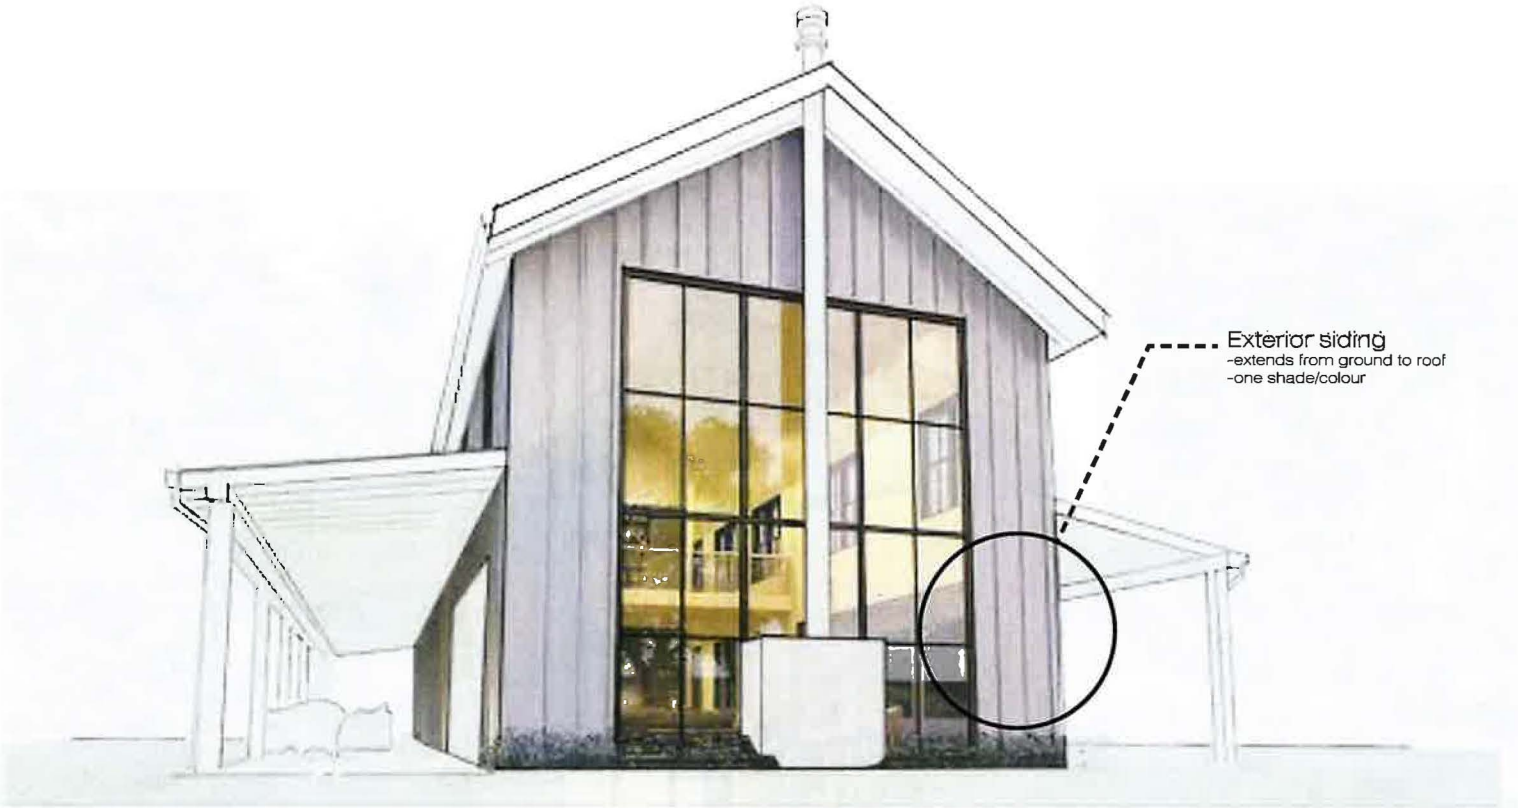

PRECEDENT ANALYSIS



CARRINGTON COMMERCIAL
CALGARY, ALBERTA
September 8, 2020



Development Permit Plans




PRECEDENT ANALYSIS



CARRINGTON COMMERCIAL
CALGARY, ALBERTA
September 8, 2020



Development Permit Plans

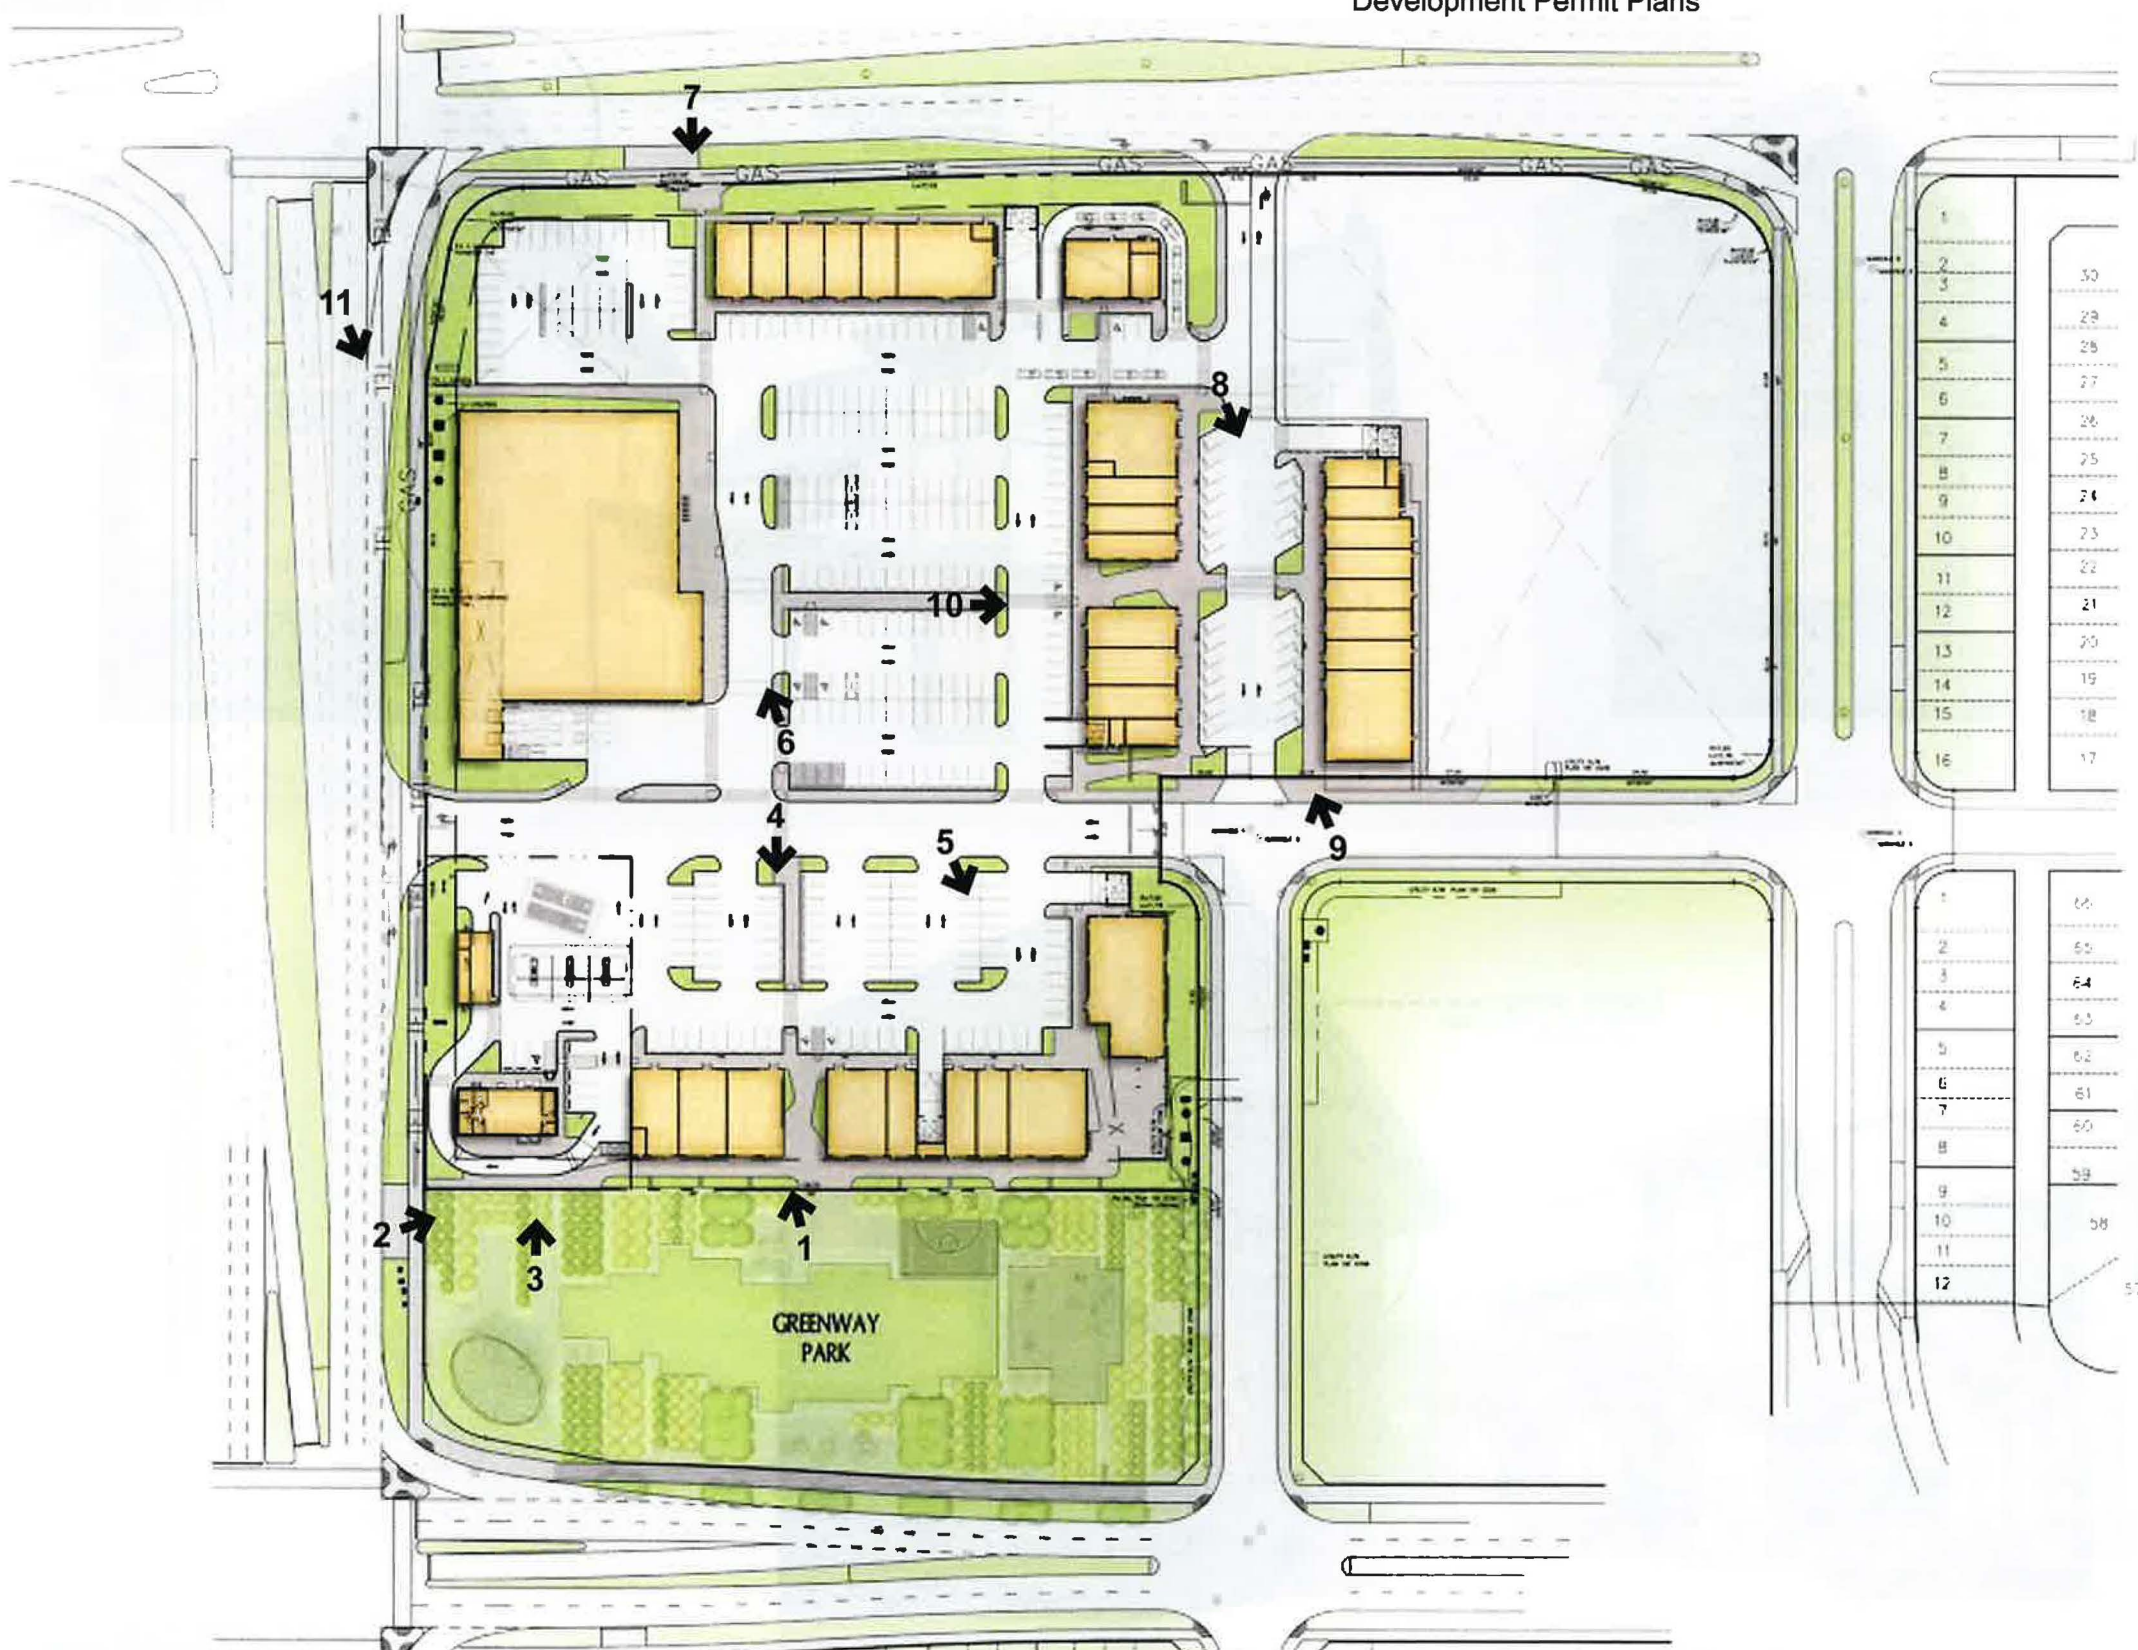

3D RENDERING SITE KEY PLAN



CARRINGTON COMMERCIAL
CALGARY, ALBERTA
September 8, 2020





3D RENDERING

1



CARRINGTON COMMERCIAL
CALGARY, ALBERTA
September 8, 2020





3D RENDERING ②



CARRINGTON COMMERCIAL
CALGARY, ALBERTA
September 8, 2020





3D RENDERING

3



CARRINGTON COMMERCIAL
CALGARY, ALBERTA
September 8, 2020





3D RENDERING

4



CARRINGTON COMMERCIAL
CALGARY, ALBERTA
September 8, 2020





3D RENDERING 5



CARRINGTON COMMERCIAL
CALGARY, ALBERTA
September 8, 2020





3D RENDERING

6



CARRINGTON COMMERCIAL

CALGARY, ALBERTA

September 8, 2020



17162



3D RENDERING 7



CARRINGTON COMMERCIAL
CALGARY, ALBERTA
September 8, 2020





3D RENDERING

8



CARRINGTON COMMERCIAL
CALGARY, ALBERTA
September 8, 2020





3D RENDERING 9



CARRINGTON COMMERCIAL
CALGARY, ALBERTA
September 8, 2020





3D RENDERING

10



CARRINGTON COMMERCIAL
CALGARY, ALBERTA
September 8, 2020





3D RENDERING

11



CARRINGTON COMMERCIAL

CALGARY, ALBERTA

September 8, 2020



17162

ISSUED FOR:	DATE:
1. Issued for Development Permit	2020-01-06
2. DTR Response	2020-06-18
3. DTR#2 Response	2020-08-13



CARRINGTON COMMERCIAL

CALGARY ALBERTA




ABUGOV • KASPAR

- architecture
- urban design
- engineering
- interior design

DEVELOPER/OWNER
ROYOP DEVELOPMENT CORPORATION
#500, 1060 - 7TH STREET S.W.
CALGARY, AB T2R 0C4
P: (403) 698-8520
F: (403) 263-6558
e-mail: jweber@royop.com
CONTACT: MR. JACOB WEBER

PRIME CONSULTANT / ARCHITECT
ABUGOV KASPAR
#200, 422 - 11 AVENUE S.E.
CALGARY, T2C 0Y4
P: (403) 237-9227
F: (403) 237-9230
e-mail: pettipas@abugovkaspar.com
CONTACT: MR. RON PETTIPAS

SYMBOL LEGEND

 

ELEVATION SYMBOL
A = ELEVATION NUMBER
B = ELEVATION REFERENCED FROM
C = ELEVATION LOCATED ON



ELEVATION



FINISH SYMBOL



CENTRE LINE

DRAWING LIST

DP0.0 COVER SHEET

DP0.1 PROJECT INFORMATION

DP0.1a EXISTING SITE SURVEY

DP0.1b EXISTING SUBDIVISION PLAN NO. 191 2103

DP0.2 PROPOSED SITE PLAN

DPL1.0 PROPOSED LANDSCAPE PLAN

DPL2.0 LANDSCAPE DETAILS

DP0.3 PROPOSED TRUCK SWEEP

DP0.4 PROPOSED SITE DETAILS

DP1.1 BUILDING 'A' FLOOR PLAN & ELEVATIONS

DP1.2 BUILDING 'B' FLOOR PLAN & ELEVATIONS

DP1.3 BUILDING 'C' FLOOR PLAN & ELEVATIONS

DP1.4 BUILDING 'D' FLOOR PLAN & ELEVATIONS

DP1.5 BUILDING 'E' FLOOR PLAN & ELEVATIONS



DP1.6 BUILDING 'F' FLOOR PLAN & ELEVATIONS

DP1.7 BUILDING 'G' FLOOR PLAN & ELEVATIONS

DP1.8 BUILDING 'H' FLOOR PLAN & ELEVATIONS

DP1.9 BUILDING 'I' FLOOR PLAN & ELEVATIONS

DP1.10 BUILDING 'J' & 'K' FLOOR PLAN & ELEVATIONS

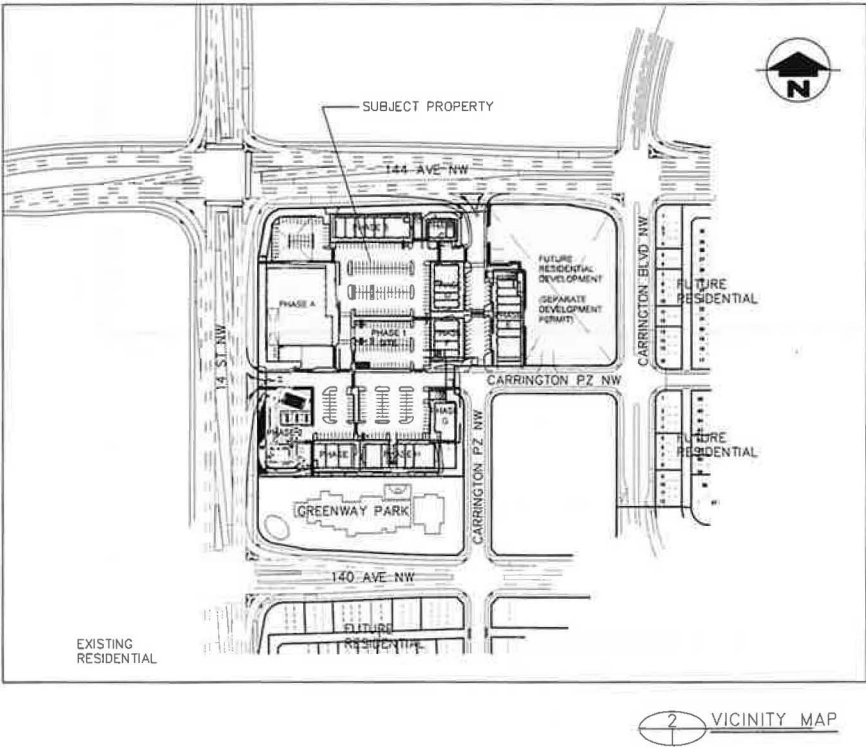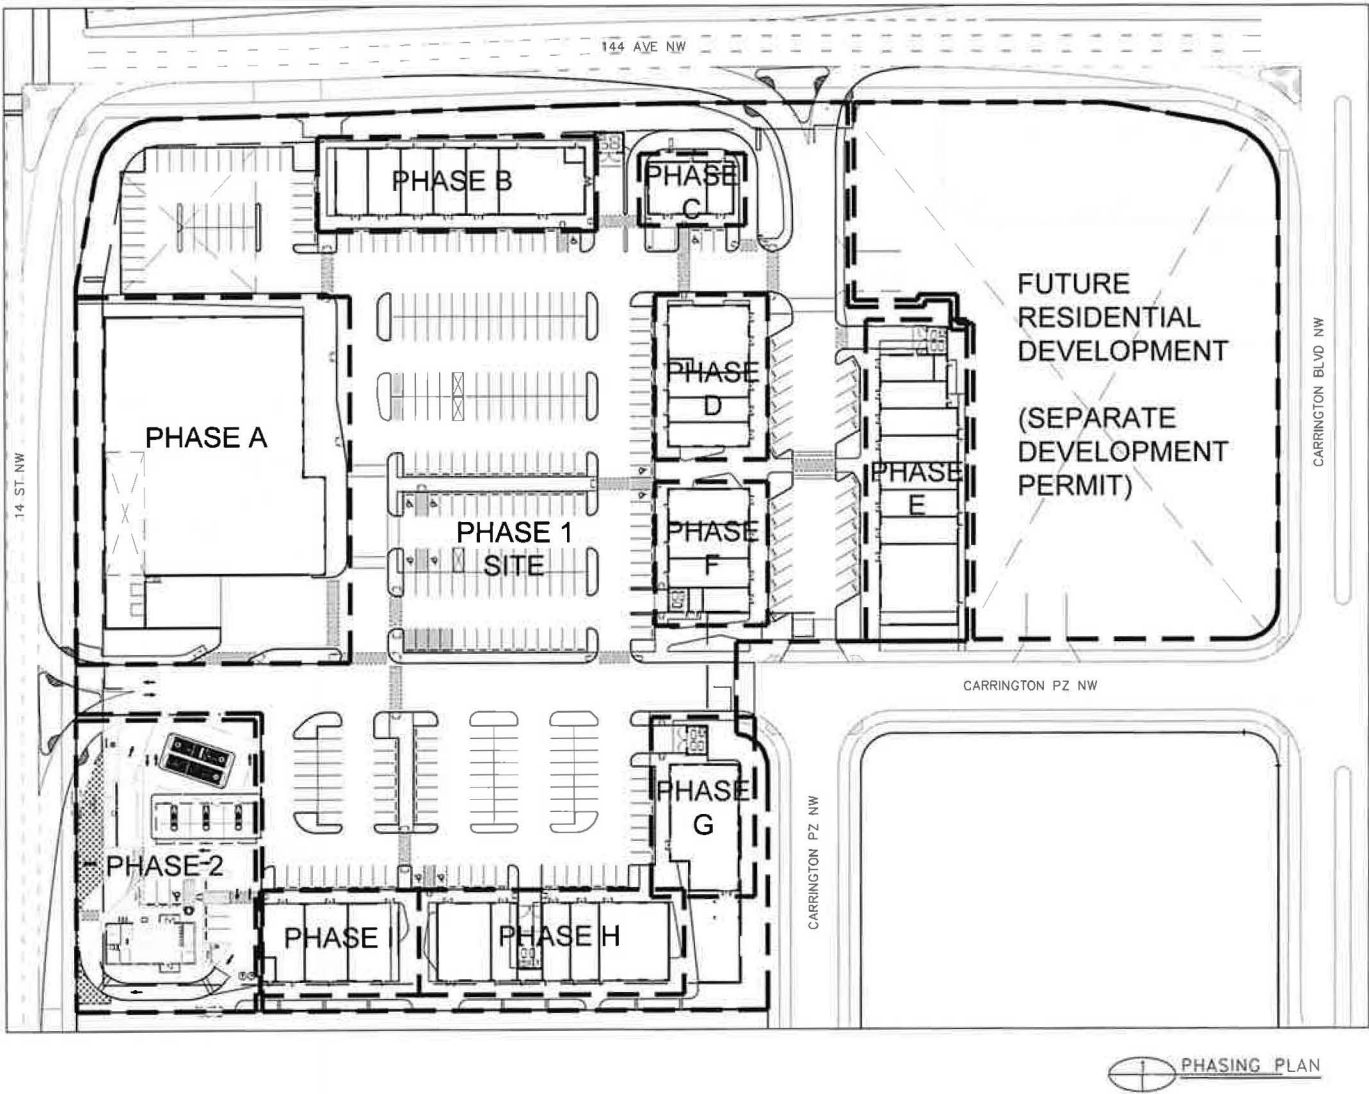

COPYRIGHT NOTICE

This drawing and its contents are submitted by the owner and shall not be reproduced or altered in any way without the written consent of the owner. These drawings are not to be used.

LEGAL DESCRIPTION:

LOT: 2
BLOCK: 7
PLAN: 181 1075

LOT: 3
BLOCK: 1
PLAN: 191 2103

MUNICIPAL ADDRESS:

77 CARRINGTON PLAZA NW
1637 CARRINGTON BLVD NW

3	OTHER RESPONSE	RP	20-08-13
2	OTHER RESPONSE	RP	20-08-18
1	ISSUED FOR DR	WS	20-07-06
NA	Issued For	NA	20-08-13

PERMIT TO PRACTICE
Must have Architecture Engineering Survey Stamp
Signature _____
Date _____
PERMIT NUMBER : P 3933
The Association of Professional Engineers
Geologists and Geophysicists of Alberta



#200, 422 - 11th Avenue SE Calgary, Alberta T2C 0Y4
Phone: 237-9227 Fax: 237-9230
abugovkaspar.com

CARRINGTON COMMERCIAL

Calgary Alberta

PROJECT INFORMATION

DP0.1

17162



These drawings are not to be stored

LOT: 2
BLOCK: 1
PLAN: 181 1075

LOT: 3
BLOCK: 1
PLAN: 191 2103

77 CARRINGTON PLAZA NW
1637 CARRINGTON BLVD NW

3	QTR#2 RESPONSE	RF	10-08-13
2	QTR RESPONSE	RF	10-08-13
1	ISSUED FOR QTR	W3	10-01-06
NA	Issued For	NA	FF-MM-DD Date

Keywords: Architecture; Engineering; Interior Design

PERMIT NUMBER : P 3933
The Association of Professional Engineers
Geologists and Geophysicists of Alberta



ABUGOV • KASPAR


Tel: 200, 422 - 11th Avenue SE Calgary, Alberta, T2G 0X4
Phone 237-9227 Fax 237-9230
info@bugz-wasp.com

CARRINGTON
COMMERCIAL

Calgary Alberta

EXISTING
SITE SURVEY

DPO.1a

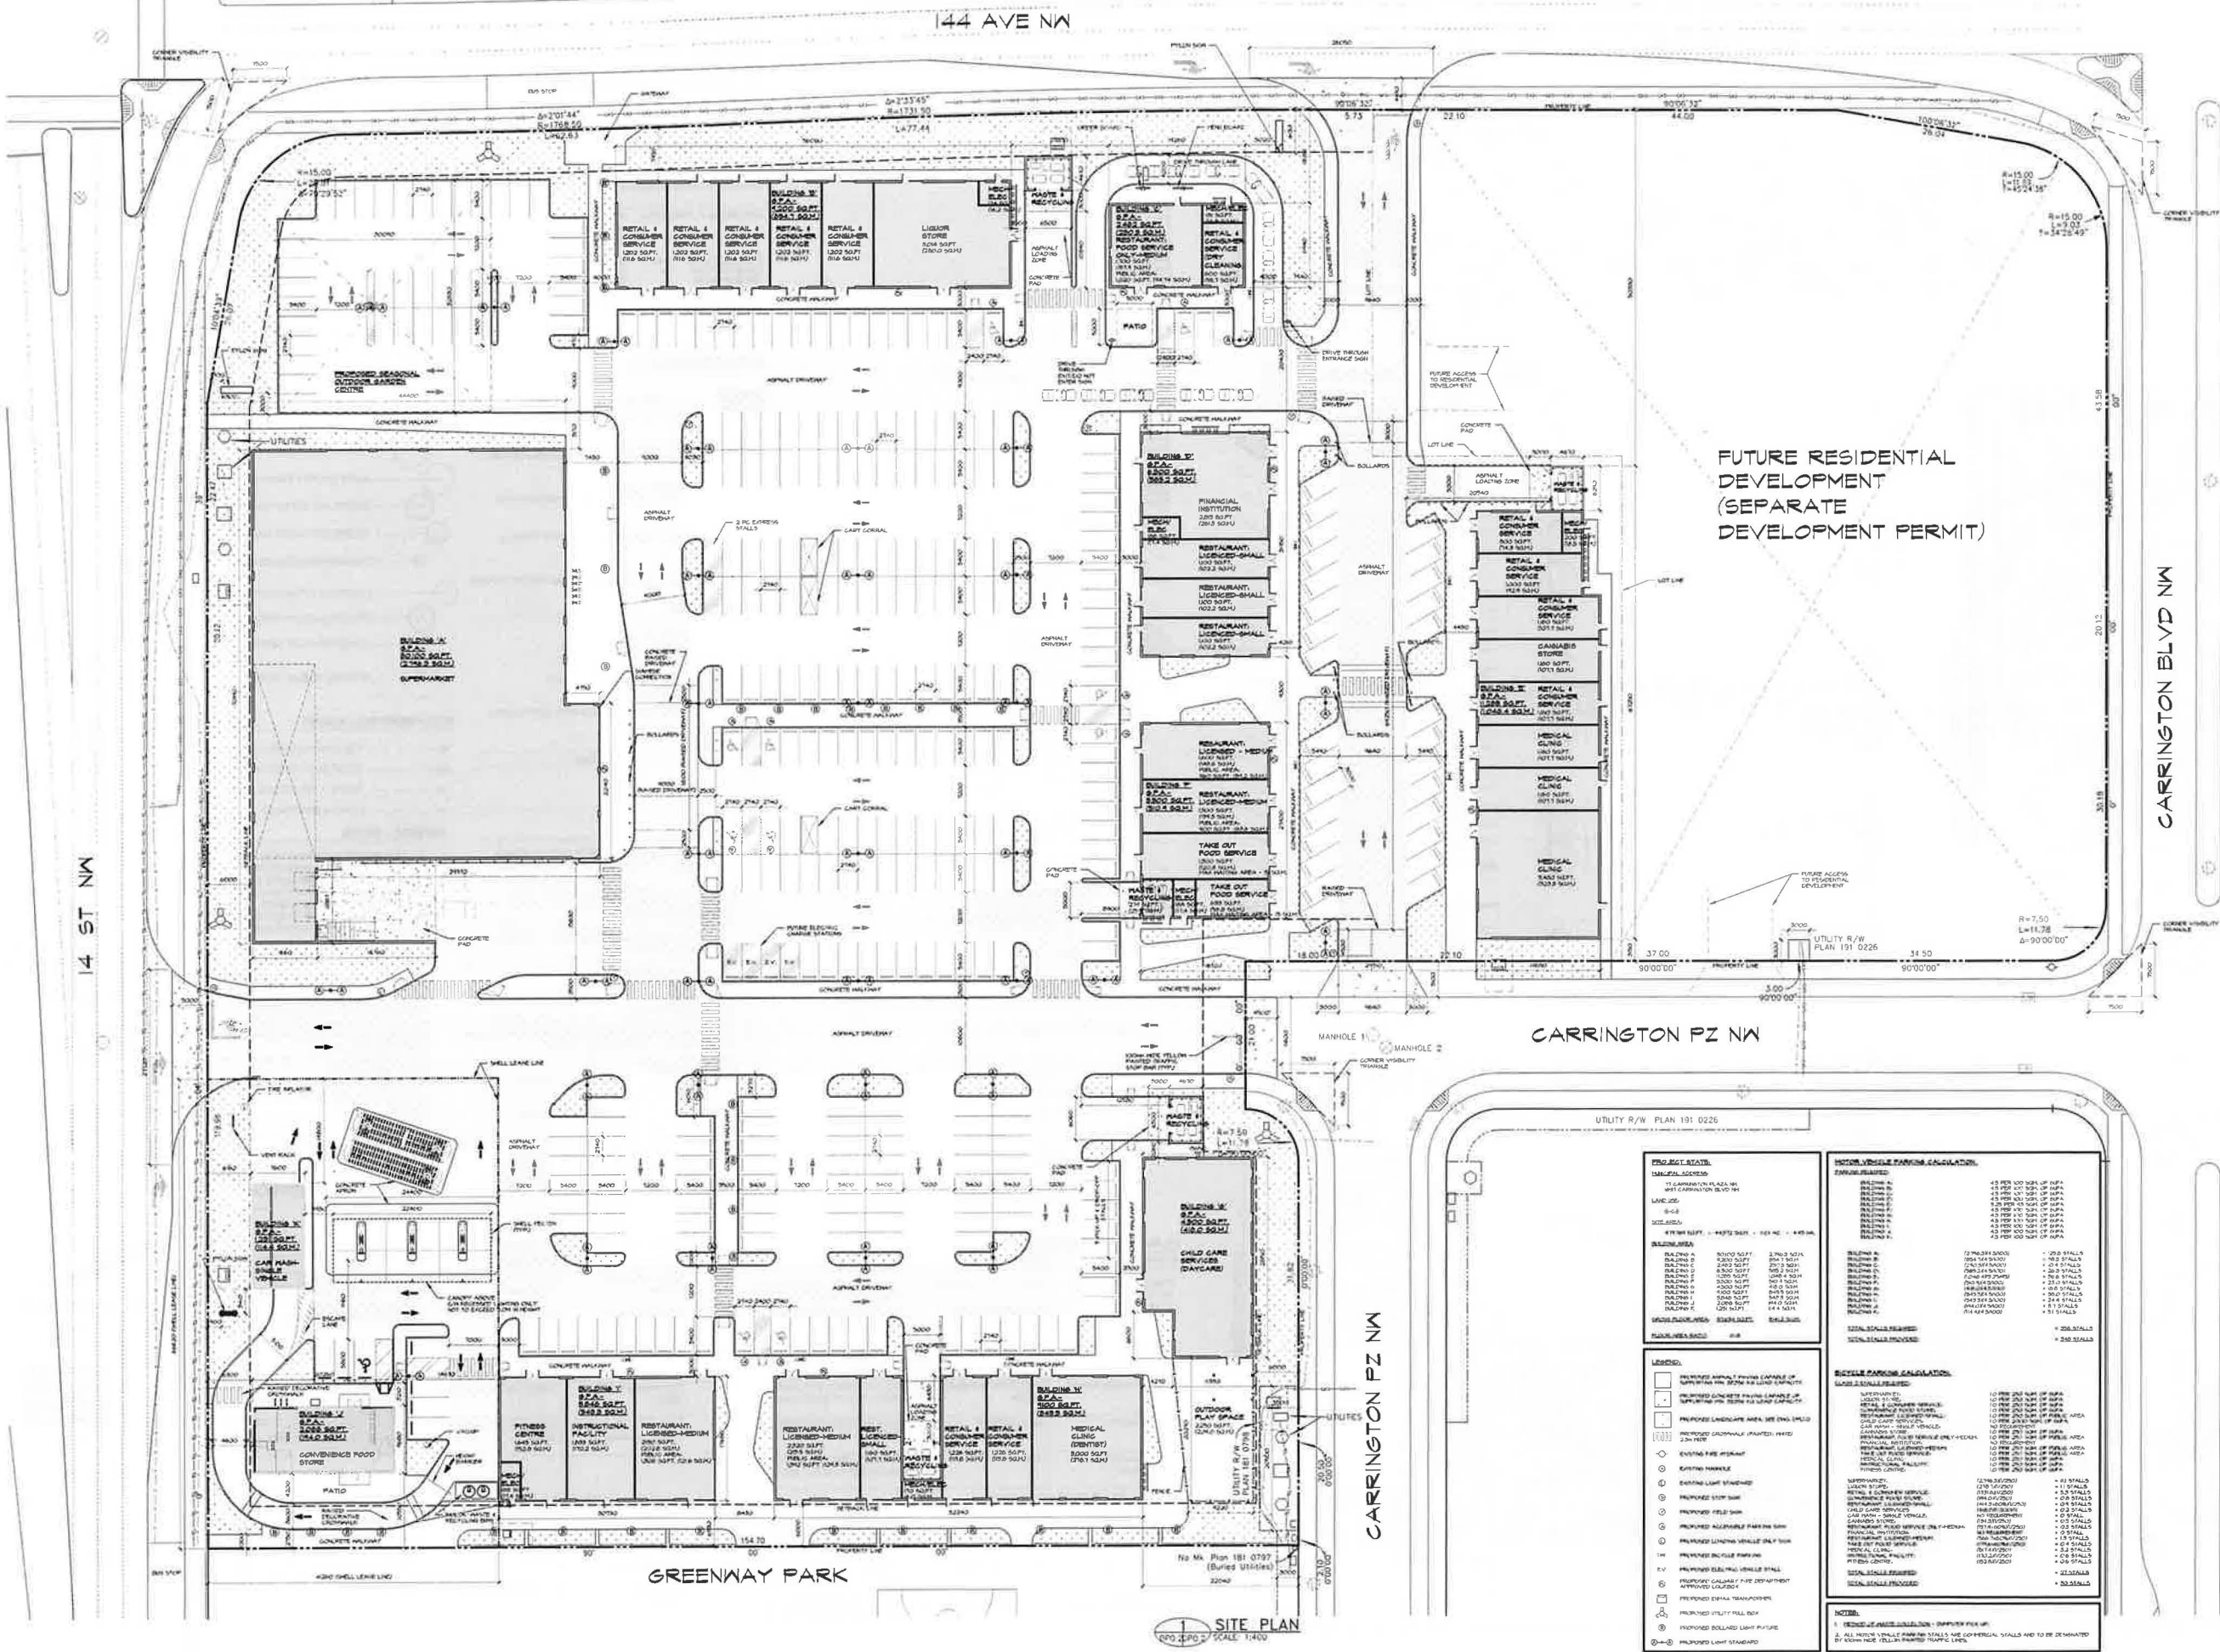

FUTURE RESIDENTIAL
DEVELOPMENT
(SEPARATE
DEVELOPMENT PERMIT)



COPYRIGHT NOTICE
The copyright in this plan is owned by the City of Calgary. No part of this plan may be reproduced, stored in a retrieval system, or transmitted in any form or by any means, electronic, mechanical, photocopying, recording, or by any information storage and retrieval system, without the prior written permission of the City of Calgary.

LEGAL DESCRIPTION:
LOT: 2
BLOCK: 1
PLAN: 181 1075

LOT: 3
BLOCK: 1
PLAN: 181 2103

MUNICIPAL ADDRESS:
11 CARRINGTON PLAZA NW
1837 CARRINGTON BLVD NW



PERMIT TO PRACTICE
I, the undersigned, being a duly qualified Professional Engineer, do hereby certify that I am the author of the above plan and that it was prepared by me or under my direct supervision and that I am a duly registered Professional Engineer in the Province of Alberta.

Signature: _____
Date: _____
PERMIT NUMBER: P 3033
The City of Calgary is not responsible for the accuracy of the information provided on this plan.

AK
ABUGOV • KASPAR
Suite 201, 421 - 16 Avenue S, Calgary, Alberta, T2C 0T4
Phone: 253-4425 Fax: 253-4426
info@akgroup.ca


CARRINGTON COMMERCIAL
Calgary Alberta

PROPOSED SITE PLAN

DP0.2
782

PROJECT DATA	
MUNICIPAL ADDRESS:	11 CARRINGTON PLAZA NW, 1837 CARRINGTON BLVD NW
LINE NO.	8-01
DATE	2020-08-13
BY	AK
CHECKED BY	AK
DATE	2020-08-13
SCALE	AS SHOWN
VEHICLE PARKING CALCULATION	
BUILDING A	82,000 SQ. FT. 120 STALLS
BUILDING B	12,000 SQ. FT. 20 STALLS
BUILDING C	10,000 SQ. FT. 15 STALLS
BUILDING D	8,000 SQ. FT. 12 STALLS
BUILDING E	6,000 SQ. FT. 10 STALLS
BUILDING F	4,000 SQ. FT. 8 STALLS
BUILDING G	3,000 SQ. FT. 6 STALLS
BUILDING H	2,000 SQ. FT. 4 STALLS
BUILDING I	1,000 SQ. FT. 2 STALLS
BUILDING J	500 SQ. FT. 1 STALL
BUILDING K	250 SQ. FT. 0.5 STALL
BUILDING L	125 SQ. FT. 0.25 STALL
BUILDING M	62.5 SQ. FT. 0.125 STALL
BUILDING N	31.25 SQ. FT. 0.0625 STALL
BUILDING O	15.625 SQ. FT. 0.03125 STALL
BUILDING P	7.8125 SQ. FT. 0.015625 STALL
BUILDING Q	3.90625 SQ. FT. 0.0078125 STALL
BUILDING R	1.953125 SQ. FT. 0.00390625 STALL
BUILDING S	0.9765625 SQ. FT. 0.001953125 STALL
BUILDING T	0.48828125 SQ. FT. 0.0009765625 STALL
BUILDING U	0.244140625 SQ. FT. 0.00048828125 STALL
BUILDING V	0.1220703125 SQ. FT. 0.000244140625 STALL
BUILDING W	0.06103515625 SQ. FT. 0.0001220703125 STALL
BUILDING X	0.030517578125 SQ. FT. 0.00006103515625 STALL
BUILDING Y	0.0152587890625 SQ. FT. 0.000030517578125 STALL
BUILDING Z	0.00762939453125 SQ. FT. 0.0000152587890625 STALL
BUILDING AA	0.003814697265625 SQ. FT. 0.00000762939453125 STALL
BUILDING AB	0.0019073486328125 SQ. FT. 0.000003814697265625 STALL
BUILDING AC	0.00095367431640625 SQ. FT. 0.0000019073486328125 STALL
BUILDING AD	0.000476837158203125 SQ. FT. 0.00000095367431640625 STALL
BUILDING AE	0.0002384185791015625 SQ. FT. 0.000000476837158203125 STALL
BUILDING AF	0.00011920928955078125 SQ. FT. 0.0000002384185791015625 STALL
BUILDING AG	0.000059604644775390625 SQ. FT. 0.00000011920928955078125 STALL
BUILDING AH	0.0000298023223876953125 SQ. FT. 0.000000059604644775390625 STALL
BUILDING AI	0.00001490116119384765625 SQ. FT. 0.0000000298023223876953125 STALL
BUILDING AJ	0.000007450580596923828125 SQ. FT. 0.00000001490116119384765625 STALL
BUILDING AK	0.0000037252902984619140625 SQ. FT. 0.000000007450580596923828125 STALL
BUILDING AL	0.00000186264514923095703125 SQ. FT. 0.0000000037252902984619140625 STALL
BUILDING AM	0.000000931322574615478515625 SQ. FT. 0.00000000186264514923095703125 STALL
BUILDING AN	0.0000004656612873077392578125 SQ. FT. 0.000000000931322574615478515625 STALL
BUILDING AO	0.00000023283064365386962890625 SQ. FT. 0.0000000004656612873077392578125 STALL
BUILDING AP	0.000000116415321826934814453125 SQ. FT. 0.00000000023283064365386962890625 STALL
BUILDING AQ	0.0000000582076609134674072265625 SQ. FT. 0.000000000116415321826934814453125 STALL
BUILDING AR	0.00000002910383045673370361328125 SQ. FT. 0.0000000000582076609134674072265625 STALL
BUILDING AS	0.000000014551915228366851806640625 SQ. FT. 0.00000000002910383045673370361328125 STALL
BUILDING AT	0.0000000072759576141834259033203125 SQ. FT. 0.000000000014551915228366851806640625 STALL
BUILDING AU	0.00000000363797880709171295166015625 SQ. FT. 0.0000000000072759576141834259033203125 STALL
BUILDING AV	0.000000001818989403545856475830078125 SQ. FT. 0.00000000000363797880709171295166015625 STALL
BUILDING AW	0.0000000009094947017729282379150390625 SQ. FT. 0.000000000001818989403545856475830078125 STALL
BUILDING AX	0.00000000045474735088646191895751953125 SQ. FT. 0.0000000000009094947017729282379150390625 STALL
BUILDING AY	0.000000000227373675443230959478759765625 SQ. FT. 0.00000000000045474735088646191895751953125 STALL
BUILDING AZ	0.0000000001136868377216154797393798828125 SQ. FT. 0.000000000000227373675443230959478759765625 STALL
BUILDING BA	0.00000000005684341886080773986968994140625 SQ. FT. 0.0000000000001136868377216154797393798828125 STALL
BUILDING BB	0.000000000028421709430403869934844970703125 SQ. FT. 0.00000000000005684341886080773986994140625 STALL
BUILDING BC	0.0000000000142108547152019349674224853515625 SQ. FT. 0.000000000000028421709430403869934844970703125 STALL
BUILDING BD	0.00000000000710542735760096748371124267578125 SQ. FT. 0.0000000000000142108547152019349674224853515625 STALL
BUILDING BE	0.000000000003552713678800483741855621337890625 SQ. FT. 0.00000000000000710542735760096748371124267578125 STALL
BUILDING BF	0.0000000000017763568394002418709278106689453125 SQ. FT. 0.000000000000003552713678800483741855621337890625 STALL
BUILDING BG	0.00000000000088817841970012093546390533447265625 SQ. FT. 0.0000000000000017763568394002418709278106689453125 STALL
BUILDING BH	0.00000000000044408920985006046773195266723828125 SQ. FT. 0.00000000000000088817841970012093546390533447265625 STALL
BUILDING BI	0.000000000000222044604925030233865976333619140625 SQ. FT. 0.00000000000000044408920985006046773195266723828125 STALL
BUILDING BJ	0.0000000000001110223024625151169329881668095703125 SQ. FT. 0.000000000000000222044604925030233865976333619140625 STALL
BUILDING BK	0.00000000000005551115123125755846494408340478515625 SQ. FT. 0.0000000000000001110223024625151169329881668095703125 STALL
BUILDING BL	0.00000000000002775557561562877923247204172023828125 SQ. FT. 0.00000000000000005551115123125755846494408340478515625 STALL
BUILDING BM	0.000000000000013877787807814389616236020860119140625 SQ. FT. 0.00000000000000002775557561562877923247204172023828125 STALL
BUILDING BN	0.0000000000000069388939039071948081180104300595703125 SQ. FT. 0.000000000000000013877787807814389616236020860119140625 STALL
BUILDING BO	0.00000000000000346944695195359740405900521502978515625 SQ. FT. 0.0000000000000000069388939039071948081180104300595703125 STALL
BUILDING BP	0.000000000000001734723475976798702029502607514642890625 SQ. FT. 0.00000000000000000346944695195359740405900521502978515625 STALL
BUILDING BQ	0.000000000000000867361737988399351014751303757271453125 SQ. FT. 0.000000000000000001734723475976798702029502607514642890625 STALL
BUILDING BR	0.000000000000000433680868994199675507375651878635703125 SQ. FT. 0.000000000000000000867361737988399351014751303757271453125 STALL
BUILDING BS	0.0000000000000002168404344970998377536877893393178515625 SQ. FT. 0.000000000000000000433680868994199675507375651878635703125 STALL
BUILDING BT	0.00000000000000010842021724854991887684389466965892890625 SQ. FT. 0.0000000000000000002168404344970998377536877893393178515625 STALL
BUILDING BU	0.00000000000000005421010862427495943842194733482946453125 SQ. FT. 0.00000000000000000010842021724854991887684389466965892890625 STALL
BUILDING BV	0.0000000000000000271050543121374797192109736674147265625 SQ. FT. 0.00000000000000000005421010862427495943842194733482946453125 STALL
BUILDING BV	0.00000000000000001355252715606873985960548683370711328125 SQ. FT. 0.0000000000000000000271050543121374797192109736674147265625 STALL
BUILDING BV	0.00000000000000000677626357803436992980274341685355625 SQ. FT. 0.00000000000000000001355252715606873985960548683370711328125 STALL
BUILDING BV	0.000000000000000003388131789017184964940371708426778125 SQ. FT. 0.00000000000000000000677626357803436992980274341685355625 STALL
BUILDING BV	0.0000000000000000016940658945085924824720185042133890625 SQ. FT. 0.000000000000000000003388131789017184964940371708426778125 STALL
BUILDING BV	0.000000000000000000847032947254296241236009250210669453125 SQ. FT. 0.0000000000000000000016940658945085924824720185042133890625 STALL
BUILDING BV	0.000000000000000000423516473627148120620047501053349703125 SQ. FT. 0.000000000000000000000847032947254296241236009250210669453125 STALL
BUILDING BV	0.00000000000000000021175823681357406031002375052667465625 SQ. FT. 0.000000000000000000000423516473627148120620047501053349703125 STALL
BUILDING BV	0.000000000000000000105879118406787030155011875013337328125 SQ. FT. 0.00000000000000000000021175823681357406031002375052667465625 STALL
BUILDING BV	0.0000000000000000000529395592033935150775059375066686640625 SQ. FT. 0.000000000000000000000105879118406787030155011875013337328125 STALL
BUILDING BV	0.0000000000000000000264697796016967575387529687503334328125 SQ. FT. 0.0000000000000000000000529395592033935150775059375066686640625 STALL
BUILDING BV	0.0000000000000000000132348898008483787693764843750166671640625 SQ. FT. 0.0000000000000000000000264697796016967575387529687503334328125 STALL
BUILDING BV	0.000000000000000000006617444900424189384688242187500833358203125 SQ. FT. 0.0000000000000000000000132348898008483787693764843750166671640625 STALL
BUILDING BV	0.00000000000000000000330872245021209469234412109375004166791015625 SQ. FT. 0.000000000000000000000006617444900424189384688242187500833358203125 STALL
BUILDING BV	0.00000000000000000000165436122510604734617206054687500208395578125 SQ. FT. 0.00000000000000000000000330872245021209469234412109375004166791015625 STALL
BUILDING BV	0.0000000000000000000008271806125530236730860302734375001041979140625 SQ. FT. 0.00000000000000000000000165436122510604734617206054687500208395578125 STALL
BUILDING BV	0.000000000000000000000413590306276511815433015136718750005209895703125 SQ. FT. 0.0000000000000000000000008271806125530236730860302734375001041979140625 STALL
BUILDING BV	0.0000000000000000000002067951531382590771665075683593750026049478515625 SQ. FT. 0.000000000000000000000000413590306276511815433015136718750005209895703125 STALL
BUILDING BV	0.000000000000000000000103397576569129538583253784179687500130247265625 SQ. FT. 0.0000000000000000000000002067951531382590771665075683593750026049478515625 STALL
BUILDING BV	0.0000000000000000000000516987882845647692916268920898437500065123828125 SQ. FT. 0.000000000000000000000000103397576569129538583253784179687500130247265625 STALL
BUILDING BV	0.000000000000000000000025849394142282384645813446044921875000325619140625 SQ. FT. 0.0000000000000000000000000516987882845647692916268920898437500065123828125 STALL
BUILDING BV	0.00000000000000000000001292469707114119232290672302246093750001628095703125 SQ. FT. 0.000000000000000000000000025849394142282384645813446044921875000325619140625 STALL
BUILDING BV	0.0000000000000000000000064623485355705961611453360112304687500008140478515625 SQ. FT. 0.00000000000000000000000001292469707114119232290672302246093750001628095703125 STALL
BUILDING BV	0.0000000000000000000000032311742677852980805726680056152343750000407023828125 SQ. FT. 0.000000000000000000000000064623485355705961611453360112304687500008140478515625 STALL
BUILDING BV	0.000000000000000000000001615587133892649040286334002807617187500002035119140625 SQ. FT. 0.000000000000000000000000032311742677852980805726680056152343750000407023828125 STALL
BUILDING BV	0.00000000000000000000000080779356694632452014316700140380859375000010175595703125 SQ. FT. 0.00000000000000000000000001615587133892649040286334002807617187500002035119140625 STALL
BUILDING BV	0.00000000000000000000000040389678347316226007158350070190404296875000050877978515625 SQ. FT. 0.000000000000000000000000080779356694632452014316700140380859375000010175595703125 STALL
BUILDING BV	0.000000000000000000000000201948391736581130035791750035095202468750000254389890625 SQ. FT. 0.000000000000000000000000040389678347316226007158350070190404296875000050877978515625 STALL
BUILDING BV	0.0000000000000000000000001009741958682905650178958750175476012343750001271949453125 SQ. FT. 0.0000000000000000000000000201948391736581130035791750035095202468750000254389890625 STALL
BUILDING BV	0.0000000000000000000000000504870979341452825089479375008773800617187500063597465625 SQ. FT. 0.000000000000000000000000010097419586829056501789587500175476012343750001271949453125 STALL
BUILDING BV	0.0000000000000000000000000252435489670726412504474687500438690030859375000317987328125 SQ. FT. 0.0000000000000000000000000504870979341452825089479375008773800617187500063597465625 STALL
BUILDING BV	0.000000000000000000000000012621774483536320625022237343750021934501542968750001589936640625 SQ. FT. 0.000000000

Development Permit Plans

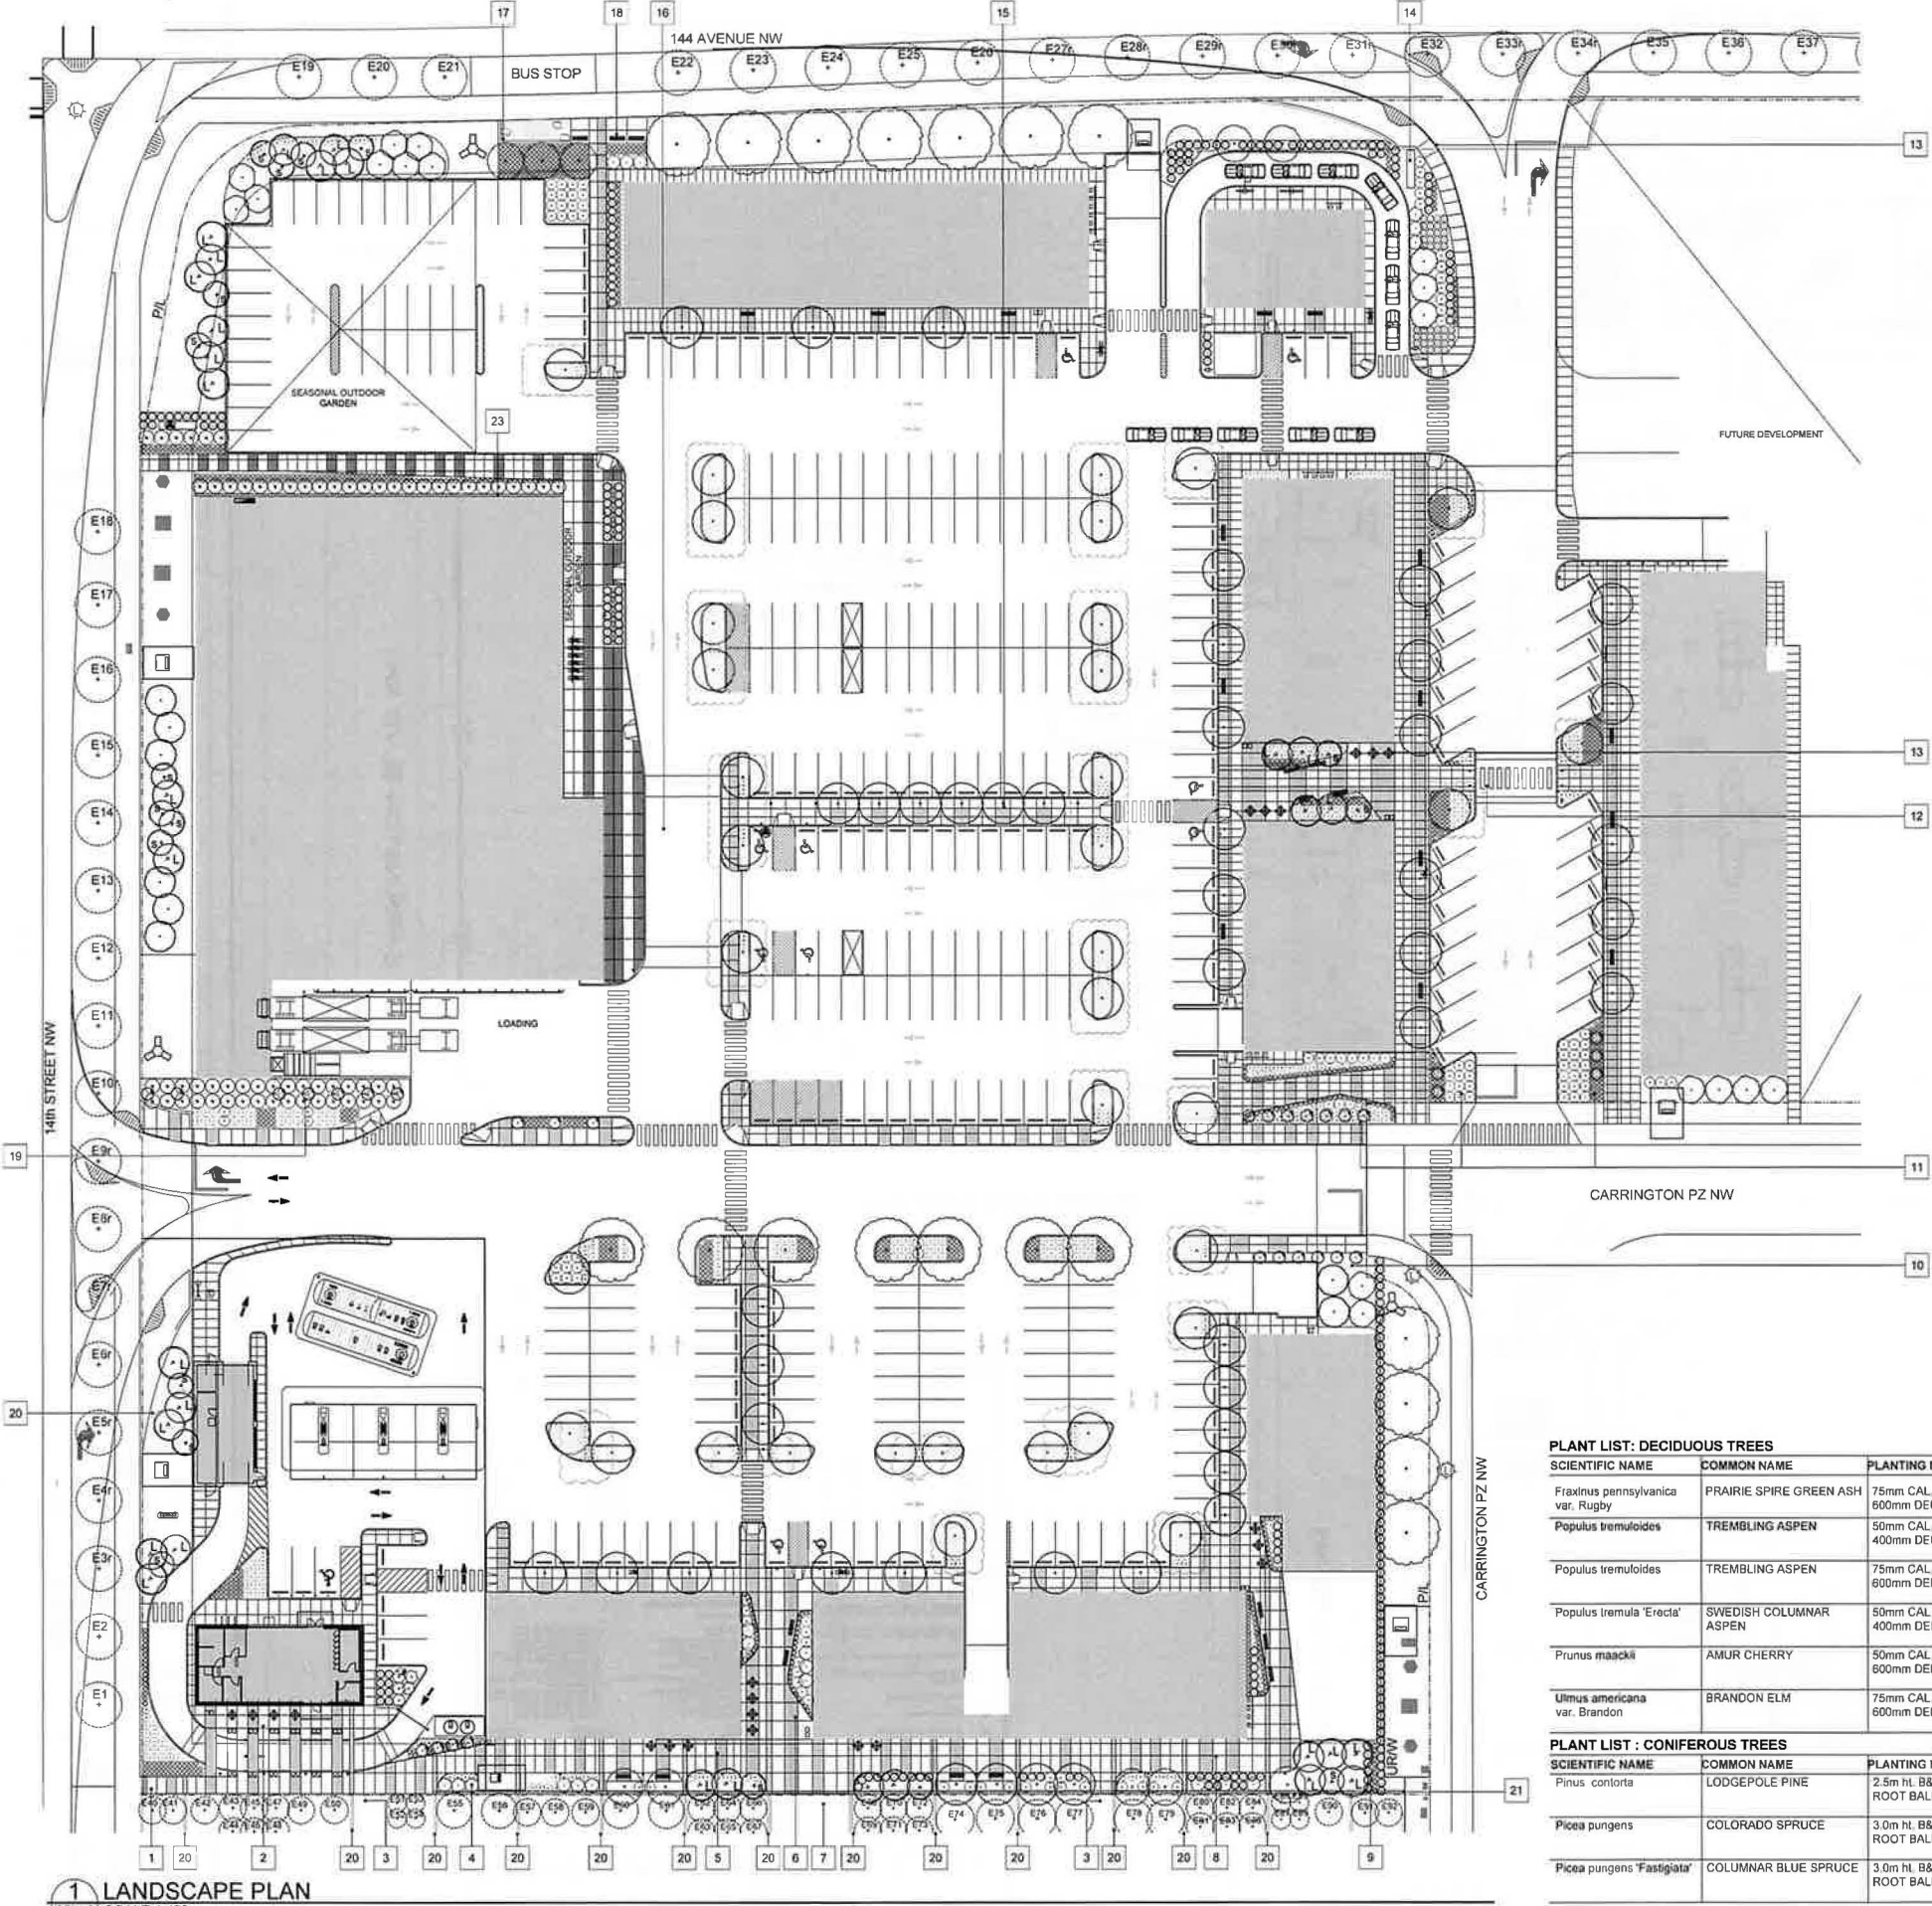

LEGAL DESCRIPTION		MUNICIPAL ADDRESS	
LOT 2 BLOCK 1 PLAN 1811075		77 CARRINGTON PLAZA NW CALGARY, AB	
PROJECT DATA/SITE BUILDING DATA			
ZONING C-C2			
SITE AREA		44,572.00 m² (11.01 acres, 4.45 Ha)	
TOTAL PROPOSED BUILDING AREA		8,141.2 m²	
BUILDING SITE COVERAGE		18.28%	

SETBACK (YARDS) LANDSCAPE CALCULATIONS			
WEST SETBACK - 1 TREE / 35m ²	NORTH SETBACK - 1 TREE / 35m ²	EAST SETBACK - 1 TREE / 35m ²	SOUTH SETBACK - 1 TREE / 35m ²
TOTAL TREES REQ 34	TOTAL TREES REQ 29	TOTAL TREES REQ 15	TOTAL TREES REQ 36
DECIDUOUS TOTAL (75%) DEC @ 75mm CAL 13 DEC @ 50mm CAL 12	DECIDUOUS TOTAL (75%) DEC @ 75mm CAL 11 DEC @ 50mm CAL 10	DECIDUOUS TOTAL (75%) DEC @ 75mm CAL 6 DEC @ 50mm CAL 6	DECIDUOUS TOTAL (75%) DEC @ 75mm CAL 14 DEC @ 50mm CAL 13
CON TOTAL (25%) CON @ 3500mm HT 5 CON @ 2500mm HT 4	CON TOTAL (25%) CON @ 3500mm HT 4 CON @ 2500mm HT 3	CON TOTAL (25%) CON @ 3500mm HT 2 CON @ 2500mm HT 2	CON TOTAL (25%) CON @ 3500mm HT 5 CON @ 2500mm HT 4
TOTAL SHRUBS REQ 68	TOTAL SHRUBS REQ 56	TOTAL SHRUBS REQ 32	TOTAL SHRUBS REQ 72

SURFACE LEGEND		TREE LEGEND	
	CHARCOAL COLOURED CONCRETE W/ SAW CUT JOINTS AND BROOM FINISH		BRANDON ELM 75mm cal
	STANDARD CONCRETE W/ SAW CUT JOINTS AND MEDIUM SANDBLAST FINISH		PRAIRIE SPIRE GREEN ASH 75mm cal
	STANDARD CONCRETE W/ SAW CUT JOINTS AND LIGHT SANDBLAST FINISH		AMUR CHERRY 50mm cal
	FESCUE SOD ON 150MM DEPTH TOPSOIL		TREMBLING ASPEN 75mm cal
	BLUE LYME GRASS ON 450MM DEPTH TOPSOIL		TREMBLING ASPEN 50mm cal
			COLUMNAR ASPEN 50mm cal
			LODGEPOLE PINE 2.5m ht
			COLORADO BLUE SPRUCE 3.0m ht
			COLUMNAR BLUE SPRUCE 3.0m ht
			EXISTING PUBLIC TREES
SHRUB LEGEND		SITE FURNITURE LEGEND	
	FALSE SPIREA		TABLE AND CHAIRS REFER TO VOP2.0
	AMBER JUBILEE NINBARK		WOOD SLAT BENCH REFER TO VOP2.0
	BARBERRY		WASTE + RECYCLING REFER TO VOP2.0
	ANTHONY WATERER SPIREA		CLASS 2 BIKE RACKS
	SNOWBERRY		
	KARL FOERSTER FEATHER REED GRASS		
	BLUE FESCUE		
FESCUE SOD			
Type	Percentage		
Sheep Fescue	50%		
Creeping Red Fescue	25%		
Hard Fescue	25%		

- GENERAL NOTES**

 - ALL LANDSCAPE CONSTRUCTION, INCLUDING ALL HARD AND SOFT LANDSCAPING, TO BE CONSTRUCTED IN ACCORDANCE WITH THE CURRENT CITY OF CALGARY SPECIFICATIONS OR AS NOTED ON THE DRAWINGS
 - ALL TREES AND SHRUBS TO BE RETAINED SHALL BE PROTECTED DURING ALL PHASES OF CONSTRUCTION
 - ALL PLANT MATERIAL SHALL MEET THE STANDARDS OF THE CANADIAN NURSERY TRADES ASSOCIATION AND BE TRUE TO TYPE AND SPECIES
 - ALL PLANT MATERIAL SHALL BE LOCALLY GROWN ALBERTA NURSERY STOCK
 - ALL PLANT MATERIAL TO BE LOCATED WITHIN MULCHED PLANTING BEDS OR INDIVIDUAL MULCHED TREE WELLS
 - ALL PLANTING BEDS TO HAVE A MIN. 75mm DEPTH BARK MULCH
 - ALL LANDSCAPE AREAS TO BE EQUIPPED WITH A LOW-WATER HIGH EFFICIENCY IRRIGATION SYSTEM
 - ALL LANDSCAPE AREAS TO BE IRRIGATED WITH AN AUTOMATIC UNDERGROUND IRRIGATION SYSTEM. DRIP IRRIGATION TO BE USED FOR TREES AND PLANTING BEDS AND A ROTARY SYSTEM FOR ALL TURF AREAS
 - IRRIGATION TO HAVE SOLAR OR BATTERY POWERED REMOTE MONITORING SYSTEM
- LABELS**

 - PROMENADE CONNECTION TO PUBLIC SIDEWALK
 - CONVENIENCE STORE AMENITY SPACE W/ TABLE + CHAIRS
 - PEDESTRIAN CONNECTION TO EXISTING PARK
 - EXISTING PARK PLANTING DESIGN INTEGRATED INTO PROPOSED DEVELOPMENT
 - POTENTIAL OUTDOOR PATIO W/ TABLE + CHAIRS
 - FLEXIBLE PLAZA SPACE TRANSITIONING TO NORTH PEDESTRIAN CONNECTION
 - URBAN ENTRY PLAZA CONNECTING TO EXISTING PLAZA
 - EAST WEST PROMENADE
 - POTENTIAL CONNECTION TO PUBLIC SIDEWALK
 - SCREEN PLANTING
 - ENTRY PLANTING BEDS
 - HIGH STREET AT GRADE CROSSING W/ PLANTING
 - TRANSITION PLAZA W/ TABLES / BENCHES / BIKE RACKS
 - ENTRY SIGN W/ FOUNDATION PLANTING
 - EAST / WEST PEDESTRIAN LINK
 - RAISED CROSSING
 - ENHANCED ORNAMENTAL GRASS PLANTING AT NORTH PEDESTRIAN ENTRANCE
 - BENCH SEATING NEXT TO BUS STOP
 - LANDSCAPE SCREENING FOR LOADING ZONE
 - NATURALIZED BOULEVARD
 - EXISTING PARK SANDBLASTED CONCRETE BANDS INTEGRATED INTO PROPOSED DEVELOPMENT
 - EAST WEST FLUSH CONCRETE CURB DELINEATING SOUTH PROPERTY FROM PROPOSED DEVELOPMENT
 - 300mm WIDE, 20mm Ø ANGULAR ROCK MAINTENANCE EDGE

PLANT LIST : DECIDUOUS TREES				PLANT LIST : DECIDUOUS SHRUBS			
SCIENTIFIC NAME	COMMON NAME	PLANTING NOTES	QTY.	SCIENTIFIC NAME	COMMON NAME	PLANTING NOTES	QTY.
Fraxinus pennsylvanica var. Rugby	PRAIRIE SPIRE GREEN ASH	75mm CAL. B&B, MIN 600mm wd x 600mm DEPTH ROOT BALL	79	Barberis thunbergii 'Ballone'	RUBY CAROUSEL BARBERRY	#2 CONT, MIN 600mm ht, MIN. 4 MAJOR BASAL STEMS, ROOT SPREAD 200mm	80
Populus tremuloides	TREMBLING ASPEN	50mm CAL. B&B, MIN 700mm wd x 400mm DEPTH ROOT BALL	18	Sorbaria sorbifolia	FALSE SPIREA	#5 CONT, MIN 800-1000mm ht, MIN. 4 MAJOR BASAL STEMS, ROOT SPREAD 250mm	64
Populus tremuloides	TREMBLING ASPEN	75mm CAL. B&B, MIN 800mm wd x 600mm DEPTH ROOT BALL	31	Symphoricarpos albus	SNOWBERRY	#2 CONT, MIN 600mm ht, MIN. 4 MAJOR BASAL STEMS, ROOT SPREAD 200mm	432
Populus tremula 'Erecta'	SWEDISH COLUMNAR ASPEN	50mm CAL. B&B, MIN 700 mm wd x 400mm DEPTH ROOT BALL	34	Physocarpus opulifolius 'Jofam'	AMBER JUBILEE NINEBARK	#2 CONT, MIN 600mm ht, MIN. 4 MAJOR BASAL STEMS, ROOT SPREAD 200mm	116
Prunus maackii	AMUR CHERRY	50mm CAL. B&B, MIN 800mm wd x 600mm DEPTH ROOT BALL	12	Spiraea x bumalda 'Anthony Waterer'	ANTHONY WATERER SPIREA	#2 CONT, MIN 600mm ht, MIN. 4 MAJOR BASAL STEMS, ROOT SPREAD 200mm	226
Ulmus americana var. Brandon	BRANDON ELM	75mm CAL. B&B, MIN 800mm wd x 600mm DEPTH ROOT BALL	18				
PLANT LIST : CONIFEROUS TREES				PLANT LIST : GRASSES & PERENNIALS			
SCIENTIFIC NAME	COMMON NAME	PLANTING NOTES	QTY.	SCIENTIFIC NAME	COMMON NAME	PLANTING NOTES	QTY.
Pinus contorta	LODGEPOLE PINE	2.5m ht. B&B, MIN 900mm Dia. ROOT BALL, SINGLE LEADER	17	Calamagrostis acutiflora 'Karl Foerster'	KARL FOERSTER FEATHER REED GRASS	15cm POT	1130
Picea pungens	COLORADO SPRUCE	3.0m ht. B&B, MIN 1220mm Dia. ROOT BALL, SINGLE LEADER	06	Elymus arvensis 'Blue Dune'	BLUE LYME GRASS	15cm POT	800
Picea pungens 'Fastigiata'	COLUMNAR BLUE SPRUCE	3.0m ht. B&B, MIN 1220mm Dia. ROOT BALL, SINGLE LEADER	20	Festuca glauca 'Elijah Blue'	ELIJAH BLUE FESCUE	15cm POT	154

COPYRIGHT NOTICE
This drawing and its contents are prepared by Royop and its partners, and are protected by copyright. No part may be reproduced, in whole or in part, without the expressed written permission of Royop + Partners.
These drawings are not to be scaled

LEGAL DESCRIPTION:
LOT 2
BLOCK 1
PLAN 1811075
MUNICIPAL ADDRESS:
77 CARRINGTON PLAZA NW

PERMIT NUMBER : P 3933
The Association of Professional Engineers
Geologists and Geophysicists of Alberta

ABUGOV • KASPAR
with 290, 422 11th Avenue SE Calgary, Alberta, T2C 0H4
Phone 217-2527 Fax 217-3535
info@abugovkaspar.com

CARRINGTON COMMERCIAL
Calgary Alberta

PROPOSED
LANDSCAPE PLAN

DPL1.0
1762



1 KONTUR TABLE AND CHAIRS BY MAGLIN
DPL2.0



2 900 SERIES BACKLESS BENCH BY MAGLIN
DPL2.0




3 LEXICON RECYCLING BIN & TRASH RECEPTACLE BY MAGLIN
DPL2.0

Development Permit Plans


DECIDUOUS
40mm-100mm Caliper
TREE TRENCH

NOTE:

CONFIRM THICKNESS AND
DIMENSIONS OF TREE
GRATE WITH GRATE
MANUFACTURER
- SIZE, OPENING AND
DEPTH ACCORDINGLY

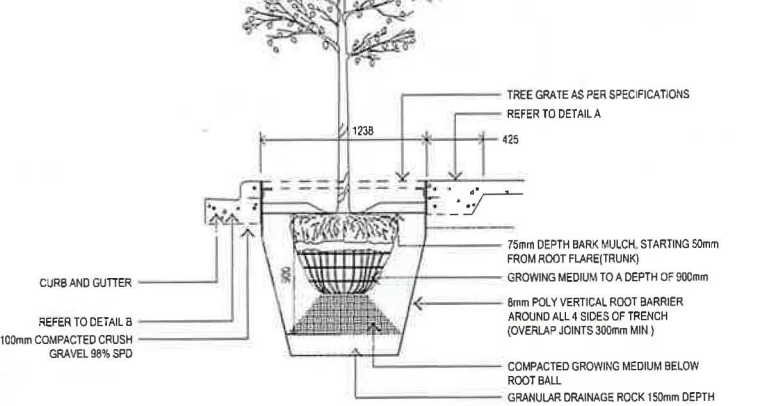

SECTION A

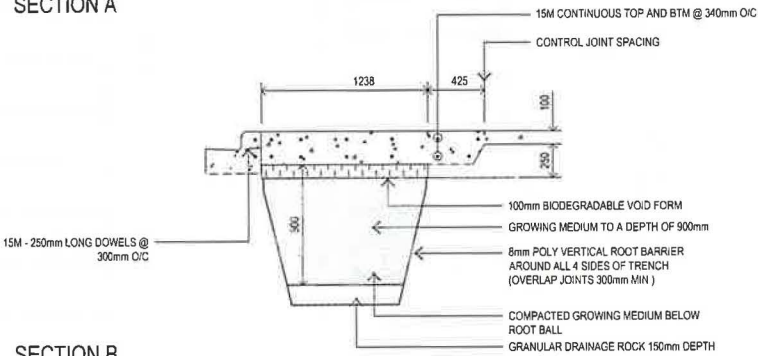

SECTION B


4 STANDARD TREE TRENCH DETAIL
DPL2.0 SCALE 1:25

CONIFEROUS DECIDUOUS


Less than 3.0m height
40mm-100mm Caliper
Spade Hole Preparation for Basket or Ball & Burlap Trees

NOTES:


- DO NOT ALLOW AIR POCKETS TO FORM WHEN BACK FILLING.
- STAKE BEYOND EDGE OF ROOT BALL.
- TREE SHOULD BE PLANTED 75mm-100mm BELOW GROUND LEVEL.
- T-BARS SHOULD BE HAMMERED DOWN INTO SOLID FOOTING (AT LEAST 400mm INTO SUB SOIL BASE)
- IF TREE IS IN WIRE BASKET, CUT AND REMOVE STRAPPING AND THE HORIZONTAL/ VERTICAL WIRES OF THE WIRE BASKET TO A MINIMUM DEPTH OF 200mm FROM THE TOP OF THE ROOT BALL. PULL BACK BURLAP TO THIS SAME MINIMUM DEPTH.
- USE RUBBER STRAPS AT ENDS OF ALL GUY WIRES TO PROTECT THE TREE AT POINT OF CONTACT.
- PRUNE DEAD BRANCHES TO MAINTAIN NATURAL FORM OF TREE.

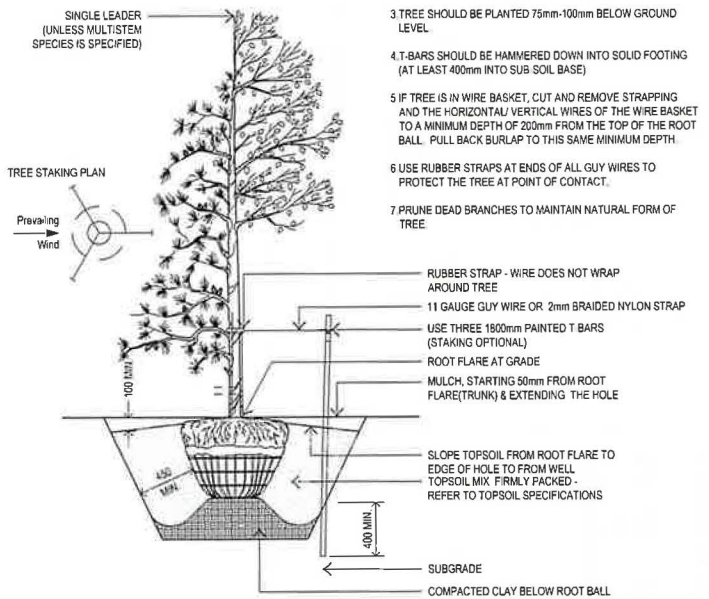


5 STANDARD TREE PLANTING DETAIL
DPL2.0 SCALE 1:25

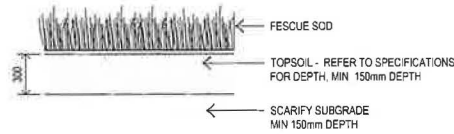


6 STANDARD SOD PLANTING DETAIL
DPL2.0 SCALE 1:25

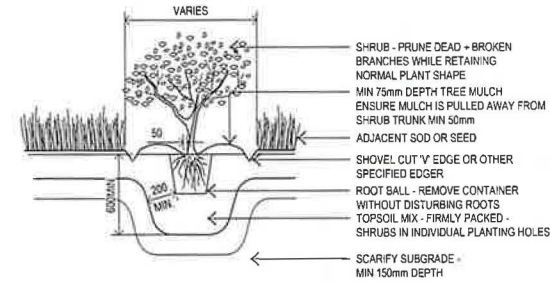


7 STANDARD SHRUB PLANTING DETAIL
DPL2.0 SCALE 1:25

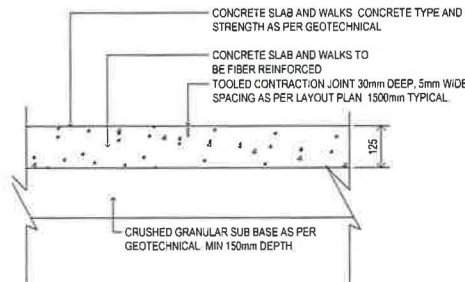

8 TYPICAL SLAB ON GRADE DETAIL
DPL2.0 SCALE 1:10

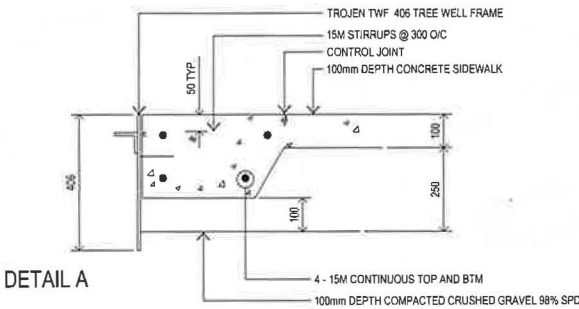

DETAIL A

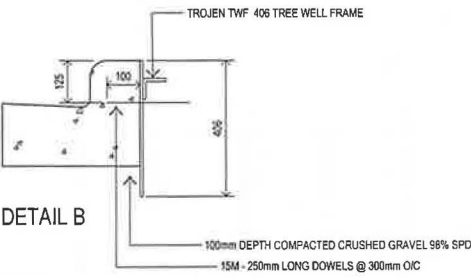

DETAIL B

9 STANDARD TREE TRENCH CURB DETAIL
DPL2.0 SCALE 1:10



COPYRIGHT NOTICE

This drawing, and its contents, are protected by
copyright and shall not be reproduced, in whole or
in part, without the expressed written permission of
ROYOP & KASPAR.

These drawings are not to be scaled

LEGAL DESCRIPTION:

LOT 2
BLOCK 1
PLAN 1811075

MUNICIPAL ADDRESS:

77 CARRINGTON PLAZA NW

1	200-422-1111	200-422-1111
2	200-422-1111	200-422-1111
3	200-422-1111	200-422-1111
4	200-422-1111	200-422-1111

SECRET TO SUBJECT

Major Project Mechanical Engineering Internal Design

1/20/2020

PERMIT NUMBER : P 3933

The Association of Professional Engineers

Geologists and Geophysicists of Alberta



200-422-1111

200-422-1111

200-422-1111

200-422-1111


CARRINGTON
COMMERCIAL

Calgary Alberta

LANDSCAPE DETAILS

DPL2.0

17162

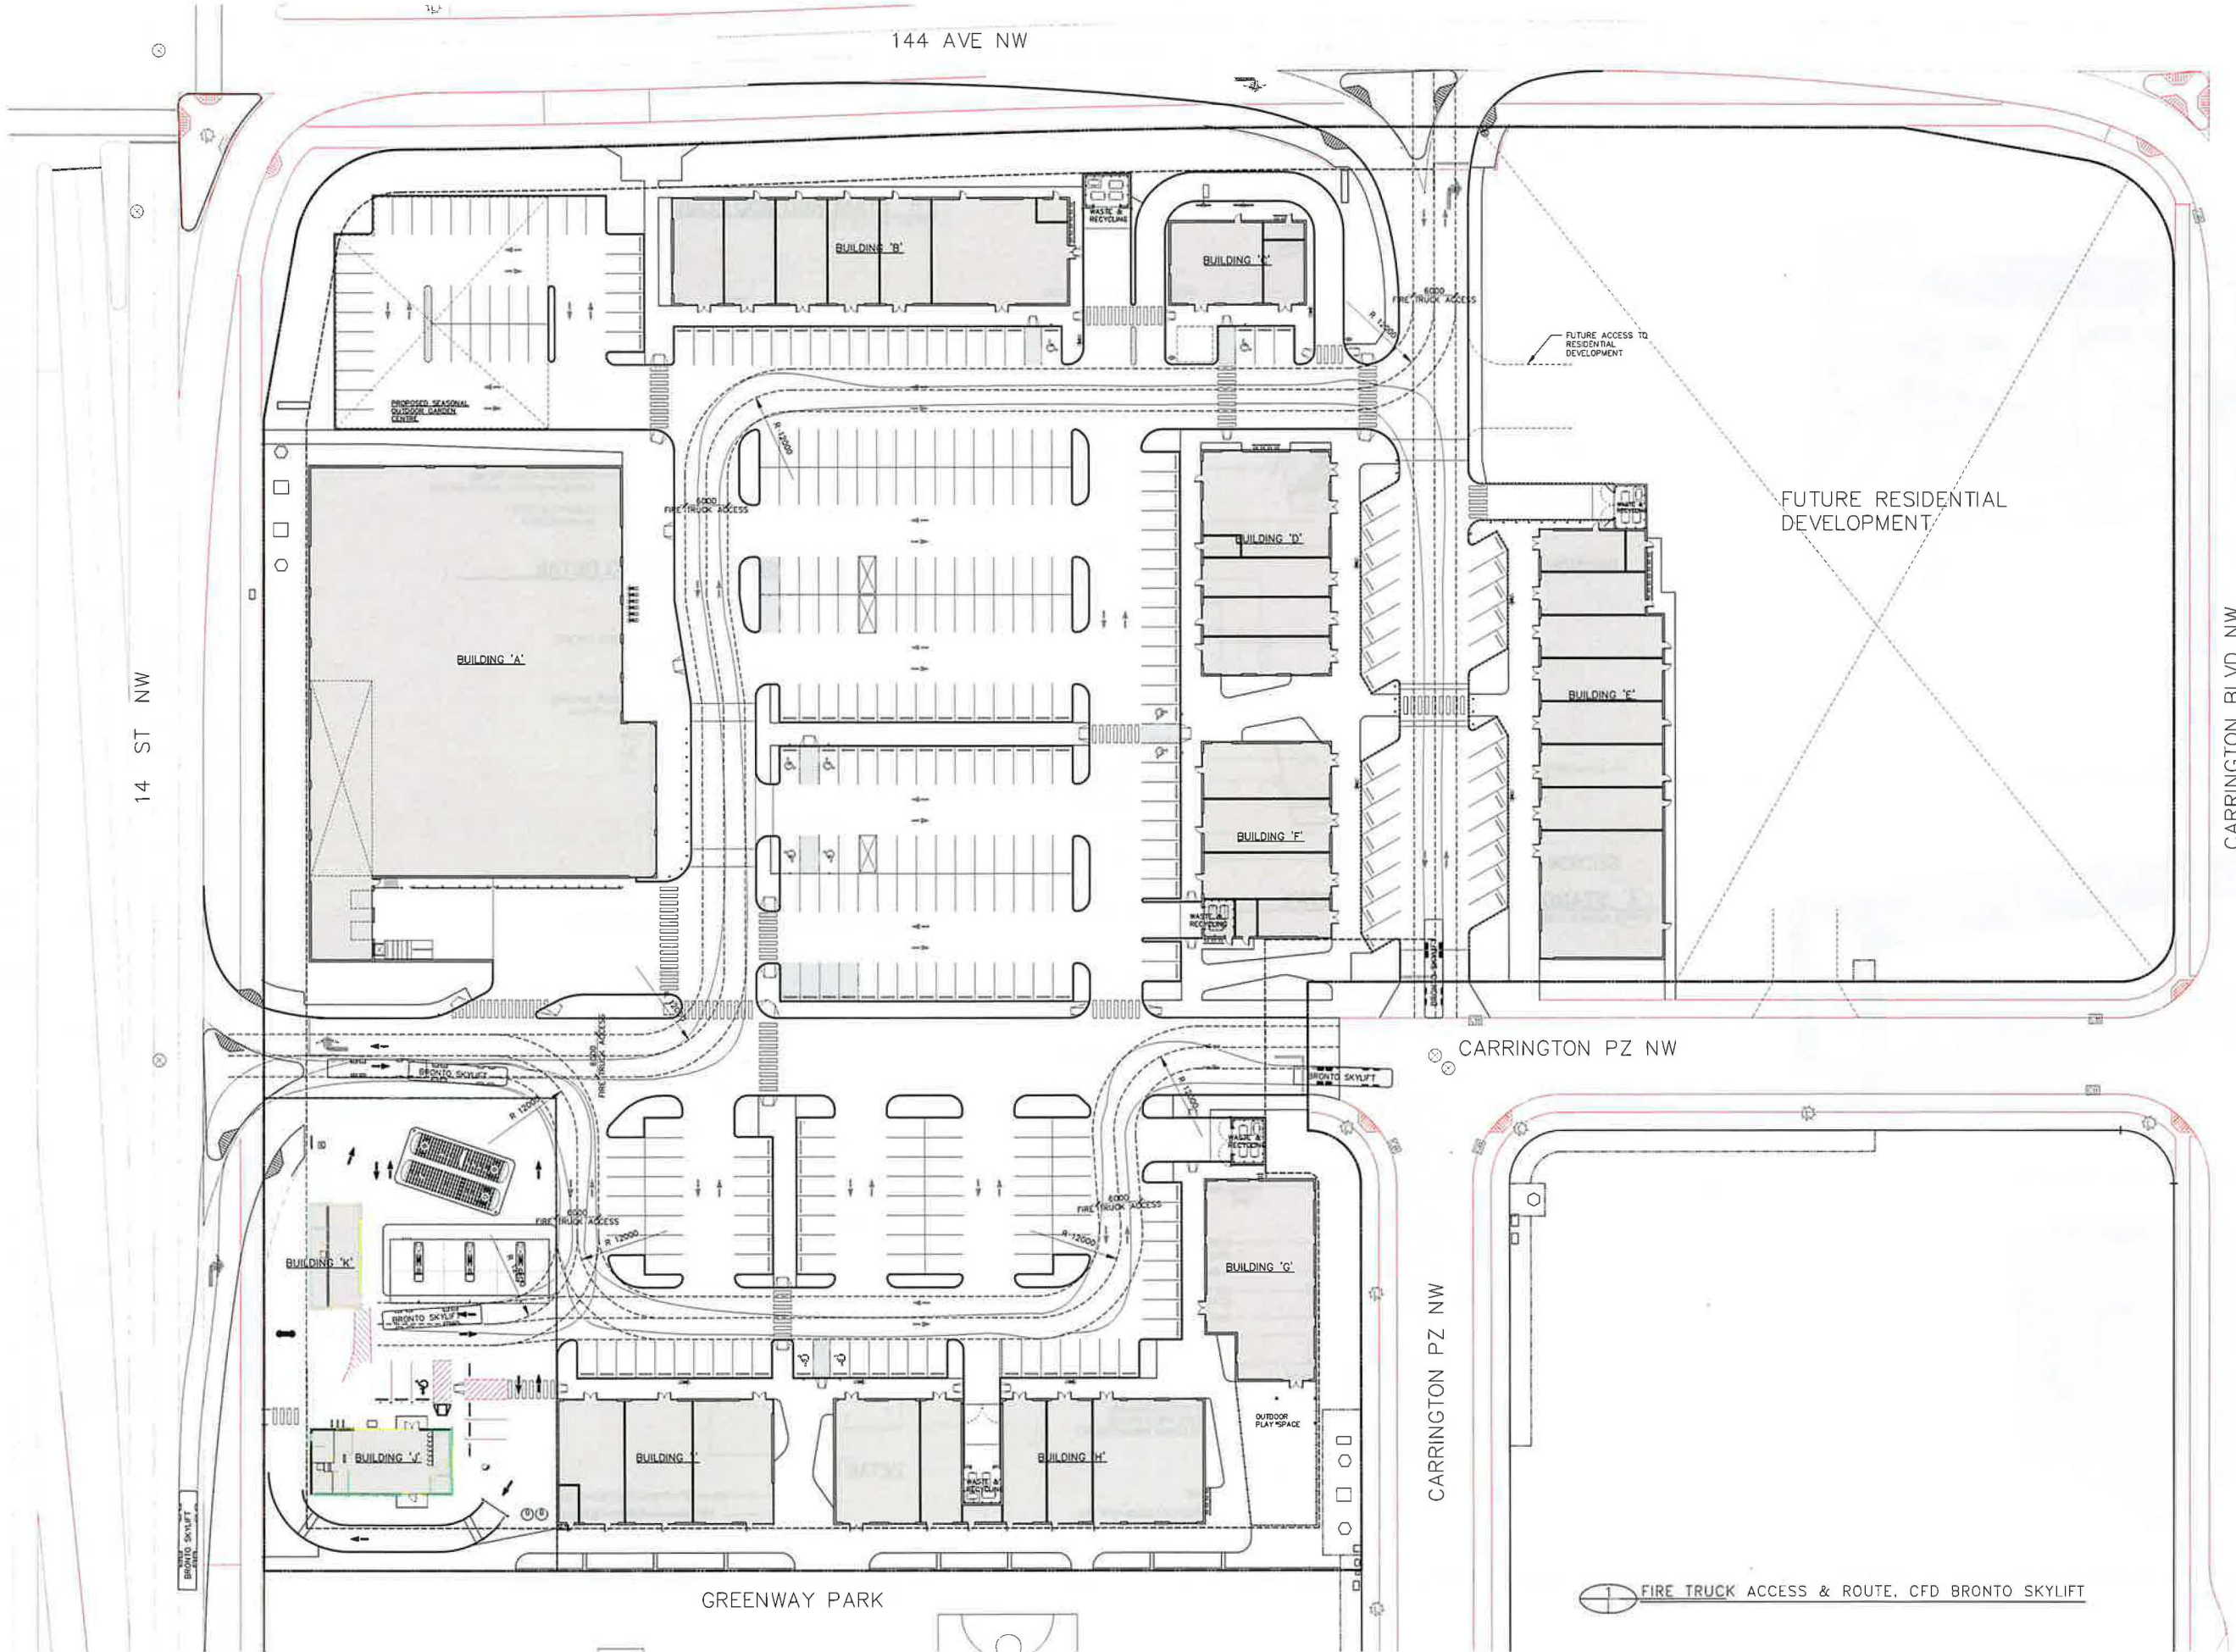

COPYRIGHT NOTICE
The drawings and all contents are protected by copyright and shall not be reproduced, stored in a retrieval system, or transmitted in any form or by any means, electronic, mechanical, photocopying, recording, or by any information storage and retrieval system, without the prior written permission of the copyright owner.

LEGAL DESCRIPTION:
LOT: 2
BLOCK: 1
PLAN: 181 1075
LOT: 3
BLOCK: 1
PLAN: 191 2103

MUNICIPAL ADDRESS:
77 CARRINGTON PLAZA NW
1637 CARRINGTON BLVD NW



3	STAMP RESPONSE	RP	20-08-13
2	STAMP RESPONSE	RP	20-08-18
1	ISSUED FOR DR	MD	20-09-08
16	ISSUED FOR	MD	20-09-08

PERMIT TO PRACTICE
Signature: _____
Date: _____
PERMIT NUMBER: P 3933
For Association of Professional Engineers
Geologists and Geophysicists of Alberta

AK
ABUGOV • KASPAR
1100, 422 - 11th Avenue SE, Calgary, Alberta, T2G 0A4
Phone: 217-9227 Fax: 217-9230
info@abugov-kaspar.com




**CARRINGTON
COMMERCIAL**
Calgary Alberta

TRUCK SWEEP
FIRE TRUCK ACCESS

PP0.3a
17162

FIRE TRUCK ACCESS & ROUTE, CFD BRONTO SKYLIFT

Development Permit Plans

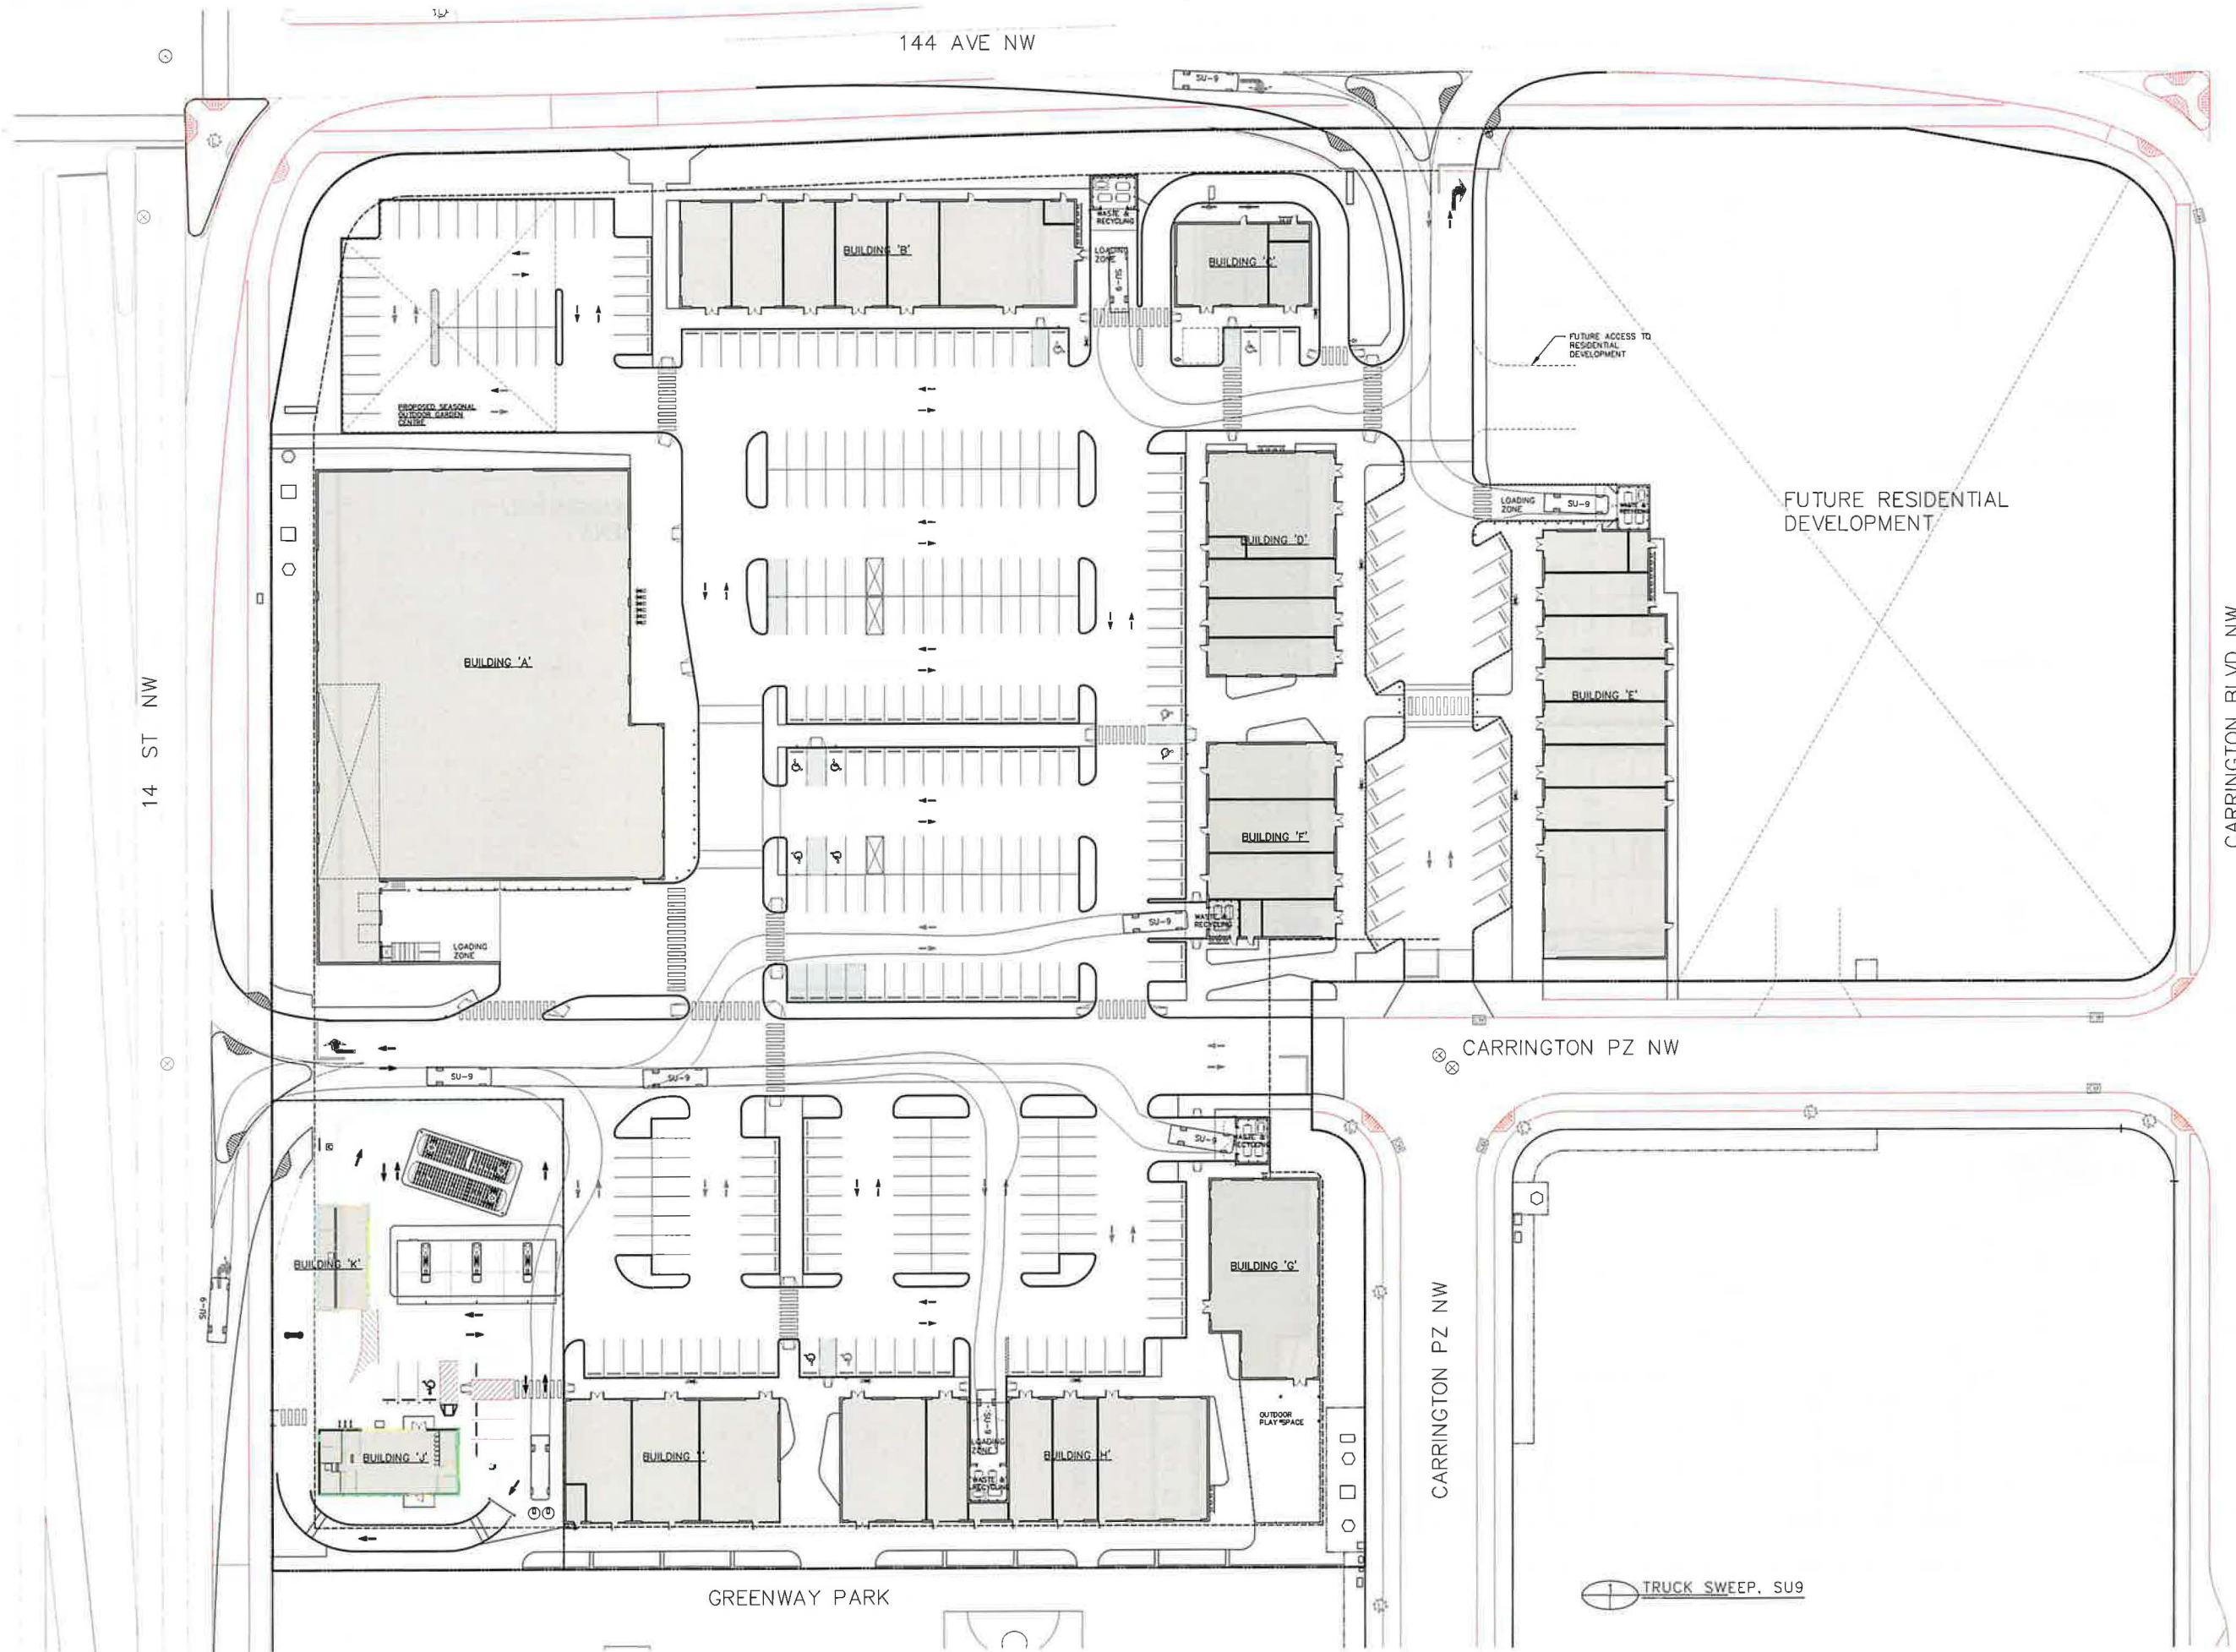

COPYRIGHT NOTICE
This drawing and its contents are the property of ROYOP and shall not be reproduced in whole or in part without the express written permission of ROYOP.
These drawings are not to be scaled.

LEGAL DESCRIPTION:
LOT: 2
BLOCK: 1
PLAN: 181 1075
LOT: 3
BLOCK: 1
PLAN: 191 2103

MUNICIPAL ADDRESS:
77 CARRINGTON PLAZA NW
1637 CARRINGTON BLVD NW



3	FINAL RESPONSE	08/20/2019
2	2ND RESPONSE	08/20/2018
1	ISSUED FOR DP	08/20/2018
0	ISSUED FOR	08/20/2018


PERMIT TO PRACTICE
Signature: _____
Date: _____
PERMIT NUMBER: P 3933
The Association of Professional Engineers
Geologists and Geophysicists of Alberta

AK
ABUGOV • KASPAR
200, 422 - 11th Avenue SE Calgary, Alberta, T2G 0H4
Phone: 253-4227 Fax: 253-9230
info@akcaspar.com

**CARRINGTON
COMMERCIAL**
Calgary Alberta

TRUCK SWEEP
SU9 SINGLE UNIT VEHICLE

DP0.3b
13162

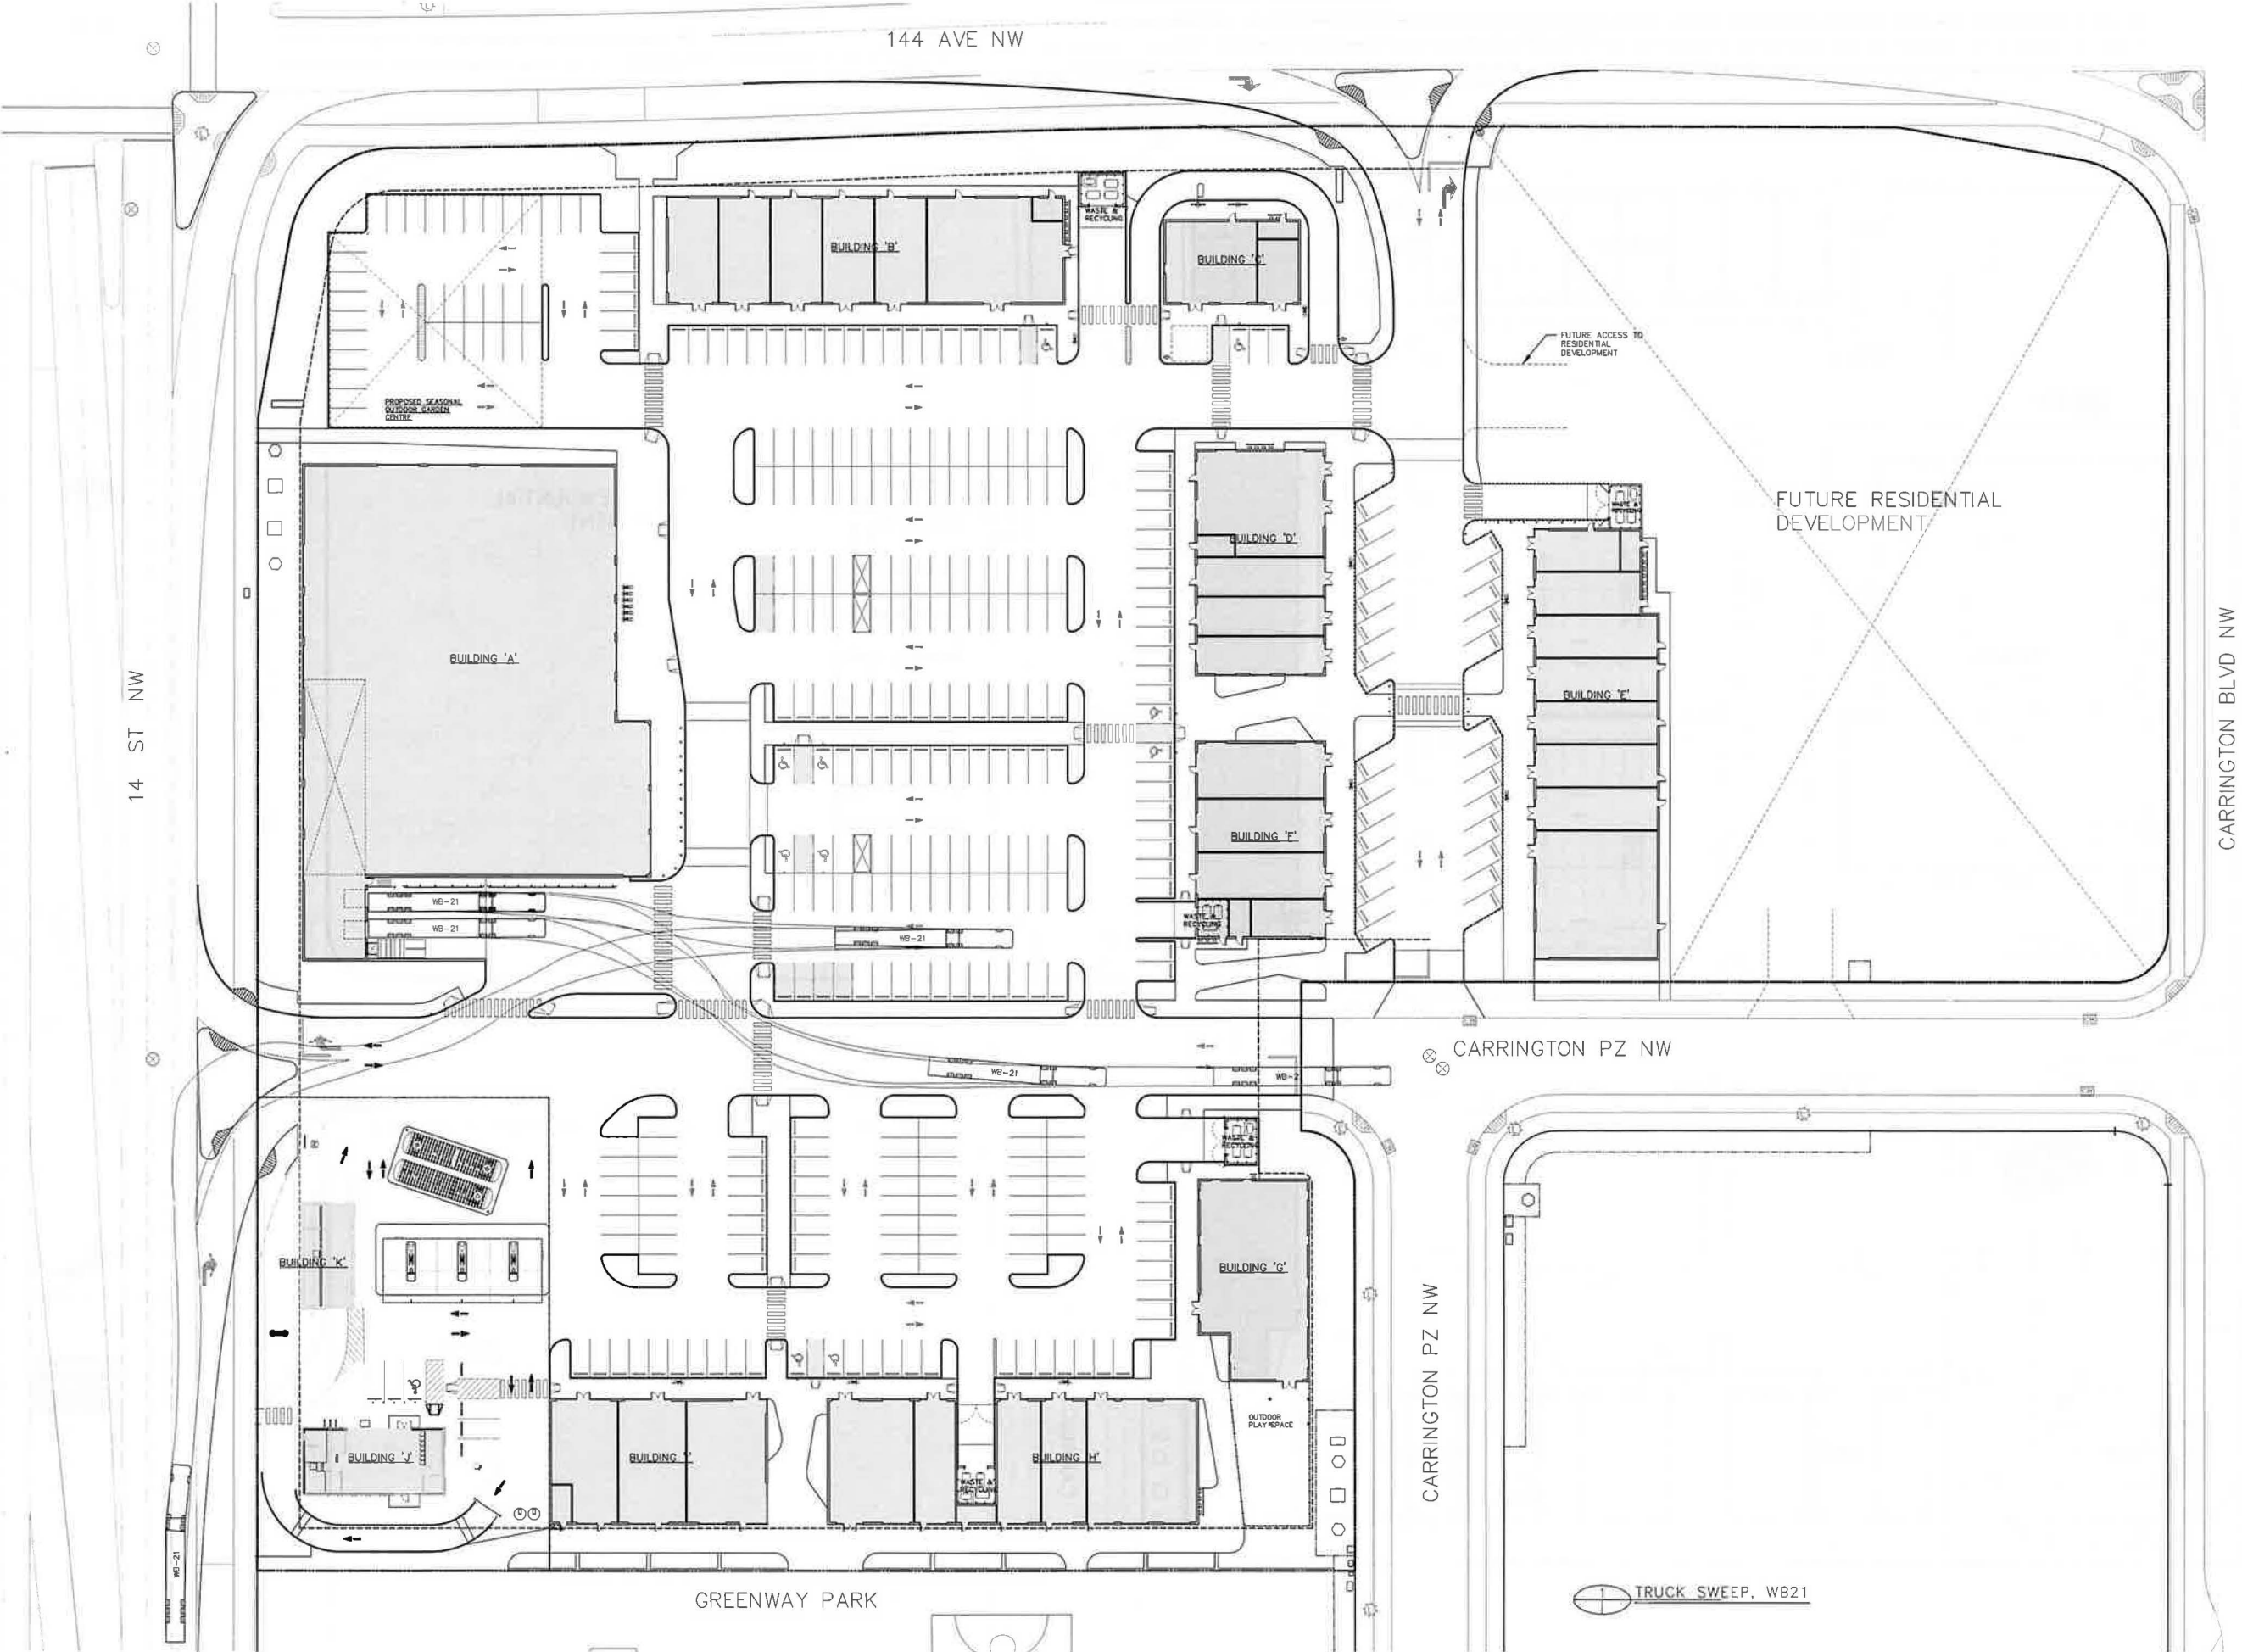

COPYRIGHT NOTICE
This drawing and its contents are protected by copyright and shall not be reproduced, in whole or in part, without the written permission of ROYOP & ASSOCIATES.

LEGAL DESCRIPTION:
LOT: 2
BLOCK: 1
PLAN: 181 1075
LOT: 3
BLOCK: 1
PLAN: 181 2103

MUNICIPAL ADDRESS:
77 CARRINGTON PLAZA NW
1637 CARRINGTON BLVD NW



1	STRIP RESPONSE	RP	20-08-13
2	STR RESPONSE	RP	20-08-18
3	ISSUED FOR DR	WB	20-08-06
4	Value For	RP	20-08-06

PERMIT TO PRACTICE
Royop & Associates Engineering Inc. Design
Signature: _____
Date: _____
PERMIT NUMBER : P 3933
The Association of Professional Engineers
Geologists and Geophysicists of Alberta


AK
ABUGOV • KASPAR
Suite 200, 422 - 17th Avenue SE, Calgary, Alberta, T2C 0H4
Phone: 255-5271 Fax: 255-5270
info@akdesign.com

architecture
interior design
landscape architecture
civil engineering

**CARRINGTON
COMMERCIAL**
Calgary Alberta

TRUCK SWEEP
WB21 SEMI-TRAILER

PP0.3c
17162

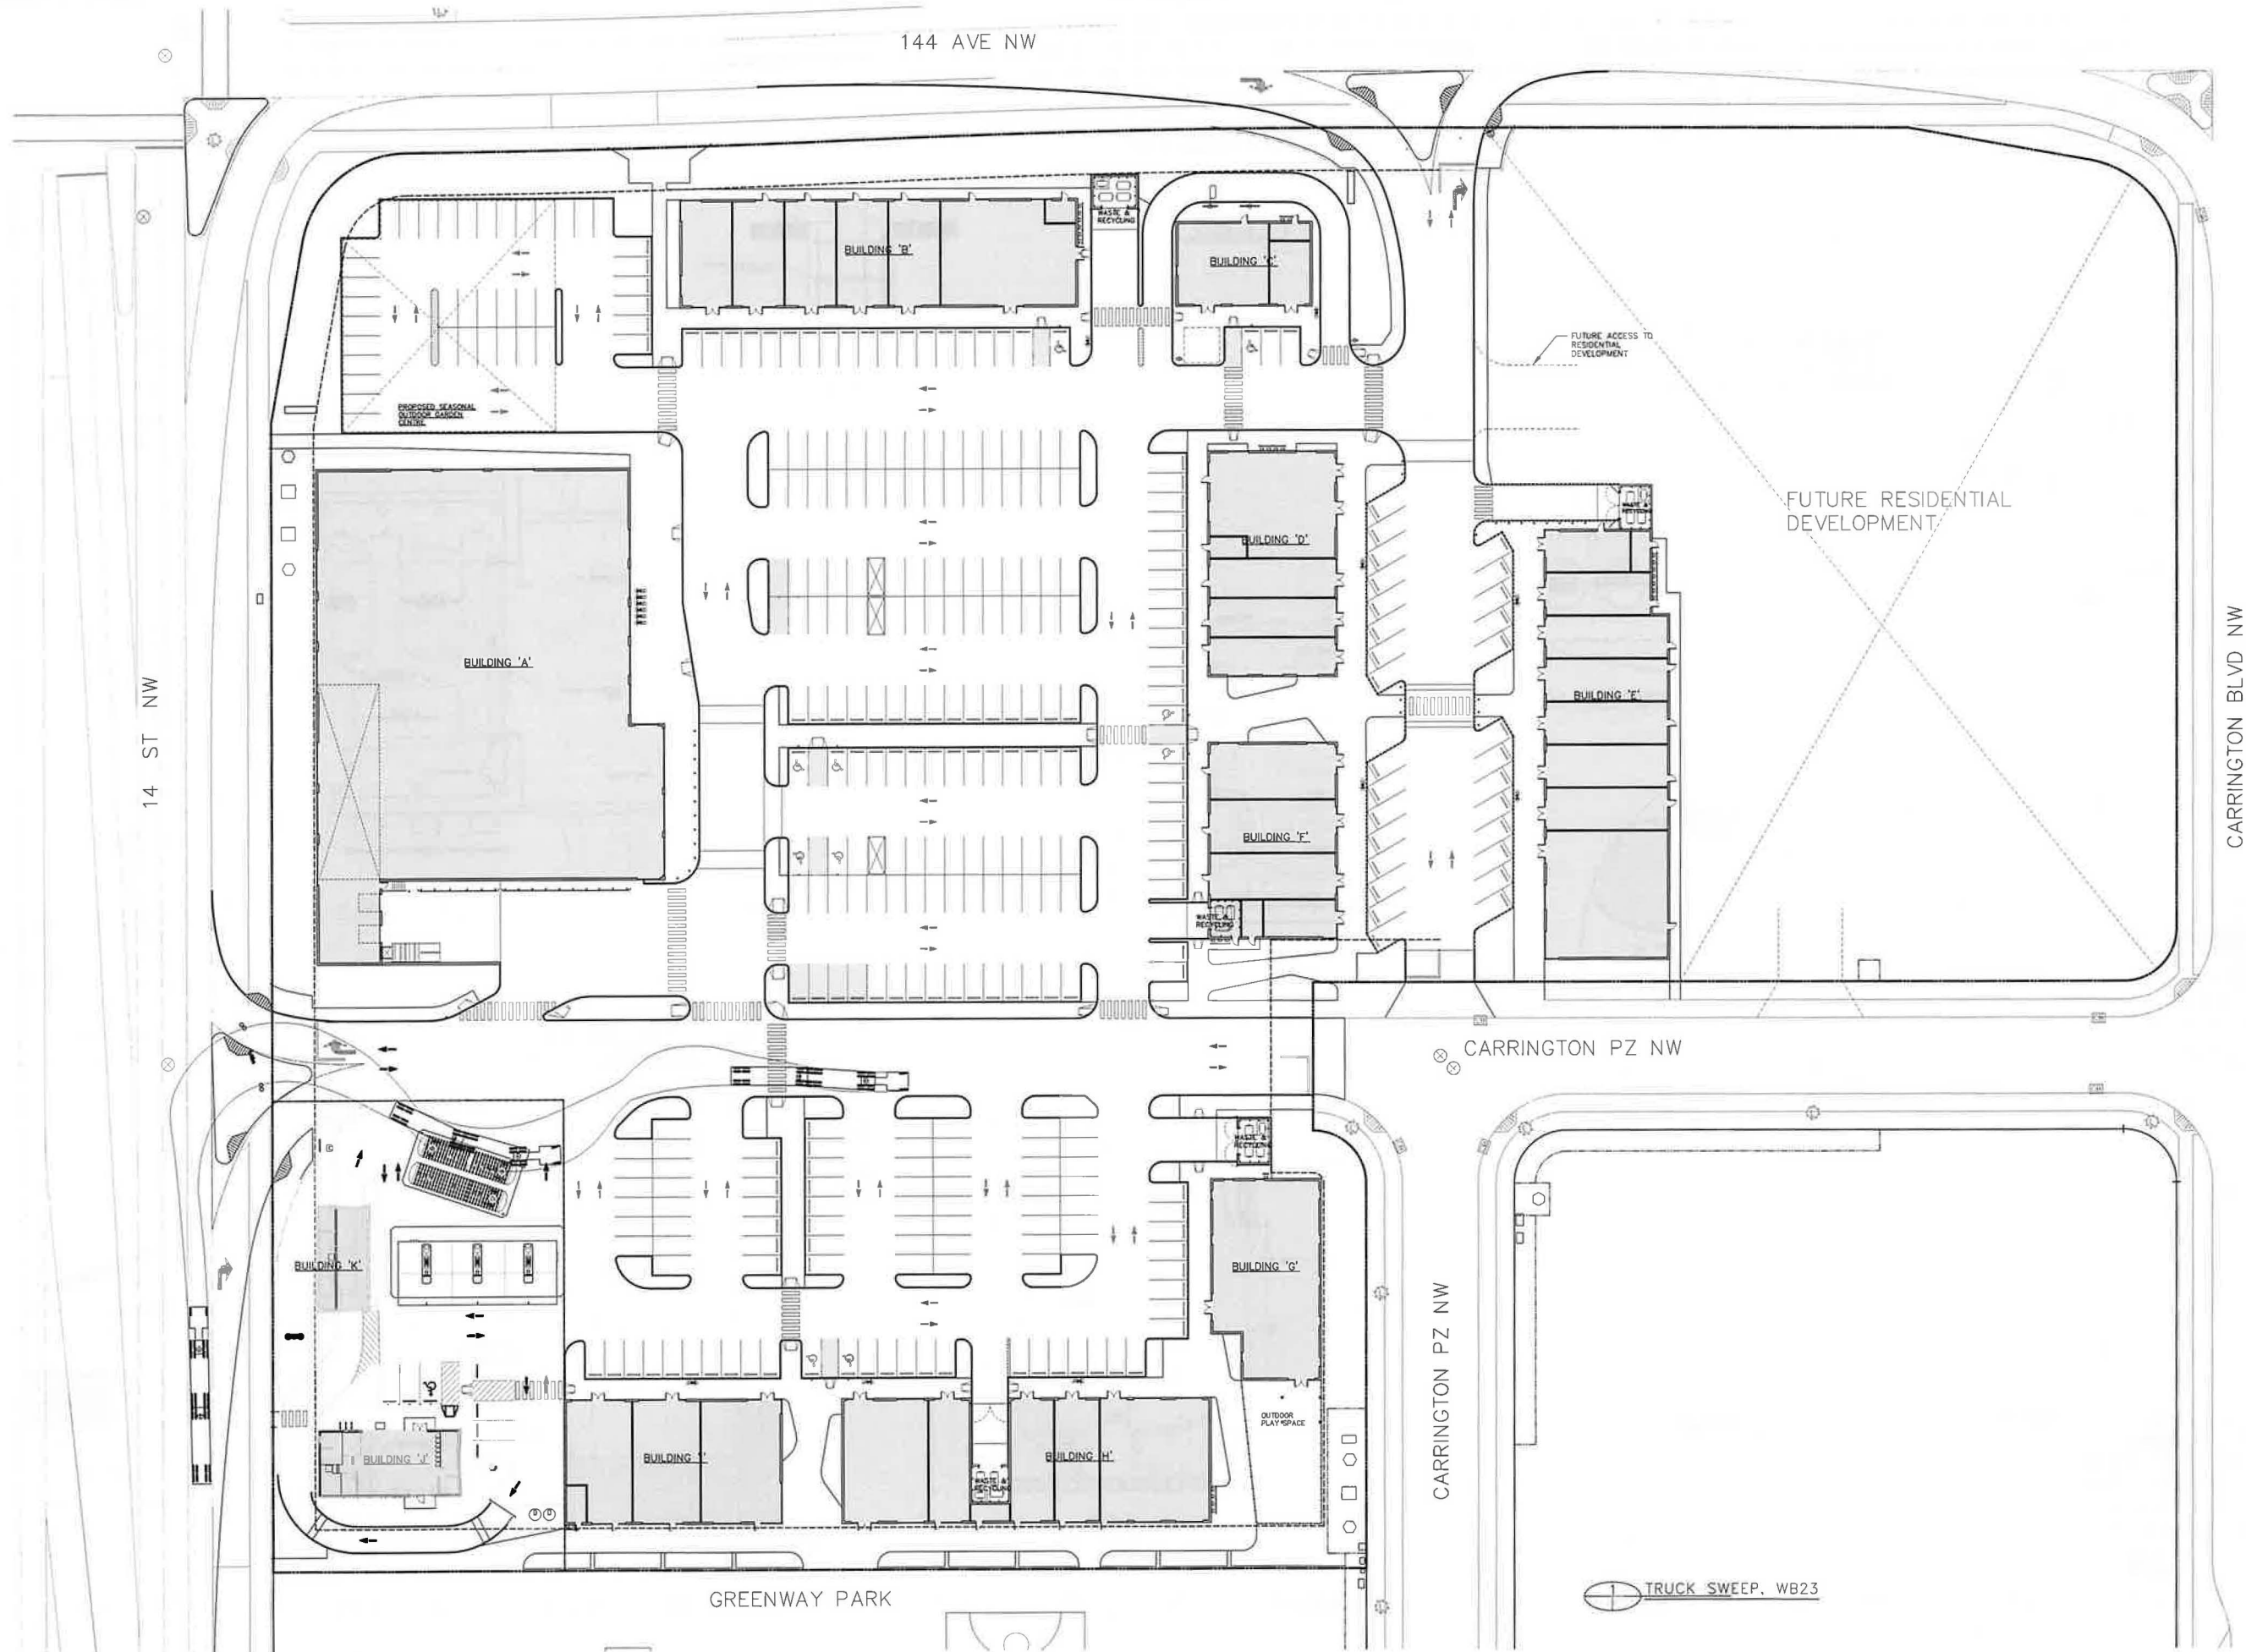

COPYRIGHT NOTICE
This drawing and its contents are protected by copyright and shall not be reproduced in whole or in part, without the expressed written permission of ROYOP & ASSOCIATES.
These drawings are not to be scaled.

LEGAL DESCRIPTION:
LOT: 2
BLOCK: 1
PLAN: 181 1075
LOT: 3
BLOCK: 1
PLAN: 191 2103

MUNICIPAL ADDRESS:
77 CARRINGTON PLAZA NW
1637 CARRINGTON BLVD NW



3	DIR RESPONSE	18	20-08-13
2	DIR RESPONSE	18	20-08-18
1	APPROVED FOR SP	18	20-01-08
18	Issued For	18	11-04-00

PERMIT TO PRACTICE
Respect Your Authority Engineering and Design
Signature: _____
Date: _____
PERMIT NUMBER : P 3933
The Association of Professional Engineers
Geologists and Geophysicists of Alberta

AK
ABUGOV • KASPAR
1400 200, 422 - 11th Avenue SE, Calgary, Alberta, T2C 0H4
Phone: 237-9223 Fax: 237-9230
info@akgksp.com


CARRINGTON COMMERCIAL
Calgary Alberta

TRUCK SWEEP
WB23 DOUBLE TRAILER

DP0.3d
17162

TRUCK SWEEP, WB23

Development Permit Plans

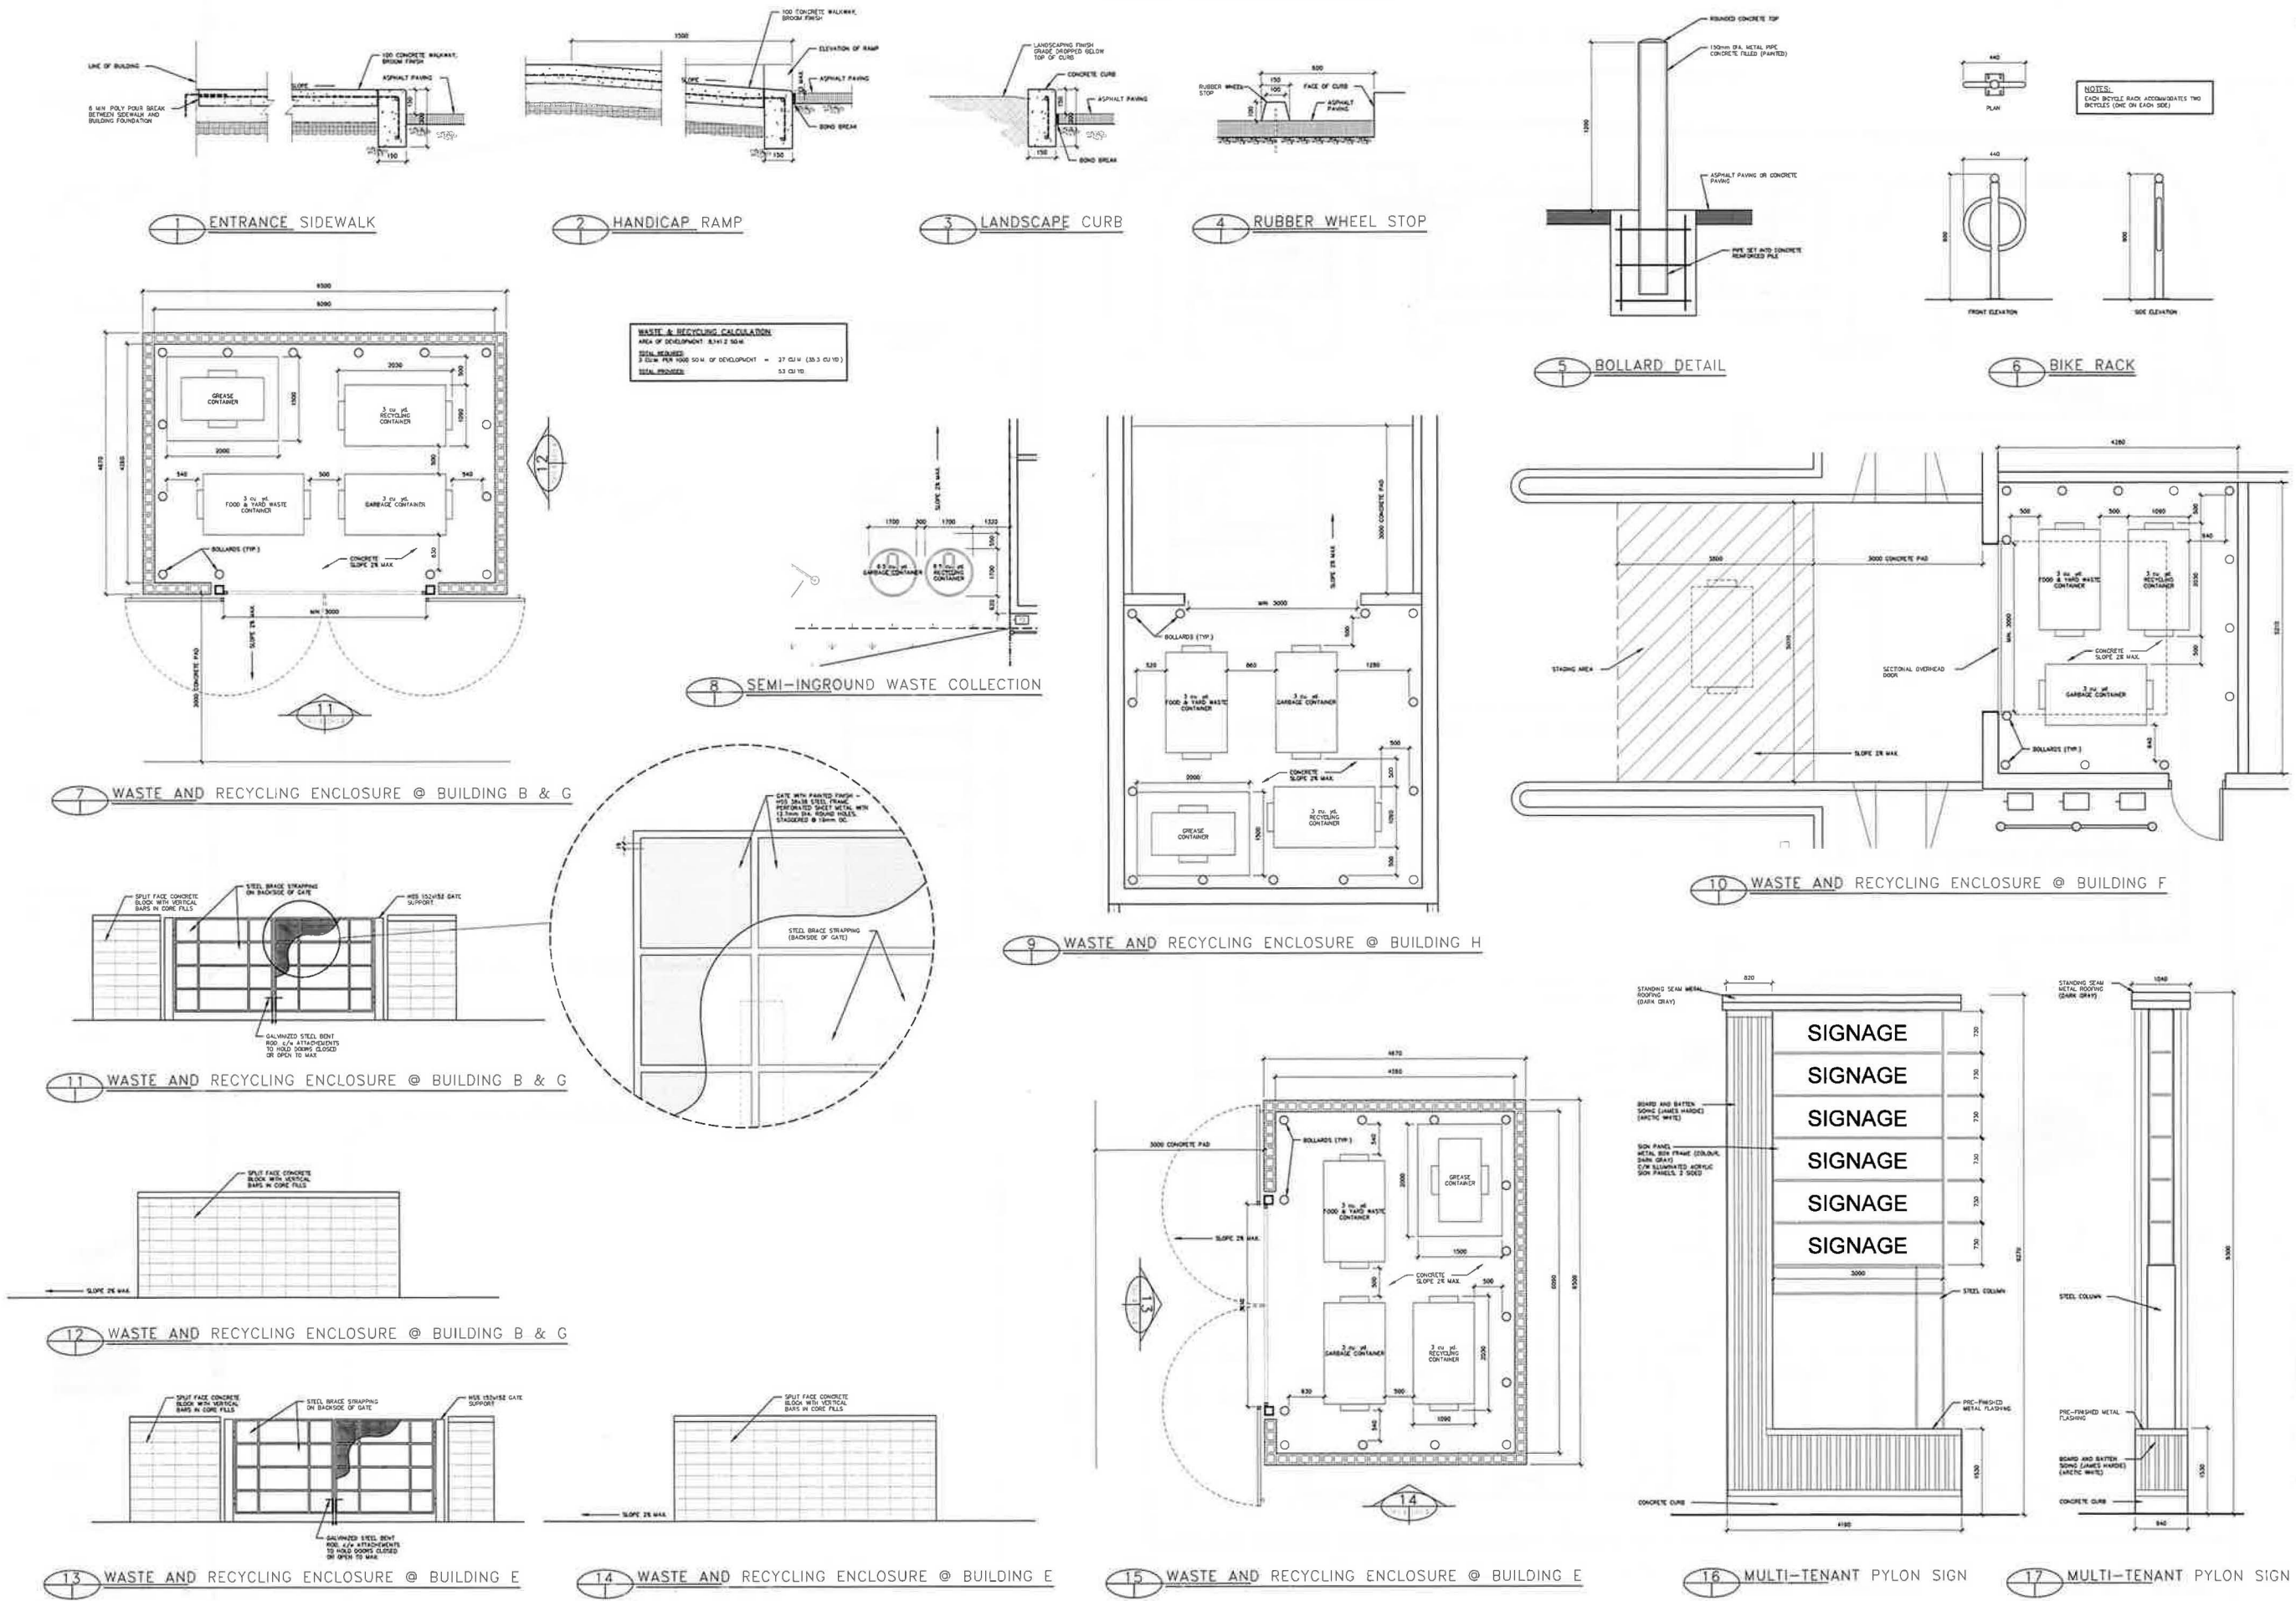

COPYRIGHT NOTICE
This drawing and its contents are protected by copyright and shall not be reproduced in whole or in part without the written consent of ROYOP INC. All rights reserved.
These drawings are not to be scaled.

LEGAL DESCRIPTION:
LOT: 2
BLOCK: 1
PLAN: 181 1075

LOT: 3
BLOCK: 1
PLAN: 191 2103

MUNICIPAL ADDRESS:
77 CARRINGTON PLAZA NW
1637 CARRINGTON BLVD NW


3	DIRTY RESPONSE	RP	20-08-13
2	DIRTY RESPONSE	RP	20-08-18
1	ISSUED FOR OP	MO	20-01-04
No.	ISSUED FOR	DR	FF-NEW-30 Date

PERMIT TO PRACTICE
Michigan College Intermediate Engineering District Board


Signature _____

Date _____


PERMIT NUMBER : P 3933
The Association of Professional Engineers
Geoscientists and Geomorphologists of Alberta

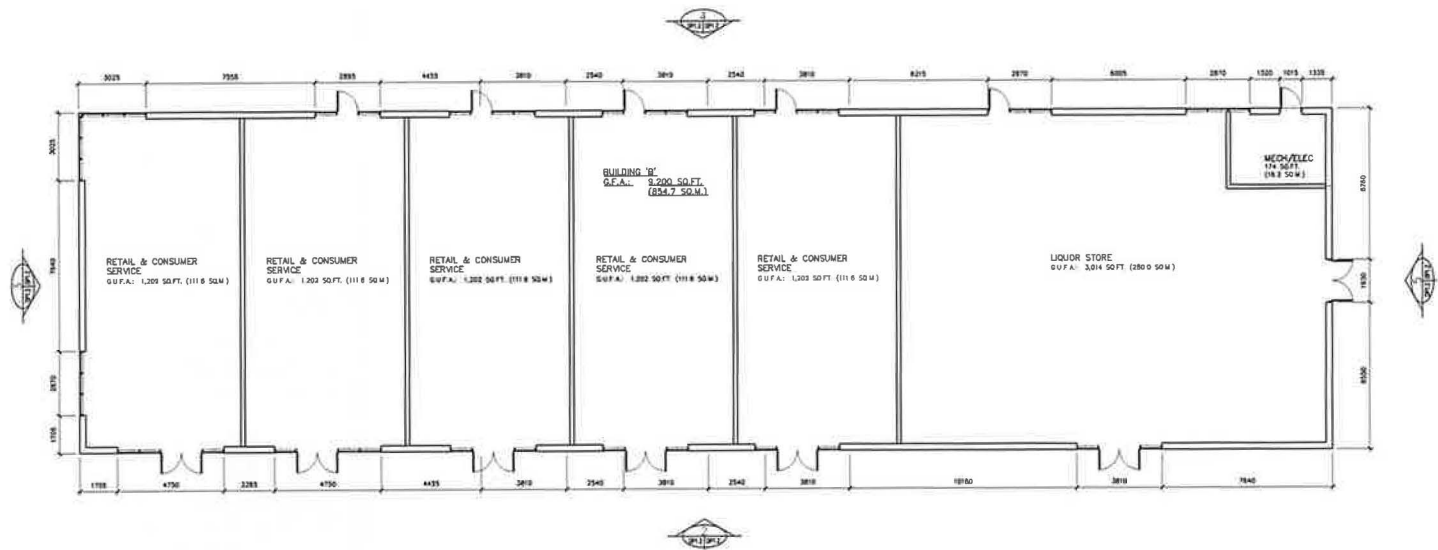


1 FLOOR PLAN
- DP1.2 SCALE: 1/150

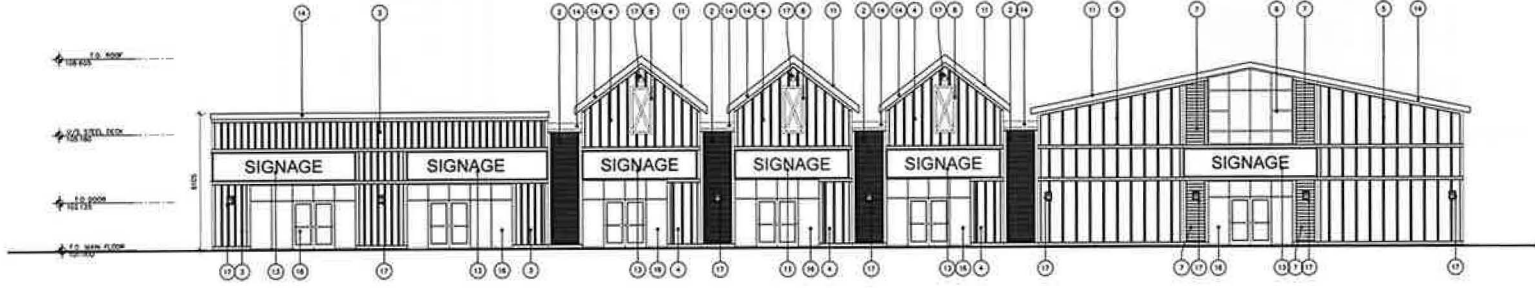


2 SOUTH ELEVATION
- DP1.2 SCALE: 1/150

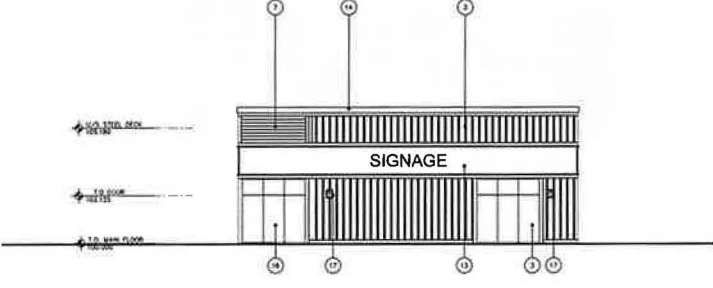

3 WEST ELEVATION
- DP1.2 SCALE: 1/150

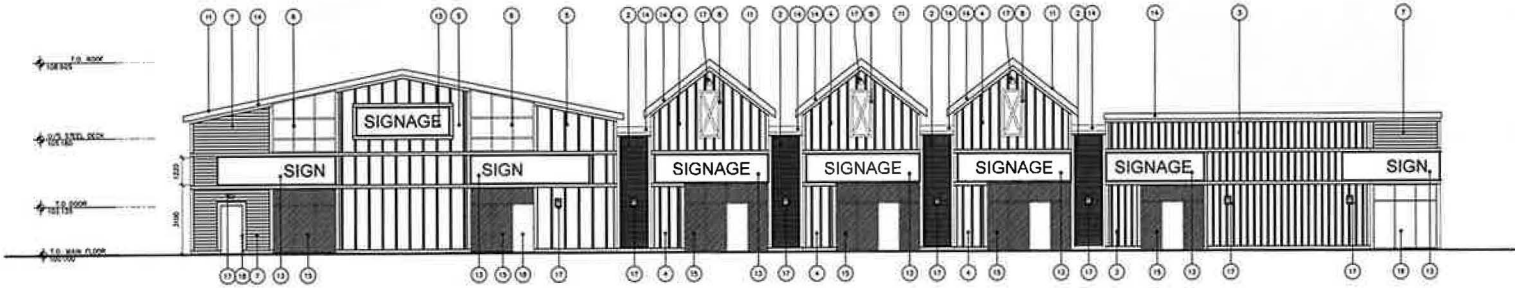

4 NORTH ELEVATION
- DP1.2 SCALE: 1/150

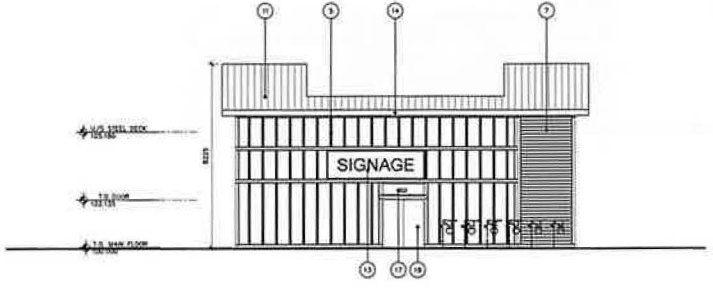

5 EAST ELEVATION
- DP1.2 SCALE: 1/150



COPYRIGHT NOTICE
The drawings and the contents are protected by copyright and shall not be reproduced, in whole or in part, without the expressed written permission of the copyright owner.
These drawings are not to be scaled.

LEGAL DESCRIPTION:
LOT: 2
BLOCK: 1
PLAN: 181 1075
LOT: 3
BLOCK: 1
PLAN: 191 2103

MUNICIPAL ADDRESS:
77 CARRINGTON PLAZA NW
1637 CARRINGTON BLVD NW



MATERIAL LEGEND

- 1 CORRUGATED METAL PANEL C/W 1/2" TRIM (VERTICAL)
- 2 CORRUGATED METAL PANEL C/W 1/2" TRIM (HORIZONTAL)
- 3 JAMES HARDIE PANELS & TRIMS C/W VERTICAL BATTEN BOARDS @ 12" O.C.
- 4 JAMES HARDIE PANELS & TRIMS C/W VERTICAL BATTEN BOARDS @ 18" O.C.
- 5 JAMES HARDIE PANELS & TRIMS C/W VERTICAL BATTEN BOARDS @ 24" O.C.
- 6 JAMES HARDIE PANELS & TRIMS C/W VERTICAL & HORIZONTAL BATTEN BOARDS
- 7 JAMES HARDIE LAP SIDING C/W TRIMS
- 8 BURN DOOR
- 9 HEAVY DUTY METAL GATE
- 10 SIGNAGE BANNER
- 11 METAL ROOF
- 12 DISPLAY BOARD
- 13 JAMES HARDIE PANEL TOP INTERIOR ILLUMINATED FAADA SIGNAGE INSTALLATION
- 14 PAXSON BOARD JAMES HARDIE PANEL
- 15 SPANDREL
- 16 SEALED GLAZED WINDOW SYSTEM
- 17 LIGHT FIXTURE

1	Single Response	20-06-18
2	Site Response	20-06-18
3	Fielded for DP	20-06-18
4	Not Valued for	20-06-18

PERMIT TO PRACTICE
Municipal Architectural Engineering Order Design
Signature: _____
Date: _____
PERMIT NUMBER: P 3933
The Association of Professional Engineers, Geologists and Geophysicists of Alberta



ABUGOV • KASPAR
Unit 200, 422 - 11th Avenue SE Calgary, Alberta, T2C 0H4
Phone: 227-5227 Fax: 227-5230
info@abugov-kaspar.com



CARRINGTON COMMERCIAL


Calgary Alberta

PROPOSED BUILDING 'B' PLANS & ELEVATIONS


DP1.2

87162


Development Permit Plans

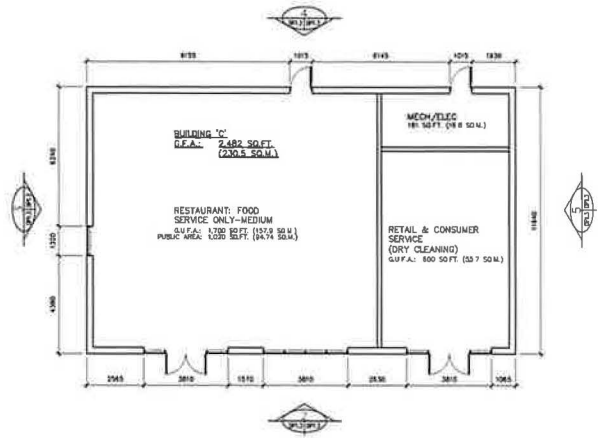


1 FLOOR PLAN
- DP1.3 SCALE: 1:150

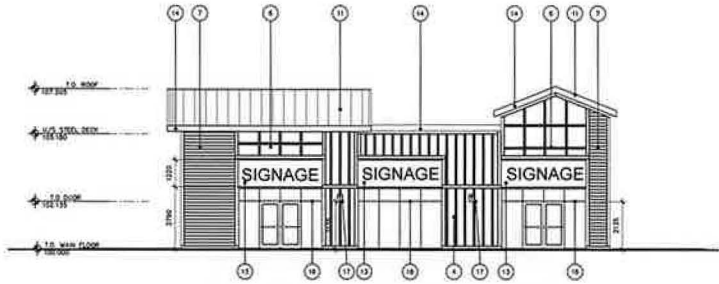


2 SOUTH ELEVATION
- DP1.3 SCALE: 1:150

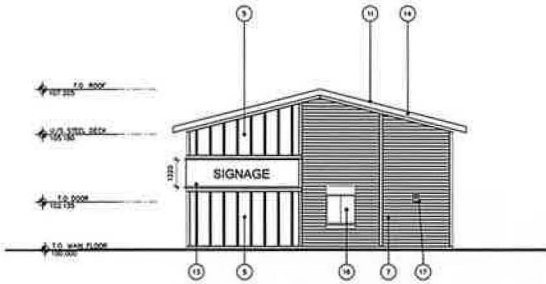

3 WEST ELEVATION
- DP1.3 SCALE: 1:150

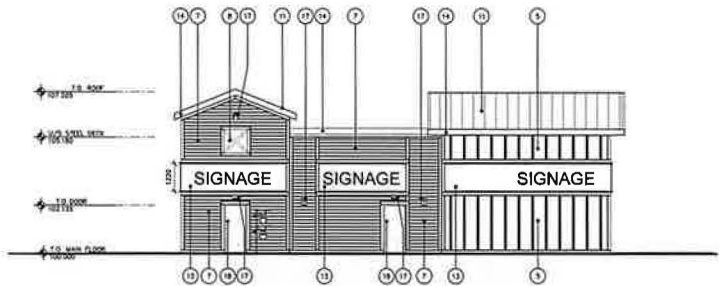

4 NORTH ELEVATION
- DP1.3 SCALE: 1:150

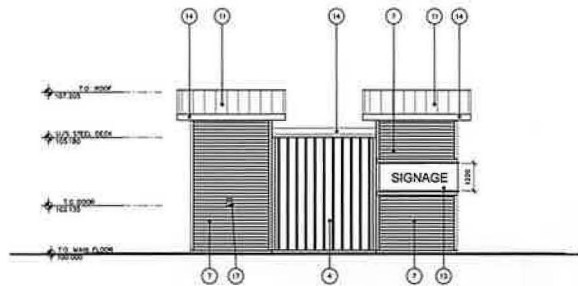

5 EAST ELEVATION
- DP1.3 SCALE: 1:150



COPYRIGHT NOTICE
This drawing and its contents are the property of ROYOP CONSULTING CORPORATION. It is to be used for the project and site only and is not to be reproduced or used in any way without the written permission of ROYOP CONSULTING CORPORATION.
These drawings are not to be signed.

LEGAL DESCRIPTION:

LOT: 2
BLOCK: 1
PLAN: 181 1075

LOT: 3
BLOCK: 1
PLAN: 191 2103

MUNICIPAL ADDRESS:

77 CARRINGTON PLAZA NW
1837 CARRINGTON BLVD NW



MATERIAL LEGEND

- 1 CORRUGATED METAL PANEL C/W 1/2" TRIM (VERTICAL)
- 2 CORRUGATED METAL PANEL C/W 1/2" TRIM (HORIZONTAL)
- 3 JAMES HARDIE PANELS & TRIMS C/W VERTICAL BATTEN BOARDS @ 12" O.C.
- 4 JAMES HARDIE PANELS & TRIMS C/W VERTICAL BATTEN BOARDS @ 18" O.C.
- 5 JAMES HARDIE PANELS & TRIMS C/W VERTICAL BATTEN BOARDS @ 24" O.C.
- 6 JAMES HARDIE PANELS & TRIMS C/W VERTICAL & HORIZONTAL BATTEN BOARDS
- 7 JAMES HARDIE LAP Siding C/W TRIMS
- 8 BARN DOOR
- 9 HEAVY DUTY METAL GATE
- 10 STORAGE BANNER
- 11 METAL ROOF
- 12 DISPLAY BOARD
- 13 JAMES HARDIE PANEL WITH INTERNALLY ILLUMINATED FACIA SIGNAGE INSTALLATION
- 14 FASADA BOARD, JAMES HARDIE PANEL
- 15 SPANDREL
- 16 SEALED GLAZED WINDOW SYSTEM
- 17 LIGHT FIXTURE

1	DATE OF ISSUE	20-08-13
2	DATE OF RESPONSE	20-08-18
3	ISSUED FOR OP	20-09-08
4	ISSUED FOR	17-09-09 Date

PERMIT TO PRACTICE

Signatures _____

Date _____

PERMIT NUMBER : P 3933

The Association of Professional Engineers
Geologists and Geophysicists of Alberta



ABUGOV • KASPAR

Unit 200, 422 - 11th Avenue SE, Calgary, Alberta, T2G 0T4
Phone: 251-9227 Fax: 251-9228
info@abugovkaspar.com







**CARRINGTON
COMMERCIAL**

Calgary Alberta

PROPOSED BUILDING 'C'
PLANS & ELEVATIONS

DP1.3

17162

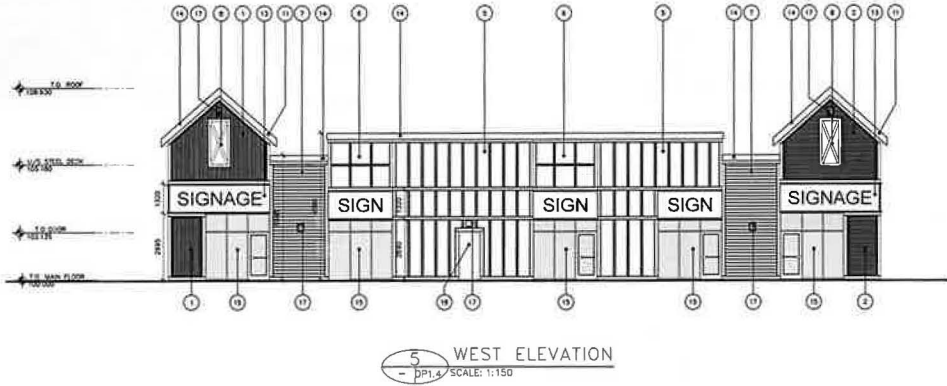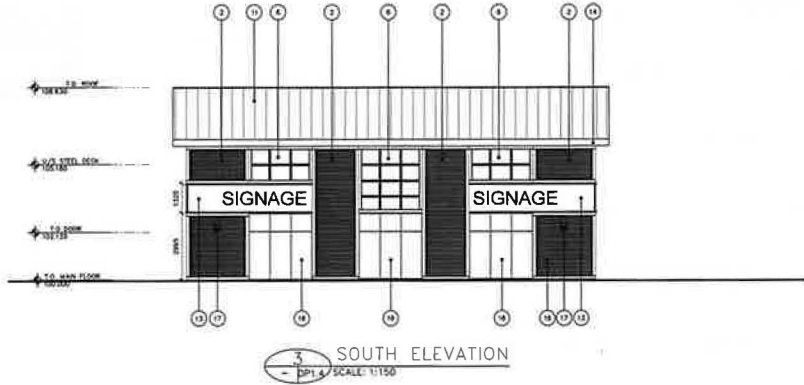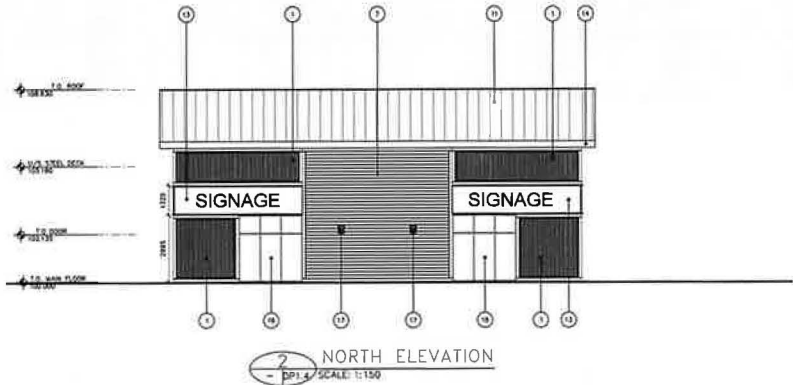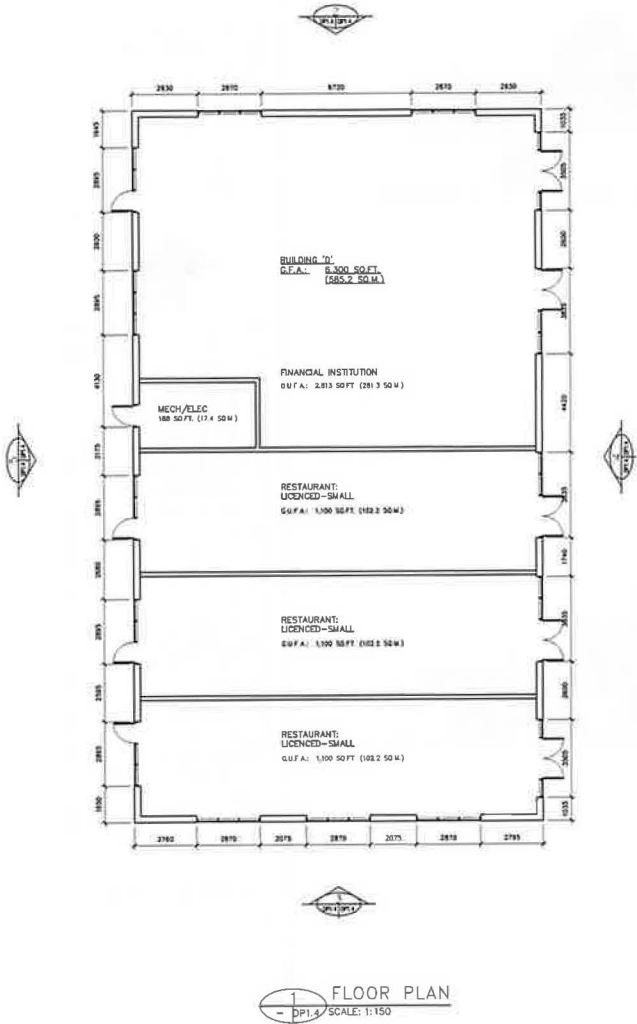

COPYRIGHT NOTICE
This drawing and its contents are protected by copyright and shall not be reproduced, stored in a retrieval system, or transmitted in any form or by any means, electronic, mechanical, photocopying, recording, or by any information storage and retrieval system, without the expressed written permission of ROYOP & ASSOCIATES.

LEGAL DESCRIPTION:
LOT: 2
BLOCK: 1
PLAN: 181 1075
LOT: 3
BLOCK: 1
PLAN: 191 2103

MUNICIPAL ADDRESS:
77 CARRINGTON PLAZA NW
1637 CARRINGTON BLVD NW



MATERIAL LEGEND

- 1 CORRUGATED METAL PANEL C/W 1" TRIM (VERTICAL)
- 2 CORRUGATED METAL PANEL C/W 1" TRIM (HORIZONTAL)
- 3 JAMES HARDIE PANELS & TRIMS C/W VERTICAL BATTEN BOARDS @ 12" O.C.
- 4 JAMES HARDIE PANELS & TRIMS C/W VERTICAL BATTEN BOARDS @ 24" O.C.
- 5 JAMES HARDIE PANELS & TRIMS C/W VERTICAL & HORIZONTAL BATTEN BOARDS
- 6 JAMES HARDIE LAP SIDING C/W TRIMS
- 7 BUSH DOOR
- 8 HEAVY DUTY METAL GATE
- 9 SIGNAGE BANNER
- 10 METAL ROOF
- 11 DISPLAY BOARD
- 12 JAMES HARDIE PANEL (20% INTERNALLY ILLUMINATED FADA SIGNAGE INSTALLATION)
- 13 FASCA BOARD, JAMES HARDIE PANEL
- 14 SPANDREL
- 15 SLIDING GLAZED WINDOW SYSTEM
- 16 LIGHT FIXTURE
- 17 INSULATED METAL DOOR






1	DISPLAY BOARD	BY 20-08-13
2	20% RESPONSE	BY 20-08-18
3	ISSUED FOR DP	BY 20-08-08
4	ISSUED FOR	BY 20-08-08
5	PERMIT TO PRACTICE	BY 20-08-08
6	PERMIT NUMBER : P 3933	
7	The Association of Professional Engineers, Geologists and Geophysicists of Alberta	



CARRINGTON COMMERCIAL
Calgary Alberta

PROPOSED BUILDING 'D'
PLANS & ELEVATIONS

DP1.4
17162

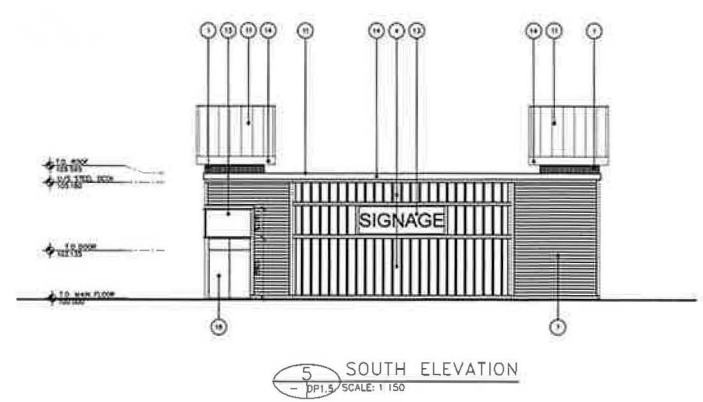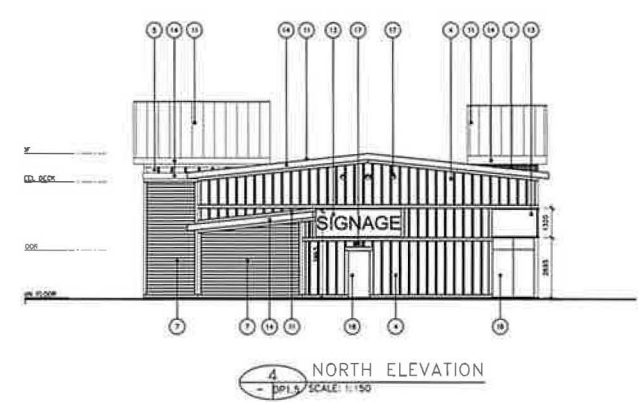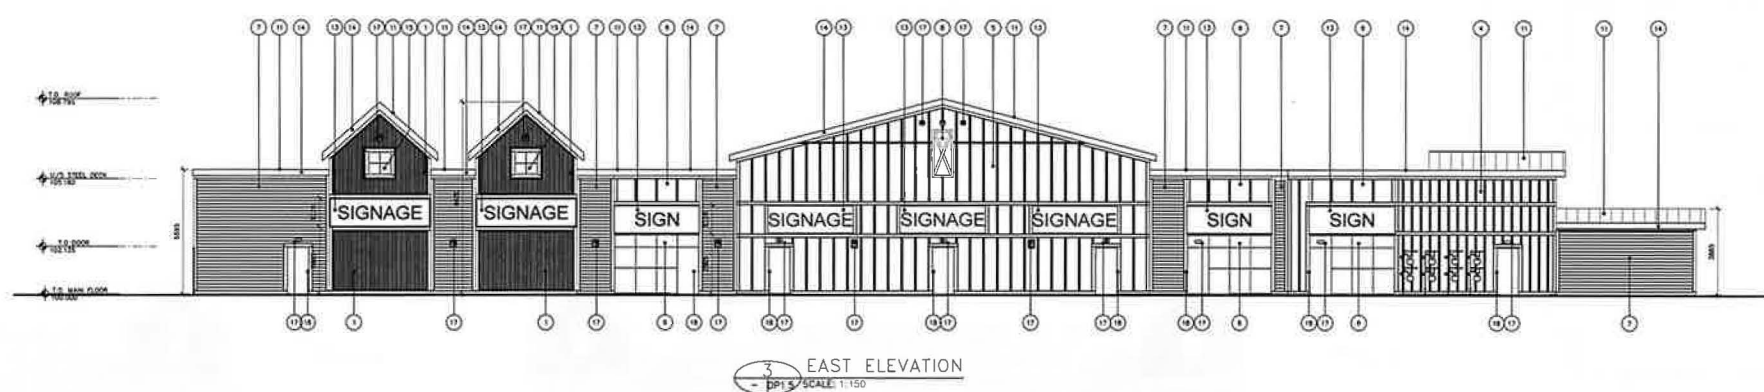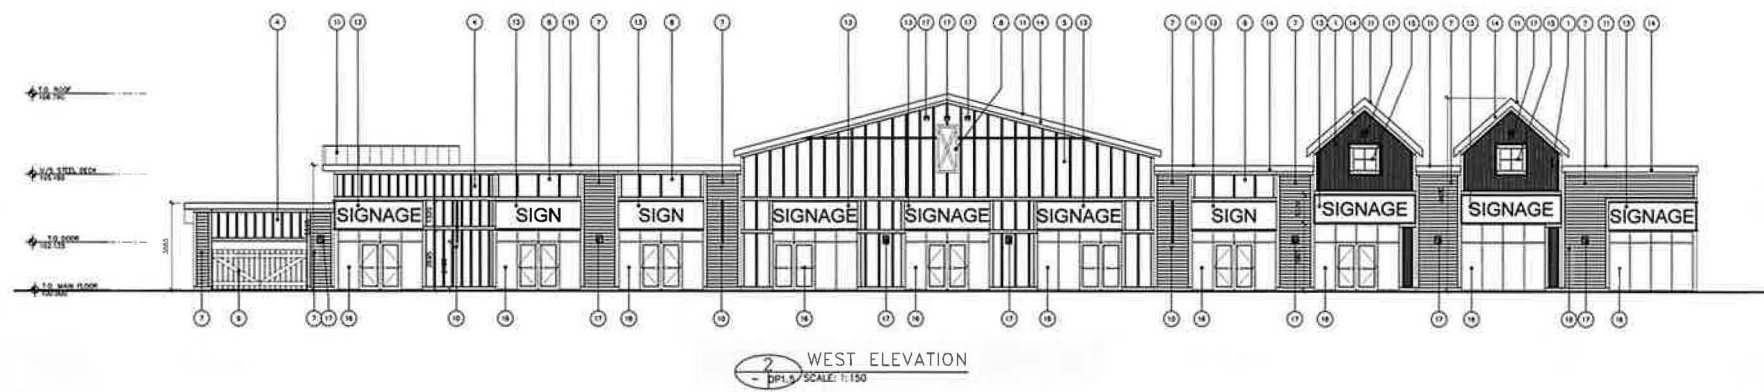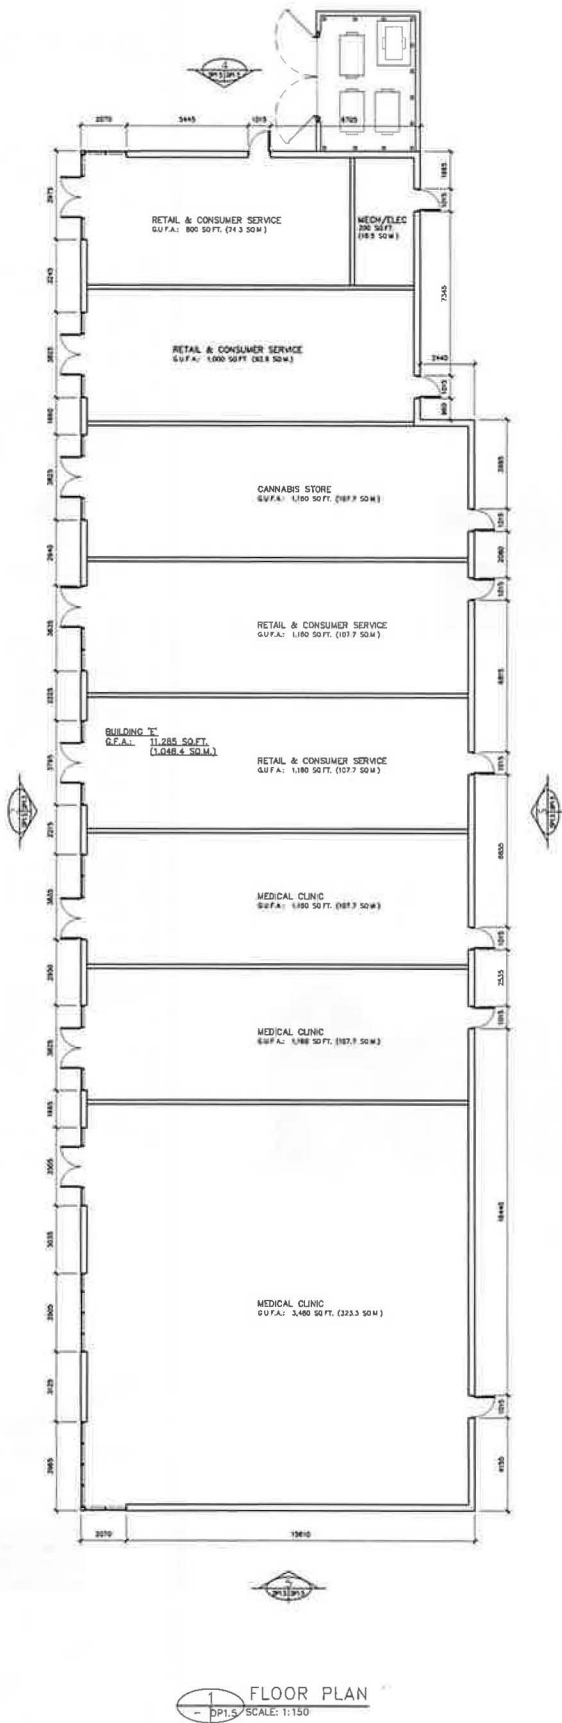

COPYRIGHT NOTICE
This drawing and its contents are the property of ROYOP and shall not be reproduced, in whole or in part, without the expressed written permission of ROYOP & KASPAR.

LEGAL DESCRIPTION:
LOT: 2
BLOCK: 1
PLAN: 181 1075

LOT: 3
BLOCK: 1
PLAN: 191 2103

MUNICIPAL ADDRESS:
77 CARRINGTON PLAZA NW
1637 CARRINGTON BLVD NW



MATERIAL LEGEND

- 1 CORRUGATED METAL PANEL, C/W 1" TRIM (VERTICAL)
- 2 CORRUGATED METAL PANEL, C/W 1" TRIM (HORIZONTAL)
- 3 JAMES HARDIE PANELS & TRIMS C/W VERTICAL BATTEN BOARDS @ 12" O.C.
- 4 JAMES HARDIE PANELS & TRIMS C/W VERTICAL BATTEN BOARDS @ 18" O.C.
- 5 JAMES HARDIE PANELS & TRIMS C/W VERTICAL BATTEN BOARDS @ 24" O.C.
- 6 JAMES HARDIE PANELS & TRIMS C/W VERTICAL & HORIZONTAL BATTEN BOARDS
- 7 JAMES HARDIE LAP SIDING C/W TRIMS
- 8 BATH DOOR
- 9 HEAVY DUTY METAL GATE
- 10 SIGNAGE BANNER
- 11 METAL ROOF
- 12 DISPLAY BOARD
- 13 JAMES HARDIE PANELS WITH INTERNALLY ILLUMINATED FASCIA SIGNAGE INSTALLATION
- 14 FASCIA BOARD, JAMES HARDIE PANELS
- 15 SPANDREL
- 16 SEALED GLAZED WINDOW SYSTEM
- 17 LIGHT FIXTURE

PERMIT TO PRACTICE
Royop & Kaspar Inc. is a member of the Association of Professional Engineers and Geoscientists of Alberta.
Signature: _____
Date: _____
PERMIT NUMBER : P 3933
The Association of Professional Engineers and Geoscientists of Alberta






AK
ABUGOV • KASPAR
Suite 206, 472 - 11th Avenue SE, Calgary, Alberta, T2G 0T4
Phone: 403-277-5277 Fax: 403-277-5230
info@abugovkaspar.com

Architecture
Civil Engineering
Mechanical Engineering
Electrical Engineering

CARRINGTON COMMERCIAL
Calgary Alberta

PROPOSED BUILDING 'E'
PLANS & ELEVATIONS

DP1.5
17162

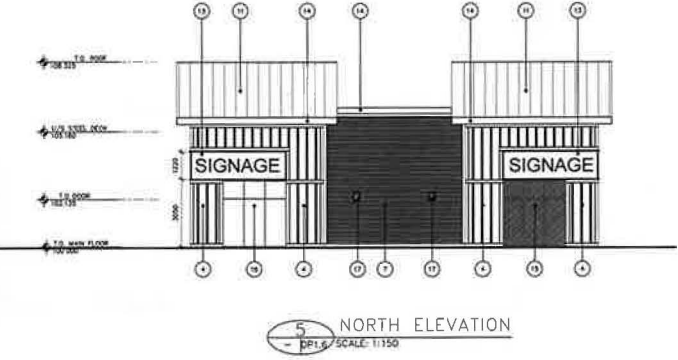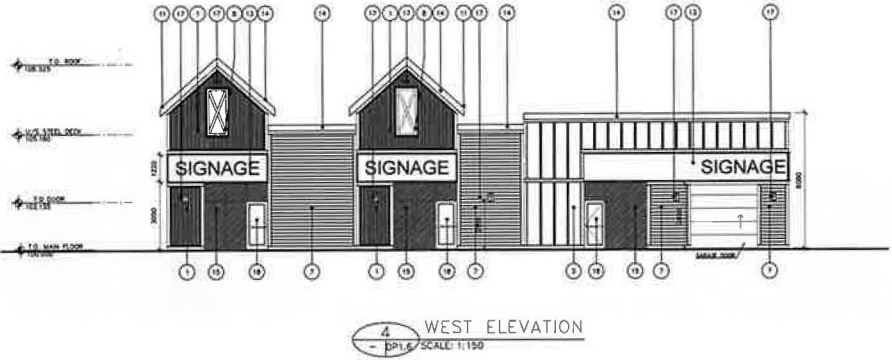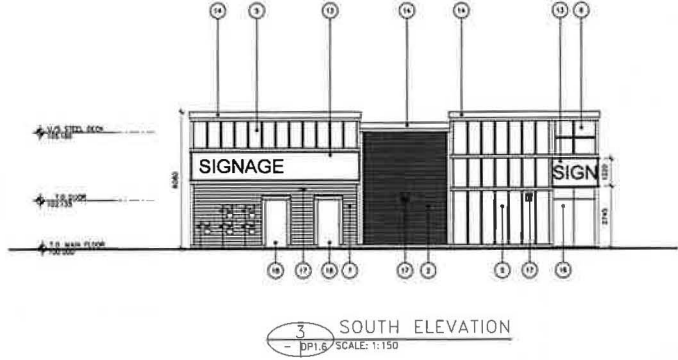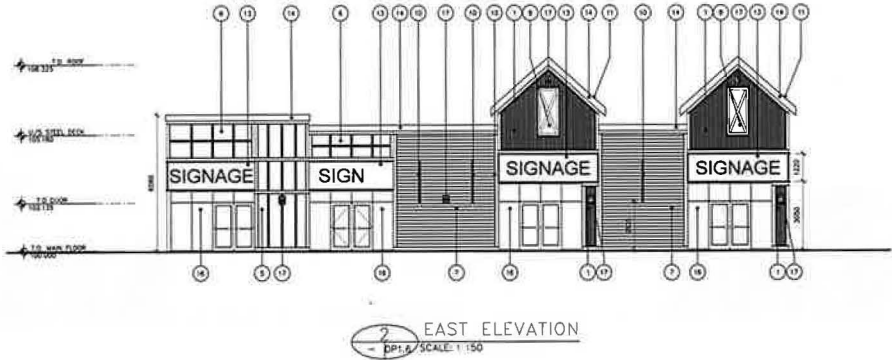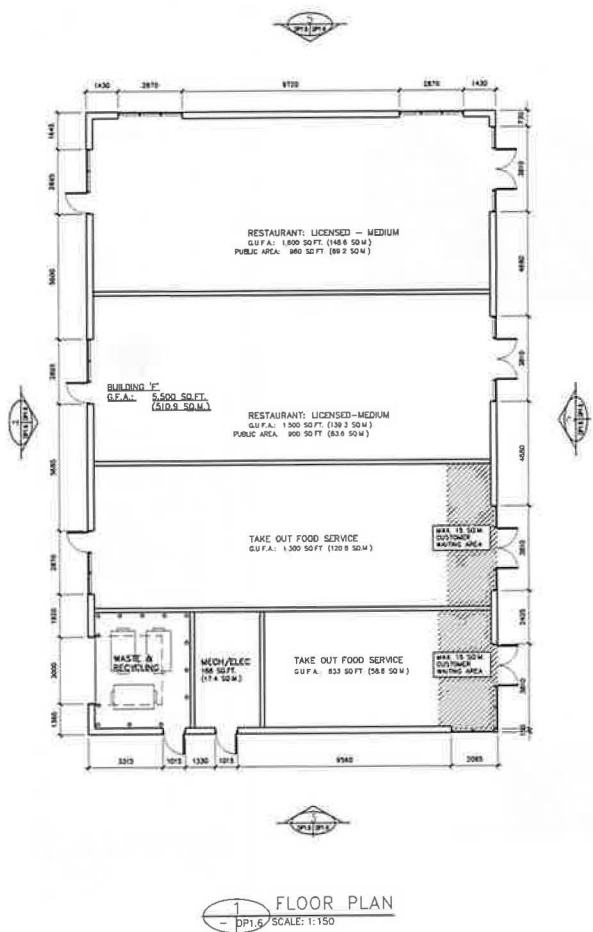

COPYRIGHT NOTICE
This drawing and its contents are protected by copyright and shall not be reproduced, in whole or in part, without the written permission of ROYOP CONSULTANTS.

LEGAL DESCRIPTION:
LOT: 2
BLOCK: 1
PLAN: 181 1075
LOT: 3
BLOCK: 1
PLAN: 191 2103

MUNICIPAL ADDRESS:
77 CARRINGTON PLAZA NW
1637 CARRINGTON BLVD NW



MATERIAL LEGEND

- 1 CORRUGATED METAL PANEL C/P 1/2" TRIM (VERTICAL)
- 2 CORRUGATED METAL PANEL C/P 1/2" TRIM (HORIZONTAL)
- 3 JAMES HARDIE PANELS & TRIMS C/P VERTICAL BATTEN BRIDGES @ 12" O.C.
- 4 JAMES HARDIE PANELS & TRIMS C/P VERTICAL BATTEN BRIDGES @ 12" O.C.
- 5 JAMES HARDIE PANELS & TRIMS C/P VERTICAL BATTEN BRIDGES @ 12" O.C.
- 6 JAMES HARDIE PANELS & TRIMS C/P VERTICAL BATTEN BRIDGES @ 12" O.C.
- 7 JAMES HARDIE LAP SIDING C/P TRIMS
- 8 BATH DOOR
- 9 HEAVY DUTY METAL GATE
- 10 SERVICE BANNER
- 11 METAL ROOF
- 12 DISPLAY BOARD
- 13 JAMES HARDIE PANELS FOR INTERNAL LIGHTED SIGNAGE (SIGNAGE INSTALLATION)
- 14 FASCIA BOARD, JAMES HARDIE PANEL
- 15 SPANDREL
- 16 SCALED GLAZED WINDOW SYSTEM
- 17 LIGHT FEATURE

1 CORRUGATED METAL PANEL C/P 1/2" TRIM (VERTICAL)	18 22-08-13
2 CORRUGATED METAL PANEL C/P 1/2" TRIM (HORIZONTAL)	18 22-08-13
3 JAMES HARDIE PANELS & TRIMS C/P VERTICAL BATTEN BRIDGES @ 12" O.C.	18 22-08-13
4 JAMES HARDIE PANELS & TRIMS C/P VERTICAL BATTEN BRIDGES @ 12" O.C.	18 22-08-13
5 JAMES HARDIE PANELS & TRIMS C/P VERTICAL BATTEN BRIDGES @ 12" O.C.	18 22-08-13
6 JAMES HARDIE PANELS & TRIMS C/P VERTICAL BATTEN BRIDGES @ 12" O.C.	18 22-08-13
7 JAMES HARDIE LAP SIDING C/P TRIMS	18 22-08-13
8 BATH DOOR	18 22-08-13
9 HEAVY DUTY METAL GATE	18 22-08-13
10 SERVICE BANNER	18 22-08-13
11 METAL ROOF	18 22-08-13
12 DISPLAY BOARD	18 22-08-13
13 JAMES HARDIE PANELS FOR INTERNAL LIGHTED SIGNAGE (SIGNAGE INSTALLATION)	18 22-08-13
14 FASCIA BOARD, JAMES HARDIE PANEL	18 22-08-13
15 SPANDREL	18 22-08-13
16 SCALED GLAZED WINDOW SYSTEM	18 22-08-13
17 LIGHT FEATURE	18 22-08-13






PERMIT TO PRACTICE
Design & Construction Engineering Inc. (Design)
Signature: _____
Date: _____
PERMIT NUMBER : P 3933
The Association of Professional Engineers
Geologists and Geophysicists of Alberta

AK
ABUGOV • KASPAR
100, 422 - 11th Avenue SE Calgary, Alberta, T2G 0H4
Phone: 227-9227 Fax: 227-9230
info@abugov-kaspar.com

CARRINGTON
COMMERCIAL
Calgary Alberta

PROPOSED BUILDING 'F'
PLANS & ELEVATIONS

DP1.6
87162

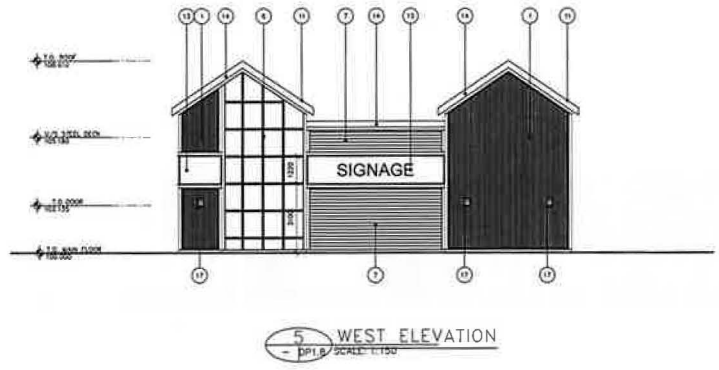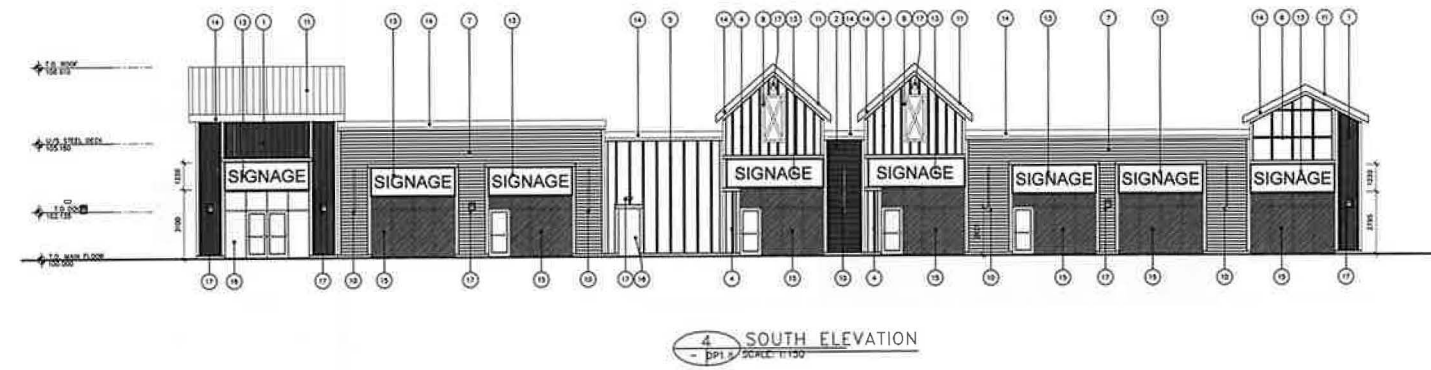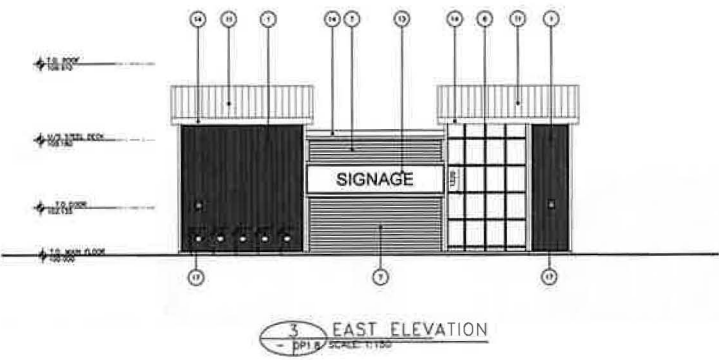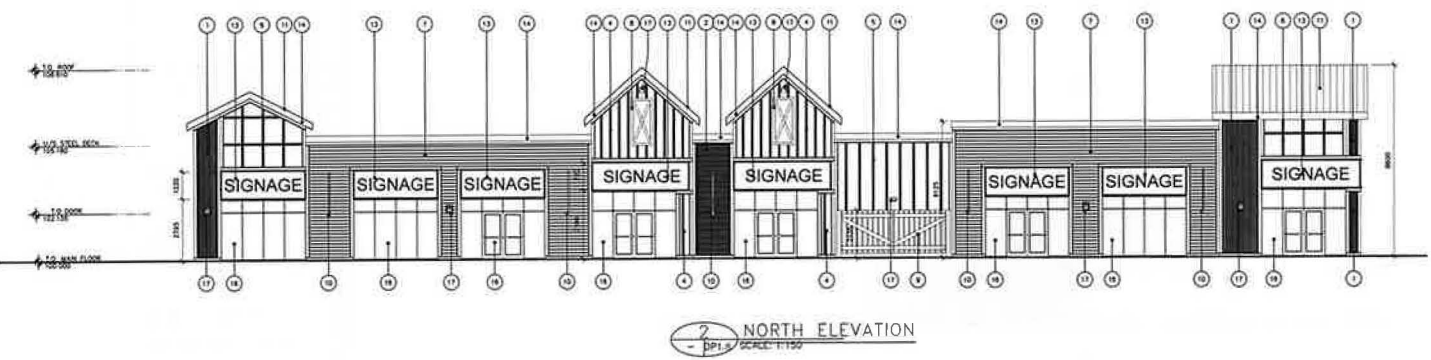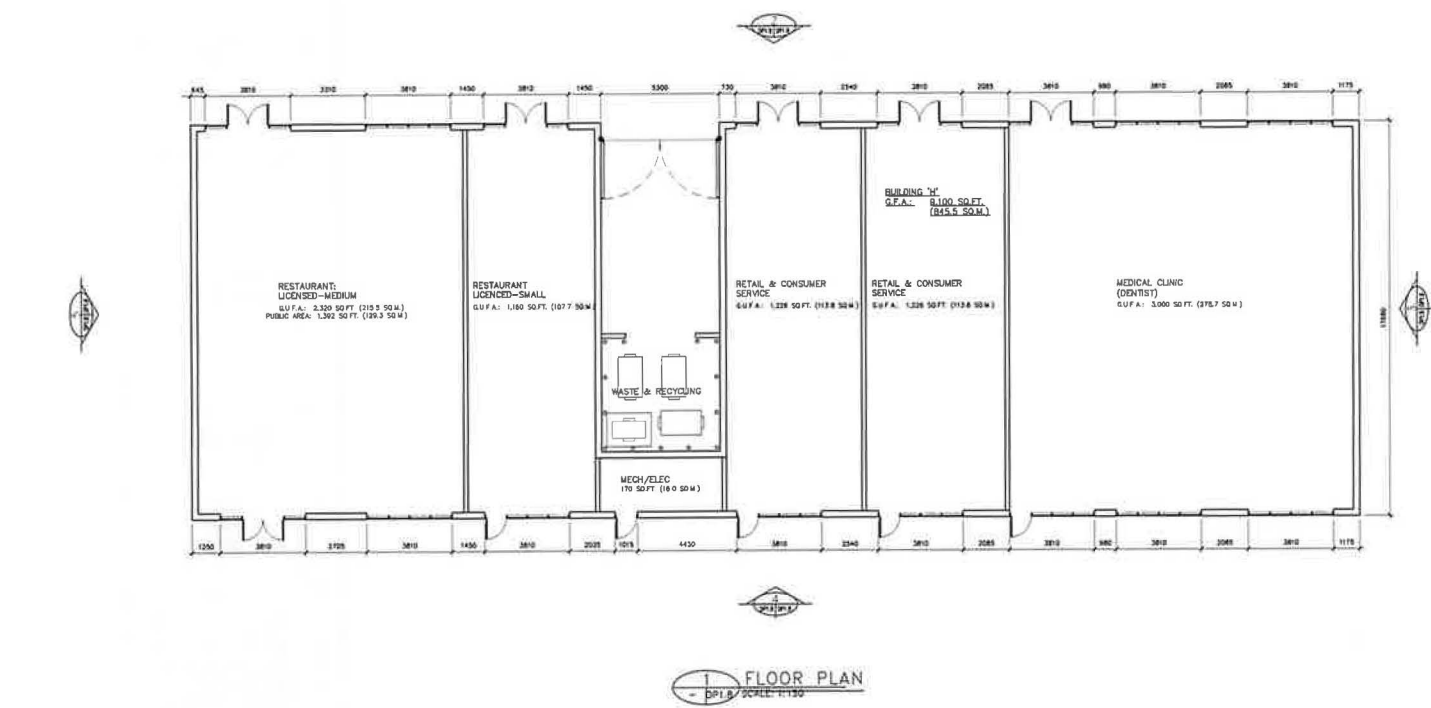

COPYRIGHT NOTICE

This drawing and its contents are protected by copyright and shall not be reproduced, in whole or in part, without the expressed written permission of ROYOP INC. 2020.

These drawings are not to be used.

LEGAL DESCRIPTION:

LOT: 2
BLOCK: 1
PLAN: 181 1075

LOT: 3
BLOCK: 1
PLAN: 191 2103

MUNICIPAL ADDRESS:

77 CARRINGTON PLAZA NW
1637 CARRINGTON BLVD NW



MATERIAL LEGEND

- 1 CORRUGATED METAL PANEL C/P 1/2" TRIM (VERTICAL)
- 2 CORRUGATED METAL PANEL C/P 1/2" TRIM (HORIZONTAL)
- 3 JAMES HARDIE PANELS & TRIMS C/P VERTICAL BATTEN BOARDS @ 12" O.C.
- 4 JAMES HARDIE PANELS & TRIMS C/P VERTICAL BATTEN BOARDS @ 18" O.C.
- 5 JAMES HARDIE PANELS & TRIMS C/P VERTICAL BATTEN BOARDS @ 24" O.C.
- 6 JAMES HARDIE PANELS & TRIMS C/P VERTICAL & HORIZONTAL BATTEN BOARDS
- 7 JAMES HARDIE LAP SIDING C/P TRIMS
- 8 BARN DOOR
- 9 HEAVY DUTY METAL GATE
- 10 SIGNAGE BANNER
- 11 METAL ROOF
- 12 DISPLAY BOARD
- 13 JAMES HARDIE PANEL FOR INTERNALLY ILLUMINATED FACIA SIGNAGE INSTALLATIONS
- 14 FACIA BOARD, JAMES HARDIE PANEL
- 15 SPANDREL
- 16 SEALED GLAZED WINDOW SYSTEM
- 17 LIGHT FIXTURE
- 18 INSULATED METAL DOOR

1	DISPLAY BOARD	DATE	25-06-18
2	DTN RESPONSE	DATE	25-06-18
3	ISSUED FOR DP	DATE	25-01-20
4	ISSUED FOR	DATE	25-01-20

PERMIT TO PRACTICE
Mark C. Royop, Architectural Engineer, General Design
Signature: _____
Date: _____
PERMIT NUMBER: P 3933
The Association of Professional Engineers, Geologists and Geophysicists of Alberta



ABUGOV • KASPAR
Suite 200, 422 - 110 Avenue SE Calgary, Alberta, T2C 0Y4
Phone: 237-3227 Fax: 237-3230
info@abugov-kaspar.com


**CARRINGTON
COMMERCIAL**

Calgary Alberta


PROPOSED BUILDING 'H'
PLANS & ELEVATIONS

DP1.8


17152

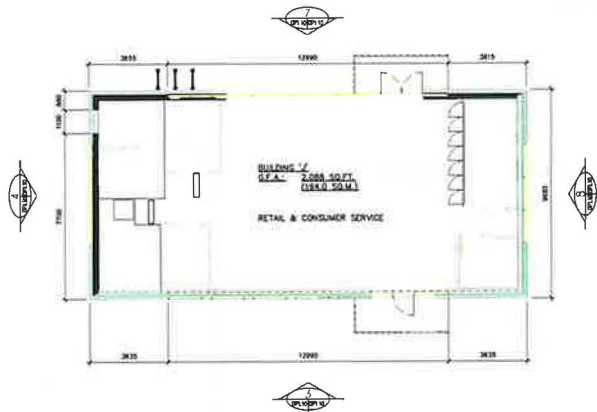


1 FLOOR PLAN-BLDG. J
- 1/8"=1'-0" SCALE: 1:150

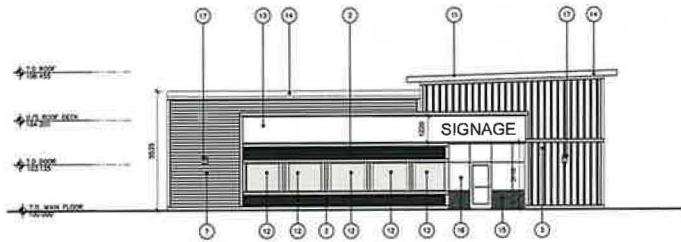


3 SOUTH ELEVATION-BLDG. J
- 1/8"=1'-0" SCALE: 1:150

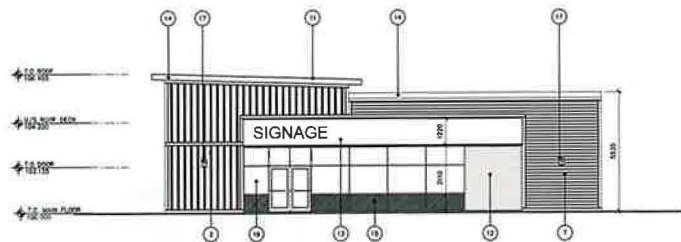


7 NORTH ELEVATION-BLDG. J
- 1/8"=1'-0" SCALE: 1:150

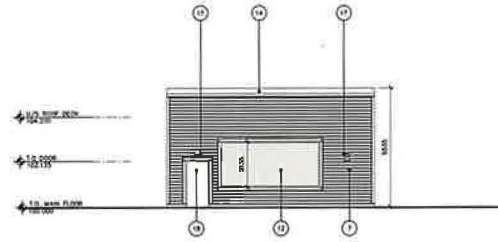


4 WEST ELEVATION-BLDG. J
- 1/8"=1'-0" SCALE: 1:150

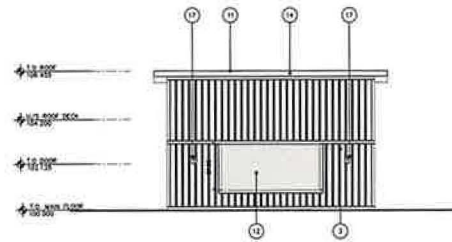


8 EAST ELEVATION-BLDG. J
- 1/8"=1'-0" SCALE: 1:150

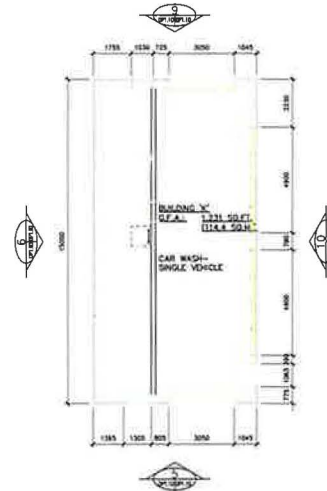


2 FLOOR PLAN-BLDG. K
- 1/8"=1'-0" SCALE: 1:150

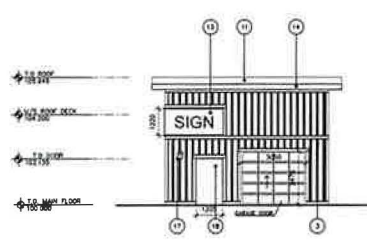


5 SOUTH ELEVATION-BLDG. K
- 1/8"=1'-0" SCALE: 1:150

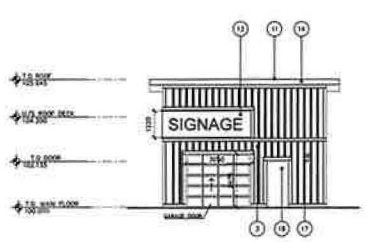

9 NORTH ELEVATION-BLDG. K
- 1/8"=1'-0" SCALE: 1:150

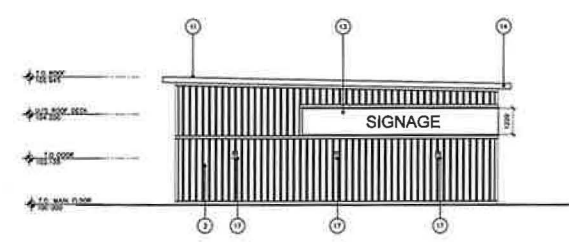

6 WEST ELEVATION-BLDG. K
- 1/8"=1'-0" SCALE: 1:150

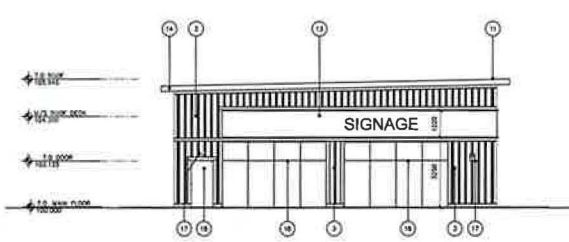

10 EAST ELEVATION-BLDG. K
- 1/8"=1'-0" SCALE: 1:150



COPYRIGHT NOTICE
This drawing and its contents are the property of ROYOP. It is not to be reproduced, stored in a retrieval system, or transmitted in any form or by any means, electronic, mechanical, photocopying, recording, or by any information storage and retrieval system, without the prior written permission of ROYOP.

LEGAL DESCRIPTION:
LOT: 2
BLOCK: 1
PLAN: 181 1075

LOT: 3
BLOCK: 1
PLAN: 191 2103

MUNICIPAL ADDRESS:
77 CARRINGTON PLAZA NW
1637 CARRINGTON BLVD NW



MATERIAL LEGEND

- 1 CORRUGATED METAL PANEL C/W 1/2" TRIM (VERTICAL)
- 2 CORRUGATED METAL PANEL C/W 1/2" TRIM (HORIZONTAL)
- 3 JAMES HARDIE PANELS IN TRIM C/W VERTICAL BATTEN BOARDS @ 12" O.C.
- 4 JAMES HARDIE PANELS IN TRIM C/W VERTICAL BATTEN BOARDS @ 12" O.C.
- 5 JAMES HARDIE PANELS IN TRIM C/W VERTICAL BATTEN BOARDS @ 24" O.C.
- 6 JAMES HARDIE PANELS IN TRIM C/W VERTICAL BATTEN BOARDS @ 24" O.C.
- 7 JAMES HARDIE LAP SIDING C/W TRIM
- 8 BURN DOOR
- 9 HEAVY DUTY METAL GATE
- 10 BURN DOOR
- 11 METAL ROOF
- 12 EXTERIOR BOARD
- 13 JAMES HARDIE PANEL FOR INTERIALLY ILLUMINATED FACIA SIGNAGE INSTALLATION
- 14 FACIA BOARD, JAMES HARDIE PANEL
- 15 SPANDREL
- 16 SCALED GLAZED WINDOW SYSTEM
- 17 LIGHT FIXTURE

1	UNFINISHED METAL ROOF	20	20'-0" x 12'-0"
2	20' x 20' SIGNAGE	21	20'-0" x 12'-0"
3	20' x 20' SIGNAGE	22	20'-0" x 12'-0"
4	20' x 20' SIGNAGE	23	20'-0" x 12'-0"
201	20' x 20' SIGNAGE	220	20'-0" x 12'-0"
202	20' x 20' SIGNAGE	221	20'-

EXTERIOR CLADDING KEY
NOTES:

- 3 ACM PANEL IN SHELL WHITE BY THERMAL
 SYSTEM.

EQUIPMENT LEGEND:

- BOL BOLLARD

CSU CAR SERVICING UNIT

DISP FUEL PUMP DISPENSER

DN DISPENSER NUMBERS

FE FIRE EXTINGUISHER

IF ILLUMINATED FASCIA

IP ILLUMINATED PECTEN

RD ROOF DRAIN

FUEL PUMP PLAN NOTES:

1. NOT ALL PENETRATIONS MAY BE SHOWN. REFER TO ALL
DISCIPLINES FOR SIZE AND LOCATION OF PENETRATIONS.
2. ALL COLUMN DIMENSIONS ARE TO C/L OF HSS.
3. REFER TO CIVIL AND STRUCTURAL FOR COLUMN
PLACEMENT ON PUMP ISLANDS.
4. REFER TO CIVIL FOR BOLLARD LOCATIONS AND DETAILS.
5. REFER TO CIVIL FOR FUEL PUMP INFORMATION AND EXACT
SITE FURNISHING LOCATIONS.
6. REFER TO STRUCTURAL FOR STRUCTURAL COLUMNS.
7. REFER TO STRUCTURAL FOR FUEL PUMP ISLANDS.
8. REFER TO STRUCTURAL FOR PILES.
9. REFER TO STRUCTURAL FOR REINFORCING.
10. REFER TO STRUCTURAL FOR CONCRETE APRON.
11. REFER TO ELECTRICAL FOR SYMBOLS LEGEND.
12. FIRE EXTINGUISHERS TO BE PLACED AS INDICATED AT
1525mm ABOVE FINISHED PUMP ISLAND UNLESS OTHERWISE
INDICATED. FIRE EXTINGUISHERS TO BE MOUNTED PER
MANUFACTURER'S INSTRUCTIONS.



COPYRIGHT NOTICE
The drawings, and its contents, are protected by
copyright and shall not be reproduced, in whole or
in part, without the written permission of
ROYOP CONSULTING LTD.
These drawings are not to be scaled.

LEGAL DESCRIPTION:

LOT:
BLOCK: 2
PLAN: 181 1075

LOT:
BLOCK: 3
PLAN: 191 2103

MUNICIPAL ADDRESS:

77 CARRINGTON PLAZA NW
1637 CARRINGTON BLVD NW



A. DRI/2 RESPONSE	SP 35-04-13
B. SITE RESPONSE	SP 35-06-18
C. ISSUED FOR DP	WD 35-01-04
Issued For	PP-11-03 Date
PERMIT TO PRACTICE Major Public Infrastructure Engineering Project Design Signature: _____ Date: _____ PERMIT NUMBER : P 3933 The Association of Professional Engineers Geologists and Geographers of Alberta	

AK
ABUGOV • KASPAR
Suite 200, 422 - 110 Avenue SE Calgary, Alberta, T2G 0Y4
Phone: 227-9227 Fax: 227-9228
info@abugovkaspar.com

architecture
urban design
engineering
interior design


CARRINGTON
COMMERCIAL

Calgary Alberta


PROPOSED FUEL STATION
PLANS & ELEVATIONS

DP1.11


17162

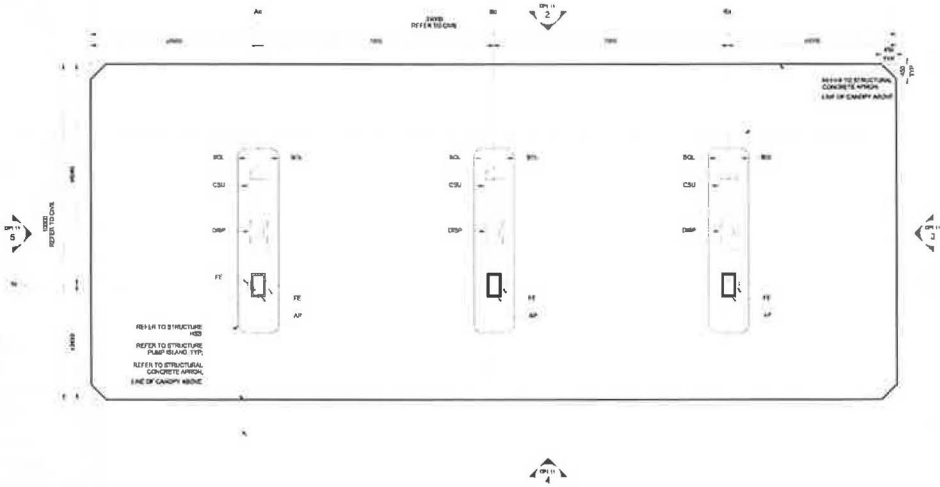


1 FLOOR PLAN—FUEL STATION CANOPY
— DP1.11 SCALE: 1:100

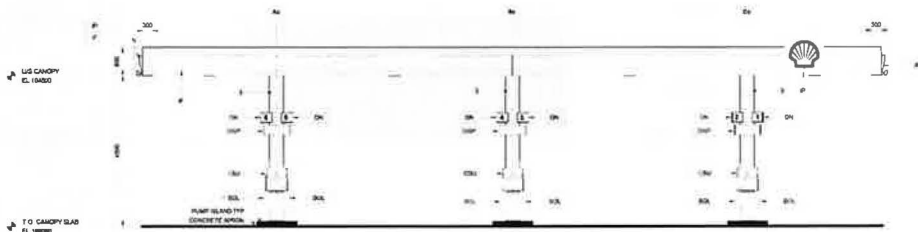


2 NORTH ELEVATION—FUEL STATION CANOPY
— DP1.11 SCALE: 1:100

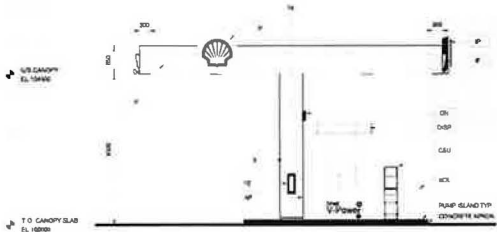


3 EAST ELEVATION—FUEL STATION CANOPY
— DP1.11 SCALE: 1:100

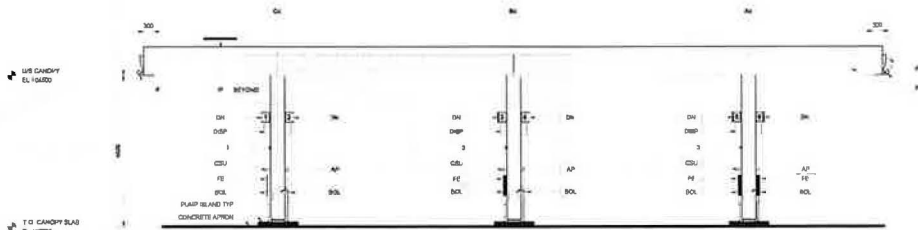

4 SOUTH ELEVATION—FUEL STATION CANOPY
— DP1.11 SCALE: 1:100

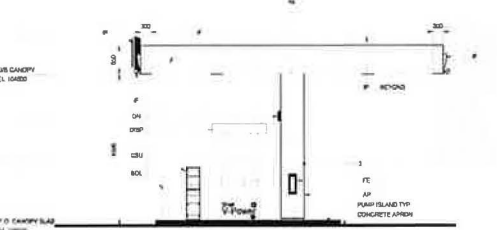


5 WEST ELEVATION—FUEL STATION CANOPY
— DP1.11 SCALE: 1:100

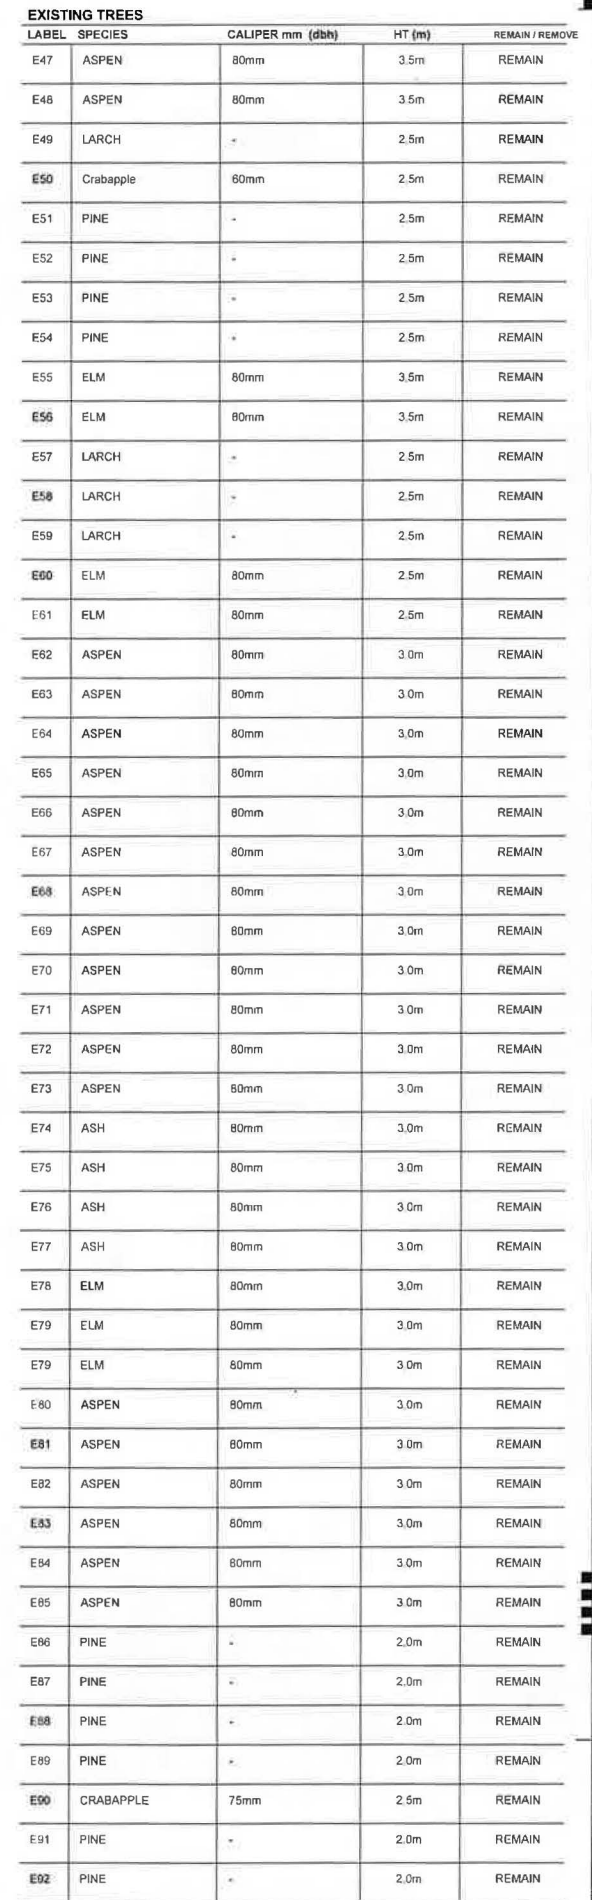

CARRINGTON
COMMERCIAL

DPL3.0

Development Permit Plans

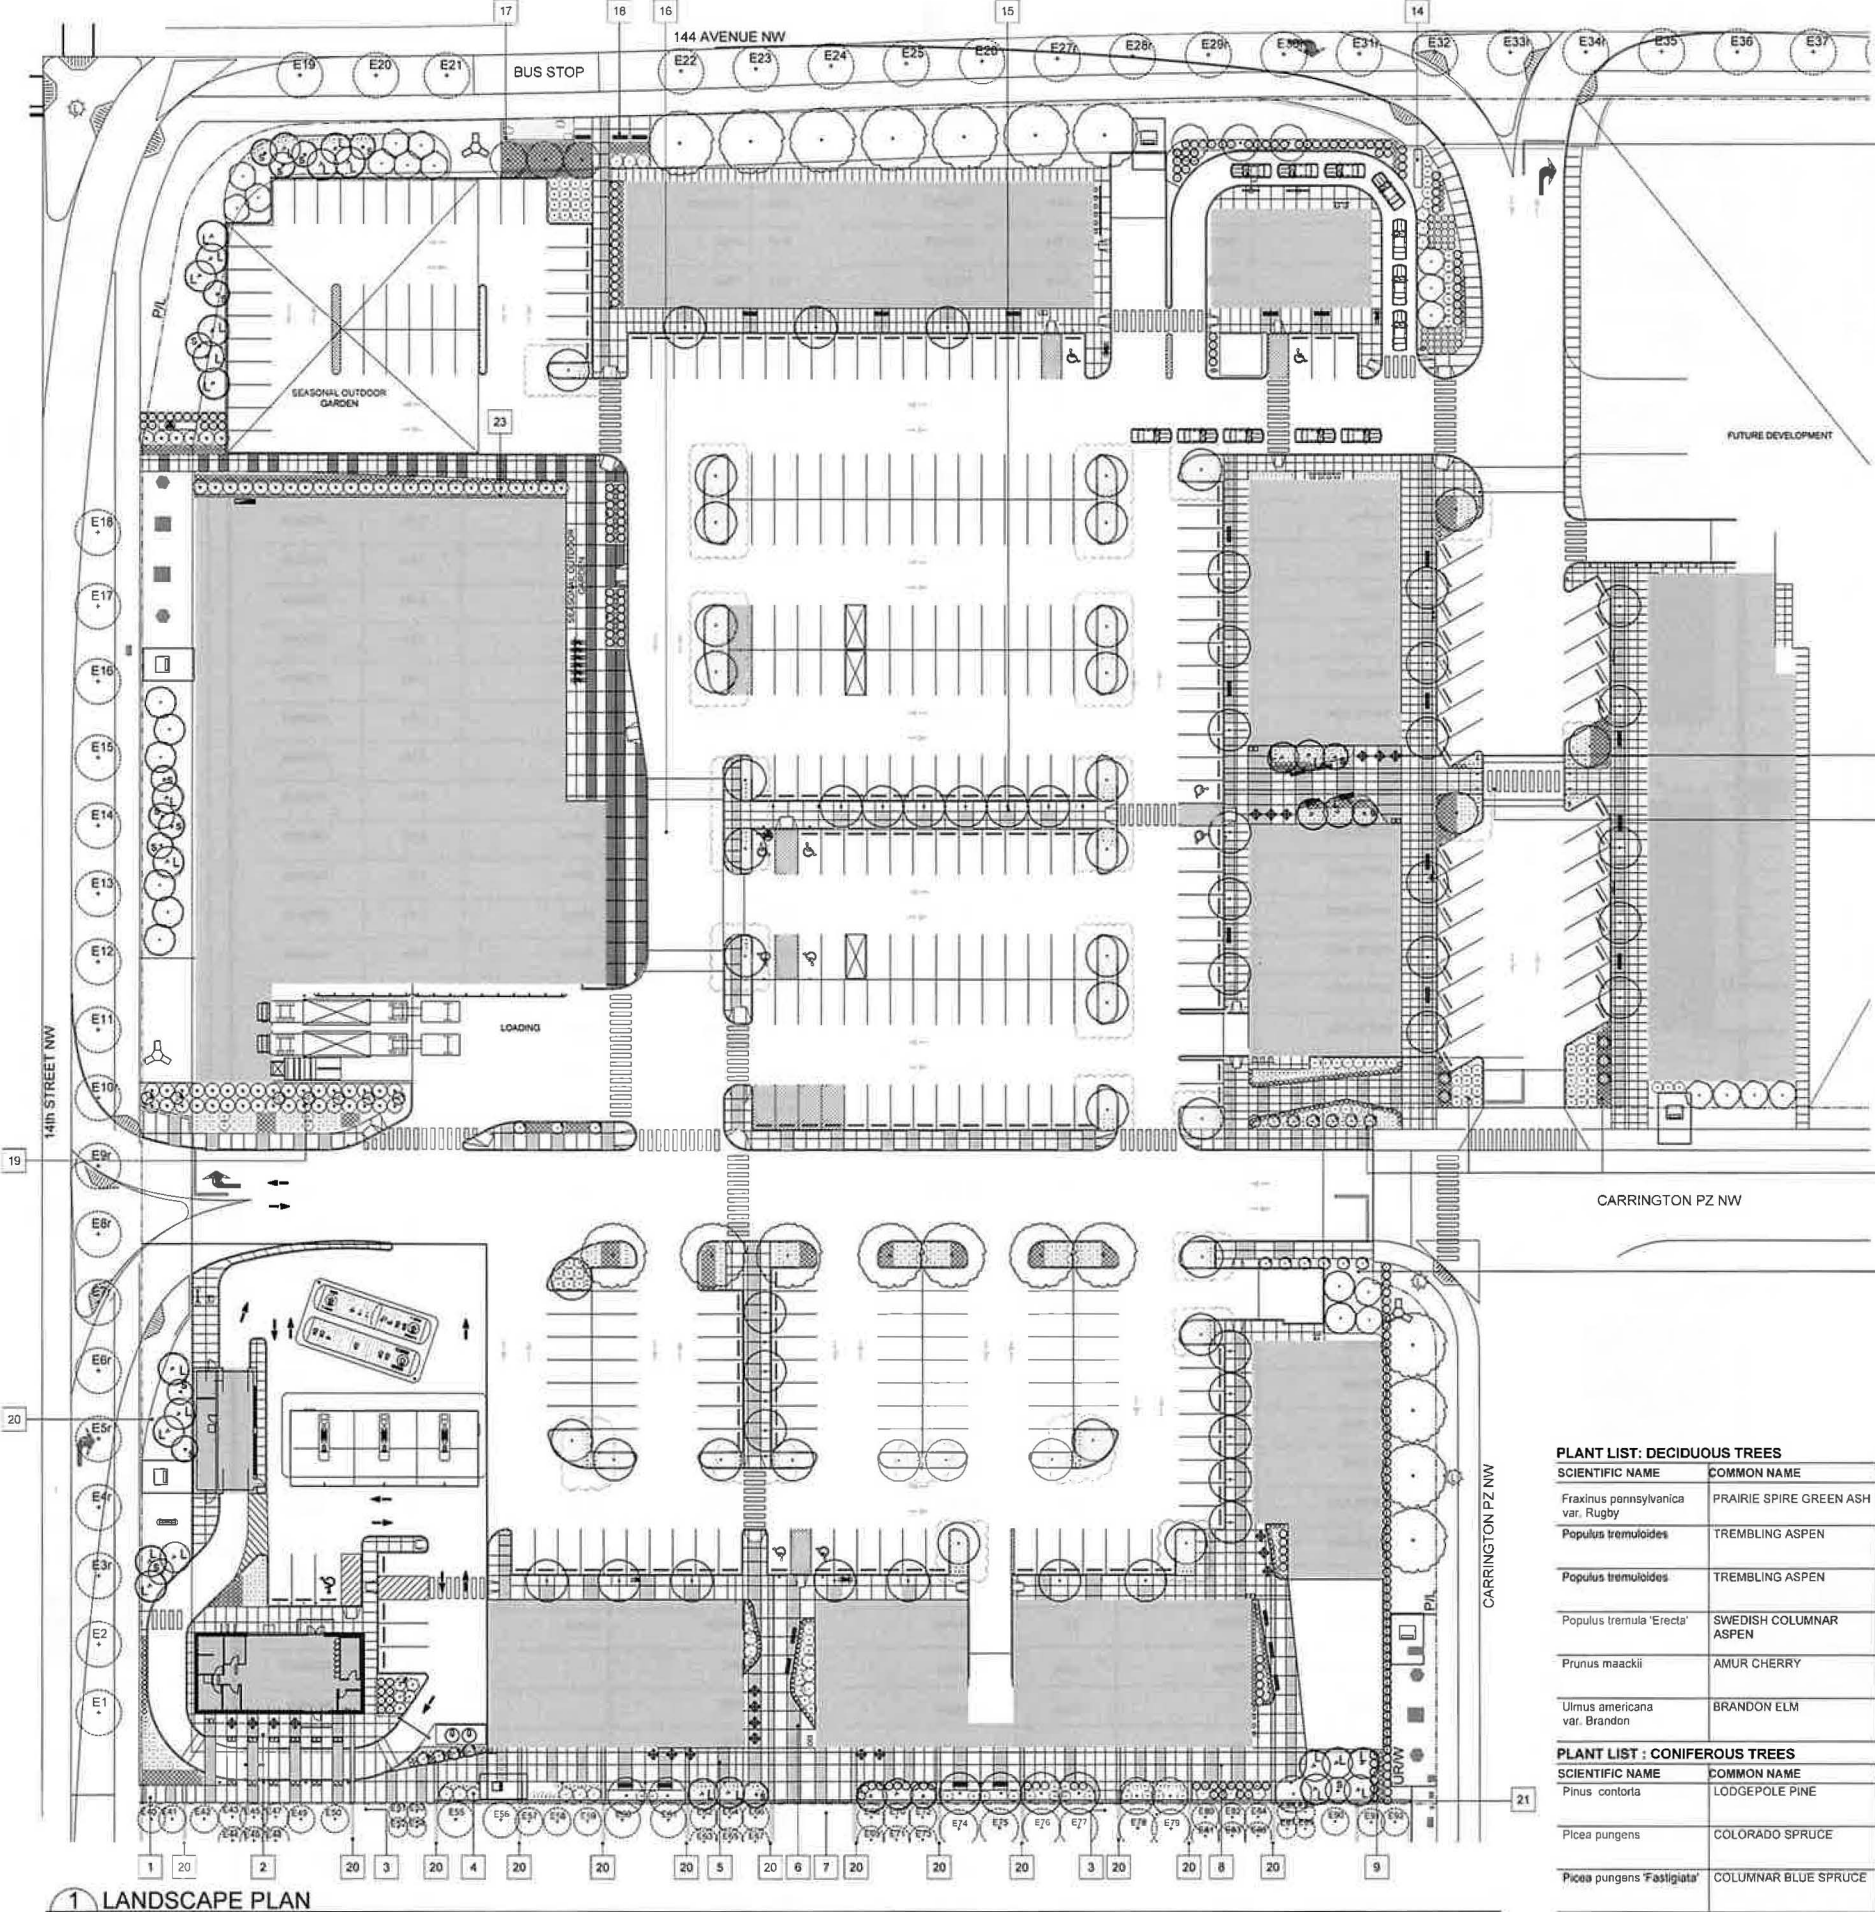

LEGAL DESCRIPTION		MUNICIPAL ADDRESS	
LOT 2 BLOCK 1		77 CARRINGTON PLAZA NW	
PLAN 1811075		CALGARY, AB	
PROJECT DATA/SITE BUILDING DATA			
ZONING C-C2			
SITE AREA		44,572.00 m² (11.01 acres, 4.45 Ha)	
TOTAL PROPOSED BUILDING AREA		8,141.2 m²	
BUILDING SITE COVERAGE		18.28%	

SETBACK (YARDS) LANDSCAPE CALCULATIONS			
WEST SETBACK - 1 TREE / 35m ²	NORTH SETBACK - 1 TREE / 35m ²	EAST SETBACK - 1 TREE / 35m ²	SOUTH SETBACK - 1 TREE / 35m ²
TOTAL TREES REQ 34	TOTAL TREES REQ 28	TOTAL TREES REQ 15	TOTAL TREES REQ 38
DECIDUOUS TOTAL (75%)	DECIDUOUS TOTAL (75%)	DECIDUOUS TOTAL (75%)	DECIDUOUS TOTAL (75%)
DEC @ 75mm CAL 13	DEC @ 75mm CAL 11	DEC @ 75mm CAL 6	DEC @ 75mm CAL 14
DEC @ 50mm CAL 12	DEC @ 50mm CAL 10	DEC @ 50mm CAL 6	DEC @ 50mm CAL 13
CON TOTAL (25%)	CON TOTAL (25%)	CON TOTAL (25%)	CON TOTAL (25%)
CON @ 3500mm HT 5	CON @ 3500mm HT 4	CON @ 3500mm HT 2	CON @ 3500mm HT 5
CON @ 2500mm HT 4	CON @ 2500mm HT 3	CON @ 2500mm HT 2	CON @ 2500mm HT 4
TOTAL SHRUBS REQ 88	TOTAL SHRUBS REQ 56	TOTAL SHRUBS REQ 32	TOTAL SHRUBS REQ 72

SURFACE LEGEND		TREE LEGEND	
	CHARCOAL COLOURED CONCRETE W/ SAW CUT JOINTS AND BROOM FINISH		BRANDON ELM 75mm cal
	STANDARD CONCRETE W/ SAW CUT JOINTS AND MEDIUM SANDBLAST FINISH		PRAIRIE SPIRE GREEN ASH 75mm cal
	STANDARD CONCRETE W/ SAW CUT JOINTS AND LIGHT SANDBLAST FINISH		AMUR CHERRY 50mm cal
	FESCUE SOD ON 150MM DEPTH TOPSOIL		TREMBLING ASPEN 75mm cal
	BLUE LYME GRASS ON 450MM DEPTH TOPSOIL		TREMBLING ASPEN 50mm cal
			COLUMNAR ASPEN 50mm cal
			LODGEPOLE PINE 2.5m ht
			COLORADO BLUE SPRUCE 3.0m ht
			COLUMNAR BLUE SPRUCE 3.0m ht
			EXISTING PUBLIC TREES
SHRUB LEGEND		SITE FURNITURE LEGEND	
	FALSE SPIREA		TABLE AND CHAIRS REFER TO DCP2.0
	AMBER JUBILEE NINBARK		WOOD SLAT BENCH REFER TO DCP2.0
	BARBERRY		WASTE + RECYCLING REFER TO DCP2.0
	ANTHONY WATERER SPIREA		CLASS 2 BIKE RACKS
	SNOWBERRY		
	KARL FOERSTER FEATHER REED GRASS		
	BLUE FESCUE		
FESCUE SOD			
Type	Percentage		
Sheep Fescue	50%		
Creeping Red Fescue	25%		
Hard Fescue	25%		

- LABELS**

 - PROMENADE CONNECTION TO PUBLIC SIDEWALK
 - CONVENIENCE STORE AMENITY SPACE W/ TABLE + CHAIRS
 - PEDESTRIAN CONNECTION TO EXISTING PARK
 - EXISTING PARK PLANTING DESIGN INTEGRATED INTO PROPOSED DEVELOPMENT
 - POTENTIAL OUTDOOR PATIO W/ TABLE + CHAIRS
 - FLEXIBLE PLAZA SPACE TRANSITIONING TO NORTH PEDESTRIAN CONNECTION
 - URBAN ENTRY PLAZA CONNECTING TO EXISTING PLAZA
 - EAST WEST PROMENADE
 - POTENTIAL CONNECTION TO PUBLIC SIDEWALK
 - SCREEN PLANTING
 - ENTRY PLANTING BEDS
 - HIGH STREET AT GRADE CROSSING W/ PLANTING
 - TRANSITION PLAZA W/ TABLES / BENCHES / BIKE RACKS
 - ENTRY SIGN W/ FOUNDATION PLANTING
 - EAST / WEST PEDESTRIAN LINK
 - RAISED CROSSING
 - ENHANCED ORNAMENTAL GRASS PLANTING AT NORTH PEDESTRIAN ENTRANCE
 - BENCH SEATING NEXT TO BUS STOP
 - LANDSCAPE SCREENING FOR LOADING ZONE
 - NATURALIZED BOULEVARD
 - EXISTING PARK SANDBLASTED CONCRETE BANDS INTEGRATED INTO PROPOSED DEVELOPMENT
 - EAST WEST FLUSH CONCRETE CURB DELINEATING SOUTH PROPERTY FROM PROPOSED DEVELOPMENT
 - 300mm WIDE, 20mm Ø ANGULAR ROCK MAINTENANCE EDGE
- GENERAL NOTES**

 - ALL LANDSCAPE CONSTRUCTION, INCLUDING ALL HARD AND SOFT LANDSCAPING, TO BE CONSTRUCTED IN ACCORDANCE WITH THE CURRENT CITY OF CALGARY SPECIFICATIONS OR AS NOTED ON THE DRAWINGS
 - ALL TREES AND SHRUBS TO BE RETAINED SHALL BE PROTECTED DURING ALL PHASES OF CONSTRUCTION
 - ALL PLANT MATERIAL SHALL MEET THE STANDARDS OF THE CANADIAN NURSERY TRADES ASSOCIATION AND BE TRUE TO TYPE AND SPECIES
 - ALL PLANT MATERIAL SHALL BE LOCALLY GROWN ALBERTA NURSERY STOCK
 - ALL PLANT MATERIAL TO BE LOCATED WITHIN MULCHED PLANTING BEDS OR INDIVIDUAL MULCHED TREE WELLS
 - ALL PLANTING BEDS TO HAVE A MIN. 75mm DEPTH BARK MULCH
 - ALL LANDSCAPE AREAS TO BE EQUIPPED WITH A LOW-WATER HIGH EFFICIENCY IRRIGATION SYSTEM
 - ALL LANDSCAPE AREAS TO BE IRRIGATED WITH AN AUTOMATIC UNDERGROUND IRRIGATION SYSTEM. DRIP IRRIGATION TO BE USED FOR TREES AND PLANTING BEDS AND A ROTARY SYSTEM FOR ALL TURF AREAS
 - IRRIGATION TO HAVE SOLAR OR BATTERY POWERED REMOTE MONITORING SYSTEM

PLANT LIST : DECIDUOUS TREES			
SCIENTIFIC NAME	COMMON NAME	PLANTING NOTES	QTY.
Fraxinus pennsylvanica var. Rugby	PRAIRIE SPIRE GREEN ASH	75mm CAL. B&B, MIN 800mm wd x 600mm DEPTH ROOT BALL	79
Populus tremuloides	TREMBLING ASPEN	50mm CAL. B&B, MIN 700mm wd x 400mm DEPTH ROOT BALL	18
Populus tremuloides	TREMBLING ASPEN	75mm CAL. B&B, MIN 800mm wd x 600mm DEPTH ROOT BALL	31
Populus tremula 'Erecta'	SWEDISH COLUMNAR ASPEN	50mm CAL. B&B, MIN 700 mm wd x 400mm DEPTH ROOT BALL	34
Prunus maackii	AMUR CHERRY	50mm CAL. B&B, MIN 800mm wd x 600mm DEPTH ROOT BALL	12
Ulmus americana var. Brandon	BRANDON ELM	75mm CAL. B&B, MIN 800mm wd x 600mm DEPTH ROOT BALL	18
PLANT LIST : CONIFEROUS TREES			
SCIENTIFIC NAME	COMMON NAME	PLANTING NOTES	QTY.
Pinus contorta	LODGEPOLE PINE	2.5m ht. B&B, MIN 900mm Dia. ROOT BALL, SINGLE LEADER	17
Picea pungens	COLORADO SPRUCE	3.0m ht. B&B, MIN 1220mm Dia. ROOT BALL, SINGLE LEADER	06
Picea pungens 'Fastigiata'	COLUMNAR BLUE SPRUCE	3.0m ht. B&B, MIN 1220mm Dia. ROOT BALL, SINGLE LEADER	20

PLANT LIST : DECIDUOUS SHRUBS			
SCIENTIFIC NAME	COMMON NAME	PLANTING NOTES	QTY.
Berberis thunbergii 'Balfore'	RUBY CAROUSEL BARBERRY	#2 CONT. MIN 600mm ht. MIN. 4 MAJOR BASAL STEMS, ROOT SPREAD 200mm	80
Sorbaria sorbifolia	FALSE SPIREA	#5 CONT. MIN 800-1000mm ht. MIN. 4 MAJOR BASAL STEMS, ROOT SPREAD 250mm	64
Symphoricarpos albus	SNOWBERRY	#2 CONT. MIN 600mm ht. MIN. 4 MAJOR BASAL STEMS, ROOT SPREAD 200mm	432
Physocarpus opulifolius 'Jelani'	AMBER JUBILEE NINEBARK	#2 CONT. MIN 600mm ht. MIN. 4 MAJOR BASAL STEMS, ROOT SPREAD 200mm	116
Spiraea x bumalda 'Anthony Waterer'	ANTHONY WATERER SPIREA	#2 CONT. MIN 600mm ht. MIN. 4 MAJOR BASAL STEMS, ROOT SPREAD 200mm	228
PLANT LIST : GRASSES & PERENNIALS			
SCIENTIFIC NAME	COMMON NAME	PLANTING NOTES	QTY.
Calamagrostis acutiflora 'Karl Foerster'	KARL FOERSTER FEATHER REED GRASS	15cm POT	1130
Elymus arenarius 'Blue Dune'	BLUE LYME GRASS	15cm POT	800
Festuca glauca 'Elijah Blue'	ELIJAH BLUE FESCUE	15cm POT	154

COPYRIGHT NOTICE
This drawing and its contents are protected by copyright and shall not be reproduced, in whole or in part, without the expressed written permission of ABUGOV + KASPAR.

LEGAL DESCRIPTION:
LOT 2
BLOCK 1
PLAN 1811075
MUNICIPAL ADDRESS:
77 CARRINGTON PLAZA NW

PERMIT NUMBER : P 3933
The Association of Professional Engineers
Geologists and Geophysicists of Alberta

ABUGOV + KASPAR
Suite 206, 412 - 11th Avenue SE, Calgary, Alberta, T2G 0H4
Phone: 227-5227 Fax: 227-5228
info@abugovkaspar.com

CARRINGTON COMMERCIAL
Calgary Alberta

PROPOSED
LANDSCAPE PLAN

DPL1.0
17152

Development Permit Plans



1 KONTUR TABLE AND CHAIRS BY MAGLIN
DPL2.0



2 900 SERIES BACKLESS BENCH BY MAGLIN
DPL2.0




3 LEXICON RECYCLING BIN & TRASH RECEPTACLE BY MAGLIN
DPL2.0


DECIDUOUS
40mm-100mm Caliper
TREE TRENCH

NOTE

CONFIRM THICKNESS AND
DIMENSIONS OF TREE
GRATE WITH GRATE
MANUFACTURER
- SIZE OPENING AND
DEPTH ACCORDINGLY

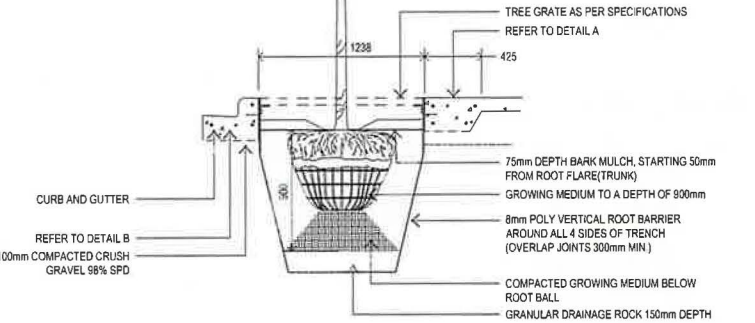

SECTION A

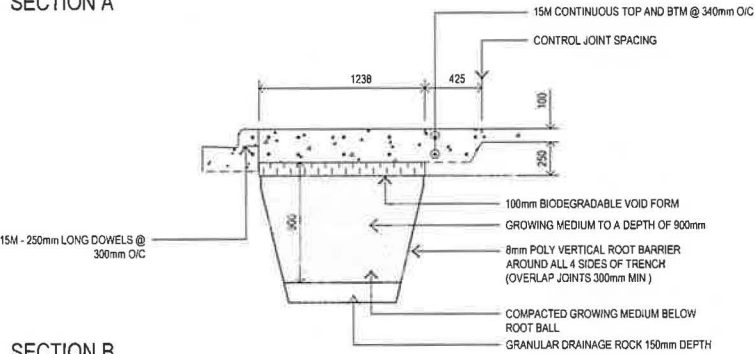

SECTION B

4 STANDARD TREE TRENCH DETAIL
DPL2.0 SCALE 1:25


CONIFEROUS DECIDUOUS

Less than 3.0m height
40mm-100mm Caliper
Spade Hole Preparation for Basket or Ball & Burlap Trees


SINGLE LEADER
(UNLESS MULTISTEM
SPECIES IS SPECIFIED)

TREE STAKING PLAN


Prevailing
Wind

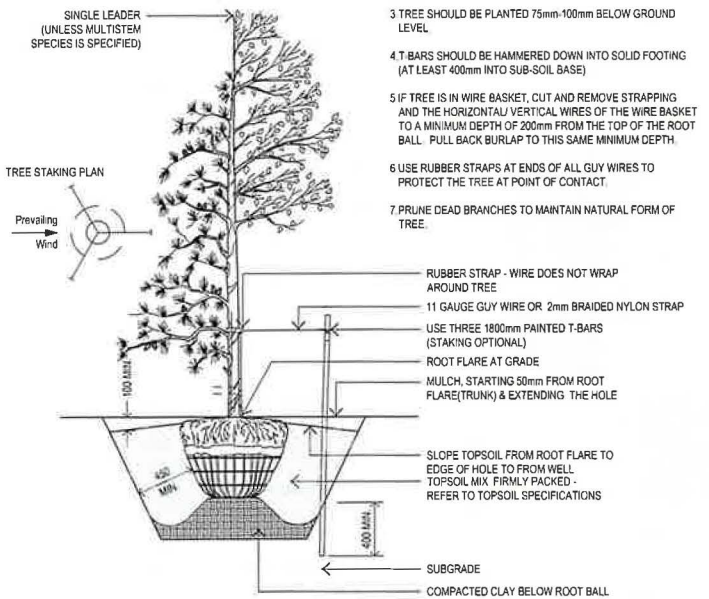


5 STANDARD TREE PLANTING DETAIL
DPL2.0 SCALE 1:25

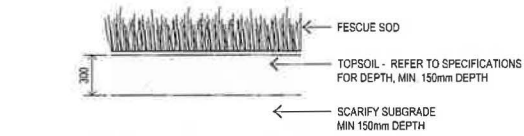



6 STANDARD SOD PLANTING DETAIL
DPL2.0 SCALE 1:25

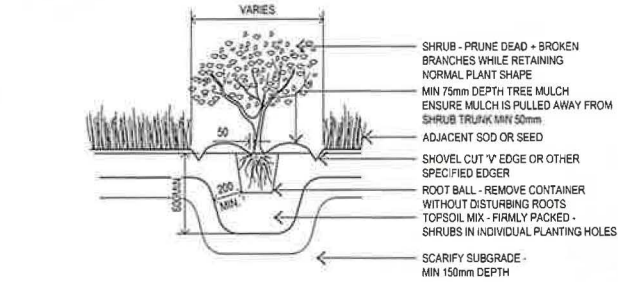

7 STANDARD SHRUB PLANTING DETAIL
DPL2.0 SCALE 1:25

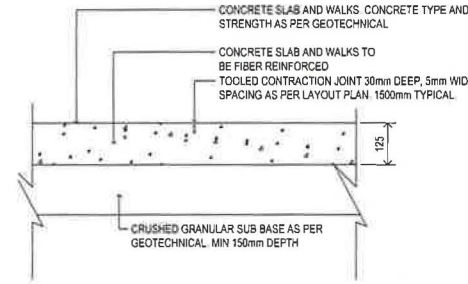

8 TYPICAL SLAB ON GRADE DETAIL
DPL2.0 SCALE 1:10

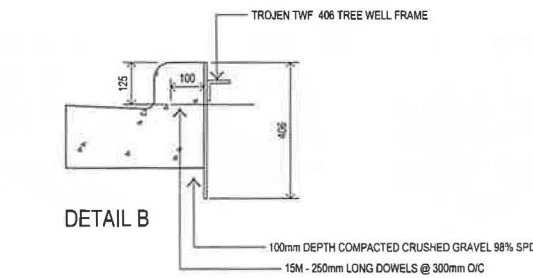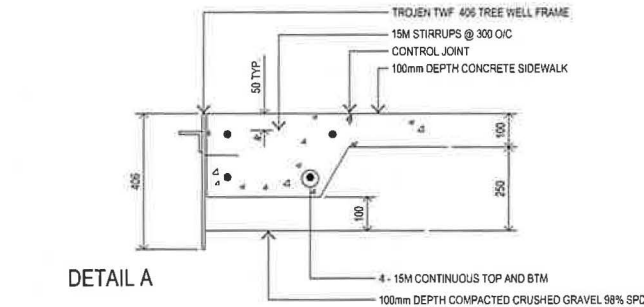

9 STANDARD TREE TRENCH CURB DETAIL
DPL2.0 SCALE 1:10



COPYRIGHT NOTICE
This drawing and its contents are protected by copyright and shall not be reproduced, in whole or in part, without the expressed written permission of ROYOP INCORPORATED.
These drawings are not to be scaled.

LEGAL DESCRIPTION:
LOT 2
BLOCK 1
PLAN 1811075
MUNICIPAL ADDRESS:
77 CARRINGTON PLAZA NW

1	DESIGN	2020-09-01	1:10
2	DESIGN	2020-09-01	1:10
PERMIT NUMBER : P 39333
The Association of Professional Engineers
Geologists and Geophysicists of Alberta


ABUGOV • KASPAR
Suite 200, 422 - 11th Avenue SE Calgary, Alberta, T2G 0T4
Phone: 237-9222 Fax: 237-9230
info@bugov-kaspar.com

CARRINGTON COMMERCIAL
Calgary Alberta

LANDSCAPE DETAILS

DPL2.0
17182

Development Permit Plans

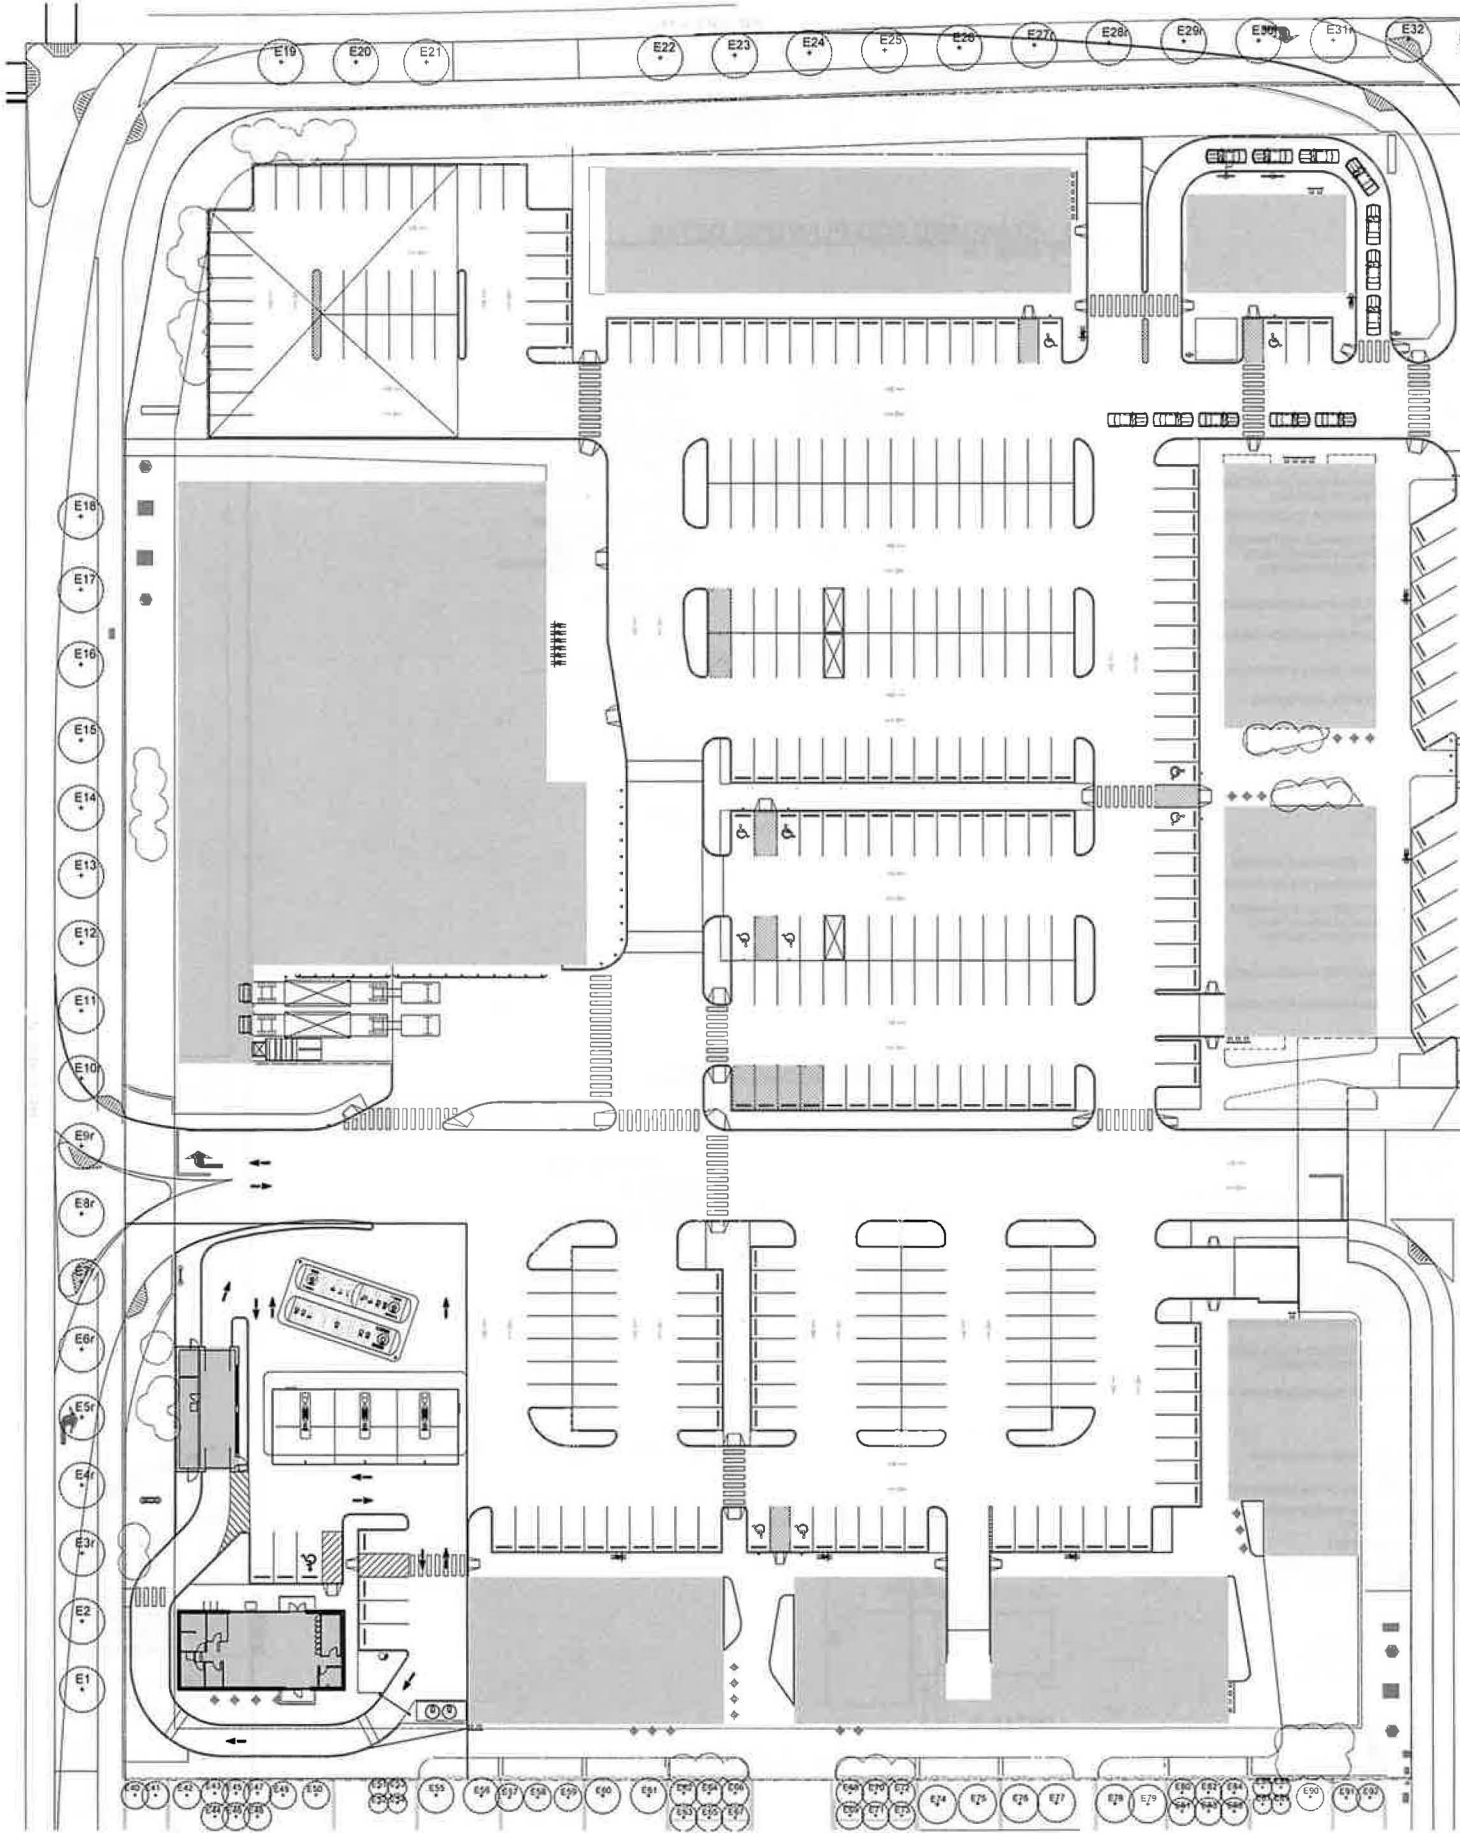

EXISTING TREES				
LABEL	SPECIES	CALIPER mm (dbh)	HT (m)	REMAIN / REMOVE
E1	WHITE ASH	70mm	2.5m	REMAIN
E2	WHITE ASH	70mm	2.5m	REMAIN
E3r	WHITE ASH	70mm	2.5m	REMOVE
E4r	Linden	60mm	2.5m	REMOVE
E5r	Linden	60mm	2.5m	REMOVE
E6r	Linden	60mm	2.5m	REMOVE
E7r	Linden	60mm	2.5m	REMOVE
E8r	Linden	60mm	2.5m	REMOVE
E9r	Linden	60mm	2.5m	REMOVE
E10r	Linden	60mm	2.5m	REMOVE
E11r	Linden	60mm	2.5m	REMOVE
E12	Linden	60mm	2.5m	REMAIN
E13	Linden	60mm	2.5m	REMAIN
E14	Linden	60mm	2.5m	REMAIN
E15	WHITE ASH	70mm	2.5m	REMAIN
E16	WHITE ASH	70mm	2.5m	REMAIN
E17	WHITE ASH	70mm	2.5m	REMAIN
E18	WHITE ASH	70mm	2.5m	REMAIN
E19	WHITE ASH	70mm	2.5m	REMAIN
E20	WHITE ASH	70mm	2.5m	REMAIN
E21	WHITE ASH	70mm	2.5m	REMAIN
E22	WHITE ASH	70mm	2.5m	REMAIN
E23	WHITE ASH	70mm	2.5m	REMAIN
E24	WHITE ASH	70mm	2.5m	REMAIN
E25	BUR OAK	60mm	2.5m	REMAIN
E26	BUR OAK	60mm	2.5m	REMAIN
E27r	BUR OAK	60mm	2.5m	REMOVE
E28r	BUR OAK	60mm	2.5m	REMOVE
E29r	BUR OAK	60mm	2.5m	REMOVE
E30r	BUR OAK	60mm	2.5m	REMOVE
E31r	BUR OAK	60mm	2.5m	REMOVE
E32r	BUR OAK	60mm	2.5m	REMOVE
E33r	BUR OAK	60mm	2.5m	REMOVE
E34	BUR OAK	60mm	2.5m	REMAIN
E35	BUR OAK	60mm	2.5m	REMAIN
E36	GREEN ASH	65mm	2.5	REMAIN
E37	GREEN ASH	65mm	2.5	REMAIN
E38	GREEN ASH	65mm	2.5	REMAIN
E39	GREEN ASH	65mm	2.5	REMAIN
E40	AMUR CHERRY	75mm	2.0m	REMAIN
E41	SPRUCE	-	2.5m	REMAIN
E42	AMUR CHERRY	75mm	2.0m	REMAIN
E43	ASPEN	80mm	3.5m	REMAIN
E44	ASPEN	80mm	3.5m	REMAIN
E45	ASPEN	80mm	3.5m	REMAIN
E46	ASPEN	80mm	3.5m	REMAIN

EXISTING TREES				
LABEL	SPECIES	CALIPER mm (dbh)	HT (m)	REMAIN / REMOVE
E47	ASPEN	80mm	3.5m	REMAIN
E48	ASPEN	80mm	3.5m	REMAIN
E49	LARCH	-	2.5m	REMAIN
E50	Crabapple	60mm	2.5m	REMAIN
E51	PINE	-	2.5m	REMAIN
E52	PINE	-	2.5m	REMAIN
E53	PINE	-	2.5m	REMAIN
E54	PINE	-	2.5m	REMAIN
E55	ELM	80mm	3.5m	REMAIN
E56	ELM	80mm	3.5m	REMAIN
E57	LARCH	-	2.5m	REMAIN
E58	LARCH	-	2.5m	REMAIN
E59	LARCH	-	2.5m	REMAIN
E60	ELM	80mm	2.5m	REMAIN
E61	ELM	80mm	2.5m	REMAIN
E62	ASPEN	80mm	3.0m	REMAIN
E63	ASPEN	80mm	3.0m	REMAIN
E64	ASPEN	80mm	3.0m	REMAIN
E65	ASPEN	80mm	3.0m	REMAIN
E66	ASPEN	80mm	3.0m	REMAIN
E67	ASPEN	80mm	3.0m	REMAIN
E68	ASPEN	80mm	3.0m	REMAIN
E69	ASPEN	80mm	3.0m	REMAIN
E70	ASPEN	80mm	3.0m	REMAIN
E71	ASPEN	80mm	3.0m	REMAIN
E72	ASPEN	80mm	3.0m	REMAIN
E73	ASPEN	80mm	3.0m	REMAIN
E74	ASH	80mm	3.0m	REMAIN
E75	ASH	80mm	3.0m	REMAIN
E76	ASH	80mm	3.0m	REMAIN
E77	ASH	80mm	3.0m	REMAIN
E78	ELM	80mm	3.0m	REMAIN
E79	ELM	80mm	3.0m	REMAIN
E79	ELM	80mm	3.0m	REMAIN
E80	ASPEN	80mm	3.0m	REMAIN
E81	ASPEN	80mm	3.0m	REMAIN
E82	ASPEN	80mm	3.0m	REMAIN
E83	ASPEN	80mm	3.0m	REMAIN
E84	ASPEN	80mm	3.0m	REMAIN
E85	ASPEN	80mm	3.0m	REMAIN
E86	PINE	-	2.0m	REMAIN
E87	PINE	-	2.0m	REMAIN
E88	PINE	-	2.0m	REMAIN
E89	PINE	-	2.0m	REMAIN
E90	CRABAPPLE	75mm	2.5m	REMAIN
E91	PINE	-	2.0m	REMAIN
E92	PINE	-	2.0m	REMAIN

1 EXISTING TREE PLAN
DPL3.0 SCALE 1:400



COPYRIGHT NOTICE
The drawings and its contents are protected by copyright and shall not be reproduced, in whole or in part, without the expressed written permission of ROYOP INCORPORATED.
These drawings are not to be used.

LEGAL DESCRIPTION:
LOT 2
BLOCK 1
PLAN 181075
MUNICIPAL ADDRESS:
77 CARRINGTON PLAZA NW

PERMIT TO PRACTISE
Royop Inc. is a member of the Association of Professional Engineers, Geologists and Geoscientists of Alberta.
PERMIT NUMBER : P 3933
The Association of Professional Engineers, Geologists and Geoscientists of Alberta

ABUGOV • KASPAR
200, 202 - 10th Avenue SE Calgary, Alberta, T2G 0R4
Phone: 257-5227 Fax: 257-5235
info@abugovkaspar.com

CARRINGTON COMMERCIAL
Calgary Alberta

EXISTING TREE PLAN

DPL3.0
17162