

2022

Project #
2020-15

Project Name
Trinity Hills /// Site

Project Contacts

Client	Mark Uniat Metropia E: mark@metropia.ca
Contractor	
Architecture	Richard Davignon, Travis McFarlane Davignon Martin E: richard@davignonmartin.ca, travis@davignonmartin.ca
Design	
Mechanical	
Electrical	
Structural	
Civil	Matt Phillip, Katrina Olafson Urban Systems E: mphilip@urbansystems.ca, kolafson@urbansystems.ca
landscape	Carmen Kubrak Plant Studio E: plantstudio@shaw.ca
Others	

Key Plan



Lot Information

Trinity Hills /// Site

Municipal Address
1453 No'a Drive SW
Calgary, Alberta, Canada

Legal Address
Lot 11 Block 2 Plan 161 2946

Project Zoning

Zoning Description
City of Calgary...

Project Classification

National Building Code 2019 - Alberta Edition

The City of Calgary Land Use Bylaw (LUB) 1P2007
M-CG Multi-Residential Contextual Grade Oriented Base

Total Number of Proposed Units: 133
Total Number of Buildings: 29
Total Parcel Area: 26 361 Sq. m / 2.631 Hectares
Total Units / Hectare: 50

Project Image



Annotation Reference

A.C.1	Acoustic Ceiling Tiles
A.A.1	Aluminum
A.A.2	Aluminum
BYLAW NUMBER 12202015

BEING A BYLAW OF THE CITY OF CALGARY
TO AMEND THE LAND USE BYLAW 1P2007
(LAND USE AMENDMENT LOC2014-0088)

WHEREAS it is desirable to amend the Land Use Bylaw Number 1P2007 to change the land use designation of certain lands within the City of Calgary;

AND WHEREAS Council has held a public hearing as required by Section 692 of the *Municipal Government Act* R.S.A. 2000, c.M-26 as amended;

NOW, THEREFORE, THE COUNCIL OF THE CITY OF CALGARY ENACTS AS FOLLOWS:

- The Land Use Bylaw, being Bylaw 1P2007 of the City of Calgary, is hereby amended by deleting that portion of the Land Use District Map shown as shaded on Schedule "A" to this Bylaw and substituting therefor that portion of the Land Use District Map shown as shaded on Schedule "B" to this Bylaw, including any land use designation, or specific land use and development guidelines contained in the said Schedule "B".
- This Bylaw comes into force on the date it is passed.

READ A FIRST TIME THIS 22ND DAY OF JULY, 2015.

READ A SECOND TIME THIS 27TH DAY OF JULY, 2015.

READ A THIRD TIME THIS 27TH DAY OF JULY, 2015.

MAYOR

BRUNEL

THIS 27TH DAY OF JULY, 2015.

CITY CLERK

SIGNED THIS 27TH DAY OF JULY, 2015.

AMENDMENT LOC2014-0088
BYLAW NUMBER 12202015

SCHEDULE B

Page 3 of 5

DAVIGNON MARTIN
ARCHITECTURE
405 107 8415 SE, CALGARY, ALBERTA

Trinity Mills - Townhouses

Lot 11
Block 2
Plan 1:12194

BYLAW CHICE

Factor	Class	General	Table
PART 4			
Multi-Residential - Medium Density Support			
Covers 10-15 units per lot			
PART 5			
Multi-Residential - Medium Density Support			
Covers 10-15 units per lot			
Site Context



View from East
View from Northwest
Site Photos



- Legend
- Abandoned Wells (Large Scale)
 - Revised Well Location (Large Scale)
 - Revised Location Pointer
 - Cadastral Right of Way Annotation Label
 - Cadastral Right of Way Line
 - Cadastral Block and Lot Annotation Label
 - Cadastral Block and Lot Line
 - Cadastral Survey Plan Number Annotation Label
 - Cadastral Survey Plan Line
 - ATS v4.1 Alberta Provincial Boundary

DAVIGNON
MARTIN

Design: Martin, Architectural Exterior Design
1000 Avenue des Canadiens
Calgary, Alberta T2G 2G2
Tel: 403.243.1111
Fax: 403.243.1112
Email: info@dm.ca

Copyright 2021, all rights reserved. No part of this publication may be reproduced, stored in a retrieval system, or transmitted, in any form or by any means, electronic, mechanical, photocopying, recording, or by any information storage and retrieval system, without prior written permission from the publisher.

2020//15

Rev	Date	Description	By	Check
001	2020/08/12	Issue for Review	DM	DM
002	2020/08/12	Issue for Review	DM	DM
Project
Trinity

1423 Na'a Drive SW
Calgary, Alberta T2G 2G2
Tel: 403.243.1111

Project No.
3000/15

Start Date
2020/08/12

Drawn
Gregory D.

Check
DM

Scale
1:200


Sheet Title
Context Photos &
Abandoned Wells

Sheet No.
A002

Level Schedule		
Name	Elevation	Elevation Base
Building 1 - TO Footing	1114.465 m	Survey Point
Building 1 - Basement B	1115.569 m	Survey Point
Building 1 - Basement A	1116.477 m	Survey Point
Building 1 - Basement	1116.489 m	Survey Point
Building 1 - Level 1B	1119.125 m	Survey Point
Building 1 - Level 1A	1119.455 m	Survey Point
Building 1 - Level 1	1120.145 m	Survey Point
Building 1 - Level 2B	1122.281 m	Survey Point
Building 1 - Level 2A	1122.71 m	Survey Point
Building 1 - Level 2	1123.301 m	Survey Point
Building 1 - Roof B	1125.248 m	Survey Point
Building 1 - Roof A	1125.728 m	Survey Point
Building 1 - Roof	1126.288 m	Survey Point
Building 2 - TO Footing	1115.564 m	Survey Point
Building 2 - Basement A	1115.600 m	Survey Point
Building 2 - Basement	1115.470 m	Survey Point
Building 2 - Level 1A	1115.826 m	Survey Point
Building 2 - Level 1	1118.055 m	Survey Point
Building 2 - Level 2A	1121.402 m	Survey Point
Building 2 - Level 2	1121.882 m	Survey Point
Building 2 - Roof A	1124.399 m	Survey Point
Building 2 - Roof	1124.919 m	Survey Point
Building 3 - TO Footing	1111.944 m	Survey Point
Building 3 - Basement A	1113.455 m	Survey Point
Building 3 - Basement	1114.070 m	Survey Point
Building 3 - Level 1A	1114.444 m	Survey Point
Building 3 - Level 1	1117.226 m	Survey Point
Building 3 - Level 2A	1120.982 m	Survey Point
Building 3 - Level 2	1122.302 m	Survey Point
Building 3 - Roof A	1122.799 m	Survey Point
Building 3 - Roof	1123.319 m	Survey Point
Building 4 - TO Footing	1113.056 m	Survey Point
Building 4 - Basement A	1112.080 m	Survey Point
Building 4 - Basement	1112.460 m	Survey Point
Building 4 - Level 1A	1112.826 m	Survey Point
Building 4 - Level 1	1115.816 m	Survey Point
Building 4 - Level 2A	1118.397 m	Survey Point
Building 4 - Level 2	1118.977 m	Survey Point
Building 4 - Roof A	1121.309 m	Survey Point
Building 4 - Roof	1121.809 m	Survey Point
Building 5 - TO Footing	1110.143 m	Survey Point
Building 5 - Basement A	1111.665 m	Survey Point
Building 5 - Basement	1112.240 m	Survey Point
Building 5 - Level 1A	1112.485 m	Survey Point
Building 5 - Level 1	1115.401 m	Survey Point
Building 5 - Level 2A	1117.777 m	Survey Point
Building 5 - Level 2	1118.527 m	Survey Point
Building 5 - Roof A	1120.914 m	Survey Point
Building 5 - Roof	1121.414 m	Survey Point
Building 6 - TO Footing	1108.992 m	Survey Point
Building 6 - Basement A	1110.514 m	Survey Point
Building 6 - Basement	1111.036 m	Survey Point
Building 6 - Level 1A	1111.347 m	Survey Point
Building 6 - Level 1	1114.202 m	Survey Point
Building 6 - Level 2A	1117.468 m	Survey Point
Building 6 - Level 2	1117.948 m	Survey Point
Building 6 - Roof A	1120.345 m	Survey Point
Building 6 - Roof	1120.845 m	Survey Point
Building 7 - TO Footing	1107.894 m	Survey Point
Building 7 - Basement A	1109.420 m	Survey Point
Building 7 - Basement	1110.030 m	Survey Point
Building 7 - Level 1A	1112.014 m	Survey Point
Building 7 - Level 1	1115.156 m	Survey Point
Building 7 - Level 2A	1117.522 m	Survey Point
Building 7 - Level 2	1116.312 m	Survey Point
Building 7 - Roof A	1118.697 m	Survey Point
Building 7 - Roof	1119.297 m	Survey Point
Building 8 - TO Footing	1104.410 m	Survey Point
Building 8 - Basement A	1106.134 m	Survey Point
Building 8 - Basement	1106.714 m	Survey Point
Building 8 - Level 1A	1112.074 m	Survey Point
Building 8 - Level 1	1114.870 m	Survey Point
Building 8 - Level 2A	1117.444 m	Survey Point
Building 8 - Level 2	1115.028 m	Survey Point
Building 8 - Roof A	1117.238 m	Survey Point
Building 8 - Roof	1117.738 m	Survey Point
Building 9 - TO Footing	1105.508 m	Survey Point
Building 9 - Basement A	1106.600 m	Survey Point
Building 9 - Basement	1107.407 m	Survey Point
Building 9 - Level 1A	1110.046 m	Survey Point
Building 9 - Level 1	1113.084 m	Survey Point
Building 9 - Level 2A	1115.102 m	Survey Point
Building 9 - Level 2	1113.742 m	Survey Point
Building 9 - Roof A	1116.406 m	Survey Point
Building 9 - Roof	1116.479 m	Survey Point
Building 10 - TO Footing	1102.264 m	Survey Point
Building 10 - Basement	1102.844 m	Survey Point
Building 10 - Level 1	1104.608 m	Survey Point
Building 10 - Level 2	1106.215 m	Survey Point
Building 10 - Roof	1112.192 m	Survey Point
Building 11 - TO Footing	1102.265 m	Survey Point
Building 11 - Basement	1103.005 m	Survey Point
Building 11 - Level 1	1104.190 m	Survey Point
Building 11 - Level 2	1109.505 m	Survey Point
Building 11 - Roof	1112.343 m	Survey Point
Building 12 - TO Footing	1102.805 m	Survey Point
Building 12 - Basement	1103.415 m	Survey Point
Building 12 - Level 1	1106.890 m	Survey Point
Building 12 - Level 2	1109.734 m	Survey Point
Building 12 - Roof	1112.473 m	Survey Point
Building 13 - TO Footing	1105.212 m	Survey Point
Building 13 - Basement B	1106.796 m	Survey Point
Building 13 - Basement A	1107.214 m	Survey Point
Building 13 - Basement	1107.894 m	Survey Point
Building 13 - Level 1B	1109.402 m	Survey Point
Building 13 - Level 1A	1110.472 m	Survey Point
Building 13 - Level 1	1111.602 m	Survey Point
Building 13 - Level 2B	1113.546 m	Survey Point
Building 13 - Level 2A	1115.638 m	Survey Point
Building 13 - Level 2	1114.428 m	Survey Point
Building 13 - Roof B	1115.985 m	Survey Point
Building 13 - Roof A	1117.145 m	Survey Point
Building 13 - Roof	1117.145 m	Survey Point
Building 14 - TO Footing	1107.465 m	Survey Point
Building 14 - Basement B	1108.989 m	Survey Point
Building 14 - Basement A	1109.589 m	Survey Point
Building 14 - Basement	1110.288 m	Survey Point
Building 14 - Level 1B	1112.144 m	Survey Point
Building 14 - Level 1A	1112.744 m	Survey Point
Building 14 - Level 1	1113.344 m	Survey Point
Building 14 - Level 2B	1115.341 m	Survey Point
Building 14 - Level 2A	1115.910 m	Survey Point
Building 14 - Level 2	1116.620 m	Survey Point
Building 14 - Roof B	1118.208 m	Survey Point
Building 14 - Roof A	1118.847 m	Survey Point
Building 14 - Roof	1119.427 m	Survey Point
Building 15 - TO Footing	1105.166 m	Survey Point
Building 15 - Basement	1106.770 m	Survey Point
Building 15 - Level 1	1109.864 m	Survey Point
Building 15 - Level 2	1113.022 m	Survey Point
Building 15 - Roof	1115.959 m	Survey Point
Building 16 - TO Footing	1105.166 m	Survey Point
Building 16 - Basement	1106.690 m	Survey Point
Building 16 - Level 1	1109.864 m	Survey Point
Building 16 - Level 2	1113.022 m	Survey Point
Building 16 - Roof	1115.959 m	Survey Point
Building 17 - TO Footing	1105.892 m	Survey Point
Building 17 - Basement	1107.404 m	Survey Point
Building 17 - Level 1	1110.542 m	Survey Point
Building 17 - Level 2	1113.716 m	Survey Point
Building 17 - Roof	1116.455 m	Survey Point

Level Schedule		
Name	Elevation	Elevation Base
Building 18 - TO Footing	1107.041 m	Survey Point
Building 18 - Basement	1108.565 m	Survey Point
Building 18 - Level 1	1111.129 m	Survey Point
Building 18 - Level 2	1114.874 m	Survey Point
Building 18 - Roof	1119.455 m	Survey Point
Building 19 - TO Footing	1107.811 m	Survey Point
Building 19 - Basement	1109.035 m	Survey Point
Building 19 - Level 1	1112.191 m	Survey Point
Building 19 - Level 2	1115.248 m	Survey Point
Building 19 - Roof	1118.284 m	Survey Point
Building 20 - TO Footing	1108.661 m	Survey Point
Building 20 - Basement	1110.185 m	Survey Point
Building 20 - Level 1	1113.341 m	Survey Point
Building 20 - Level 2	1116.497 m	Survey Point
Building 20 - Roof	1119.434 m	Survey Point
Building 21 - TO Footing	1108.136 m	Survey Point
Building 21 - Basement	1110.640 m	Survey Point
Building 21 - Level 1	1113.814 m	Survey Point
Building 21 - Level 2	1116.972 m	Survey Point
Building 21 - Roof	1119.309 m	Survey Point
Building 22 - TO Footing	1110.851 m	Survey Point
Building 22 - Basement	1112.375 m	Survey Point
Building 22 - Level 1	1115.531 m	Survey Point
Building 22 - Level 2	1118.687 m	Survey Point
Building 22 - Roof	1121.624 m	Survey Point
Building 23 - TO Footing	1110.851 m	Survey Point
Building 23 - Basement A	1112.393 m	Survey Point
Building 23 - Level 1A	1113.447 m	Survey Point
Building 23 - Level 1	1116.280 m	Survey Point
Building 23 - Level 2A	1118.705 m	Survey Point
Building 23 - Level 2	1121.442 m	Survey Point
Building 23 - Roof	1125.222 m	Survey Point
Building 24 - TO Footing	1111.516 m	Survey Point
Building 24 - Basement A	1113.030 m	Survey Point
Building 24 - Basement B	1113.420 m	Survey Point
Building 24 - Basement A	1114.200 m	Survey Point
Building 24 - Basement	1114.780 m	Survey Point
Building 24 - Level 1C	1116.176 m	Survey Point
Building 24 - Level 1B	1116.566 m	Survey Point
Building 24 - Level 1A	1117.356 m	Survey Point
Building 24 - Level 1	1120.256 m	Survey Point
Building 24 - Level 2A	1122.532 m	Survey Point
Building 24 - Level 2	1125.352 m	Survey Point
Building 24 - Roof A	1128.172 m	Survey Point
Building 24 - Roof	1128.692 m	Survey Point
Building 25 - TO Footing	1112.874 m	Survey Point
Building 25 - TO Footing - High	1113.786 m	Survey Point
Building 25 - Basement C	1114.400 m	Survey Point
Building 25 - Basement D	1114.980 m	Survey Point
Building 25 - Basement	1115.310 m	Survey Point
Building 25 - Basement E	1115.640 m	Survey Point
Building 25 - Basement F	1115.890 m	Survey Point
Building 25 - Basement B	1116.470 m	Survey Point
Building 25 - Level 1C	1117.556 m	Survey Point
Building 25 - Level 1B	1118.136 m	Survey Point
Building 25 - Level 1A	1119.446 m	Survey Point
Building 25 - Level 1	1122.292 m	Survey Point
Building 25 - Level 2A	1125.182 m	Survey Point
Building 25 - Level 2	1128.022 m	Survey Point
Building 25 - Roof A	1130.847 m	Survey Point
Building 25 - Roof	1131.292 m	Survey Point
Building 26 - TO Footing	1113.756 m	Survey Point
Building 26 - Basement B	1115.280 m	Survey Point
Building 26 - Basement A	1115.870 m	Survey Point
Building 26 - Basement	1116.450 m	Survey Point
Building 26 - Level 1B	1118.446 m	Survey Point
Building 26 - Level 1A	1119.606 m	Survey Point
Building 26 - Level 1	1122.402 m	Survey Point
Building 26 - Level 2A	1125.182 m	Survey Point
Building 26 - Level 2	1128.022 m	Survey Point
Building 26 - Roof A	1130.847 m	Survey Point
Building 26 - Roof	1131.292 m	Survey Point
Building 27 - TO Footing	1113.756 m	Survey Point
Building 27 - Basement B	1115.280 m	Survey Point
Building 27 - Basement A	1115.870 m	Survey Point
Building 27 - Basement	1116.450 m	Survey Point
Building 27 - Level 1B	1118.446 m	Survey Point
Building 27 - Level 1A	1119.606 m	Survey Point
Building 27 - Level 1	1122.402 m	Survey Point
Building 27 - Level 2A	1125.182 m	Survey Point
Building 27 - Level 2	1128.022 m	Survey Point
Building 27 - Roof A	1130.847 m	Survey Point
Building 27 - Roof	1131.292 m	Survey Point
Building 28 - TO Footing	1113.756 m	Survey Point
Building 28 - Basement B	1115.280 m	Survey Point
Building 28 - Basement A	1115.870 m	Survey Point
Building 28 - Basement	1116.450 m	Survey Point
Building 28 - Level 1B	1118.446 m	Survey Point
Building 28 - Level 1A	1119.606 m	Survey Point
Building 28 - Level 1	1122.402 m	Survey Point
Building 28 - Level 2A	1125.182 m	Survey Point
Building 28 - Level 2	1128.022 m	Survey Point
Building 28 - Roof A	1130.847 m	Survey Point
Building 28 - Roof	1131.292 m	Survey Point
Building 29 - TO Footing	1113.756 m	Survey Point
Building 29 - Basement B	1115.280 m	Survey Point
Building 29 - Basement A	1115.870 m	Survey Point
Building 29 - Basement	1116.450 m	Survey Point
Building 29 - Level 1B	1118.446 m	Survey Point
Building 29 - Level 1A	1119.606 m	Survey Point
Building 29 - Level 1	1122.402 m	Survey Point
Building 29 - Level 2A	1125.182 m	Survey Point
Building 29 - Level 2	1128.022 m	Survey Point
Building 29 - Roof A	1130.847 m	Survey Point
Building 29 - Roof	1131.292 m	Survey Point

Mass Schedule - Building GFA's by Unit				
Unit #	Building #	Building Type	Gross Floor Area (Sq Ft)	Gross Floor Area (Sq m)
1	1	Dogwood III	2036 SF	189.17 m²
2	2	Dogwood III	2036 SF	189.17 m²
3	3	Dogwood III	2036 SF	189.17 m²
4	4	Dogwood III	2036 SF	189.17 m²
5	5	Dogwood III	2036 SF	189.17 m²
6	6	Dogwood III	2036 SF	189.17 m²
7	7	Dogwood III	2036 SF	189.17 m²
8	8	Dogwood III	2036 SF	189.17 m²
9	9	Dogwood III	2036 SF	189.17 m²
10	10	Dogwood III	2036 SF	189.17 m²
11	11	Dogwood III	2036 SF	189.17 m²
12	12	Dogwood III	2036 SF	189.17 m²
13	13	Dogwood III	2036 SF	189.17 m²
14	14	Dogwood III	2036 SF	189.17 m²
15	15	Dogwood III	2036 SF	189.17 m²
16	16	Dogwood III	2036 SF	189.17 m²
17	17	Dogwood III	2036 SF	189.17 m²
18	18	Dogwood III	2036 SF	189.17 m²
19	19	Dogwood III	2036 SF	189.17 m²
20	20	Dogwood III	2036 SF	189.17 m²
21	21	Dogwood III	2036 SF	189.17 m²
22	22	Dogwood III	2036 SF	189.17 m²
23	23	Dogwood III	2036 SF	189.17 m²
24	24	Dogwood III	2036 SF	189.17 m²
25	25	Dogwood III	2036 SF	189.17 m²
26	26	Dogwood III	2036 SF	189.17 m²
27	27	Dogwood III	2036 SF	189.17 m²
28	28	Dogwood III	2036 SF	189.17 m²
52	52	Dogwood III	2036 SF	189.17 m²
53	53	Dogwood III	2036 SF	189.17 m²
54	54	Dogwood III	2036 SF	189.17 m²
55	55	Dogwood III	2036 SF	189.17 m²
56	56	Dogwood III	2036 SF	189.17 m²
57	57	Dogwood III	2036 SF	189.17 m²
58	58	Dogwood III	2036 SF	189.17 m²
59	59	Dogwood III	2036 SF	189.17 m²

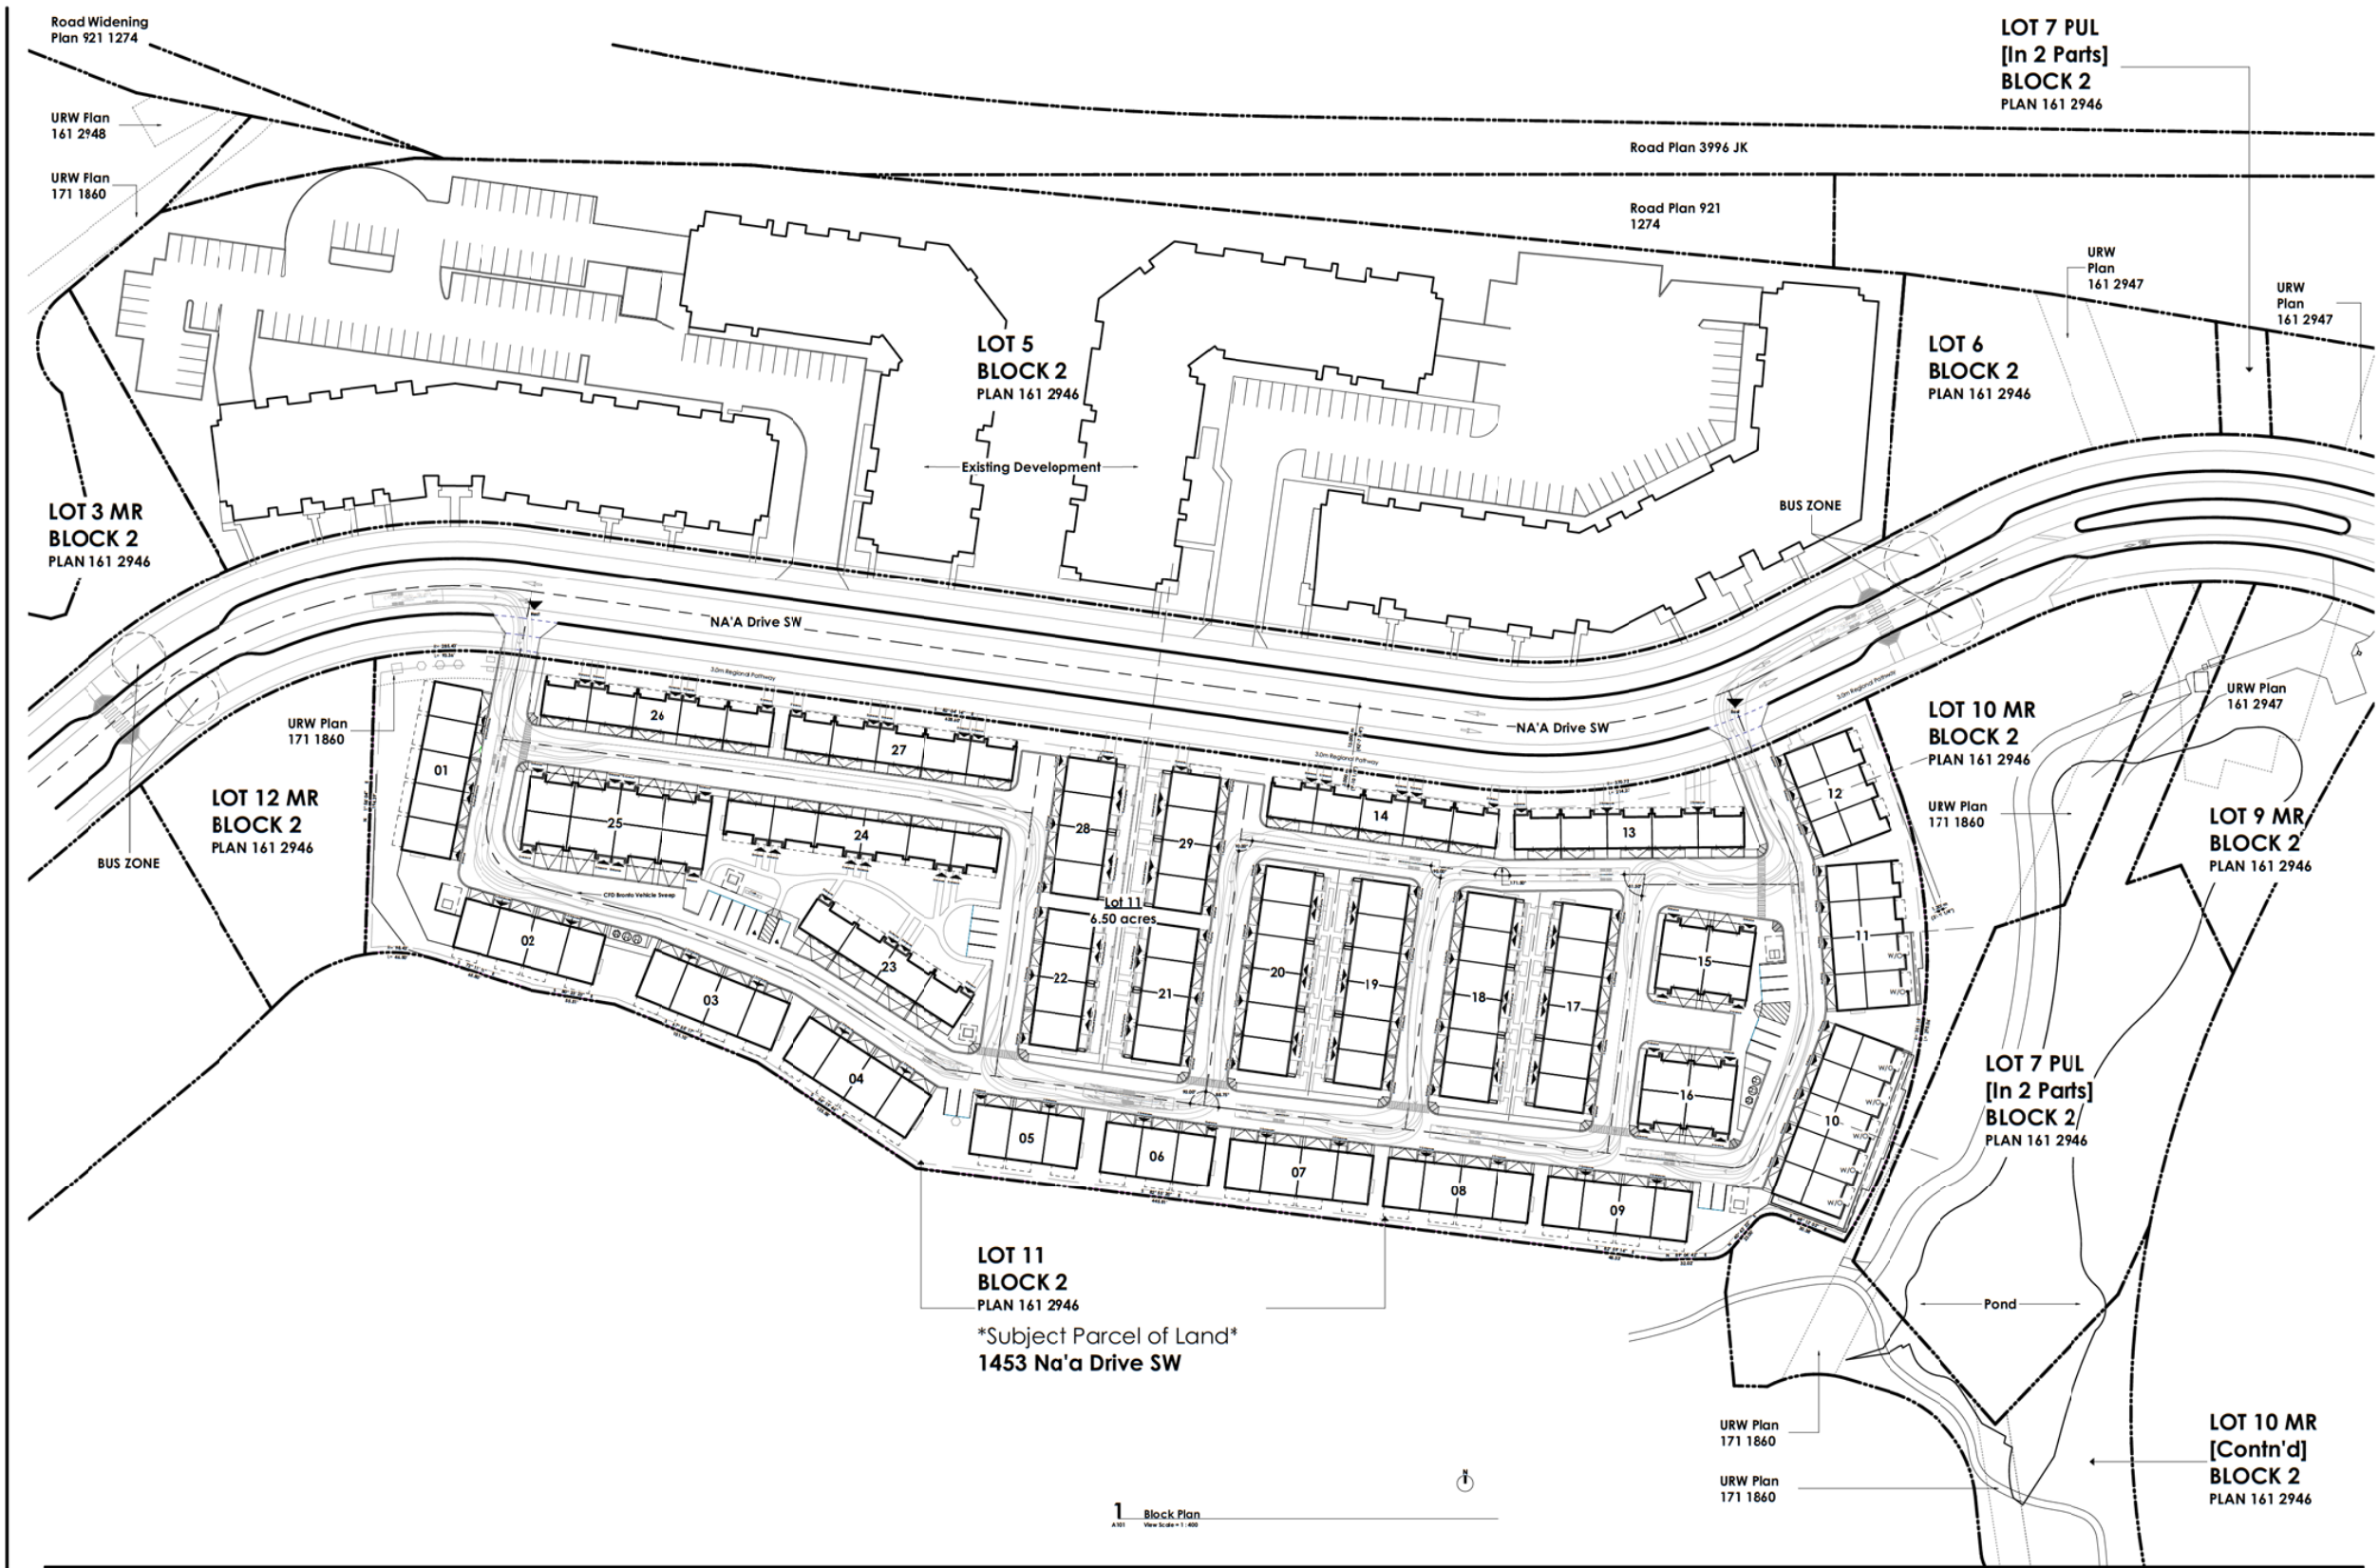DAVIGNON
MARTIN

Designen Martin Architecture & Interior Design
<http://www.designenmartin.ca/>
 Calgary (HQ)
 237 8 Ave SE #403
 Calgary, Alberta T2G 3C3
 Toronto
 30 Carroll St.
 Toronto, Ontario M4M 3G3

Copyright Plans, sketches, graphics, renderings and specifications (including all details), whether the project is awarded or not that remain the property of DesignGroup Interiors Architecture. This includes copies, including reproducible copies, of plans, sketches, drawings, graphics, renderings, and specifications. No copyright notice or reference in connection with your use (indiscreetly) of the project. Except for reference purposes, the plans, sketches, drawings, graphics, renderings, and specifications shall not be used for other projects or alterations to the project or on any other project. All parts of these drawings that will not be reproduced or used without the permission of the DesignGroup Interiors Architecture.

The contractor shall verify all dimensions and specifications before and during the construction project. Any errors, omissions and

2020///15

D18-0	2/25/09	Revised for D18-2	GO
D18-C	2/24/09	Issued for D18-2	GO
D18-B	2/24/08	Issued for D18-2	GO
D18-A	2/23/21	Issued for D18-1	GO
8002	2/22/04	Issued for Client Review	GO
OP-1	2/11/08	Issued for Development Permit	GO
8001	2/10/00	Issued for Client Review	GO

Project
Trinity
1453 No'w Odeve SW
Calgary, Alberta, Canada
Tel 416 Block 2 Mar 161 2946


Project No.	Start Date
2020//7/15	Project Issue Date
Drawn	Checked
Reviewed By	By


Scale
1 : 400


Sheet Title
Block Plan


Sheet No.

A101

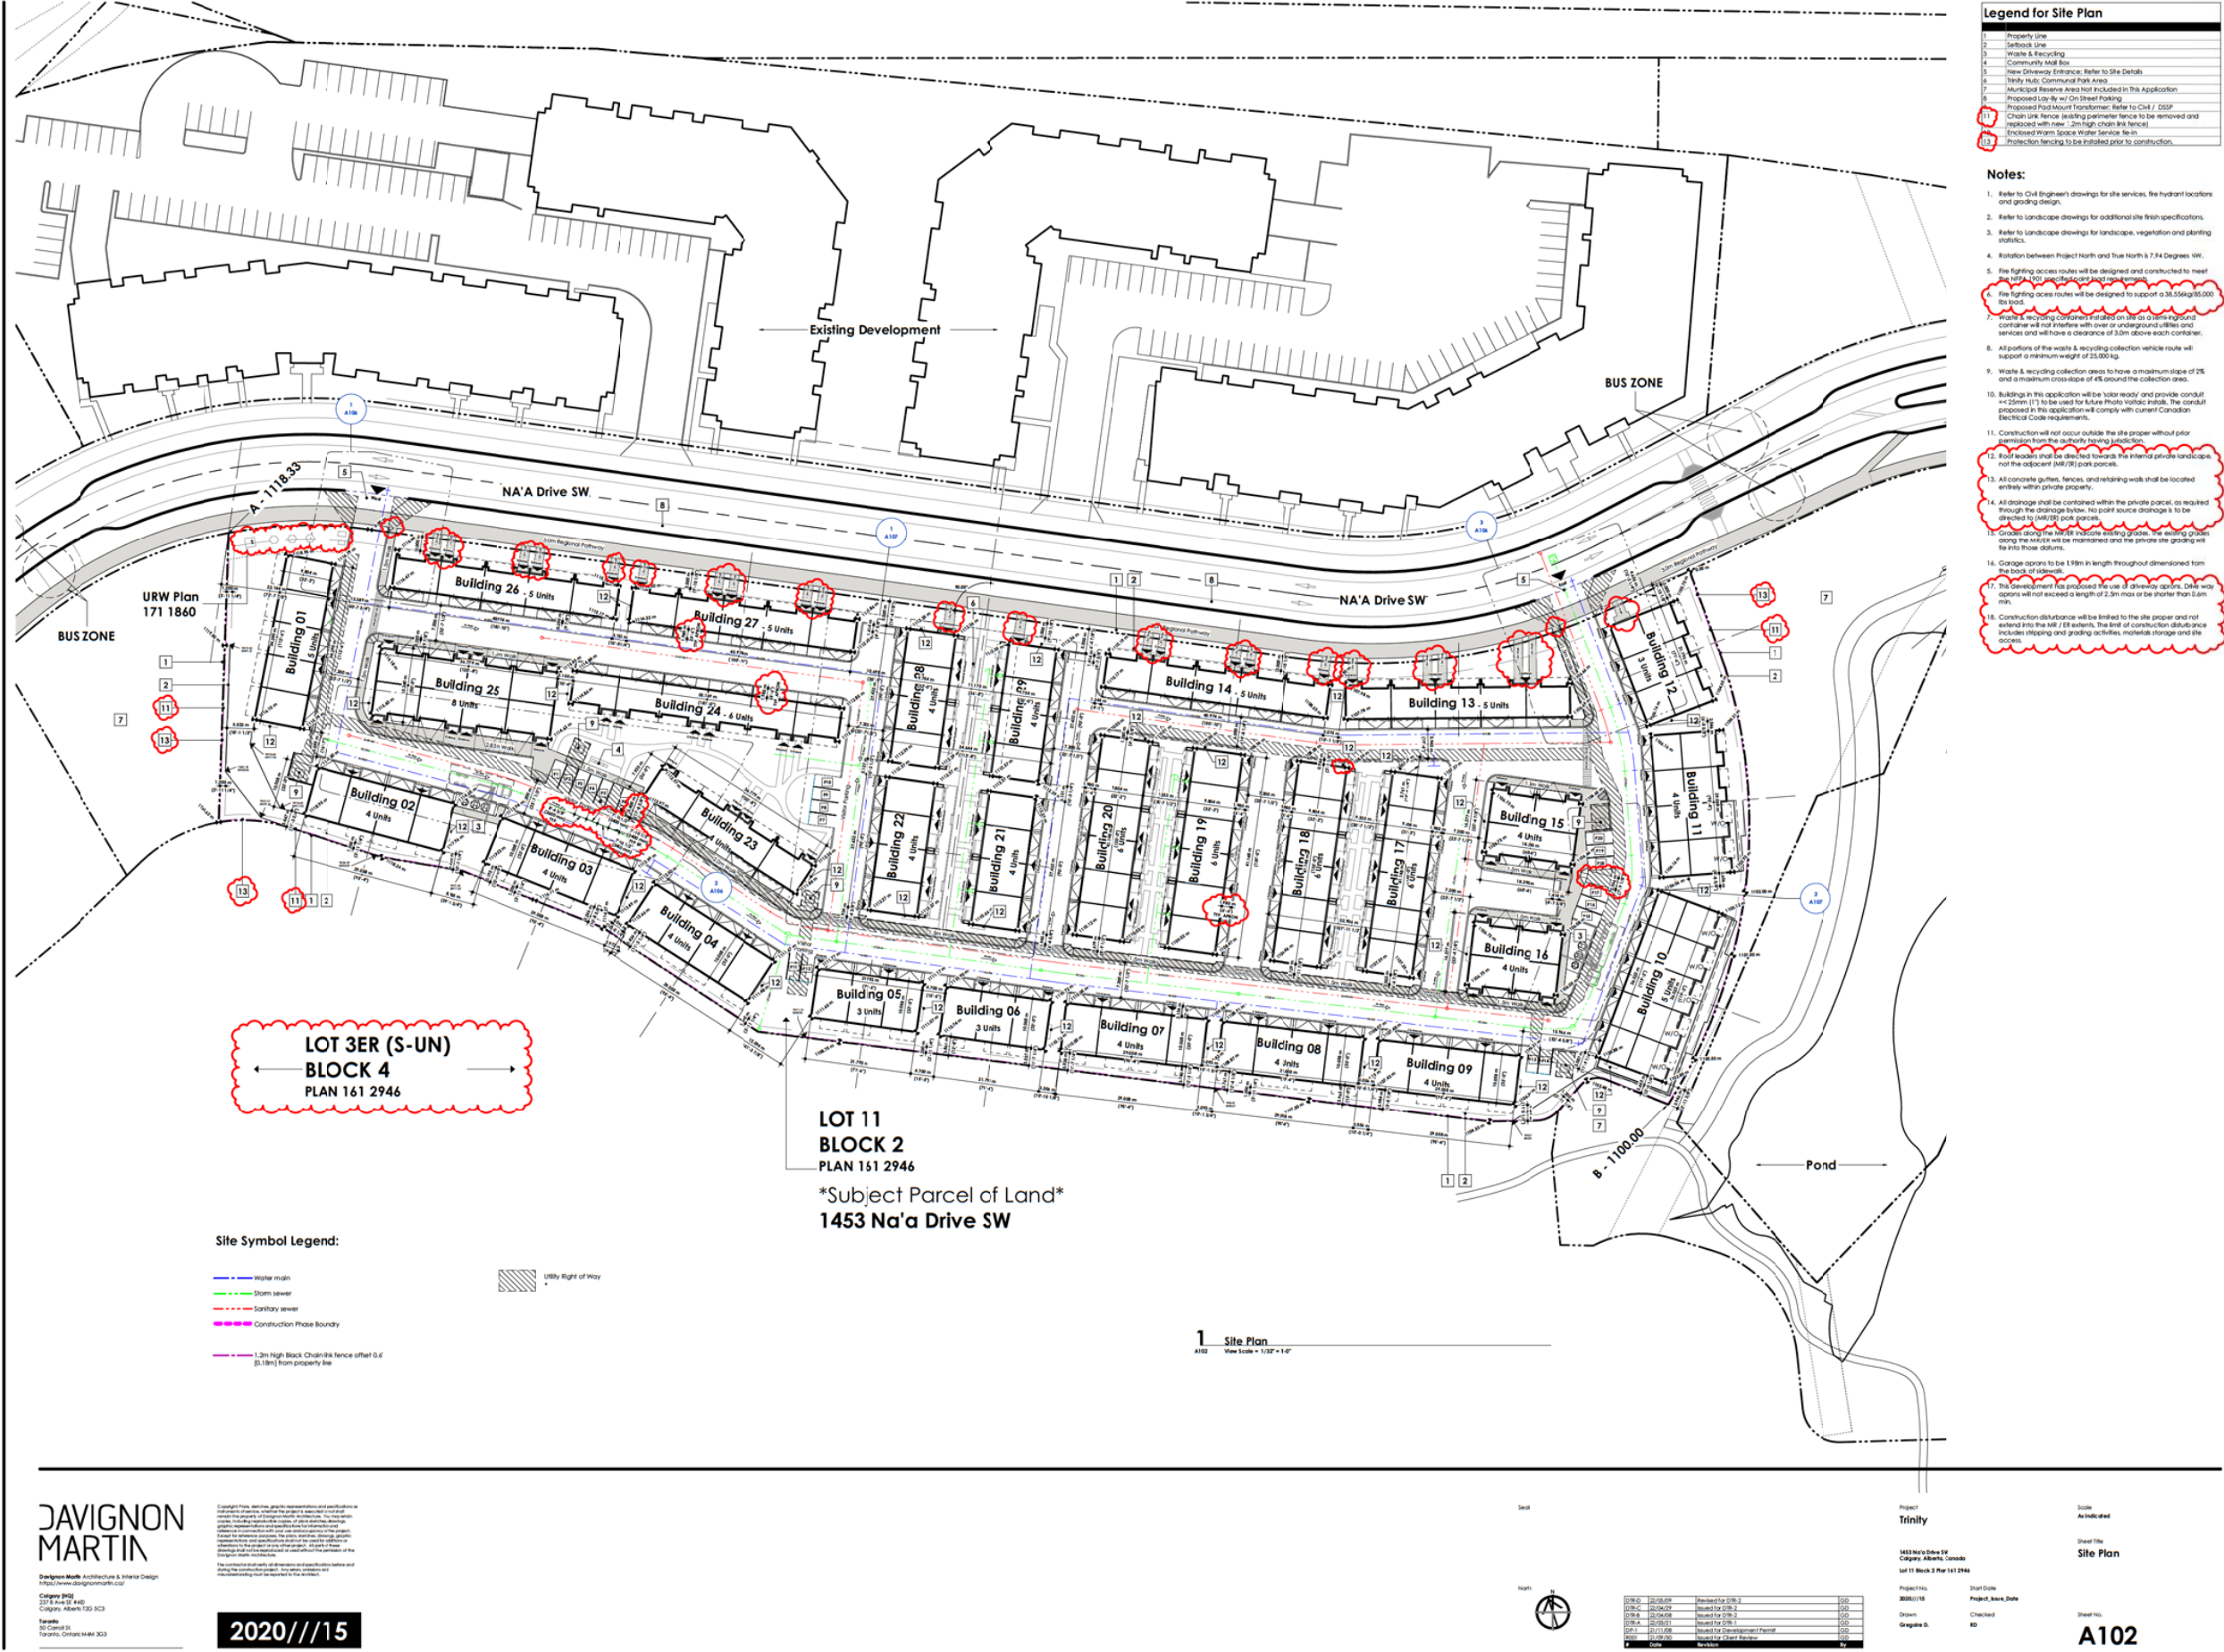

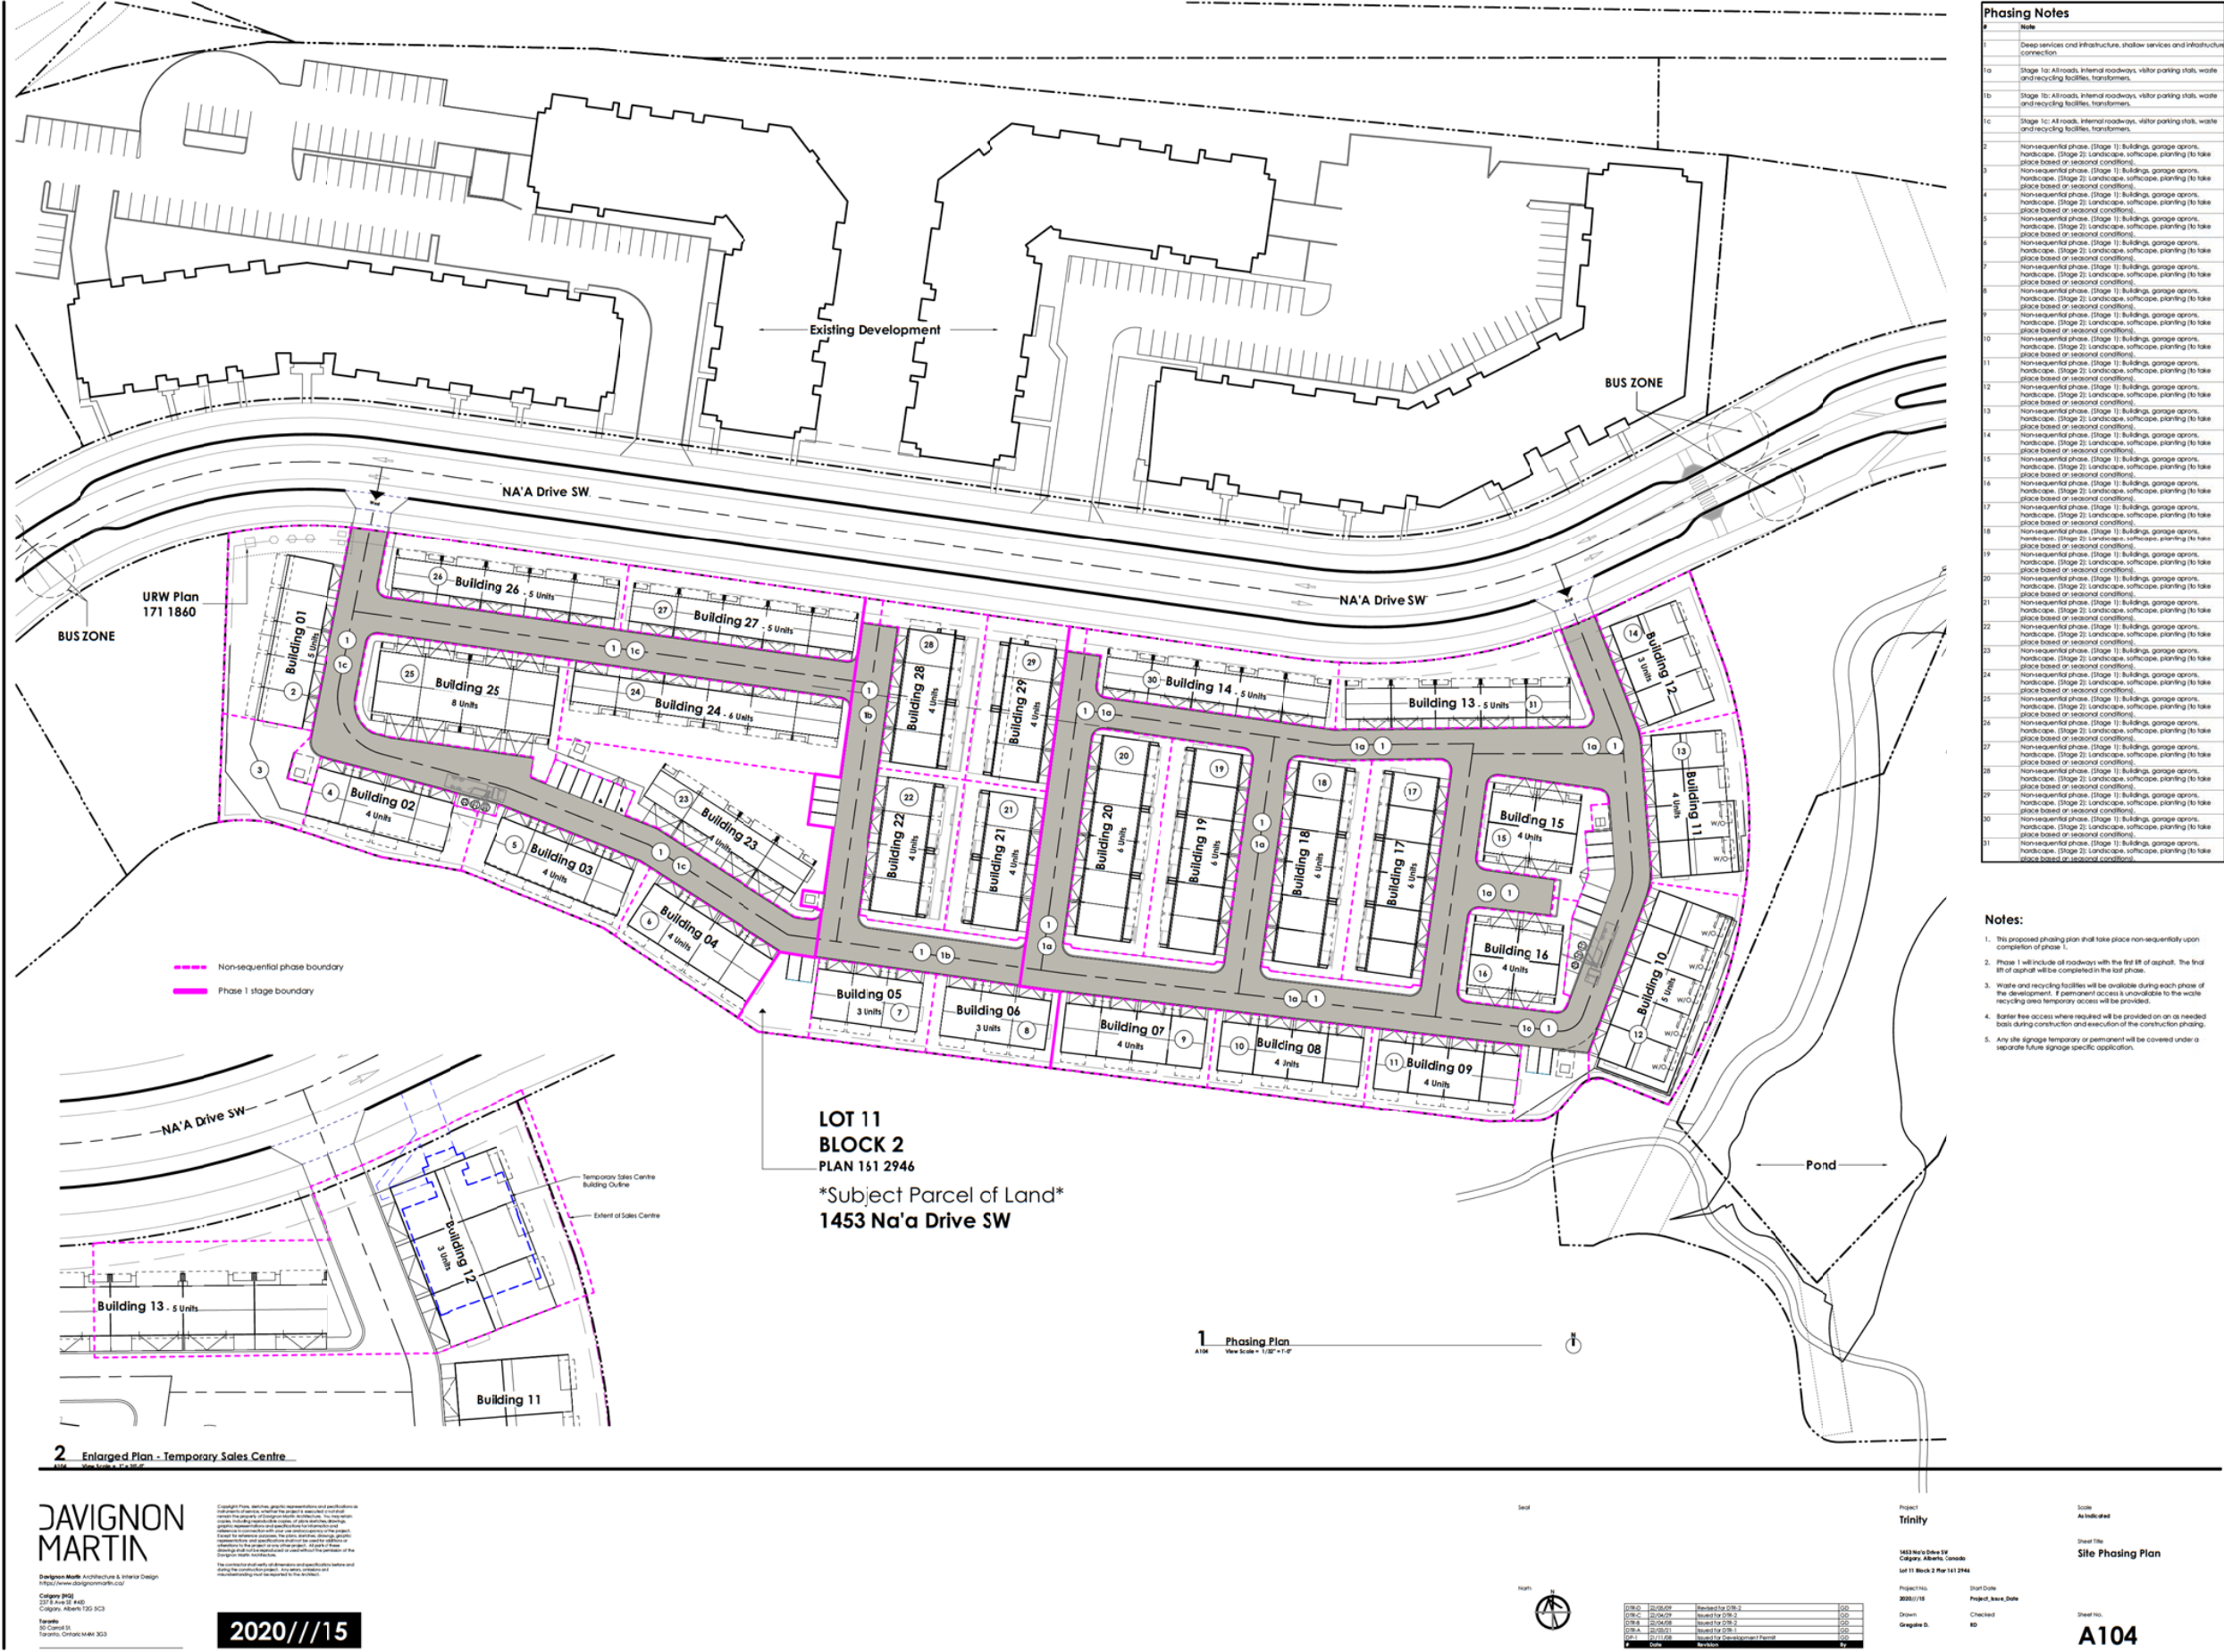

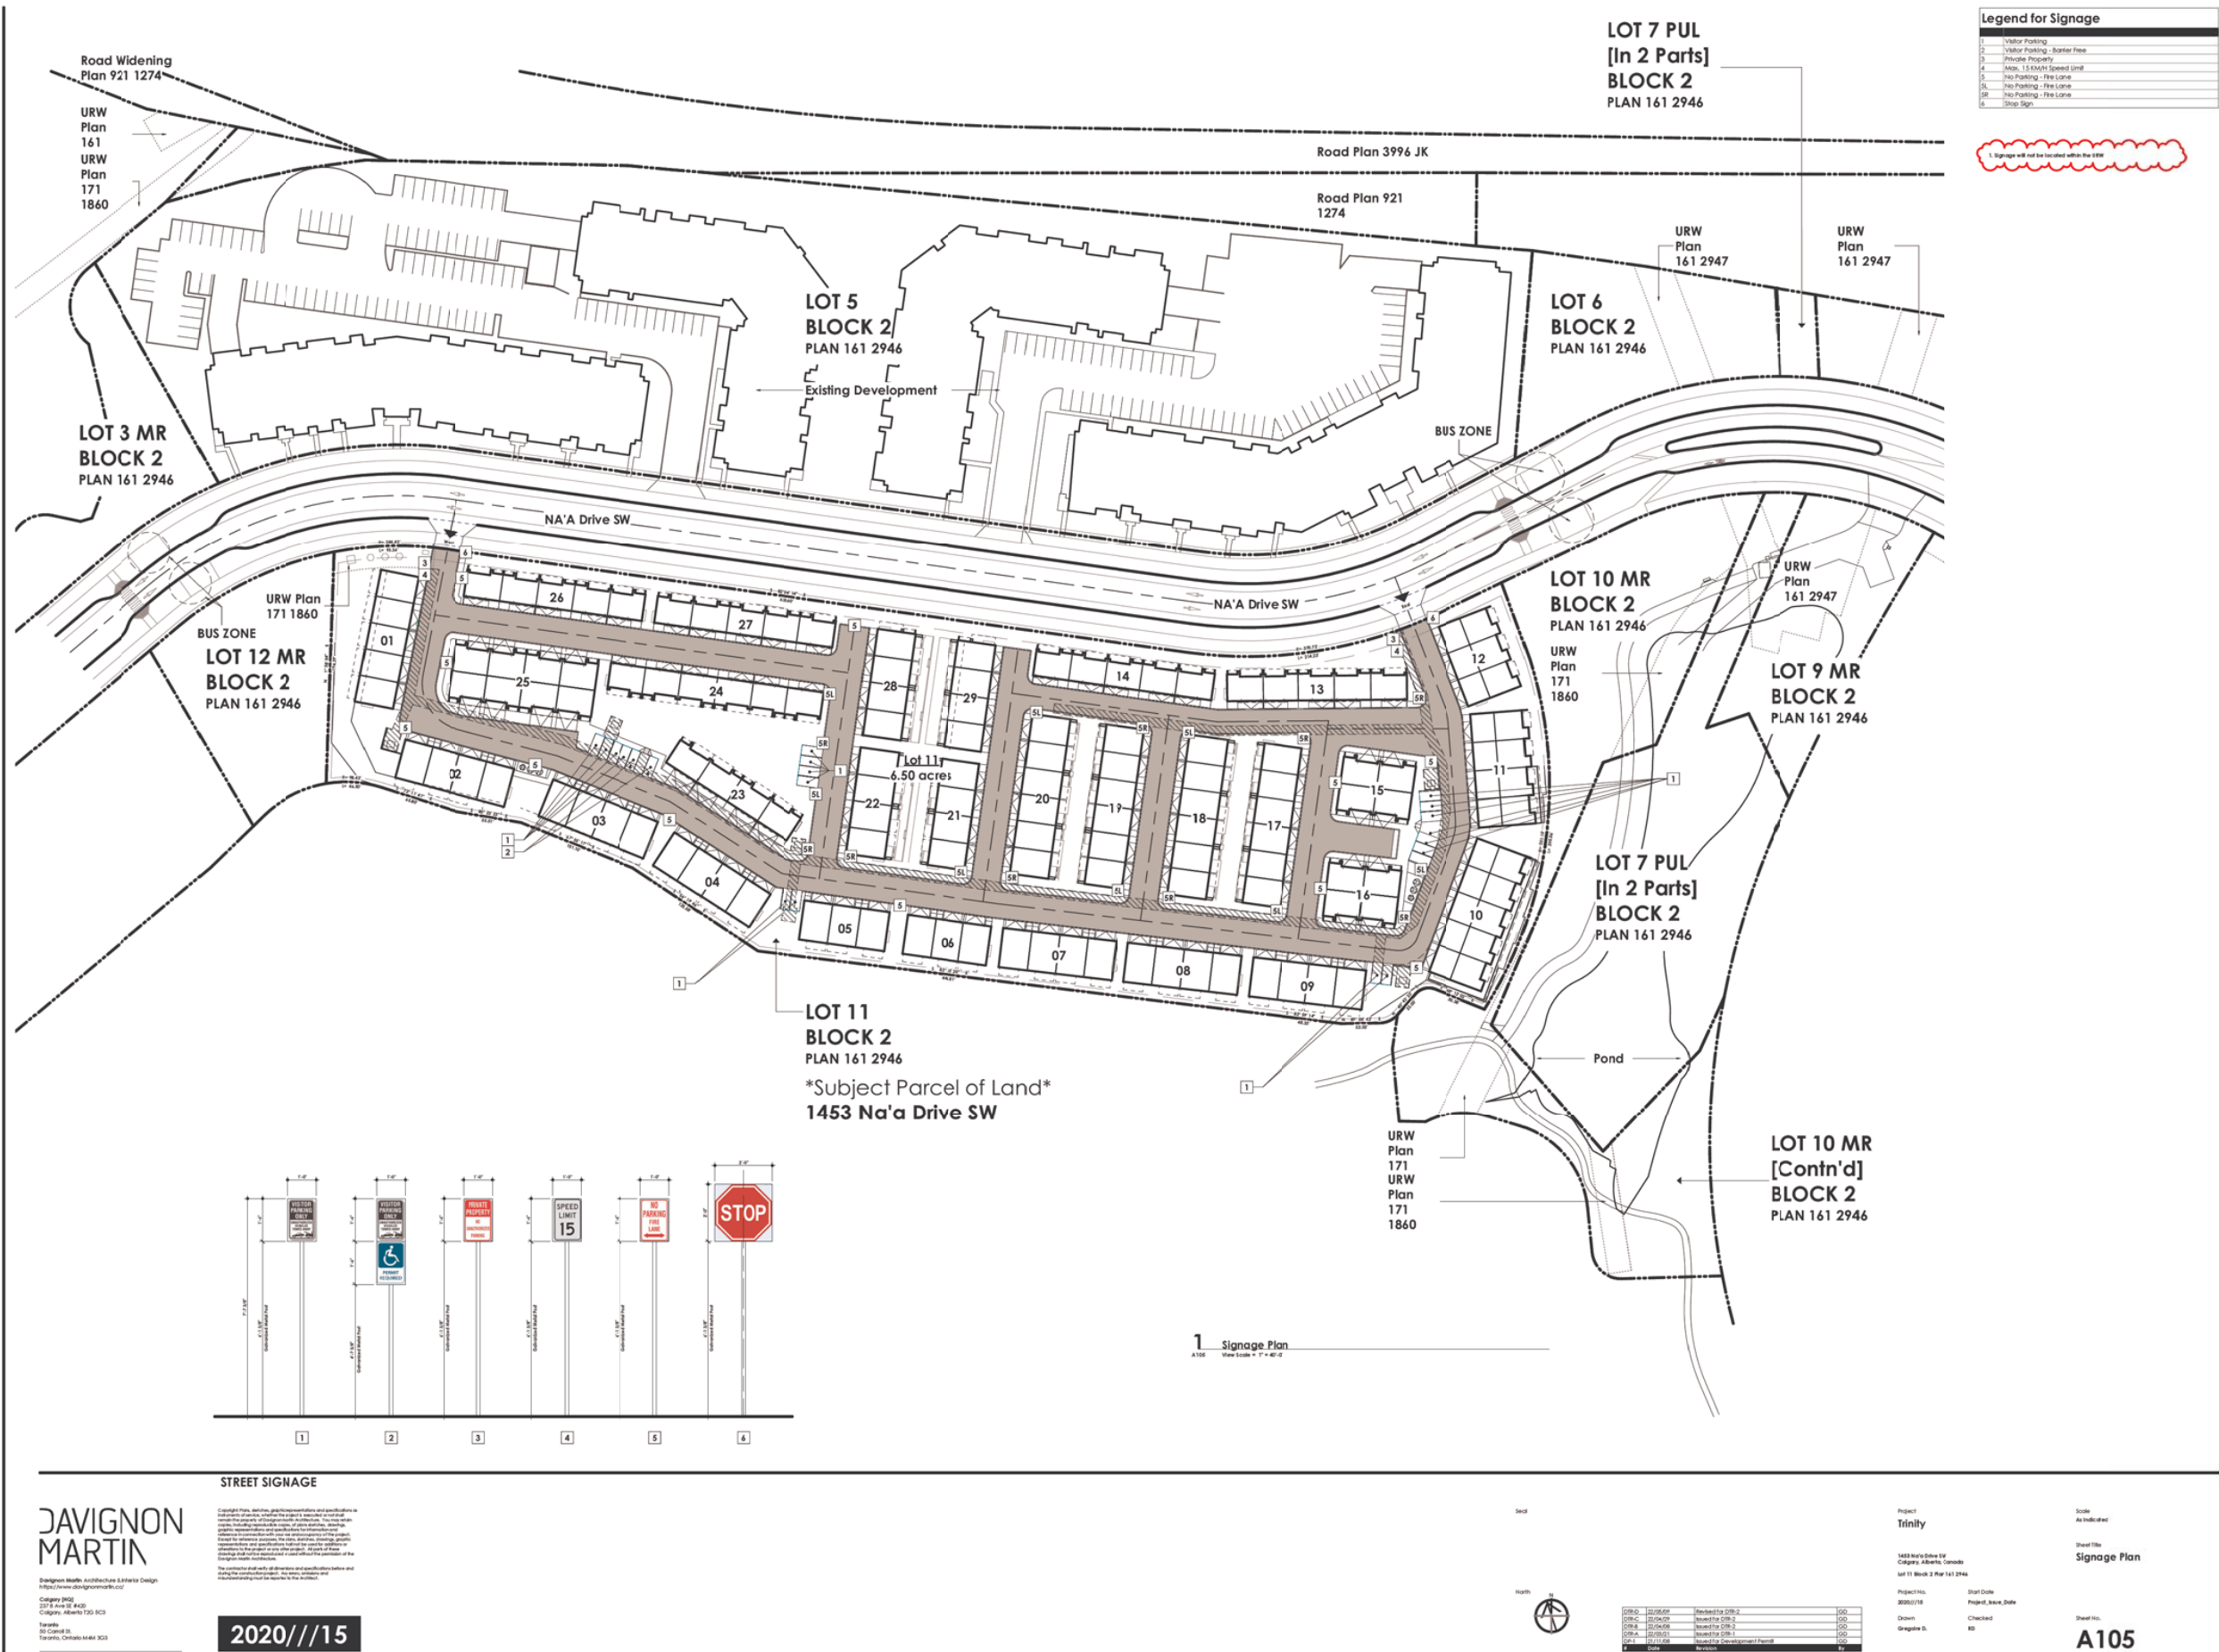

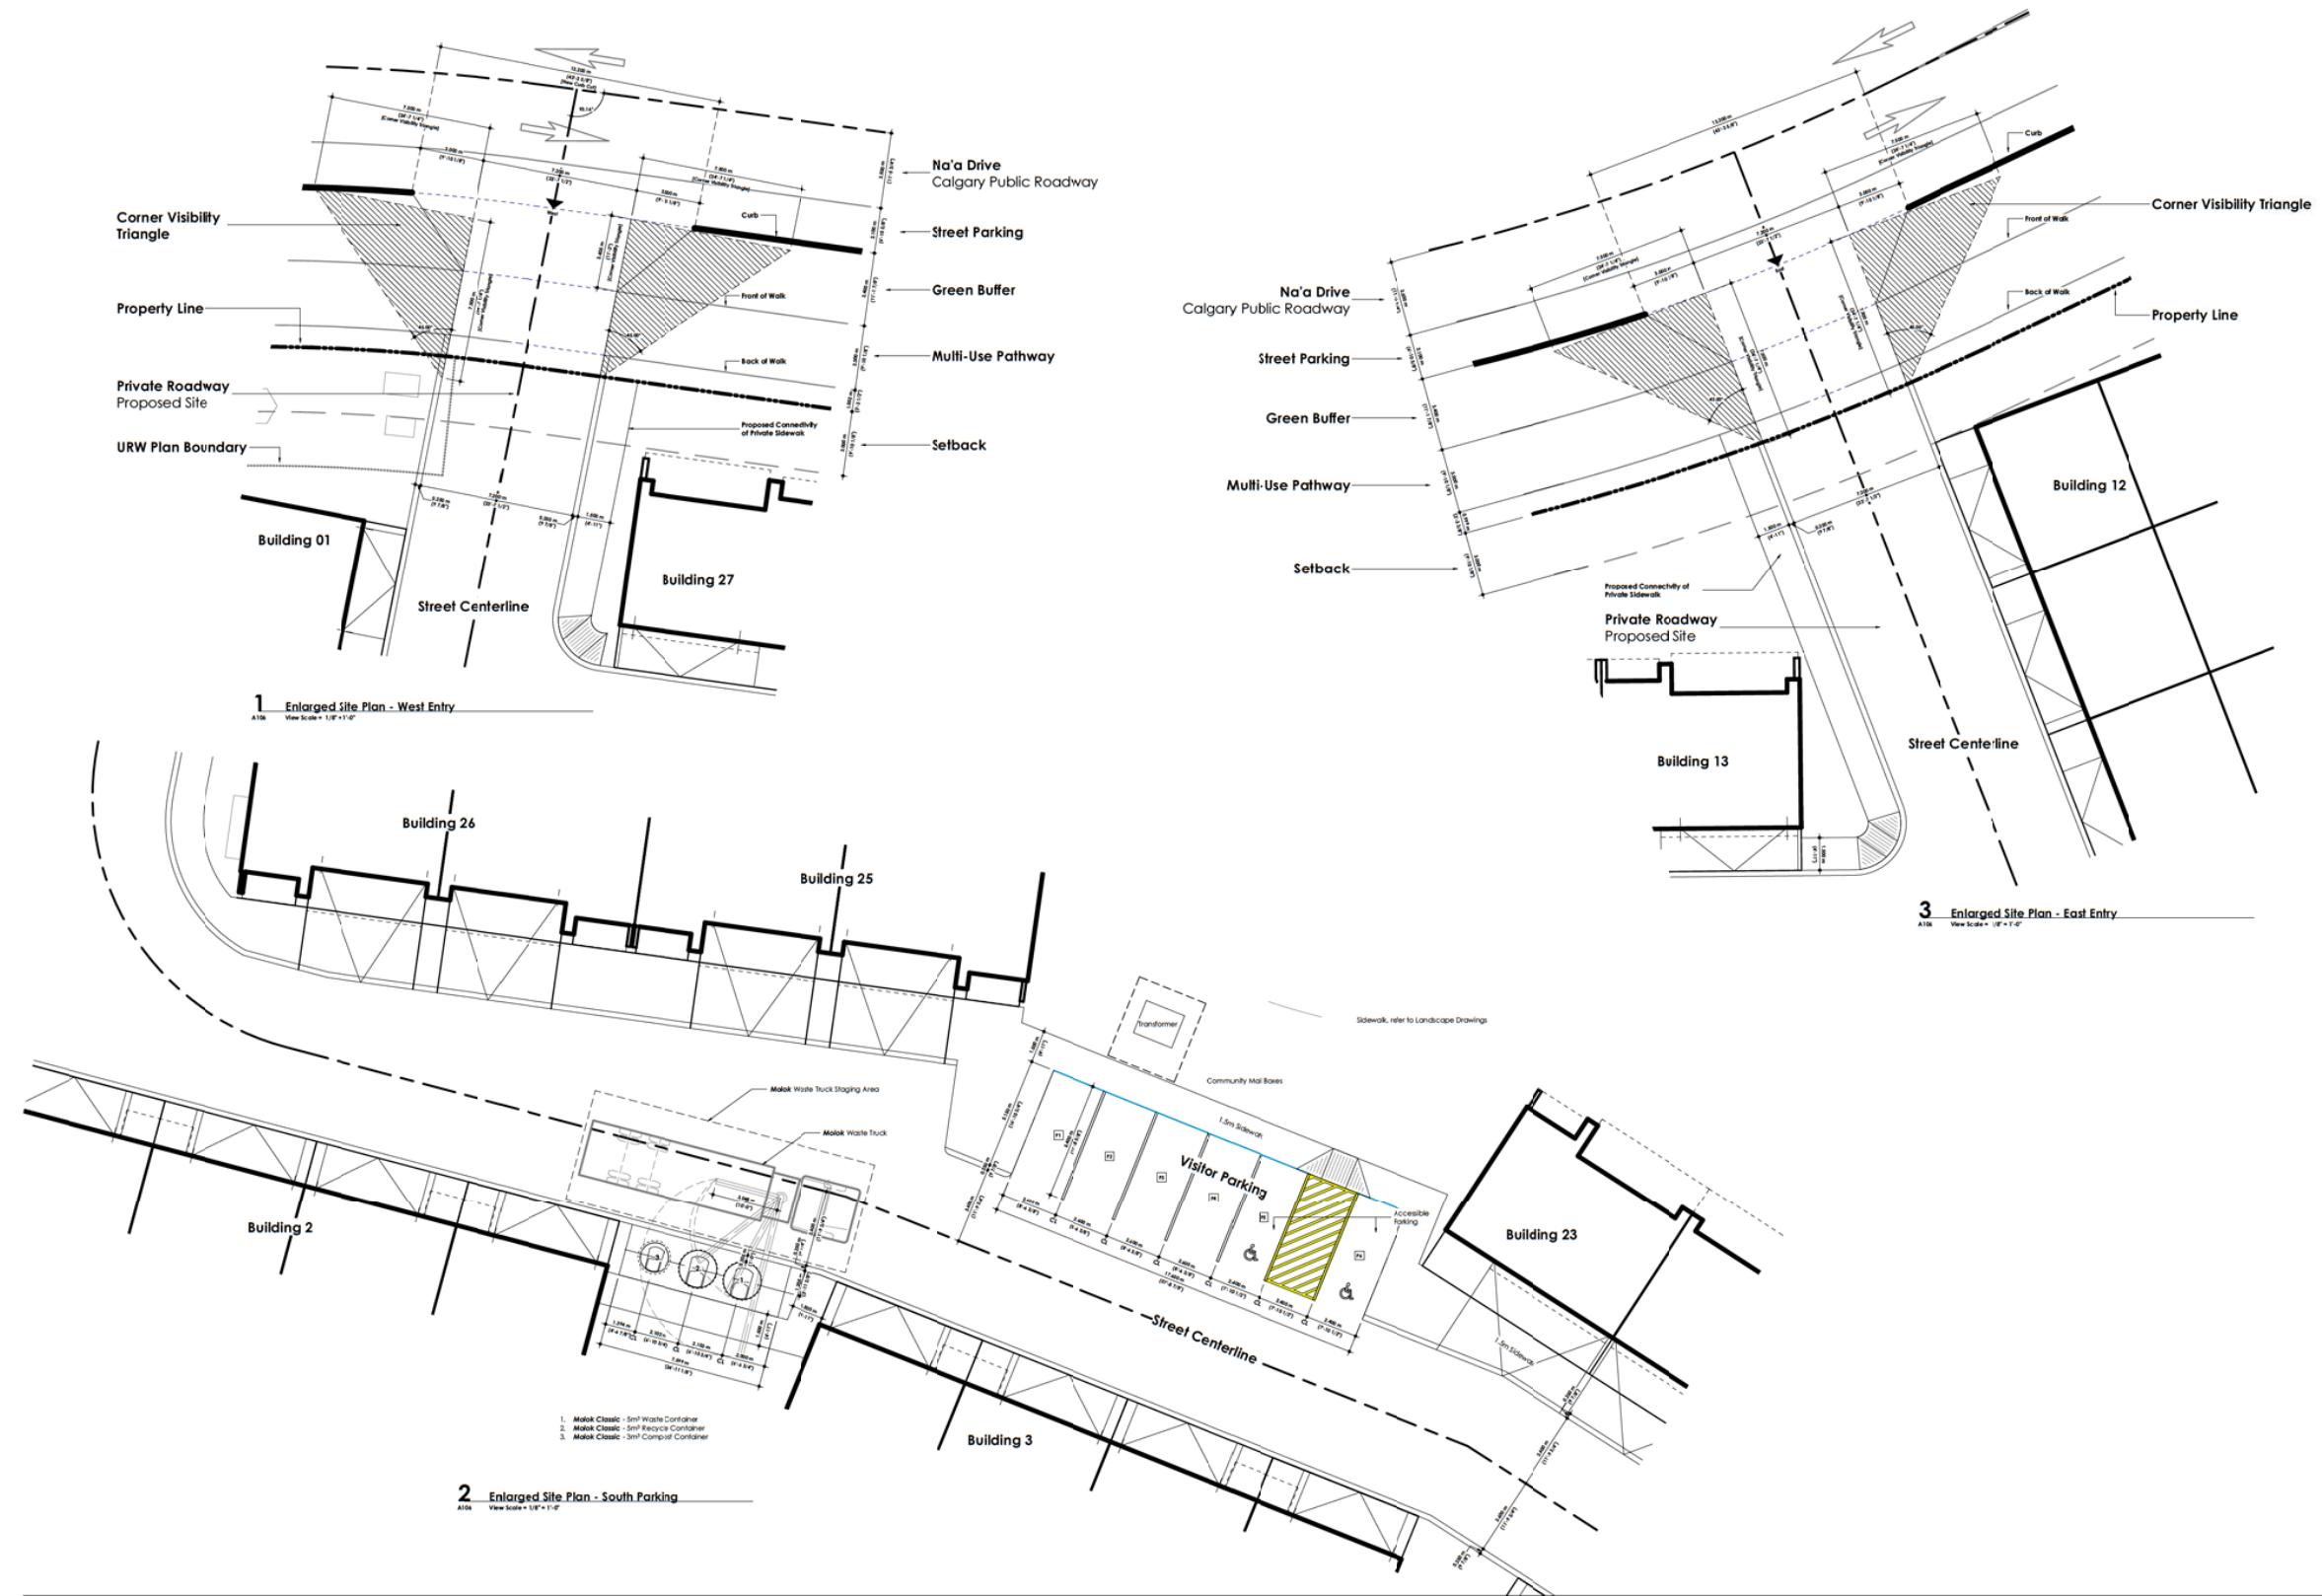

**DAVIGNON
MARTIN**

Davignon Martin Architecture & Interior Design
<https://www.davignonmartin.ca/>

Category [HQ]
237 B Ave SE #402
Calgary, Alberta T2G 5C3

Toronto
30 Canal St
Toronto, Ontario M4M 3G3

Copyright Plans, drawings, graphic representations and specifications are instruments of service, whether the project is awarded or not that remain the property of Designstorm Inc. Architects. They may contain confidential and/or proprietary information of Designstorm Inc. Architects. Graphic representations and specifications for information and reference in connection with the project and/or ongoing project. Except for reference purposes, the plans, drawings, drawings, graphic representations and specifications shall not be used for others or alterations to the project or in any other project. All parts of these drawings and/or not be reproduced or used without the permission of the Designstorm Inc. Architects.

The contractor shall verify all dimensions and specifications before and during the construction project. Any errors, omissions and misunderstanding must be reported to the Architect.


2020///15

DTR-D	22/05/09	Revised for DTR-2	GO
DTR-C	22/04/29	Issued for DTR-2	GO
DTR-B	22/04/08	Issued for DTR-2	GO
DTR-A	22/03/21	Issued for DTR-1	GO


Scale
1/8" = 1'-0"

Sheet Title
Site Plan - Callouts

Sheet No.
A106

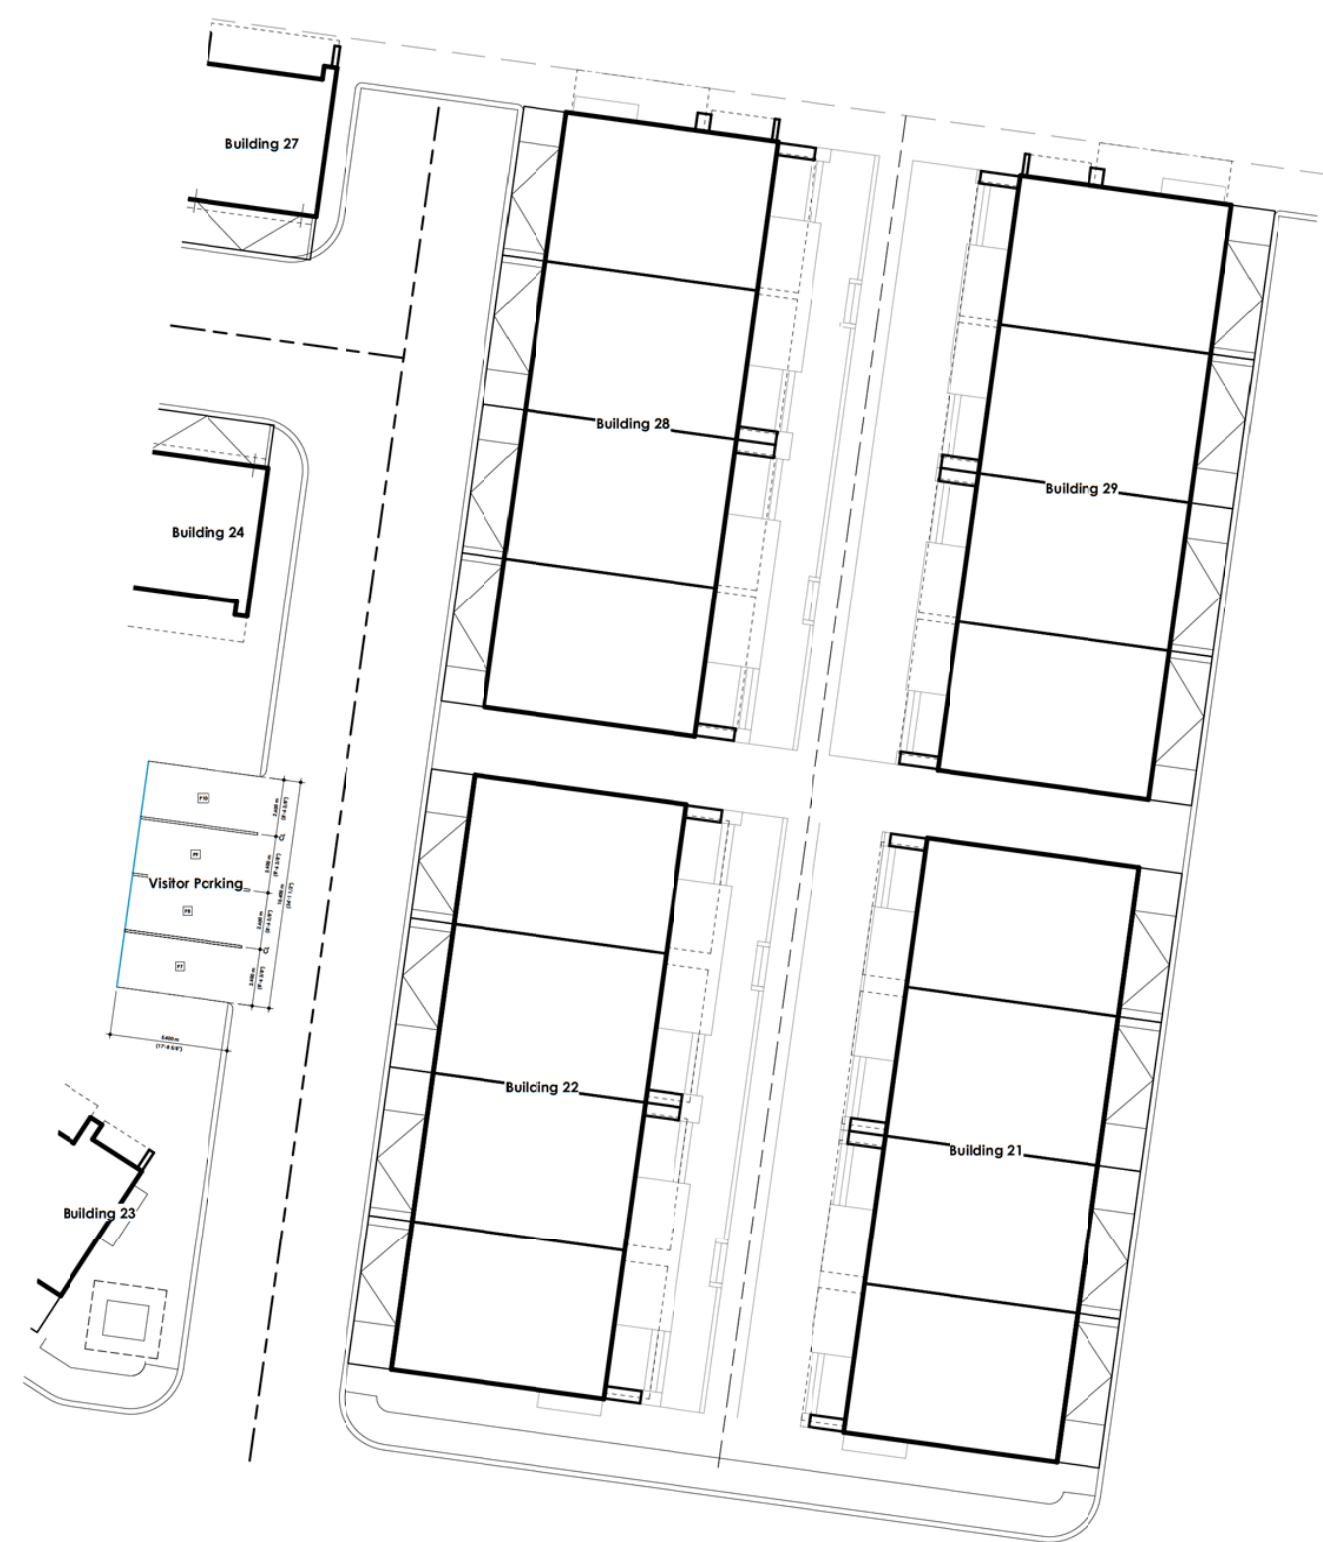

1 Enlarged Site Plan - Buildings 21-22 & 28-29

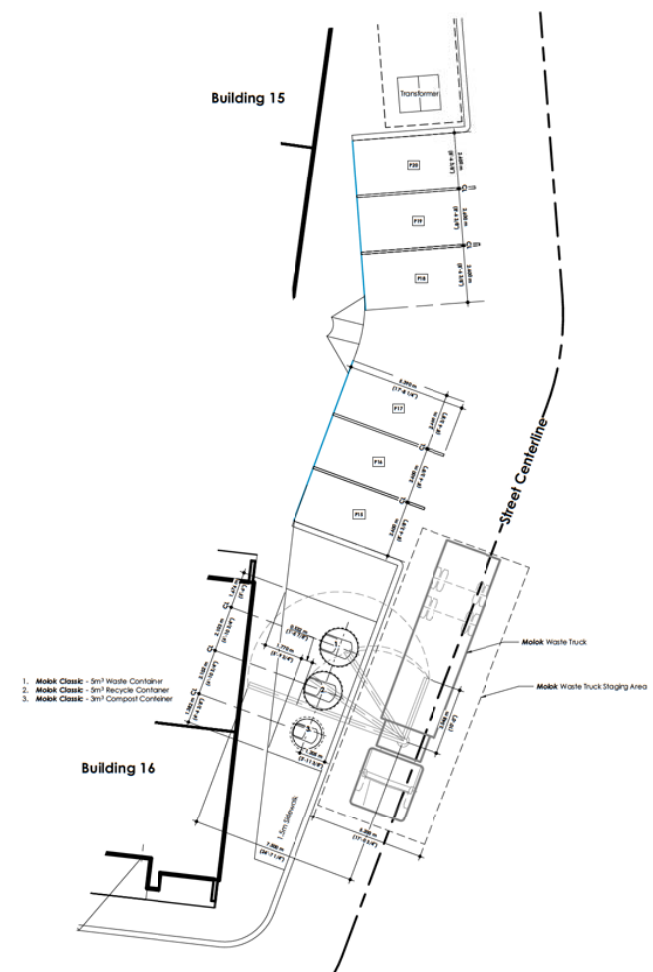

2 Enlarged Site Plan - East Parking

**DAVIGNON
MARTIN**

Design: Martin Architecture & Interior Design
1000 Avenue of the Stars, Suite 1000
Calgary, Alberta T2C 3C3

2020/11/15

Copyright Form, drawings, graphic representations and specifications are the property of the firm and shall remain confidential. No part of this document may be reproduced, stored in a retrieval system, or transmitted in any form or by any means, electronic, mechanical, photocopying, recording, or by any information storage and retrieval system, without the prior written permission of the firm. The firm assumes no responsibility for errors or omissions in this document. The firm is not responsible for any consequences arising from the use of this document.

Scale
1/8" = 1'-0"

Sheet Title
Site Plan - Callouts

Sheet No.
A107

Project
Trinity

1422 North Dakota St
Calgary, Alberta T2C 3C3

Project No.
3000/116

Start Date
Project Start Date

Drawn
Gregoire D.

Checked
RD

DATE	DESCRIPTION	BY
2020/08/08	Revised for CDR-2	GG
2020/08/08	Revised for CDR-2	GG
2020/08/08	Revised for CDR-2	GG
2020/08/08	Revised for CDR-2	GG
2020/08/08	Revised for CDR-2	GG

3 MOLOK DETAILS



Sheet No.

A108



1 Solar Study - Spring Equinox

DAVIGNON
MARTIN

Davignon Martin Architecture & Interior Design
<https://www.davignonmartin.ca/>
 Category [RQ]
 237 B Ave SE #400
 Calgary, Alberta T2G 5C3
 Toronto
 50 Canoll St.
 Toronto, Ontario M4M 3G3

Copyright: Plans, drawings, graphics, representations and specifications instruments of service, when the project is executed, is not shall remain the property of Design+Hatch Architecture. They may include copies, including electronic copies, of plans, drawings, images, graphics, representations and specifications for informational reference in connection with any new development of the project. Except for reference purposes, the plans, drawings, images, graphics, representations and specifications will not be used for additions or alterations to the project or any other project. All parts of these drawings shall not be reproduced or used without the permission of the Design+Hatch Architecture.

2020//15

Send

Project

Trinity

1483 Northview SW
Calgary, Alberta Canada

lat 11 Block 2 For 141 2944

Include

Shovel Title

Shadow Study Setup

Month

Project No.

2020/19

Start Date

Project_start_date

Drawn

Checked

Georgina Li

Shovel No.

A111

CDB-0

CDB-009

Reviewed for CDB-2

GOO

CDB-0

CDB-009

Issued for CDB-2

GOO

CDB-0

CDB-008

Issued for CDB-2

GOO

CDB-0

CDB-009

Issued for CDB-2

GOO


CDB-0

CDB-009

Issued for CDB-2


GOO

[1 of 7] [March 20, 2022 - 10:00]

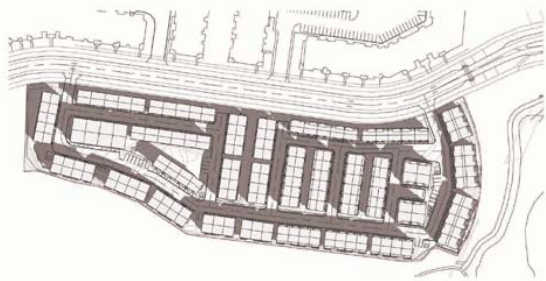


March 20 - 10:00 AM
Spring Equinox

[4 of 7] [March 20, 2022 - 13:00]

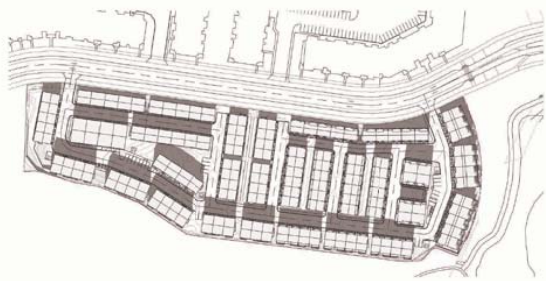

March 20 - 1:00 PM
Spring Equinox


[7 of 7] [March 20, 2022 - 16:00]

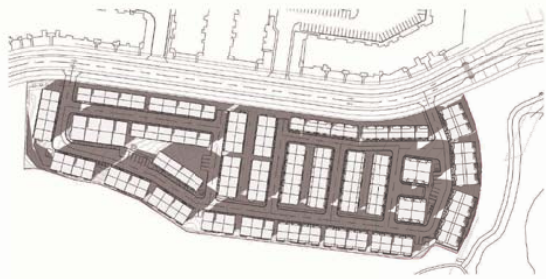

March 20 - 4:00 PM
Spring Equinox


1 Solar Study Frames - Spring Equinox
A112 View Scale = 1/2" = 1'-0"

[1 of 7] [June 21, 2022 - 10:00]

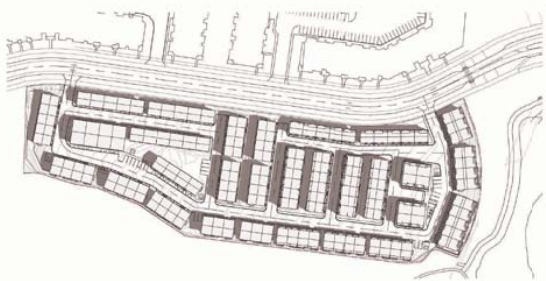


June 21 - 10:00 AM
Summer Solstice

[4 of 7] [June 21, 2022 - 13:00]

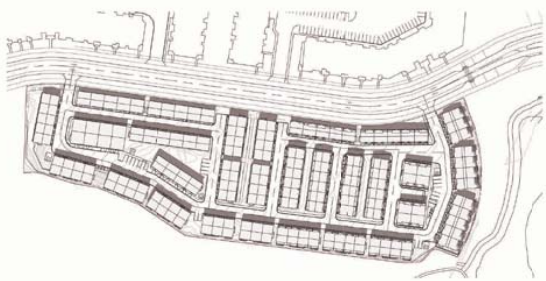

June 21 - 1:00 PM
Summer Solstice

[7 of 7] [June 21, 2022 - 16:00]

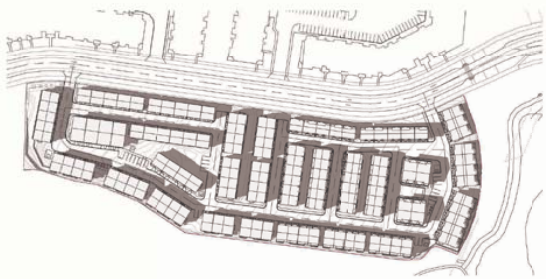


June 21 - 4:00 PM
Summer Solstice

2 Solar Study Frames - Summer Solstice
A112 View Scale = 1/2" = 1'-0"

DAVIGNON
MARTIN
Davignon Martin Architects Ltd.
1000 Centre Street
Calgary, Alberta T2G 1G1
Canada
403.243.8888
davignonmartin.com

2020//15

Scale		Project		Scale	
North		Trinity		1/2" = 1'-0"	
		1423 North Drive SW Calgary, Alberta T2K 1A4		Sheet Title	
		Project No.		Shadow Study Frames	
		3000/116		Sheet No.	
		Drawn		A112	
		Gregoire D.			
		Project Date			
		2020/11/15			
		Project Status			
		Approved for Development Permit			
		2020/11/15			

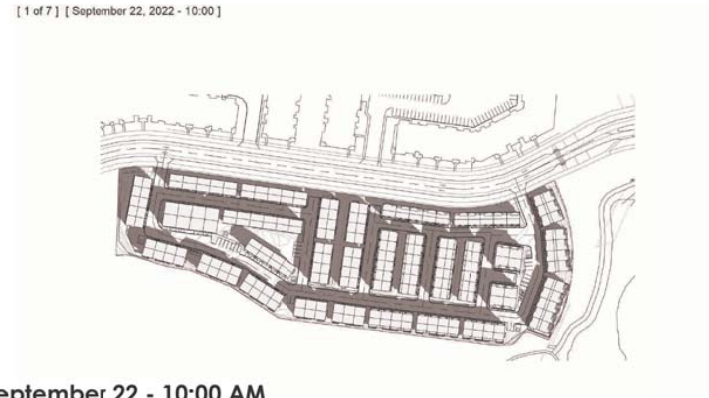


September 22 - 10:00 AM
Fall Equinox



December 21 - 10:00 AM
Winter Solstice



September 22 - 1:00 PM
Fall Equinox

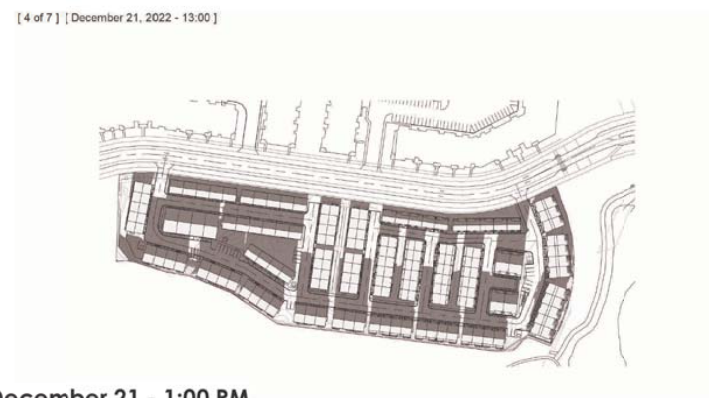

December 21 - 1:00 PM
Winter Solstice



September 22 - 4:00 PM
Fall Equinox



December 21 - 4:00 PM
Winter Solstice

1 Solar Study Frames - Fall Equinox

2 Solar Study Frames - Winter Solstice

**DAVIGNON
MARTIN**

Davignon Martin Architecture & Interiors Design
<http://www.davignonmartin.ca/>

Category [RQ]
237 S. Ave St. #420
Calgary, Alberta T2G 5C5


Toronto
50 Canal St.
Toronto, Ontario M4M 3G3

Copyright: Plans, drawings, graphic representations and specifications are instruments of service, whether the project is executed or not and remain the property of the Architect. You may make copies, including reproductions, copies, of plans, drawings, drawings, graphic representations and specifications for information and reference in connection with your own independent project, except for business purposes, the plans, drawings, drawings, graphic representations and specifications shall not be used for additions or alterations to the project or in any other project. All parts of these drawings to not be reproduced or used without the permission of the Design Team Architect.

The contractor shall verify all dimensions and specifications before and during the construction project. Any errors, omissions and misunderstanding must be reported to the Architect.

2020//15

[illegible]

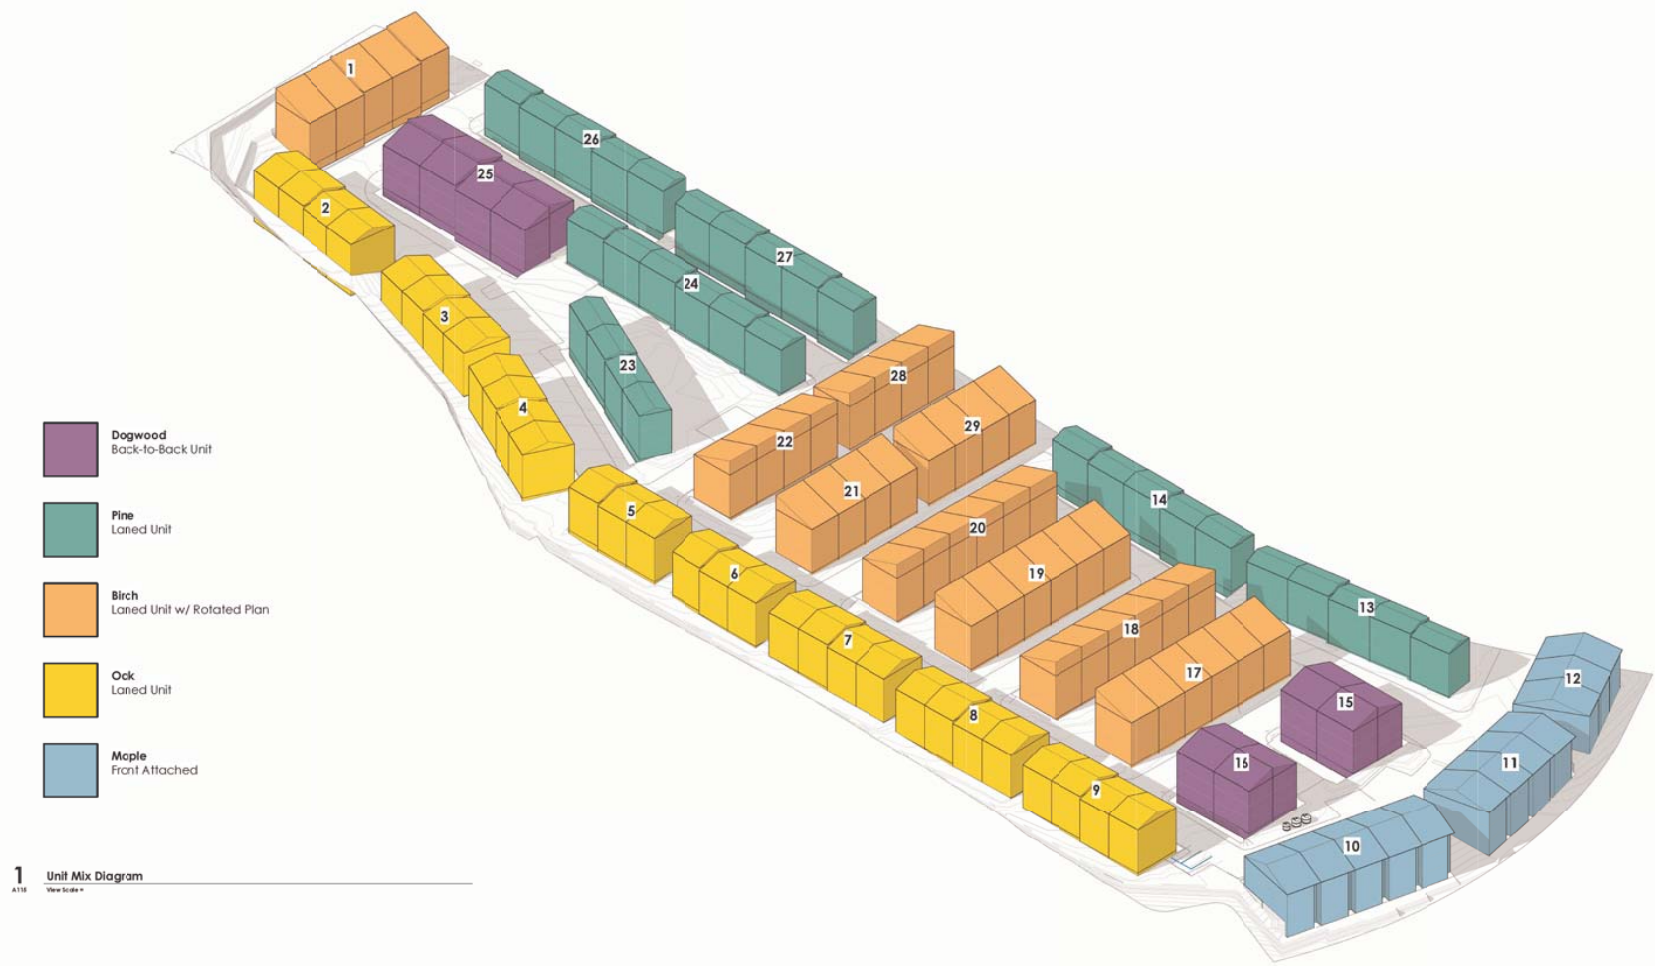

1 Unit Mix Diagram
A115 View Scale

**DAVIGNON
MARTIN**
Designers: Architects, Interiors, Landscape Design
1000 Avenue Road, Suite 100
Toronto, Ontario M5E 1B3
Canada
Tel: 416-593-8888
Fax: 416-593-8889
www.davignonmartin.com

Copyright 2020, all rights reserved. No part of this publication may be reproduced, stored in a retrieval system, or transmitted, in any form or by any means, electronic, mechanical, photocopying, recording, or by any information storage and retrieval system, without prior written permission from the publisher. The publisher disclaims any liability for any errors or omissions in this publication. The publisher also disclaims any liability for any damages, including consequential damages, arising from the use of this publication. The publisher's name and the name of the publisher are trademarks of the publisher. 


2020//15

Scale
North

CDR-1	10/10/2019	Revised for CDR-2	GO
CDR-2	10/10/2019	Revised for CDR-2	GO
CDR-3	10/10/2019	Revised for CDR-3	GO
CDR-4	10/10/2019	Revised for CDR-4	GO
CDR-100	10/10/2019	Revised for CDR-100	GO

Project
Trinity
1423 North Drive SW
Calgary, Alberta, Canada
T2C 1S1
Project No.
3000/116
Start Date
Project Start Date
Drawn
Gregoire D.
Checked
RD

Scale
1" = 1'-0"
Sheet Title
Unit Mix Diagrams
Sheet No.
A115

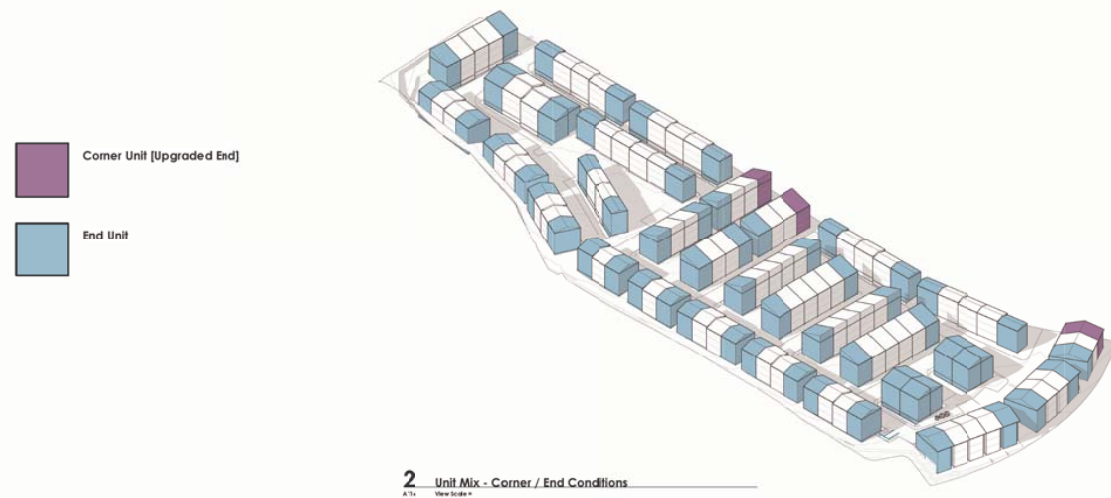DAVIGNON
MARTIN

Davignon Martin Architecture & Interior Design
<https://www.davignonmartin.ca/>
 Category [RQ]
 237 B Ave SE #400
 Calgary, Alberta T2G 5C3
 Toronto
 50 Canoll St.
 Toronto, Ontario M4M 3G3

Copyright © Plans, drawings, graphic representations and specifications are the property of the architect. The project is executed in a not null manner the property of the architect. This may include copies, including reproductions or copies of plans, drawings, drawings, graphic representations and specifications, for the purpose of the project, reference in connection with your use of the project, except for reference purposes, the state, drawings, drawings, graphic representations and specifications that will be used without the permission of the architect for the project or any other project. All parts of these drawings shall not be reproduced or used without the permission of the architect. The architect's office.

The contractor shall verify all dimensions and specifications before and during the construction project. Any errors, omissions and misinterpretations must be reported to the Architect.

2020//15

Secal

Project
Trinity

1453 Main Drive SW
Calgary, Alberta, Canada
Tel 416 291 2141

Discussion

2020/7/18

Drawn


Gregoire D.

Scale
1/2" = 1'-0"

Unit Colourways & Conditions

Sheet No.

A116

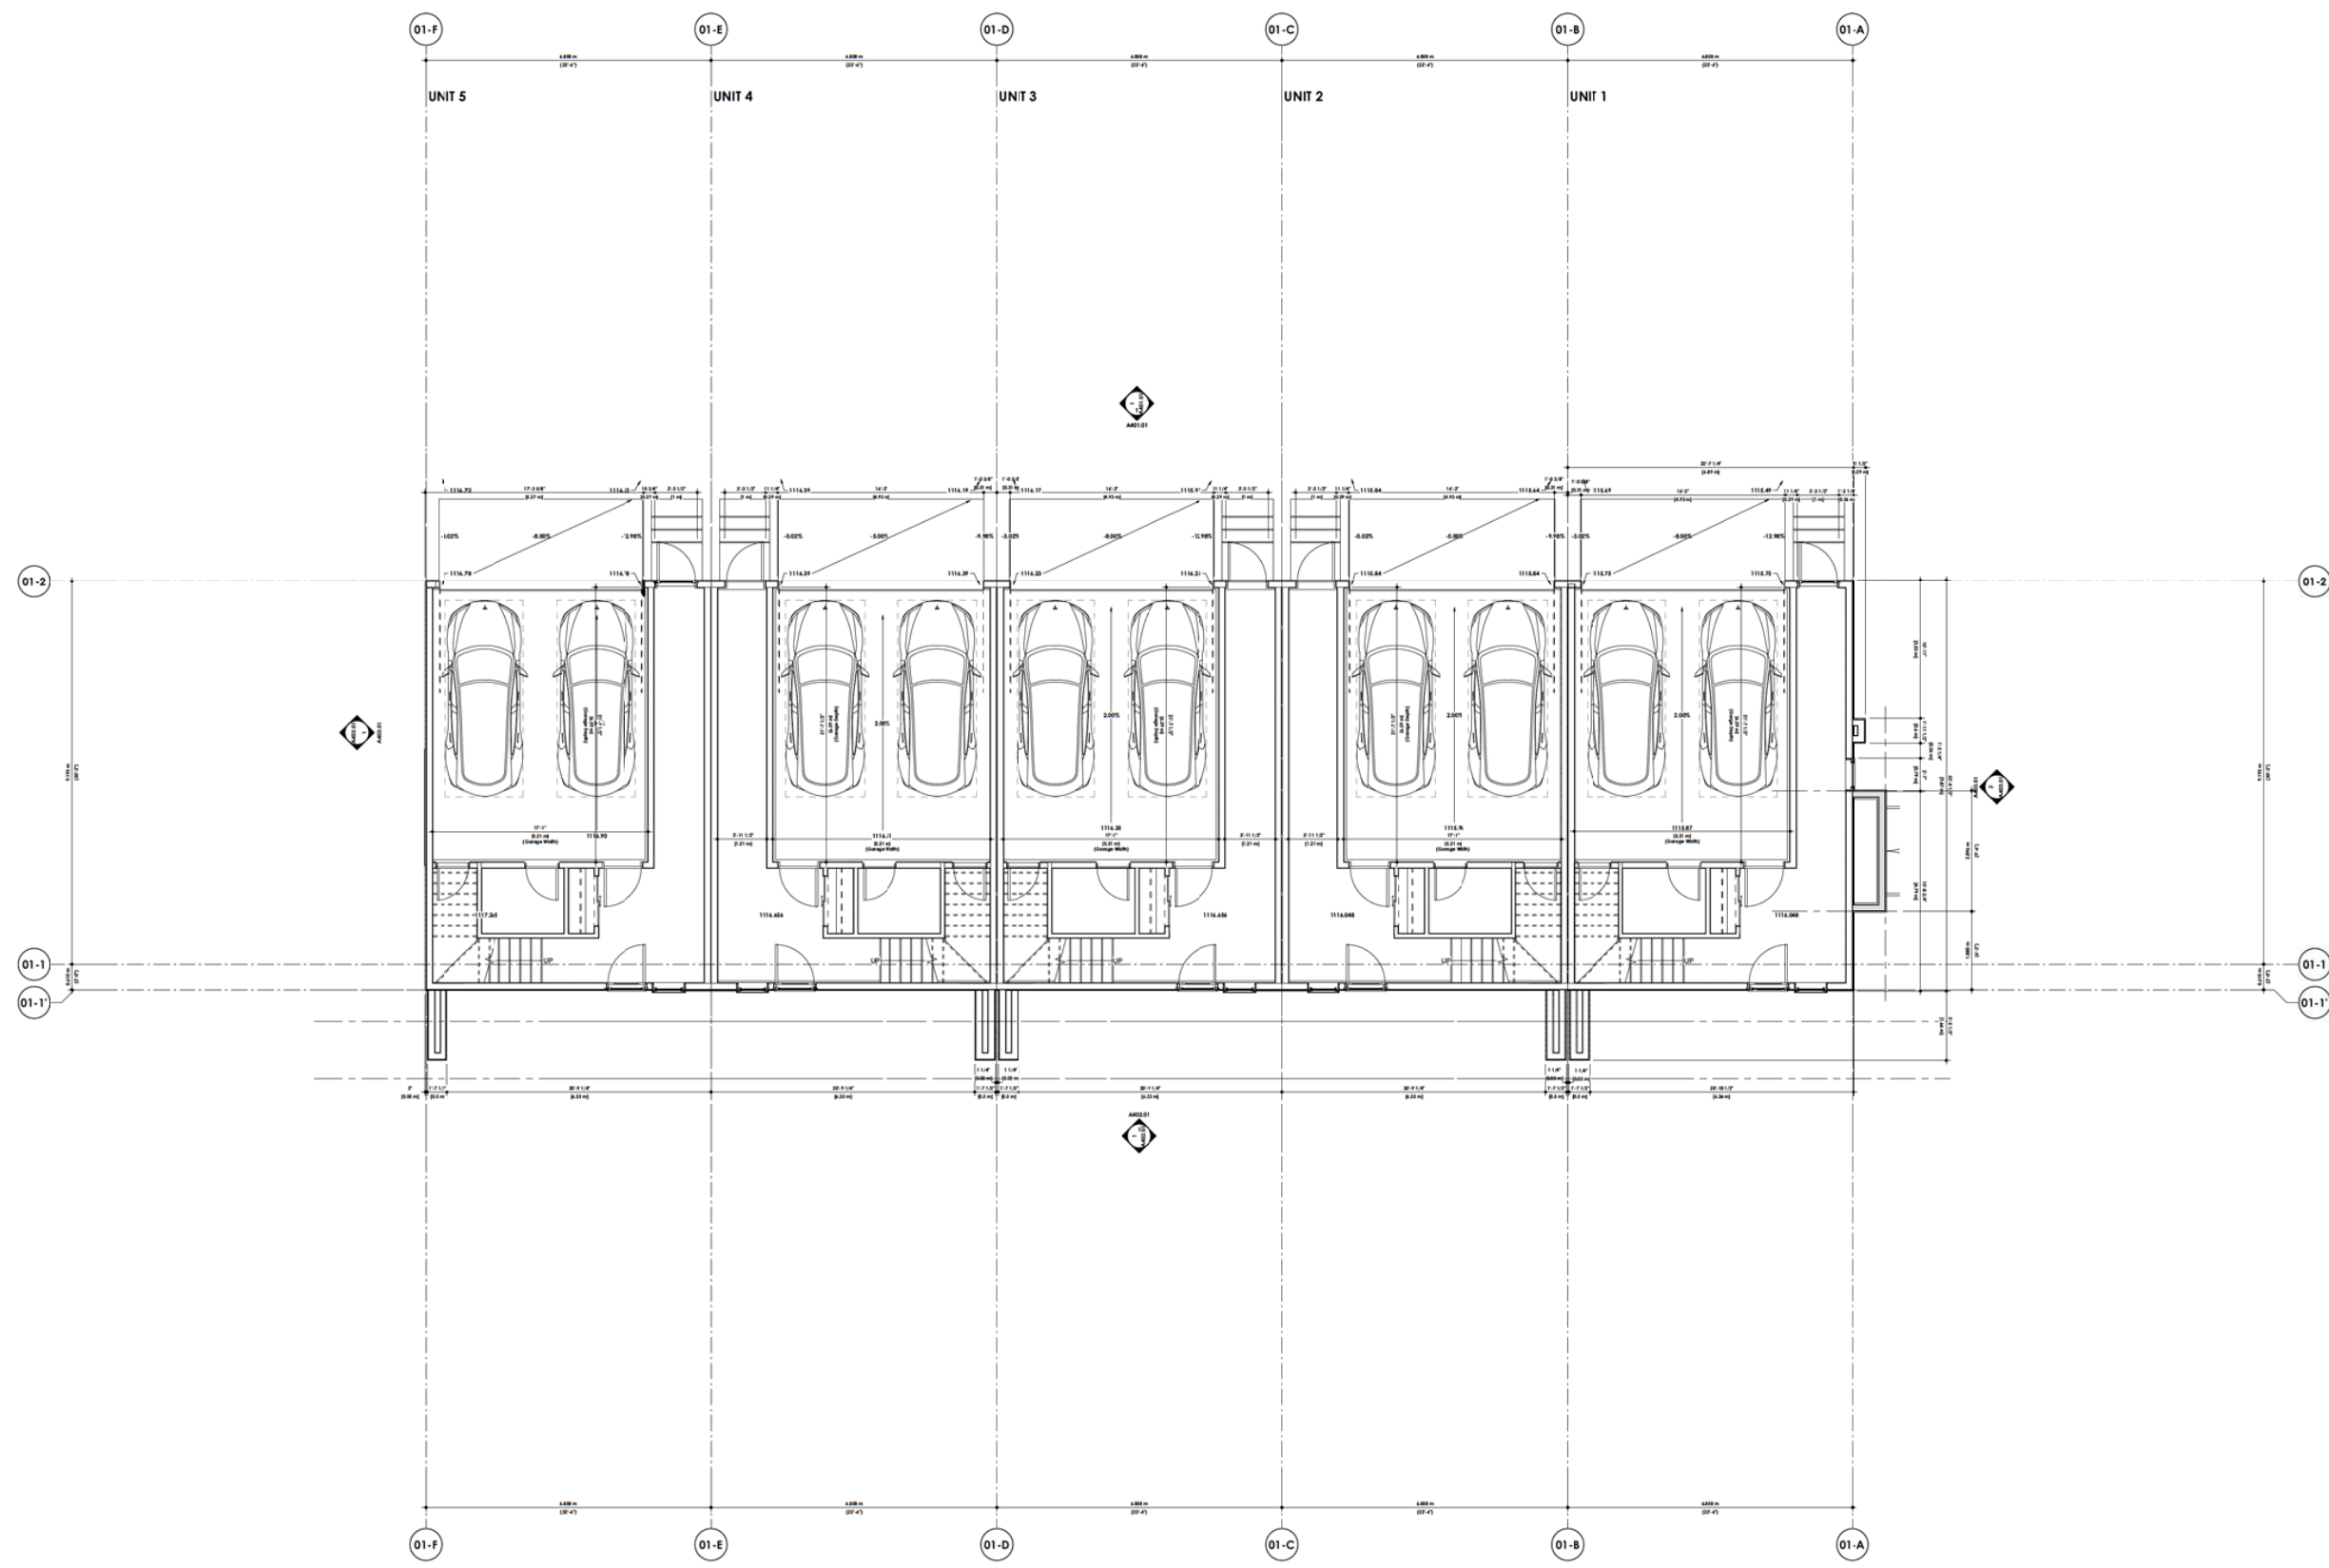

**DAVIGNON
MARTIN**
Davignon Martin Architecture & Interior Design
1800 Avenue du Commerce
Calgary, Alberta T2C 3C3
Canada
403.241.1111
davignonmartin.com


Copyright 2020, Davignon Martin Architecture & Interior Design. All rights reserved. This document is the property of Davignon Martin Architecture & Interior Design. No part of this document may be reproduced, stored in a retrieval system, or transmitted, in any form or by any means, electronic, mechanical, photocopying, recording, or by any information storage and retrieval system, without the prior written permission of Davignon Martin Architecture & Interior Design. The user of this document is responsible for obtaining the necessary permits and approvals for the use of this document. 

2020/11/15

Rev	Description	By	Check	Date
001	Initial Issue	JD	JD	2020/11/15
002	Revised for CDR-2	JD	JD	2020/11/15
003	Revised for CDR-2	JD	JD	2020/11/15
004	Revised for CDR-2	JD	JD	2020/11/15
005	Revised for CDR-2	JD	JD	2020/11/15
006	Revised for CDR-2	JD	JD	2020/11/15
007	Revised for CDR-2	JD	JD	2020/11/15
008	Revised for CDR-2	JD	JD	2020/11/15
009	Revised for CDR-2	JD	JD	2020/11/15
010	Revised for CDR-2	JD	JD	2020/11/15

Project
Trinity
1422 North Dakota St
Calgary, Alberta T2C 3C3
Project No.
3000/115
Start Date
Project Issue Date
Drawn
Gregoire D.
Checked
JD

Scale
1/4" = 1'-0"
Sheet Title
Building 01 - Floor Plan -
Basement
Sheet No.
A201.01

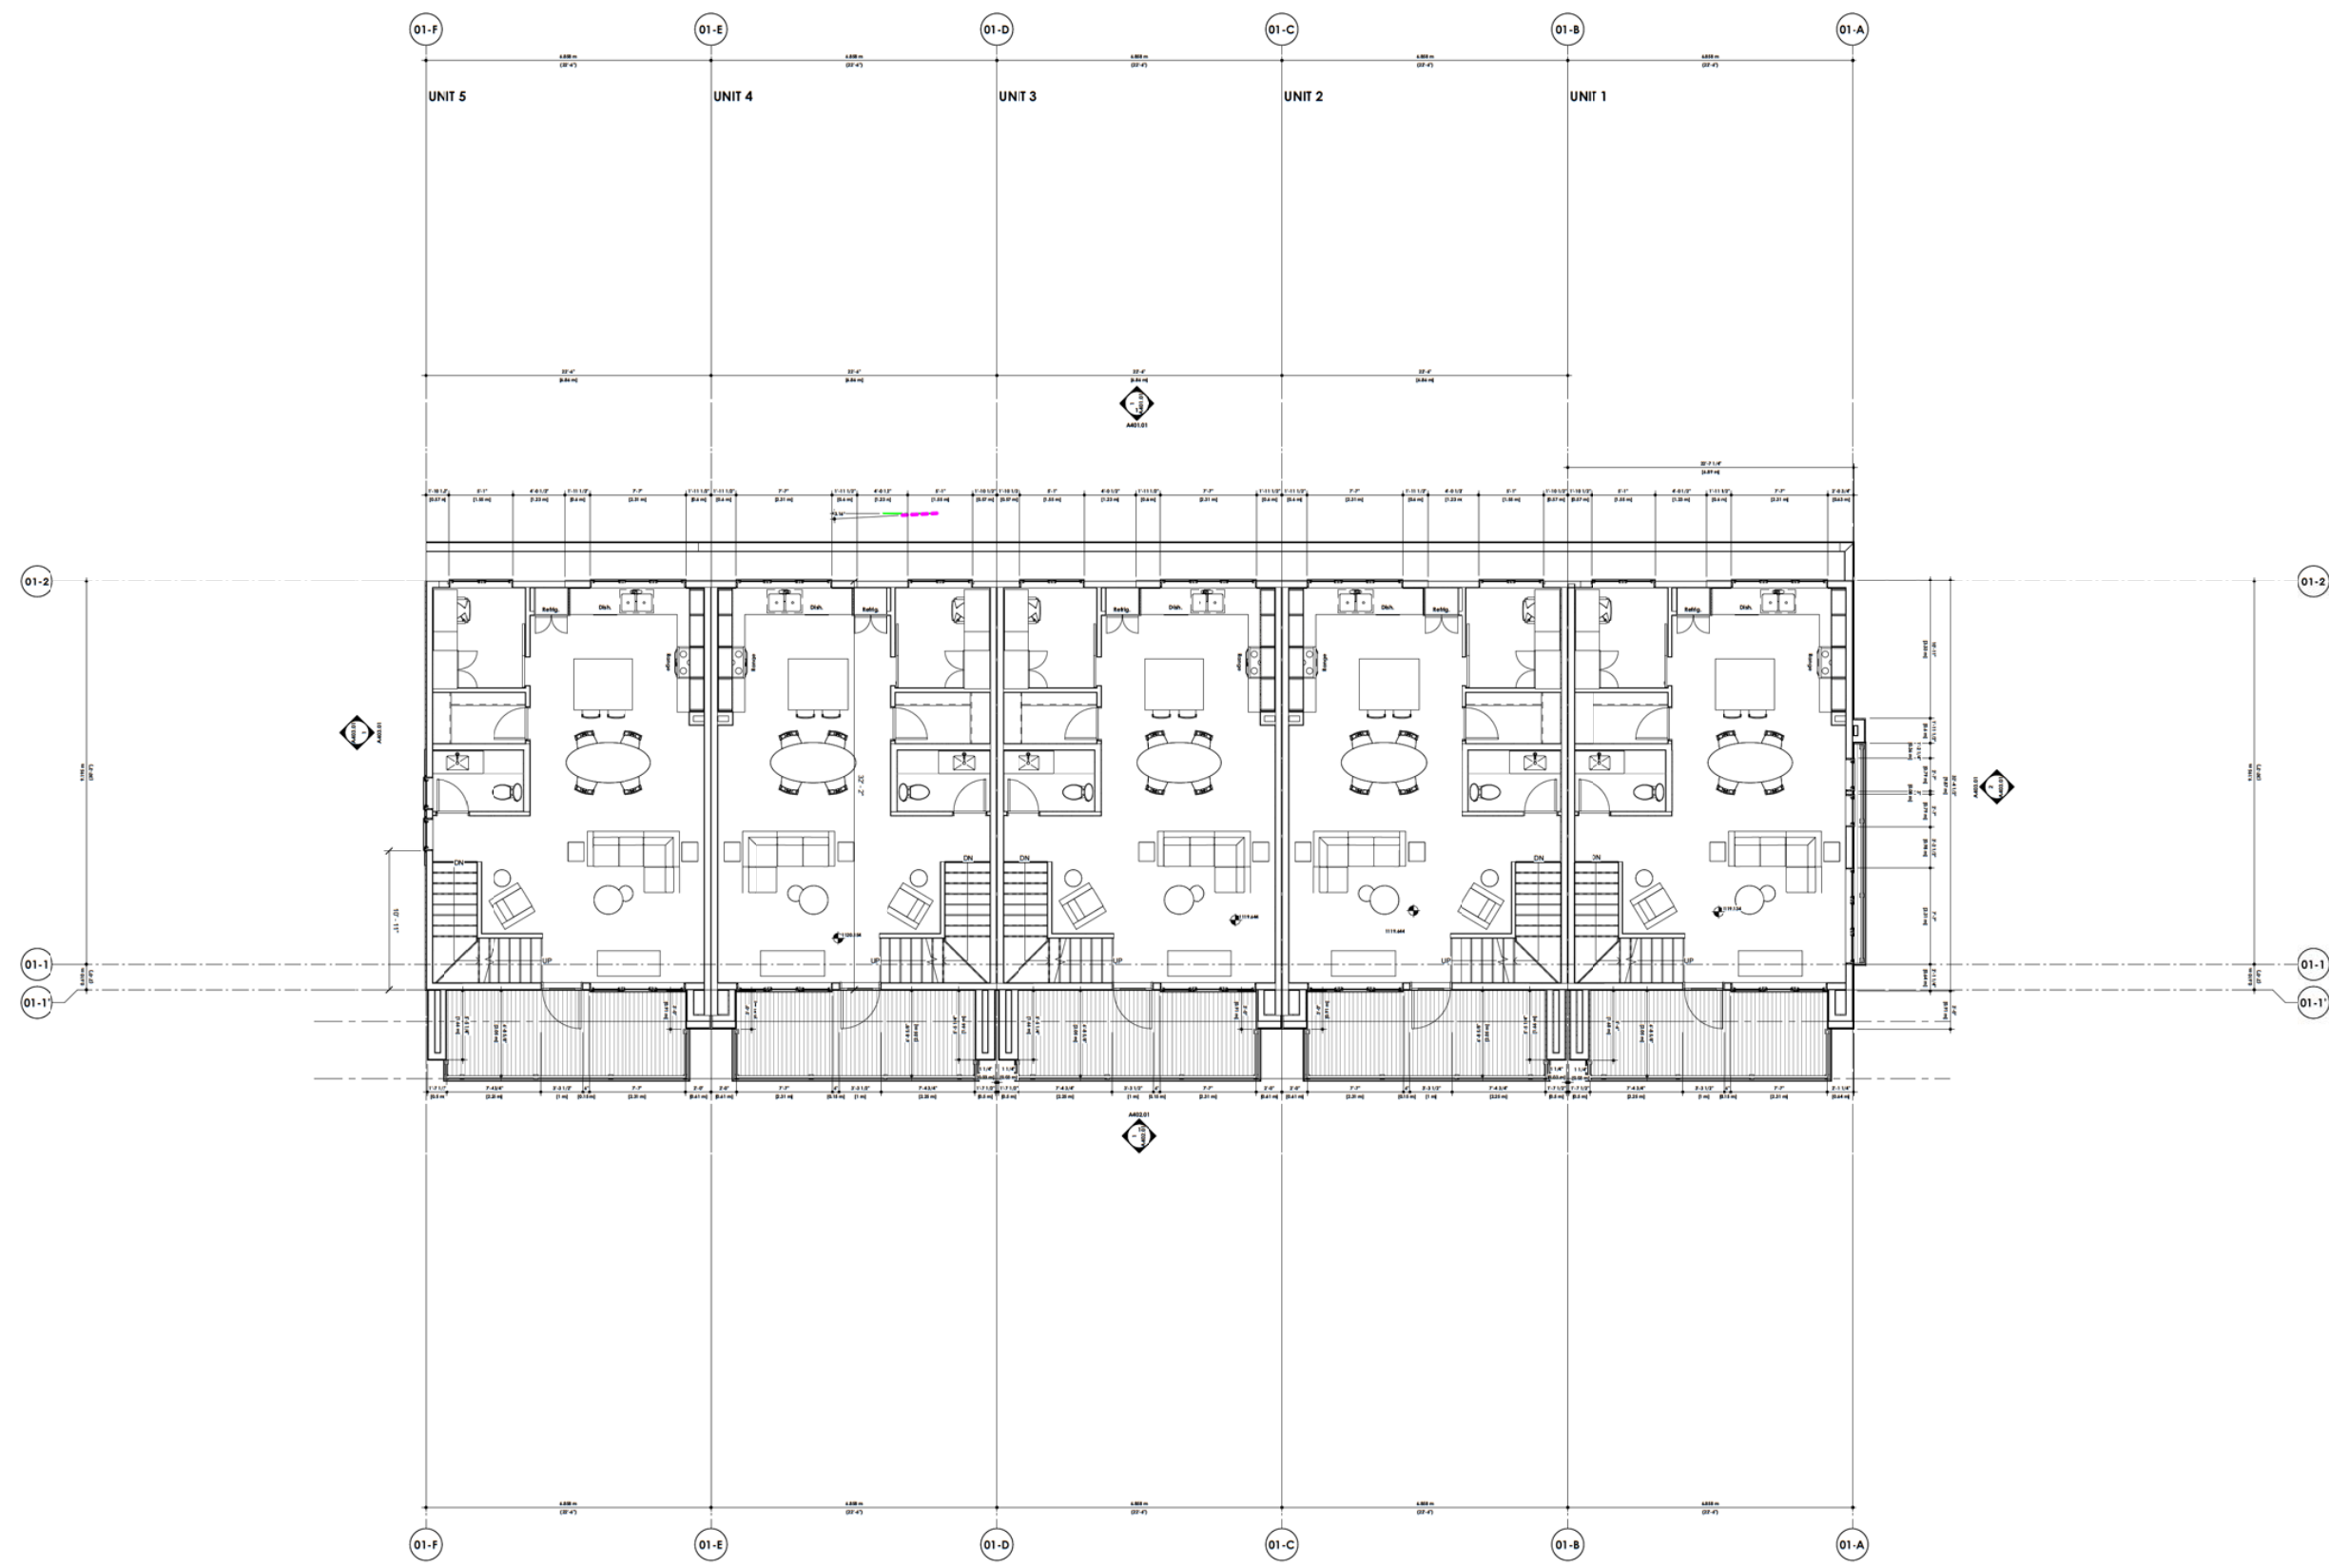

**DAVIGNON
MARTIN**
Design Architect & Interior Design
1000 Avenue of the Americas
Suite 1000
New York, NY 10020
Tel: 212 691 1000
Fax: 212 691 1001
www.davignonmartin.com


Copyright 2020, Davignon Martin Architects & Interior Design. All rights reserved. No part of this document may be reproduced, stored in a retrieval system, or transmitted, in any form or by any means, electronic, mechanical, photocopying, recording, or by any information storage and retrieval system, without the prior written permission of Davignon Martin Architects & Interior Design. This document is the property of Davignon Martin Architects & Interior Design and is to be used only for the project and location specified. It is not to be used for any other project or location without the prior written permission of Davignon Martin Architects & Interior Design. The information contained herein is for informational purposes only and does not constitute an offer of any financial product or service. It is not to be used for any other purpose without the prior written permission of Davignon Martin Architects & Interior Design.

2020///15

Revisions			
Rev	Date	Description	By
001	10/01/20	Initial Design	DM
002	10/01/20	Revised for CDR-1	DM
003	10/01/20	Revised for CDR-2	DM
004	10/01/20	Revised for CDR-3	DM
101	10/01/20	Revised for CDR-100	DM

Project
Trinity
1422 North Dakota St
Calgary, Alberta, Canada
T2C 1A4
Project No. 3000/1716
Start Date
Project Name, Date
Drawn
Checked
By

Scale
1/4" = 1'-0"
Sheet Title
Building 01 - Floor Plan -
Level 1
Sheet No.
A202.01

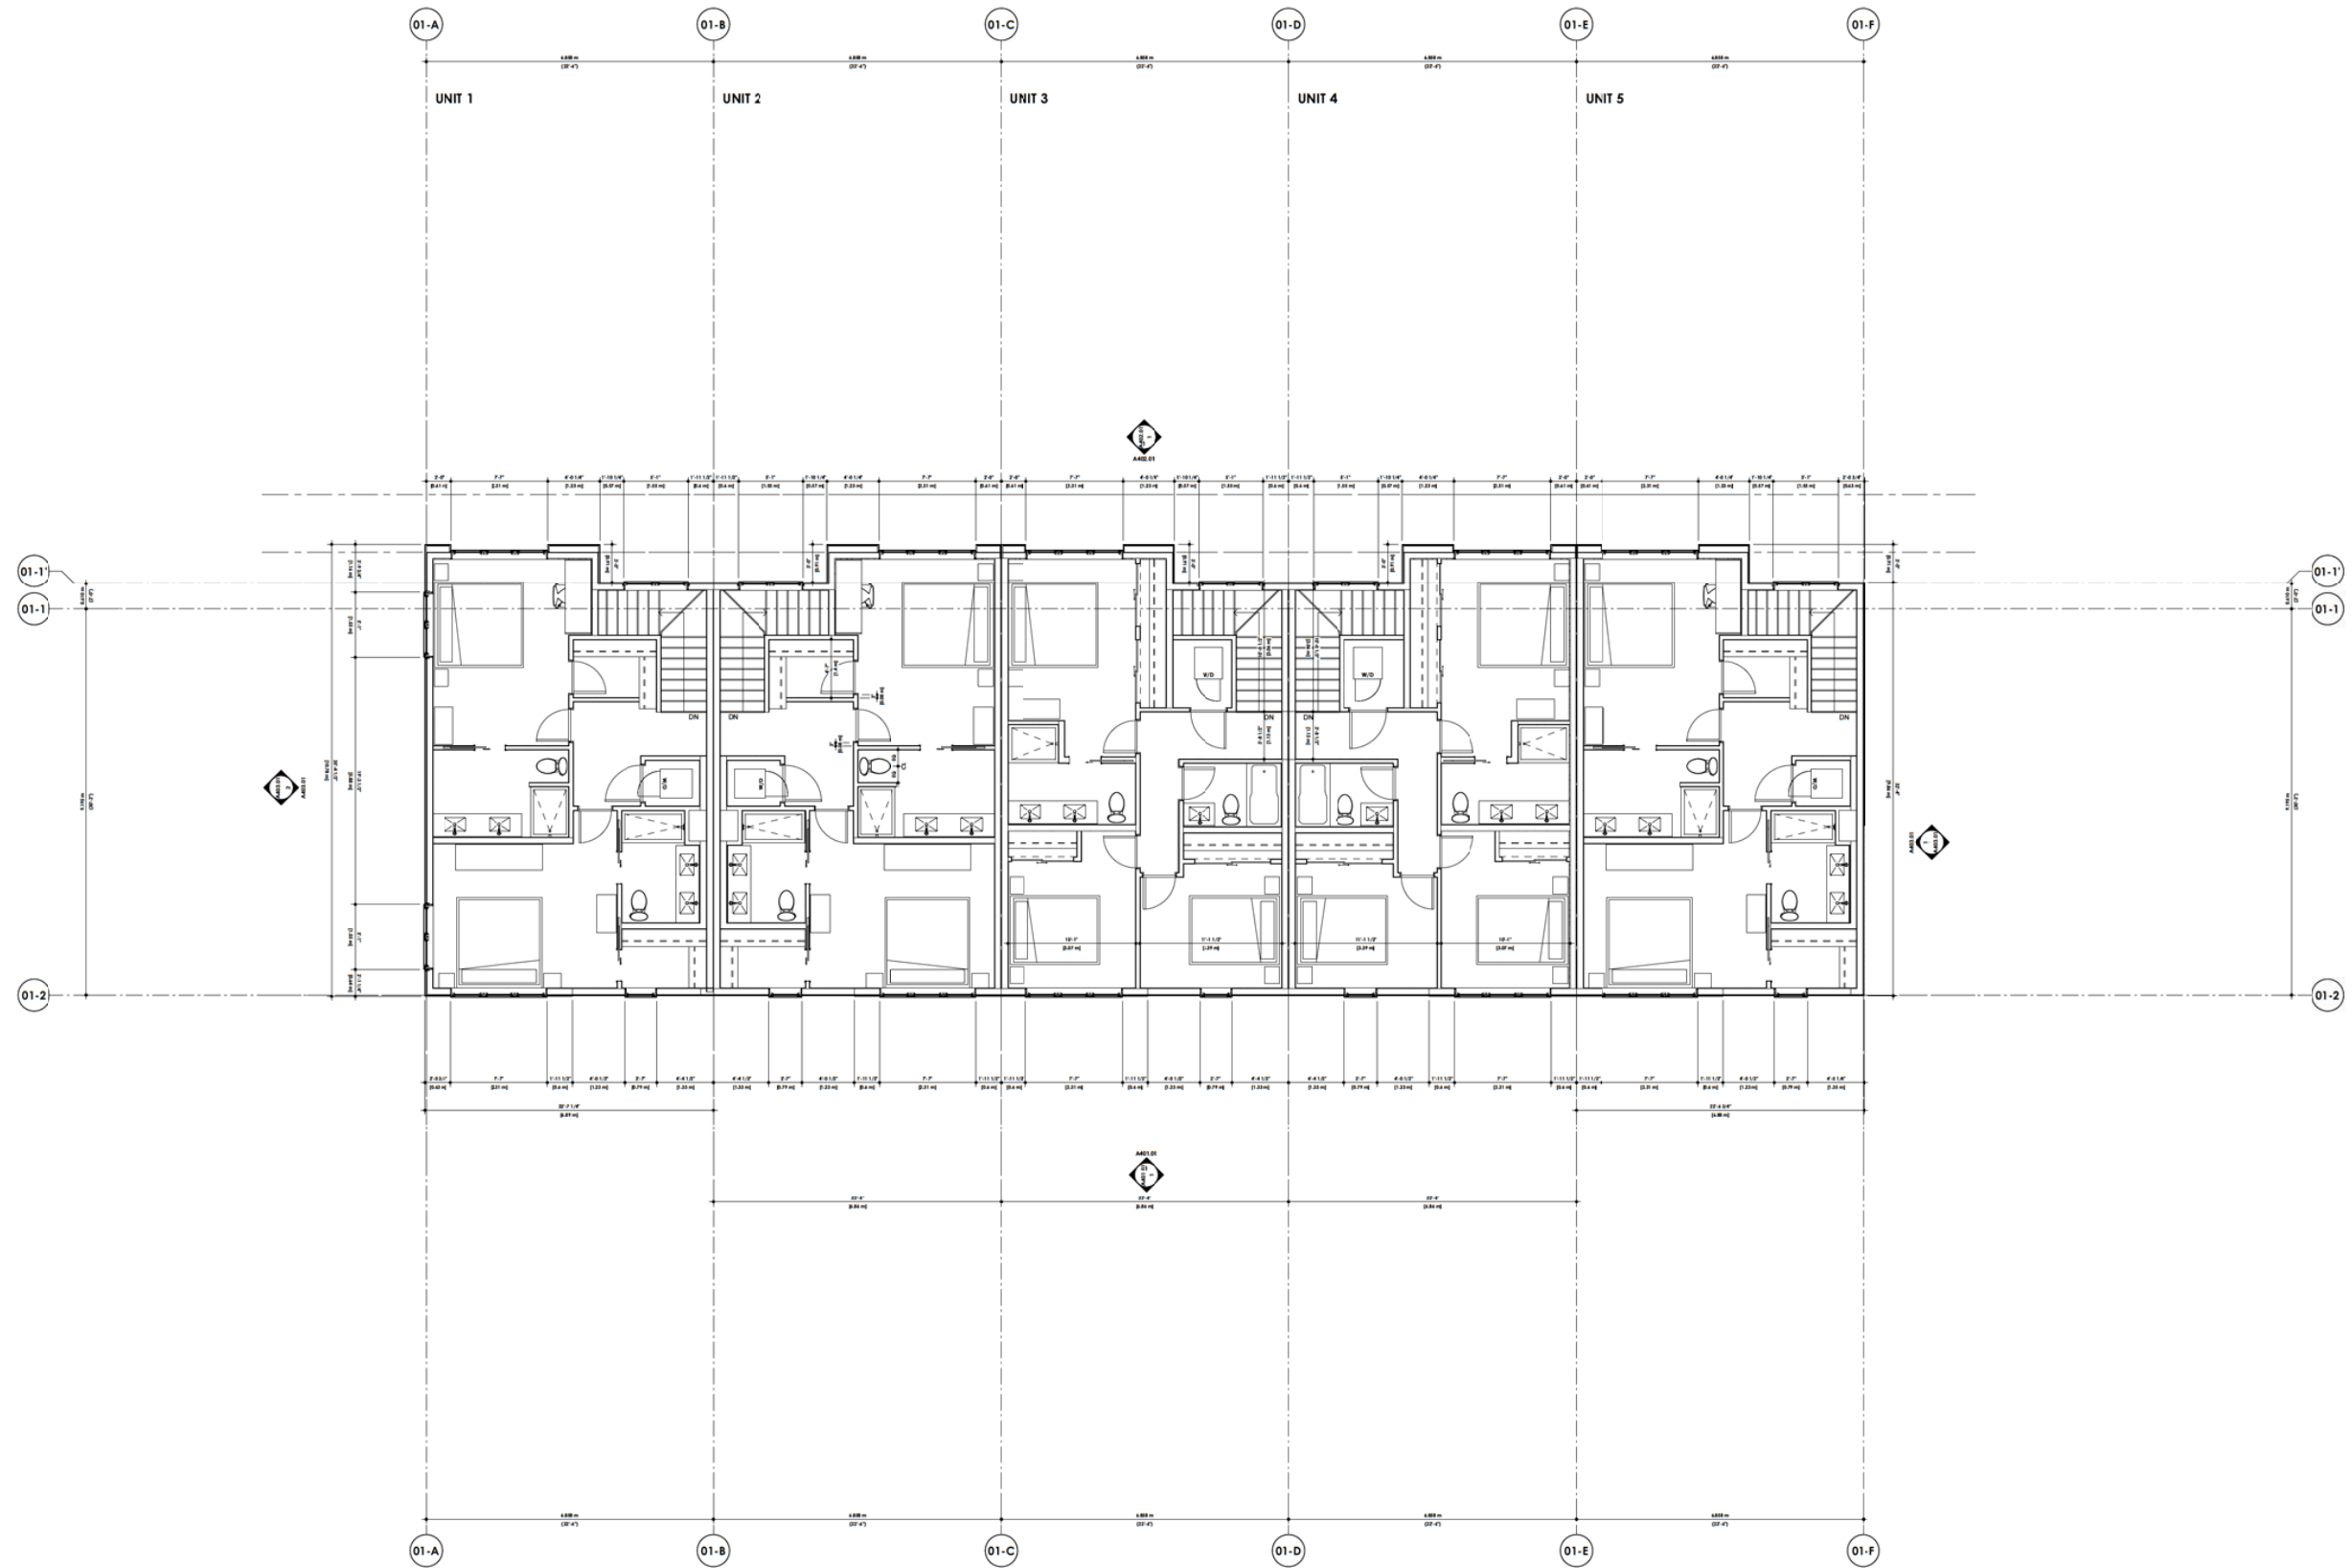DAVIGNON
MARTIN

Daigneon Martin Architecture & Interior Design
<https://www.daigneonmartin.ca/>

Calgary (HQ)
 237 8 Ave SE #403
 Calgary, Alberta T2G 5C3

Toronto
 50 Carol St.
 Toronto, Ontario M4M 3G3

Copyright: Plans, drawings, graphics, representations and specifications are intellectual property of the project. Intellectual property of the project includes the property of Designgroup Architecture. This includes master copies, including reproduction copies, of plans, drawings, drawings, graphics, representations and specifications for information and reference in connection with your use and development of the project. Except for reference purposes, the plans, drawings, drawings, graphics, representations and specifications shall not be used for other projects or alterations to the project or any other project. All parts of these drawings shall not be reproduced or used without the permission of the Designgroup Architecture.

2020///15

DTR-D	22/04/09	Issued for DTR-2	GO
DTR-C	22/04/09	Issued for DTR-2	GO
DTR-B	22/04/08	Issued for DTR-2	GO
DTR-A	22/03/01	Issued for DTR-1	GO
A	Code	Revision	By

Project
Trinity

1453 No. 6 Ave SW
Calgary, Alberta, Canada


Project No.	Start Date
2020/1/16	Project Issue Date
Drawn	Checked
Gregorio D.	ED

Scale
1/4" = 1'-0"

Sheet Title
**Building 01 - Floor Plan -
Level 2**

Sheet No. 100

A203.01

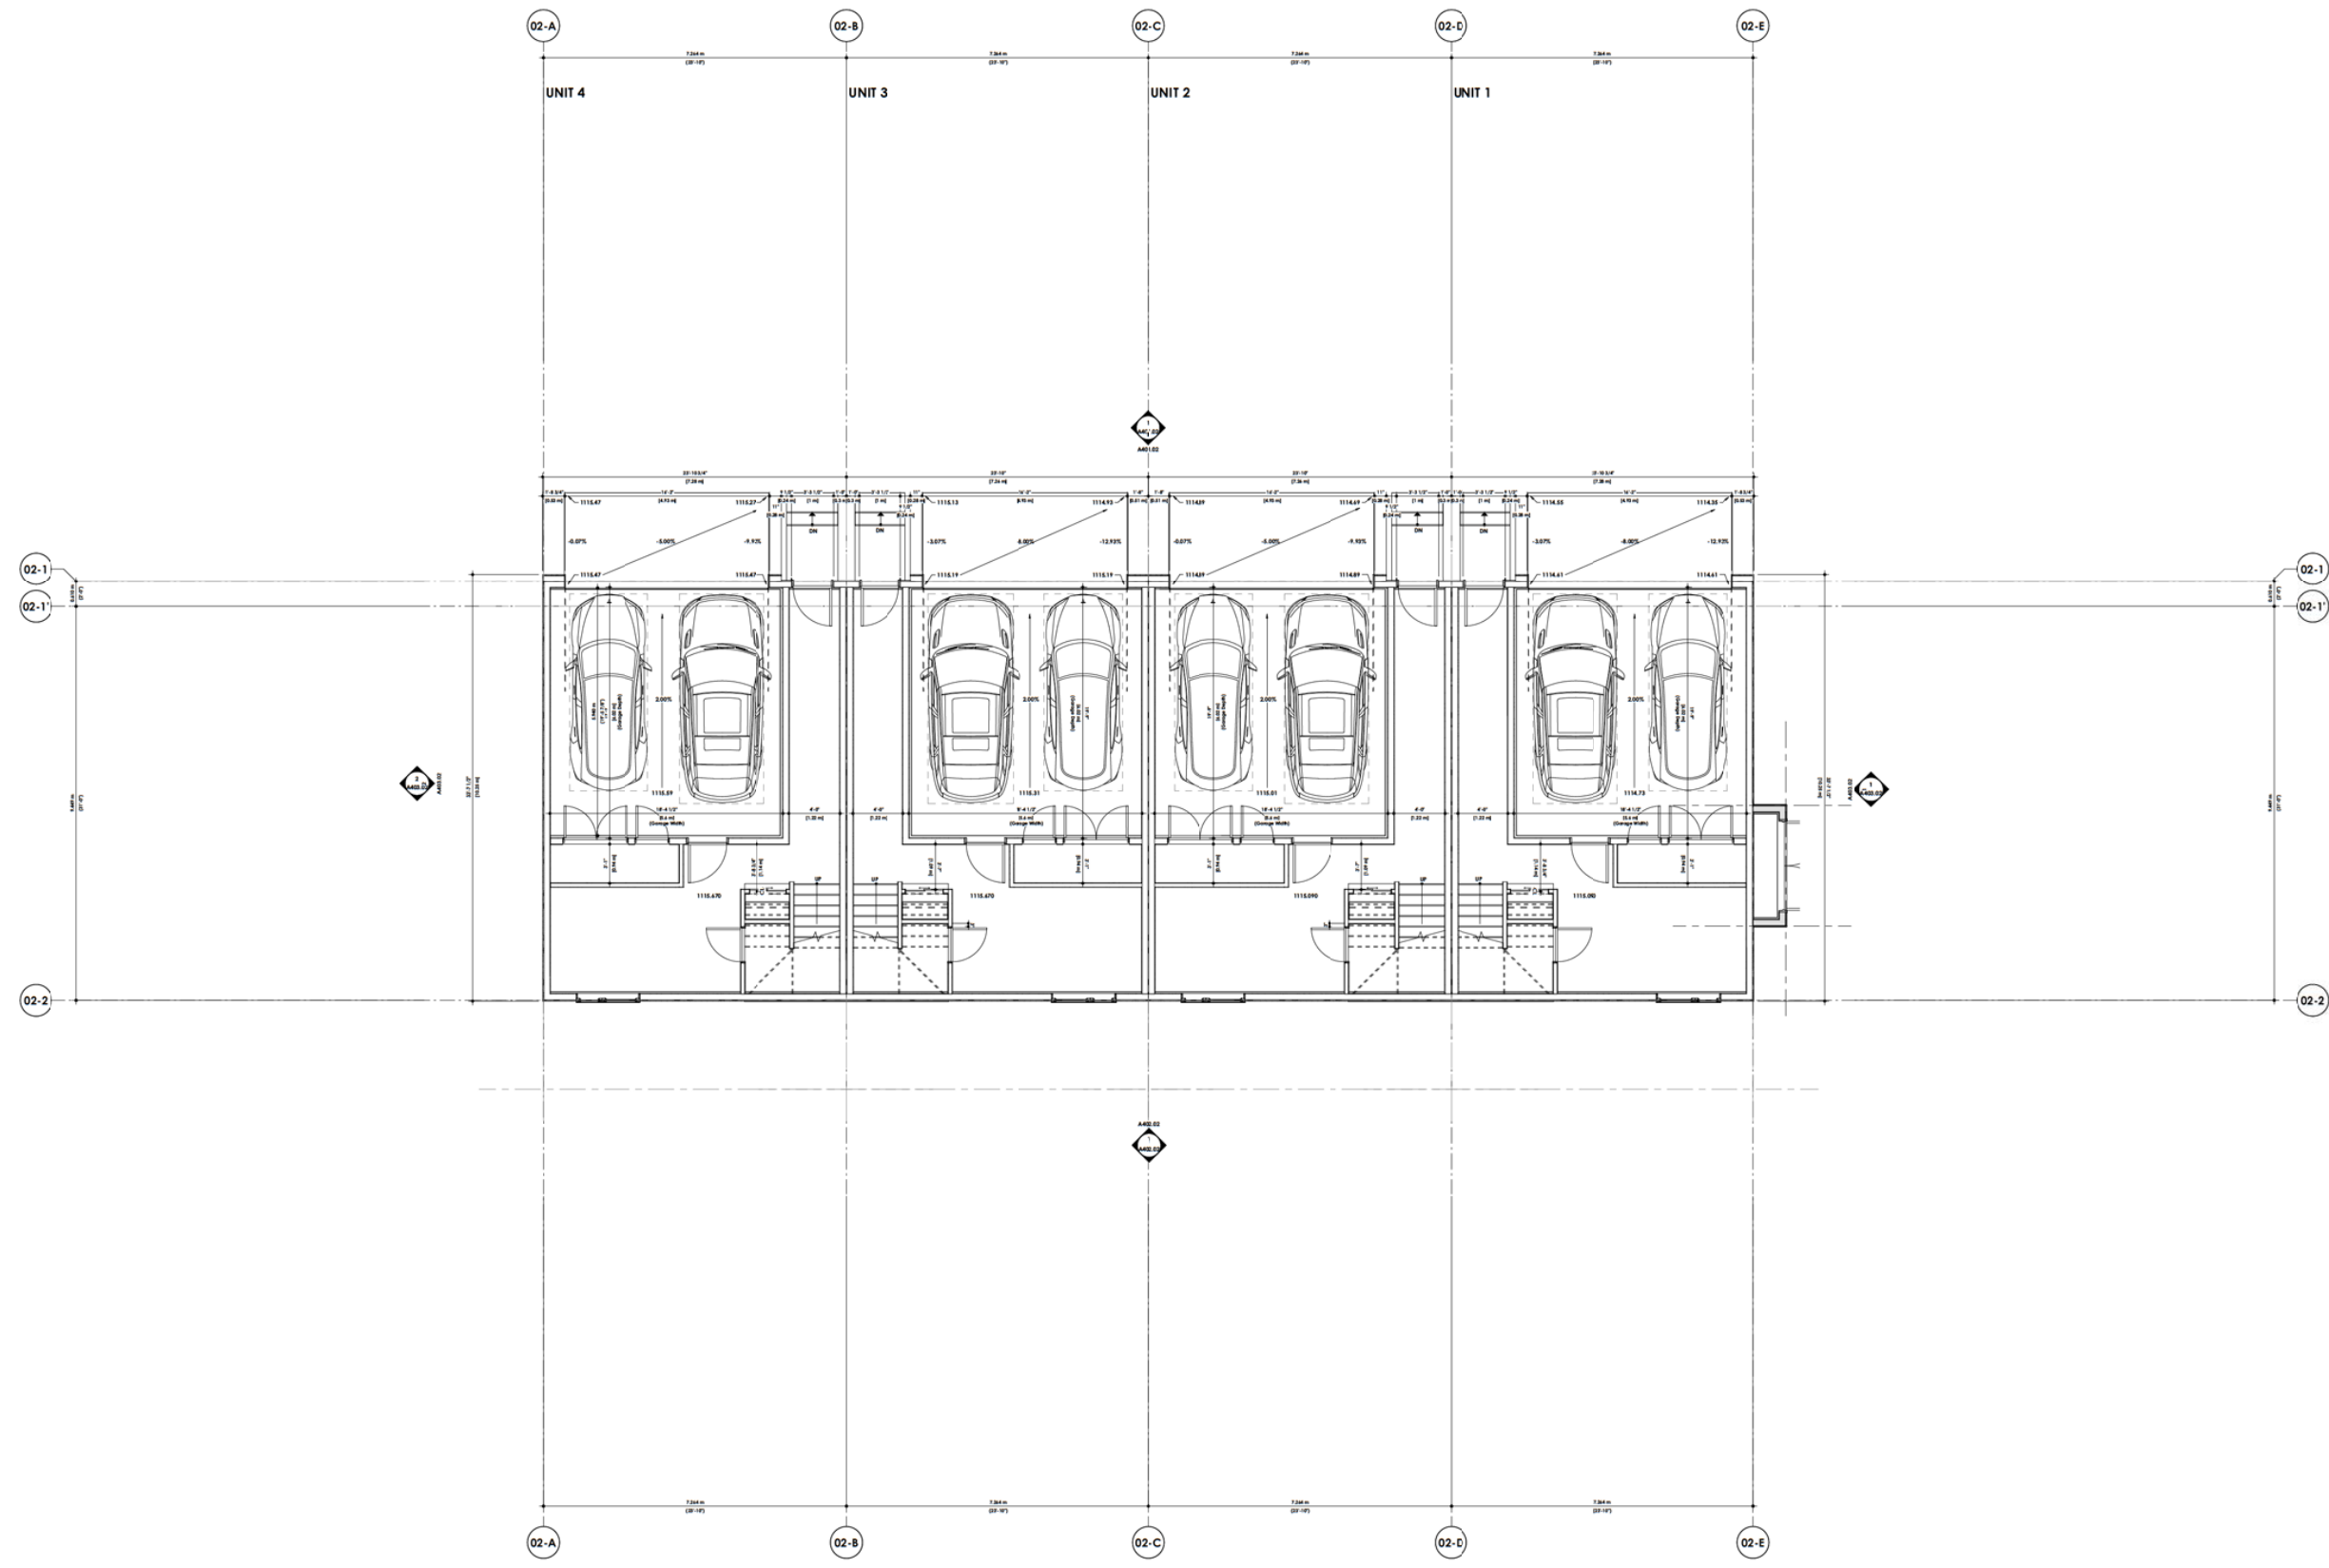

**DAVIGNON
MARTIN**
Design: Martin Architecture & Interior Design
1800 Avenue Dufferin, Suite 100
Calgary, Alberta T2G 3C3
Tel: 403.243.1111
Fax: 403.243.1112
Email: info@martinarchitect.com

Copyright 2021. All rights reserved. This drawing is the property of Martin Architecture & Interior Design. It is not to be reproduced, stored in a retrieval system, or transmitted in any form or by any means, electronic, mechanical, photocopying, recording, or by any information storage and retrieval system, without the prior written permission of Martin Architecture & Interior Design. The user of this drawing is responsible for obtaining all necessary permits and approvals from the appropriate authorities. The user is also responsible for ensuring that the drawing is used in accordance with the applicable laws and regulations. The user is not to be held responsible for any errors or omissions in this drawing. The user is also responsible for ensuring that the drawing is used in accordance with the applicable laws and regulations. The user is not to be held responsible for any errors or omissions in this drawing.


2020/11/15

Scale
North

DATE	DESCRIPTION	BY
2020/11/15	Revised for CDR-2	DD
2020/11/15	Revised for CDR-3	DD
2020/11/15	Revised for CDR-4	DD
2020/11/15	Revised for CDR-5	DD
2020/11/15	Revised for CDR-6	DD
2020/11/15	Revised for CDR-7	DD
2020/11/15	Revised for CDR-8	DD
2020/11/15	Revised for CDR-9	DD
2020/11/15	Revised for CDR-10	DD

Project
Trinity
1422 North Dakota St
Calgary, Alberta T2G 3C3
Tel: 403.243.1111
Fax: 403.243.1112
Email: info@martinarchitect.com

Scale
1/4" = 1'-0"
Sheet Title
Building 02 - Floor Plan -
Basement
Sheet No.
A201.02

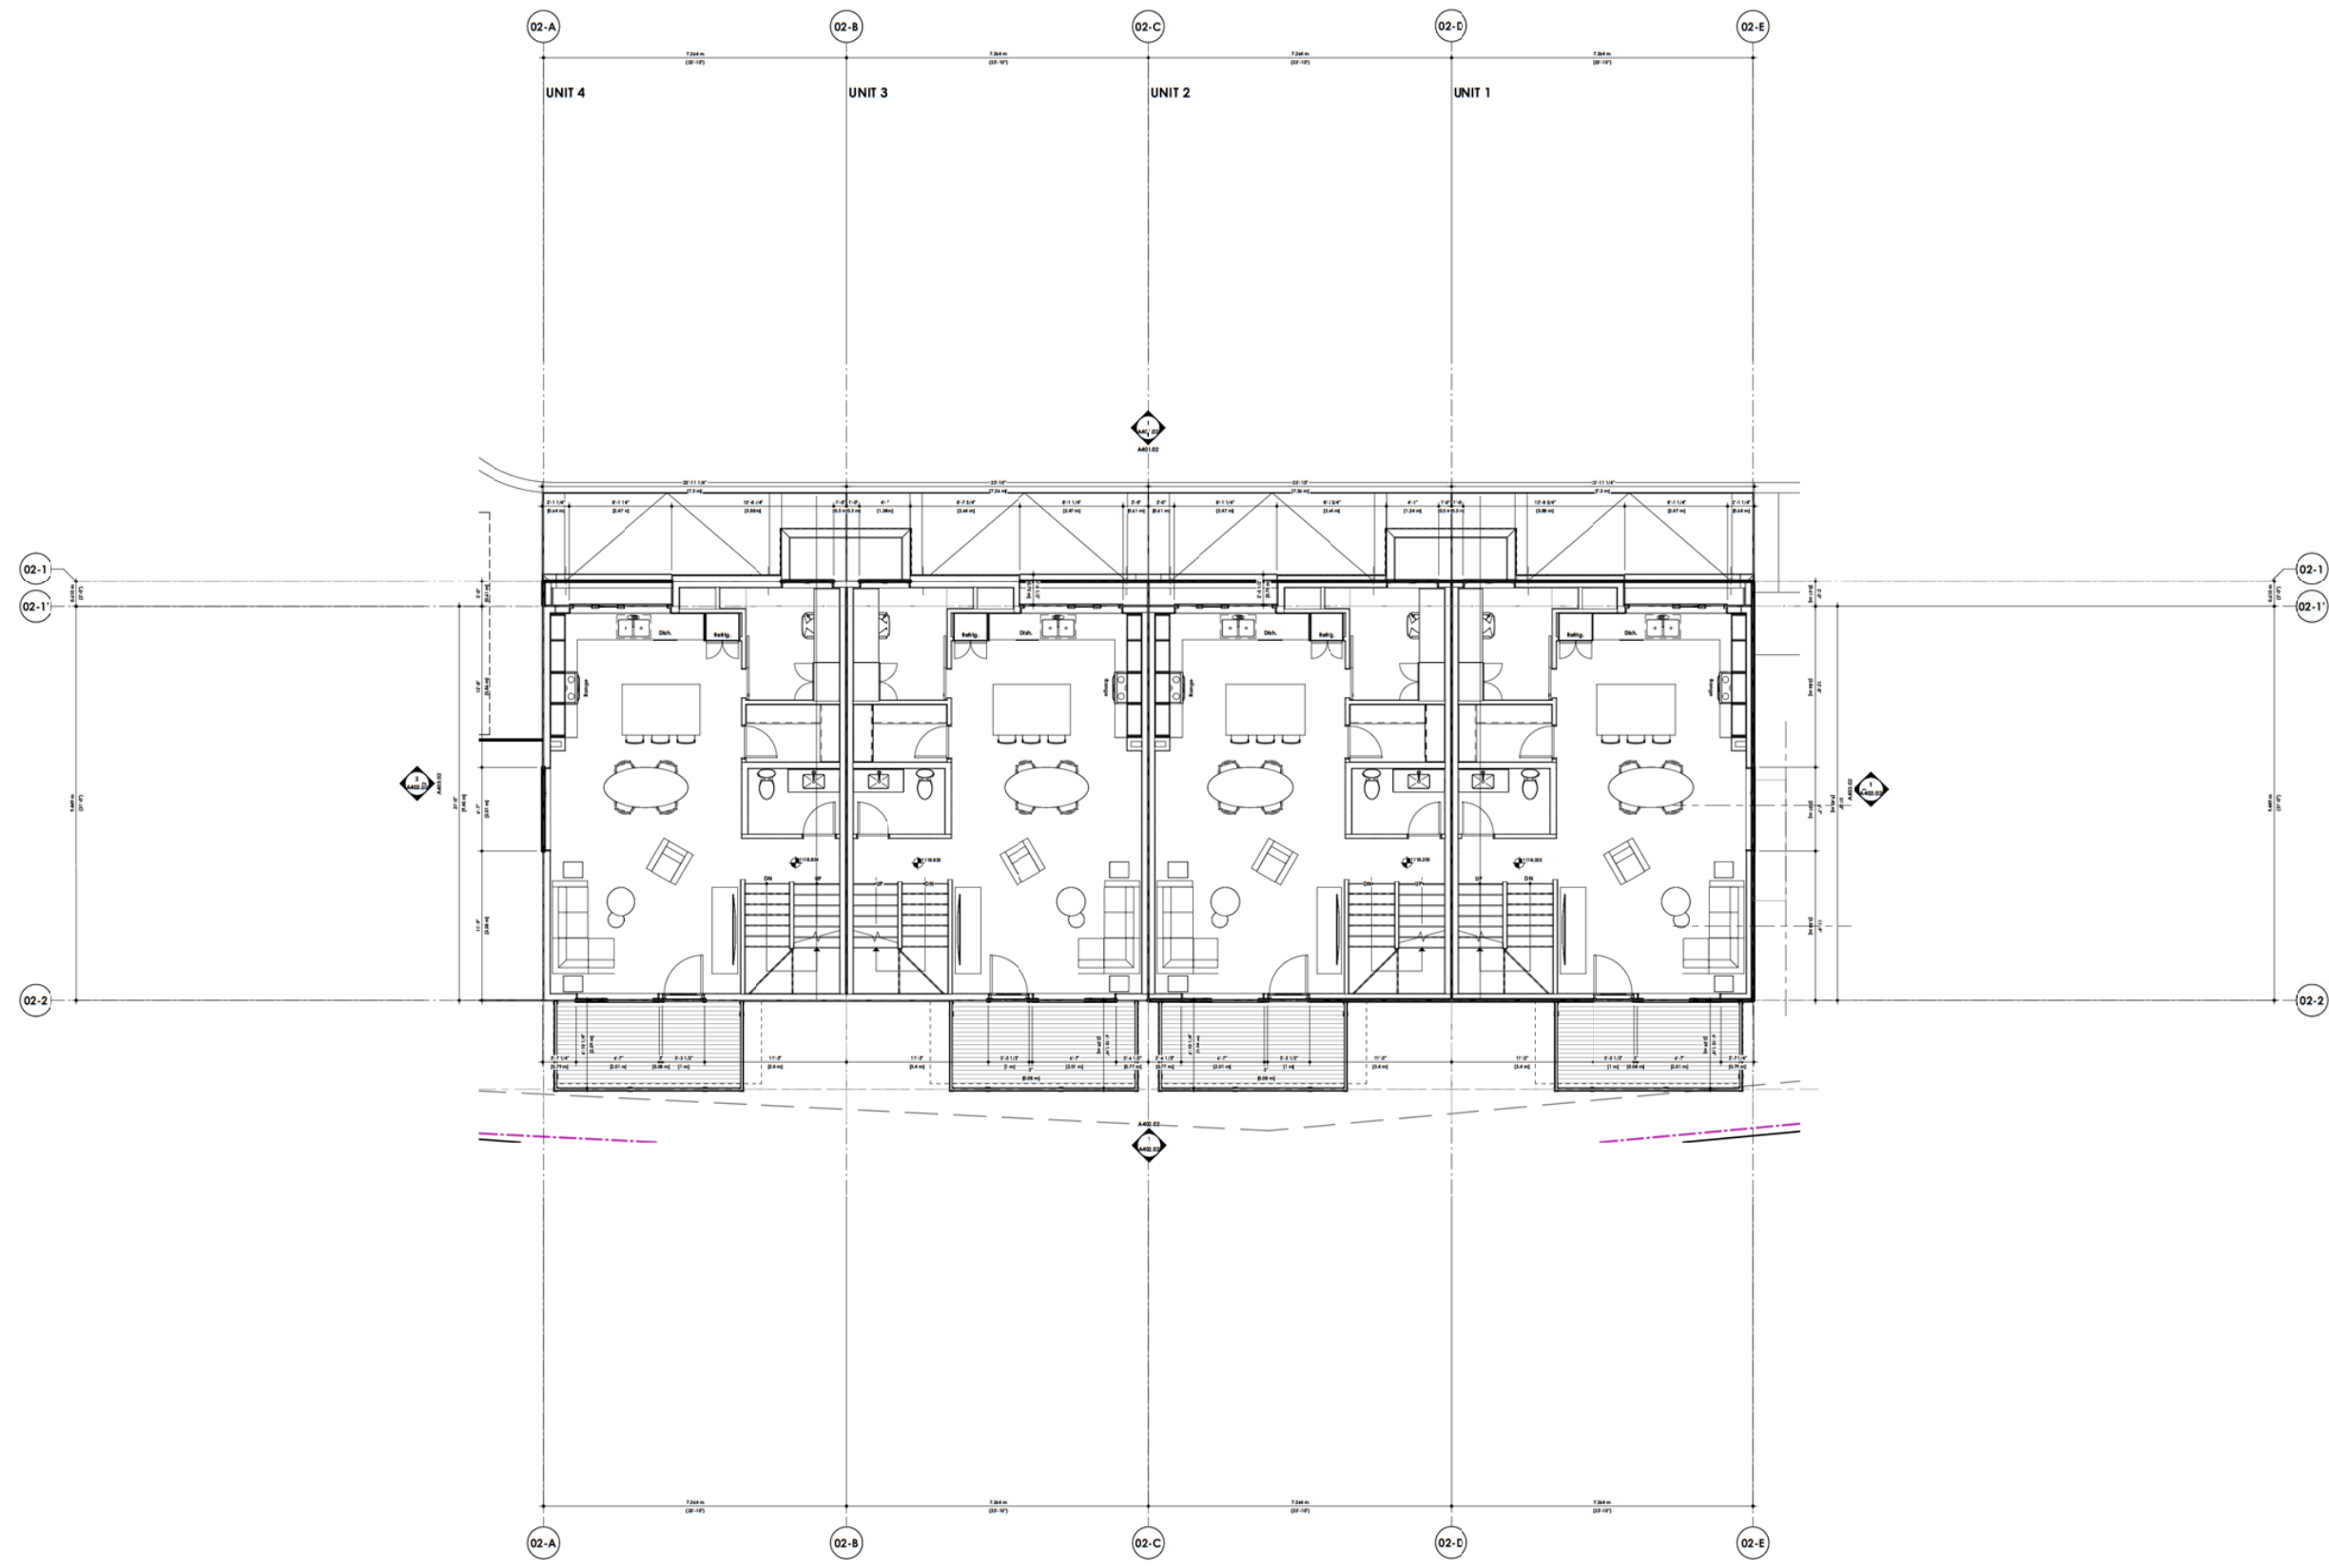

**DAVIGNON
MARTIN**
Design: Mark Architecture & Interior Design
1800 Avenue of the Stars
Calgary, Alberta T2G 3G3
Tel: 403.241.1111
Fax: 403.241.1112
Email: info@dm.ca

Copyright 2020. All rights reserved. This document is the property of Davignon Martin. No part of this document may be reproduced or transmitted in any form or by any means electronic or mechanical, including photocopying and recording, or by any information storage or retrieval system, without permission in writing from Davignon Martin. The copyright owner grants permission to use this document for the purpose of the project only. Any other use is prohibited. 


2020/11/15

Scale
1/4" = 1'-0"

Project
Trinity
1422 North Dakota St
Calgary, Alberta T2G 3G3
Tel: 403.241.1111
Fax: 403.241.1112
Email: info@dm.ca

Scale
1/4" = 1'-0"
Sheet Title
Building 02 - Floor Plan -
Level 1
Sheet No.
A202.02

Rev	Date	Description	By
001	2020/11/15	Initial Design	DM
002	2020/11/15	Revised for DM-2	DM
003	2020/11/15	Revised for DM-2	DM
004	2020/11/15	Revised for DM-2	DM
005	2020/11/15	Revised for DM-1	DM

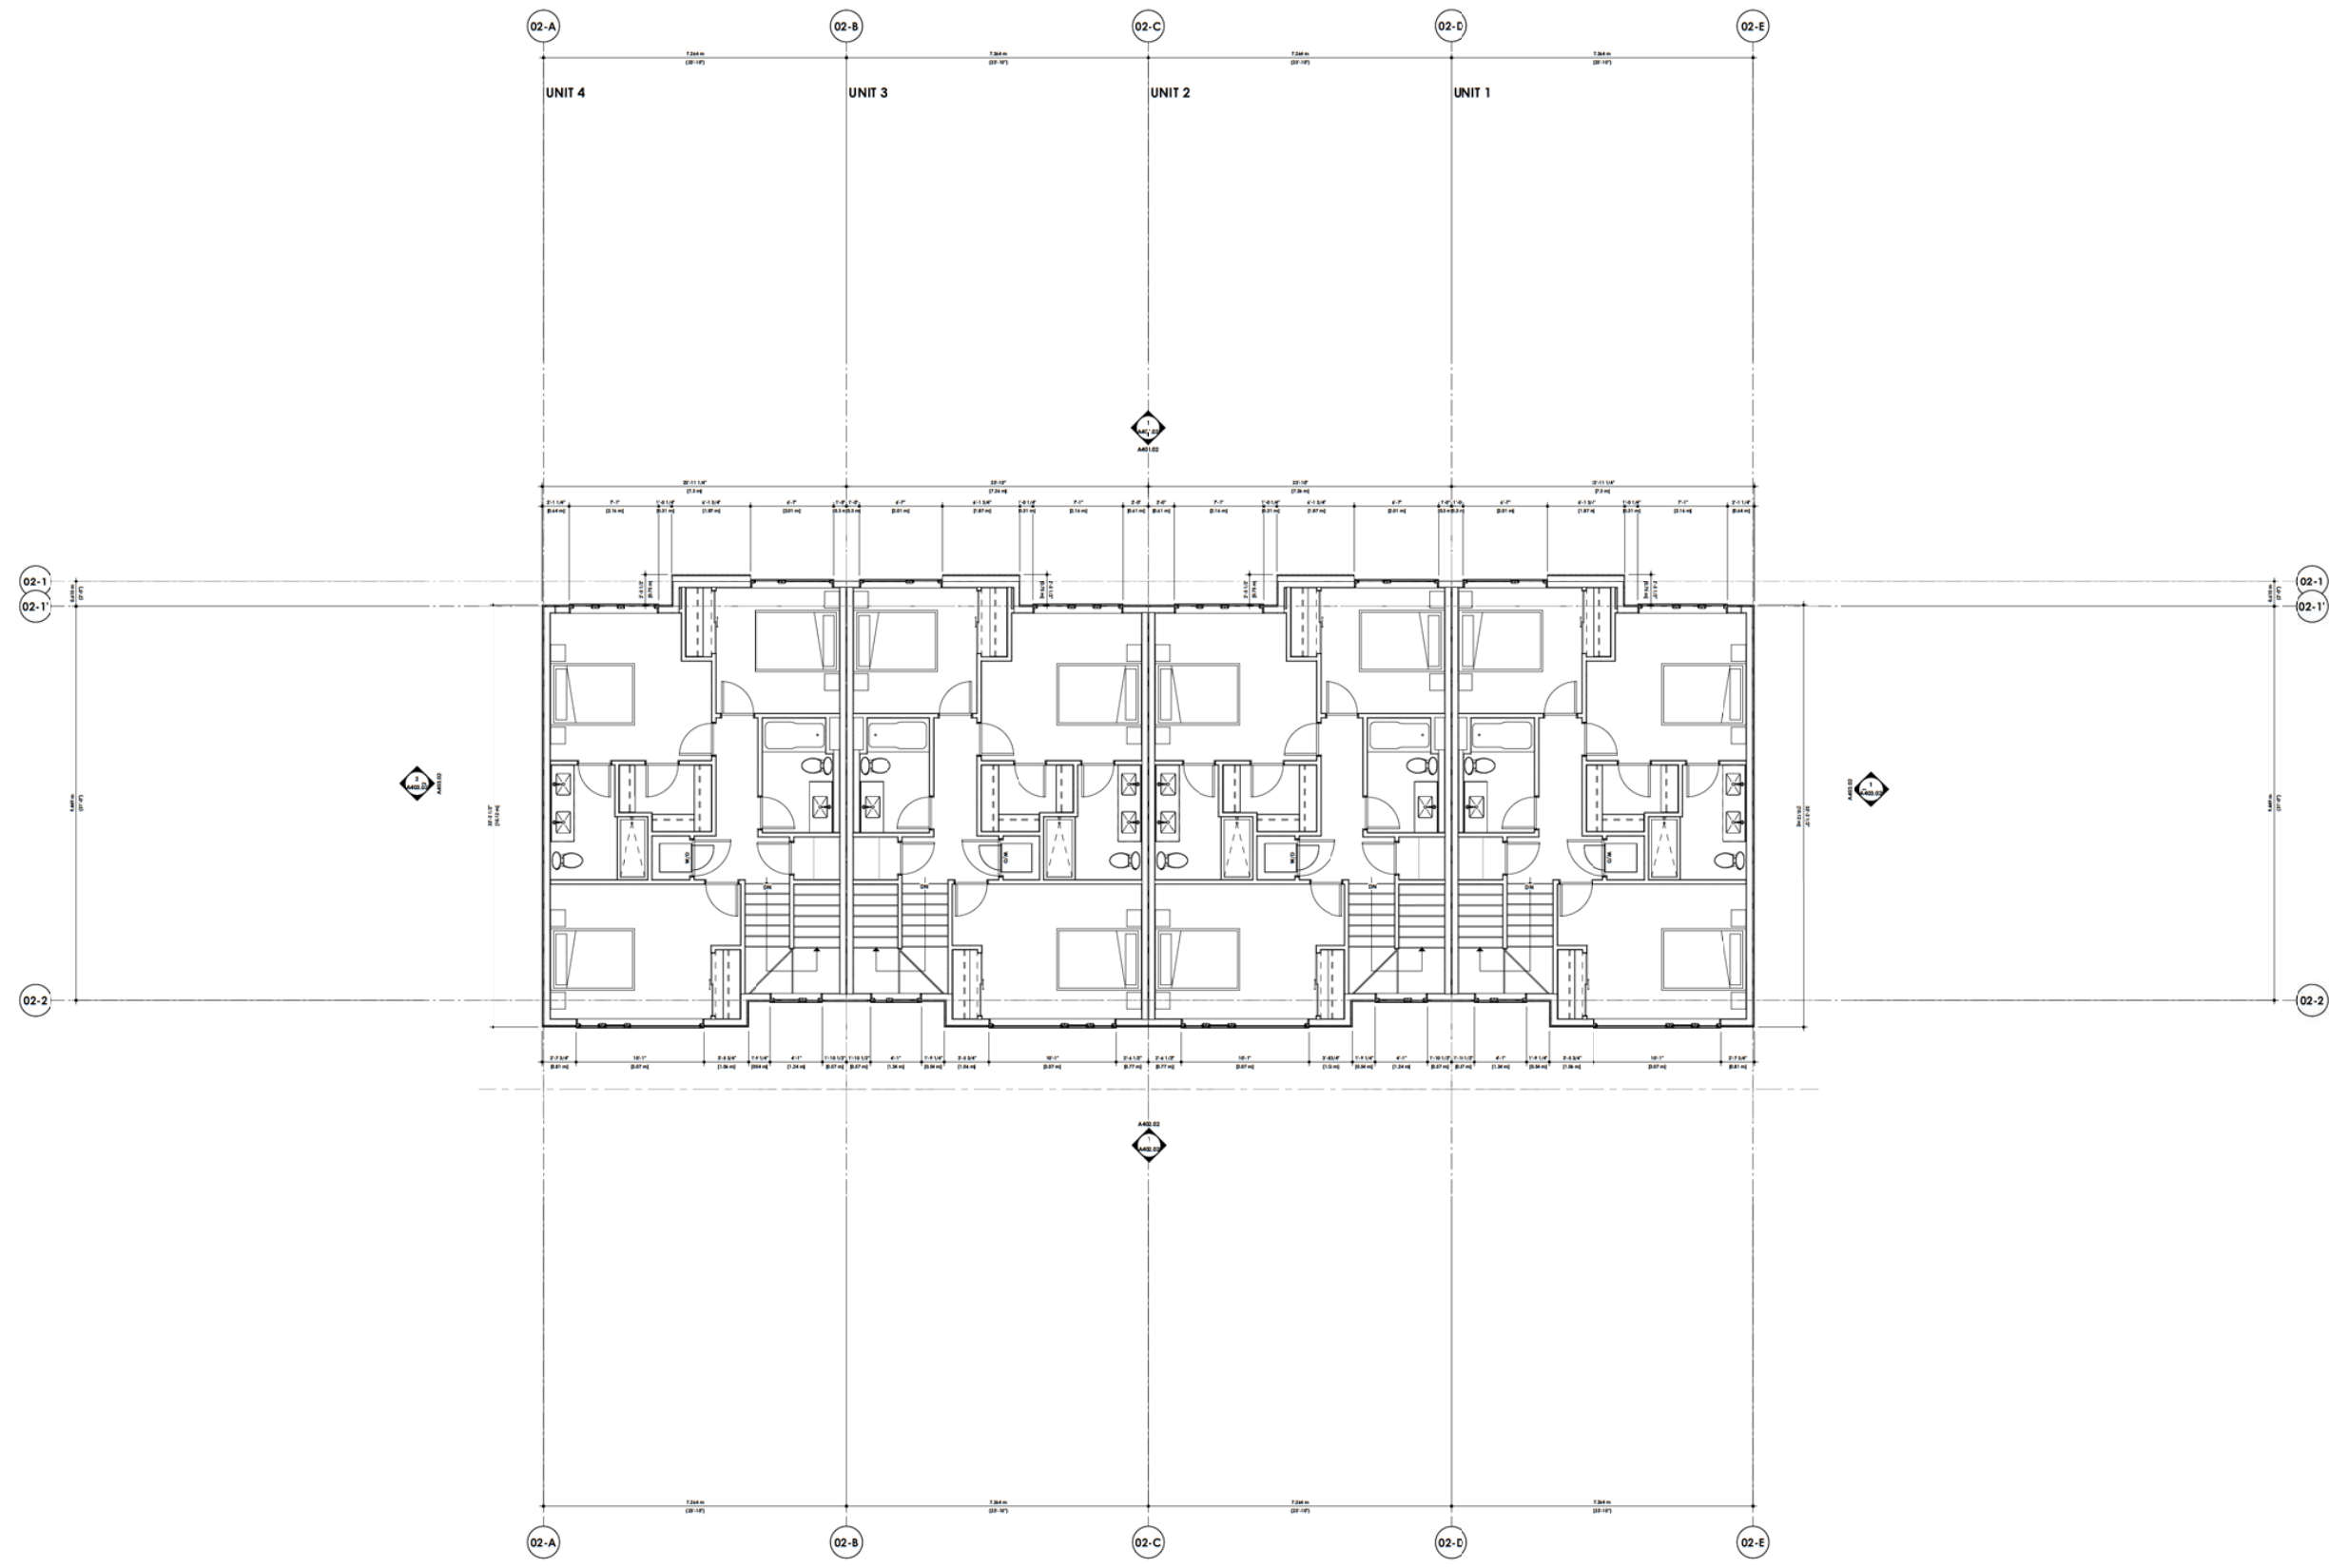

**DAVIGNON
MARTIN**
Design: Architecture & Interior Design
1800 Avenue des Canadiens
Calgary, Alberta T2C 3C3
Tel: 403.243.1111
Fax: 403.243.1112
Email: info@davignonmartin.com

Copyright 2020. All rights reserved. This document is the property of Davignon Martin. No part of this document may be reproduced, stored in a retrieval system, or transmitted, in any form or by any means, electronic, mechanical, photocopying, recording, or by any information storage and retrieval system, without prior written permission from Davignon Martin. The information contained herein is for informational purposes only and does not constitute an offer of any financial product or service. Please consult your financial advisor for more information.


2020///15

Scale
North

Rev	Date	Description	By
01	2020/09/09	Revised for CDR-2	DD
02	2020/09/09	Revised for CDR-2	DD
Project
Trinity
1422 North Dakota St
Calgary, Alberta T2C 3C3
Unit 11 Block 2 Row 141 2944
Project No.
3000/1116
Start Date
Project Area
1000 sq. ft.
Drawn
Gregory D.
Checked
RD

Scale
1/4" = 1'-0"
Sheet Title
**Building 02 - Floor Plan -
Level 2**
Sheet No.
A203.02

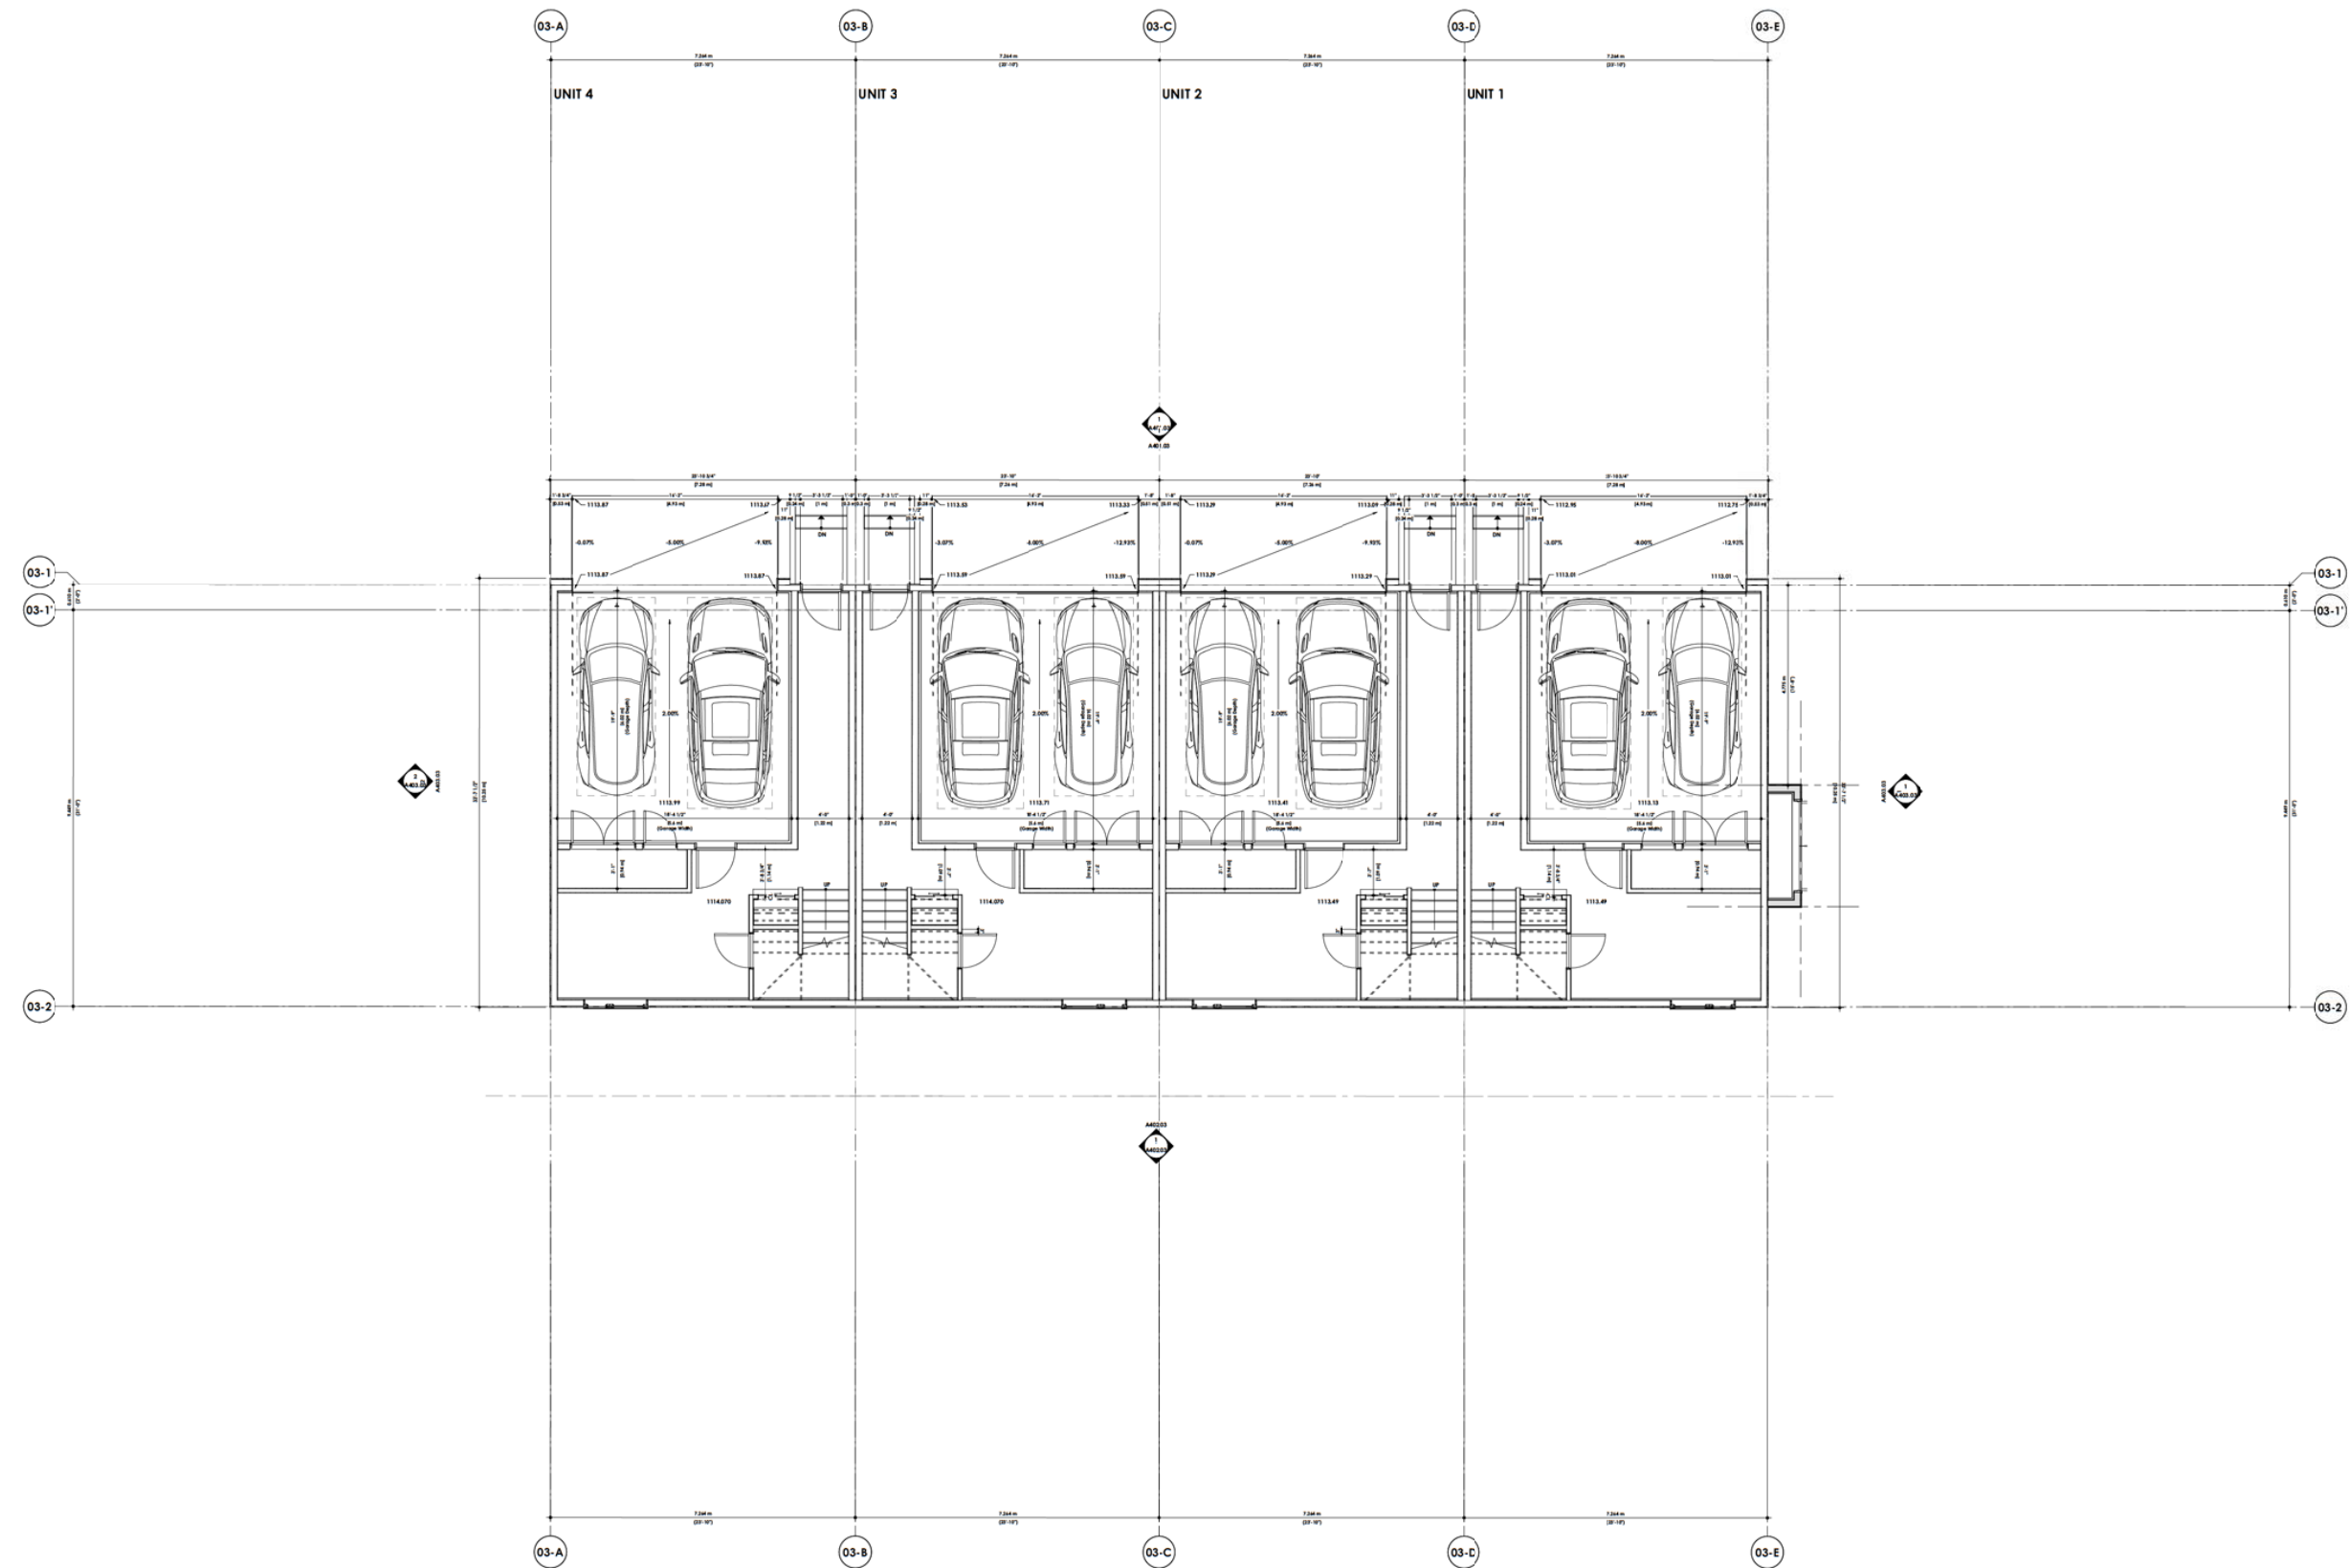

**DAVIGNON
MARTIN**

Davignon Martin Architecture & Interior Design
<https://www.davignonmartin.ca/>

Category (HQ)
237 B Ave SE #404
Calgary, Alberta T2G 5C5

Toronto
55 Canal St.
Toronto, Ontario M4W 3G3

[illegible]

DTR-D	22/05/09	Revised for DTR-2	GO
DTR-C	22/04/09	Issued for DTR-2	GO
DTR-B	22/04/08	Issued for DTR-2	GO
DTR-A	22/03/01	Issued for DTR-1	GO

Project
Trinity


1453 No'ia Drive SW
Calgary, Alberta, Canada
Tel 11 Block 2 Mar 141 2944

Project No.	Start Date
2020//16	Project_start_date
Drawn	Checked
Reviewed	By

Scale
1/4" = 1'-0"

Sheet Title
**Building 03 - Floor Plan -
Basement**

Sheet No.
A201.03

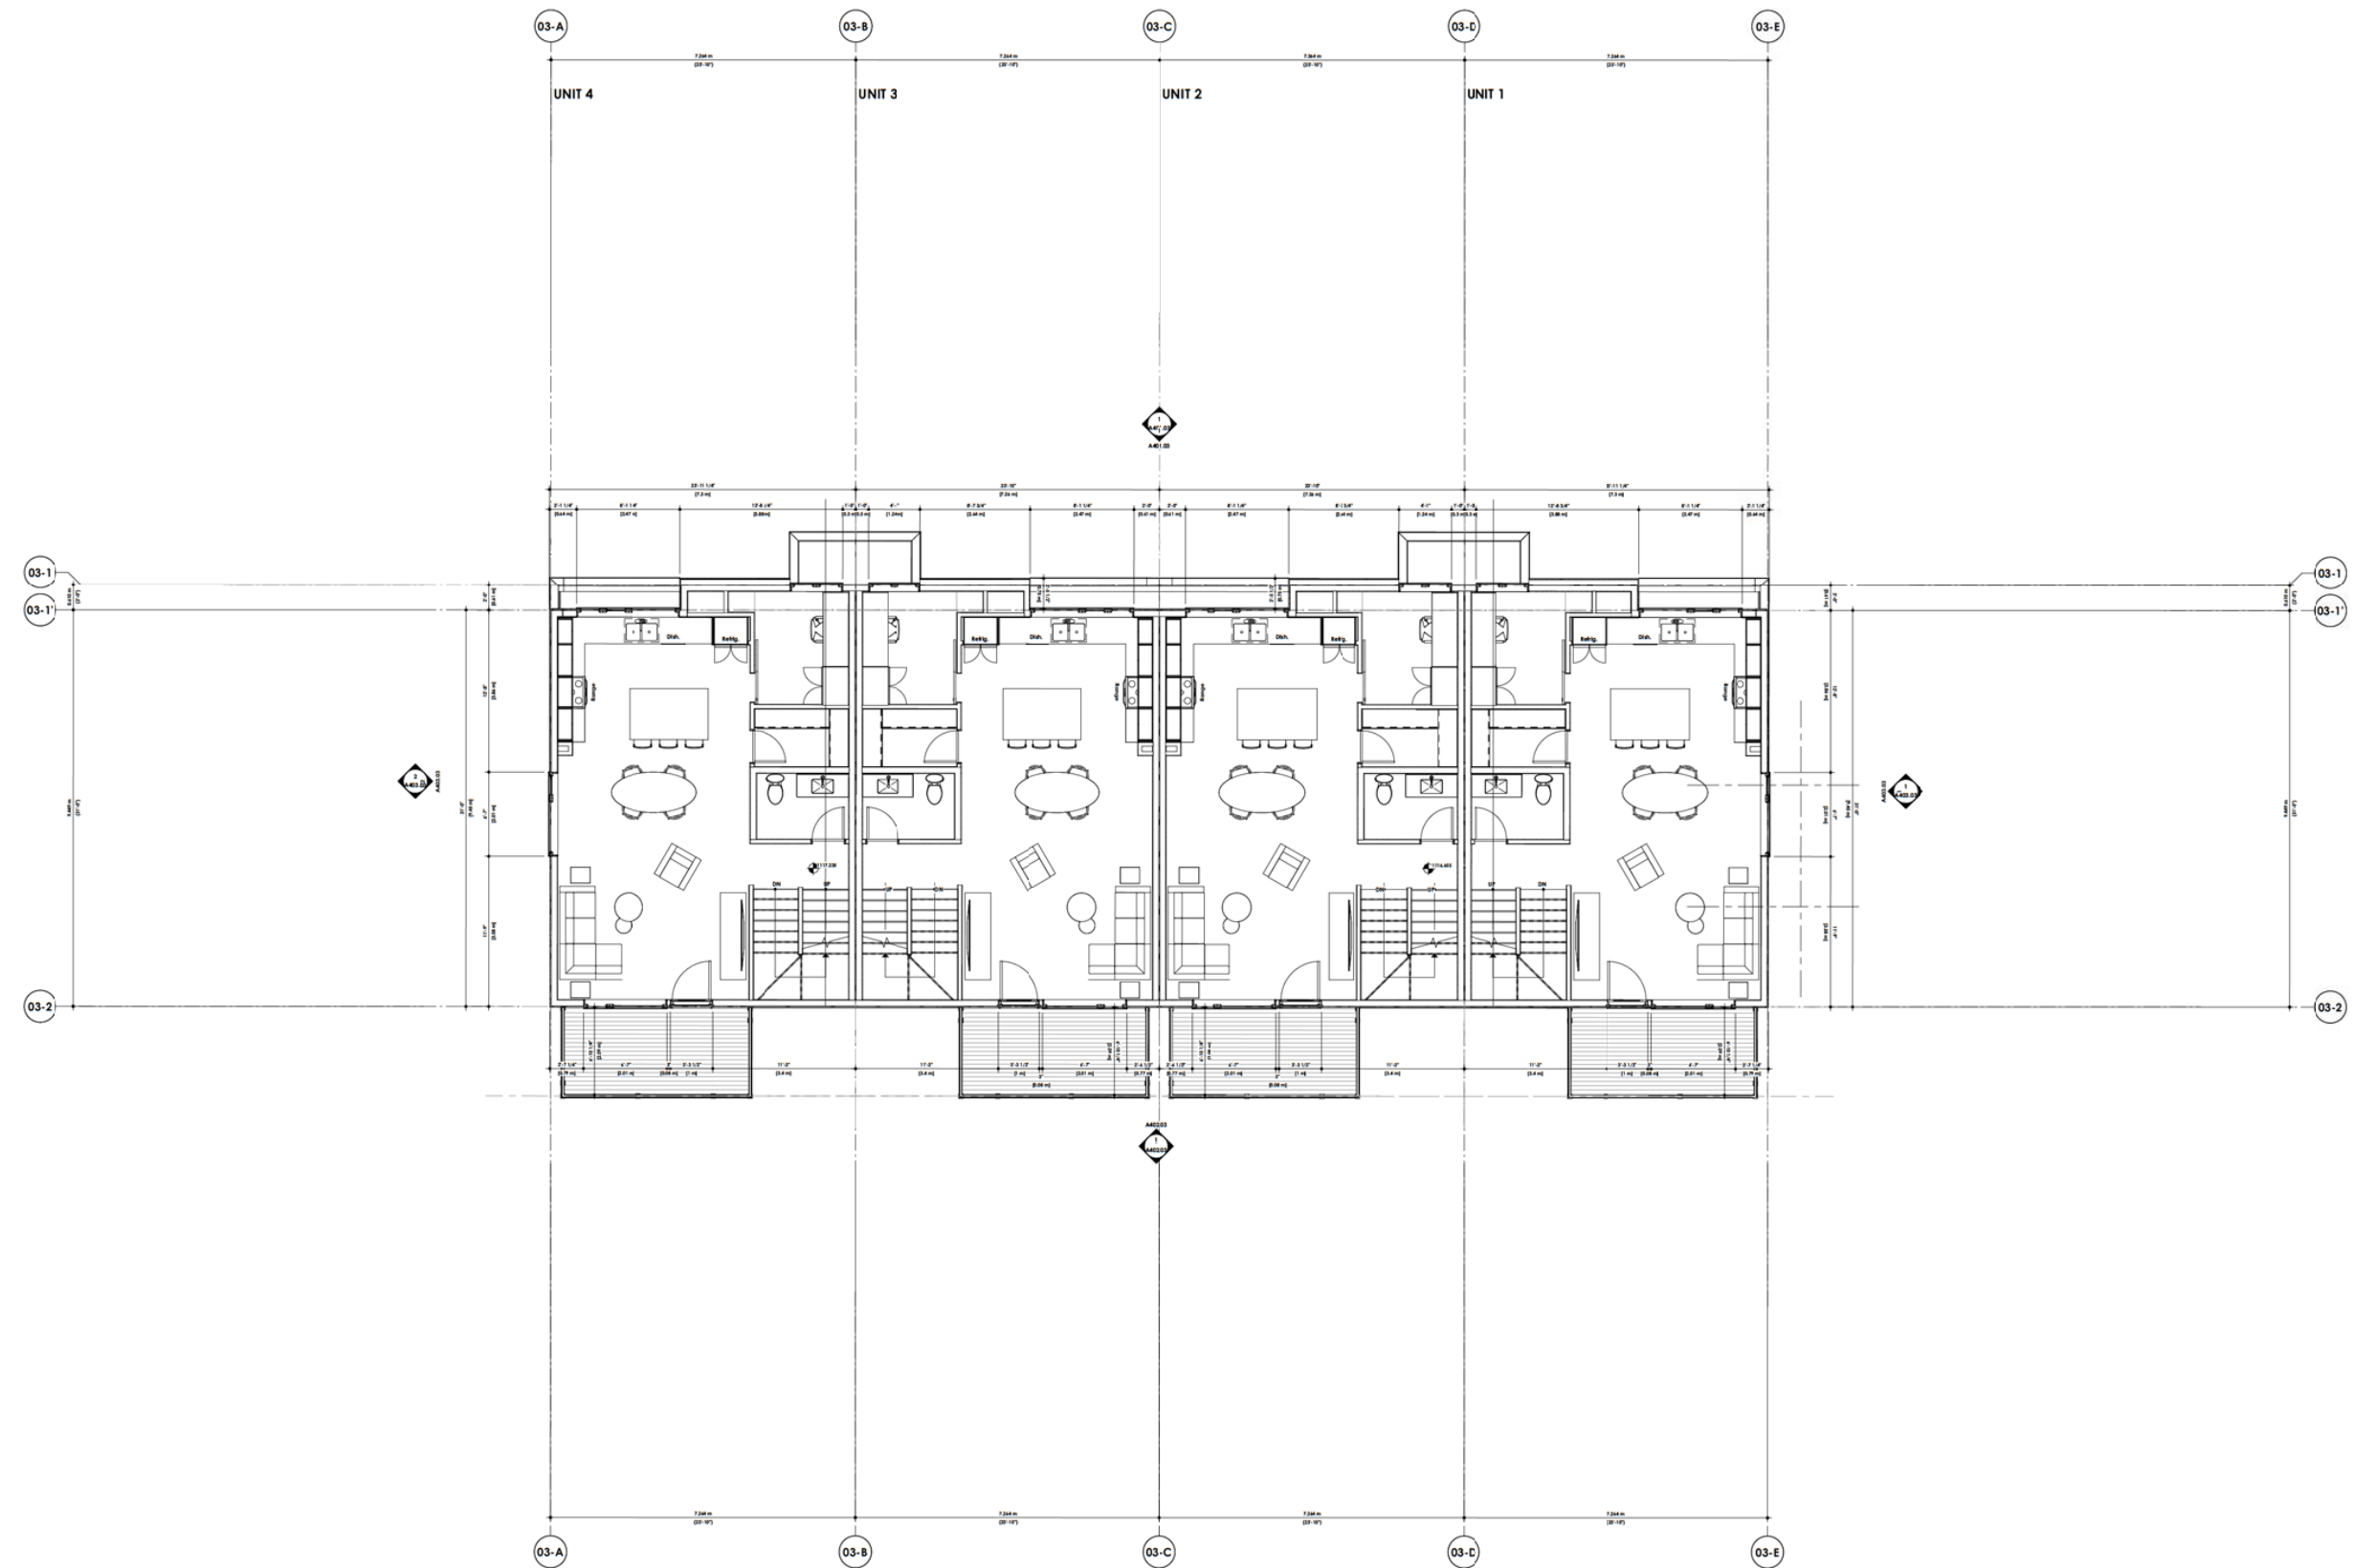DAVIGNON
MARTIN

Designers: Morfin Architecture & Interior Design
<https://www.designermorfin.ca/>

Category [HQ]
237 E Ave 1E #4B
Calgary, Alberta T2G 3C3

Toronto
30 Carol St.
Toronto, Ontario M4M 3G3

Copyright from sketches, drawings, graphic representations and specifications and details of particular, whether the project is executed or not shall remain the property of Designgroup Interior Architecture. This may include copies, including reproduction copies, of plans, sketches, drawings, graphic representations and specifications shall not be used for other projects, references in connection with your use and development of the project. Except for reference purposes, the plans, sketches, drawings, graphic representations and specifications shall not be used for other projects or elements for the project or any other project. All parts of these drawings shall not be reproduced or used without the permission of the Designgroup Interior Architecture.

The contractor shall verify all dimensions and specifications before and during the construction process. Any errors, omissions and misinterpretations must be reported to the Architect.

2020//15

DTR-D	22/05/09	Revised for DTR-2	GO
DTR-C	22/04/09	Issued for DTR-2	GO
DTR-B	22/04/08	Issued for DTR-2	GO
DTR-A	22/03/01	Issued for DTR-1	GO

Project
Trinity


1453 Neo Drive SW
Calgary, Alberta, Canada
Tel 11 Block 2 Flar 161 2944

Project No. ST
2020/11 Ph
Drawn C
Gregoire D.

Scale
1/4" = 1'-0"

Sheet Title
**Building 03 - Floor Plan -
Level 1**

Sheet No.
A202.03

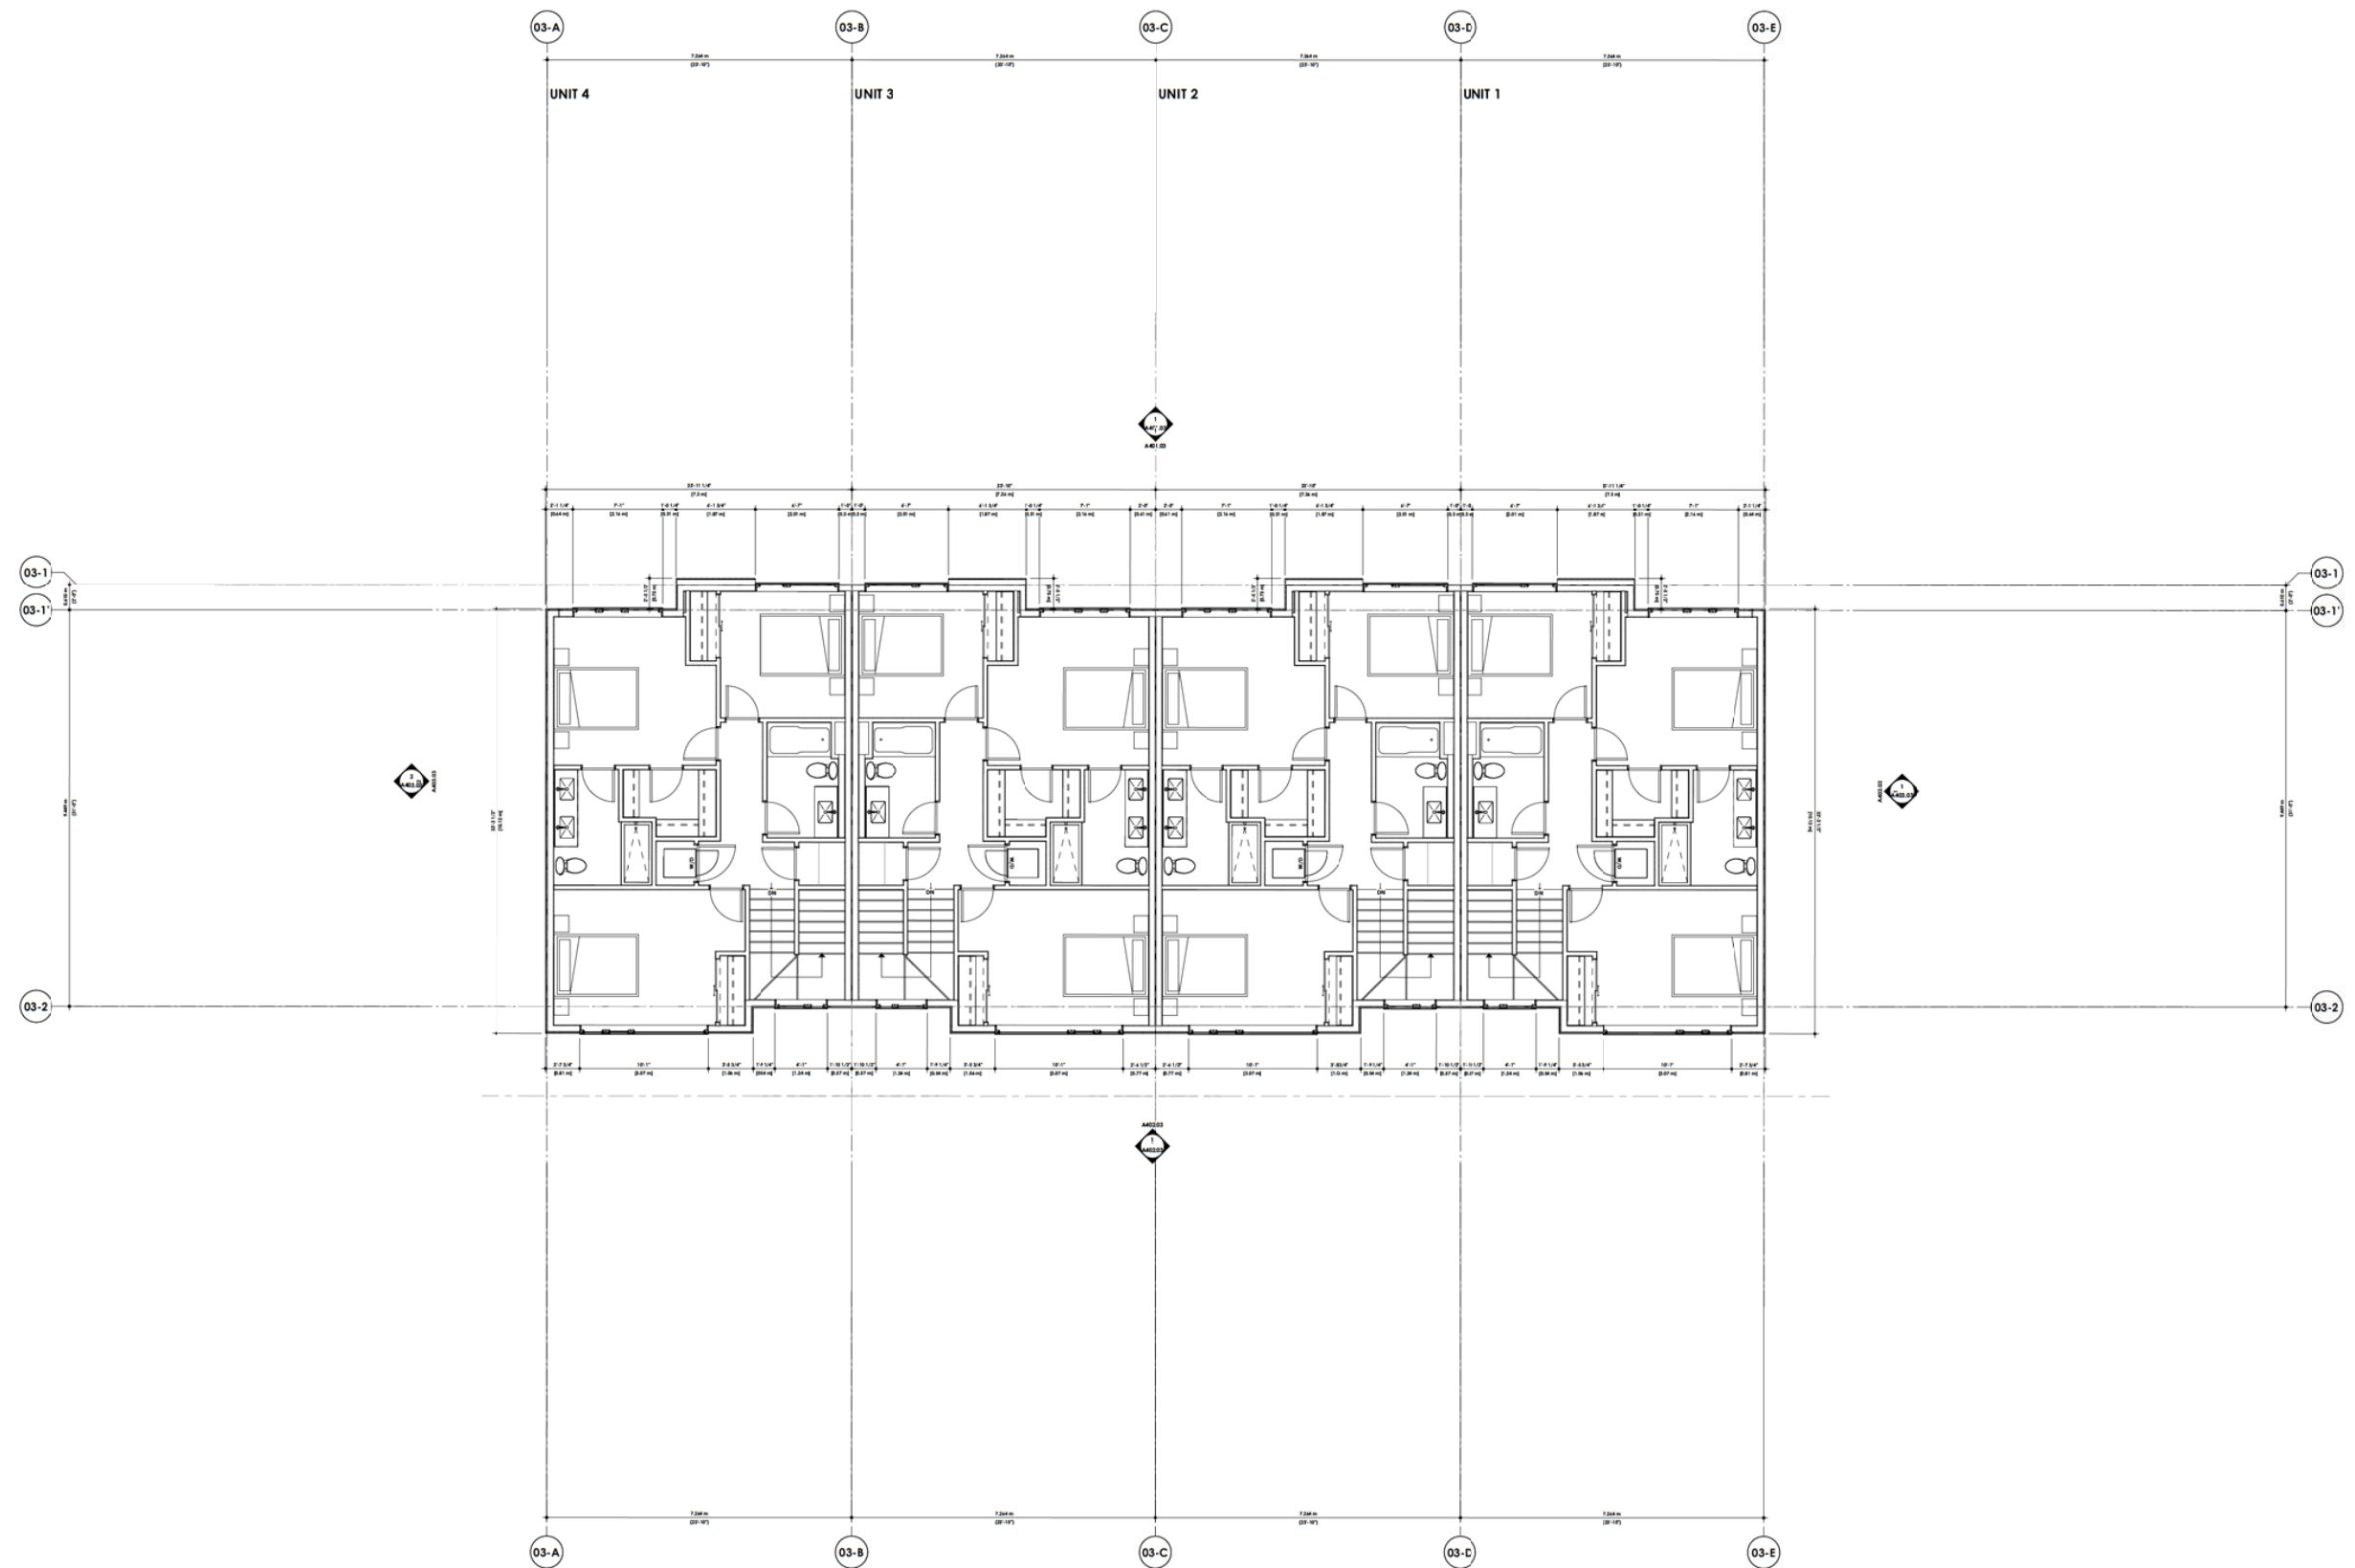

**DAVIGNON
MARTIN**

Davignon Martin Architecture & Interior Design
<https://www.davignonmartin.ca/>

Category (HQ)
237 B Ave SE #404
Calgary, Alberta T2G 5C5

Toronto
55 Canal St.
Toronto, Ontario M4W 3G3

Copyright, Plans, sketches, graphic representations and specifications in instruments of service, whether the project is awarded through a contract or not, remain the property of the engineering studio or institution, the respective clients, including repeatable clients, of all phases: drawings, project, construction, operation and maintenance. The client's freedom of reference in connection with his own undertakings in the project, granted by representation and specifications for the above-mentioned representations and specifications should not be used to claim or otherwise for his own or any other project. All parts of these drawings and not be reproduced or altered without the permission of the Design Office, Inc. (architect).

The contractual work of all dimensions and specifications between and during the construction project, any errors, omissions and misinterpretations must be reported to the architect.

2020-2015

DTR-D	22/05/09	Revised for DTR-2	GO
DTR-C	22/04/09	Issued for DTR-2	GO
DTR-B	22/04/08	Issued for DTR-2	GO
DTR-A	22/03/01	Issued for DTR-1	GO

Project
Trinity


1453 No'ia Drive SW
Calgary, Alberta, Canada
Tel 11 Block 2 Mar 141 2944

Project No.	Start Date
2020//16	Project_start_date
Drawn	Checked
Reviewed	By

Scale
1/4" = 1'-0"

Sheet Title
**Building 03 - Floor Plan -
Level 2**

Sheet No.
A203 03

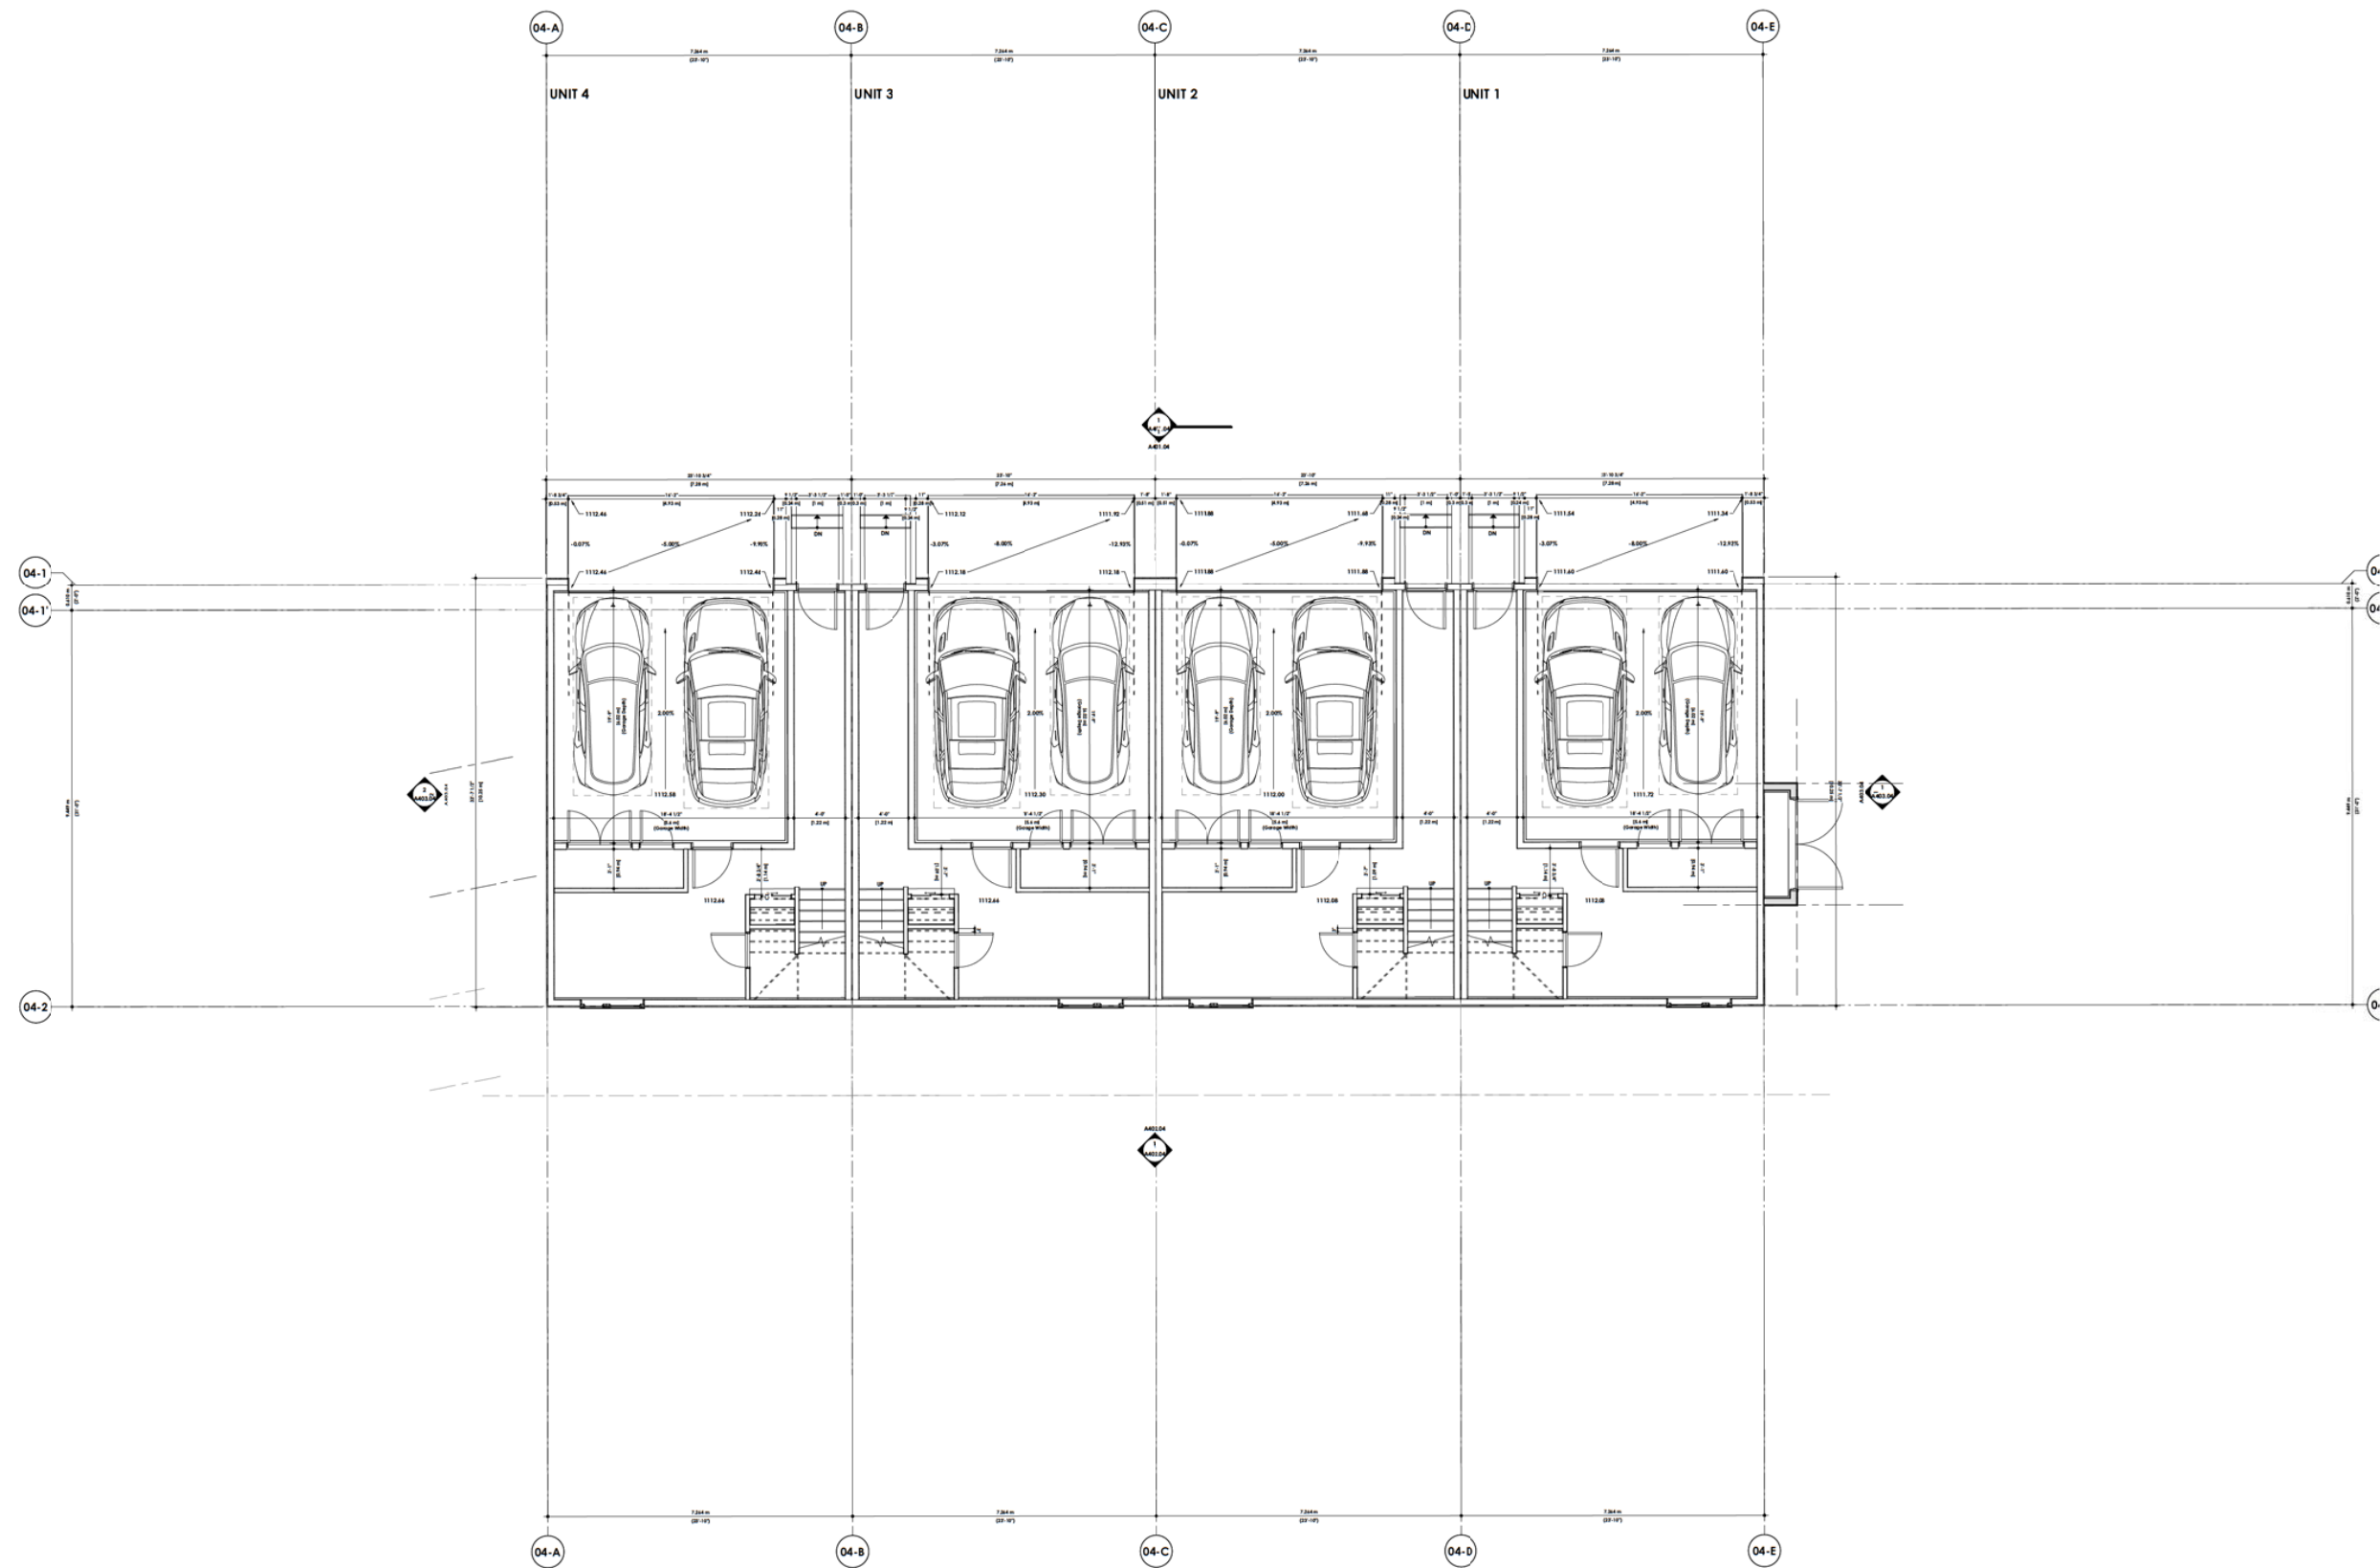

**DAVIGNON
MARTIN**
Design: Martin D. Davignon & Interior Design
1000 Avenue of the Americas
Calgary, Alberta T2C 3C3
Tel: 403.243.1111
Fax: 403.243.1112
Email: info@dm.ca

Copyright 2022, Martin D. Davignon & Interior Design. All rights reserved. This document is the property of Martin D. Davignon & Interior Design. No part of this document may be reproduced without written permission from Martin D. Davignon & Interior Design. The information contained herein is for informational purposes only and does not constitute an offer of any financial product or service. 


2020///15

Scale
North

DATE	REVISION	BY
2020/11/15	Revised for CDR-2	DD
2020/11/15	Revised for CDR-3	DD
2020/11/15	Revised for CDR-4	DD
2020/11/15	Revised for CDR-5	DD
2020/11/15	Revised for CDR-6	DD
2020/11/15	Revised for CDR-7	DD
2020/11/15	Revised for CDR-8	DD
2020/11/15	Revised for CDR-9	DD
2020/11/15	Revised for CDR-10	DD

Project
Trinity
1422 North Dakota St
Calgary, Alberta T2C 3C3
Project No. 3000/15
Start Date
Project Name, Date
Drawn
Checked
By

Scale
1/4" = 1'-0"
Sheet Title
Building 04 - Floor Plan -
Basement
Sheet No.
A201.04

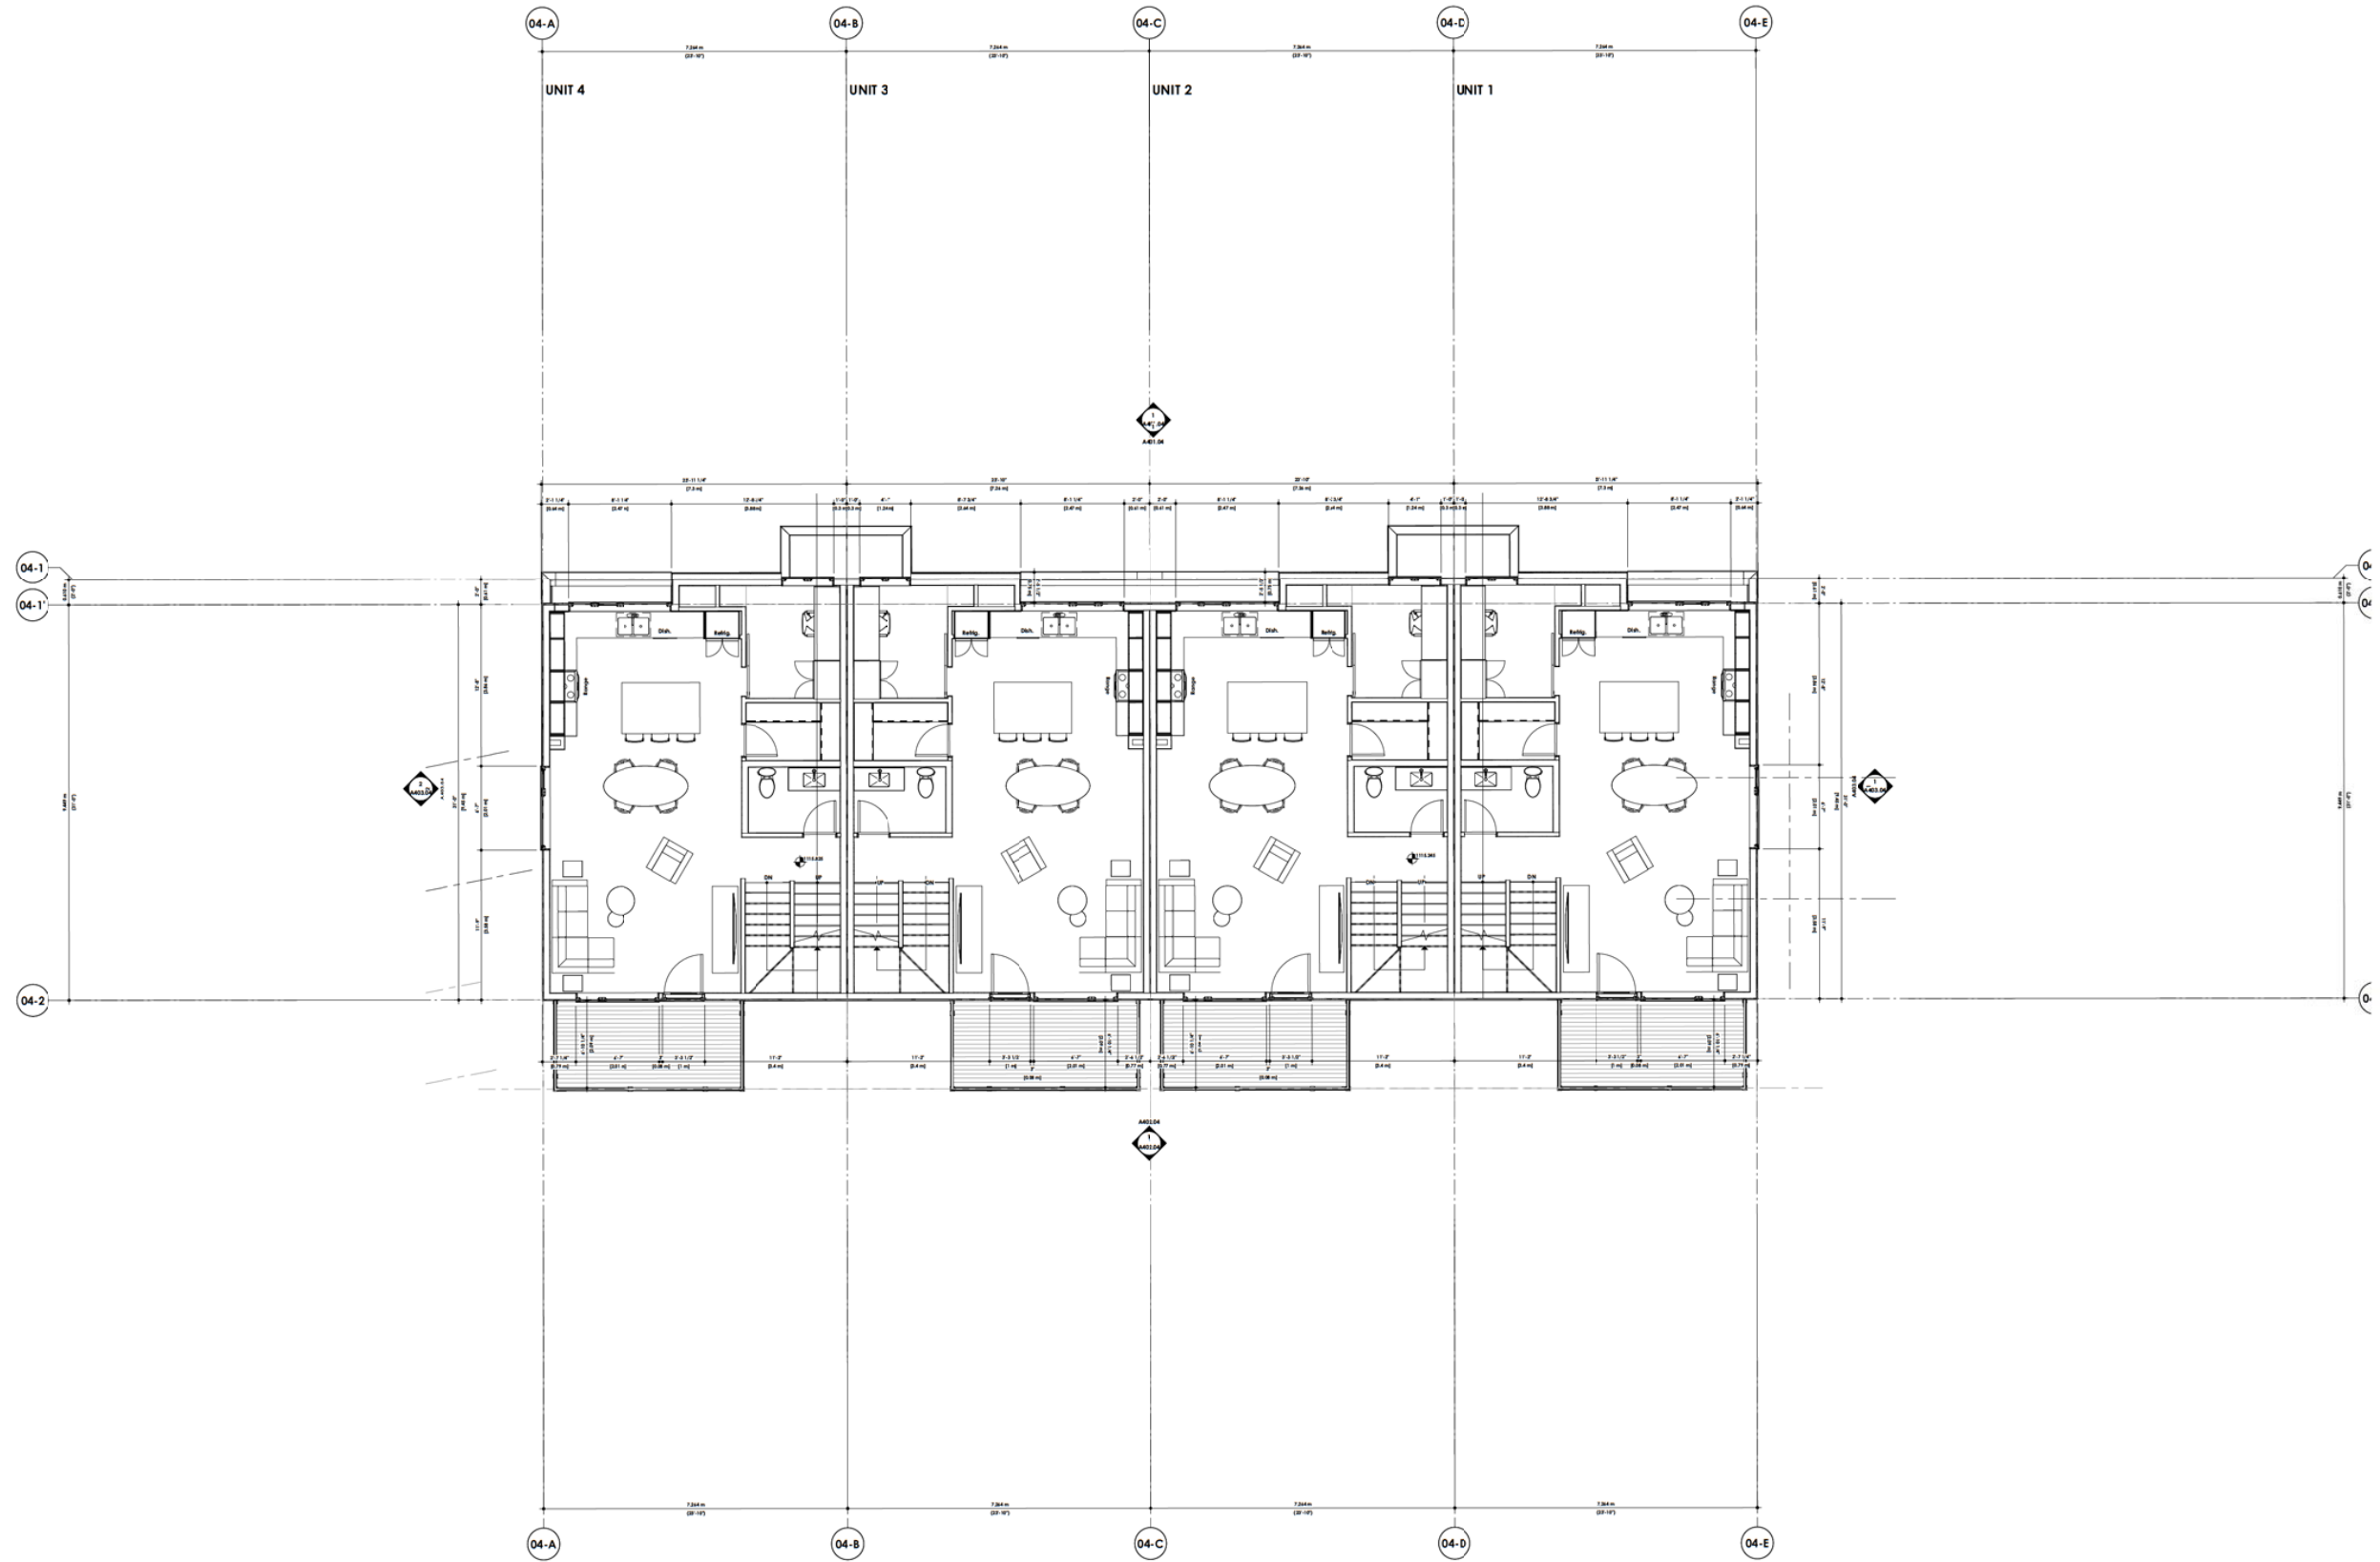DAVIGNON
MARTIN

Daigneon Martin Architecture & Interior Design
<https://www.daigneonmartin.ca/>

Calgary (HQ)
 237 8 Ave SE #403
 Calgary, Alberta T2G 5C3

Toronto
 50 Carol St.
 Toronto, Ontario M4M 3G3

Copyright Flors, reserves graphic representations and specifications as its own work. Therefore, the project is delivered in its final state and remains the property of Designstudio Architects. They may retain copies, including reproductions, copies, plans, sketches, drawings, graphic representations and specific facts for information and reference in connection with your use and/or ongoing use of the project. Except for reference purposes, the plans, sketches, drawings, graphic representations and specifications should not be used for other purposes or alterations to the project or any other project. All parts of these drawings shall not be reproduced or used without the permission of the Designstudio Architects.

during the construction project. Any errors, omissions and misinterpretations must be reported to the Architect.

2020///15

2020///15

Seed

Night

DTR-D	22/03/09	Revised for DTR-2	GO
DTR-C	22/04/09	Issued for DTR-2	GO
DTR-B	22/04/08	Issued for DTR-2	GO
DTR-A	22/03/01	Issued for DTR-1	GO

Project
Trinity

1453 Na'a Drive SW
Calgary, Alberta, Canada

Project No.
2020/7/18


Drawn
Gregoire B.

Scale
1/4" = 1'-0"

Sheet Title
**Building 04 - Floor Plan -
Level 1**

Sheet No. _____

A202.04

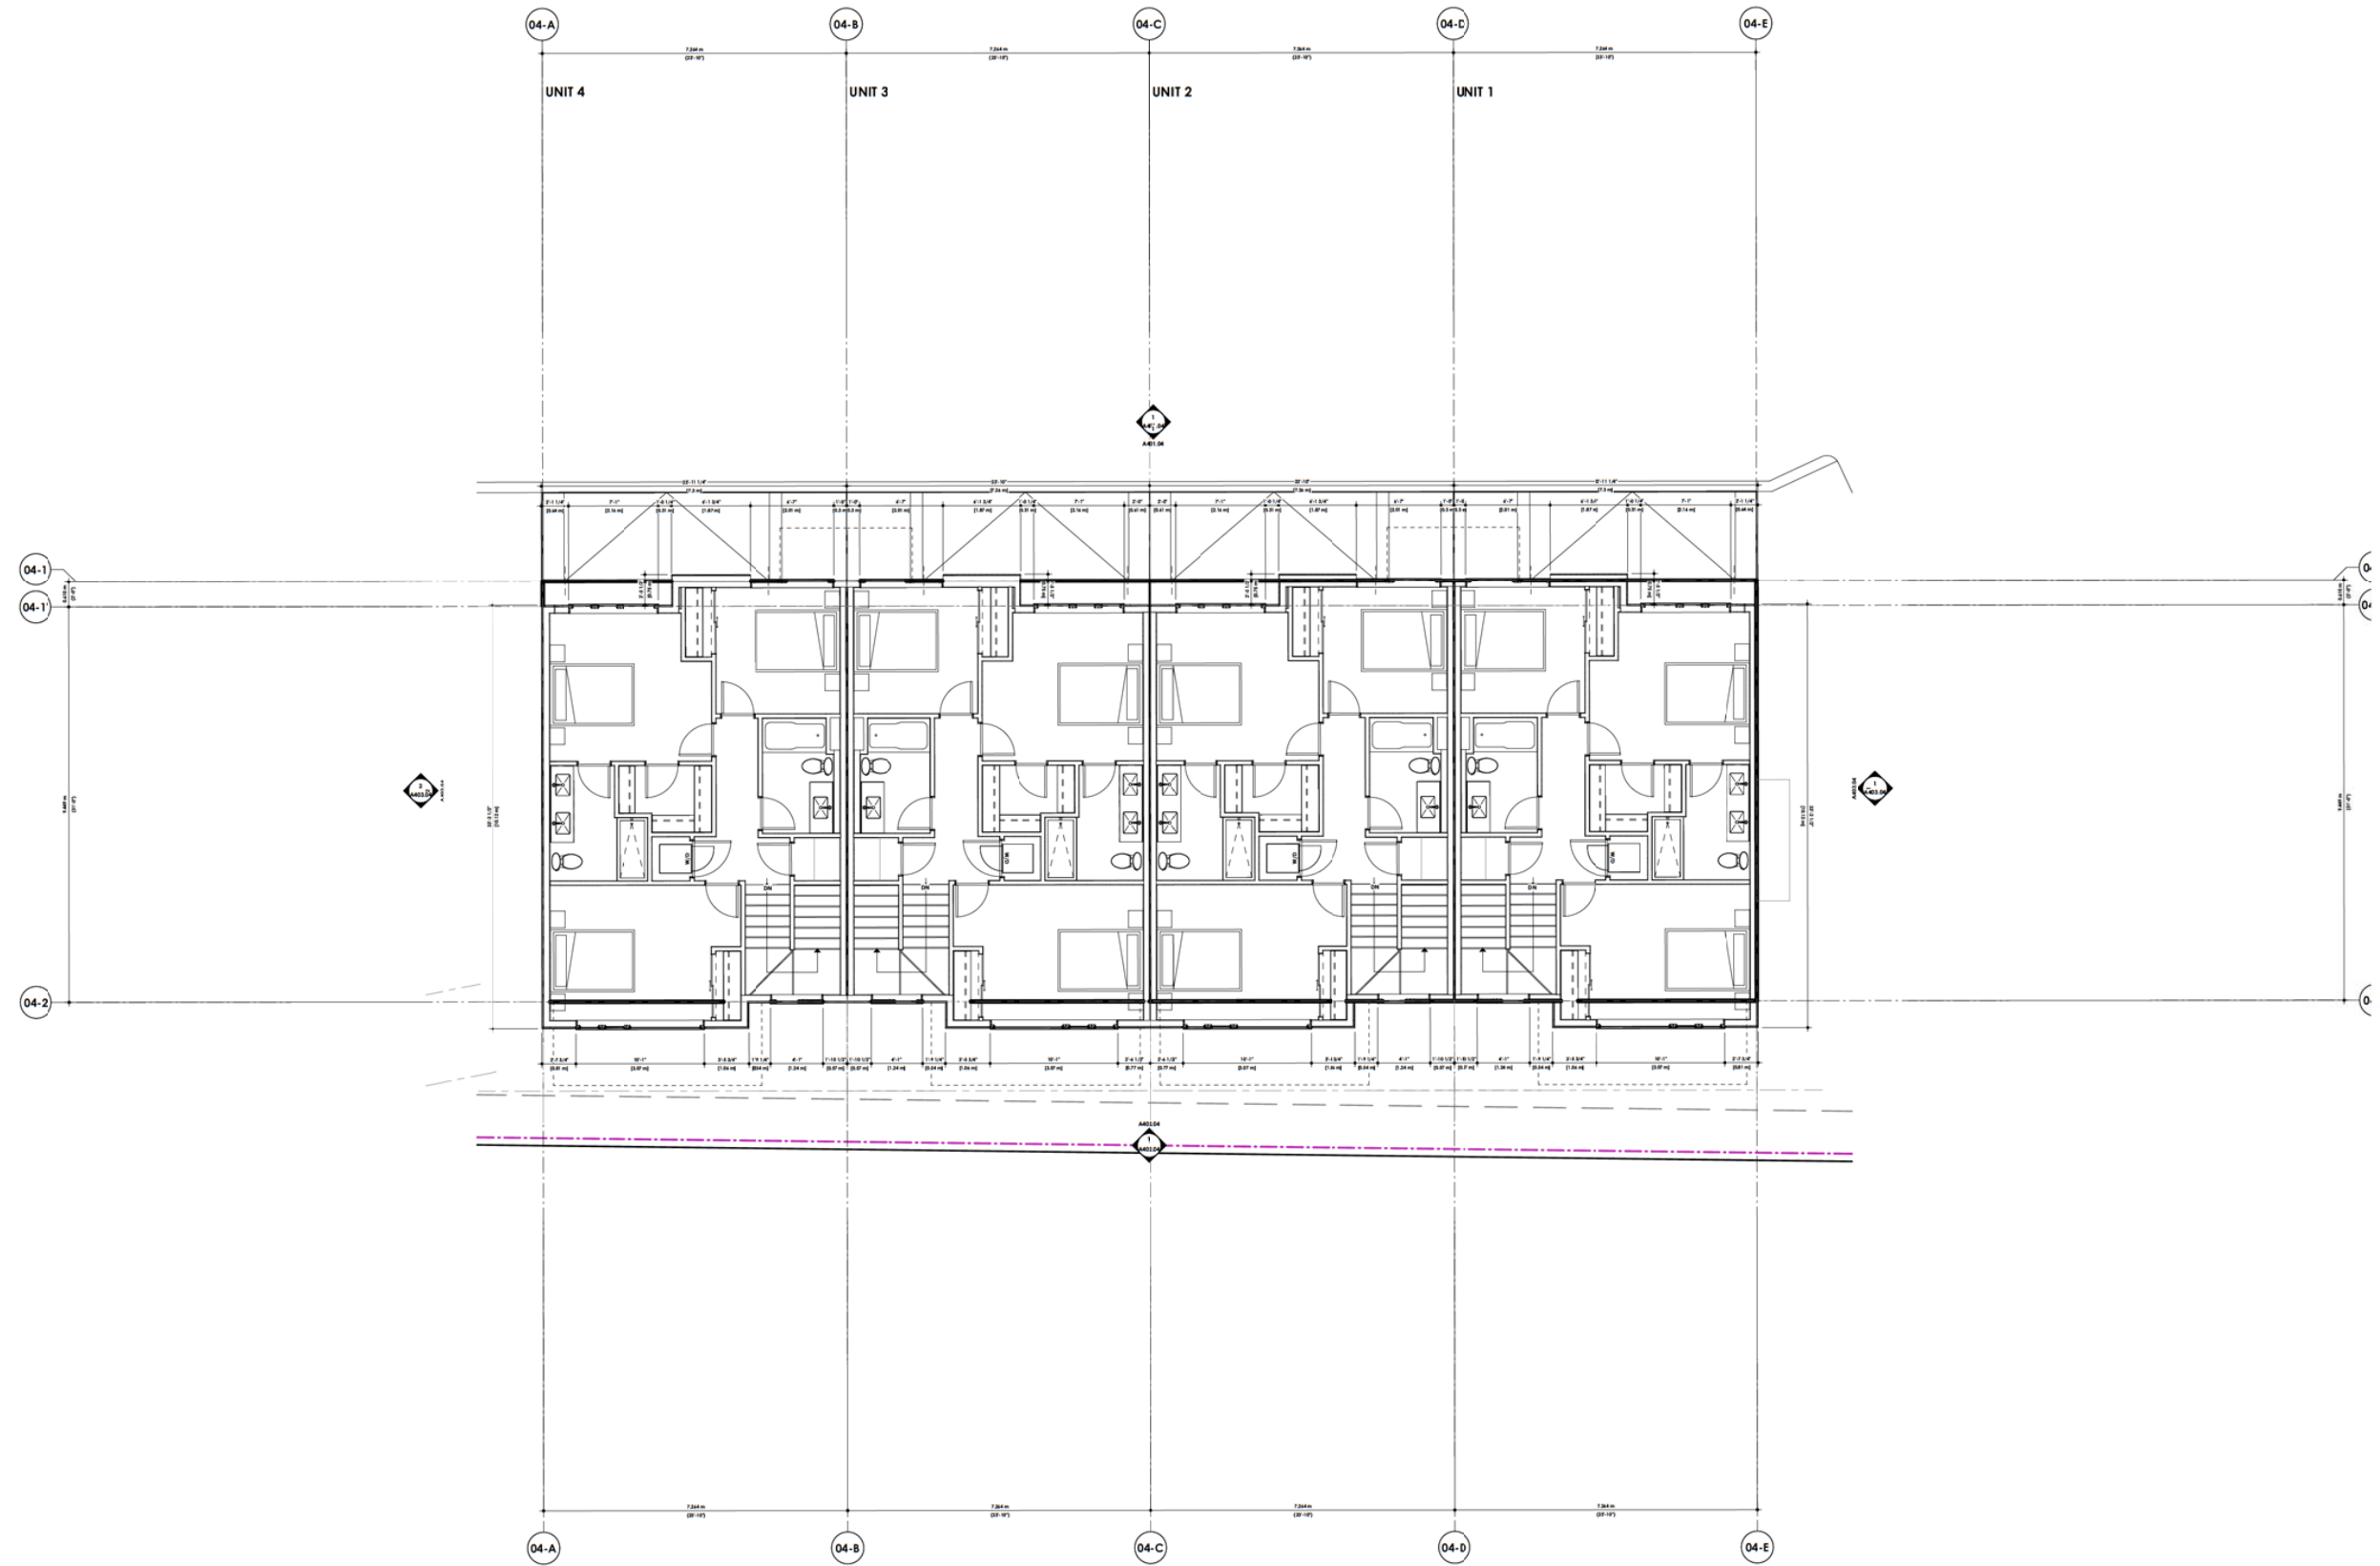DAVIGNON
MARTIN

Daigman Martin Architecture & Interior Design
<https://www.daigmanmartin.ca/>

Calgary HQ
237 8 Ave SE #402
Calgary, Alberta T2G 5C3

Toronto
50 Carroll St.
Toronto, Ontario M4M 3G3

Copyright Plans, drawings, graphic representations and specifications, or instruments of service, whether the project is executed or not that remain the property of DesignTeam Architecture. They may retain copies, including reproductions, copies of plans, drawings, drawings, graphic representations and specifications, or instruments of service, for their own use and reference in connection with your use and ownership of the project, except for reference purposes. The plans, drawings, drawings, graphic representations and specifications should not be used for other projects or alterations to the project or on any other project. All parts of these drawings that are not reproduced or used without the permission of DesignTeam Architecture.

The contractor shall verify all dimensions and specifications before and during construction. Any errors, omissions and misinterpretations must be reported to the Architect.

2020//15

DTR-D	22/05/09	Revised for DTR-2	GO
DTR-C	22/04/09	Issued for DTR-2	GO
DTR-B	22/04/08	Issued for DTR-2	GO
DTR-A	22/03/01	Issued for DTR-1	GO

Project
Trinity

1453 Nola Drive SW
Calgary, Alberta, Canada


Project No.	Start Date
2020//16	Project_Invoice_Date
Drawn	Checked
Grandes D.	ED

Scale
1/4" = 1'-0"

Sheet Title
**Building 04 - Floor Plan -
Level 2**

Sheet No. _____

A203.04

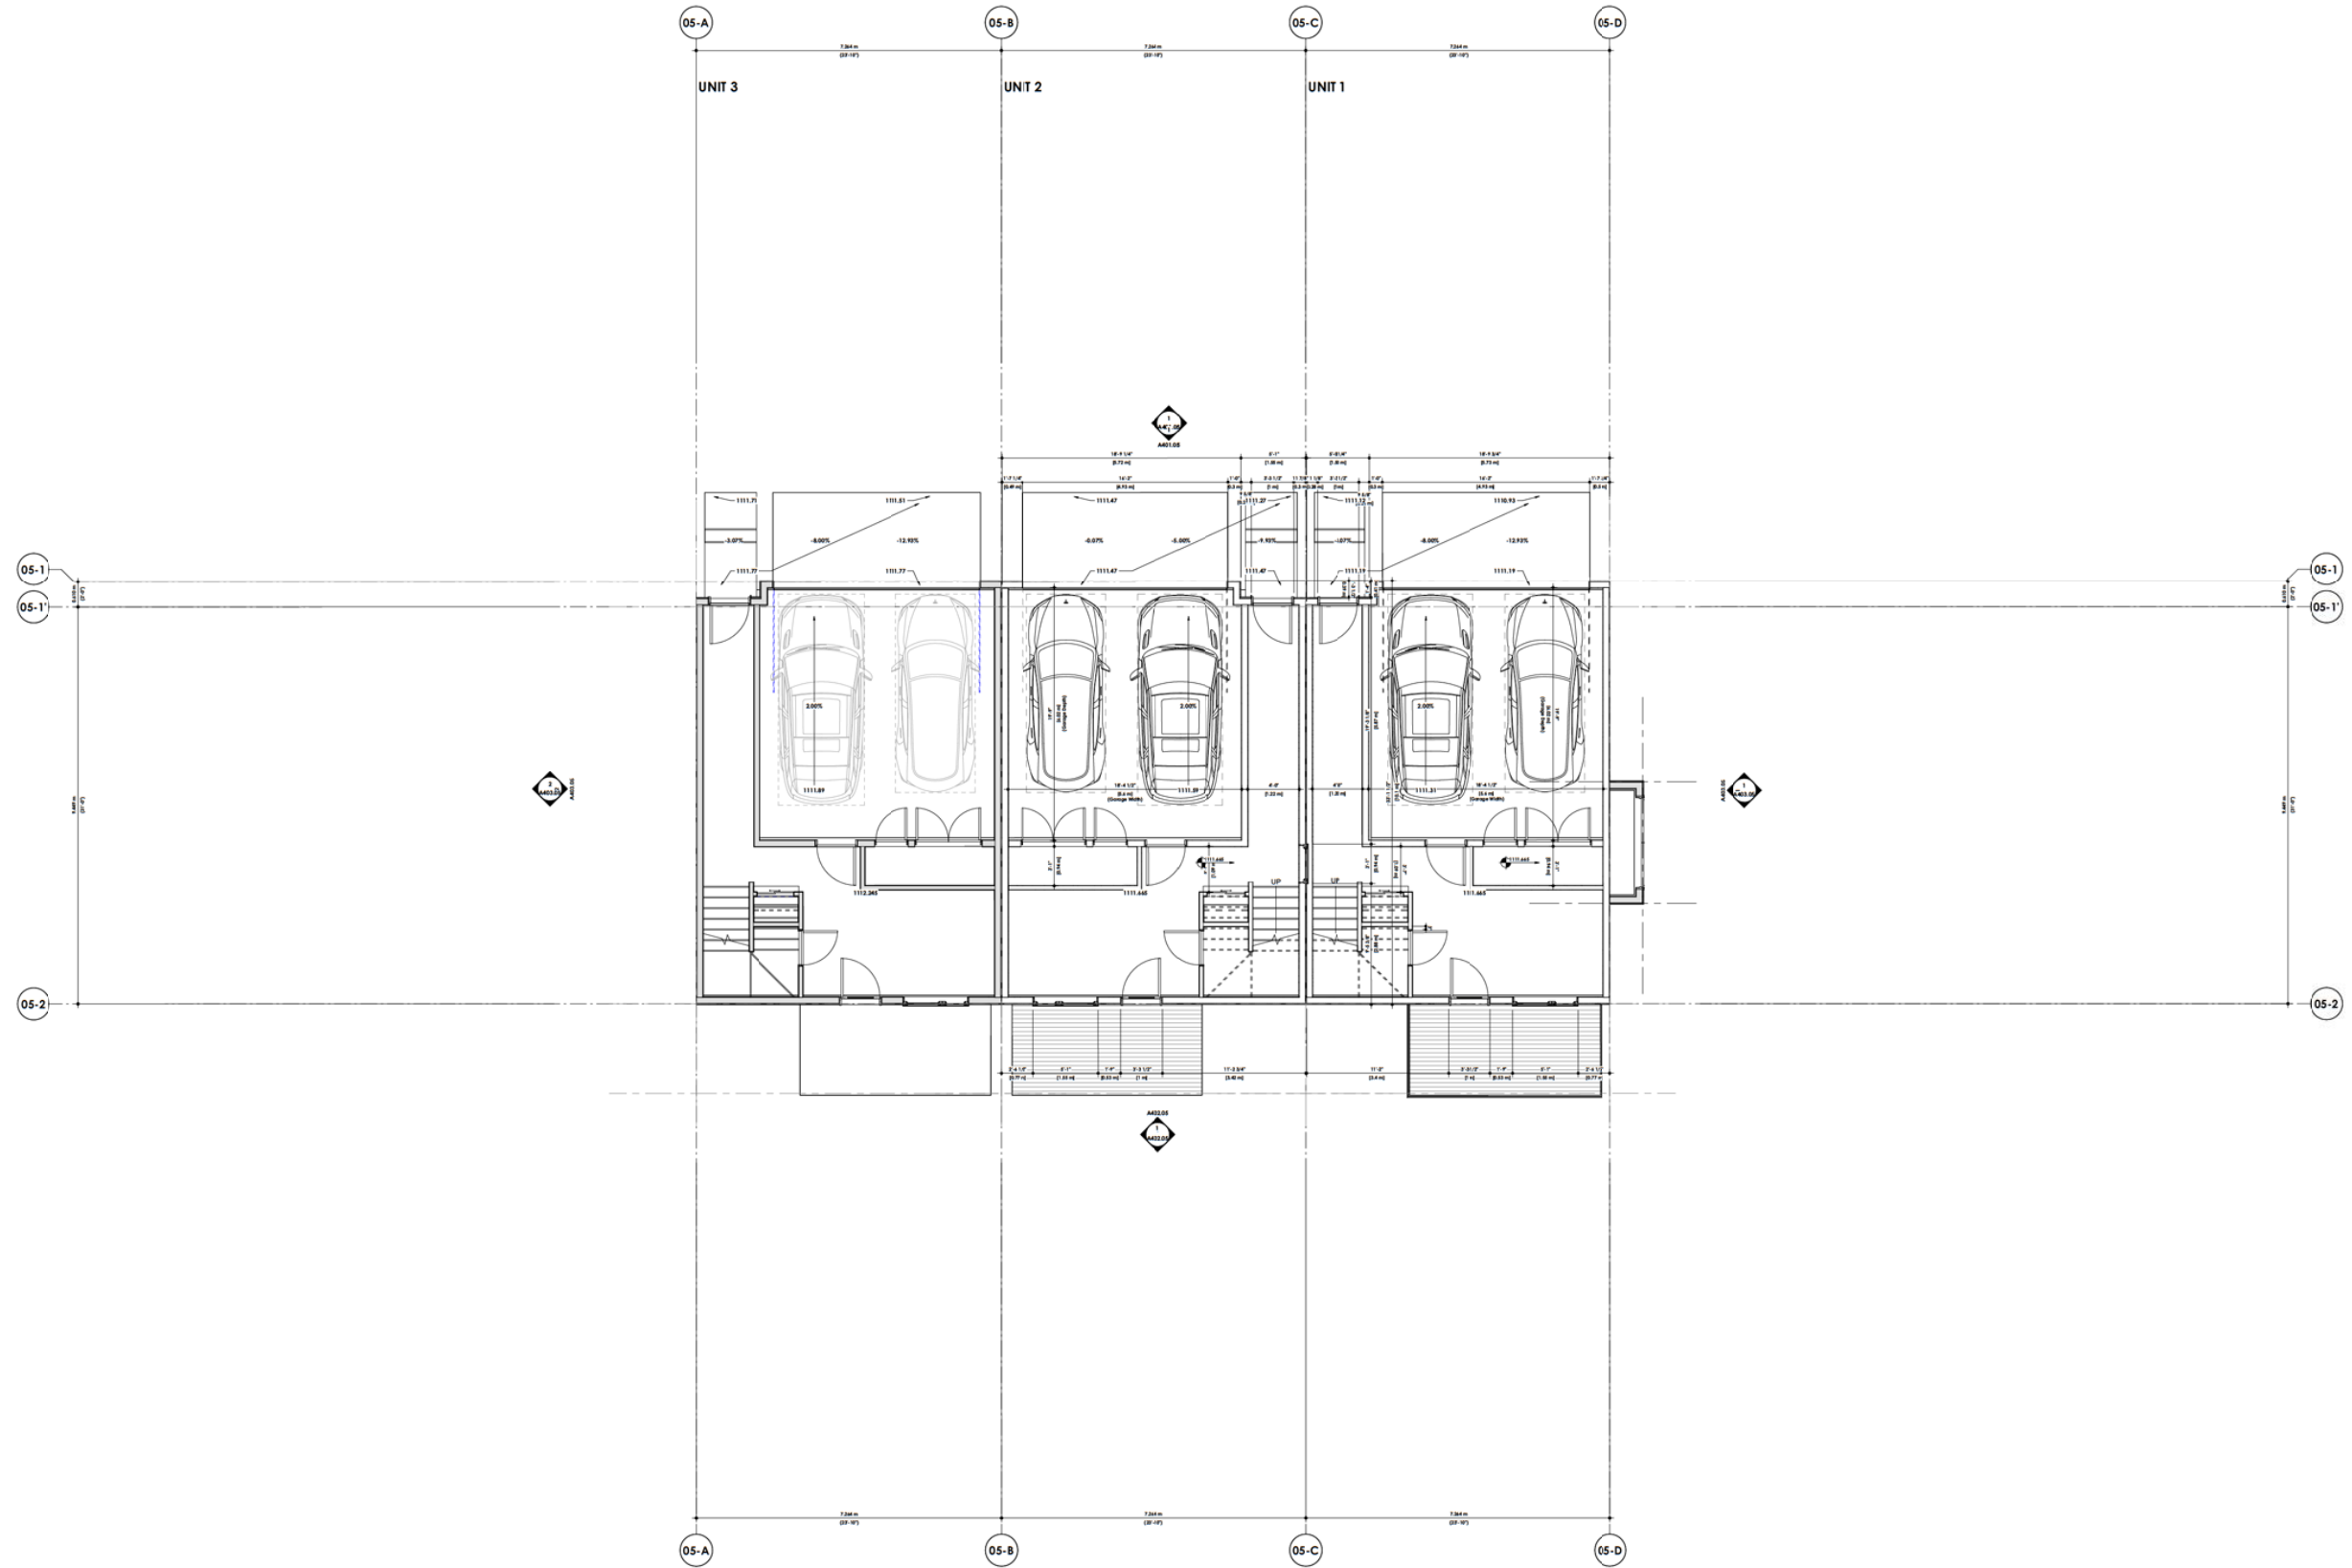DAVIGNON
MARTIN

Daigneon Martin Architecture & Interior Design
<https://www.daigneonmartin.ca/>

Calgary (HQ)
 237 8 Ave SE #430
 Calgary, Alberta T2G 5C3

Toronto
 50 Carol St.
 Toronto, Ontario M4M 3G3

Copyright: Plans, drawings, graphics, representations and specifications are intellectual property of the project. Intellectual property of the project includes the property of Designgroup Architecture. This may contain copies, including reproductions, copies, of plans, drawings, drawings, graphics, representations and specifications for information and reference in connection with your use and development of the project. Except for reference purposes, the plans, drawings, drawings, graphics, representations and specifications shall not be used for other purposes or alterations to the project or any other project. All parts of these drawings shall not be reproduced or used without the permission of the Designgroup Architecture.

2020///15

Seed

North

Project
Trinity

1453 Mac's Drive SW
Calgary, Alberta, Canada
Tel 416 291 2244

Project No.	Start Date
2020/1/18	Project_Issue_Date
Drawn	Checked
Gregoire D.	ED

Scale
1/4" = 1'-0"


Sheet Title

**Building 05 - Floor Plan -
Basement**

Sheet No.

A201.05

DTR-D	22/04/09	Issued for DTR-2	GO
DTR-C	22/04/09	Issued for DTR-2	GO
DTR-B	22/04/08	Issued for DTR-2	GO
DTR-A	22/03/01	Issued for DTR-1	GO
A	Code	Breakdown	Ref

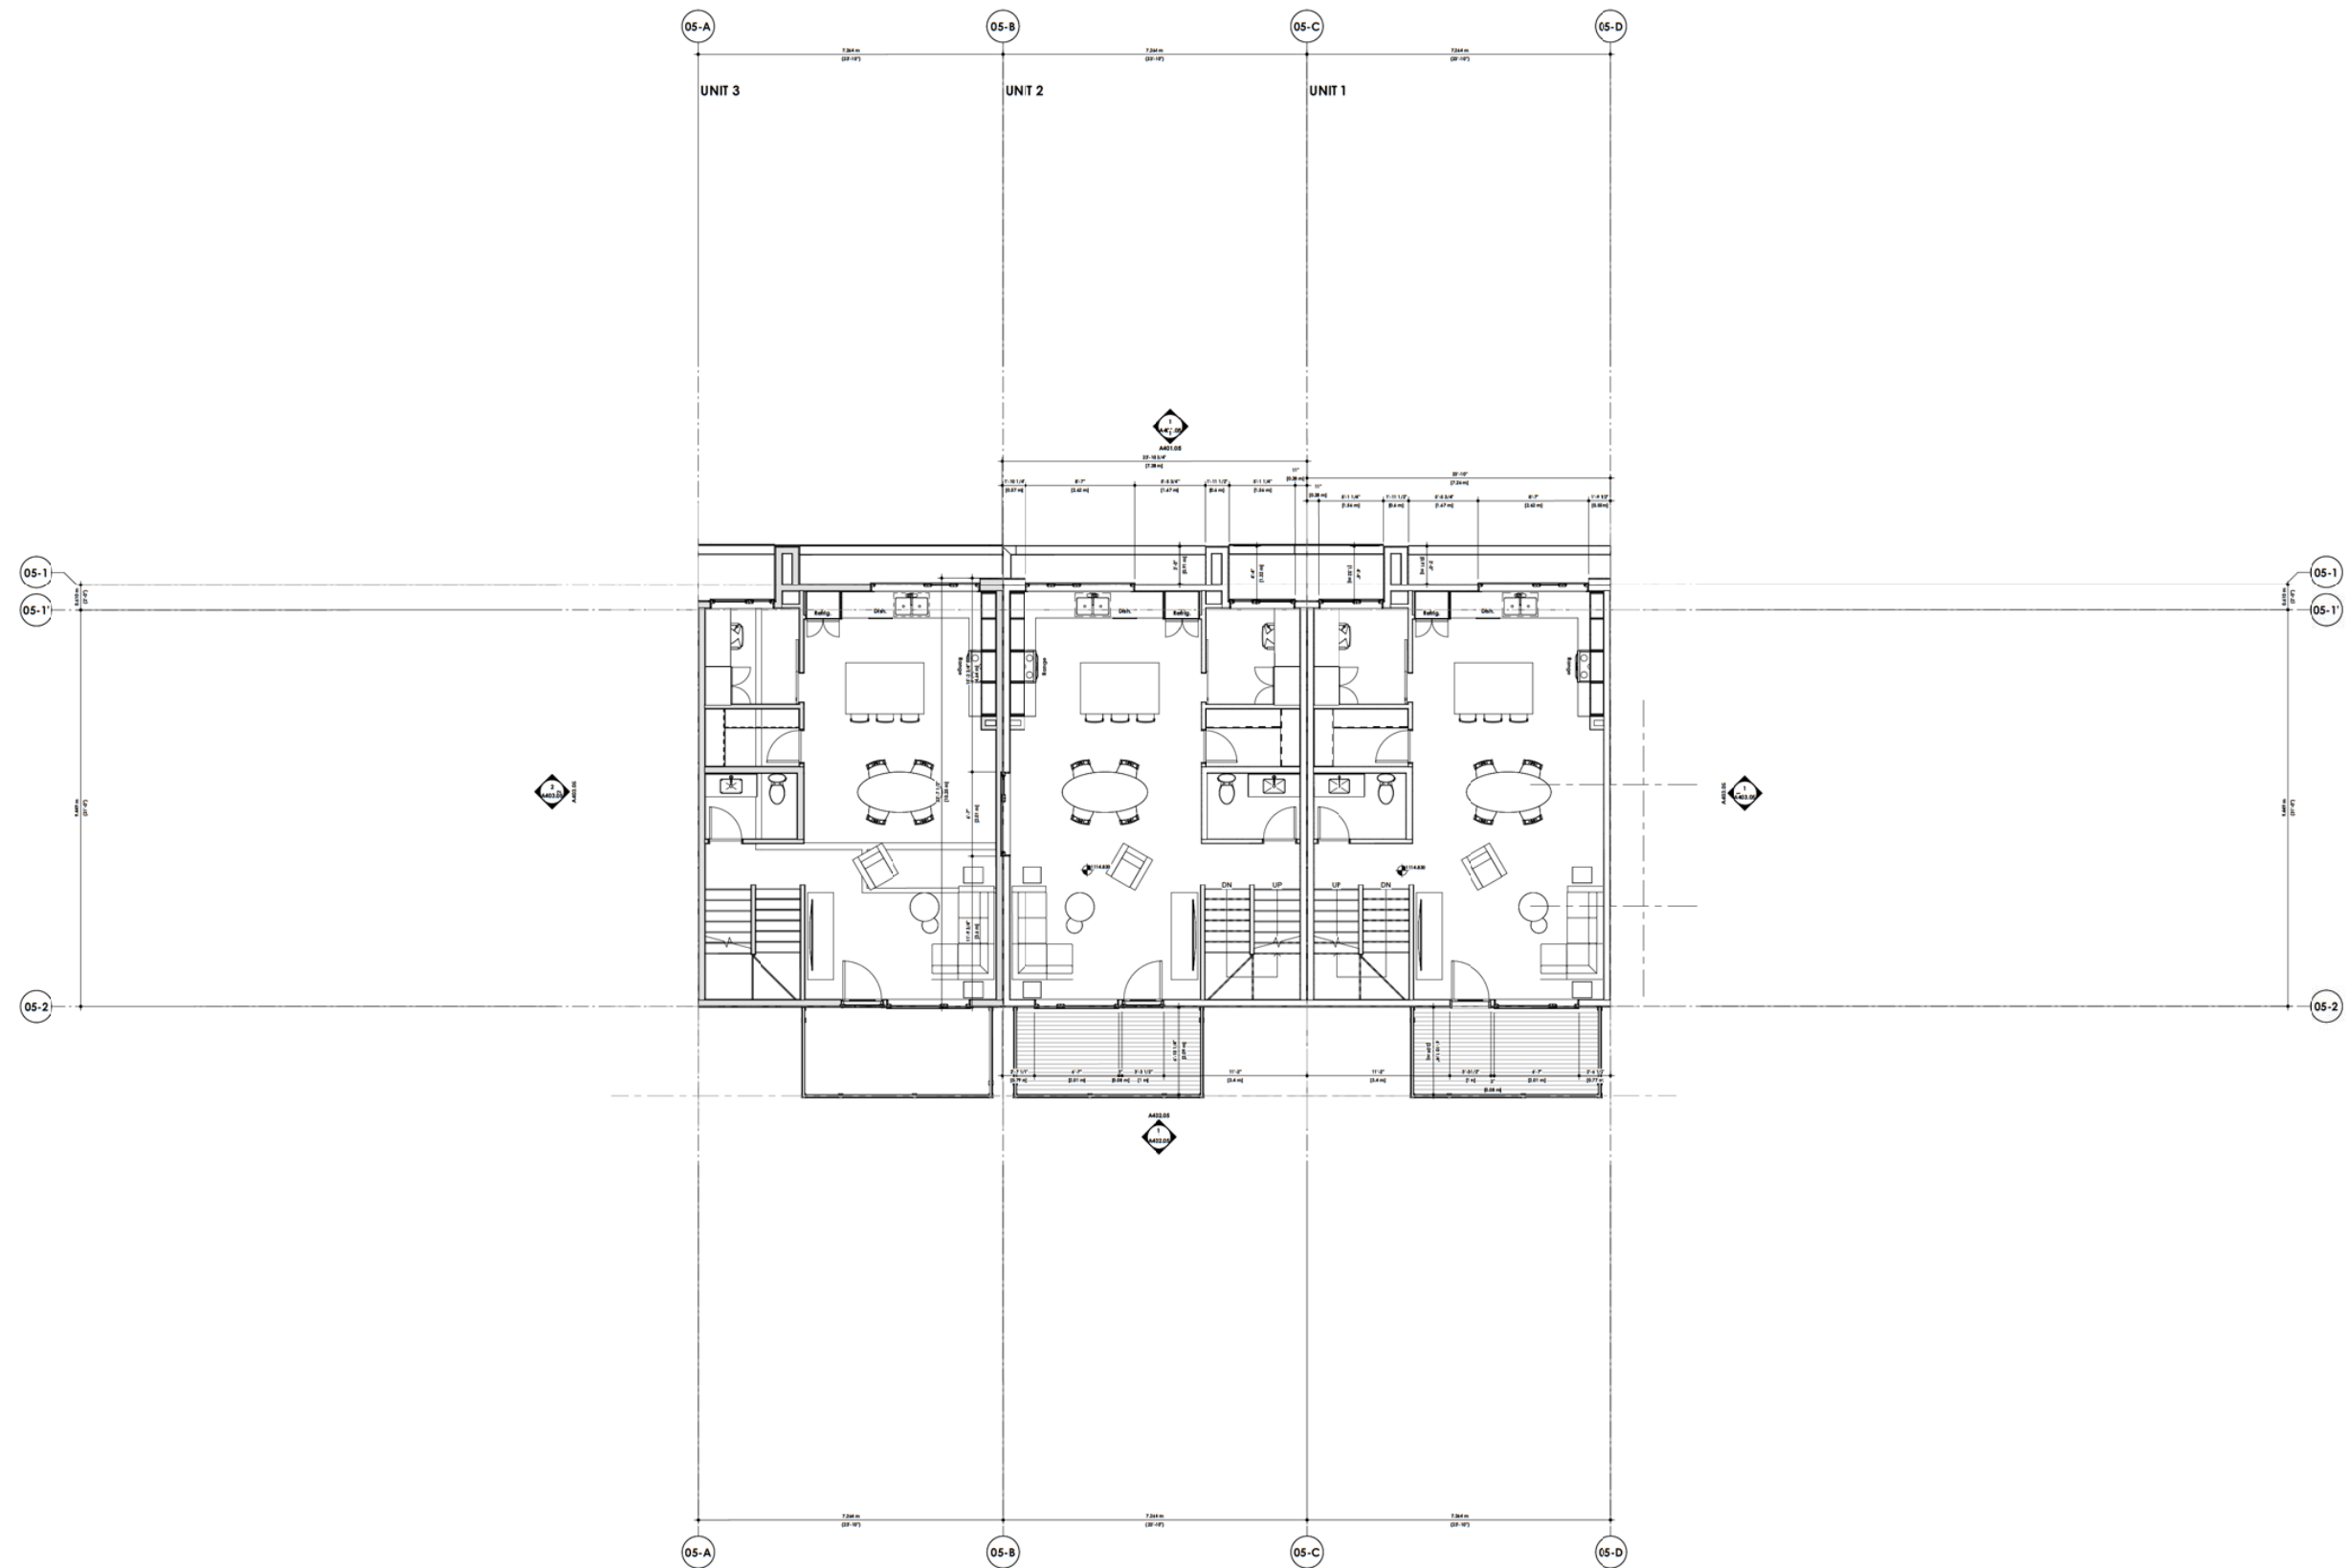

**DAVIGNON
MARTIN**

Davignon Martin Architecture & Interior Design
<https://www.davignonmartin.ca/>

Category (HQ)
237 B Ave SE #404
Calgary, Alberta T2G 5C5

Toronto
55 Canal St.
Toronto, Ontario M4W 3G3

Copyright Plans, sketches, graphic representations and specifications are instruments of service, whether the project is awarded or not. They remain the property of Designworks Architecture. They may contain confidential and/or proprietary information. Designworks Architecture representations and specifications for information and reference in connection with your own end-use(s) of the project, or design or reference purposes, the plans, sketches, drawings, graphic representations and specifications shall not be used for others or in connection to the project or any other project. All partial fees shall be paid in full and not paid or used without the permission of the Designworks Architecture.

The contractor shall verify all dimensions and specifications before and during the construction project. Any errors, omissions and misunderstanding must be reported to the architect.

2020///15

DTR-D	22/06/09	Revised for DTR-2	GO
DTR-C	22/04/29	Issued for DTR-2	GO
DTR-B	22/04/08	Issued for DTR-2	GO
DTR-A	22/03/21	Issued for DTR-1	GO
A	Date	Revision	By

Project
Trinity


1453 No's Drive SW
Calgary, Alberta, Canada
lat 11 Block 2 Ror 141 2944

Project No. ST
2020//16 PR
Drawn C
Gregoire D. R

Scale
1/4" = 1'-0"

Sheet Title
**Building 05 - Floor Plan -
Level 1**

Sheet No.
A202.05

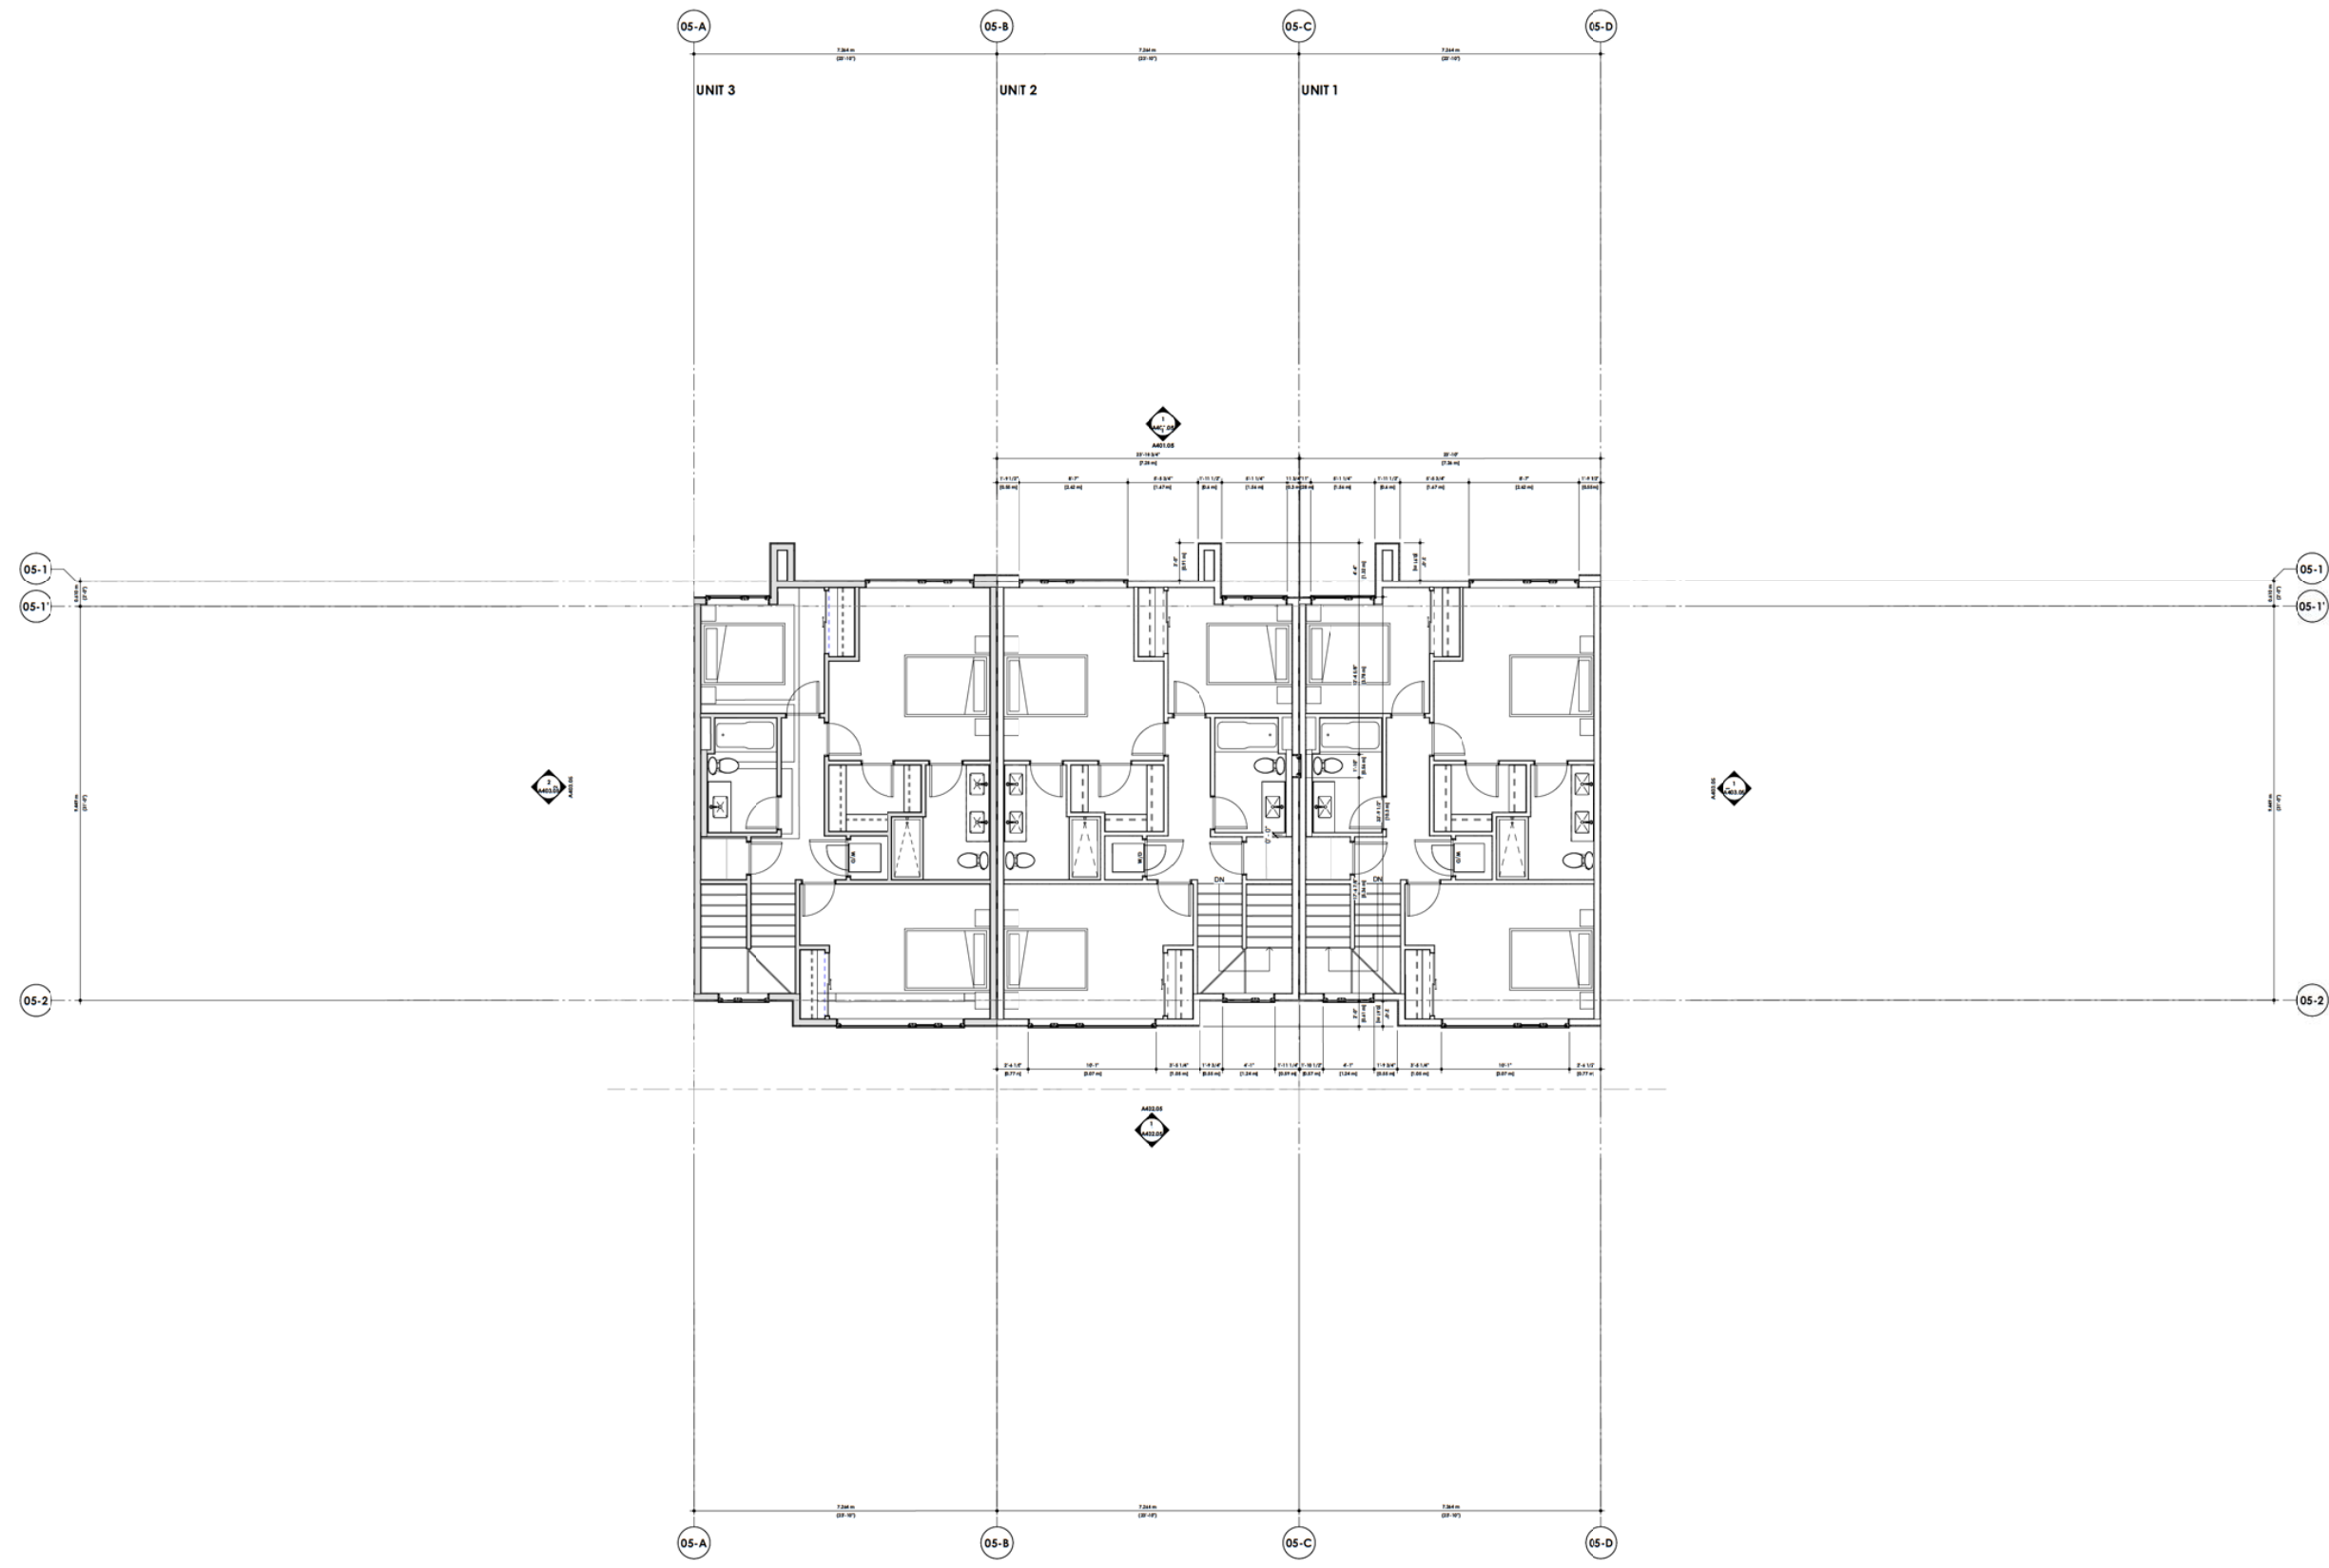

**DAVIGNON
MARTIN**
Designers
1200 10th Avenue S.E.
Calgary, Alberta T2G 1G1
Canada
Tel: (403) 243-1111
Fax: (403) 243-1112
Email: info@dm.ca


Copyright 2020, Davignon Martin Architects & Interiors Inc. All rights reserved. No part of this publication may be reproduced, stored in a retrieval system, or transmitted, in any form or by any means, electronic, mechanical, photocopying, recording, or by any information storage or retrieval system, without prior written permission from Davignon Martin Architects & Interiors Inc.

2020/11/15

DATE	DESCRIPTION	BY
2020/08/08	Revised for CDR-2	DD
2020/08/08	Revised for CDR-2	DD
2020/08/08	Revised for CDR-2	DD
2020/08/08	Revised for CDR-1	DD
2020/08/08	Revised for CDR-1	DD

Project
Trinity
1422 North Dakota St.
Calgary, Alberta, Canada
T2G 1G1
Project No. 3000/116
Start Date
Project Name, Date
Drawn
Checked
Reviewed

Scale
1/4" = 1'-0"
Sheet Title
**Building 05 - Floor Plan -
Level 2**
Sheet No.
A203.05

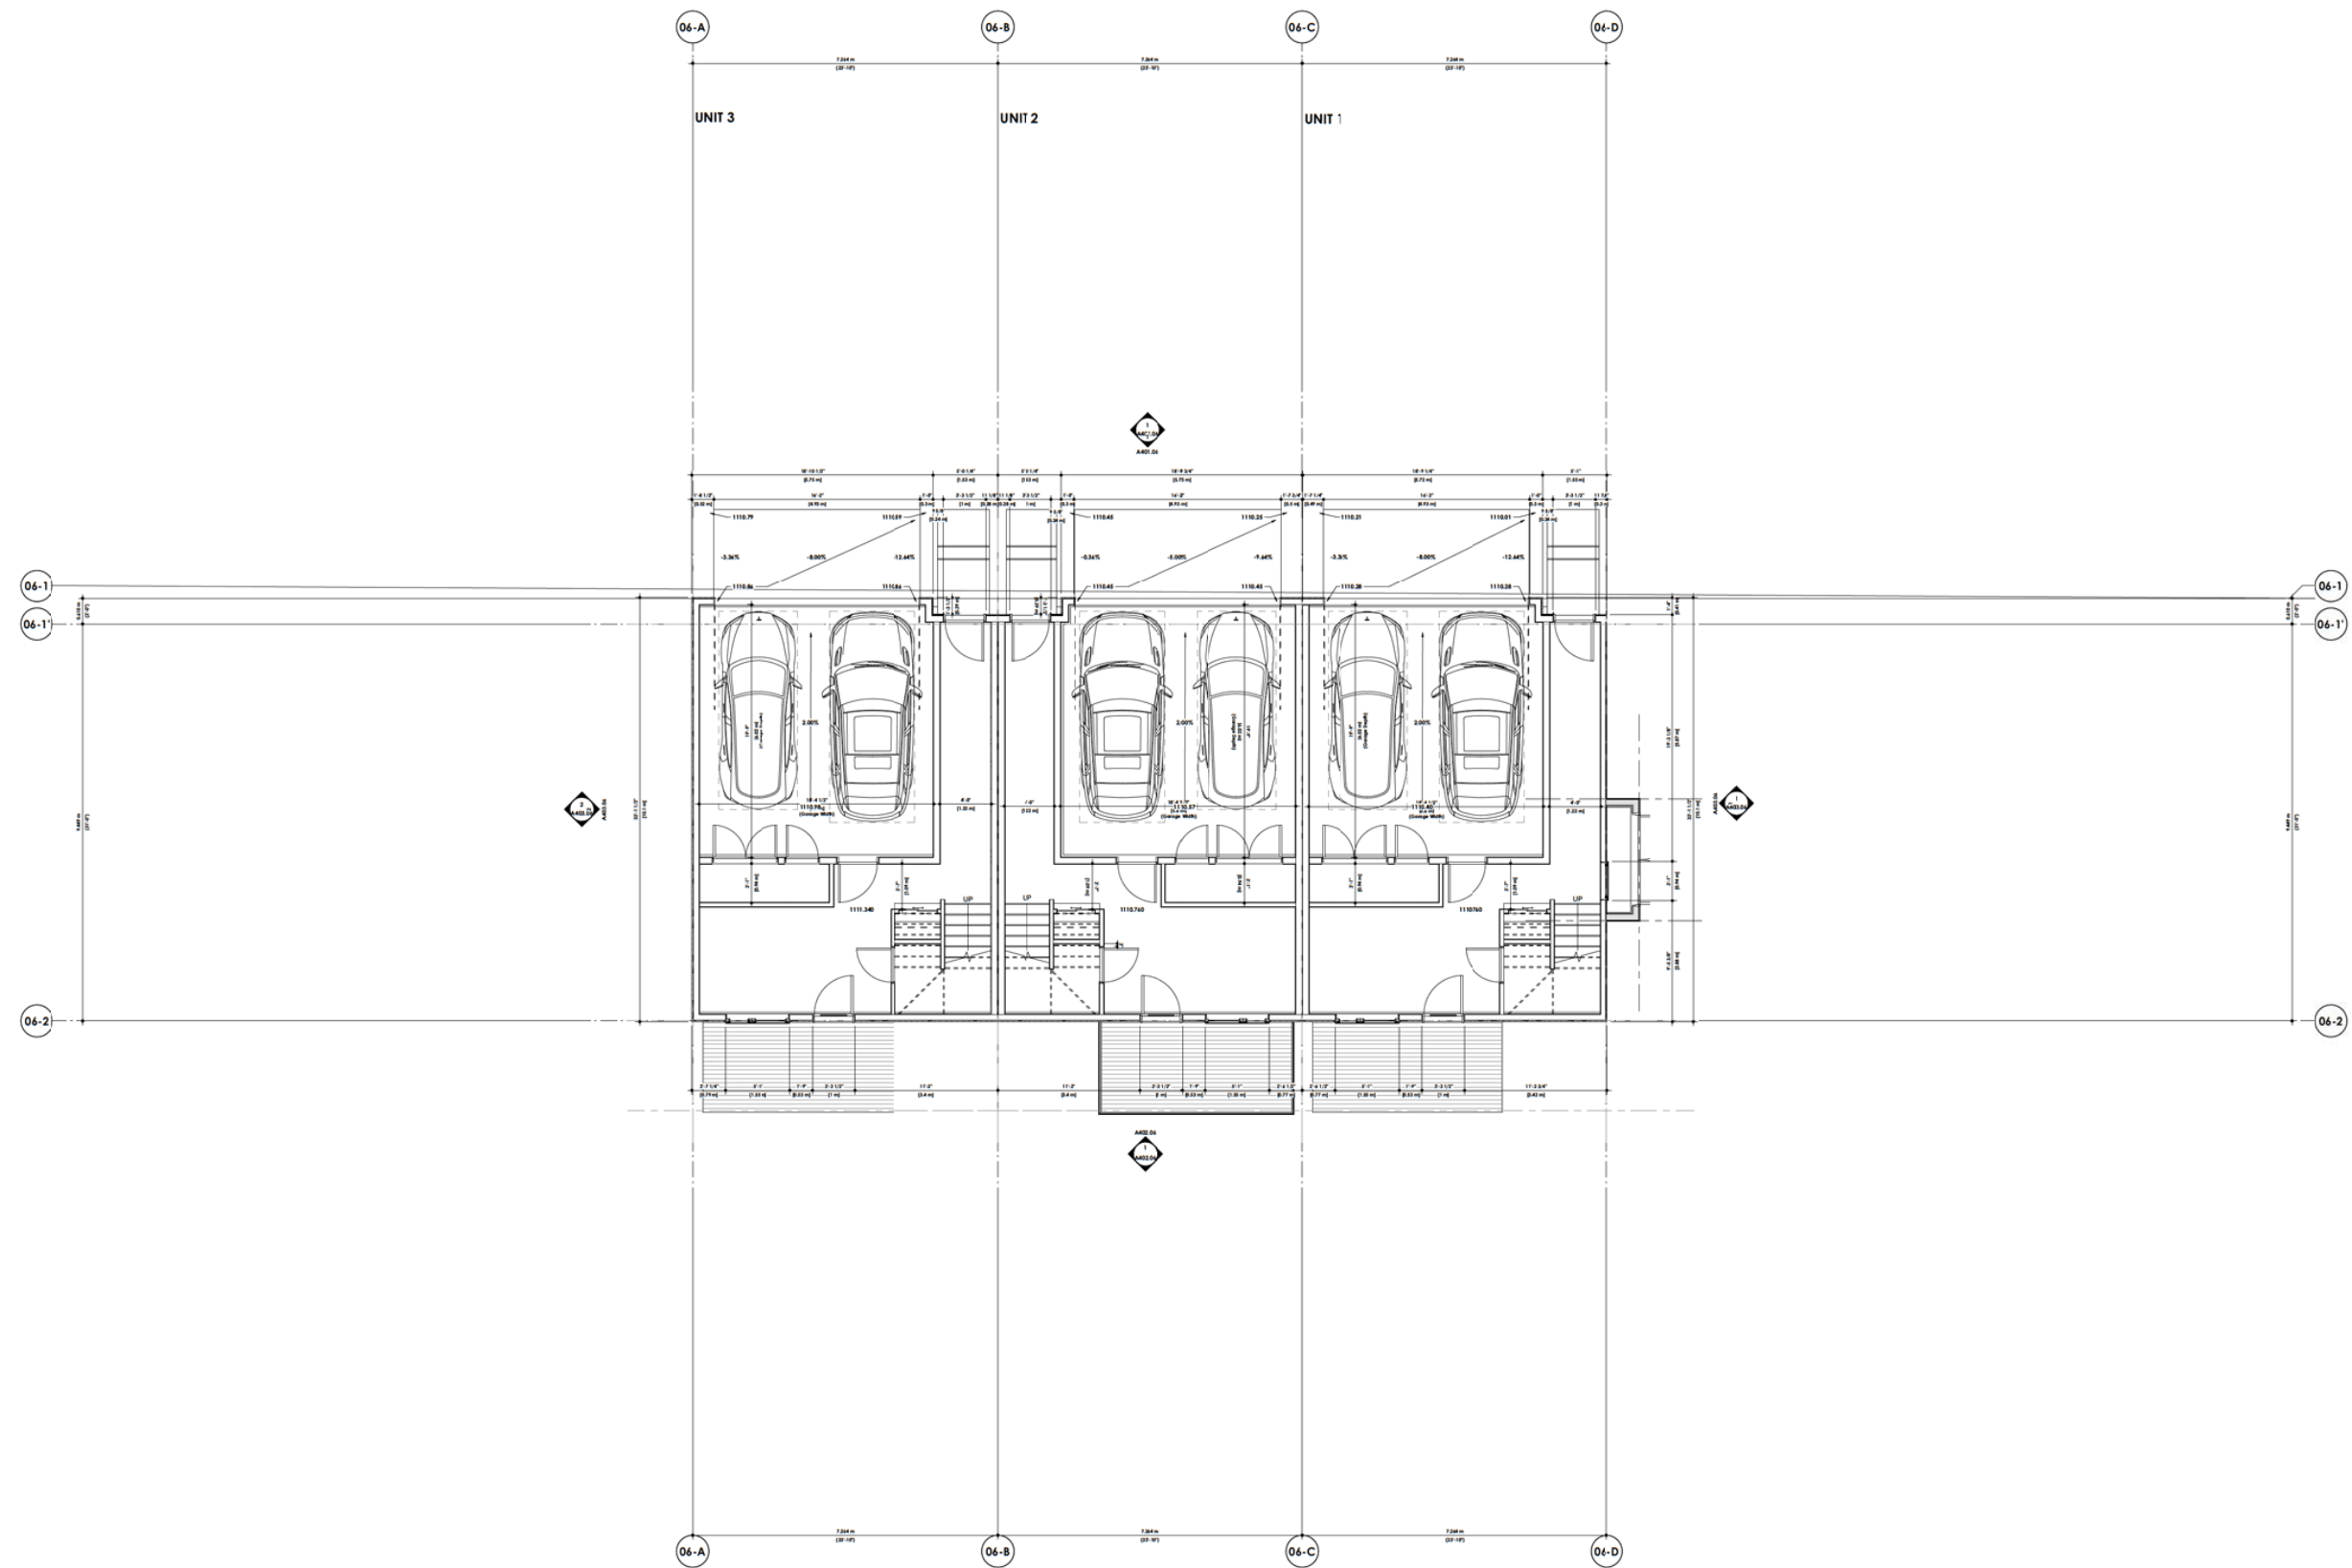DAVIGNON
MARTIN

Designsm Marlin Architecture & Interior Design
<http://www.designsmarlin.ca/>
Calgary (HQ)
 237 8 Ave SE #403
 Calgary, Alberta T2G 5C3
Toronto
 50 Carroll St.
 Toronto, Ontario M4M 3G3

Copyright Plan, sketches, graphic representations and specifications or instruments of service, whether the project is awarded a contract that retains the property of Designer's Intellectual Architecture. The requirements include providing copies of all documents to the client, including graphic representations and specified tools for information and reference in connection with your work and ownership of the project. Except for materials prepared by the plans, sketches, drawings, graphic representations and specifications shall be used for other purposes or alterations to the project or in any other form. At all times these drawings shall be stored and protected and will not permit the permission of the Designer's Intellectual Architecture.

The contractor shall develop all dimensions and specifications before and during the construction project. Any errors, omissions and misinterpretations must be reported to the architect.

2020///15

OTR-O	22/03/09	Revised for OTR-2	GO
OTR-C	22/04/09	Issued for OTR-2	GO
OTR-B	22/04/09	Issued for OTR-2	GO
OTR-A	22/03/21	Issued for OTR-1	GO
A	Index	Revision	By

Project
Trinity


1453 Nola Drive SW
Calgary, Alberta, Canada

Project No.	Start Date
2020//18	Project Issue Date
Drawn	Checked
Gregorio D.	ED

Scale
1/4" = 1'-0"

Sheet Title
**Building 06 - Floor Plan -
Basement**

Sheet No.
A201.06

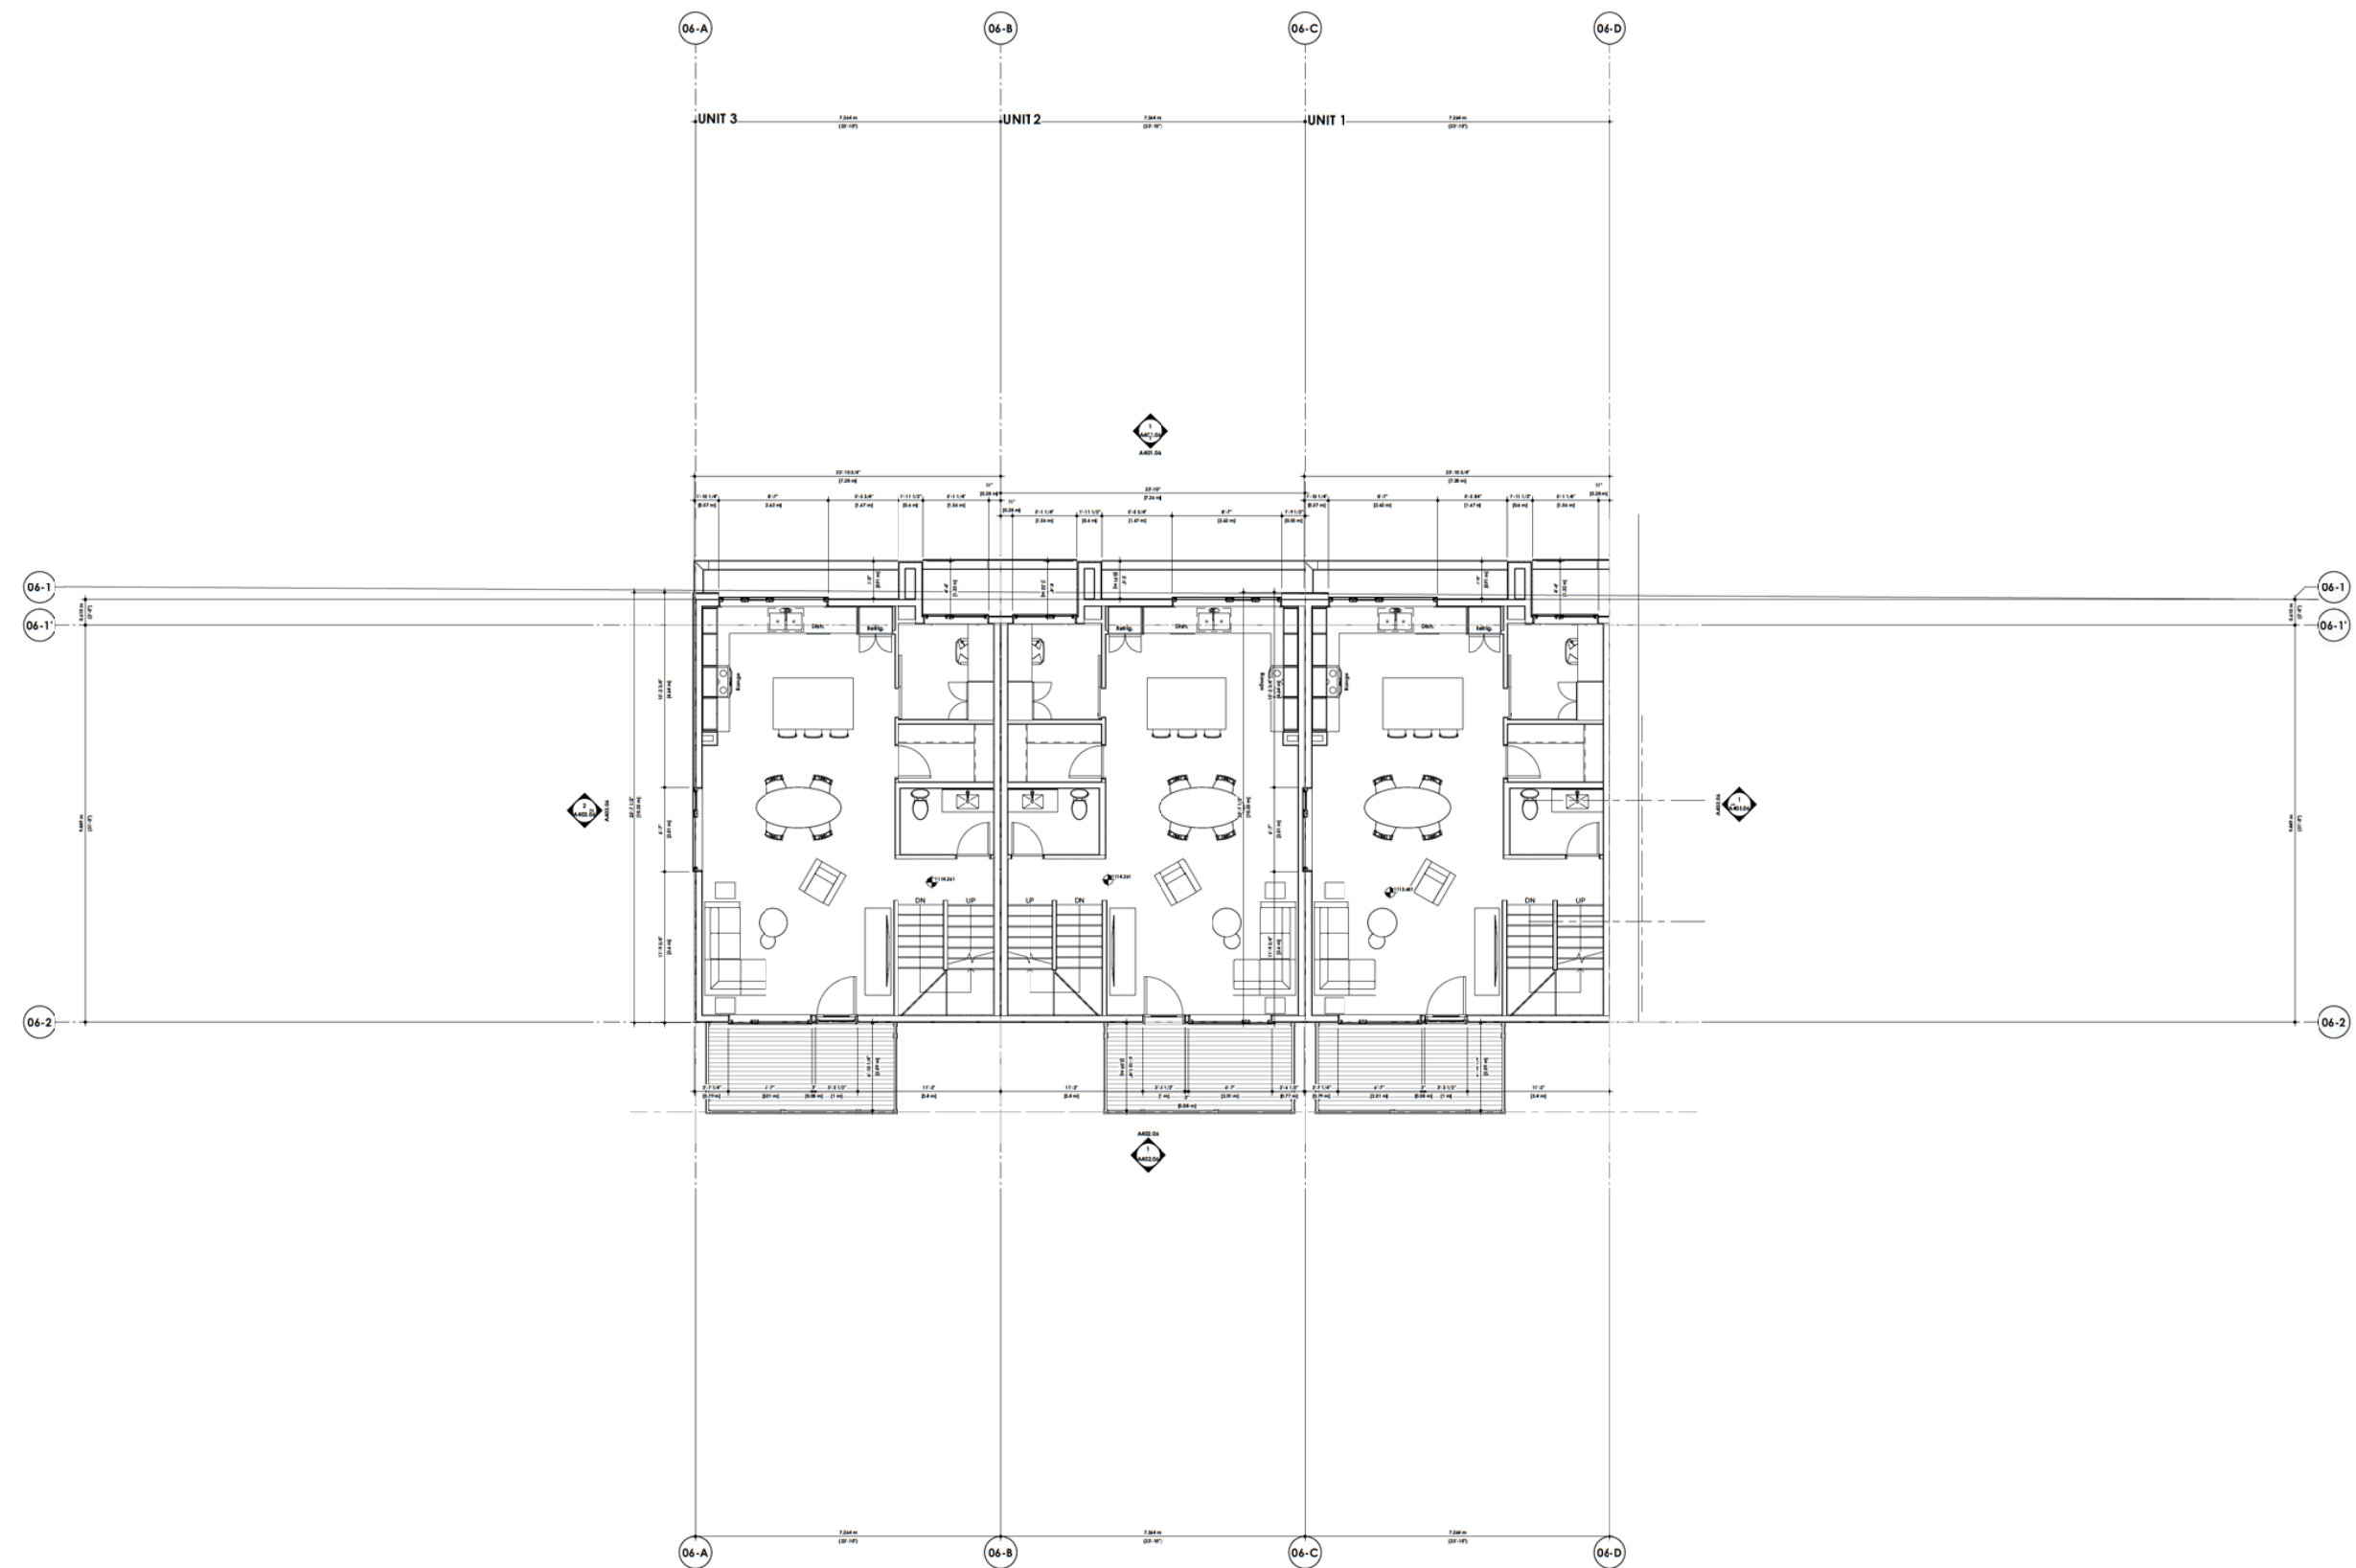DAVIGNON
MARTIN

Daigman Marle Architecture & Interior Design
<https://www.daigmanmarle.ca/>
Category [HQ]
 237 E Ave 1E #402
 Calgary, Alberta T2G 5C3
Toronto
 30 Carol St.
 Toronto, Ontario M4M 3G3

Copyright Plans, drawings, graphic representations and specifications are the property of service, whether the project is awarded or not that retains the property of Design/Build Architecture. The representation copies, including reproductions copies, of plans, drawings, drawings, graphic representations and specifications shall not be used or referenced in connection with your use and/or ownership of the project. Except for reference purposes, the plans, drawings, drawings, graphic representations and specifications shall not be used or referred to or alterations to the project or any other project. All parts of these drawings shall not be reproduced or used without the permission of the Design/Build Architecture.

2020///15

DTR-D	22/05/09	revised for DTR-2	CG
DTR-C	22/04/09	issued for DTR-2	CG
DTR-B	22/04/08	issued for DTR-2	CG
DTR-A	22/03/01	issued for DTR-1	CG

Project
Trinity

1453 No. 6 Drive SW
Calgary, Alberta, Canada

Project No. _____

Drawn
Grading B.


Scale
1" = 1'-0"

Sheet Title
**Building 06 - Floor Plan -
Level 1**

Sheet No. _____

Sheet No.

A202.06

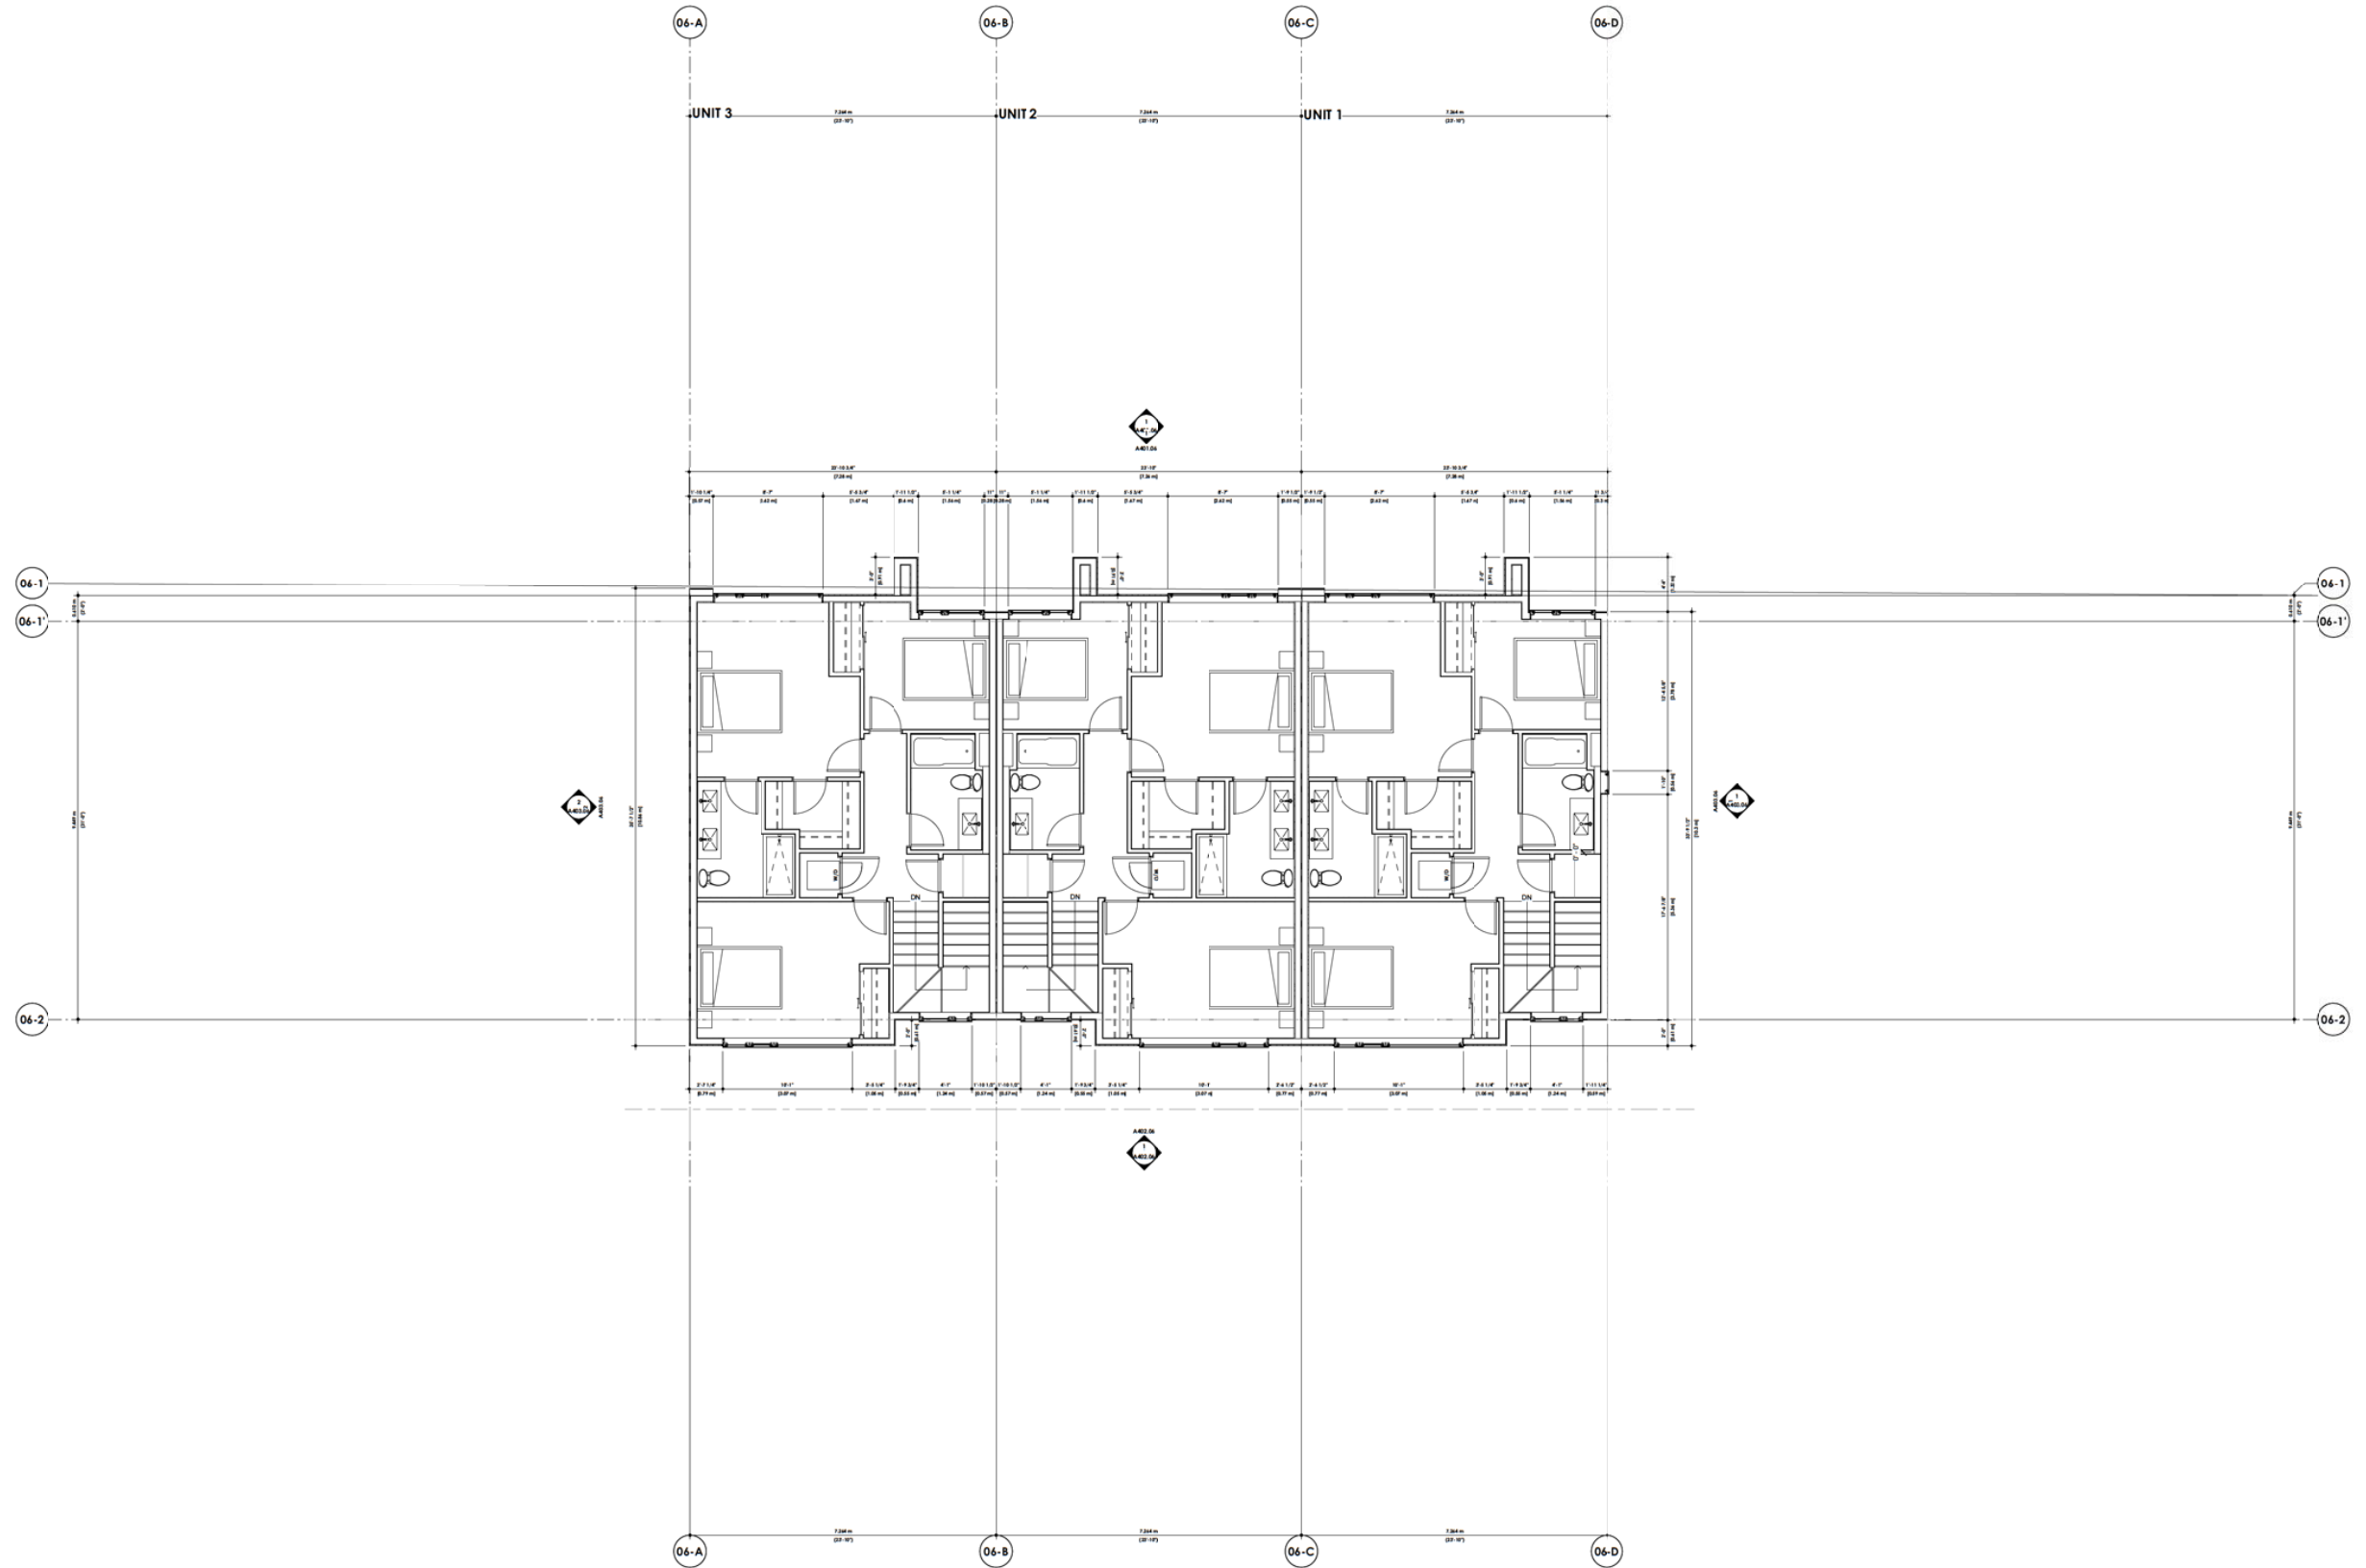DAVIGNON
MARTIN

Daigneonn Martin Architecture & Interior Design
<https://www.daigneonnmartin.ca/>

Calgary (HQ)
 237 8 Ave SE #403
 Calgary, Alberta T2G 5C3

Toronto
 50 Carroll St.
 Toronto, Ontario M4M 3G3

Copyright Plans, drawings, graphic representations and specifications are instruments of service, whether the project is executed or not. They shall remain the property of Design Group Inc./Architecture. You may retain copies, including reproductions, copies, of plans, drawings, drawings, graphic representations and specifications for informational and reference in connection with your use and/or ownership of the project. Except for reference purposes, the plans, drawings, drawings, graphic representations and specifications shall not be used for all others or alterations to the project or any other project. All parts of these drawings shall not be reproduced or used without the permission of the Design Group Inc./Architecture.

The contractor shall verify all dimensions and specifications before and

The contractor shall verify all dimensions and specifications before and during the construction project. Any errors, omissions and misinterpretations must be reported to the Architect.

2020///15

2020///15

Send

North

DTR-0	22/05/09	Revised for DTR-2	GO
DTR-C	22/04/09	Issued for DTR-2	GO
DTR-B	22/04/08	Issued for DTR-2	GO
DTR-A	22/03/01	Issued for DTR-1	GO
A	Date	Revision	By

Project
Trinity

1453 Na'ia Drive SW
Calgary, Alberta, Canada

Project No.	SI
2020/11	Pr


Drawn	C
Gregoire B.	B

Scale
1/4" = 1'-0"

Sheet Title
**Building 06 - Floor Plan -
Level 2**

Sheet No. _____

A203.06

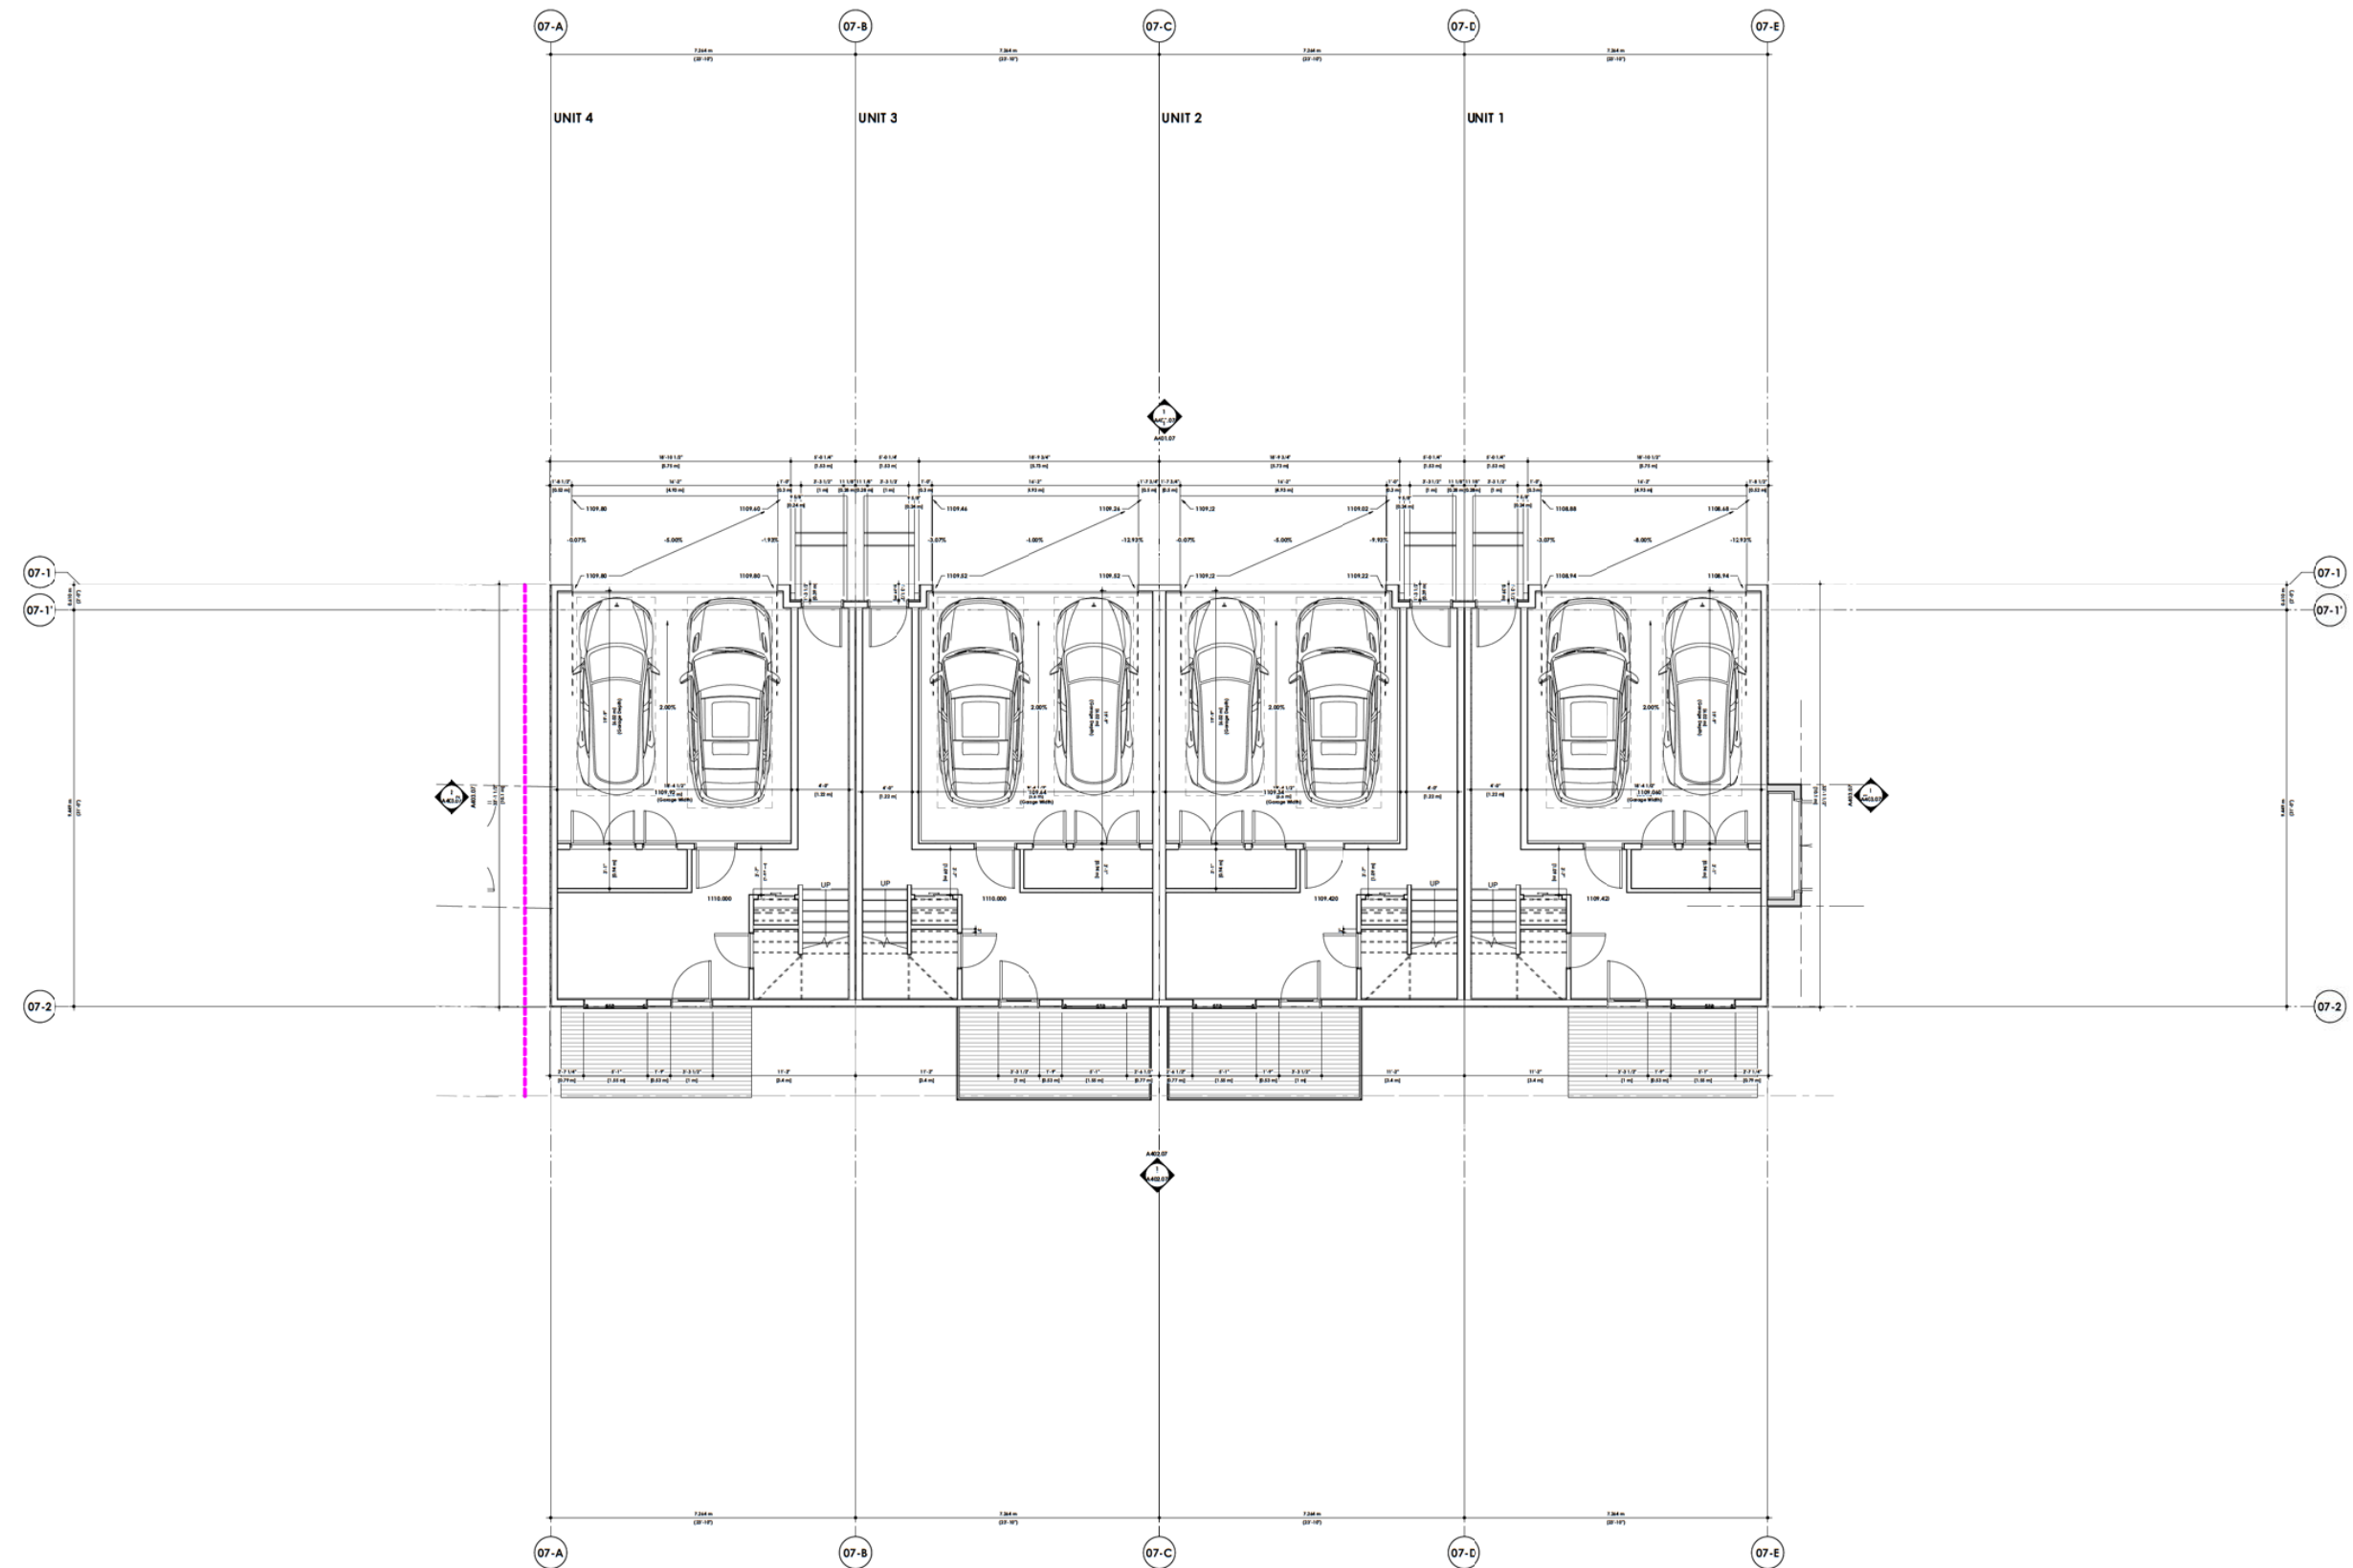DAVIGNON
MARTIN

Designen Martin Architecture & Interior Design
<http://www.designenmartin.ca/>
 Calgary (HQ)
 237 8 Ave SE #403
 Calgary, Alberta T2G 3C3
 Toronto
 30 Carroll St.
 Toronto, Ontario M4M 3G3

Copyright Form, drawings, graphic representations and specifications are the property of architect. All rights reserved. Any copies, reproductions or alterations of any part of the drawings, specifications or any other documents prepared by or for the architect without the written consent of the architect shall be deemed to be a violation of the architect's copyright. The contractor shall not be permitted to reproduce or use without the permission of the architect any drawings, specifications or any other documents prepared by or for the architect.

2020///15

DTR-D	22/05/09	Revised for DTR-2	GO
DTR-C	22/04/09	Issued for DTR-2	GO
DTR-B	22/04/08	Issued for DTR-2	GO
DTR-A	22/03/01	Issued for DTR-1	GO

Project
Trinity

1453 Na'ia Drive SW
Calgary, Alberta, Canada


Project No.	Start Date
2020//18	Project_Issue_Date
Drawn	Checked
Gregoire D.	ED

Scale
1/4" = 1'-0"

Sheet Title
**Building 07 - Floor Plan -
Basement**

Sheet No.

A201.07

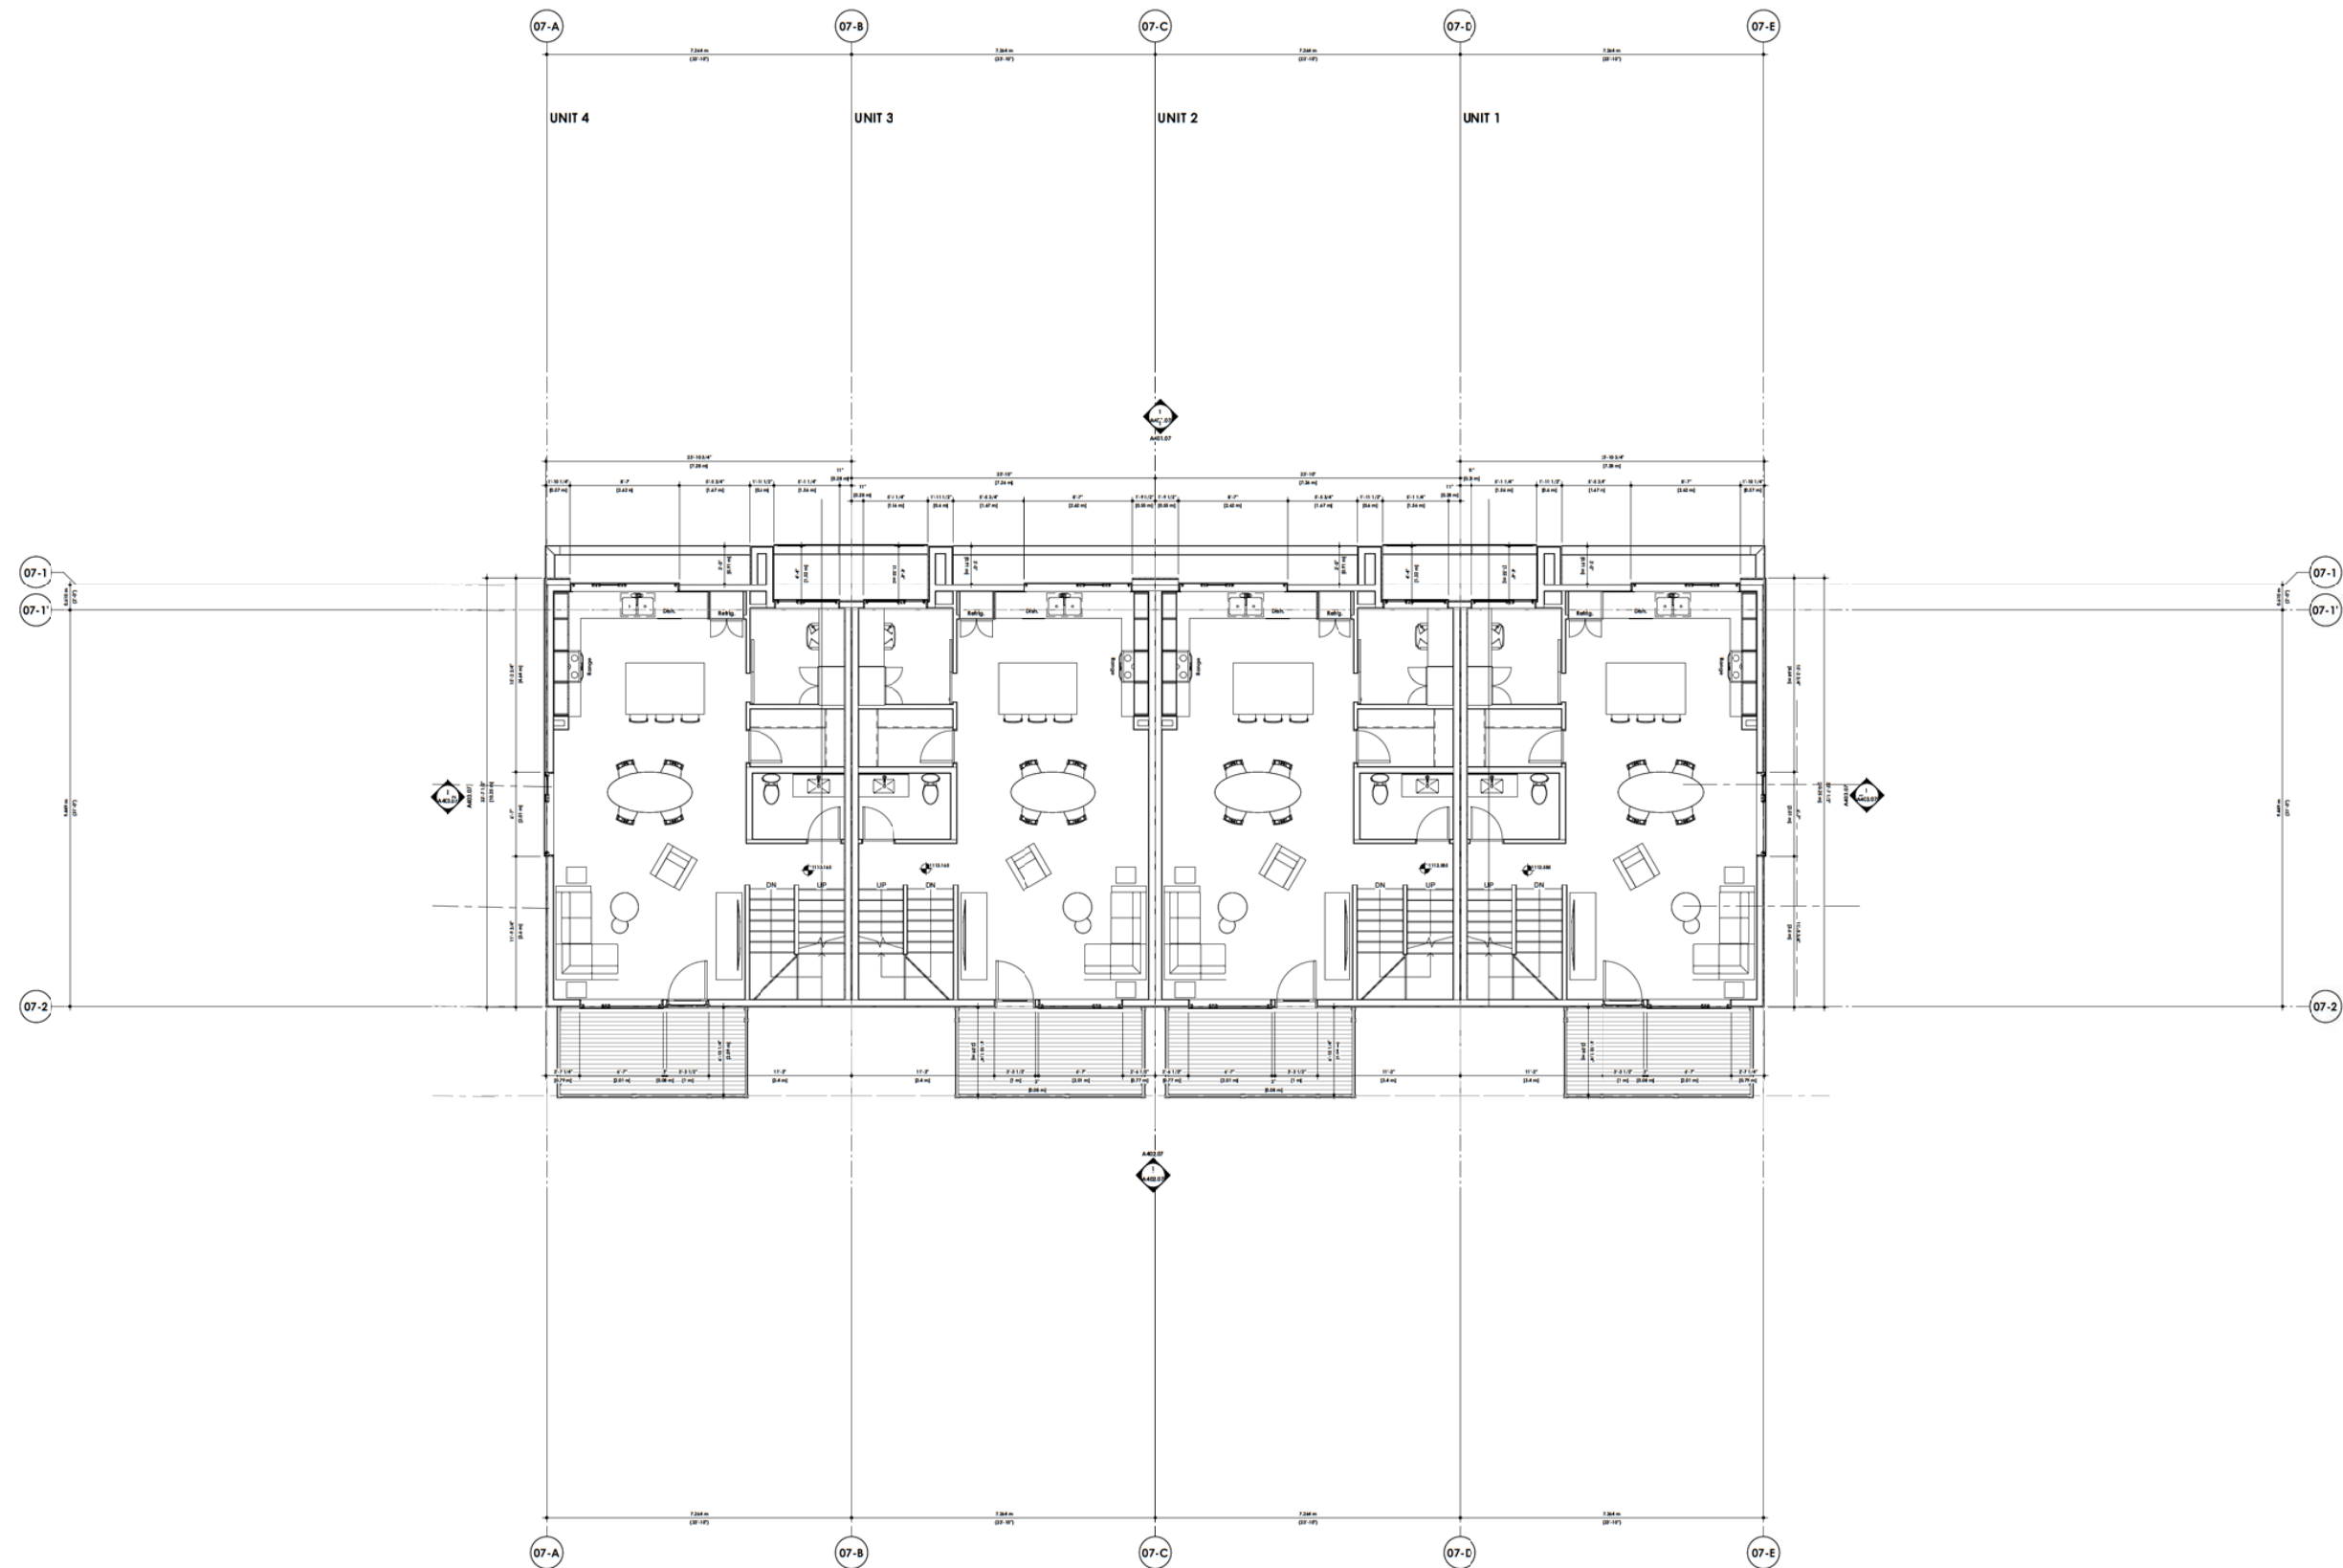

**DAVIGNON
MARTIN**
Design: Architecture & Interior Design
1800 Avenue des Canadiens
Calgary, Alberta T2C 3C3
Canada
Tel: 403.241.1111
Fax: 403.241.1112
Email: info@dm.ca

Copyright 2020. All rights reserved. This document is the property of Davignon Martin. No part of this document may be reproduced, stored in a retrieval system, or transmitted, in any form or by any means, electronic, mechanical, photocopying, recording, or by any information storage and retrieval system, without prior written permission from Davignon Martin. The user of this document is advised that it is not to be used for any other purpose than the one for which it was intended. The user is responsible for obtaining all necessary permits and approvals for the use of this document. The user is also responsible for ensuring that the use of this document complies with all applicable laws and regulations. The user is further advised that the use of this document is at their own risk and that the user is not to be held responsible for any loss or damage resulting from the use of this document.


2020/11/15

Scale
North

Rev	Date	Description	By
001	2020/11/15	Initial Design	DM
002	2020/11/15	Revised for CDR-2	DM
003	2020/11/15	Revised for CDR-2	DM
004	2020/11/15	Revised for CDR-2	DM
005	2020/11/15	Revised for CDR-2	DM
006	2020/11/15	Revised for CDR-2	DM
007	2020/11/15	Revised for CDR-2	DM
008	2020/11/15	Revised for CDR-2	DM
009	2020/11/15	Revised for CDR-2	DM
010	2020/11/15	Revised for CDR-2	DM

Project
Trinity
1422 North Dakota St
Calgary, Alberta T2C 3C3
Project No. 2020/11/15
Start Date
Project Name, Date
Drawn
Checked
By

Scale
1/4" = 1'-0"
Sheet Title
Building 07 - Floor Plan -
Level 1
Sheet No.
A202.07

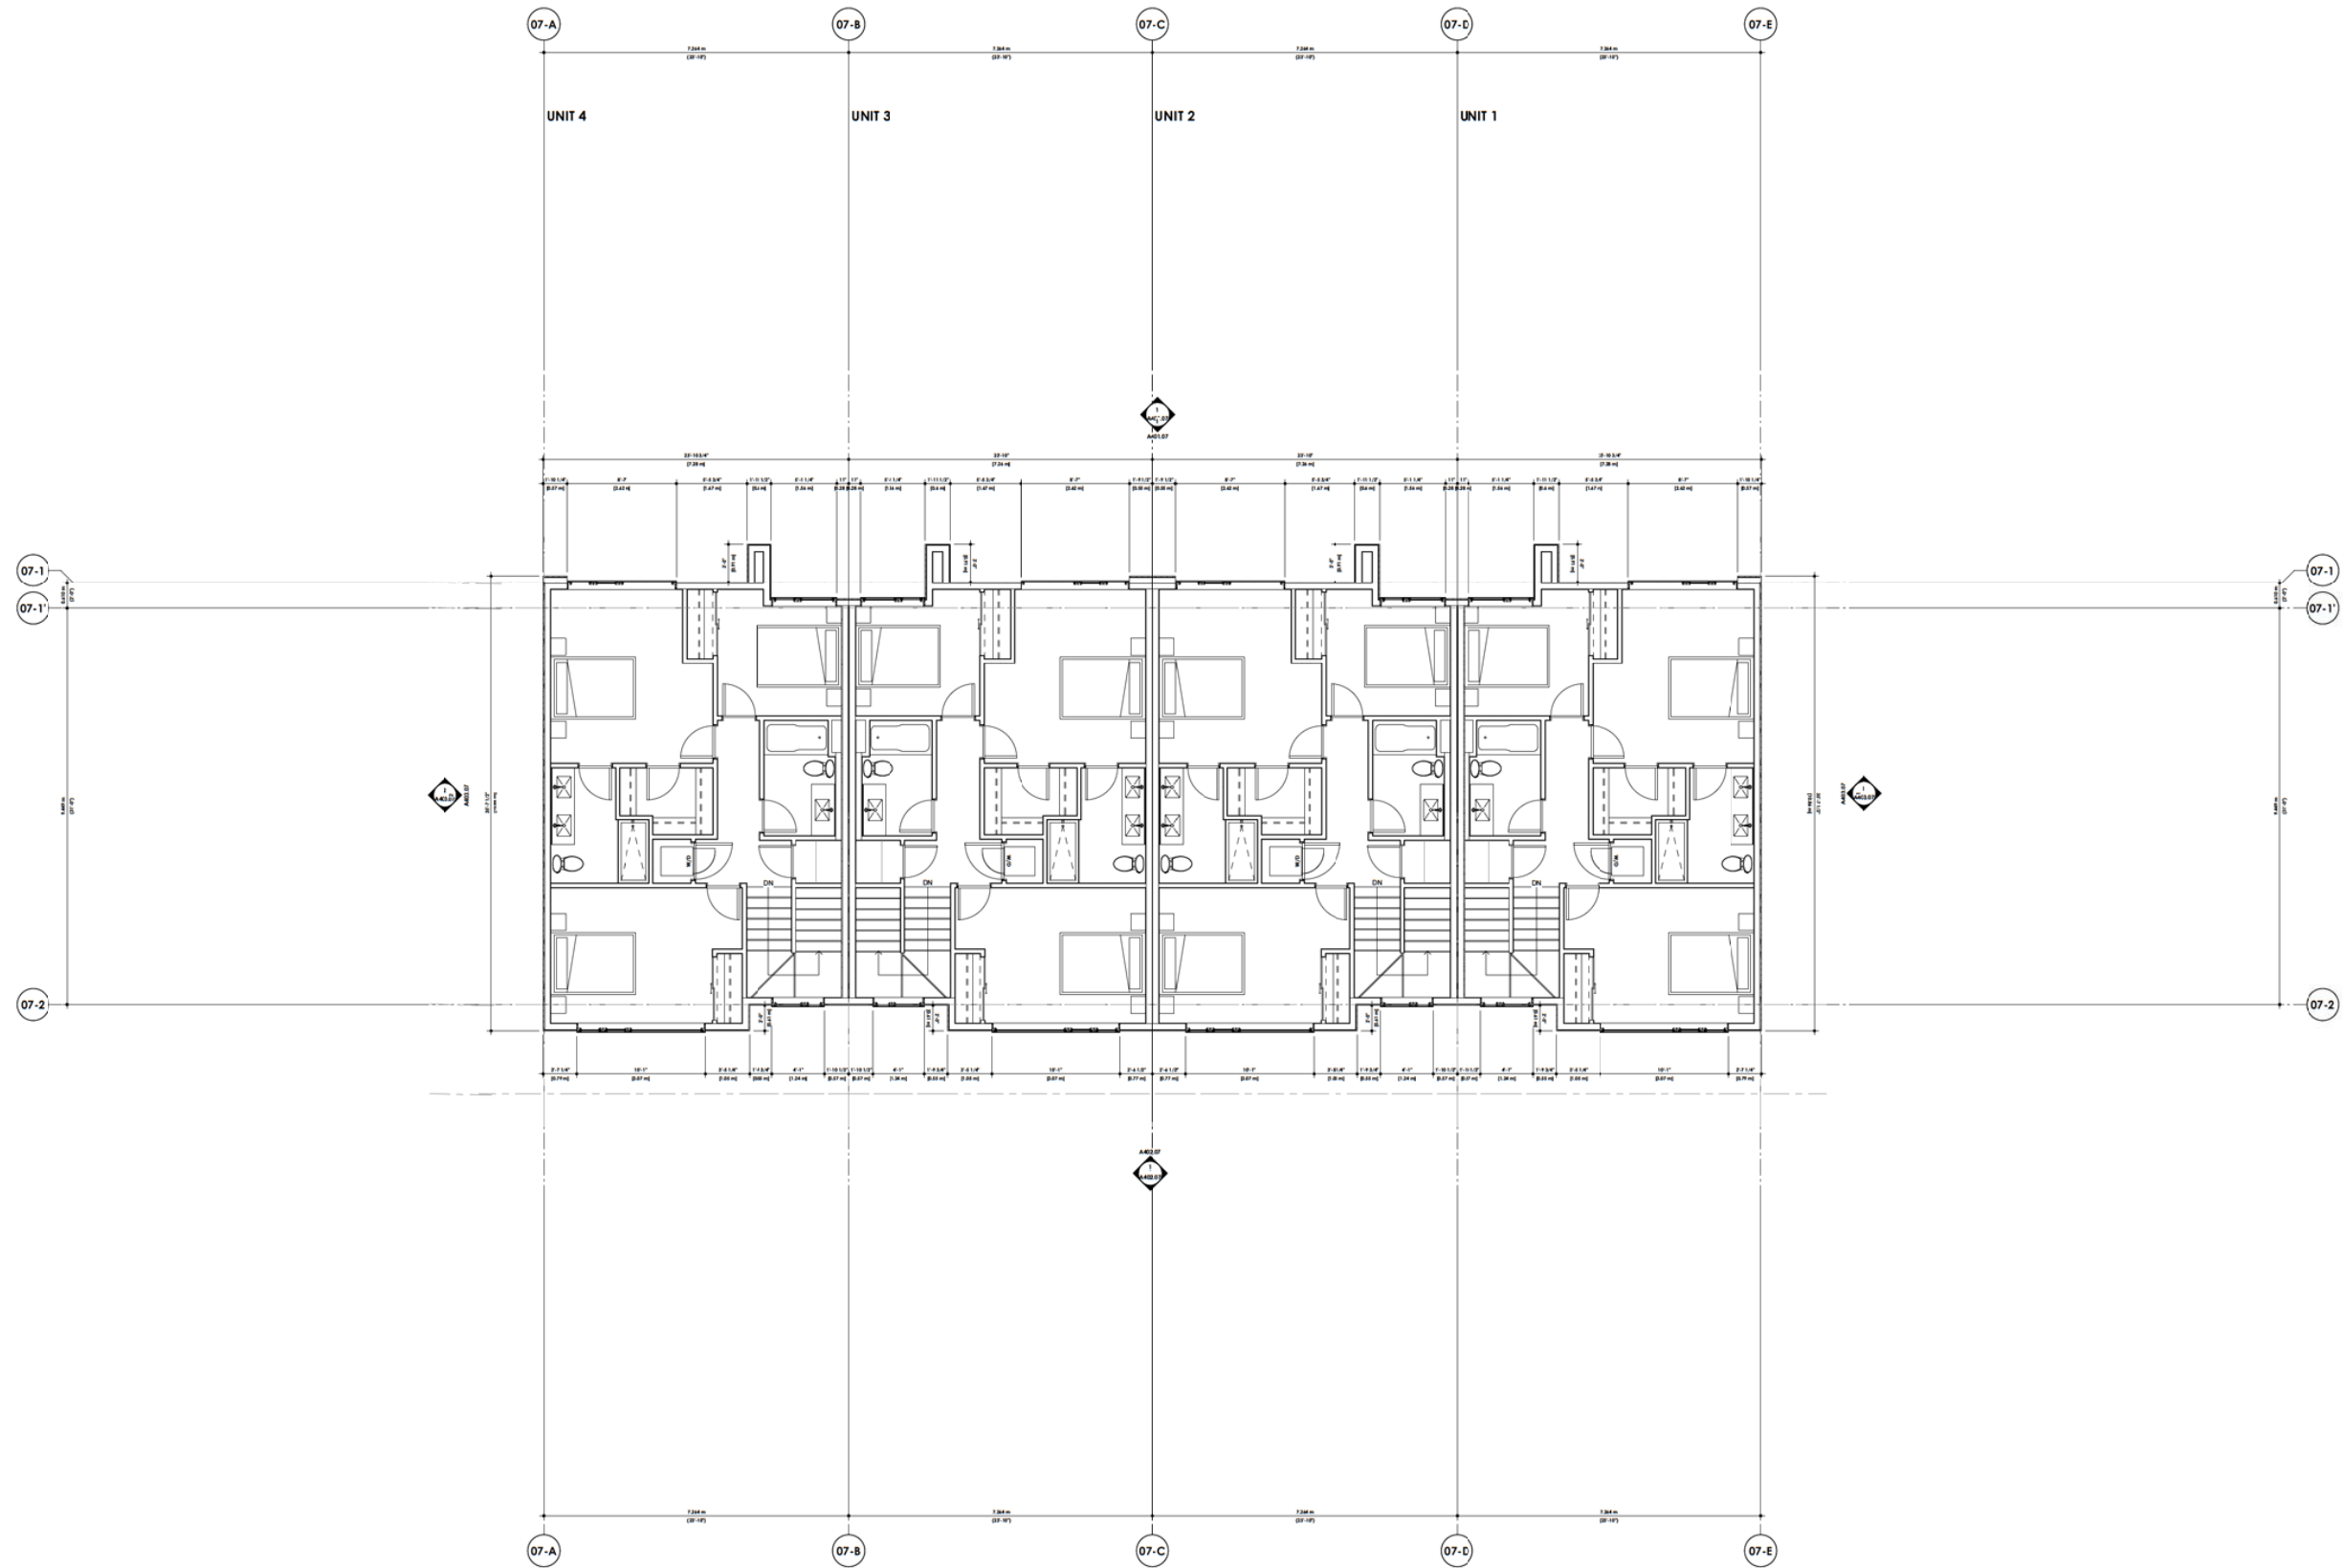DAVIGNON
MARTIN

Daigman Martin Architecture & Interior Design
<https://www.daigmanmartin.ca/>
Calgary HQ
237 8 Ave SE #402
Calgary, Alberta T2G 5C3
Toronto
50 Carroll St.
Toronto, Ontario M4M 3G3

Copyright Plans, drawings, graphic representations and specifications, or instruments of service, whether the project is executed or not that remain the property of DesignTeam Architecture. They may retain copies, including reproductions, copies of plans, drawings, drawings, graphic representations and specifications, or instruments of service, for their own use and reference in connection with your use and ownership of the project, except for reference purposes. The plans, drawings, drawings, graphic representations and specifications should not be used for other projects or alterations to the project or on any other project. All parts of these drawings that are not reproduced or used without the permission of DesignTeam Architecture.

The contractor shall verify all dimensions and specifications before and during construction. Any errors, omissions and misinterpretations must be reported to the Architect.

2020///15

DTR-D	22/05/09	Revised for DTR-2	GO
DTR-C	22/04/09	Issued for DTR-2	GO
DTR-B	22/04/08	Issued for DTR-2	GO
DTR-A	22/03/01	Issued for DTR-1	GO

Project
Trinity

1453 Nola Drive SW
Calgary, Alberta, Canada
T2L 1B1
Tel: 416-291-2944


Project No.	Start Date
2020//18	Project Issue Date
Drawn	Checked
Gregorio D.	ED

Scale
1/4" = 1'-0"

Sheet Title
**Building 07 - Floor Plan -
Level 2**

Sheet No. _____

A203.07

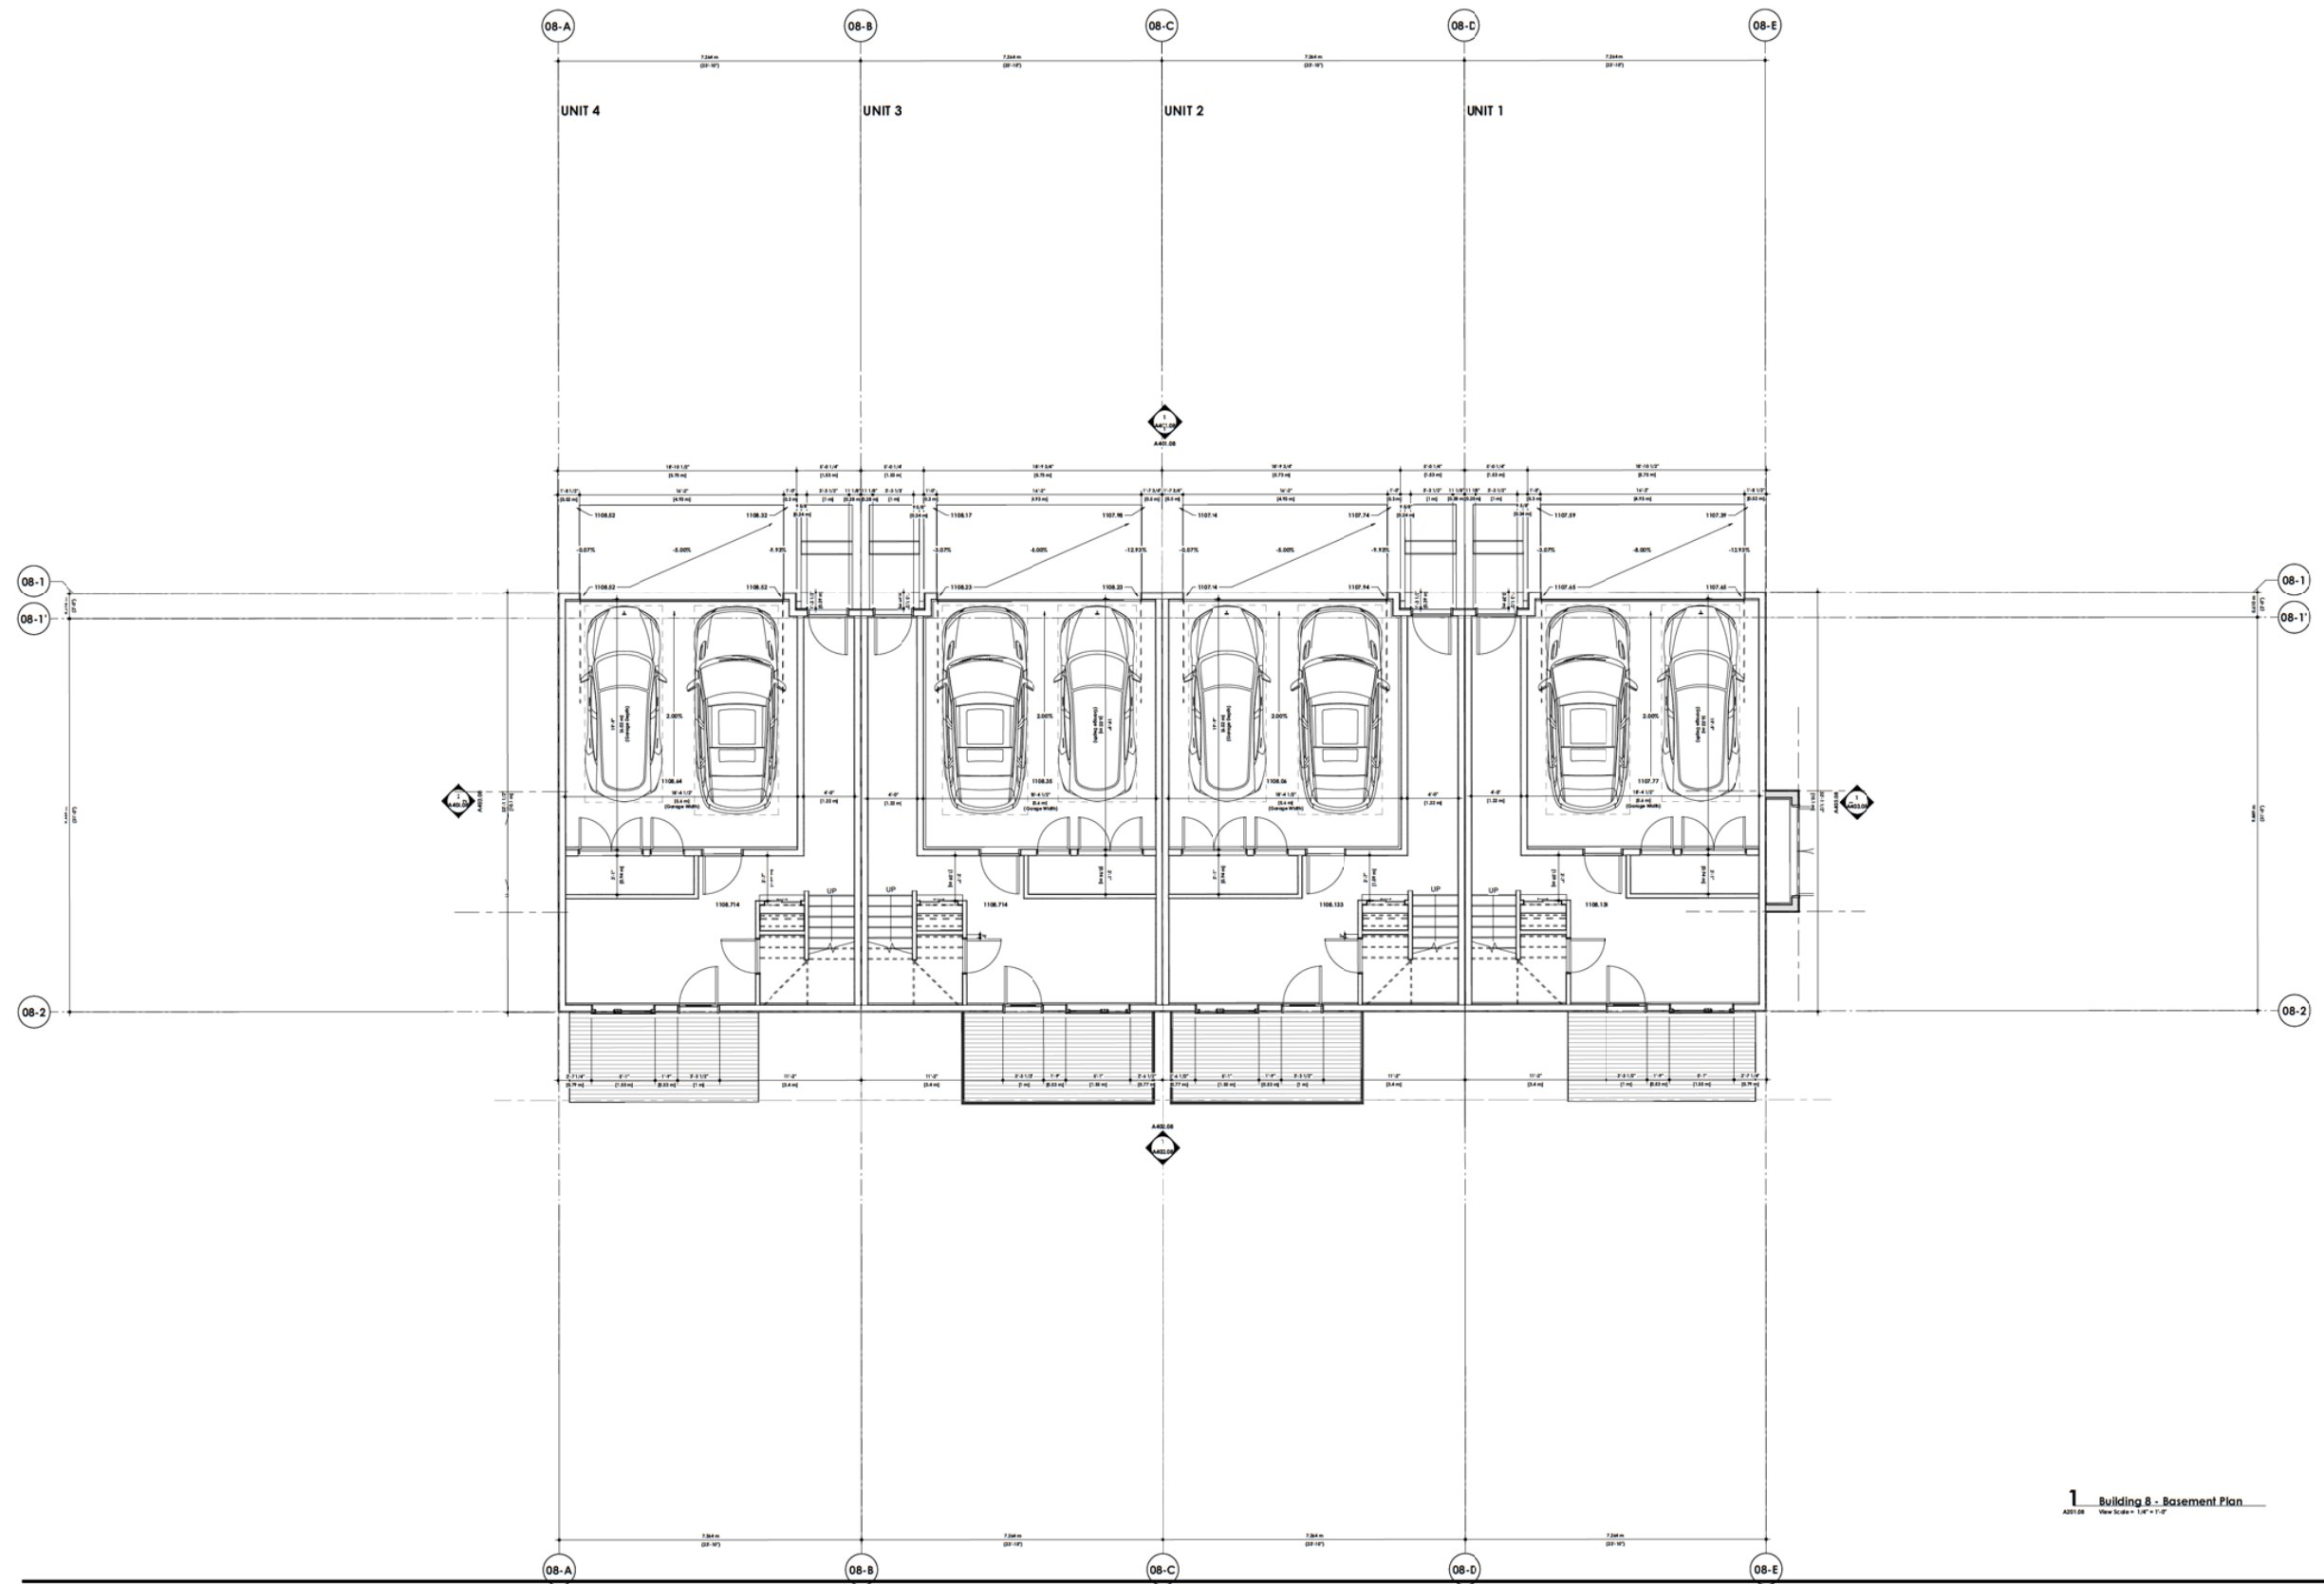

**DAVIGNON
MARTIN**

Copyright 2020, Davignon Martin Architects & Interior Design Inc. All rights reserved. This drawing is the property of Davignon Martin Architects & Interior Design Inc. and is not to be reproduced, stored in a retrieval system, or transmitted in any form or by any means, electronic, mechanical, photocopying, recording, or by any information storage and retrieval system, without the prior written permission of Davignon Martin Architects & Interior Design Inc. The copyright owner shall be responsible for any and all damages resulting from the use of this drawing without the prior written permission of Davignon Martin Architects & Interior Design Inc. The copyright owner shall be responsible for any and all damages resulting from the use of this drawing without the prior written permission of Davignon Martin Architects & Interior Design Inc.

2020///15

1 Building 08 - Basement Plan

A201.08 View Scale = 1/4" = 1'-0"

Scale
1/4" = 1'-0"

Sheet Title
Building 08 - Floor Plan -
Basement

Sheet No.
A201.08

Project
Trinity

1422 N. 10th Ave. SW
Calgary, Alberta, Canada
T2K 1A1


Project No.
3000/176

Start Date
Project, Issue, Date

Drawn
Gregoire D.

Checked
RD

Rev	Date	Description	By
01	2020-08-08	Revised for CDR-2	GG
02	2020-08-08	Revised for CDR-2	GG
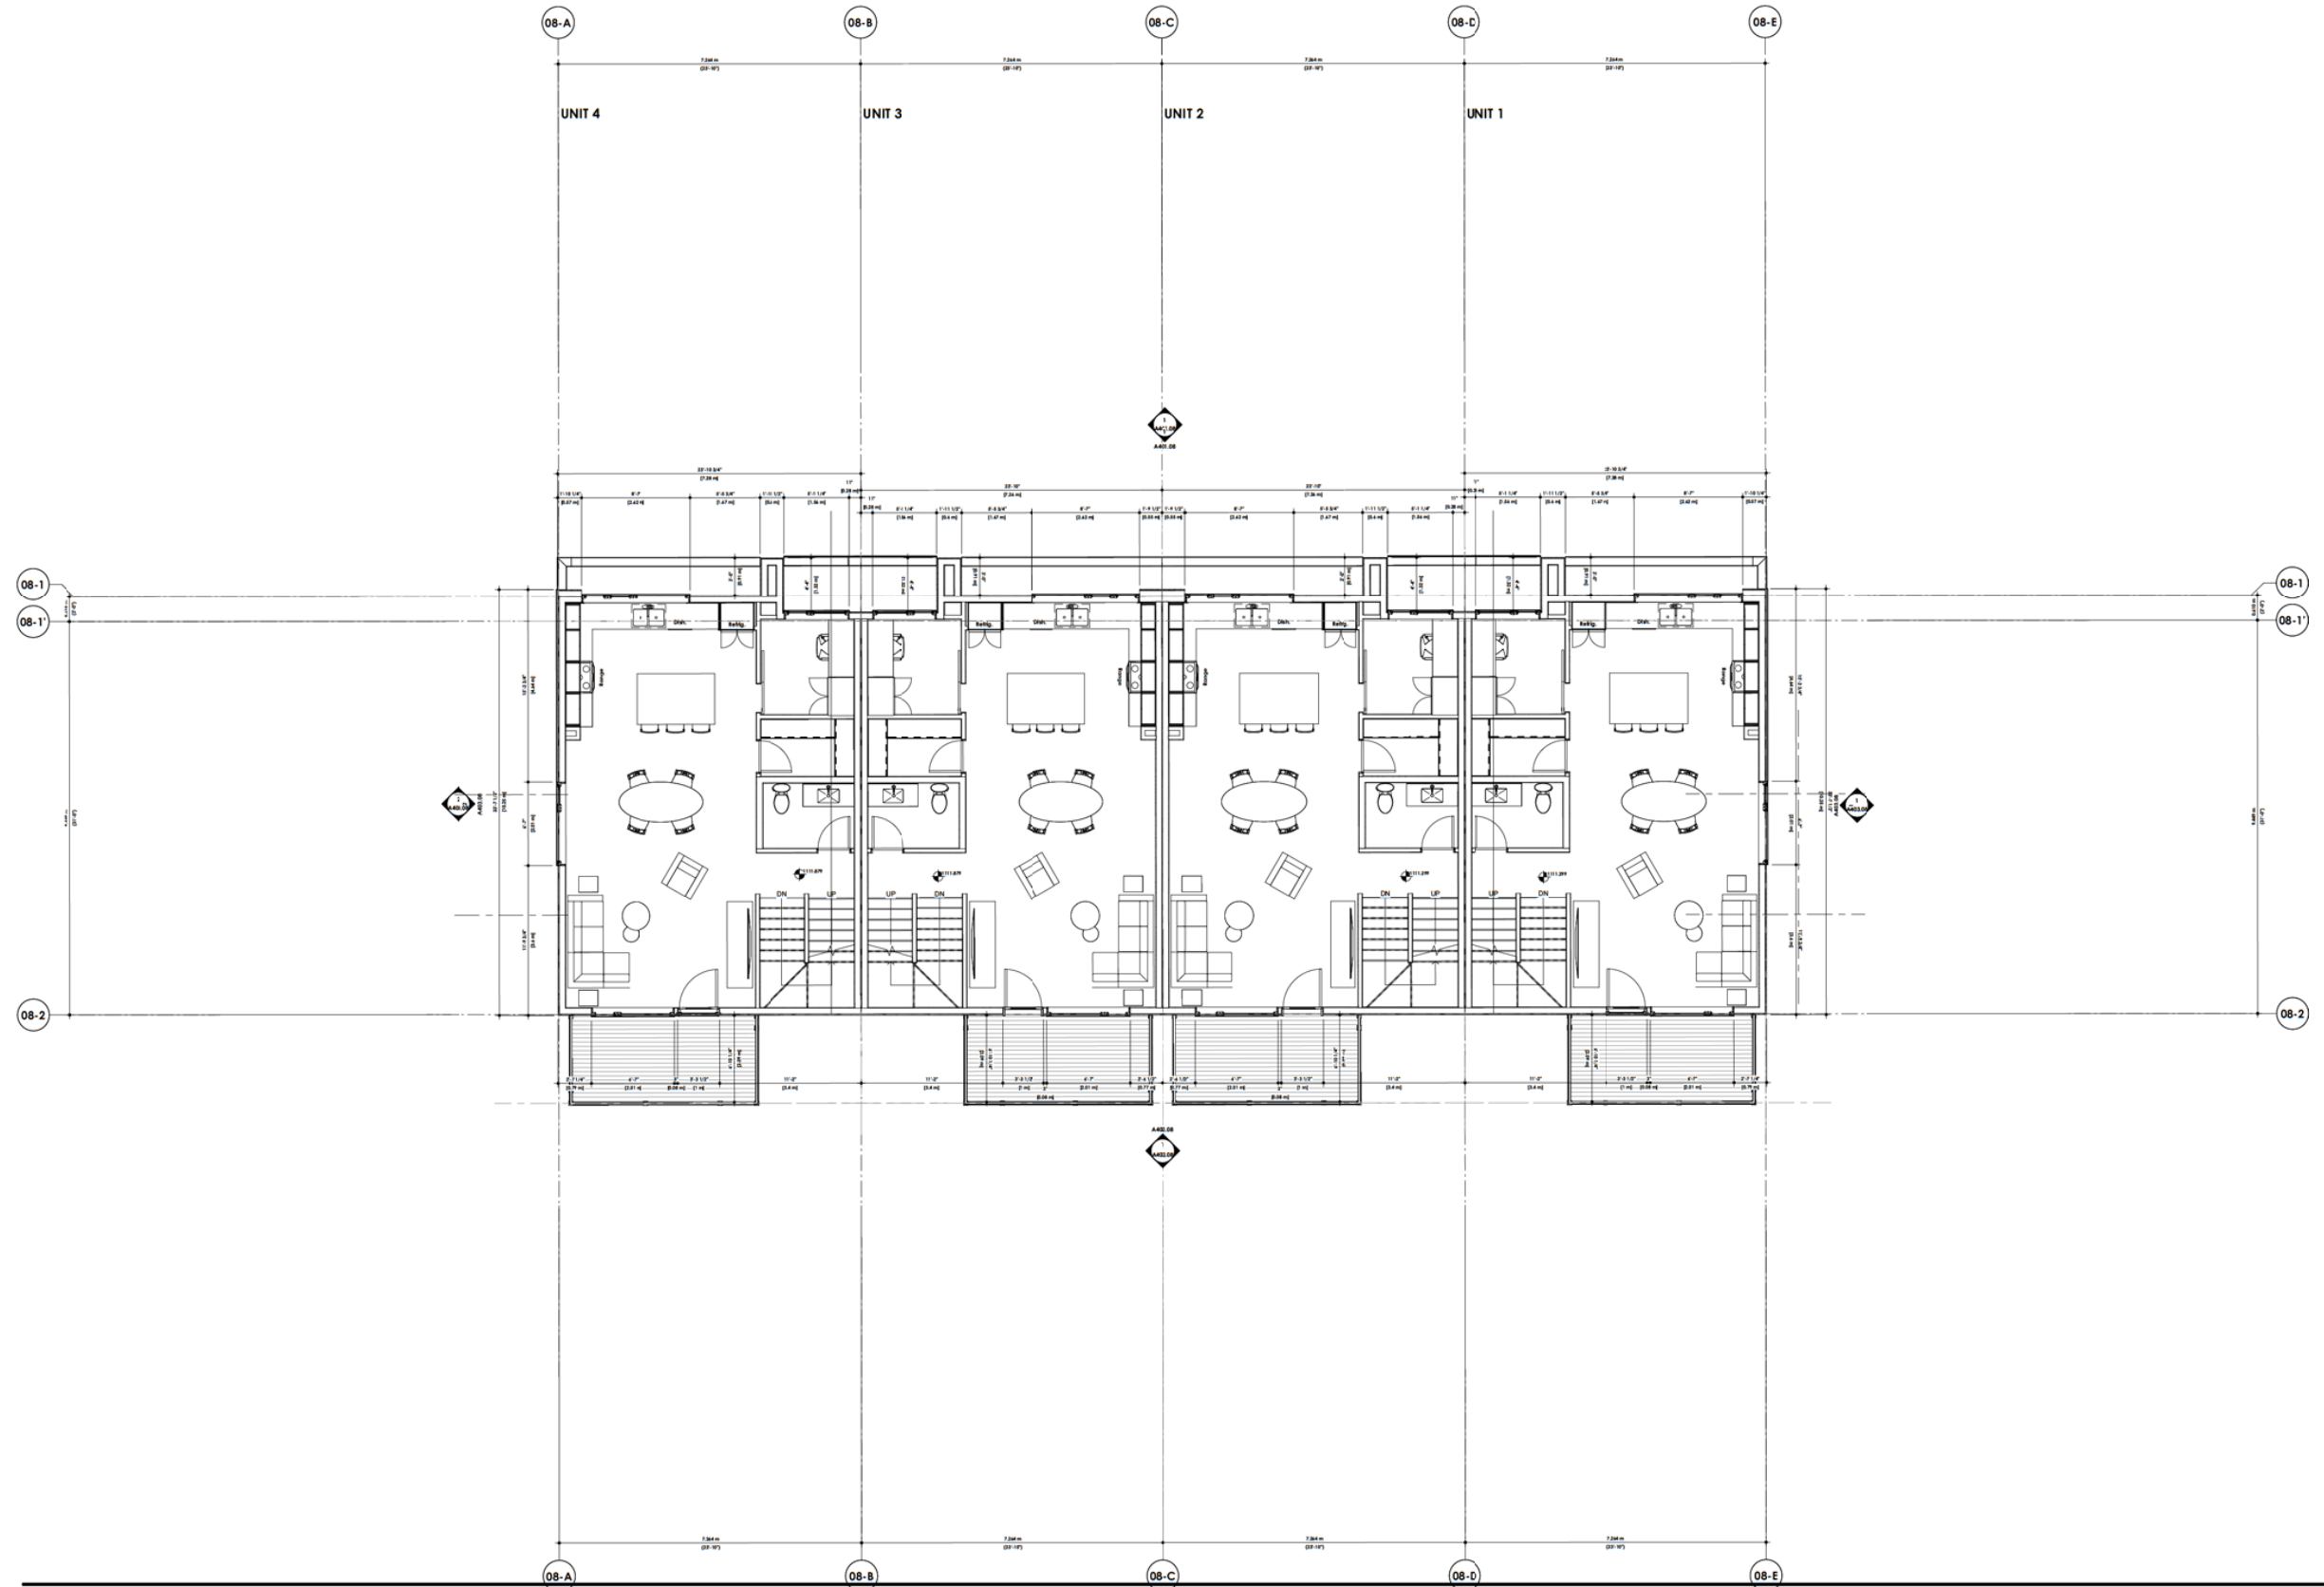

**DAVIGNON
MARTIN**

Davignon Martin Architecture & Interior Design
<https://www.davignonmartin.ca/>

Category (HQ)
237 B Ave SE #404
Calgary, Alberta T2G 5C5

Toronto
55 Canal St.
Toronto, Ontario M4W 3G3

Copyright Plans, drawings, graphic representations and specifications are instruments of service, whether the project is awarded or not that remain the property of Designstorm Inc./Architects. They may not be copied, reproduced, modified, or used in whole or in part, without graphic representations and specifications for information and reference in connection with the same job and/or project of the project. Except for reference purposes, the plans, drawings, drawings, graphic representations and specifications shall not be used for others or alterations to the project or any other project. All parts of these drawings and not be reproduced or used without the permission of the Designstorm Inc./Architects.

The contractor shall verify all dimensions and specifications before and during the construction project. Any errors, omissions and misunderstanding must be reported to the Architect.

2020///15


DTR-D	22/05/09	Revised for DTR-2	GO
DTR-C	22/04/09	Issued for DTR-2	GO
DTR-B	22/04/08	Issued for DTR-2	GO
DTR-A	22/03/01	Issued for DTR-1	GO

Project	Trinity
1453 No'a Drive SW Calgary, Alberta, Canada Lot 11 Block 2 Mar 141 2944	
Project No.	Start Date
2020///18	Project_start_date
Drawn	Checked
Gregorio D.	RD

Scale
1/4" = 1'-0"

Sheet Title
**Building 08 - Floor Plan -
Level 1**

Sheet No.
A202.08

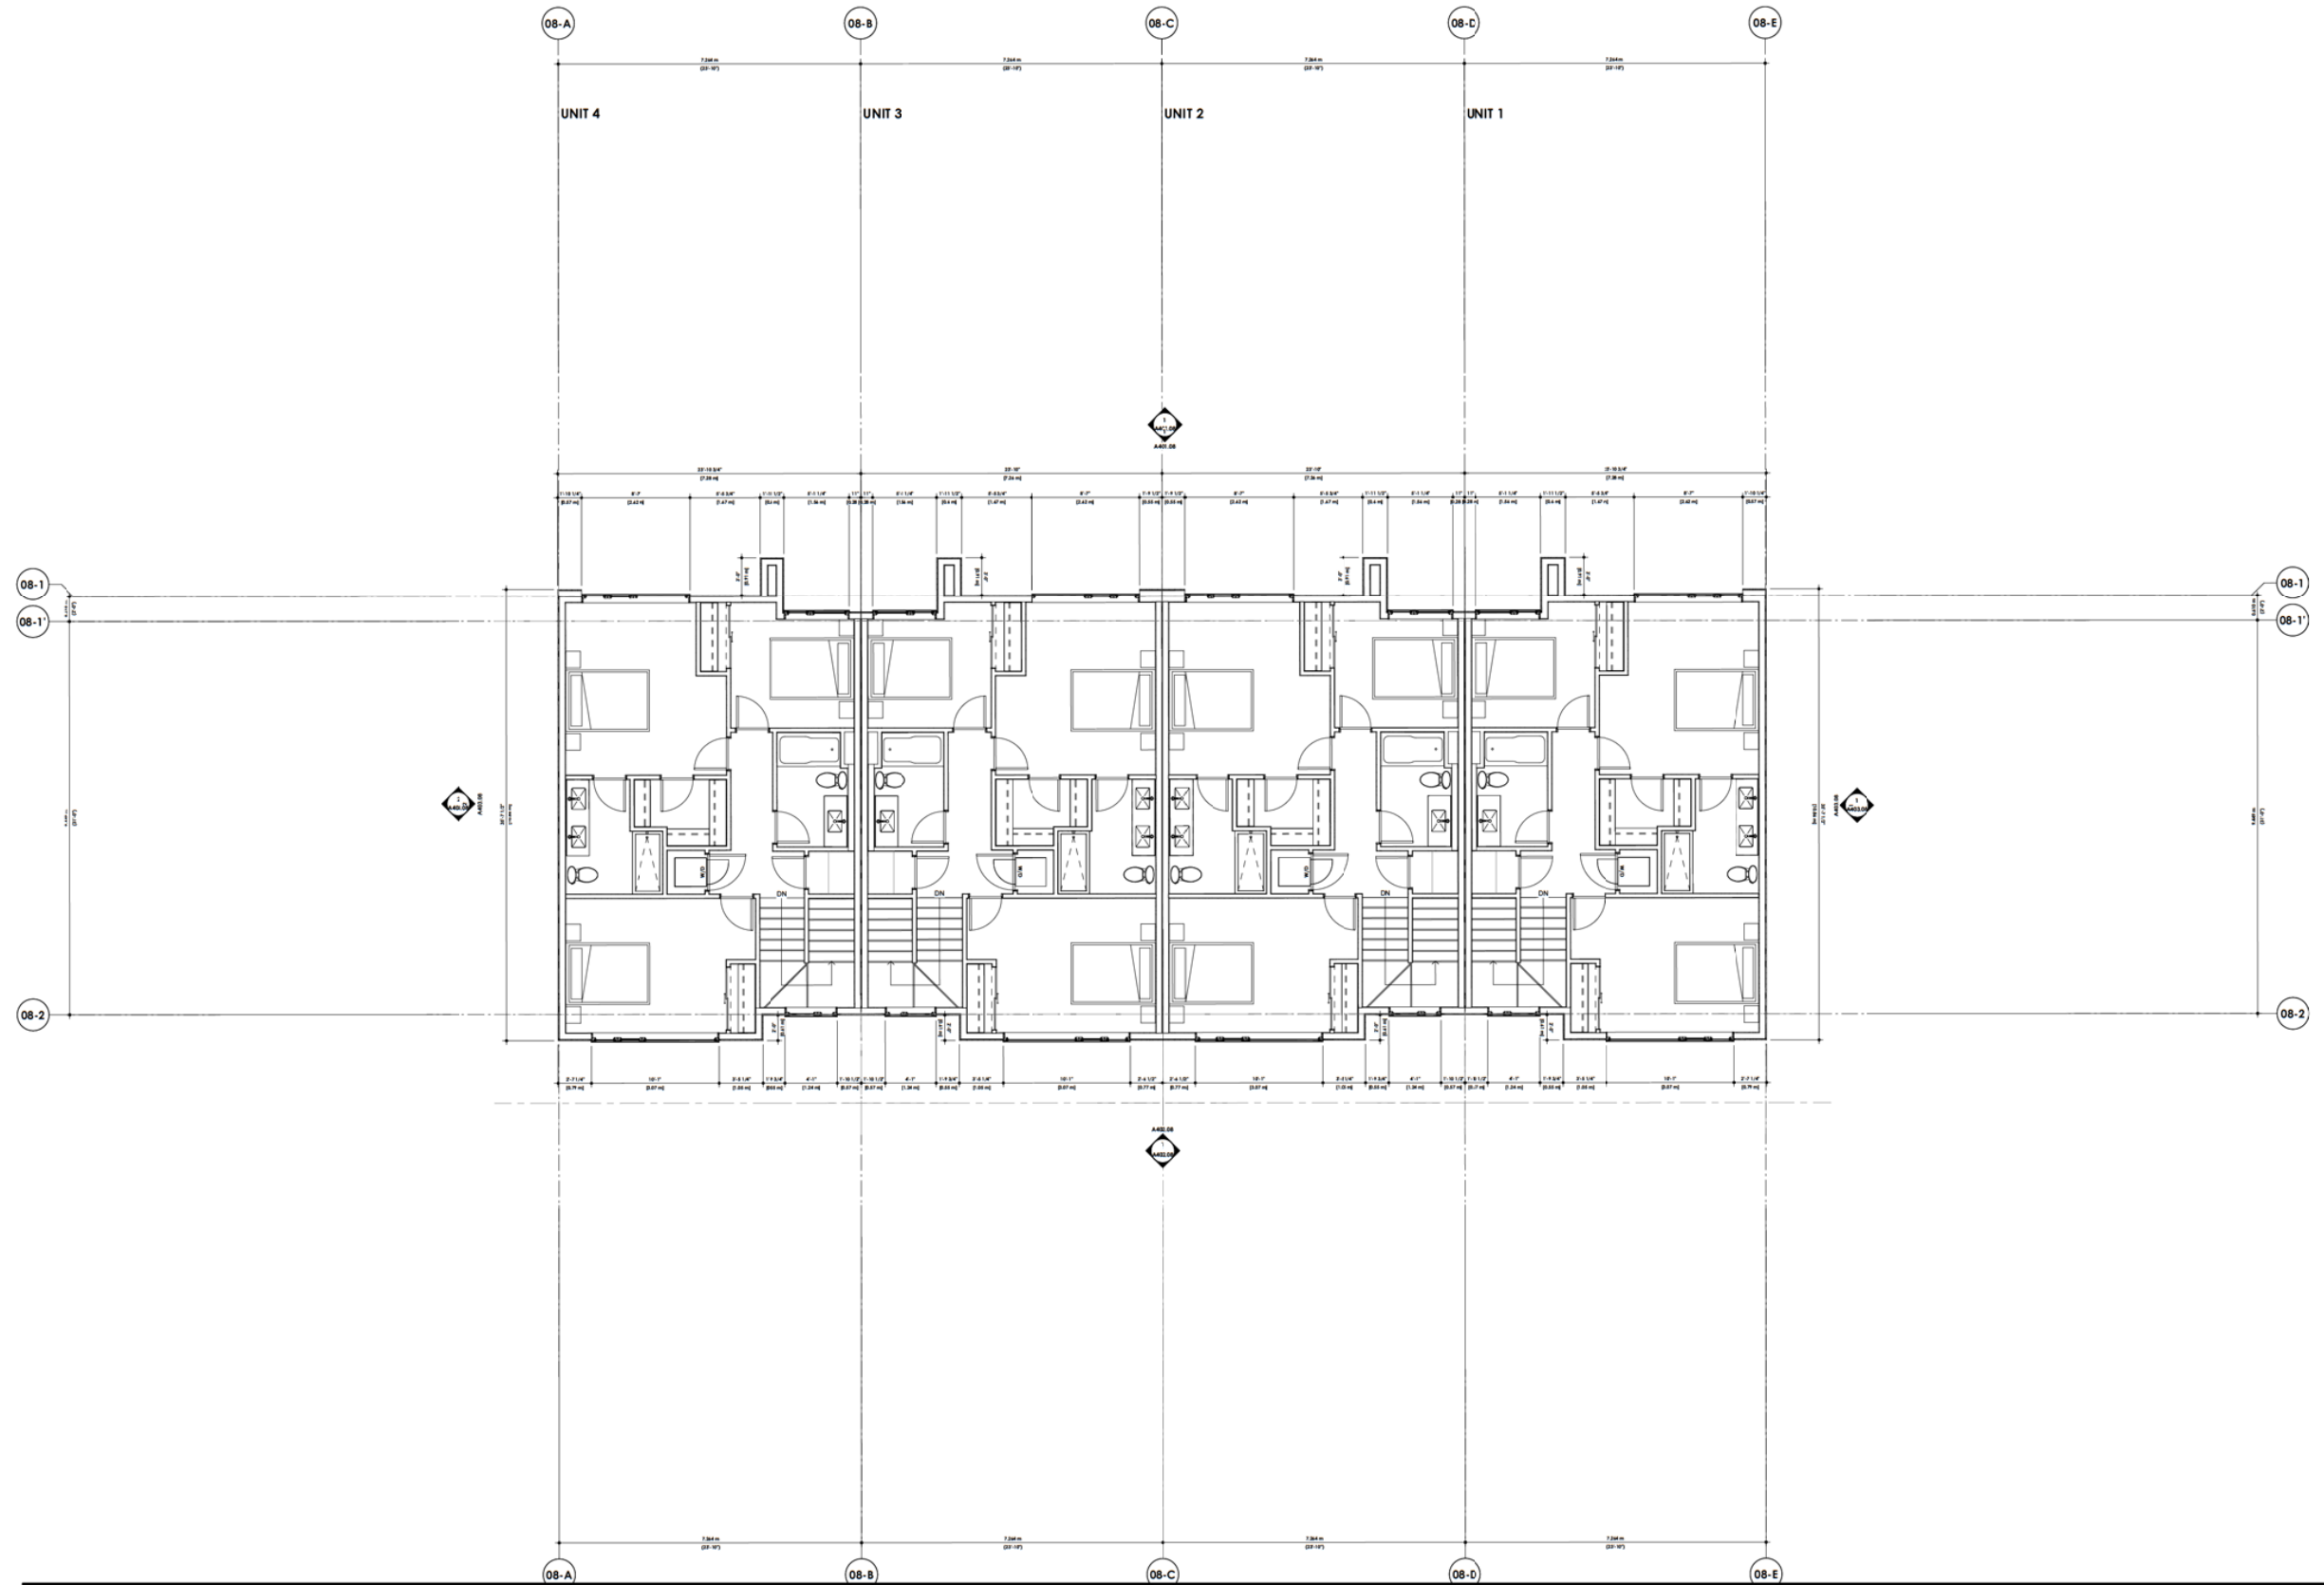

**DAVIGNON
MARTIN**

Davignon Martin Architecture & Interior Design
<https://www.davignonmartin.ca/>

Category (HQ)
237 B Ave SE #404
Calgary, Alberta T2G 5C5

Toronto
55 Canal St.
Toronto, Ontario M4W 3G3

Copyright Free, sketches, graphic representations and specifications are instruments of service, whether the project is awarded or not that remain the property of Designworks North Architects. The recipient agrees to provide the copies of plans drawings, sketches, graphic representations and specifications for information and reference in connection with your end use only of the project. Except for reference purposes, the plans, sketches, drawings, graphic representations and specifications shall not be used for others or alterations to the project or any other project. All plans or drawings shall not be reproduced or used without the permission of the Designworks North Architects.

The contractor shall verify all dimensions and specifications before and during the construction project. Any errors, omissions and misinterpretations must be reported to the Architect.

2020//15

DTR-D	22/05/09	Revised for DTR-2	GO
DTR-C	22/04/09	Issued for DTR-2	GO
DTR-B	22/04/08	Issued for DTR-2	GO
DTR-A	22/03/01	Issued for DTR-1	GO

Project
Trinity


1453 No's Drive SW
Calgary, Alberta, Canada
Tel 11 Block 2 Mar 161 2944

Project No.	Sta
2020.07/15	Free
Drawn	Ch
Geomatics D.	B

Scale
1/4" = 1'-0"

Sheet Title
**Building 08 - Floor Plan -
Level 2**

Sheet No.
A203.08

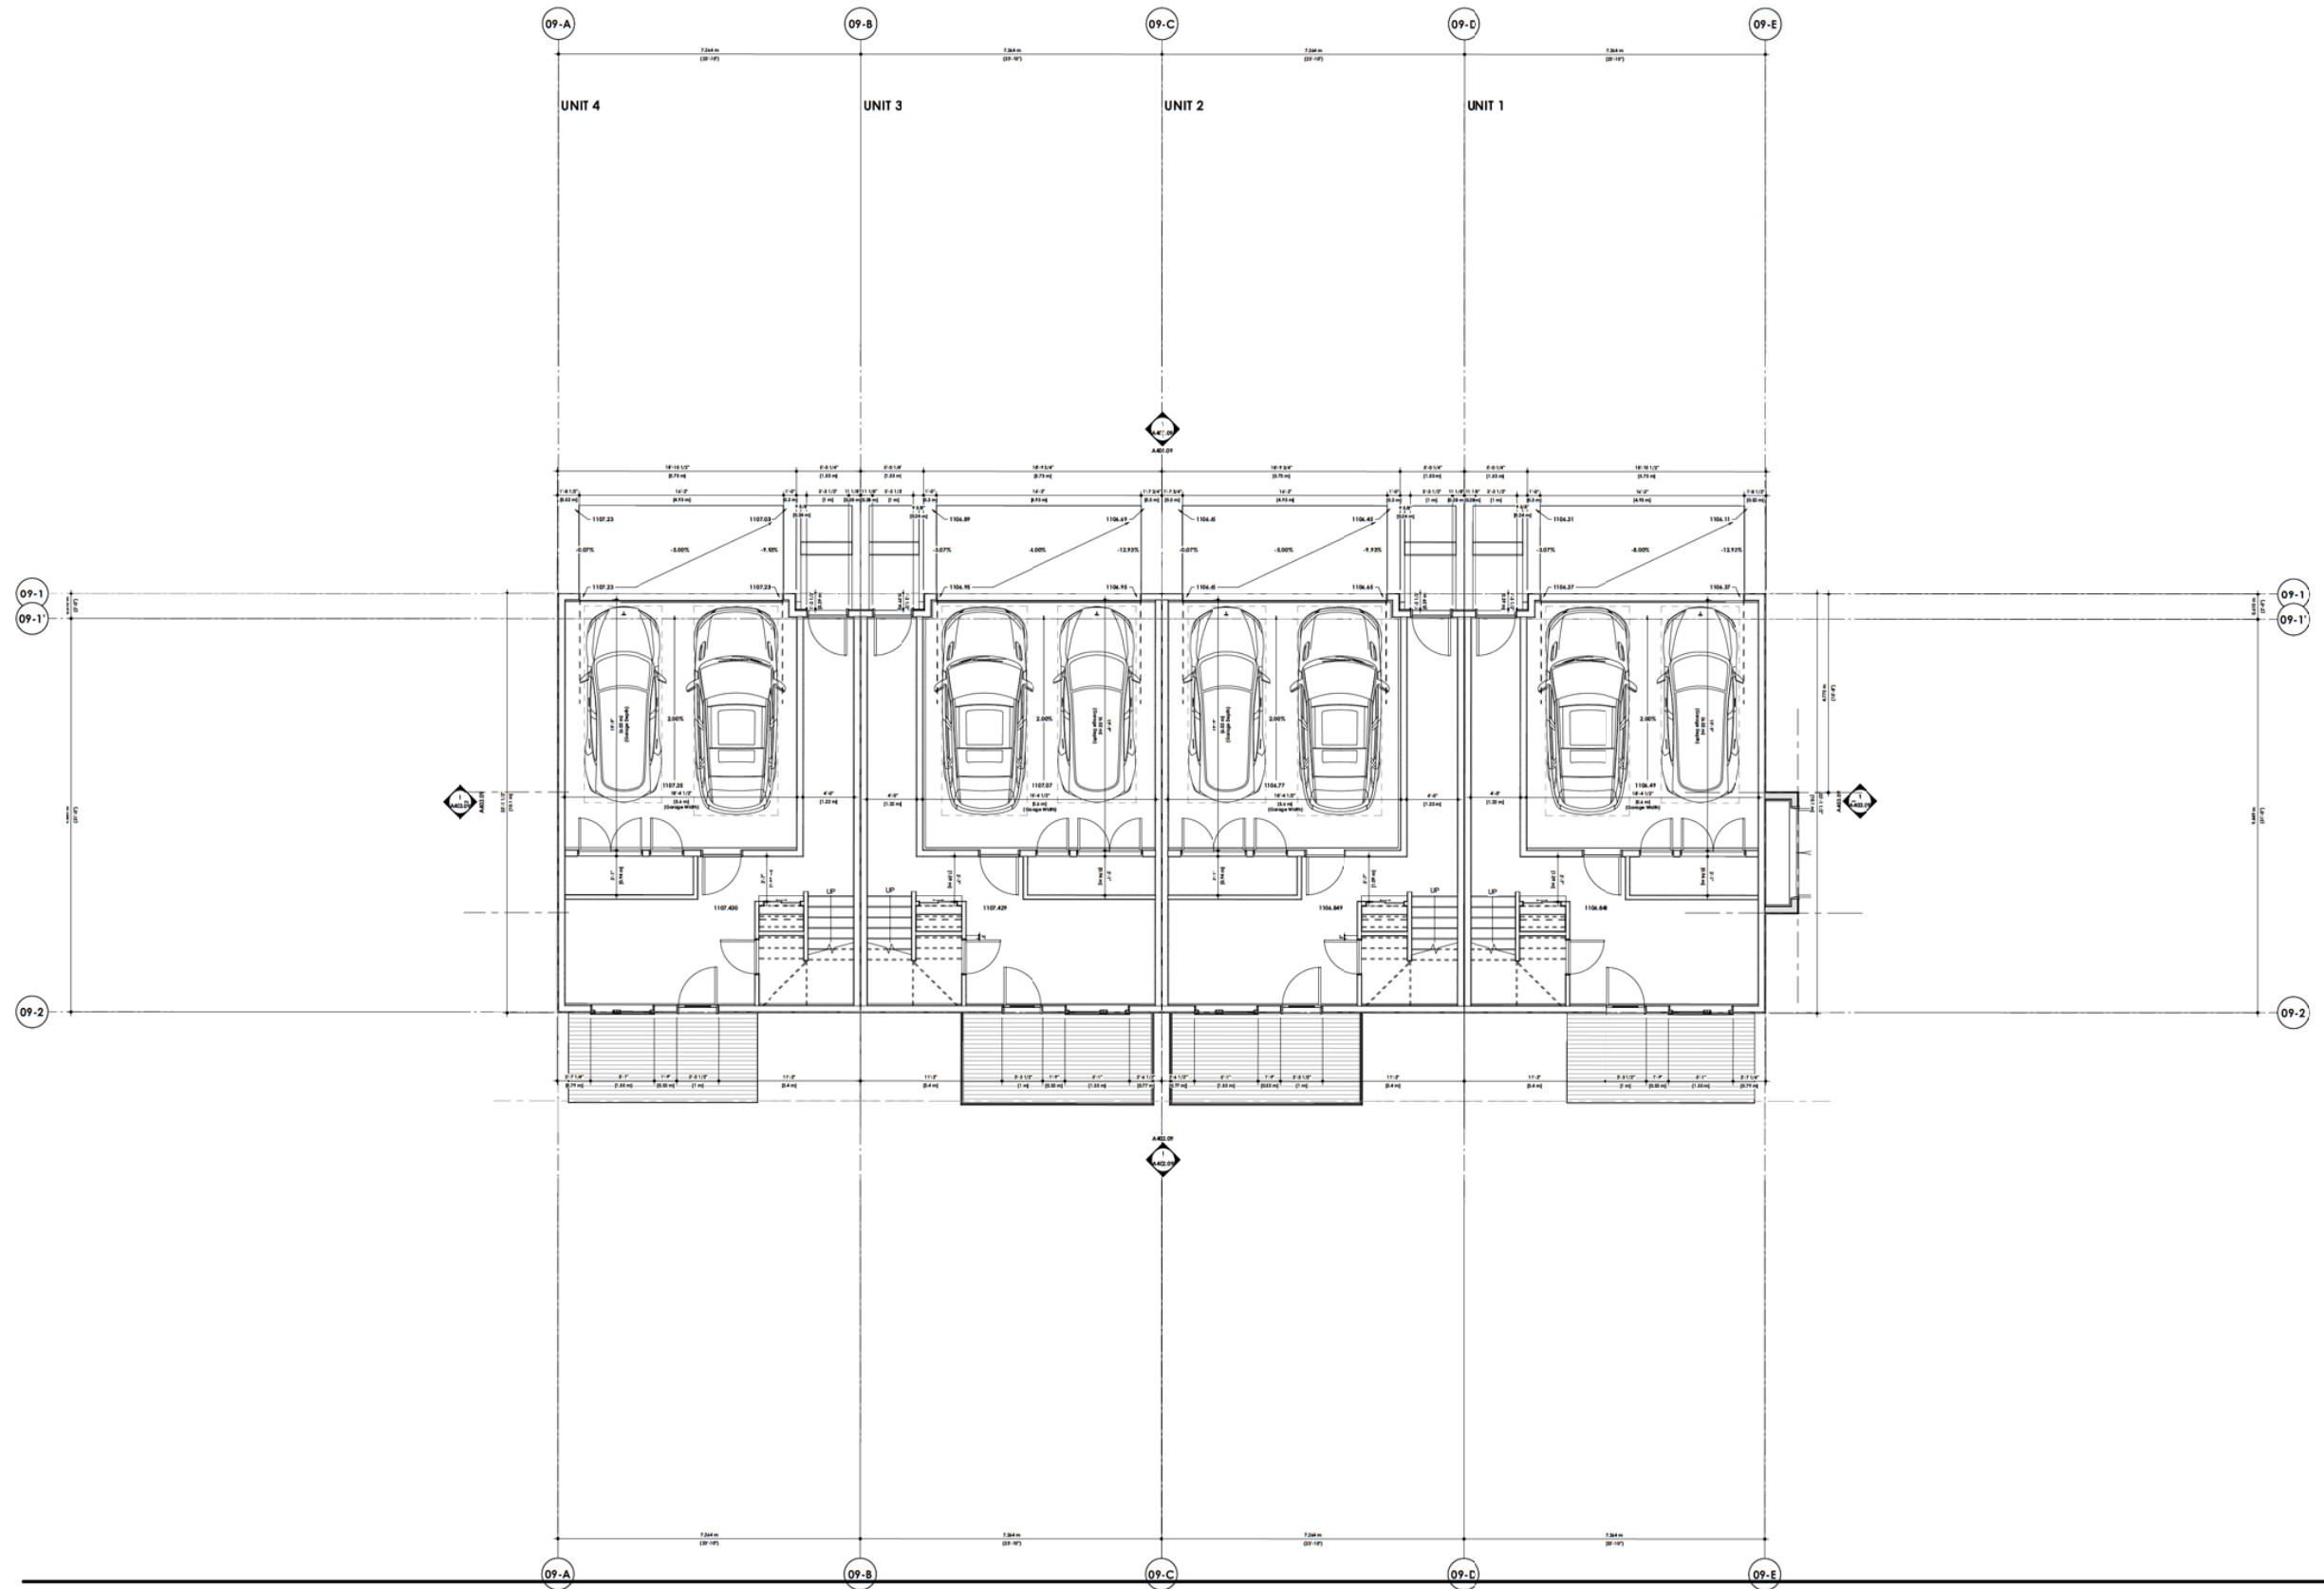

DAVIGNON
MARTIN

Design: Martin Architecture & Interior Design
1000 Avenue of the Americas
Calgary, Alberta T2C 3C3
Tel: 403.243.1111
Fax: 403.243.1112
Email: info@martinarchitect.com

2020/11/15

Copyright 2020. All rights reserved. No part of this publication may be reproduced, stored in a retrieval system, or transmitted, in any form or by any means, electronic, mechanical, photocopying, recording, or by any information storage and retrieval system, without the prior written permission of the publisher. The publisher disclaims any liability for any errors or omissions in this publication. The publisher also disclaims any liability for any damages, including consequential damages, arising from the use of the information contained in this publication. The publisher's name and the name of the publisher are printed on the back cover of this publication. The publisher's name and the name of the publisher are printed on the back cover of this publication.


Project
Trinity
1422 North Dakota St
Calgary, Alberta T2C 3C3
Tel: 403.243.1111
Fax: 403.243.1112
Email: info@martinarchitect.com

Scale
1/4" = 1'-0"

Sheet Title
Building 09 - Floor Plan -
Basement

Sheet No.
A201.09

Rev	Description	By
01	Issue for Review	JD
02	Issue for Review	JD
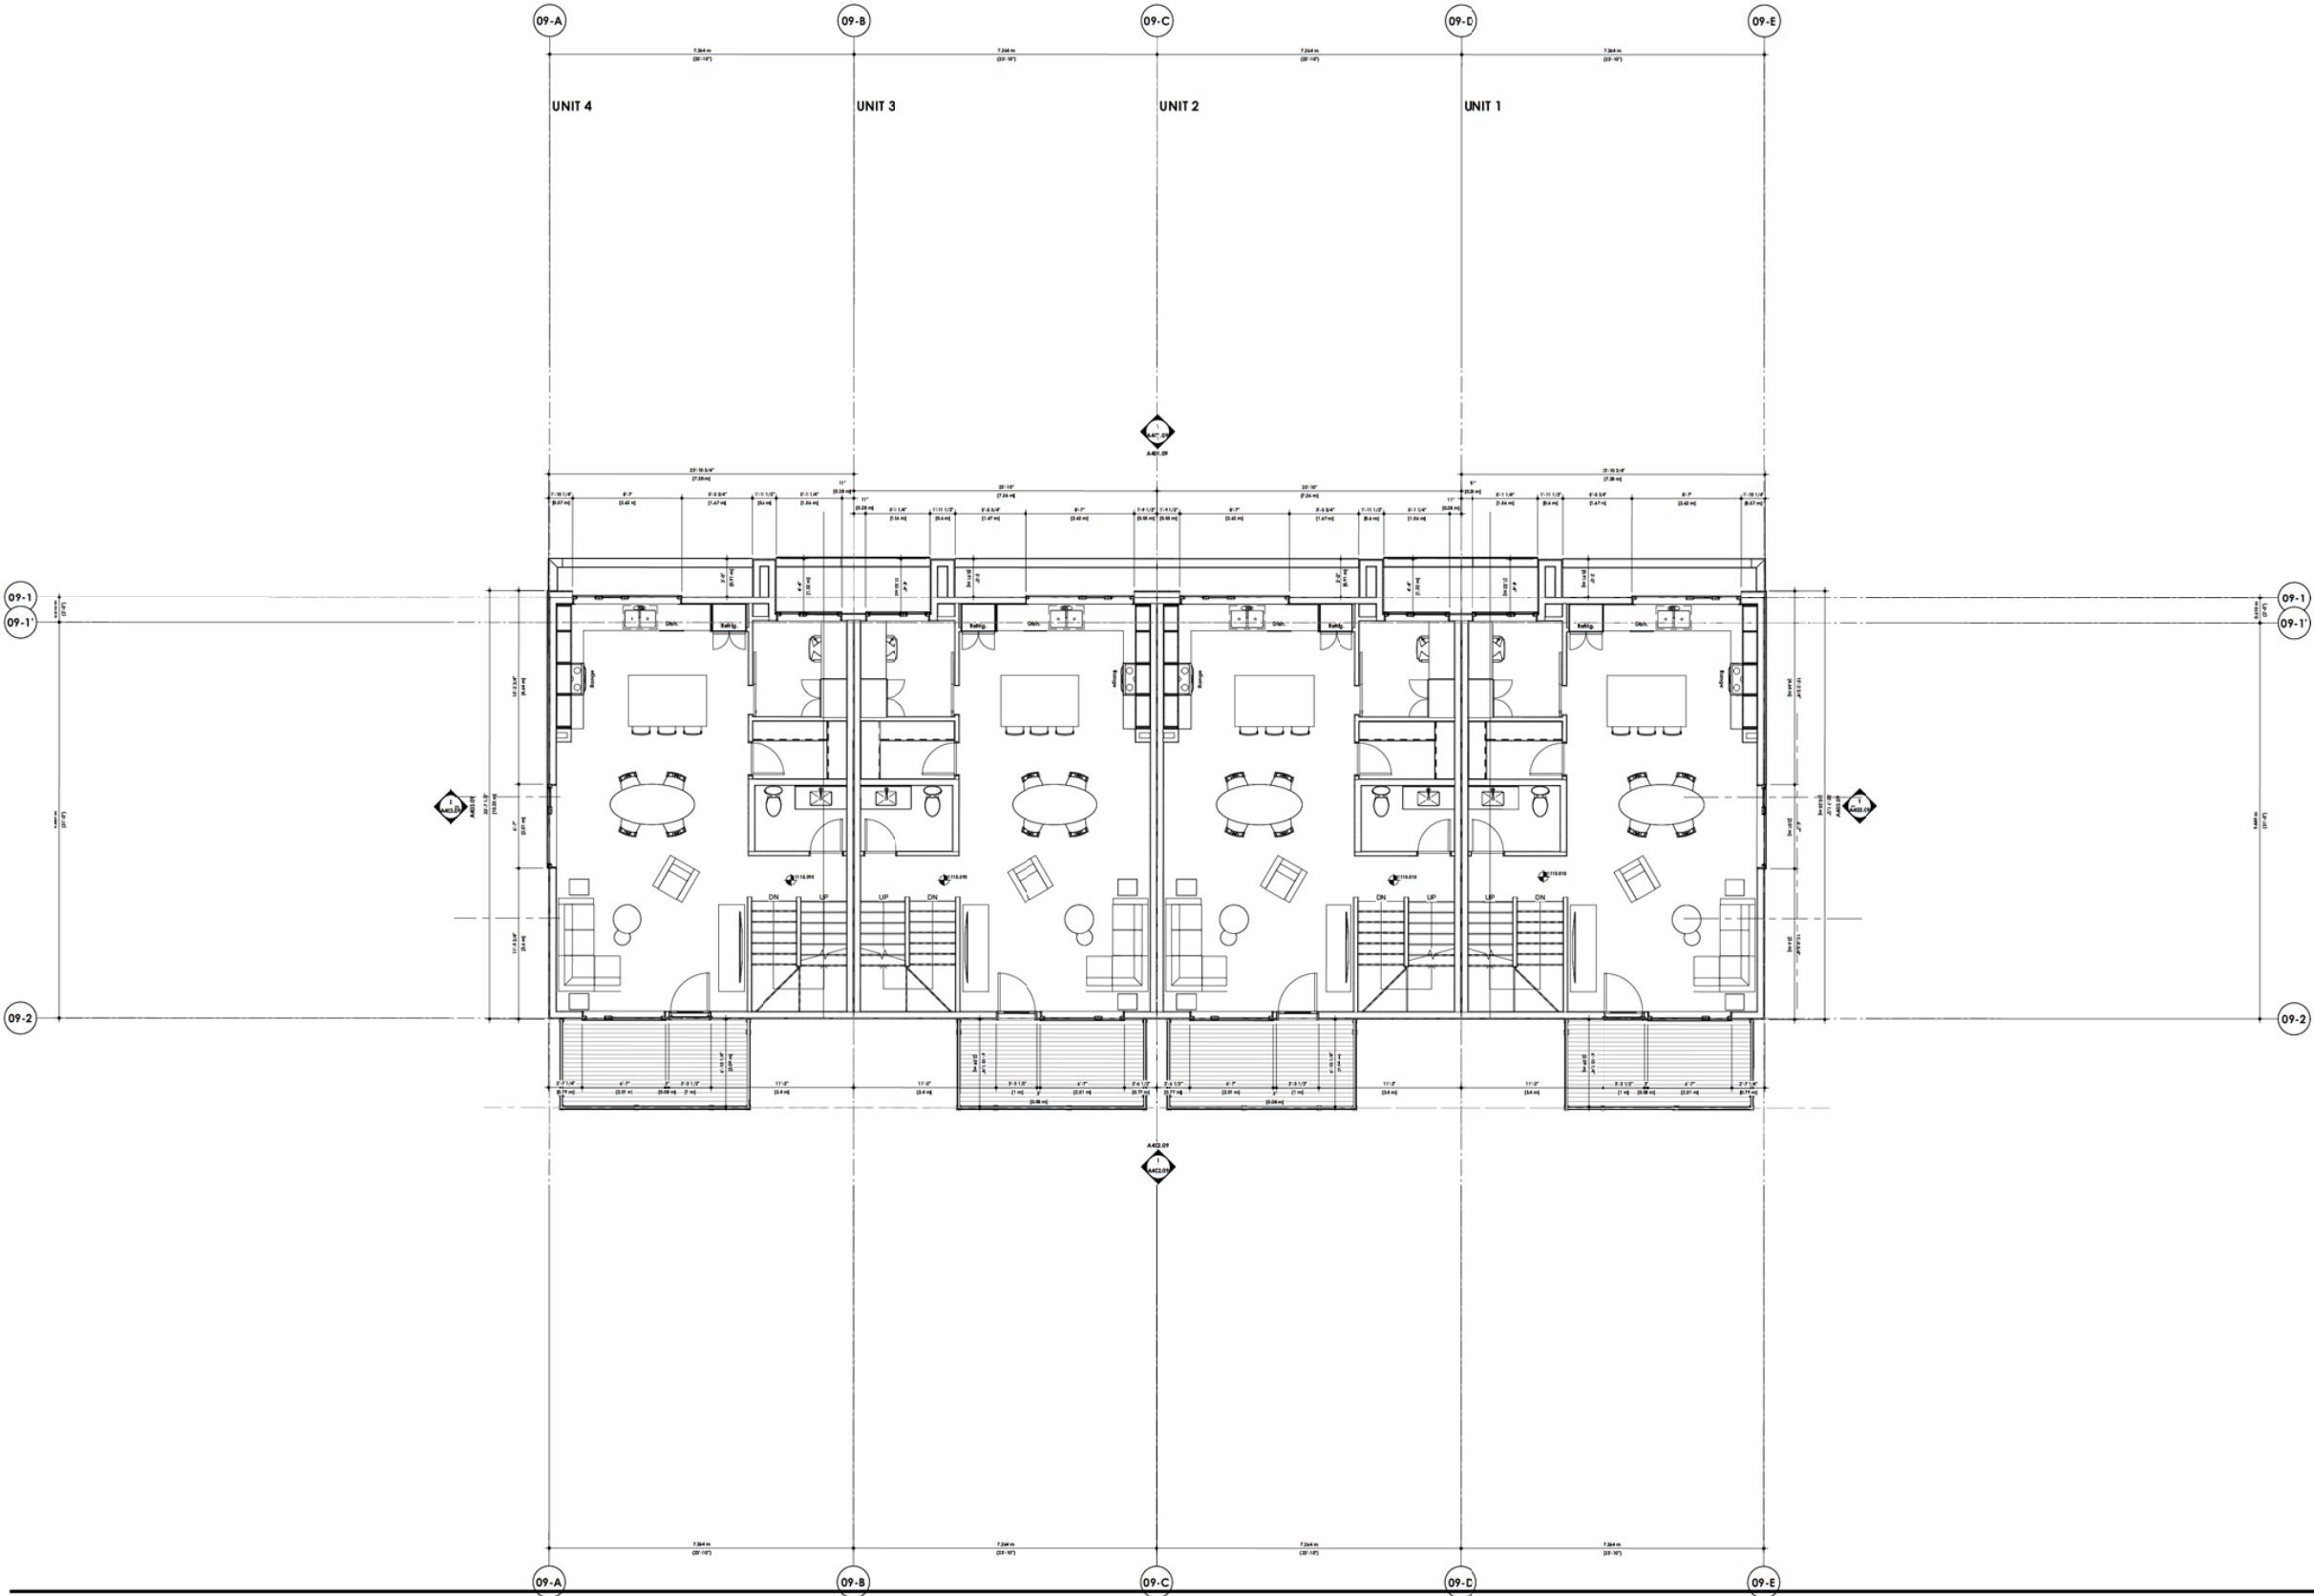

**DAVIGNON
MARTIN**
Design/Architect
1000 Avenue of the Stars
Suite 1000
Calgary, Alberta T2C 3C3
Canada
Tel: (403) 243-1111
Fax: (403) 243-1112
Email: info@davignonmartin.com


Copyright 2020. All rights reserved. This document is the property of Davignon Martin. No part of this document may be reproduced or transmitted in any form or by any means electronic or mechanical, including photocopying and recording, or by any information storage or retrieval system, without permission in writing from Davignon Martin.

2020/11/15

DATE	DESCRIPTION	BY
2020/11/15	Revised for CDR-2	DD
2020/11/15	Revised for CDR-3	DD
Project
Trinity
1422 North Dakota St
Calgary, Alberta T2C 3C3
Project No.
3000/11/15
Start Date
Project Area
Gregoire D.
Checked
RD

Scale
1/4" = 1'-0"
Sheet Title
Building 09 - Floor Plan -
Level 1
Sheet No.
A202.09

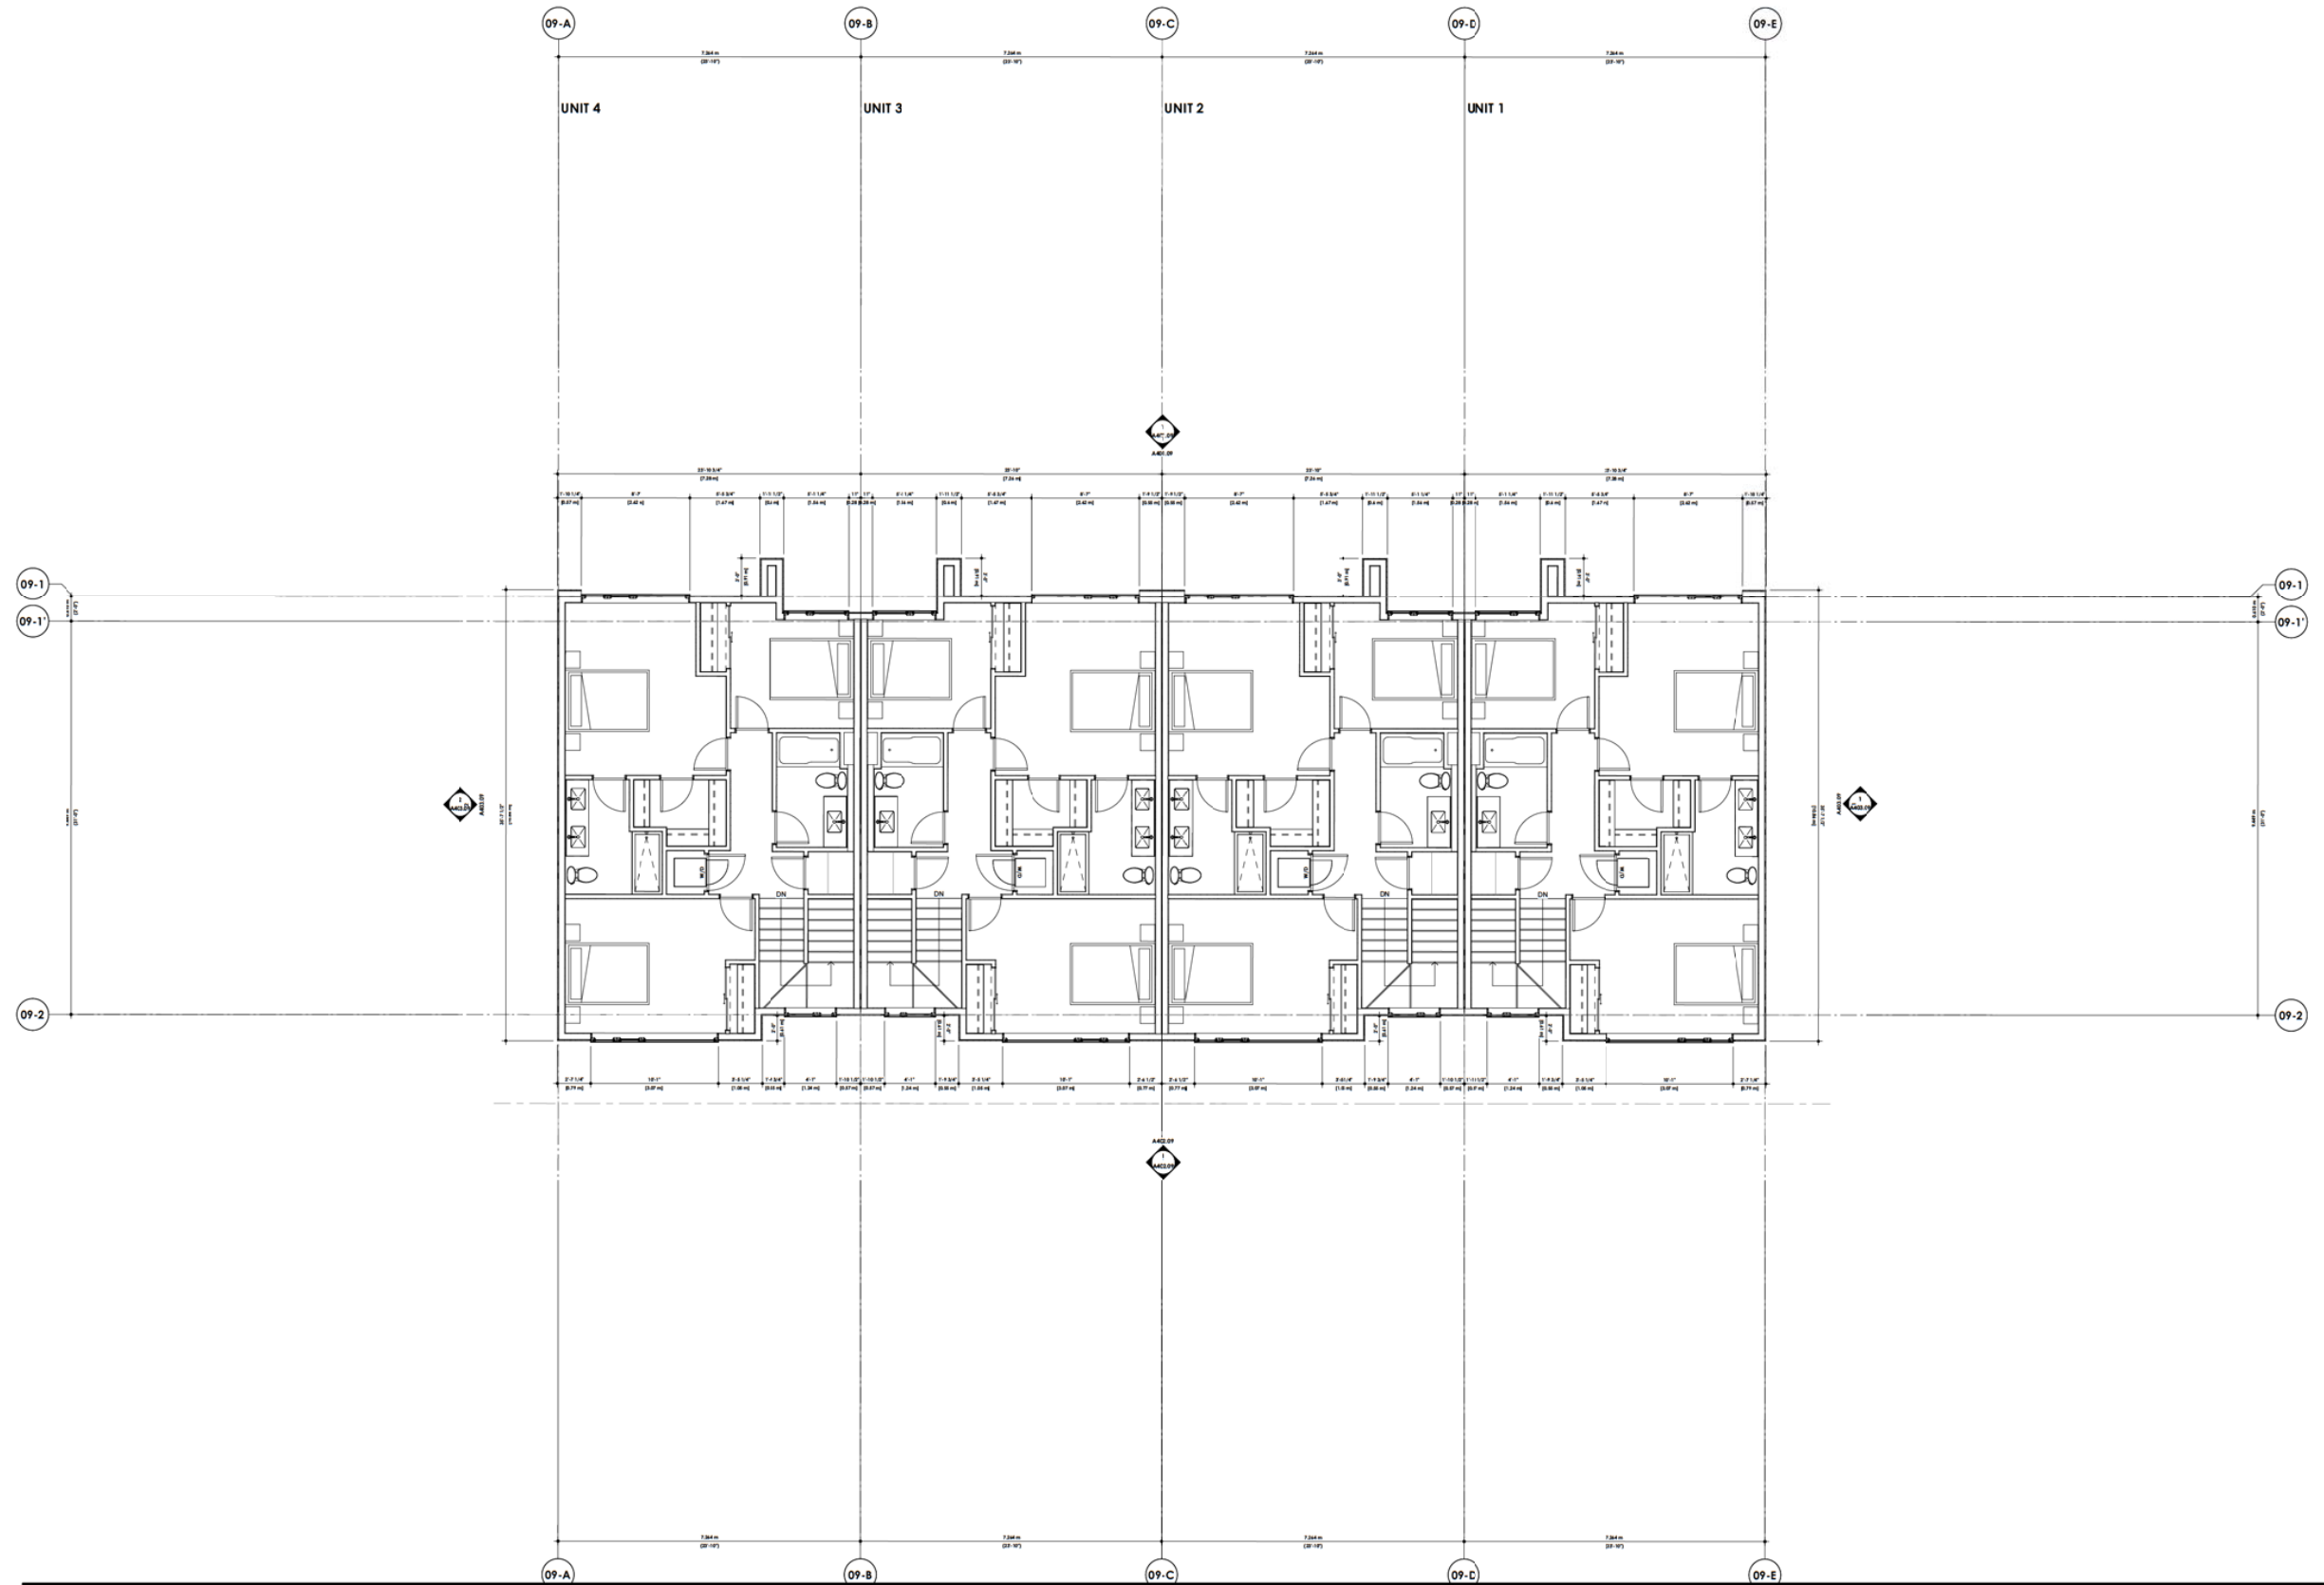

**DAVIGNON
MARTIN**

Davignon Martin Architecture & Interior Design
<https://www.davignonmartin.ca/>

Category (HQ)
237 B Ave SE #404
Calgary, Alberta T2G 5C5

Toronto
55 Canal St.
Toronto, Ontario M4W 3G3

Copyright Free, sketches, graphic representations and specifications are instruments of service, whether the project is awarded or not that remain the property of Designworks North Architects. The recipient agrees to provide the copies of plans drawings, sketches, graphic representations and specifications for information and reference in connection with your end use only of the project. Except for reference purposes, the plans, sketches, drawings, graphic representations and specifications shall not be used for others or alterations to the project or any other project. All plans or drawings shall not be reproduced or used without the permission of the Designworks North Architects.

The contractor shall verify all dimensions and specifications before and during the construction project. Any errors, omissions and misinterpretations must be reported to the Architect.

2020//15


DTR-D	22/05/09	Revised for DTR-2	GO
DTR-C	22/04/09	Issued for DTR-2	GO
DTR-B	22/04/08	Issued for DTR-2	GO
DTR-A	22/03/01	Issued for DTR-1	GO

Project Trinity	
1453 Nor'a Drive SW Calgary, Alberta, Canada Lot 11 Block 2 Mar 161 2944	
Project No.	Start Date
2020///16	Project_Leave_Date
Drawn	Checked
Geometric D.	RD

Scale
1/4" = 1'-0"

Sheet Title
**Building 09 - Floor Plan -
Level 2**

Sheet No.
A203.09

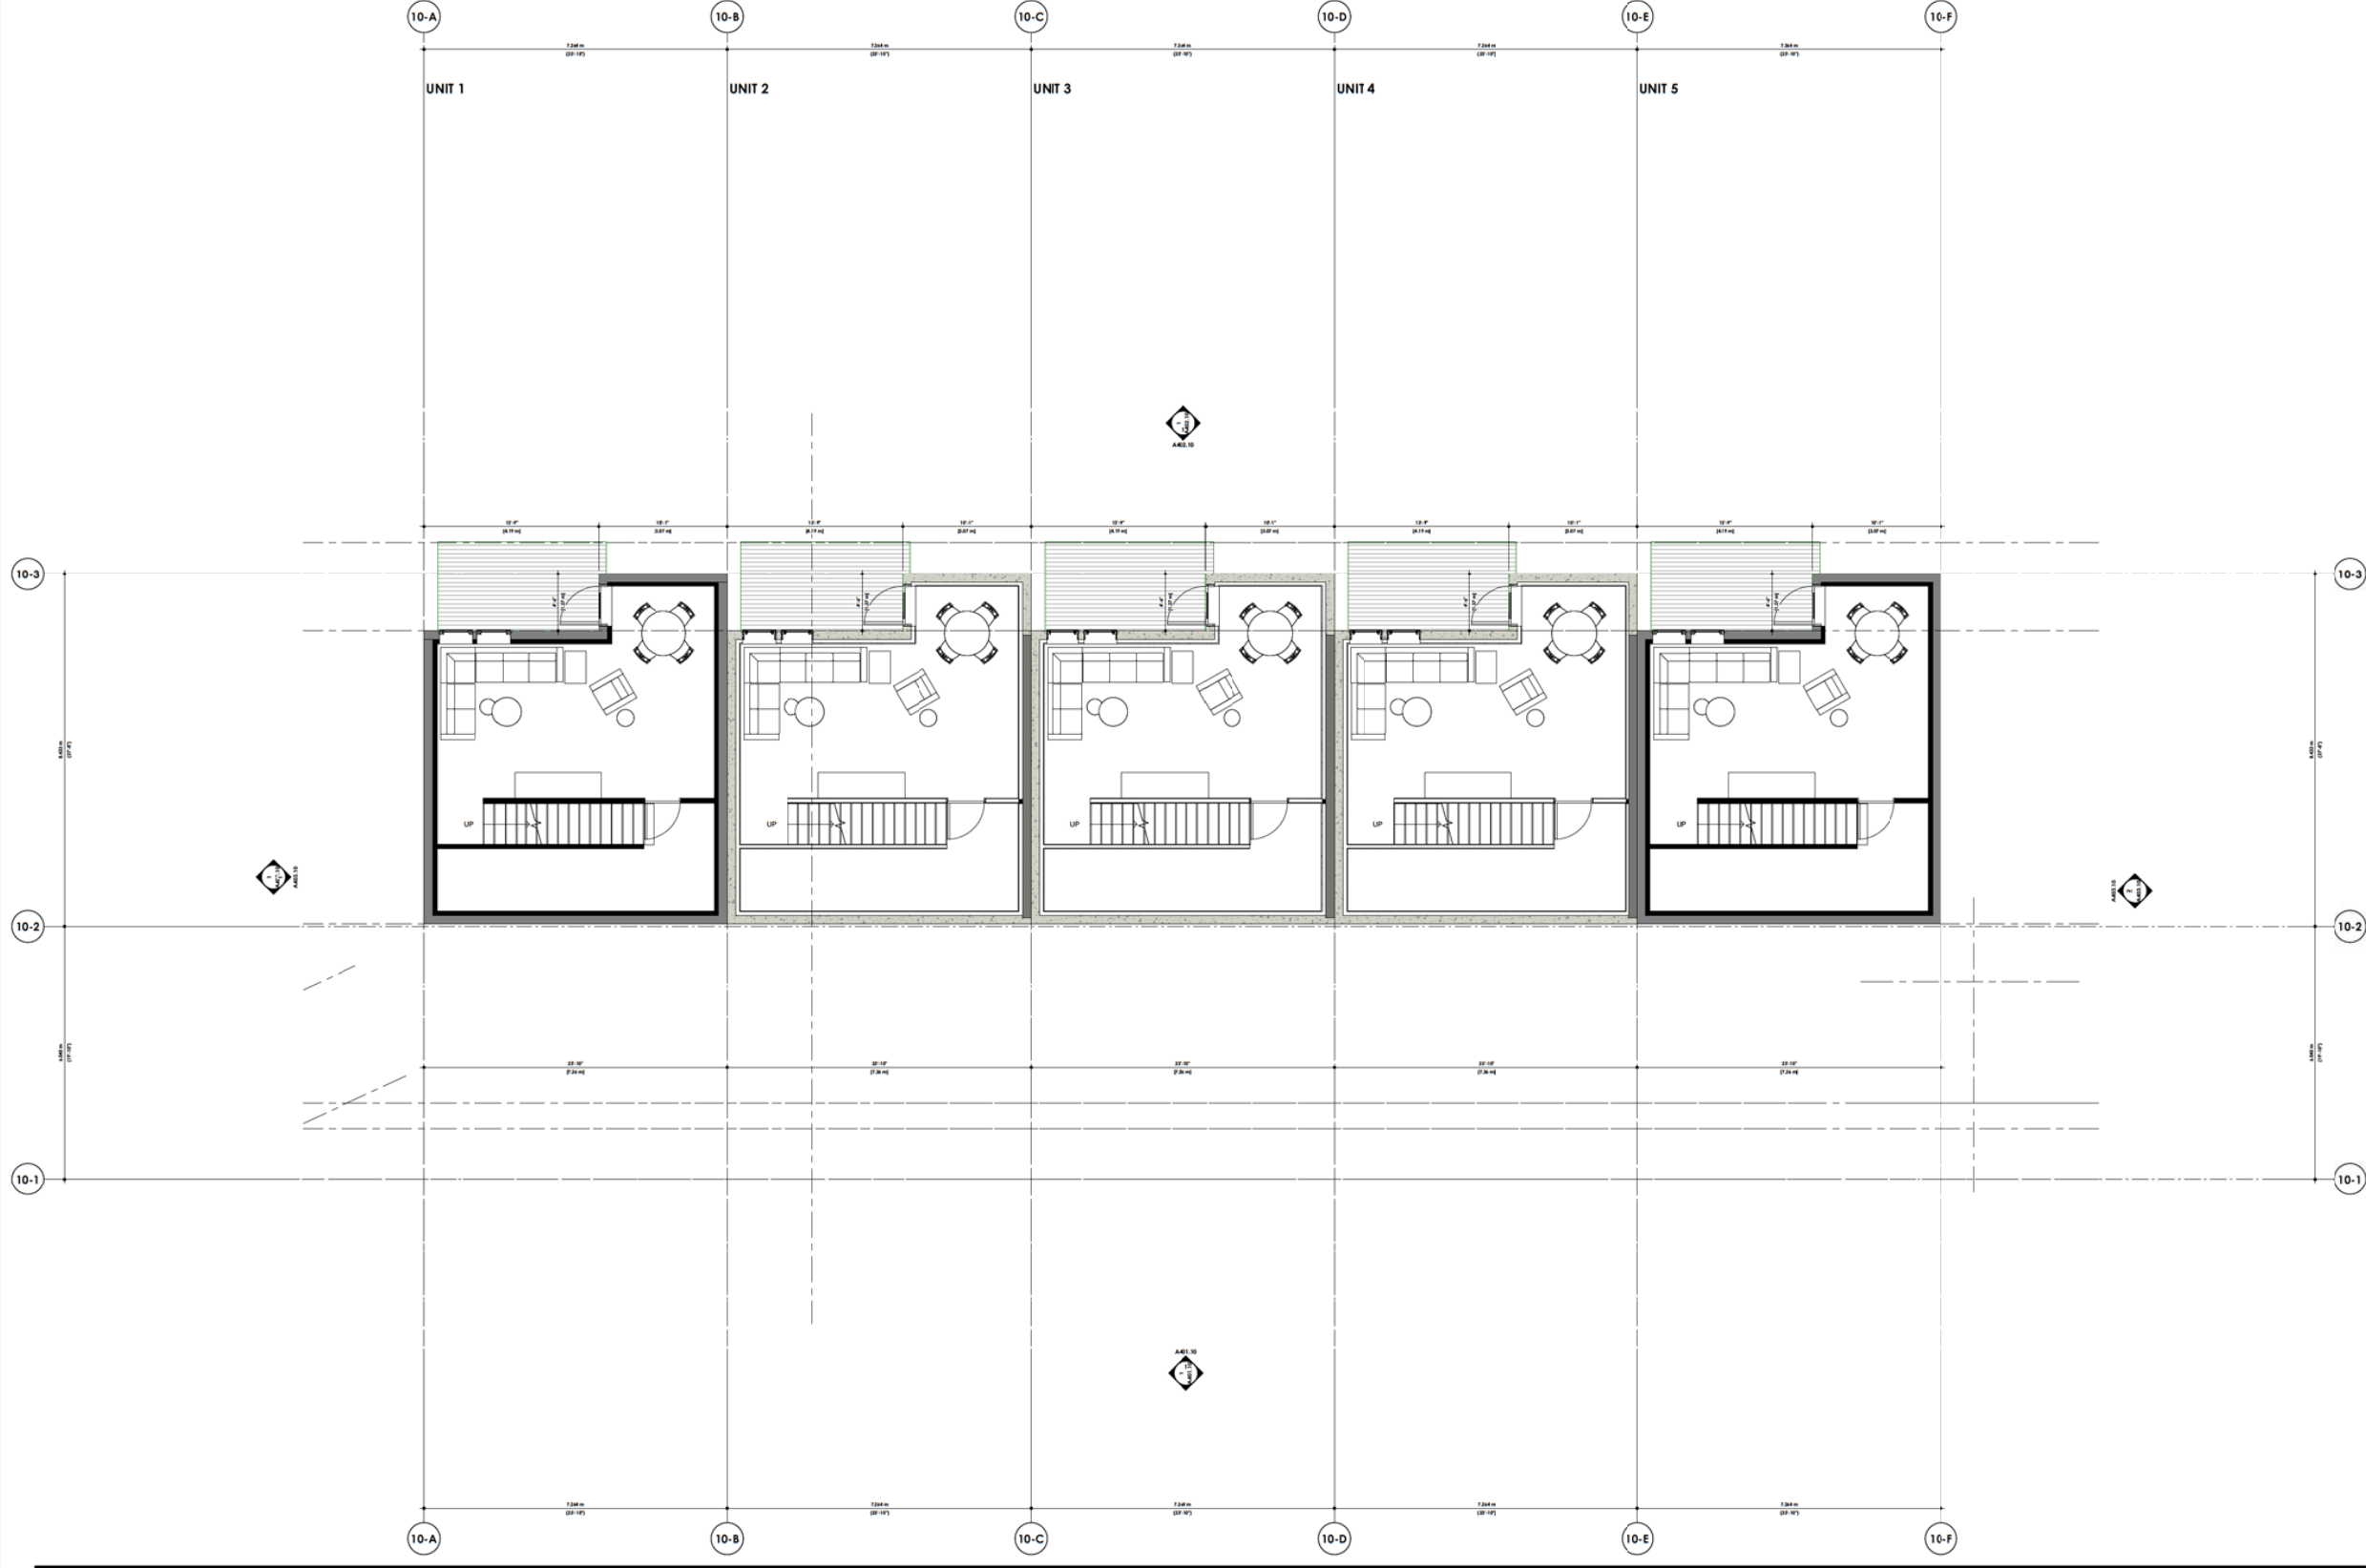

**DAVIGNON
MARTIN**
Design/Build Architecture & Interior Design
1000 Avenue of the Americas
Calgary, Alberta T2C 3C3
Canada
Tel: 403.243.1111
Fax: 403.243.1112
www.davignonmartin.ca

Copyright 2022. All rights reserved. This document is the property of Davignon Martin. No part of this document may be reproduced, stored in a retrieval system, or transmitted, in any form or by any means, electronic, mechanical, photocopying, recording, or by any information storage and retrieval system, without the prior written permission of Davignon Martin. The copyright owner shall be responsible for any and all damages caused by the use of this document.


2020///15

Scale
North

DATE	2020/09/09	REVISION	2020/09/09	BY
DATE	2020/09/09	REVISION	2020/09/09	BY
Project
Trinity
1422 North Dakota St
Calgary, Alberta T2C 3C3
Project No. 2020/09/09
Start Date 2020/09/09
Project Name Trinity

Scale
1/4" = 1'-0"
Sheet Title
Building 10 - Floor Plan -
Basement
Sheet No.
A201.10

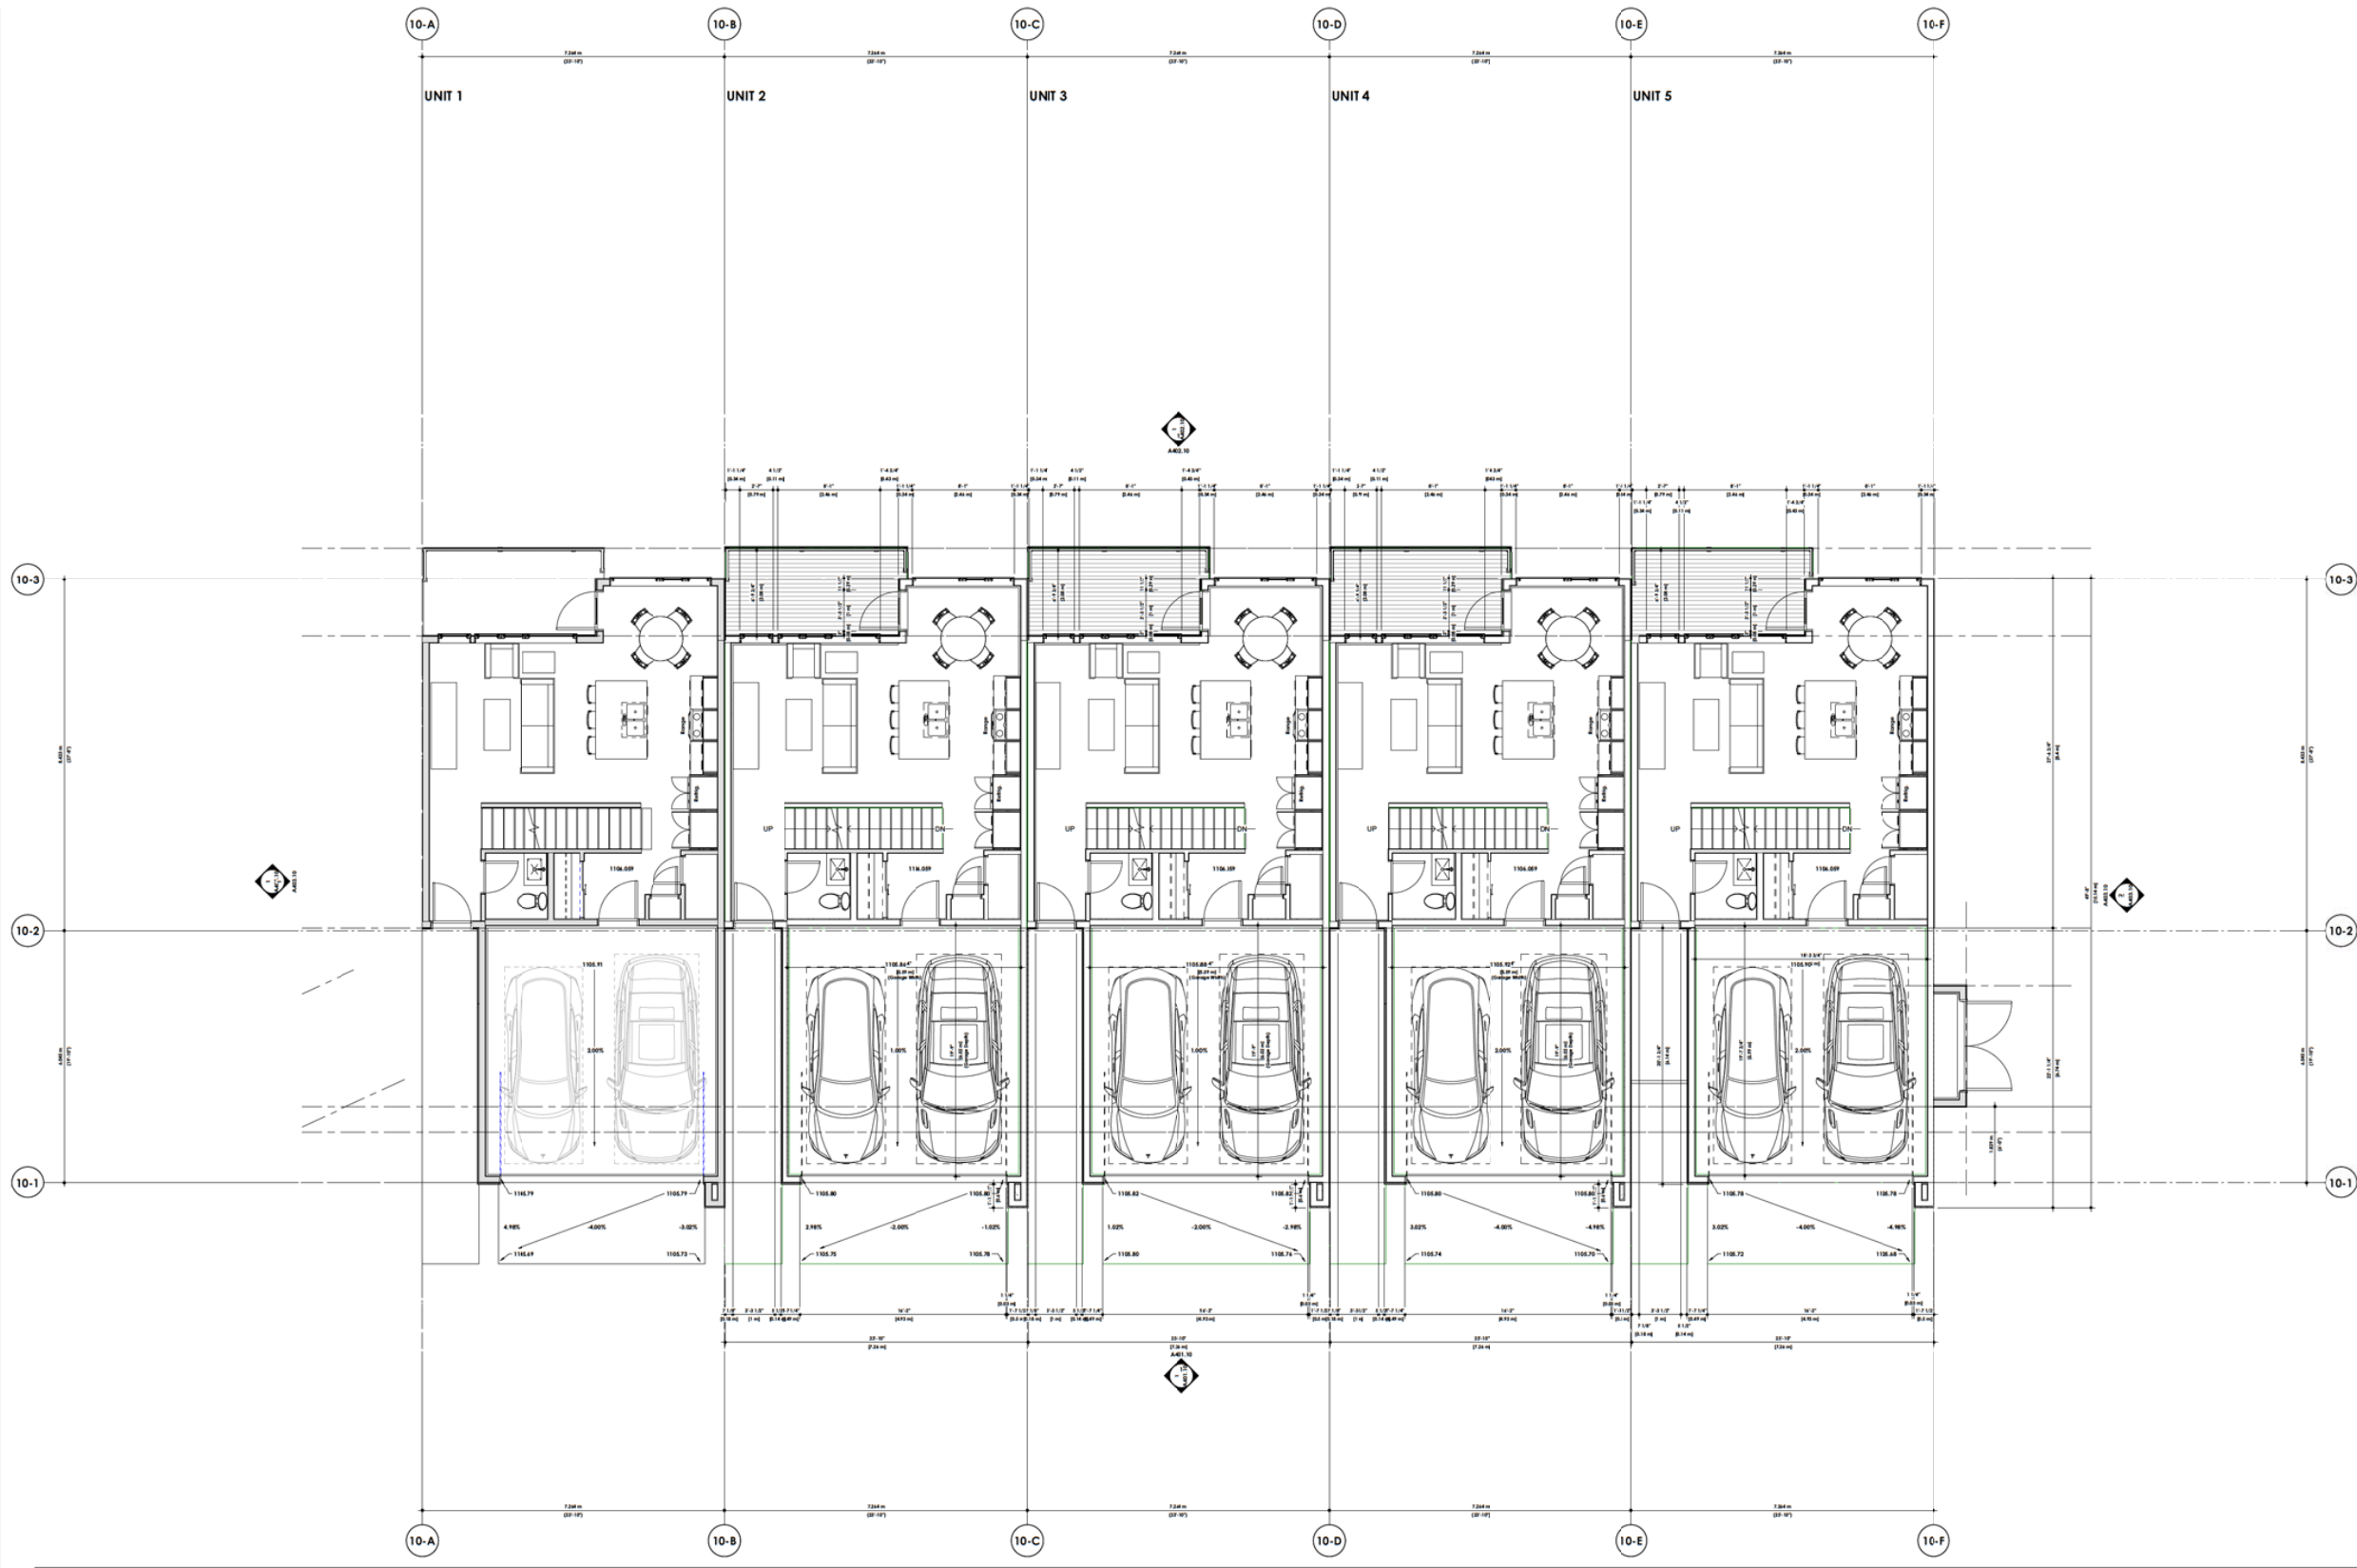

**DAVIGNON
MARTIN**
Designers: DAVIGNON & MARTIN
1000 Avenue du Commerce
Calgary, Alberta T2C 3C3
Canada
Tel: (403) 243-1111
Fax: (403) 243-1112
Email: info@dm.ca

Copyright 2022. All rights reserved. This document is the property of DAVIGNON & MARTIN. No part of this document may be reproduced without written permission from DAVIGNON & MARTIN. The information contained herein is for informational purposes only and does not constitute an offer of insurance or any other financial product. Please consult your broker for more information.

2020///15

Scale
North


DATE	DESCRIPTION	BY
2020/03/09	Revised for CDR-2	DD
2020/03/09	Revised for CDR-2	DD
2020/03/09	Revised for CDR-2	DD
2020/03/09	Revised for CDR-2	DD
2020/03/09	Revised for CDR-2	DD

Project
Trinity
1422 North Dakota St
Calgary, Alberta T2C 3C3
Tel: (403) 243-1111
Fax: (403) 243-1112
Email: info@dm.ca

Scale
1/4" = 1'-0"

Sheet Title
Building 10 - Floor Plan -
Level 1

Sheet No.
A202.10

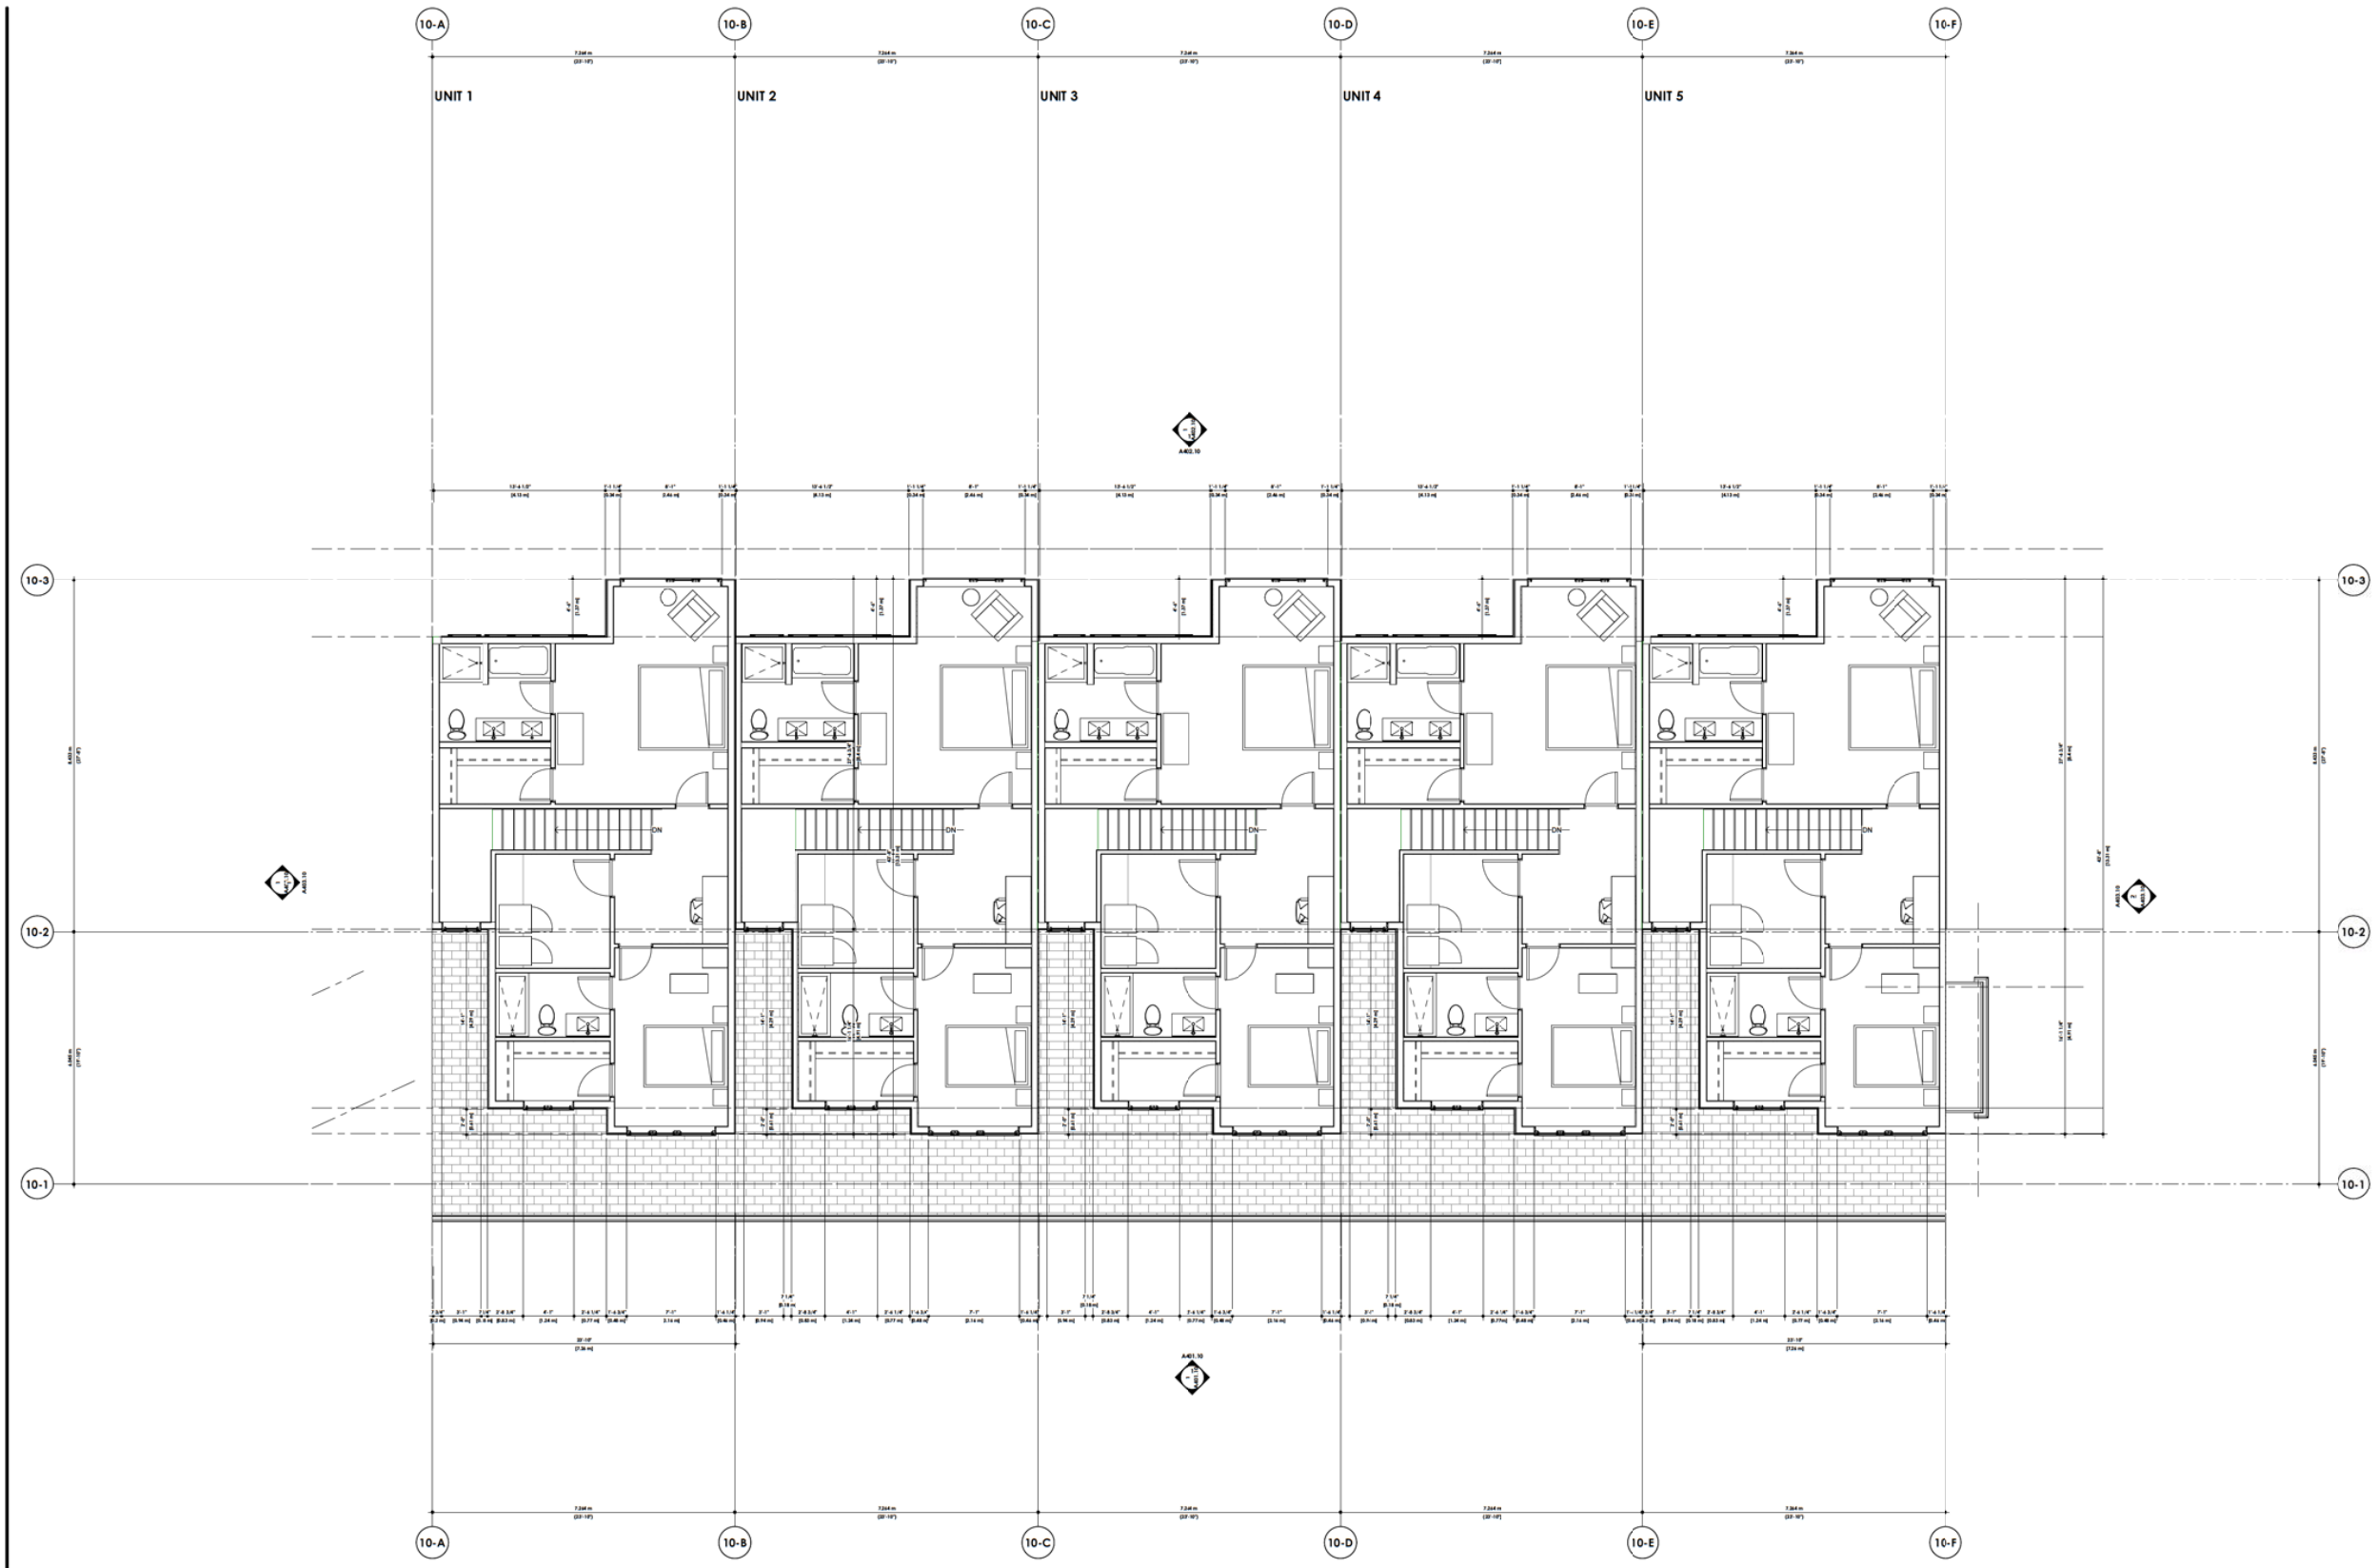DAVIGNON
MARTIN

Designsm:Marlin Architecture & Interior Design
<http://www.designsmarlin.ca/>
Calgary (HQ)
 237 8 Ave SE #403
 Calgary, Alberta T2G 5C3
Toronto
 50 Carroll St.
 Toronto, Ontario M4M 3G3

Copyright Form, drawings, graphic representations and specifications are the property of architect. All rights reserved. Any copies, reproductions or alterations of any drawings, specifications or documents shall remain the property of Designgroup Inc. Architecture. The reproductions, copies, including reproductions copies of plans, drawings, drawings, specifications, and documents shall be made for the sole use of the client and shall be used in connection with the project and shall not be used for any other purpose. Except for reference purposes, the plans, drawings, drawings, graphic representations and specifications shall not be used for other projects or alterations to the project or any other project. All parts of these drawings shall not be reproduced or used without the permission of the Designgroup Inc. Architecture.

The contractor shall verify all dimensions and specifications before and during the construction. Any errors, omissions and misinterpretations shall be reported to the architect.

2020//15

DTR-D	22/05/09	Revised for DTR-2	GO
DTR-C	22/04/09	Issued for DTR-2	GO
DTR-B	22/04/08	Issued for DTR-2	GO
DTR-A	22/03/01	Issued for DTR-1	GO

Project
Trinity

1453 Nola Drive SW
Calgary, Alberta, Canada

Project No.

2020/3/16


Start Date
Project_Leave_Date

Scale
1/4" = 1'-0"

Sheet Title
**Building 10 - Floor Plan -
Level 2**

Sheet No. _____

A203.10

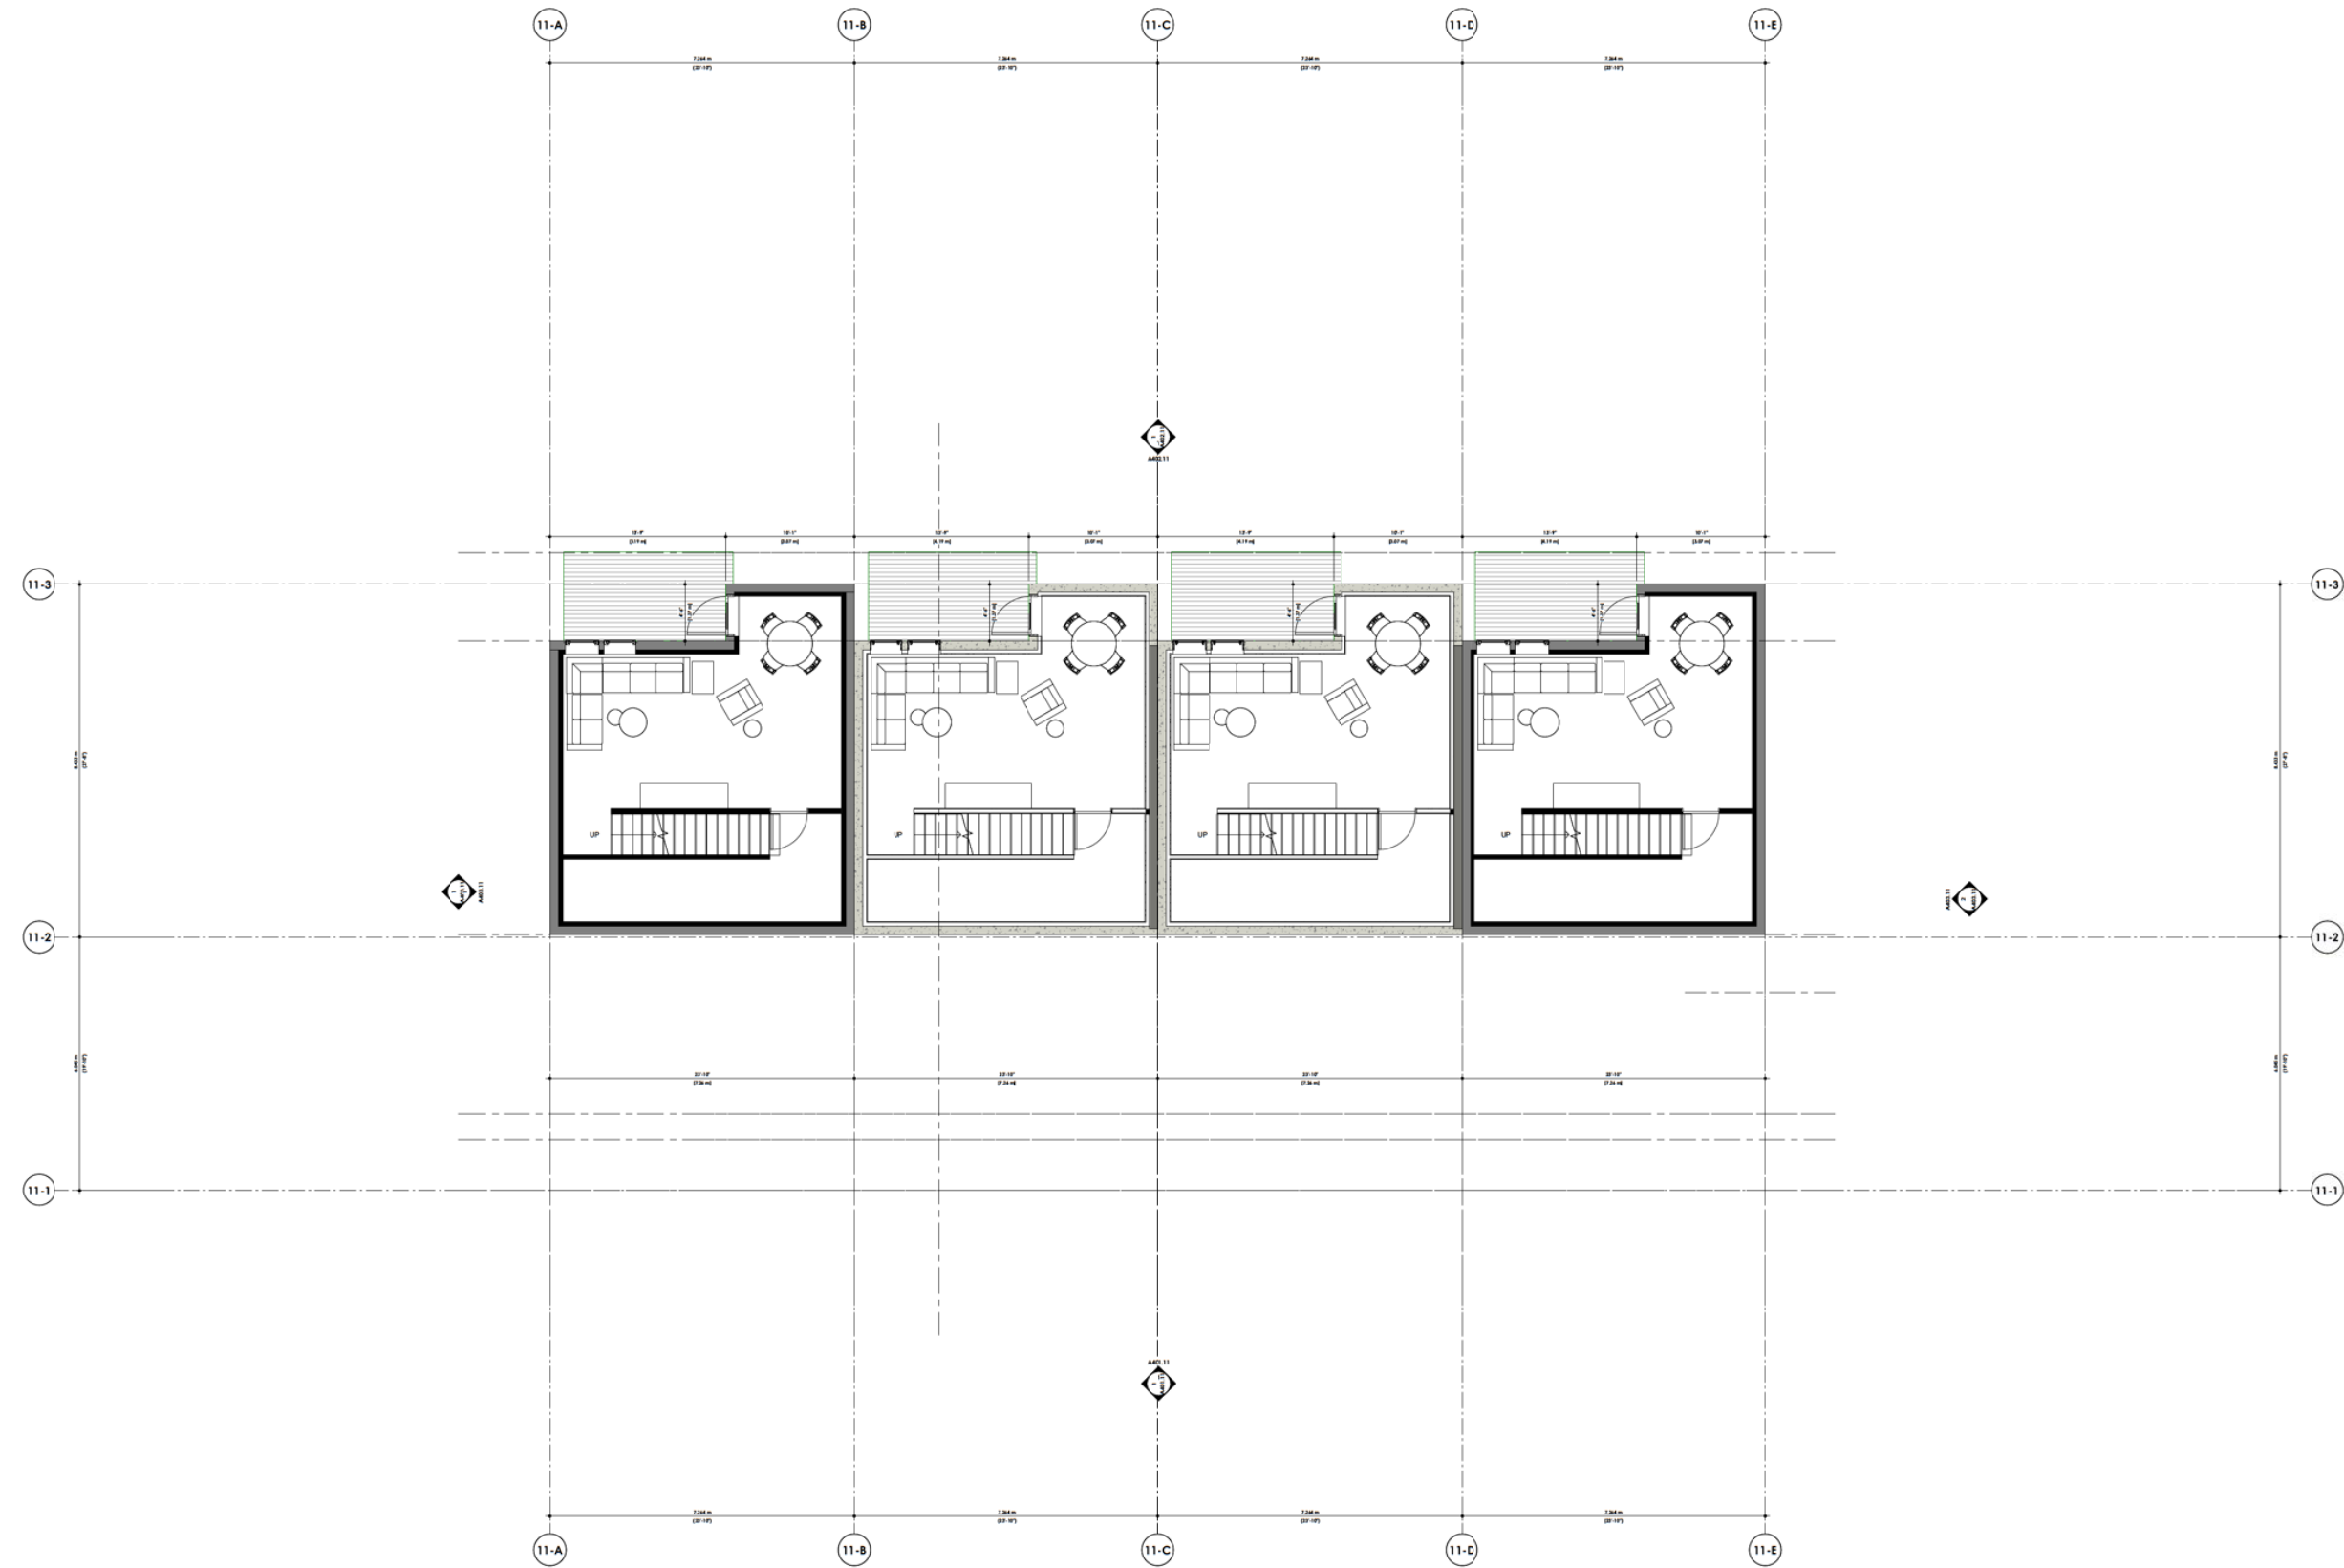DAVIGNON
MARTIN

Designsm Marlin Architecture & Interior Design
<http://www.designsmarlin.ca/>
Calgary (HQ)
 237 8 Ave SE #403
 Calgary, Alberta T2G 5C3
Toronto
 50 Carroll St.
 Toronto, Ontario M4M 3G3

Copyright from sketches, drawings, graphic representations and specifications and details of particular, whether the project is executed or not shall remain the property of Designgroup Interior Architecture. This may include copies, including reproduction copies, of plans, sketches, drawings, graphic representations and specifications shall not be used for other projects, references in connection with your use and development of the project. Except for reference purposes, the plans, sketches, drawings, graphic representations and specifications shall not be used for other projects or elements for the project or any other project. All parts of these drawings shall not be reproduced or used without the permission of the Designgroup Interior Architecture.

The contractor shall verify all dimensions and specifications before and during the construction process. Any errors, omissions and misinterpretations must be reported to the Architect.

2020///15

OTM-D	22/02/09	Revised for OTM-2	GO
OTM-C	22/04/09	Issued for OTM-2	GO
OTM-B	22/04/08	Issued for OTM-2	GO
OTM-A	22/03/01	Issued for OTM-1	GO

Project
Trinity

1453 Nola Drive SW
Calgary, Alberta, Canada

Project No.	51
2020/1/18	P


Down	C
Grease B.	B

Scale
1/4" = 1'-0"

Sheet Title
**Building 11 - Floor Plan -
Basement**

Sheet No. _____

A201.11

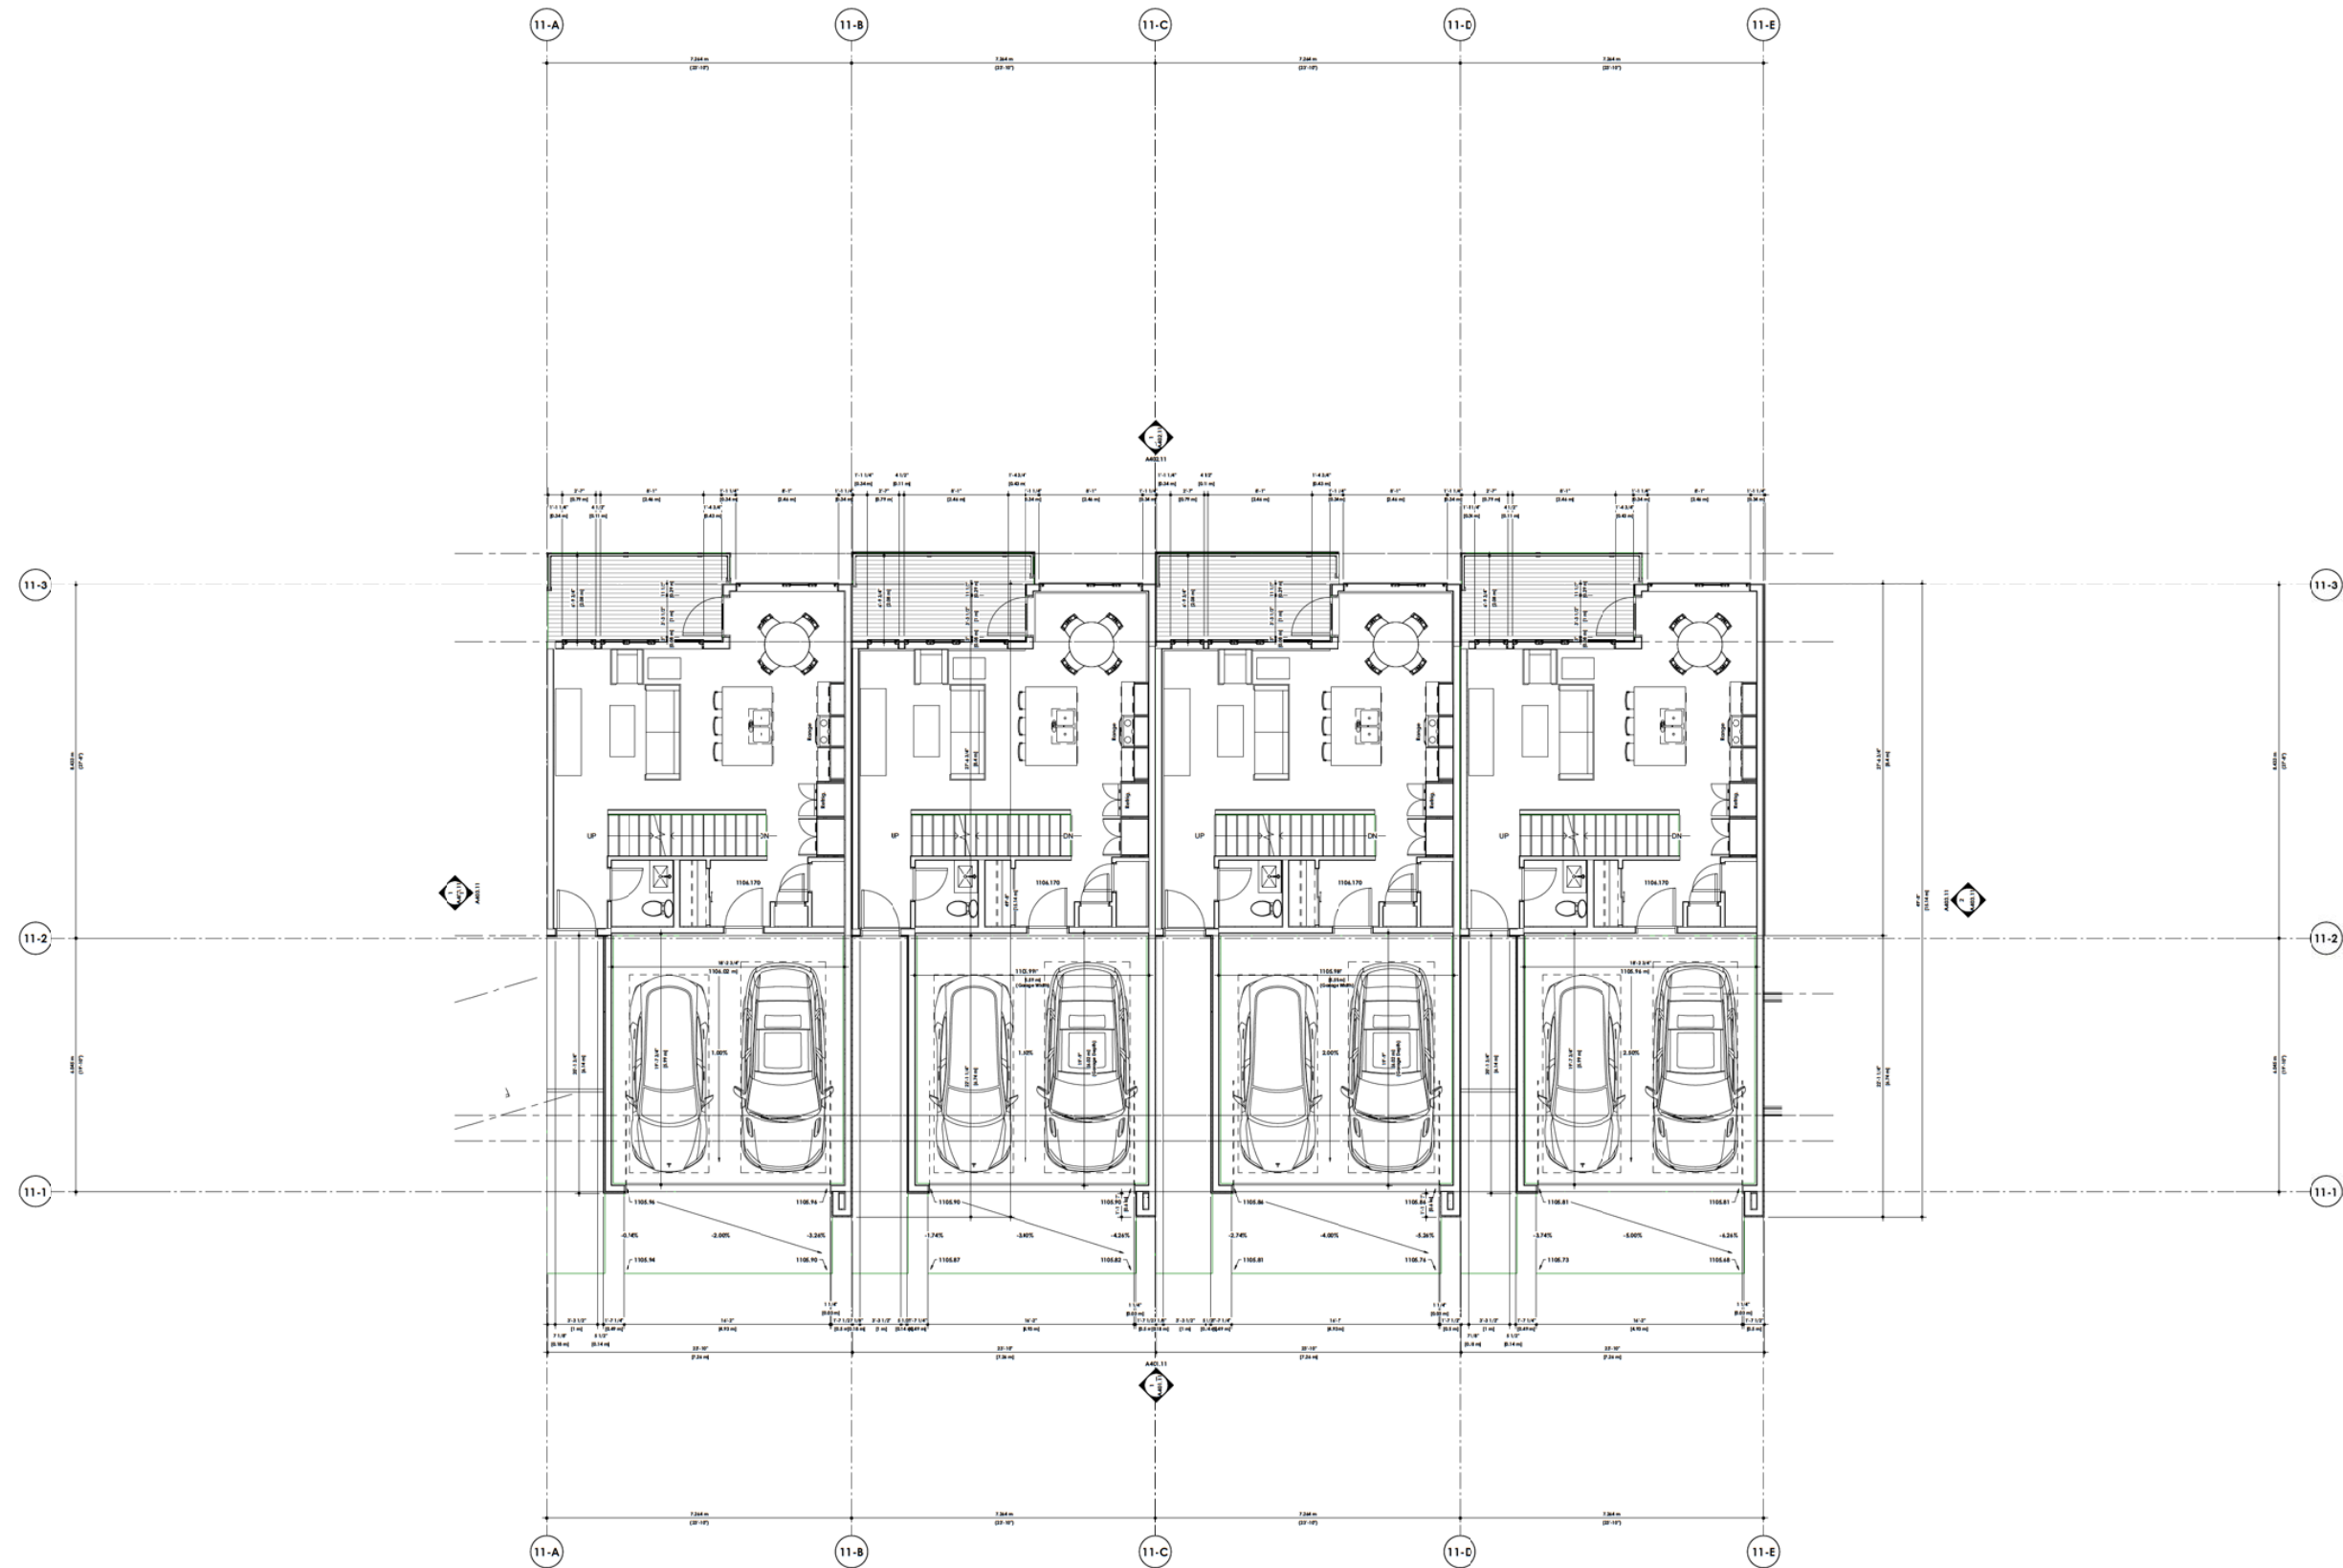

**DAVIGNON
MARTIN**
Design: Architecture & Interior Design
1000 Avenue of the Stars, Suite 1000
Calgary, Alberta T2C 3C3
Canada
Tel: 403.243.1111
Fax: 403.243.1112
Email: info@davignonmartin.com


Copyright 2021. All rights reserved. This document is the property of Davignon Martin. It is not to be reproduced, stored in a retrieval system, or transmitted in any form or by any means, electronic, mechanical, photocopying, recording, or by any information storage and retrieval system, without the prior written permission of Davignon Martin. The information contained herein is confidential and proprietary to Davignon Martin. It is not to be used for any other purpose without the prior written permission of Davignon Martin. The information contained herein is confidential and proprietary to Davignon Martin. It is not to be used for any other purpose without the prior written permission of Davignon Martin.

2020///15

Rev	Date	Description	By	Check
001	2020/09/09	Initial Design	DM	DM
002	2020/09/09	Revised for CDR-2	DM	DM
003	2020/09/09	Revised for CDR-2	DM	DM
004	2020/09/09	Revised for CDR-2	DM	DM
005	2020/09/09	Revised for CDR-2	DM	DM
006	2020/09/09	Revised for CDR-2	DM	DM
007	2020/09/09	Revised for CDR-2	DM	DM
008	2020/09/09	Revised for CDR-2	DM	DM
009	2020/09/09	Revised for CDR-2	DM	DM
010	2020/09/09	Revised for CDR-2	DM	DM

Project:
Trinity
1422 North Dakota St
Calgary, Alberta T2C 3C3
Tel: 403.243.1111
Fax: 403.243.1112
Email: info@davignonmartin.com

Scale:
1/4" = 1'-0"
Sheet Title:
Building 11 - Floor Plan -
Level 1
Sheet No.:
A202.11

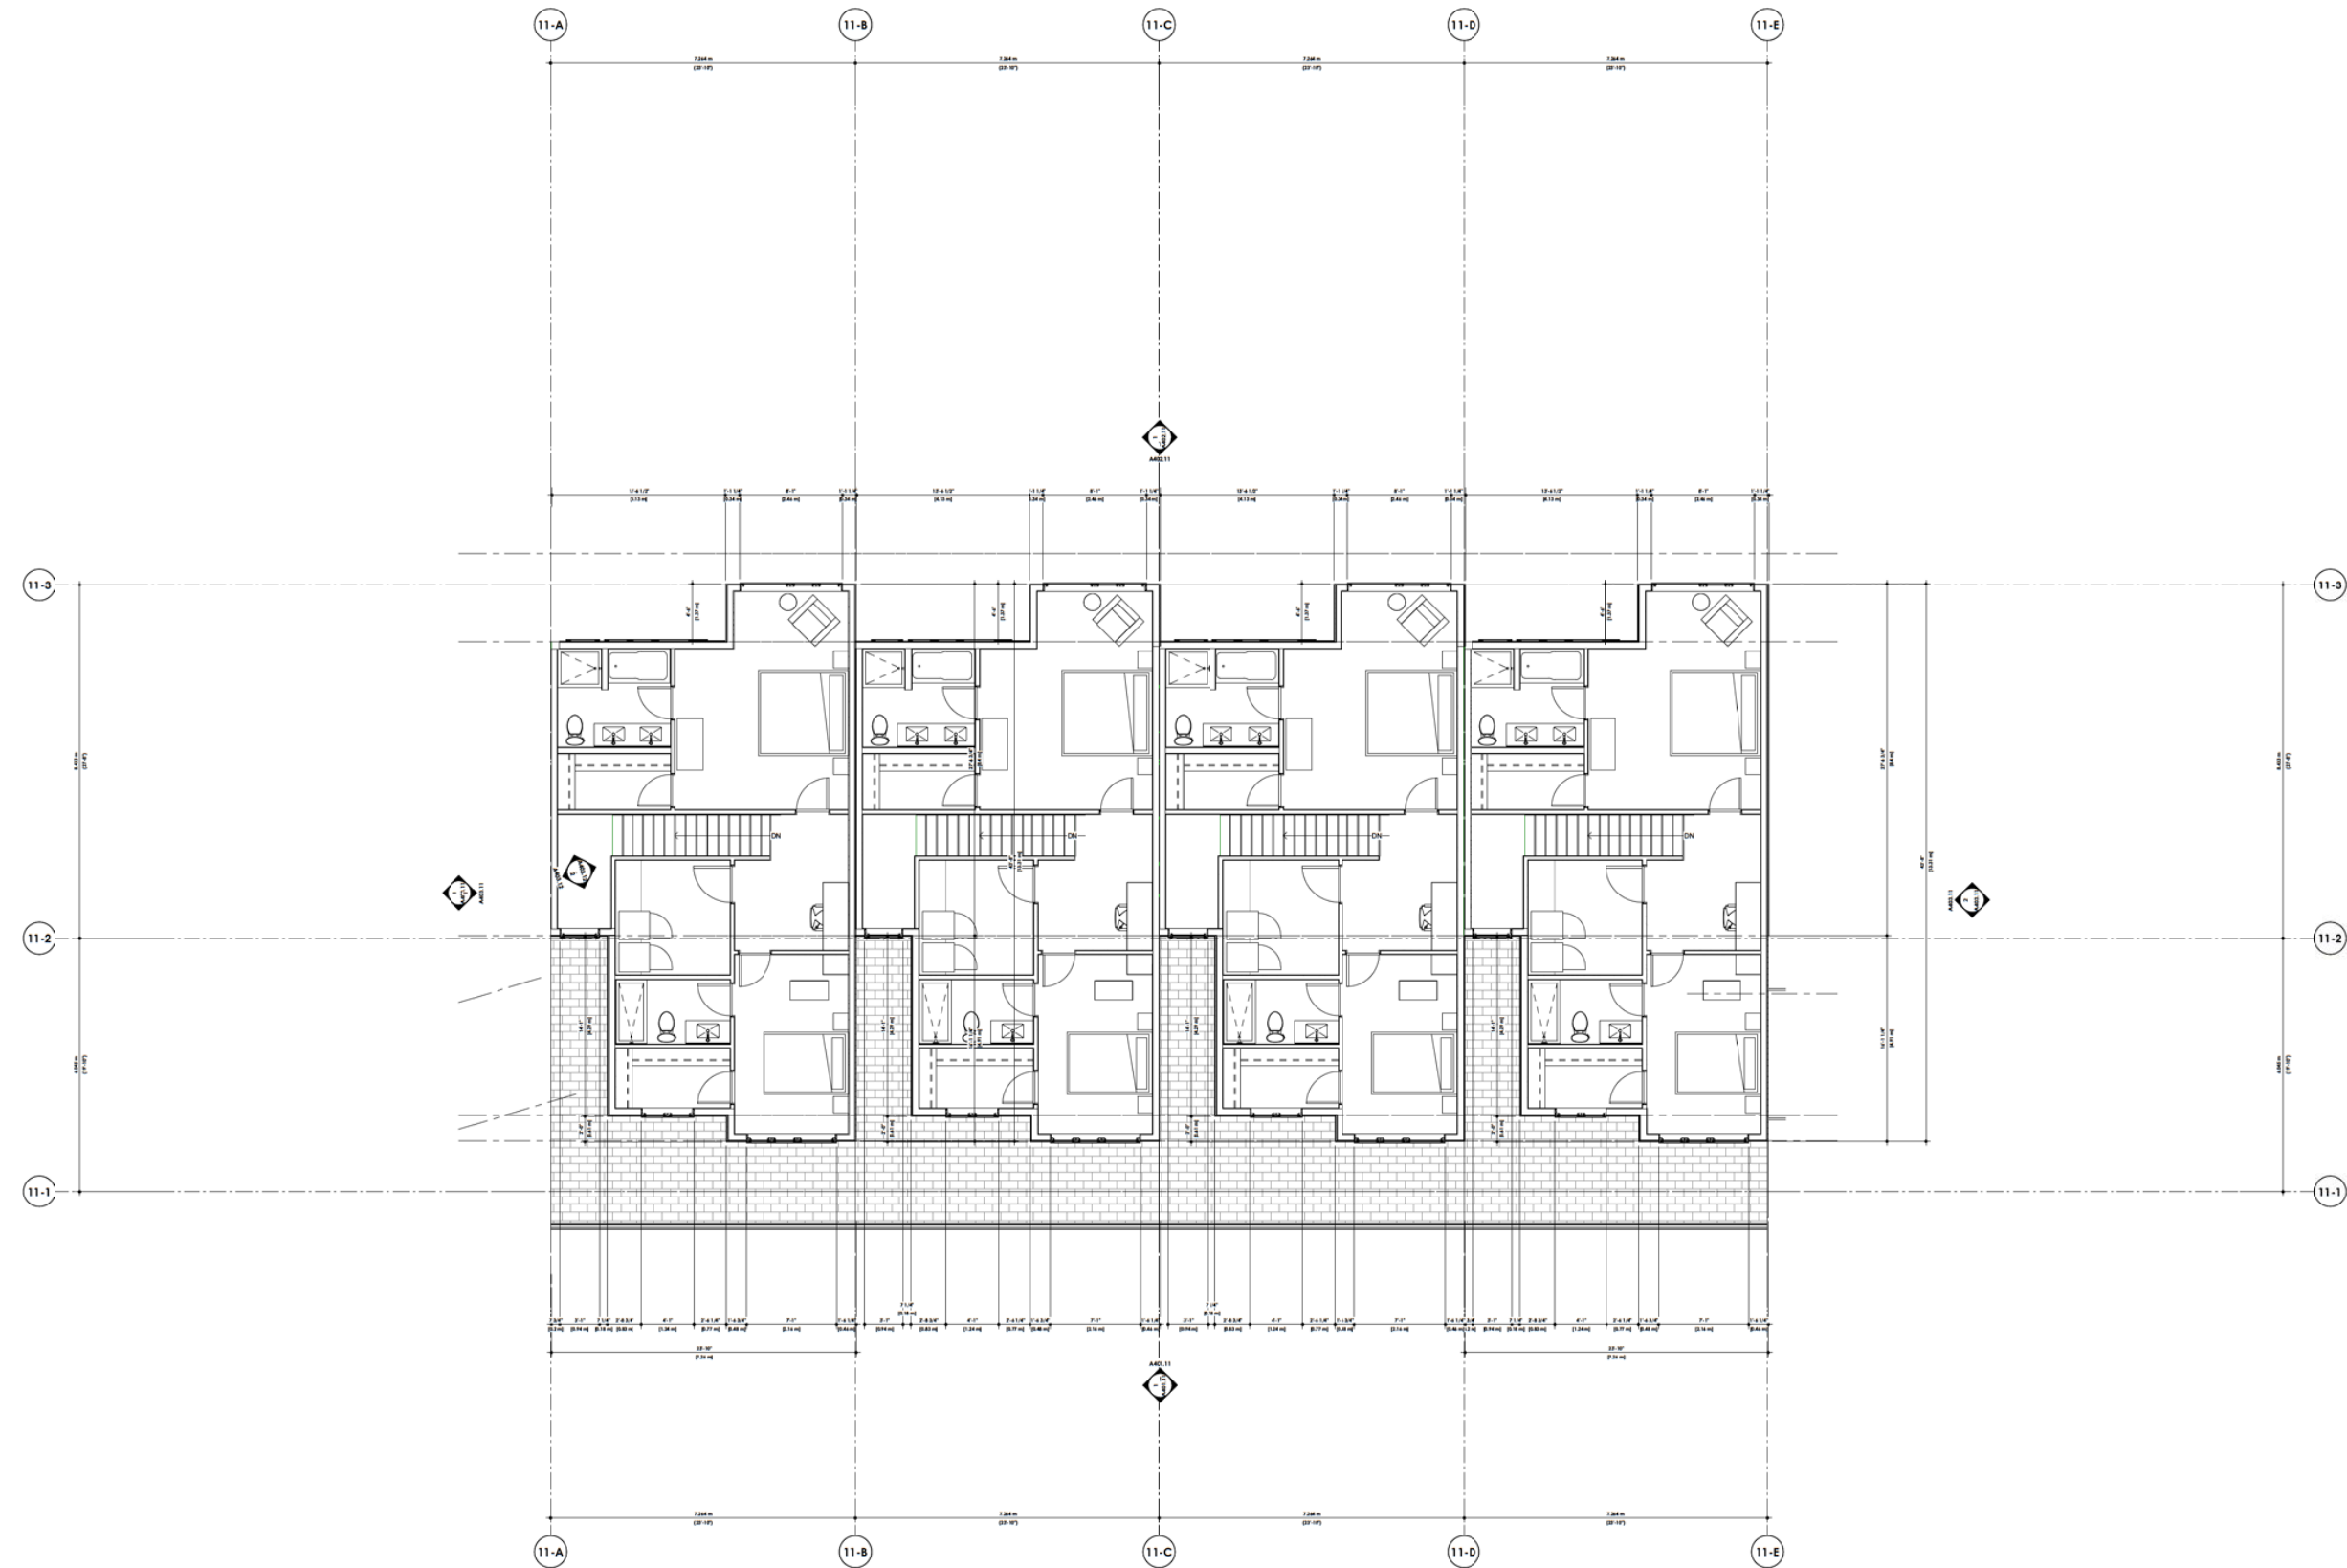DAVIGNON
MARTIN

Designers: Morfin Architecture & Interior Design
<https://www.designermorfin.ca/>

Category [HQ]
237 E Ave 1E #4B
Calgary, Alberta T2G 3C3

Toronto
30 Carol St.
Toronto, Ontario M4M 3G3

Copyright from sketches, drawings, graphic representations and specifications (and possibly of patents) in which the project is described is not itself within the property of Designgroup Interiors Architecture. This may include copies, including reproductions, copies of plans, sketches, drawings, graphic representations and specifications, and may include the use of the same and/or reference in connection with your use and development of the project. I accept for reference purposes, the plans, sketches, drawings, graphic representations and specifications shall not be used for any other use or alterations to the project or on any other project. All parts of these drawings that will not be reproduced or used without the permission of the Designgroup Interiors Architecture.

2020//15

DTR-D	22/05/09	Revised for DTR-2	GO
DTR-C	22/04/09	Issued for DTR-2	GO
DTR-B	22/04/08	Issued for DTR-2	GO
DTR-A	22/03/01	Issued for DTR-1	GO

Project
Trinity


1453 Nia's Drive SW
Calgary, Alberta, Canada
Lot 11 Block 2 Mar 161 2944

Project No. 2020-0716
Drawn by Gregorio D.

Scale
1/4" = 1'-0"

Sheet Title
**Building 11 - Floor Plan -
Level 2**

Sheet No.
A203.11

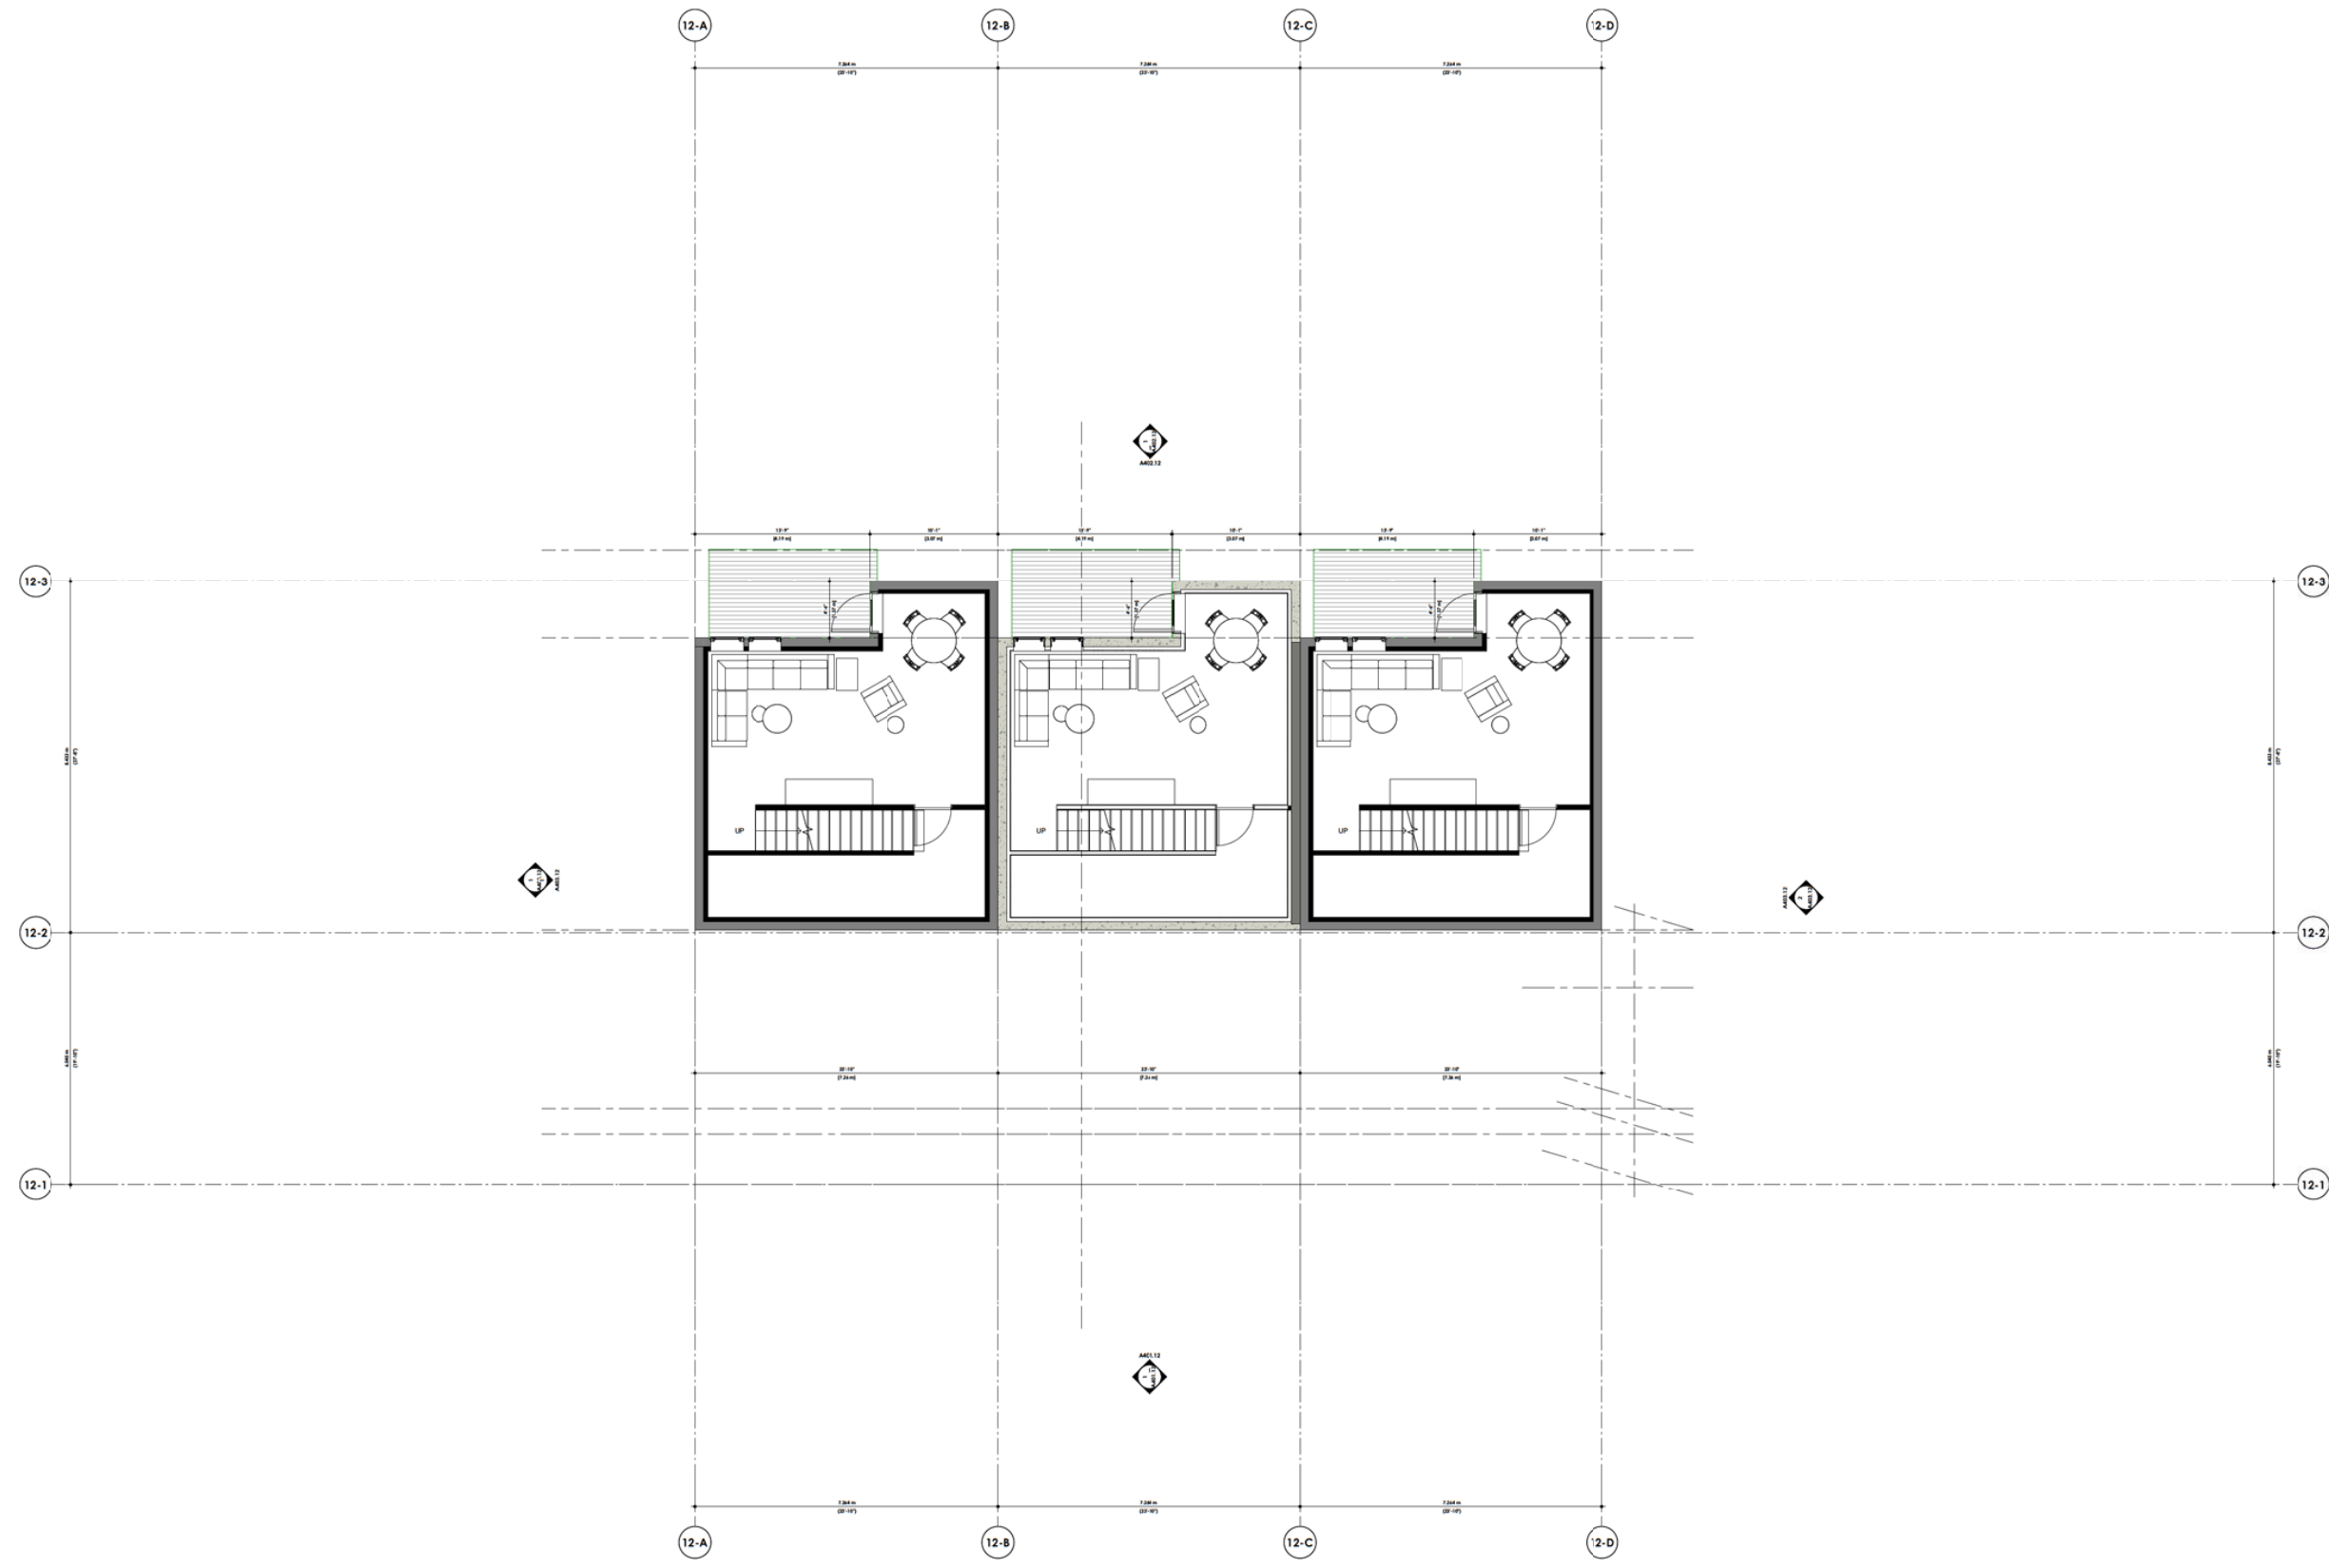

**DAVIGNON
MARTIN**
Design/Architect
1215 8 Ave SE, 4th Fl
Calgary, Alberta T2G 3C3
Canada
Tel: (403) 243-1111
Fax: (403) 243-1112
Email: info@dm.ca


Copyright 2021. All rights reserved. This drawing is the property of Davignon Martin. No part of this drawing may be reproduced or transmitted in any form or by any means electronic or mechanical, including photocopying, recording, or by any information storage or retrieval system, without prior written permission from Davignon Martin. The user of this drawing assumes all liability for any errors or omissions. The user of this drawing warrants that it is for the sole use of the project for which it was prepared and that it is not to be used for any other project. If it is used for any other project, the user assumes all liability for any errors or omissions. The user of this drawing warrants that it is for the sole use of the project for which it was prepared and that it is not to be used for any other project. If it is used for any other project, the user assumes all liability for any errors or omissions.

2020///15

DATE	DESCRIPTION	BY
2020/08/08	Revised for CDR-2	DD
2020/08/08	Revised for CDR-3	DD
2020/08/08	Revised for CDR-2	DD
2020/08/08	Revised for CDR-1	DD
2020/08/08	Revised for CDR-1	DD

Project
Trinity
1422 North Dakota St
Calgary, Alberta, Canada
T2L 1S1
Project No.
3000/1716
Start Date
Project Area, Date
Drawn
Gregoire D.
Checked
RD

Scale
1/4" = 1'-0"
Sheet Title
**Building 12 - Floor Plan -
Basement**
Sheet No.
A201.12

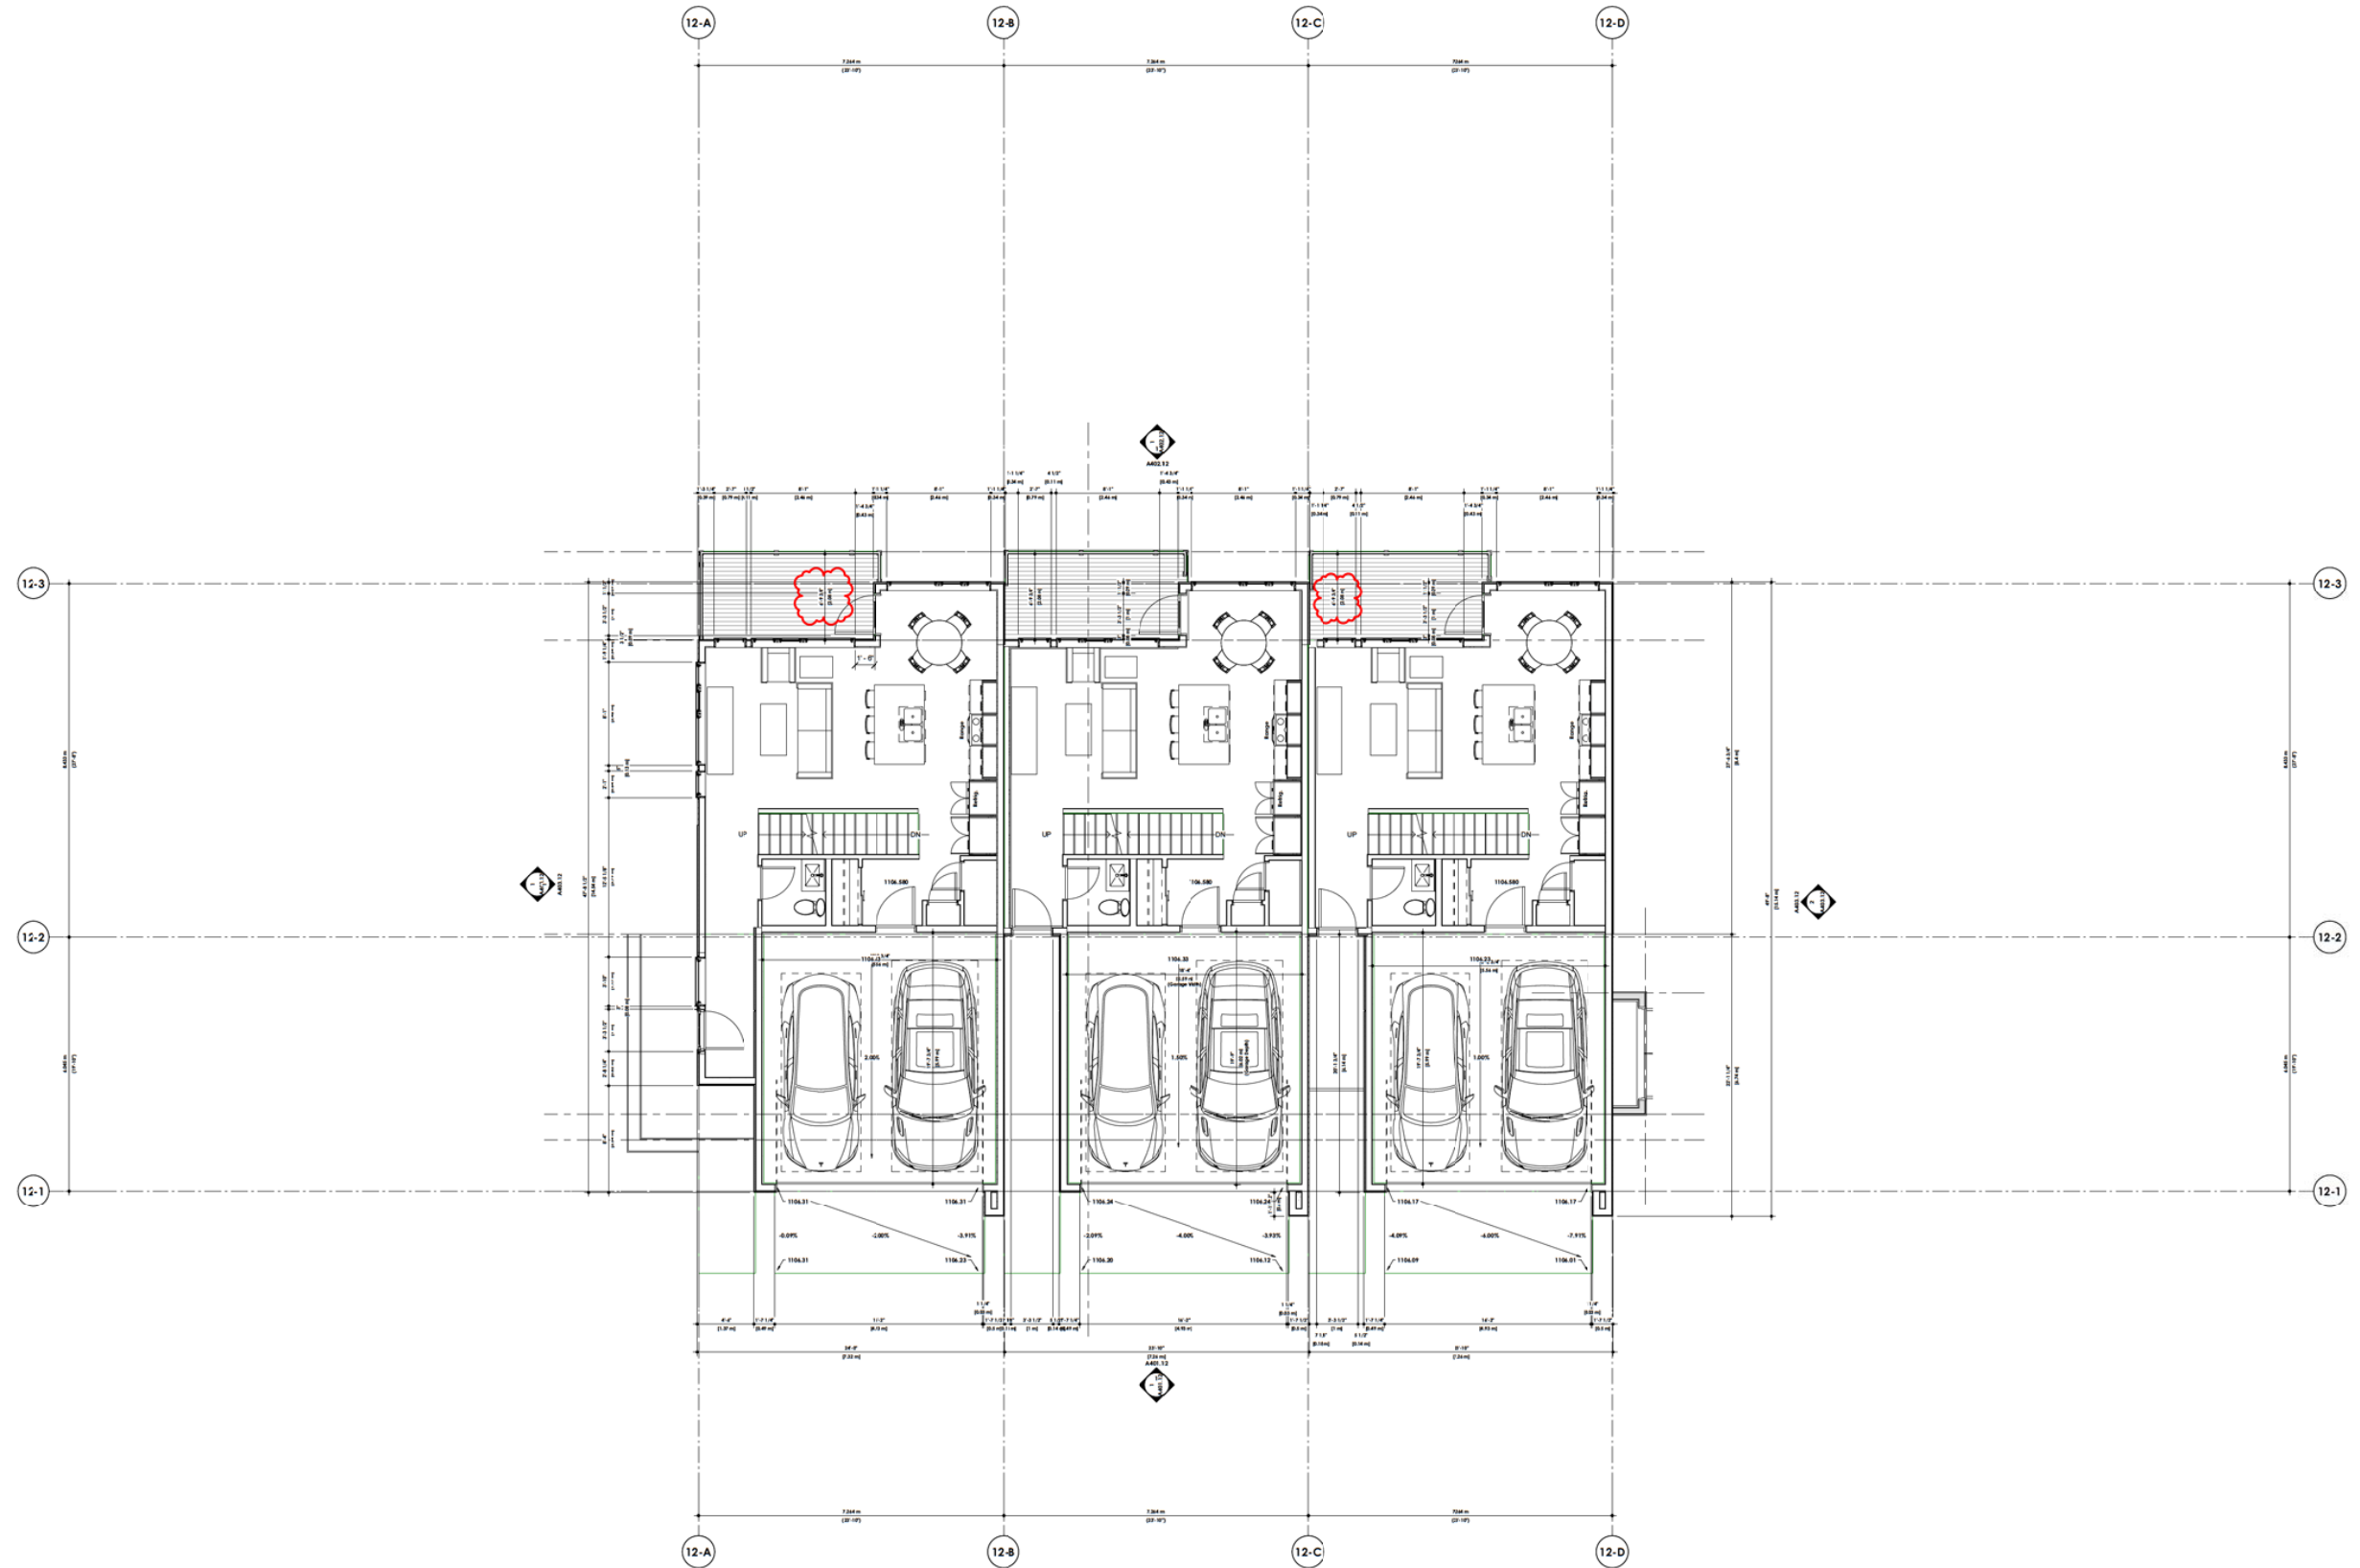DAVIGNON
MARTIN

Designsm:Marlin Architecture & Interior Design
<http://www.designsmarlin.ca/>
Calgary (HQ)
 237 8 Ave SE #403
 Calgary, Alberta T2G 5C3
Toronto
 50 Carroll St.
 Toronto, Ontario M4M 3G3

Copyright from sketches, drawings, graphic representations and specifications and details of particular, whether the project is executed or not shall remain the property of Designgroup Interior Architecture. This may include copies, including reproduction copies, of plans, sketches, drawings, graphic representations and specifications shall not be used for other projects, references in connection with your use and development of the project. Except for reference purposes, the plans, sketches, drawings, graphic representations and specifications shall not be used for other projects or elements for the project or any other project. All parts of these drawings shall not be reproduced or used without the permission of the Designgroup Interior Architecture.

The contractor shall verify all dimensions and specifications before and during the construction process. Any errors, omissions and misinterpretations must be reported to the Architect.

2020//15

DTR-D	22/05/09	Revised for DTR-2	GO
DTR-C	22/04/09	Issued for DTR-2	GO
DTR-B	22/04/08	Issued for DTR-2	GO
DTR-A	22/03/01	Issued for DTR-1	GO

Project
Trinity


1453 Nia's Drive SW
Calgary, Alberta, Canada
Lot 11 Block 2 Mar 161 2944

Project No. 2020-0716
Drawn by Gregorio D.

Scale
1/4" = 1'-0"

Sheet Title
**Building 12 - Floor Plan -
Level 1**

Sheet No.
A202.12

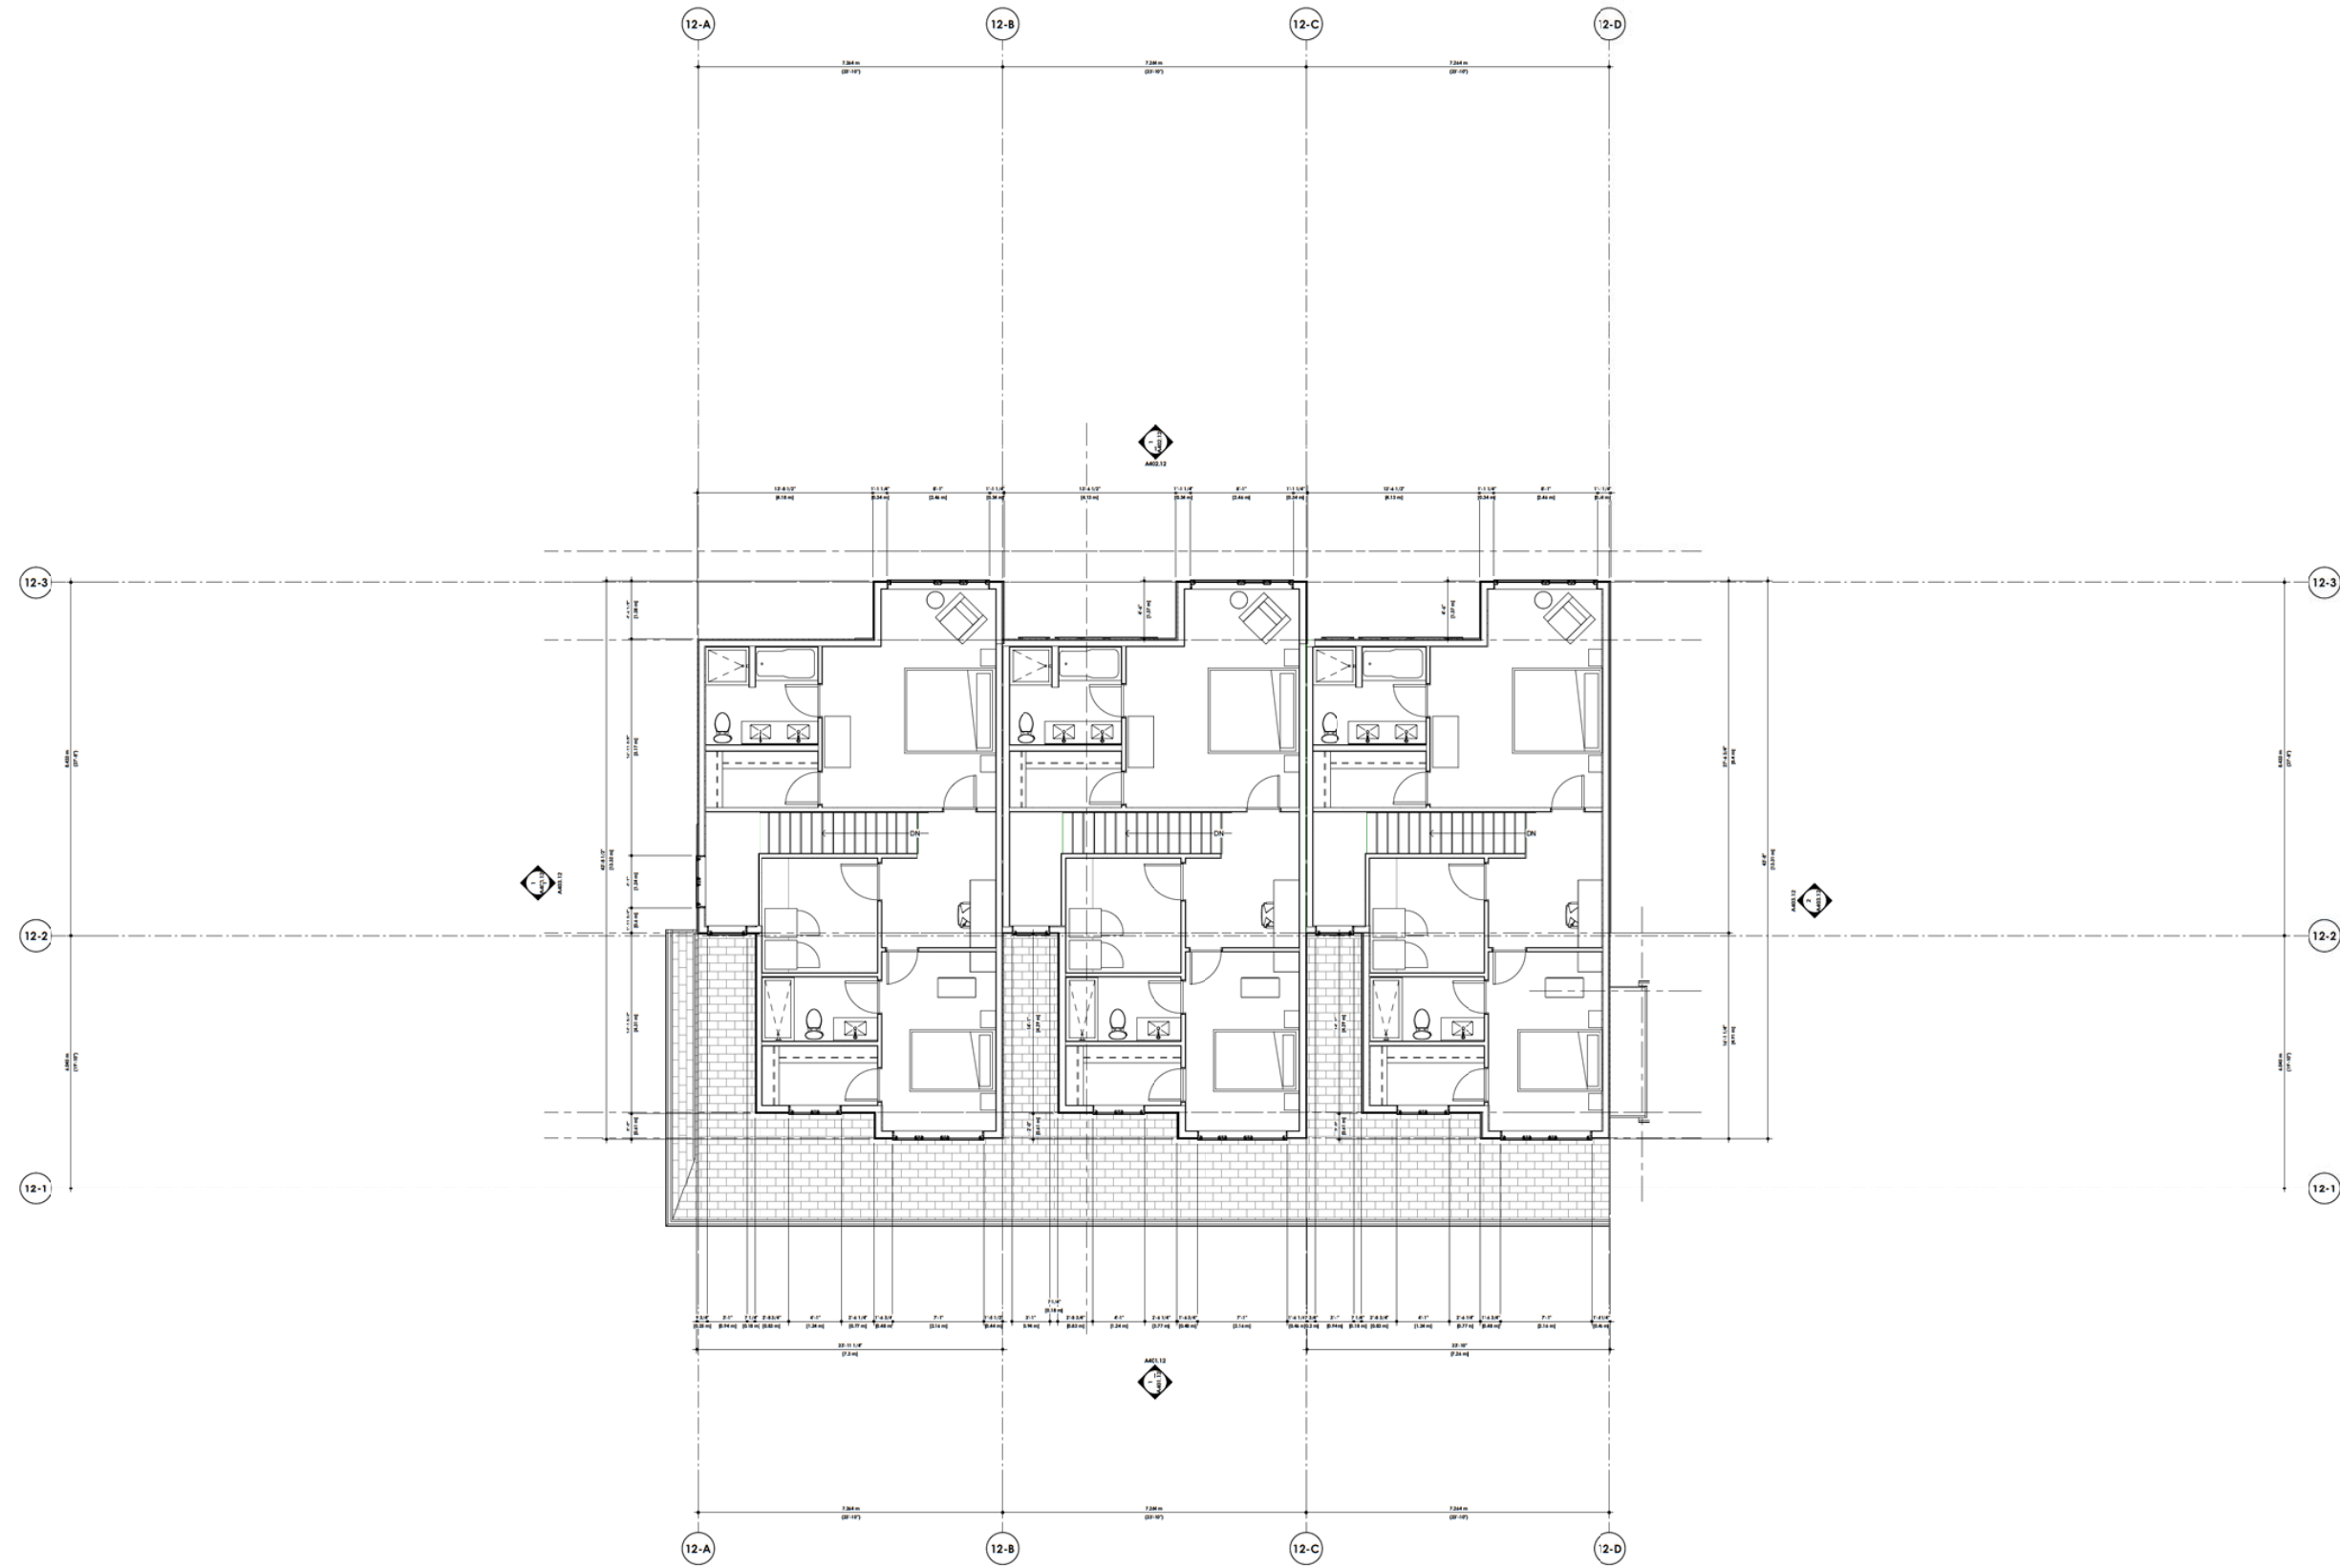

**DAVIGNON
MARTIN**
Design: Martin Architecture & Interior Design
1000 Avenue of the Americas
Calgary, Alberta T2C 3C3
Tel: 403.243.1111
Fax: 403.243.1112
Email: info@martinarchitect.com

Copyright 2022. All rights reserved. This drawing is the property of Martin Architecture & Interior Design. It is not to be reproduced, stored in a retrieval system, or transmitted in any form or by any means, electronic, mechanical, photocopying, recording, or by any information storage and retrieval system, without the prior written permission of Martin Architecture & Interior Design. The user of this drawing is responsible for obtaining all necessary permits and approvals for the project. The user is also responsible for ensuring that the drawing is used in accordance with the terms of the license agreement.


2020///15

Scale
North

DATE	2020/09/09	REVISION	Revised for CDR-2	CDR
DATE	2020/09/09	REVISION	Revised for CDR-3	CDR
DATE	2020/09/09	REVISION	Revised for CDR-2	CDR
DATE	2020/09/09	REVISION	Revised for CDR-1	CDR
DATE	2020/09/09	REVISION	Revised for CDR-1	CDR

Project
Trinity
1422 North Dakota St
Calgary, Alberta T2C 3C3
Tel: 403.243.1111
Fax: 403.243.1112
Email: info@martinarchitect.com
Project No.
3000/15
Start Date
Project Area
1000 sq. ft.

Scale
1/4" = 1'-0"
Sheet Title
Building 12 - Floor Plan -
Level 2
Sheet No.
A203.12

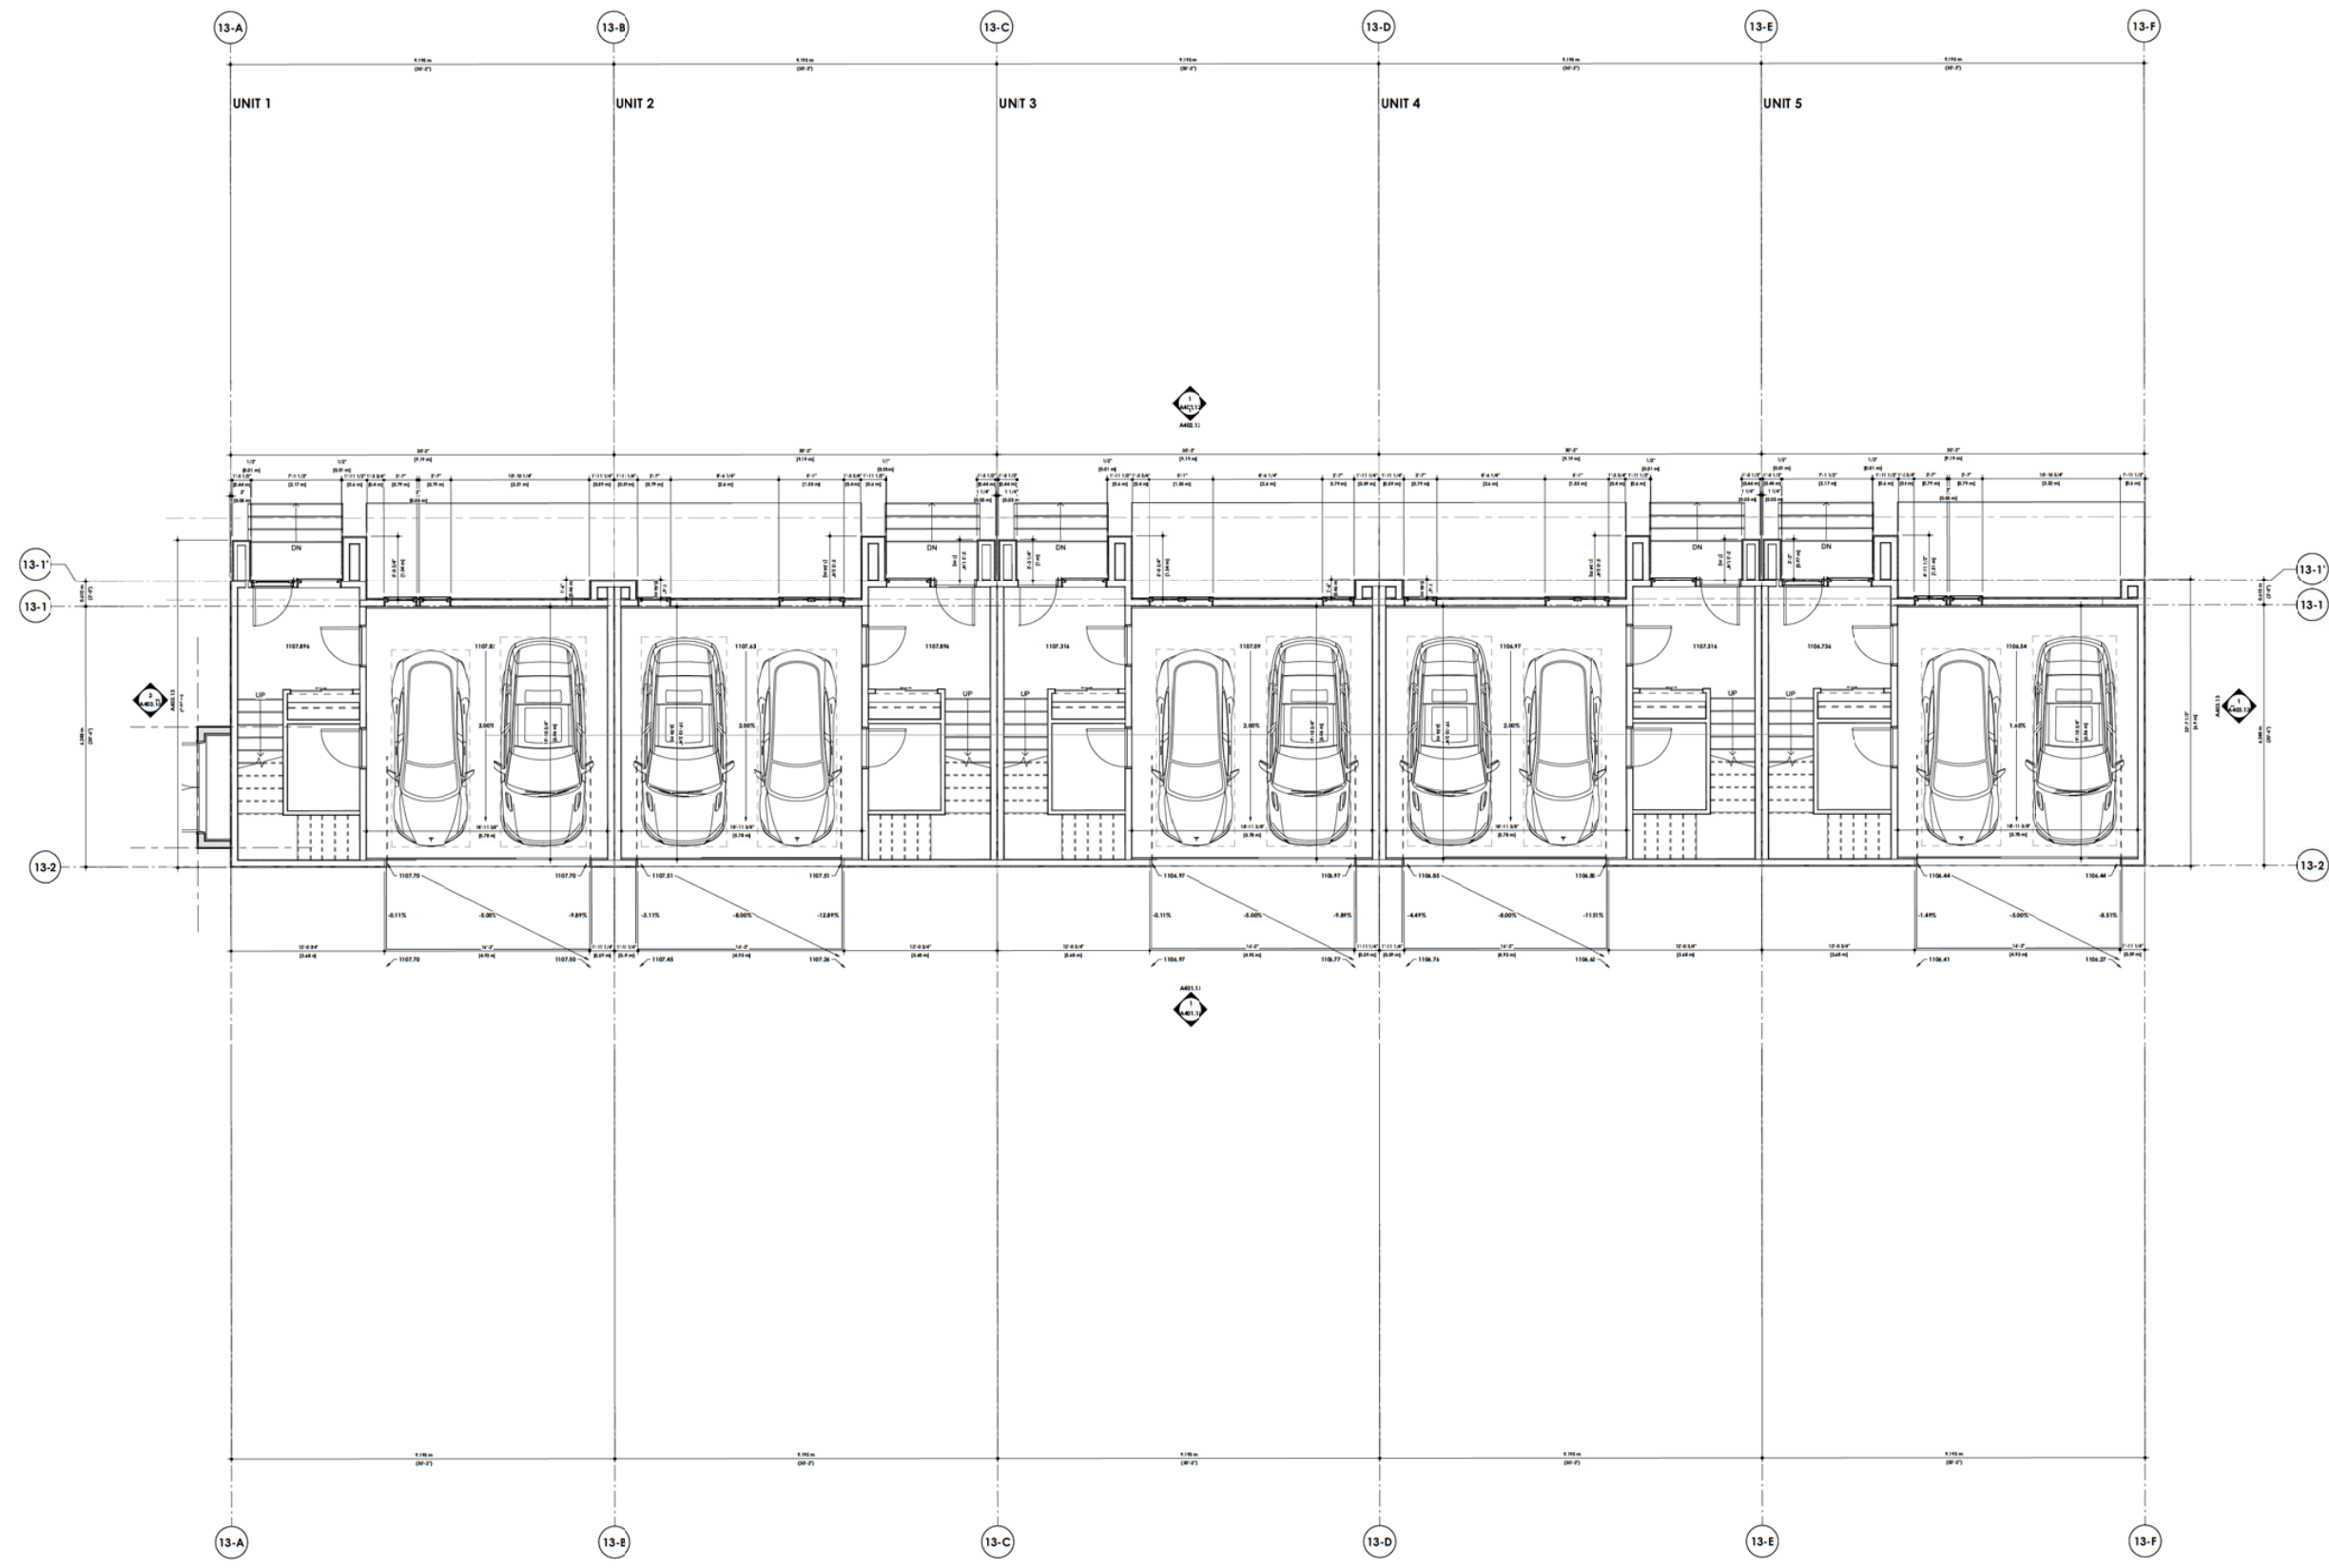

**DAVIGNON
MARTIN**
Design Architect & Interior Design
1000 Avenue Road
Toronto, Ontario M5S 1A5
Canada
Tel: (416) 593-1111
Fax: (416) 593-1112
www.davignonmartin.com

Copyright 2021. All rights reserved. No part of this document may be reproduced, stored in a retrieval system, or transmitted, in any form or by any means, electronic, mechanical, photocopying, recording, or by any information storage and retrieval system, without the prior written permission of the copyright owner. The copyright owner shall not be liable for any damages, including consequential damages, arising from the use of this document. The copyright owner shall not be liable for any damages, including consequential damages, arising from the use of this document.


2020///15

Scale
North

DATE	DESCRIPTION	BY
2020/03/09	Revised for DB-2	DB
2020/03/09	Revised for DB-2	DB
2020/03/09	Revised for DB-2	DB
2020/03/09	Revised for DB-1	DB

Project
Trinity
1422 North York Ave
Toronto, Ontario
Unit 11 Block 2 Row 141 2944
Project No.
3000/116
Start Date
Project Area
Project Date

Scale
1/4" = 1'-0"
Sheet Title
**Building 13 - Floor Plan -
Basement**
Sheet No.
A201.13

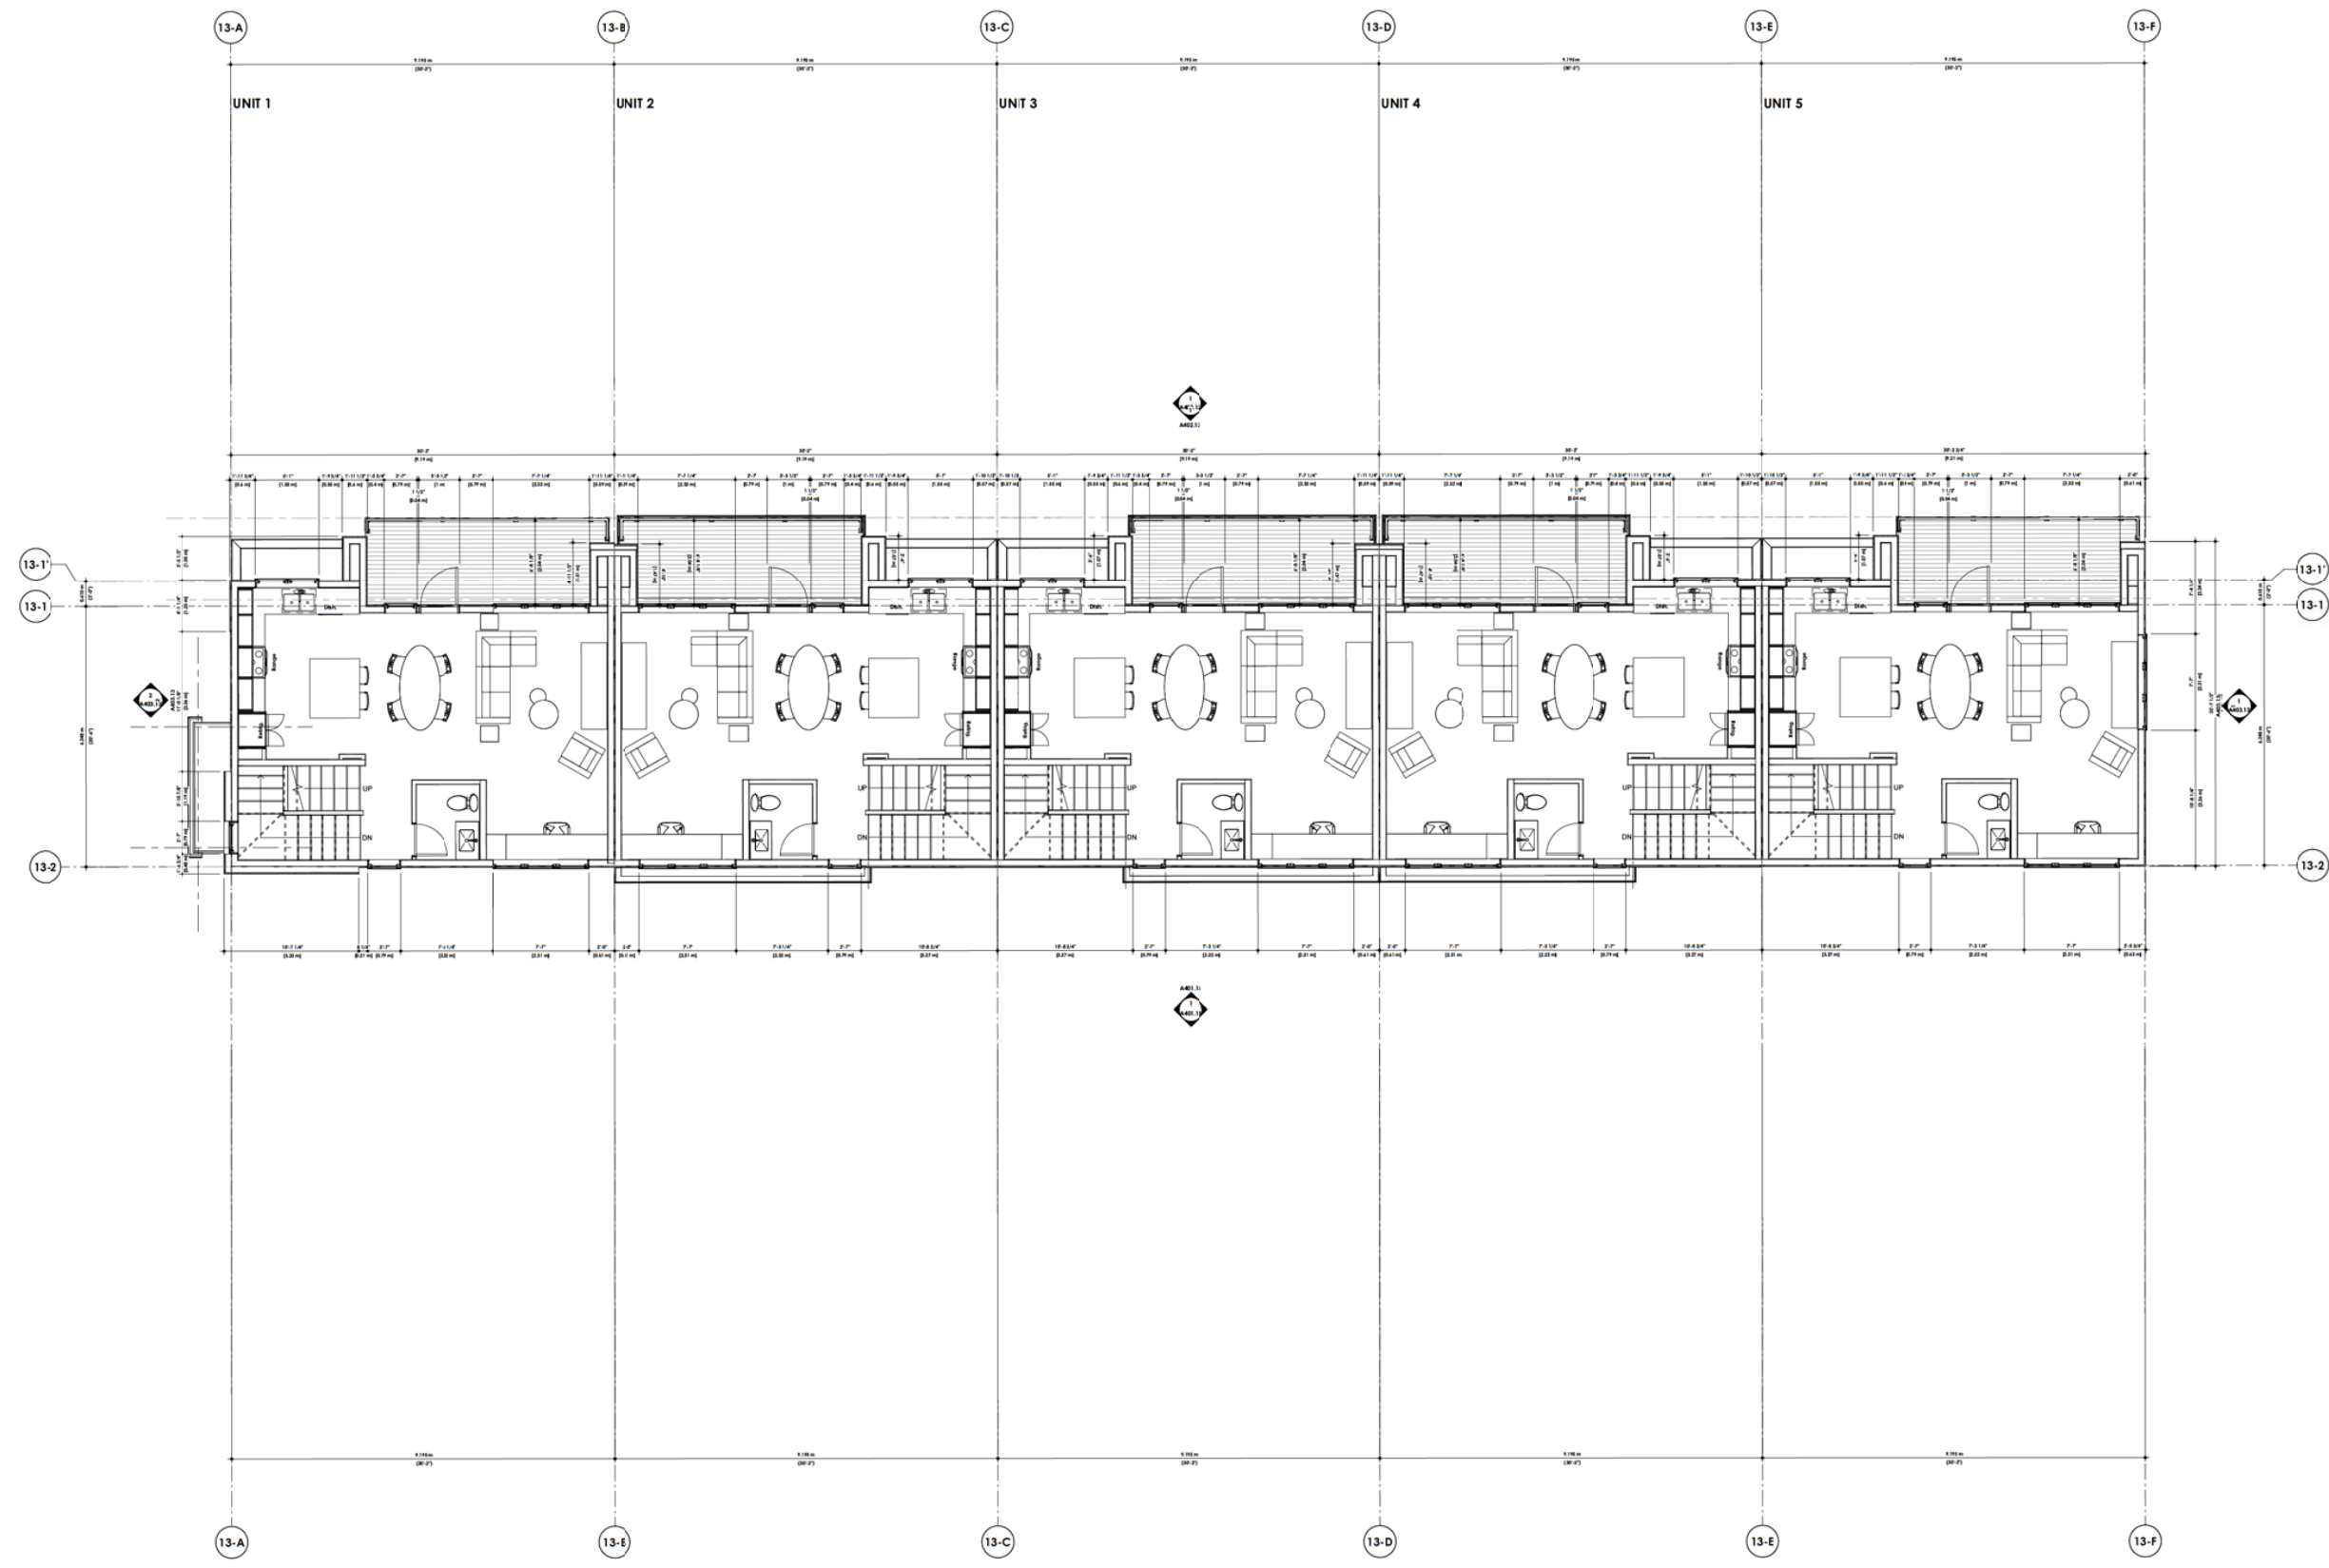

**DAVIGNON
MARTIN**
Design: Mark Architecture & Interior Design
1800 Avenue des Canadiens
Calgary, Alberta T2C 3C3
Tel: 403.241.1111
Fax: 403.241.1112
Email: info@dm.ca


Copyright 2021. All rights reserved. This document is the property of DAVIGNON MARTIN. No part of this document may be reproduced, stored in a retrieval system, or transmitted, in any form or by any means, electronic, mechanical, photocopying, recording, or by any information storage and retrieval system, without the prior written permission of DAVIGNON MARTIN. The user of this document is advised that it is not to be used for any other purpose than the one for which it was intended. The user is responsible for obtaining the necessary permits and approvals for the use of this document. The user is also responsible for obtaining the necessary permits and approvals for the use of this document. The user is also responsible for obtaining the necessary permits and approvals for the use of this document.

2020///15

Rev	Date	Description	By	App
001	2020/09/09	Revised for DMB-2	DM	
002	2020/09/09	Revised for DMB-2	DM	
Project:
Trinity
1422 North Dakota St
Calgary, Alberta T2C 3C3
Tel: 403.241.1111
Fax: 403.241.1112
Email: info@dm.ca

Scale:
1/4" = 1'-0"
Sheet Title:
Building 13 - Floor Plan -
Level 1
Sheet No.:
A202.13

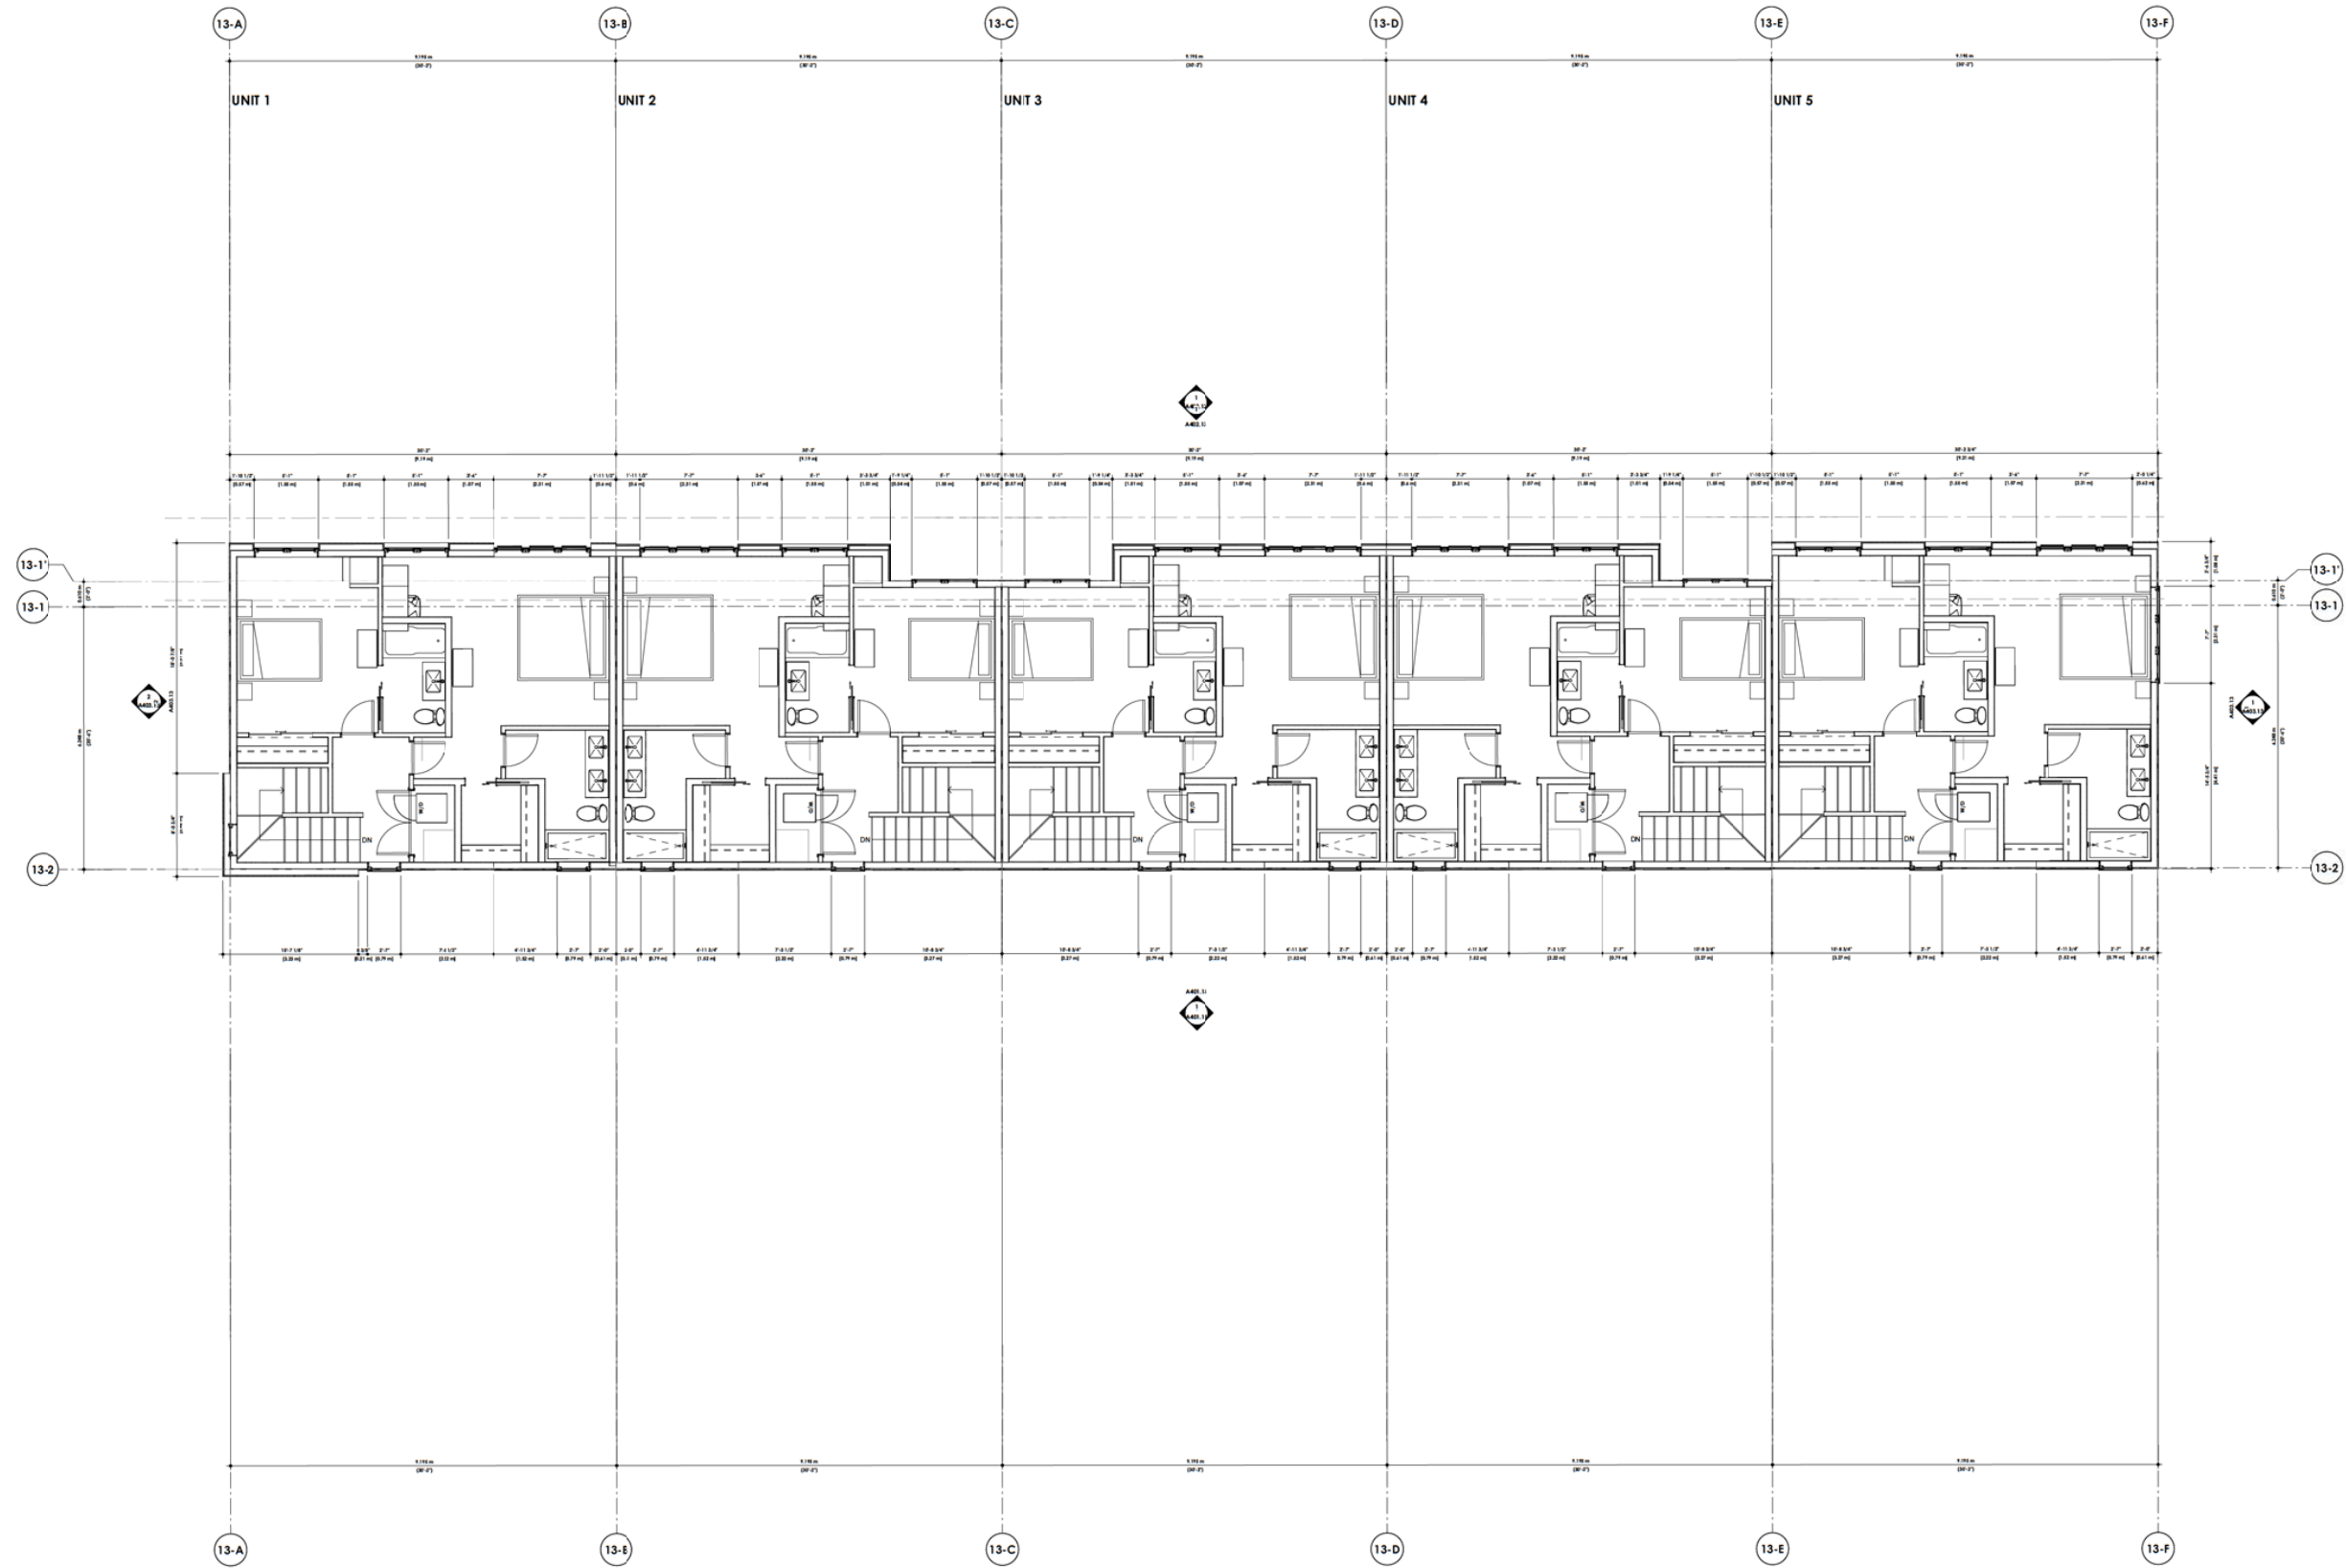DAVIGNON
MARTIN

Daiglen Martin Architecture & Interior Design
<http://www.daiglenmartin.ca/>
 Calgary [HQ]
 237 8 Ave SE #400
 Calgary, Alberta T2G 5C3
 Toronto
 50 Carol St.
 Toronto, Ontario M4M 3G3

Copyright laws, drawings, graphic representations and specifications are the intellectual property of the architect. Selection of materials and methods depends on the quality of Designbuild team's architecture. They may contain concepts, including unresolvable details, of plans, drawings, designs, graphic representations and specifications for use by contractor and subcontractors in connection with your own independent work on the project. Except for reference purposes, the plans, drawings, designs, graphic representations and specifications should not be used for others or alterations to the project or any other project. All parts of these drawings shall not be reproduced or used without the permission of the Designbuild team's architecture.

2020///15

Seed

Night

Project
Trinity

1453 No. 6 Drive SW
Calgary, Alberta, Canada

Project No. 2020/1/15


Drawn
Gregoire B.

Scale
1/4" = 1'-0"

Sheet Title
**Building 13 - Floor Plan -
Level 2**

Sheet No.

A203.13

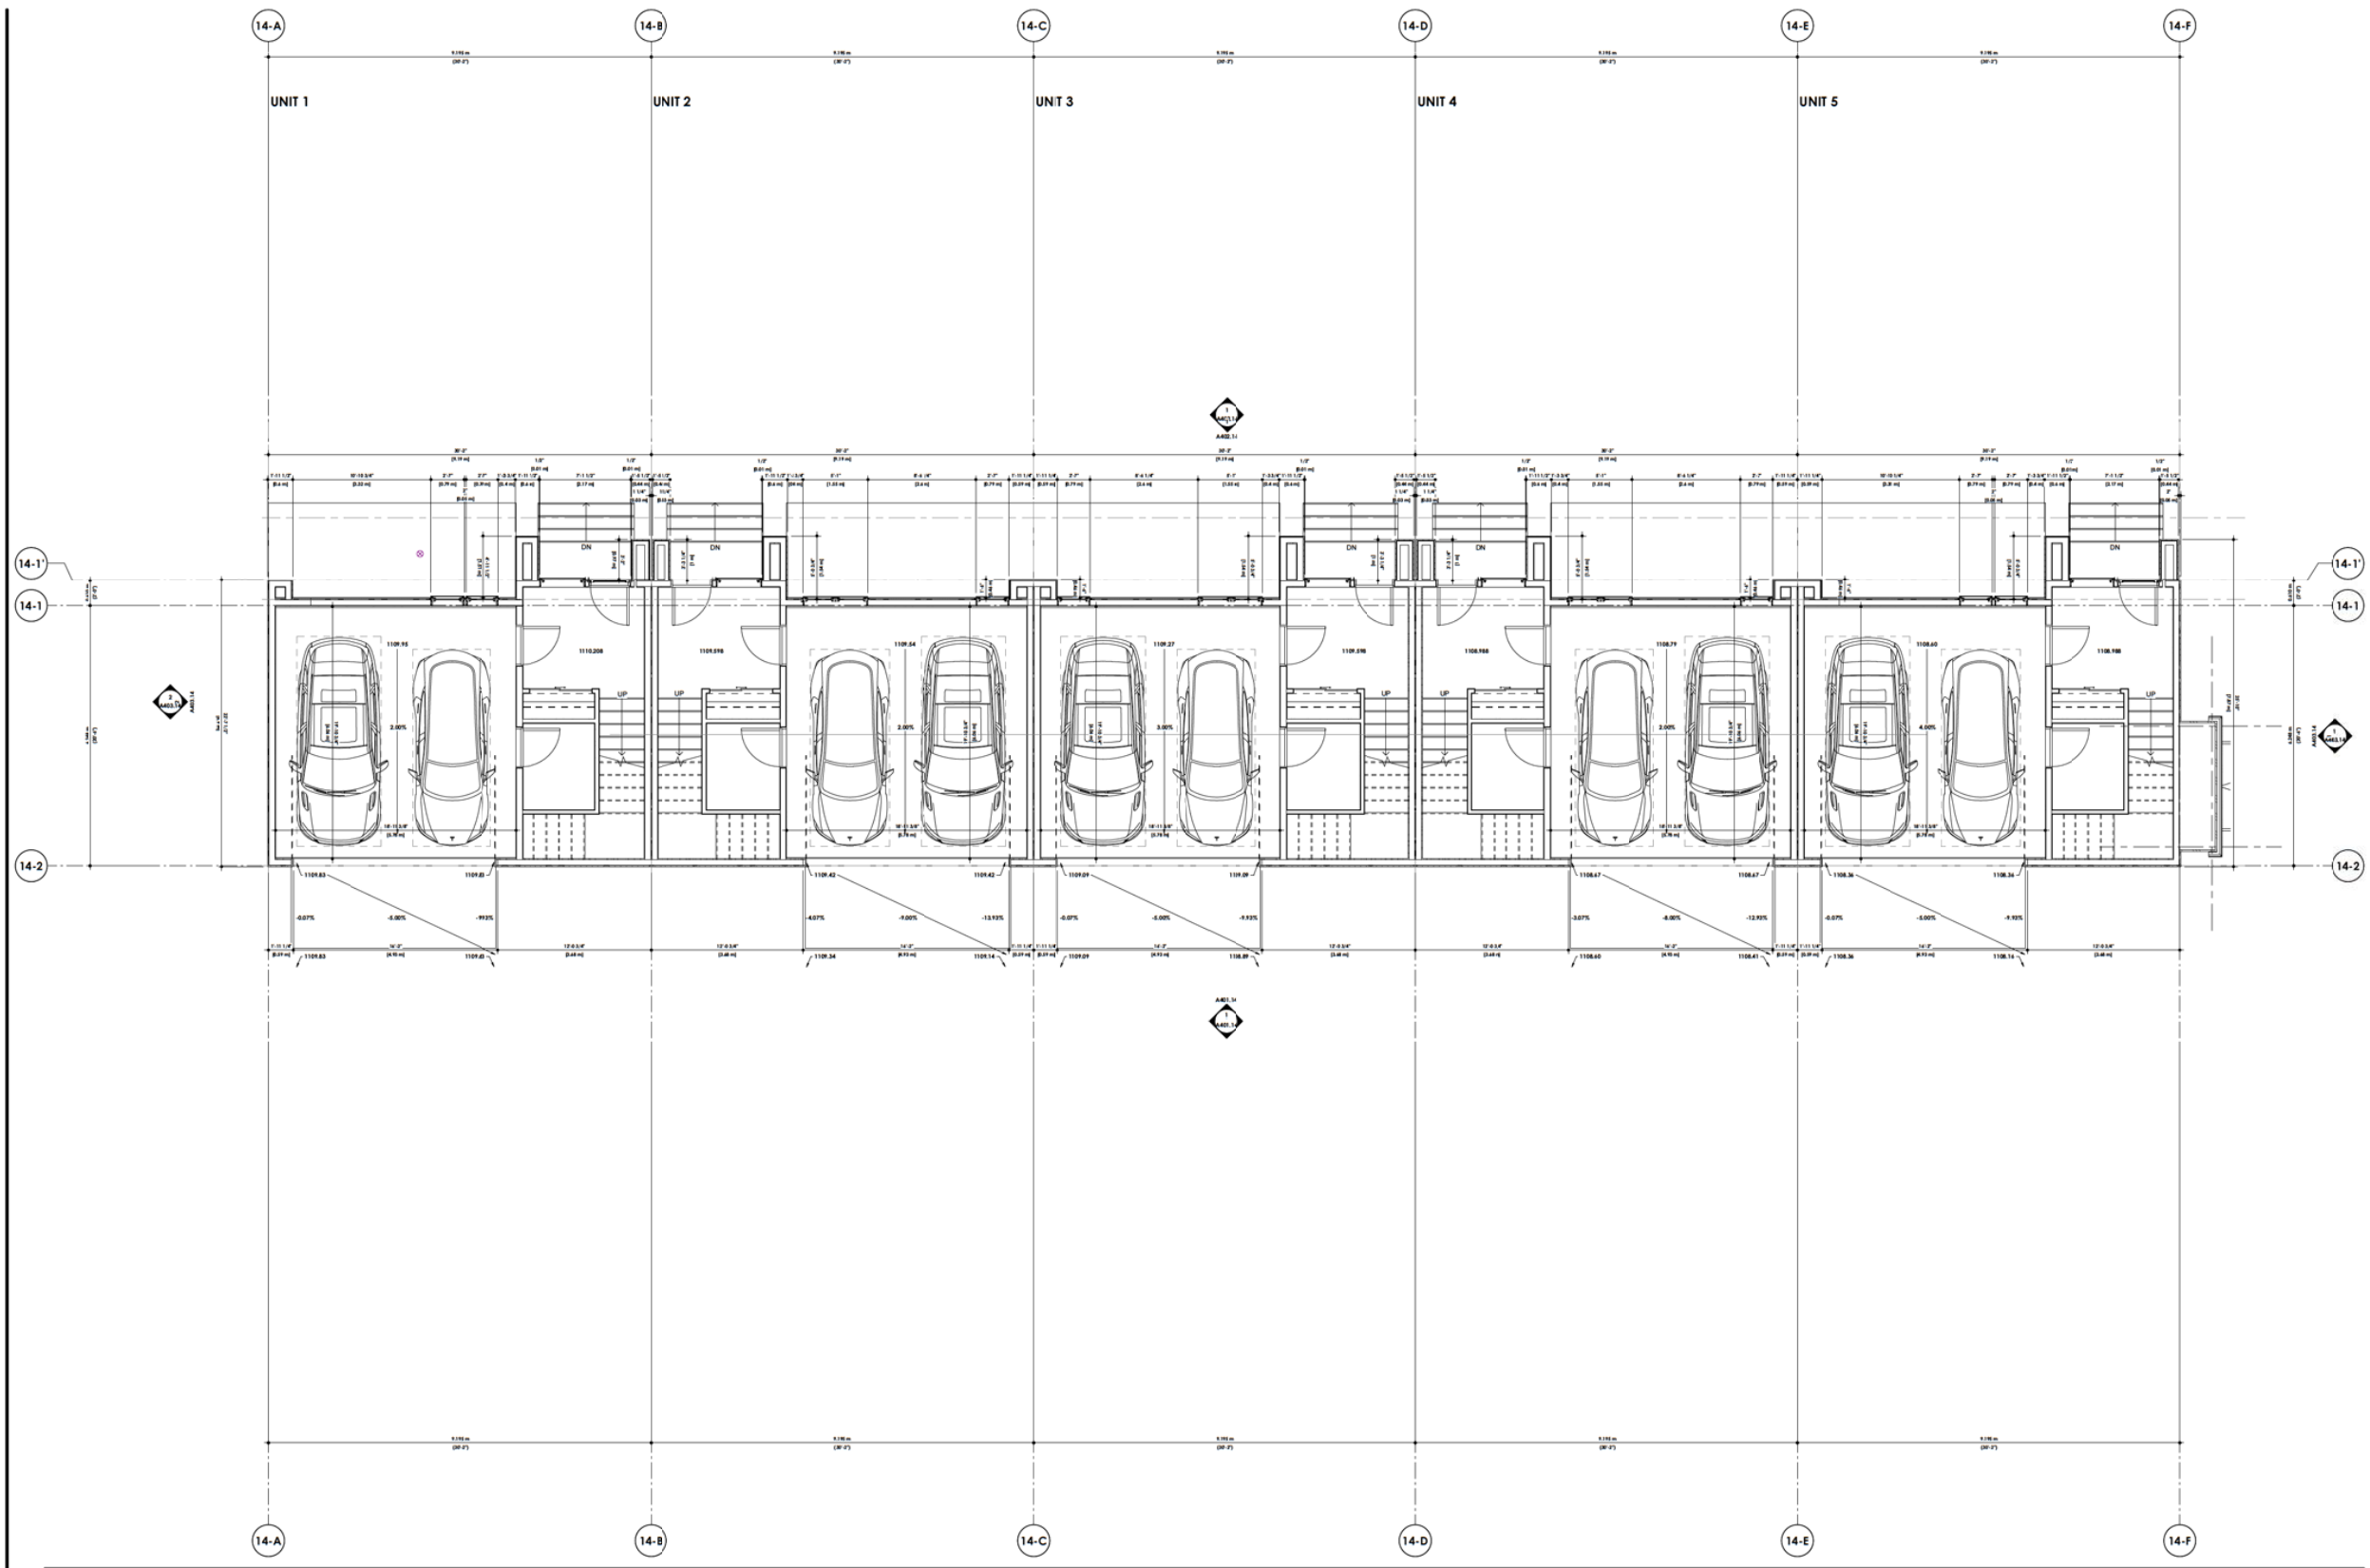

**DAVIGNON
MARTIN**
Design: Martin Architecture & Interior Design
1800 Avenue des Canadiens
Calgary, Alberta T2C 3C3
Tel: 403.241.1111
Fax: 403.241.1112
Email: info@martinarchitect.com


2020///15

Project	Trinity
Location	1422 North Dakota St Calgary, Alberta, Canada Lot 11 Block 2 Plan 141 2944
Project No.	3000/1716
Start Date	Project Start Date
Drawn	Gregoire D.
Checked	MD
By	

Scale
1/4" = 1'-0"

Sheet Title
Building 14 - Floor Plan -
Basement

Sheet No.
A201.14

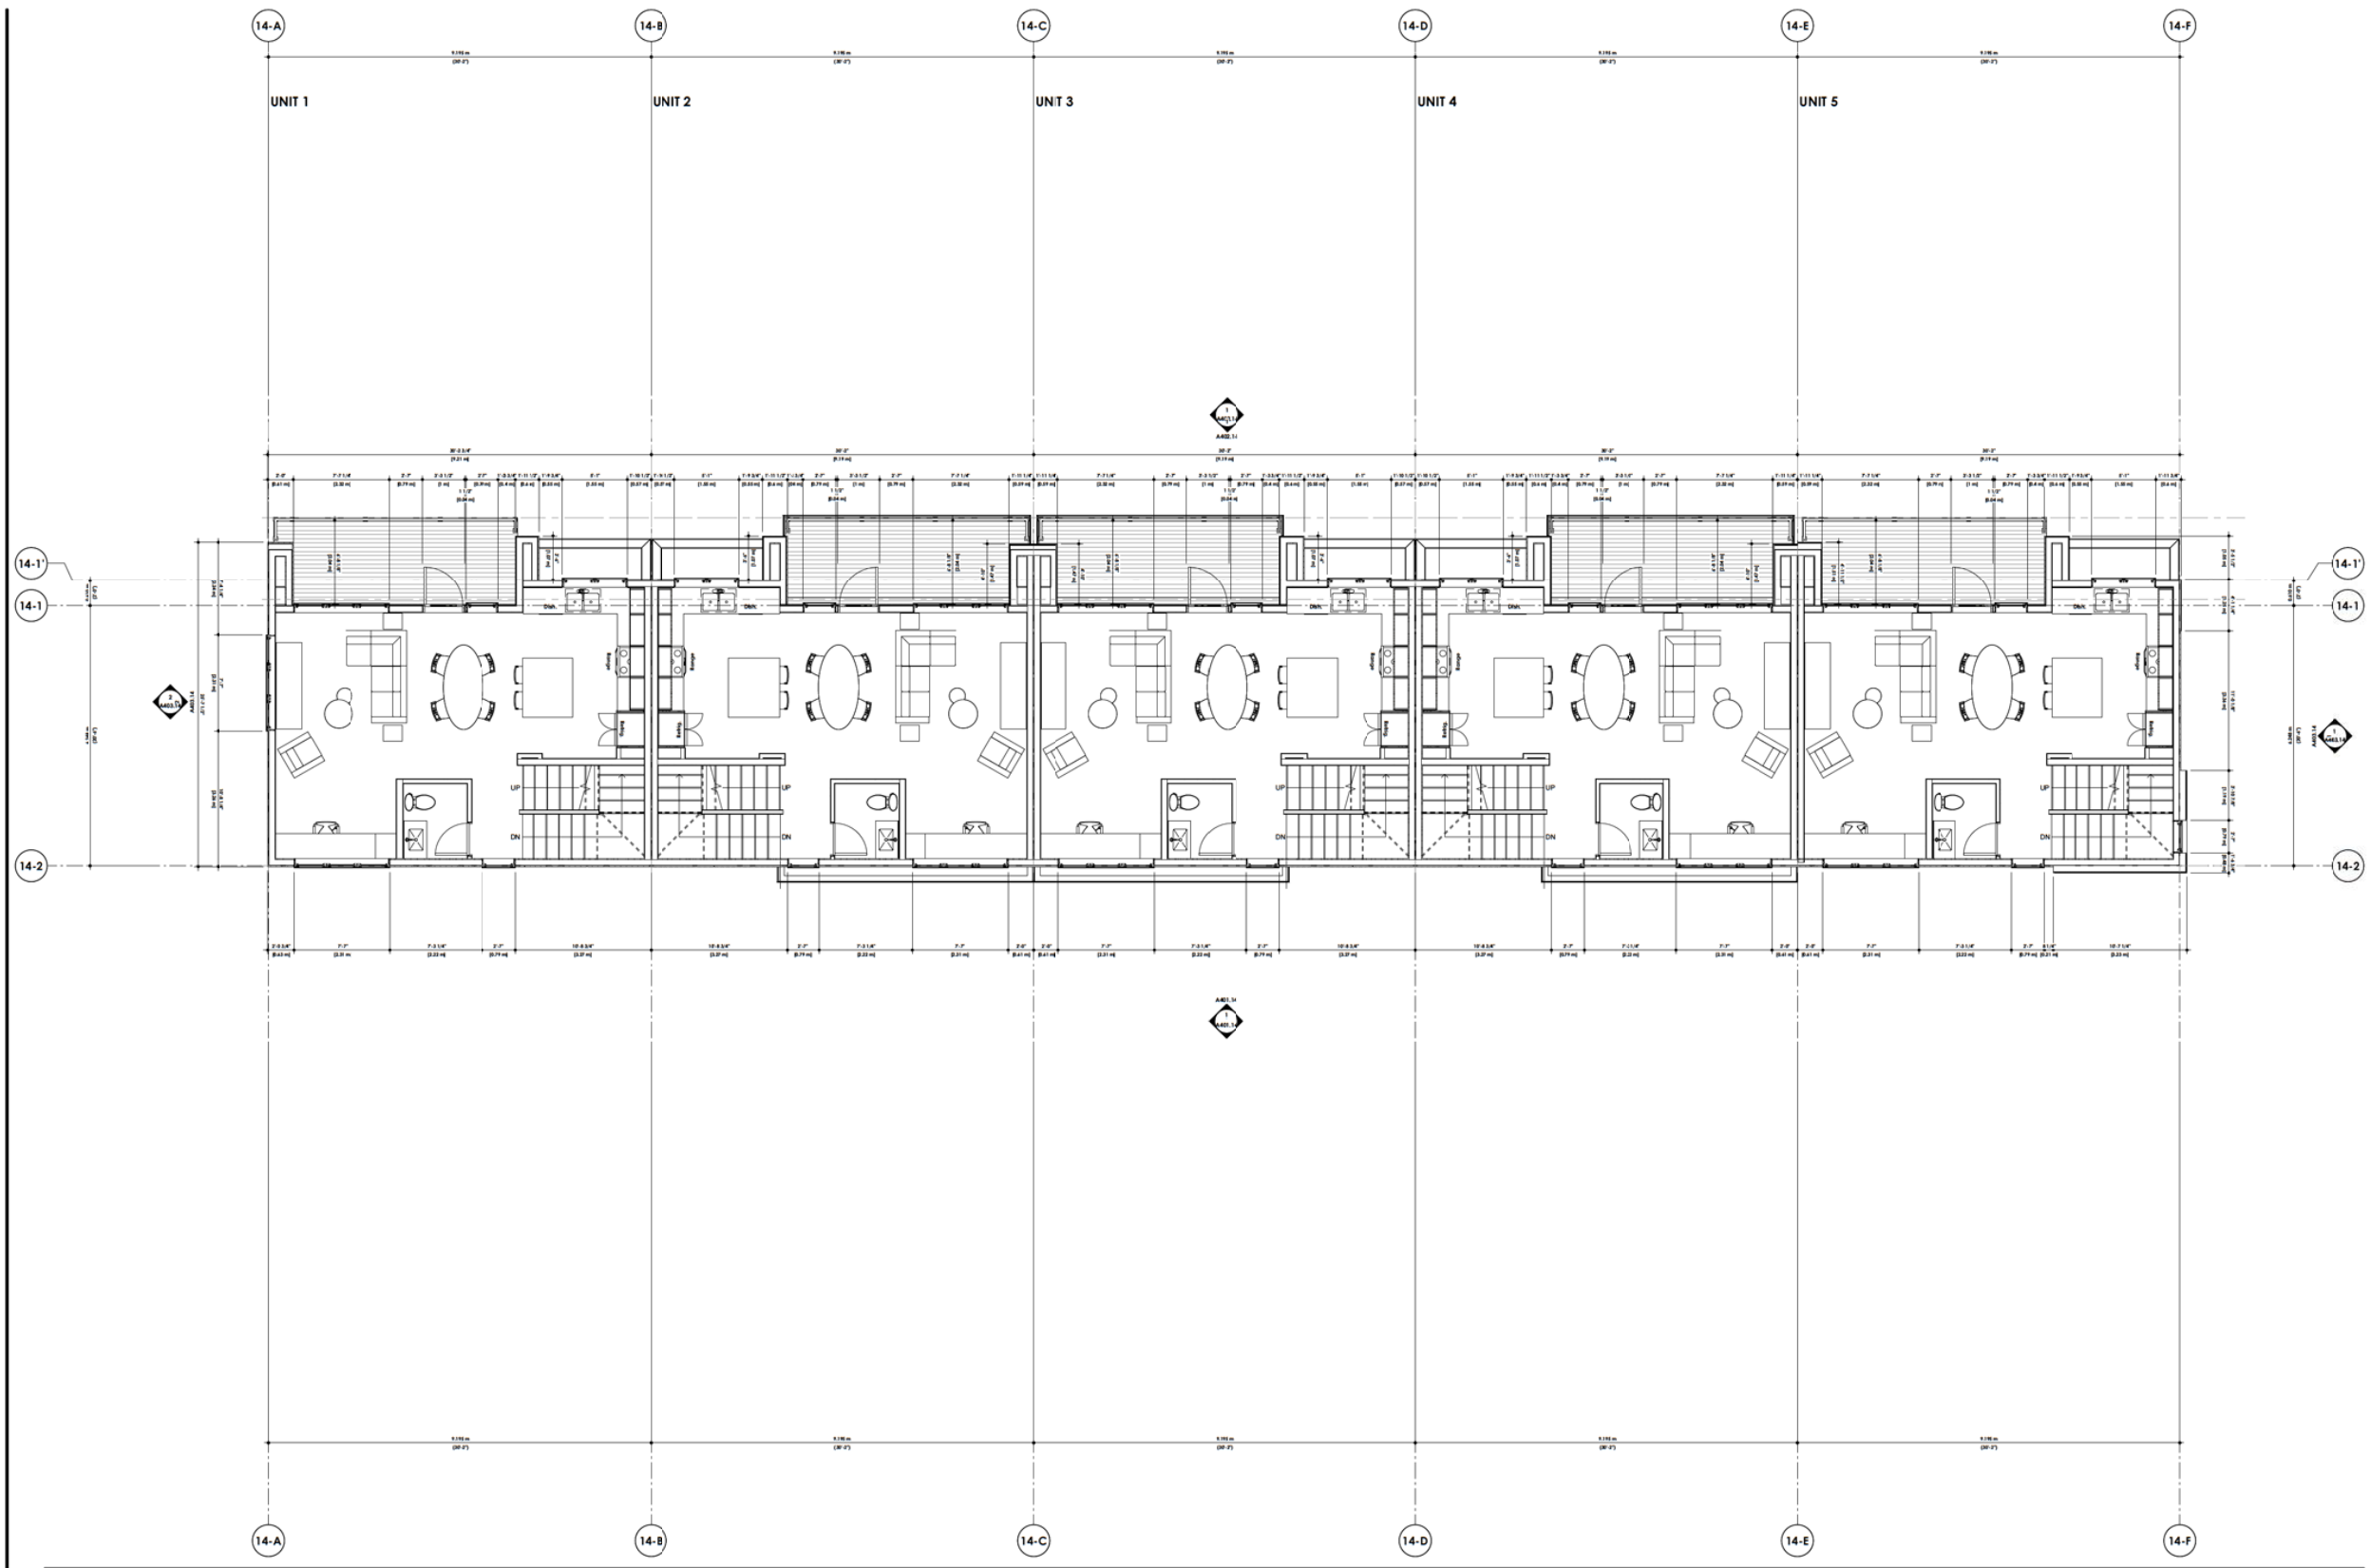

**DAVIGNON
MARTIN**
Designers
1000 Avenue Road
Toronto, Ontario M5S 1A5
Canada
Tel: (416) 593-1111
Fax: (416) 593-1112
Email: info@dm.ca

Copyright 2020, all rights reserved. This document is the property of Davignon Martin. No part of this document may be reproduced or transmitted in any form or by any means electronic or mechanical, including photocopying and recording, or by any information storage or retrieval system, without prior written permission from Davignon Martin. The user of this document is advised that it is not to be used for any purpose other than the specific project for which it was prepared. The user is responsible for obtaining all necessary permits and approvals for the use of this document. The user is also responsible for ensuring that the use of this document complies with all applicable laws and regulations.


2020///15

Scale
1/4" = 1'-0"

Project
Trinity
1423 North York Road
Toronto, Ontario M2N 6L1
Tel: (416) 291-1234
Fax: (416) 291-1235
Email: info@trinity.ca

Scale
1/4" = 1'-0"
Sheet Title
Building 14 - Floor Plan -
Level 1
Sheet No.
A202.14

DATE	DESCRIPTION	BY	CHECKED
2020/03/15	Revised for CDR-2	DM	DM
2020/03/15	Revised for CDR-3	DM	DM
2020/03/15	Revised for CDR-4	DM	DM
2020/03/15	Revised for CDR-5	DM	DM
2020/03/15	Revised for CDR-6	DM	DM
2020/03/15	Revised for CDR-7	DM	DM
2020/03/15	Revised for CDR-8	DM	DM
2020/03/15	Revised for CDR-9	DM	DM
2020/03/15	Revised for CDR-10	DM	DM

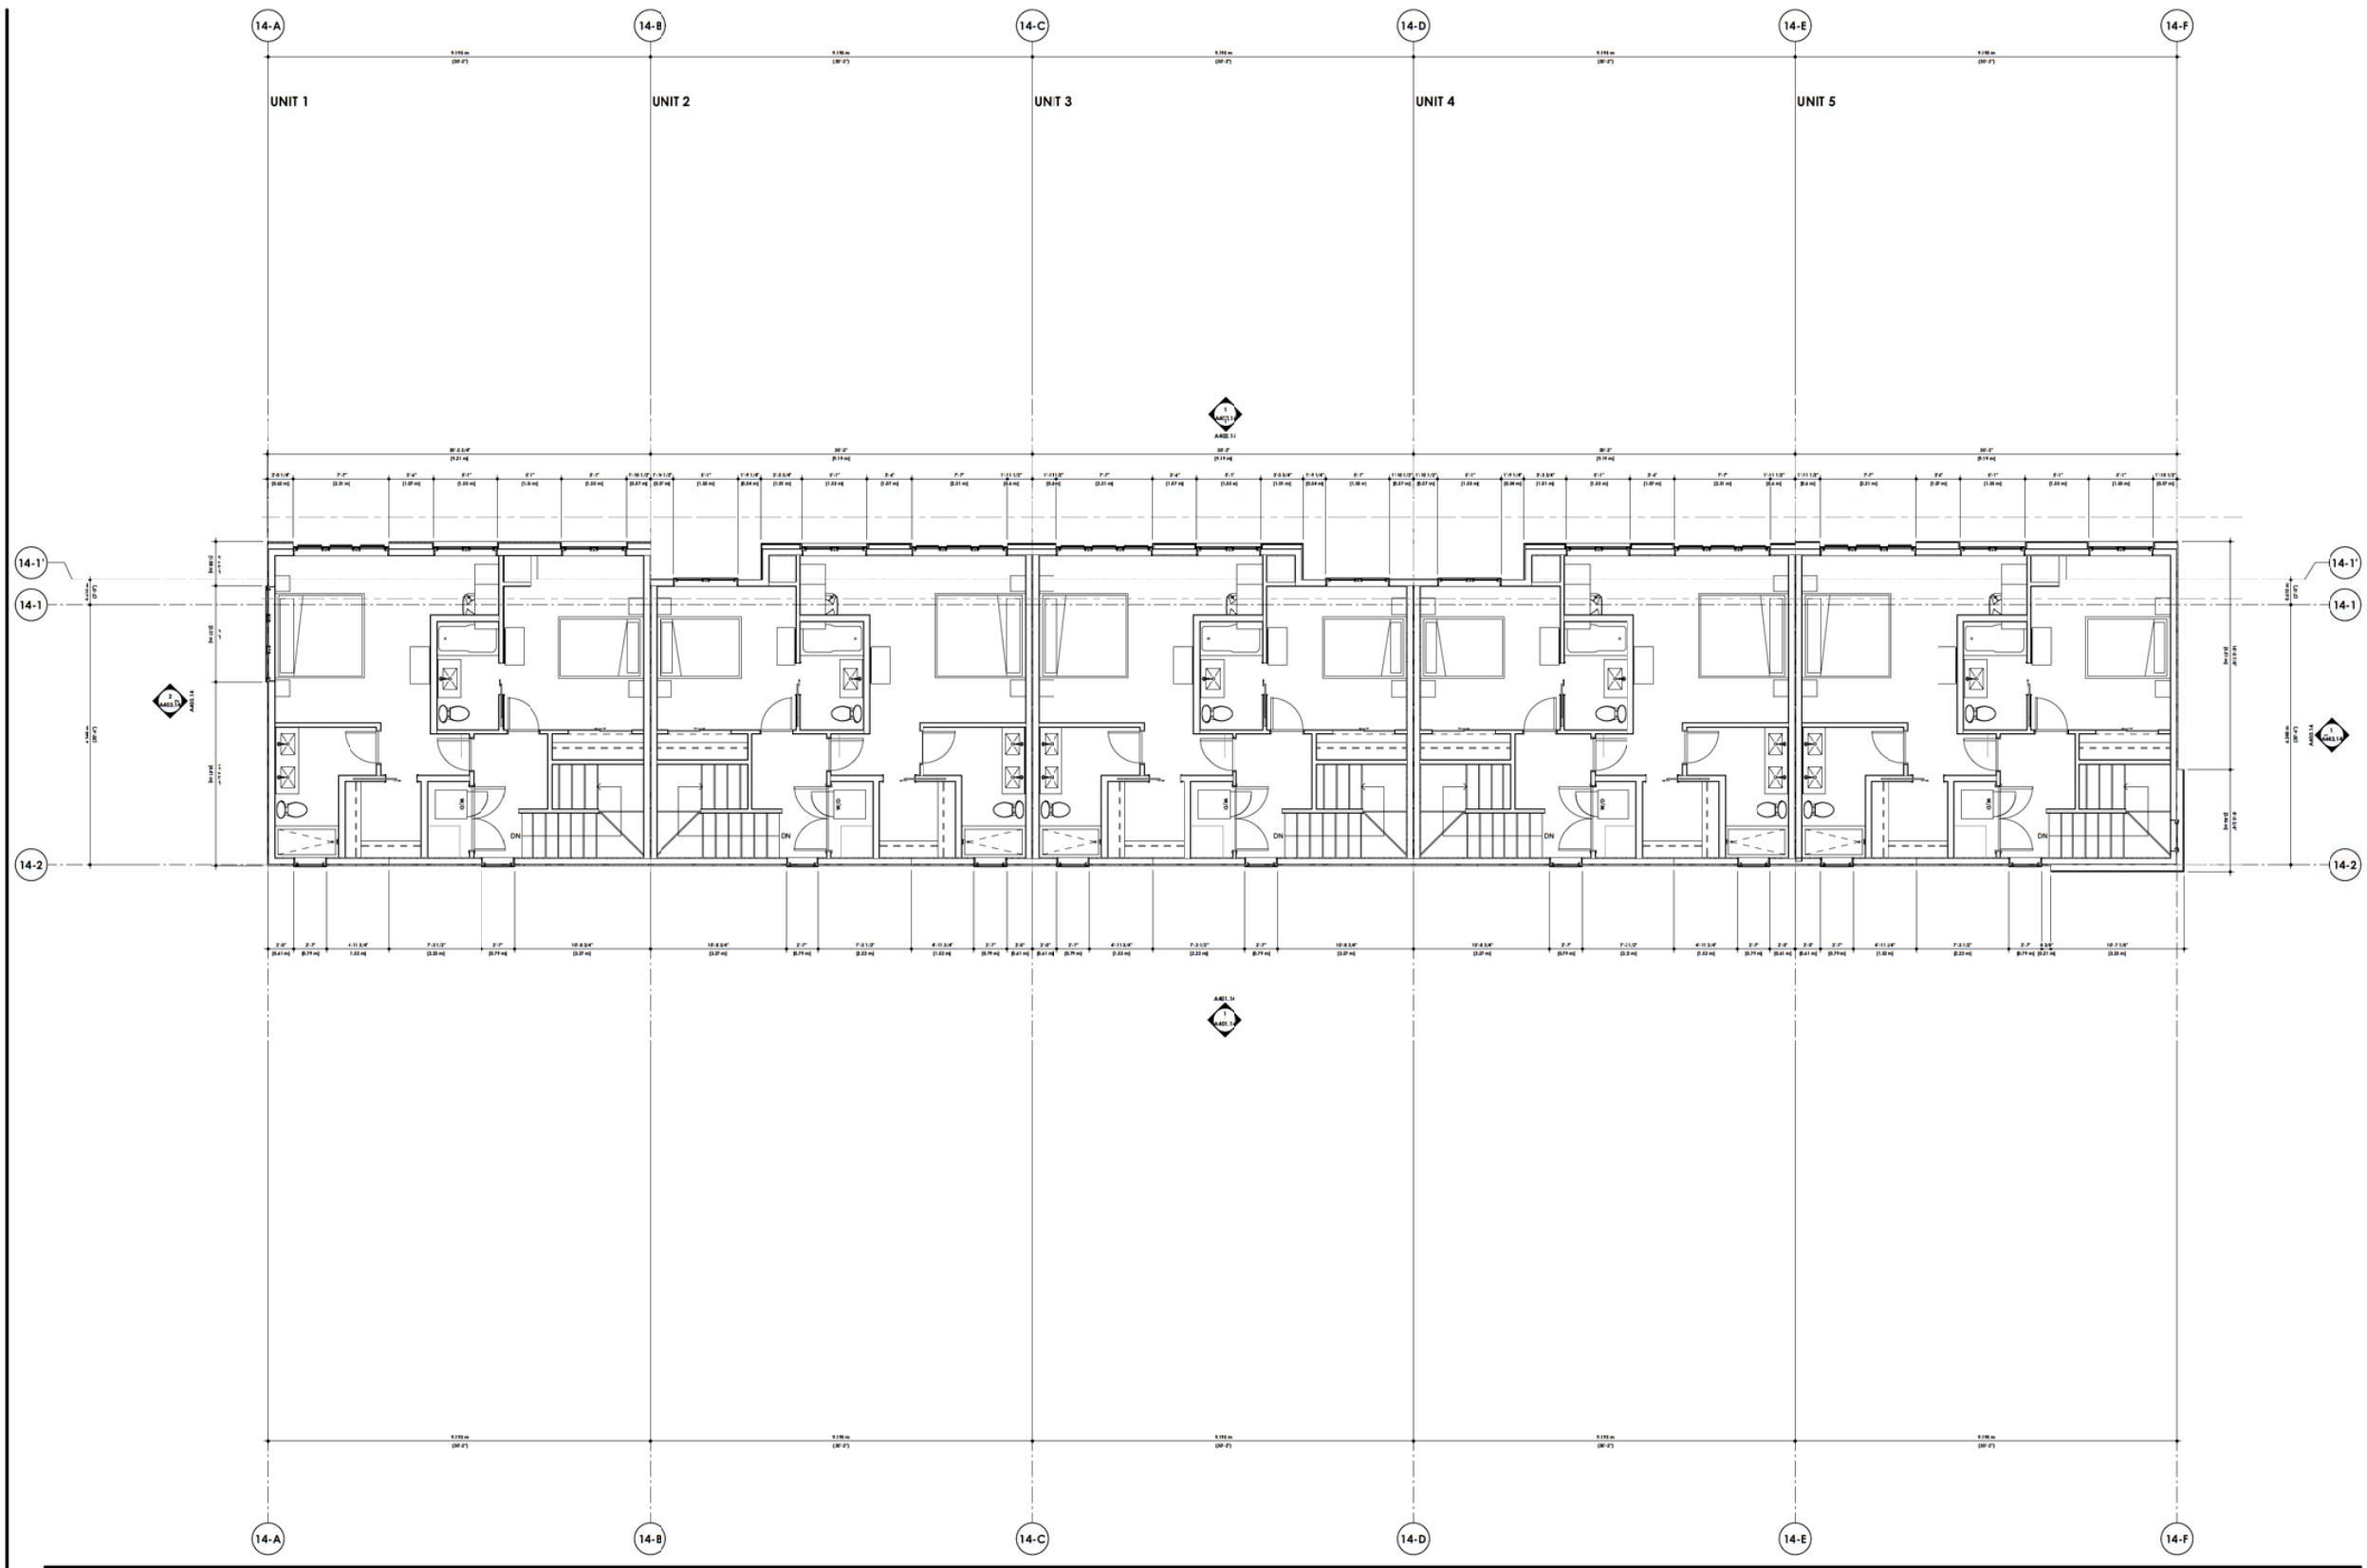

**DAVIGNON
MARTIN**
Design: Martin Architecture & Interior Design
1800 Avenue du Parc
Calgary, Alberta T2C 3C3
Tel: 403.241.1111
Fax: 403.241.1112
Email: info@martinarchitecture.ca

Copyright 2020. All rights reserved. This document is the property of Martin Architecture & Interior Design. No part of this document may be reproduced, stored in a retrieval system, or transmitted, in any form or by any means, electronic, mechanical, photocopying, recording, or by any information storage and retrieval system, without the prior written permission of Martin Architecture & Interior Design. For more information, please contact the architect.


2020///15

Scale
North

DATE	DESCRIPTION	BY
2020/09/09	Revised for CDR-2	DD
2020/09/09	Revised for CDR-3	DD
Project
Trinity
1423 North Dakota St
Calgary, Alberta T2C 3C3
Tel: 403.241.1111
Fax: 403.241.1112
Email: info@martinarchitecture.ca

Scale
1/4" = 1'-0"
Sheet Title
Building 14 - Floor Plan -
Level 2
Sheet No.
A203.14

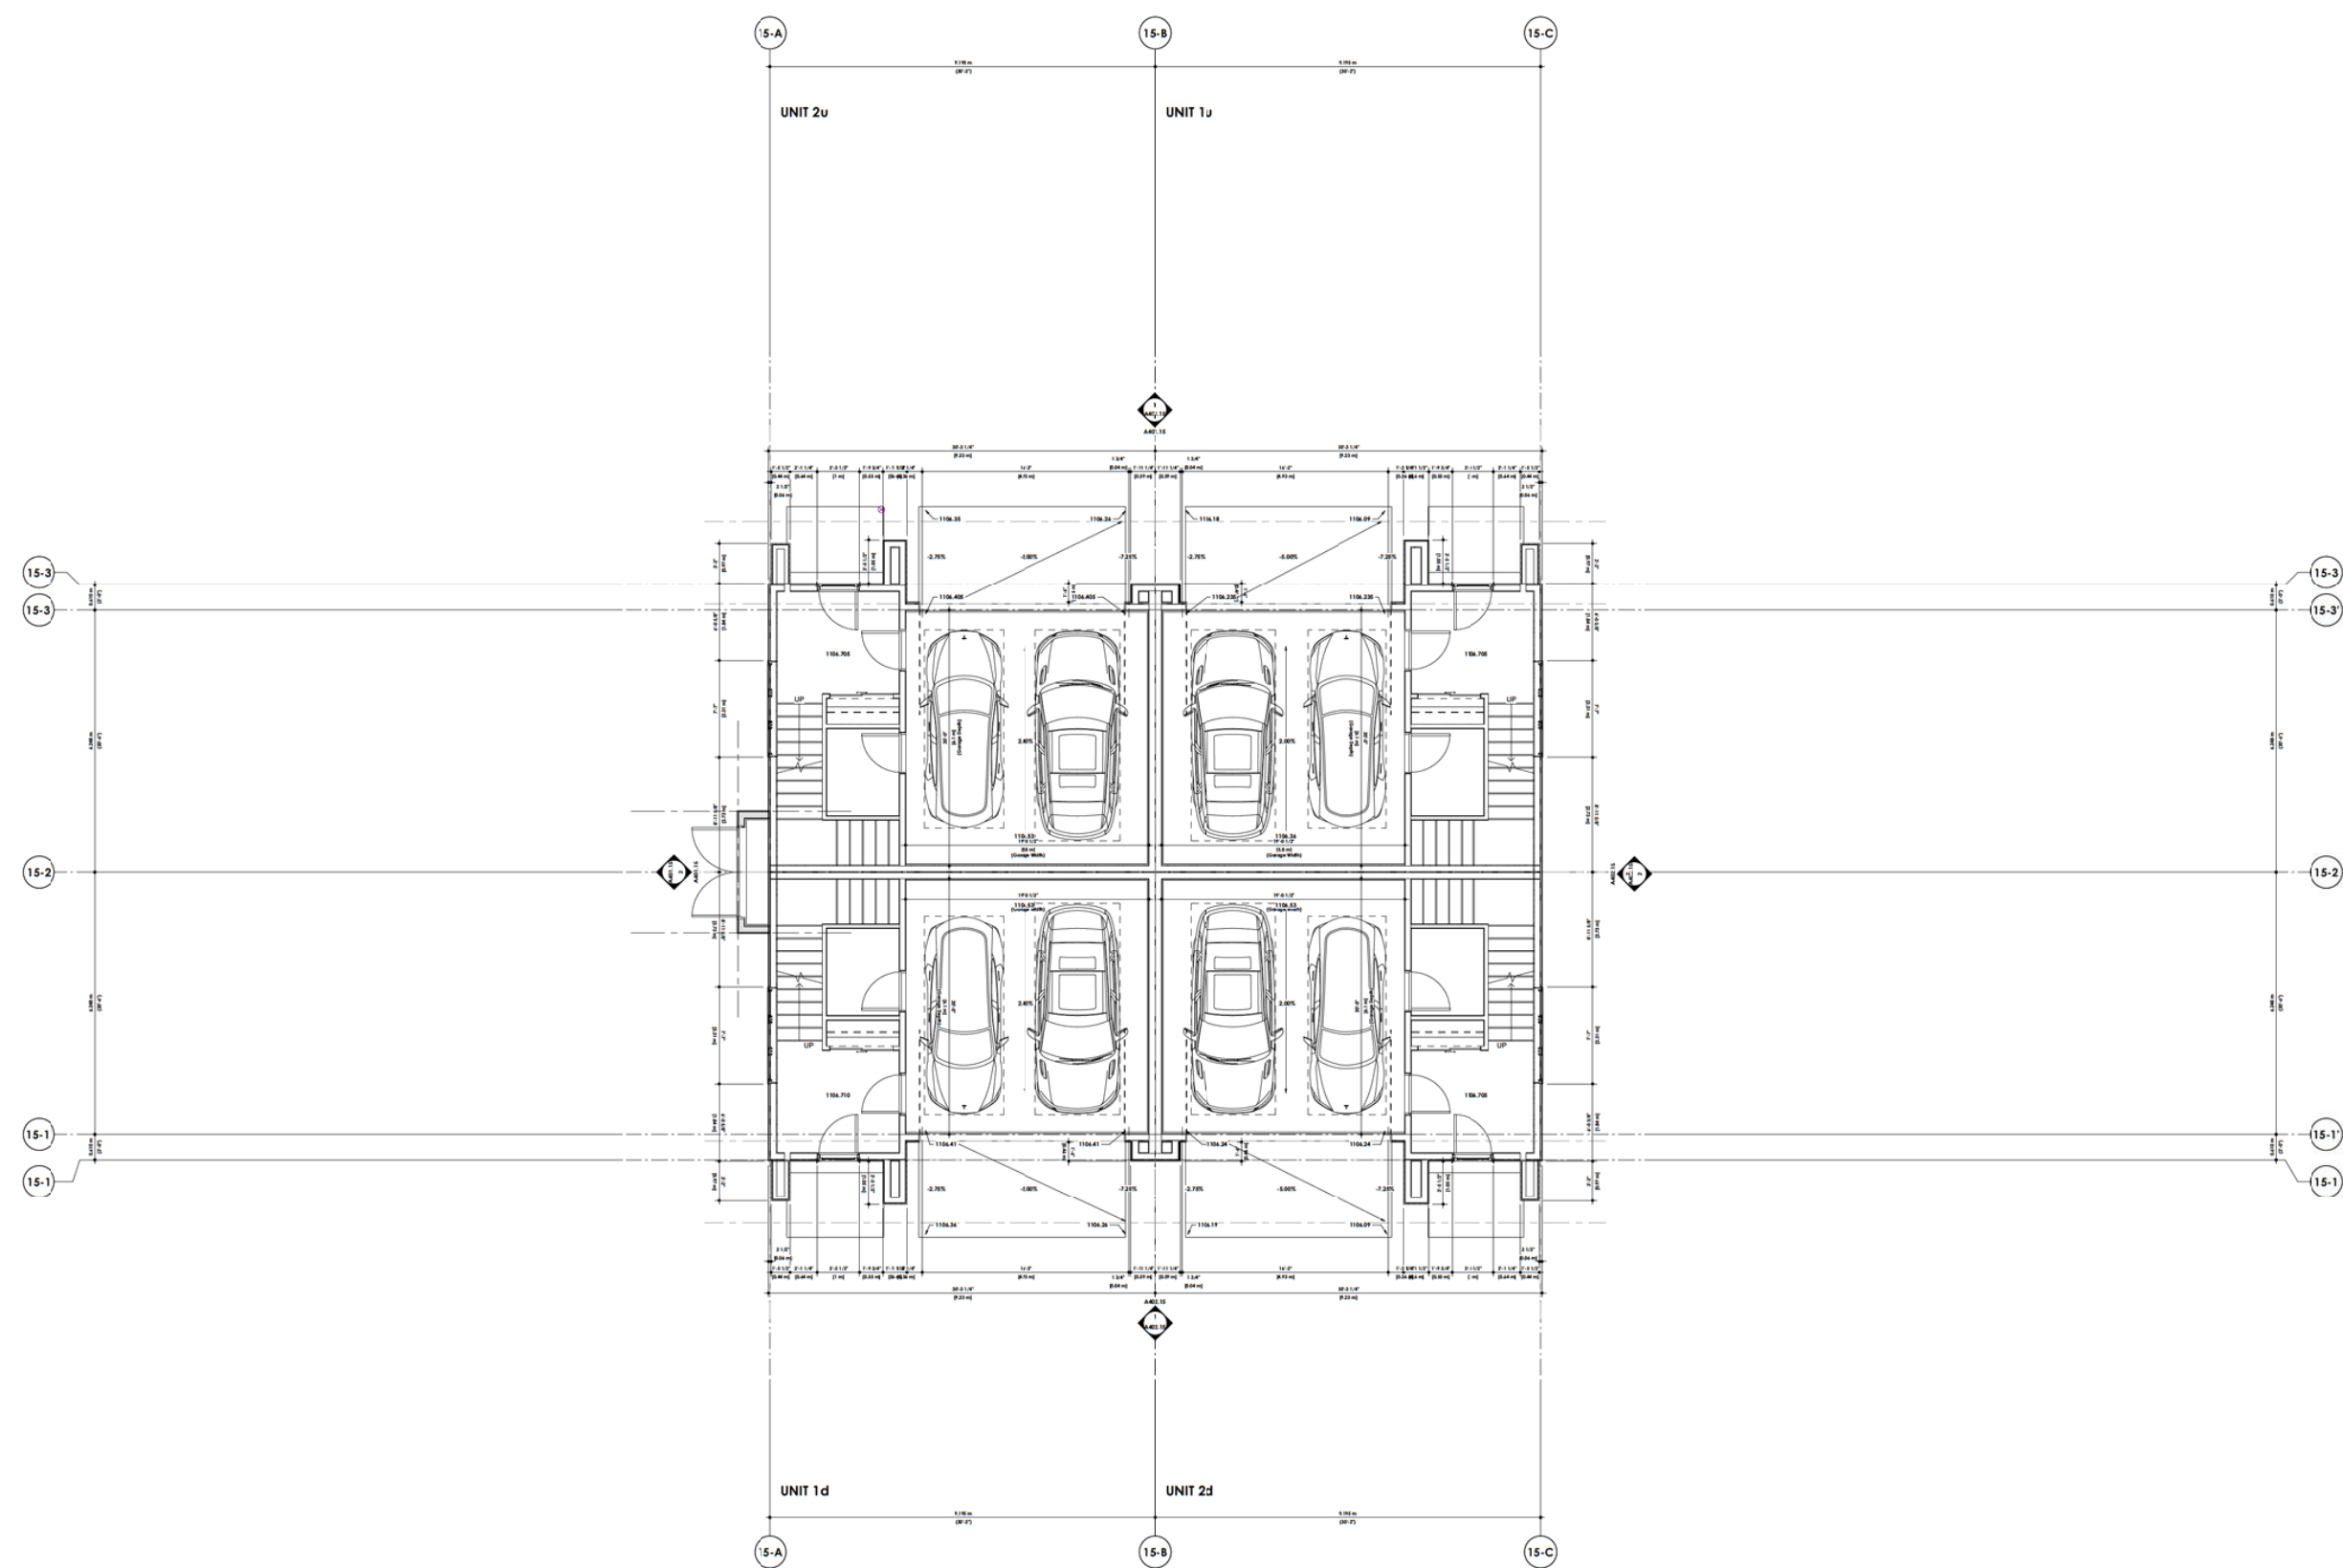

**DAVIGNON
MARTIN**
Design/Architect
1000 Avenue of the Stars
Suite 1000
Calgary, Alberta T2C 3C3
Canada
Tel: (403) 243-1111
Fax: (403) 243-1112
www.davignonmartin.com

Copyright 2020. All rights reserved. This drawing is the property of Davignon Martin. No part of this drawing may be reproduced, stored in a retrieval system, or transmitted in any form or by any means, electronic, mechanical, photocopying, recording, or by any information storage and retrieval system, without the prior written permission of Davignon Martin. The reproduction of this drawing for any other purpose is strictly prohibited. For more information, please contact Davignon Martin.

2020/11/15

Scale
North


DATE	DESCRIPTION	BY
2020/11/15	Revised for CDR-2	DD
2020/11/15	Revised for CDR-3	DD
2020/11/15	Revised for CDR-4	DD
2020/11/15	Revised for CDR-5	DD
2020/11/15	Revised for CDR-6	DD
2020/11/15	Revised for CDR-7	DD
2020/11/15	Revised for CDR-8	DD
2020/11/15	Revised for CDR-9	DD
2020/11/15	Revised for CDR-10	DD

Project
Trinity
1422 North Dakota St
Calgary, Alberta T2C 3C3
Tel: (403) 243-1111
Fax: (403) 243-1112
www.davignonmartin.com

Scale
1/4" = 1'-0"

Sheet Title
**Building 15 - Floor Plan -
Basement**

Sheet No.
A201.15

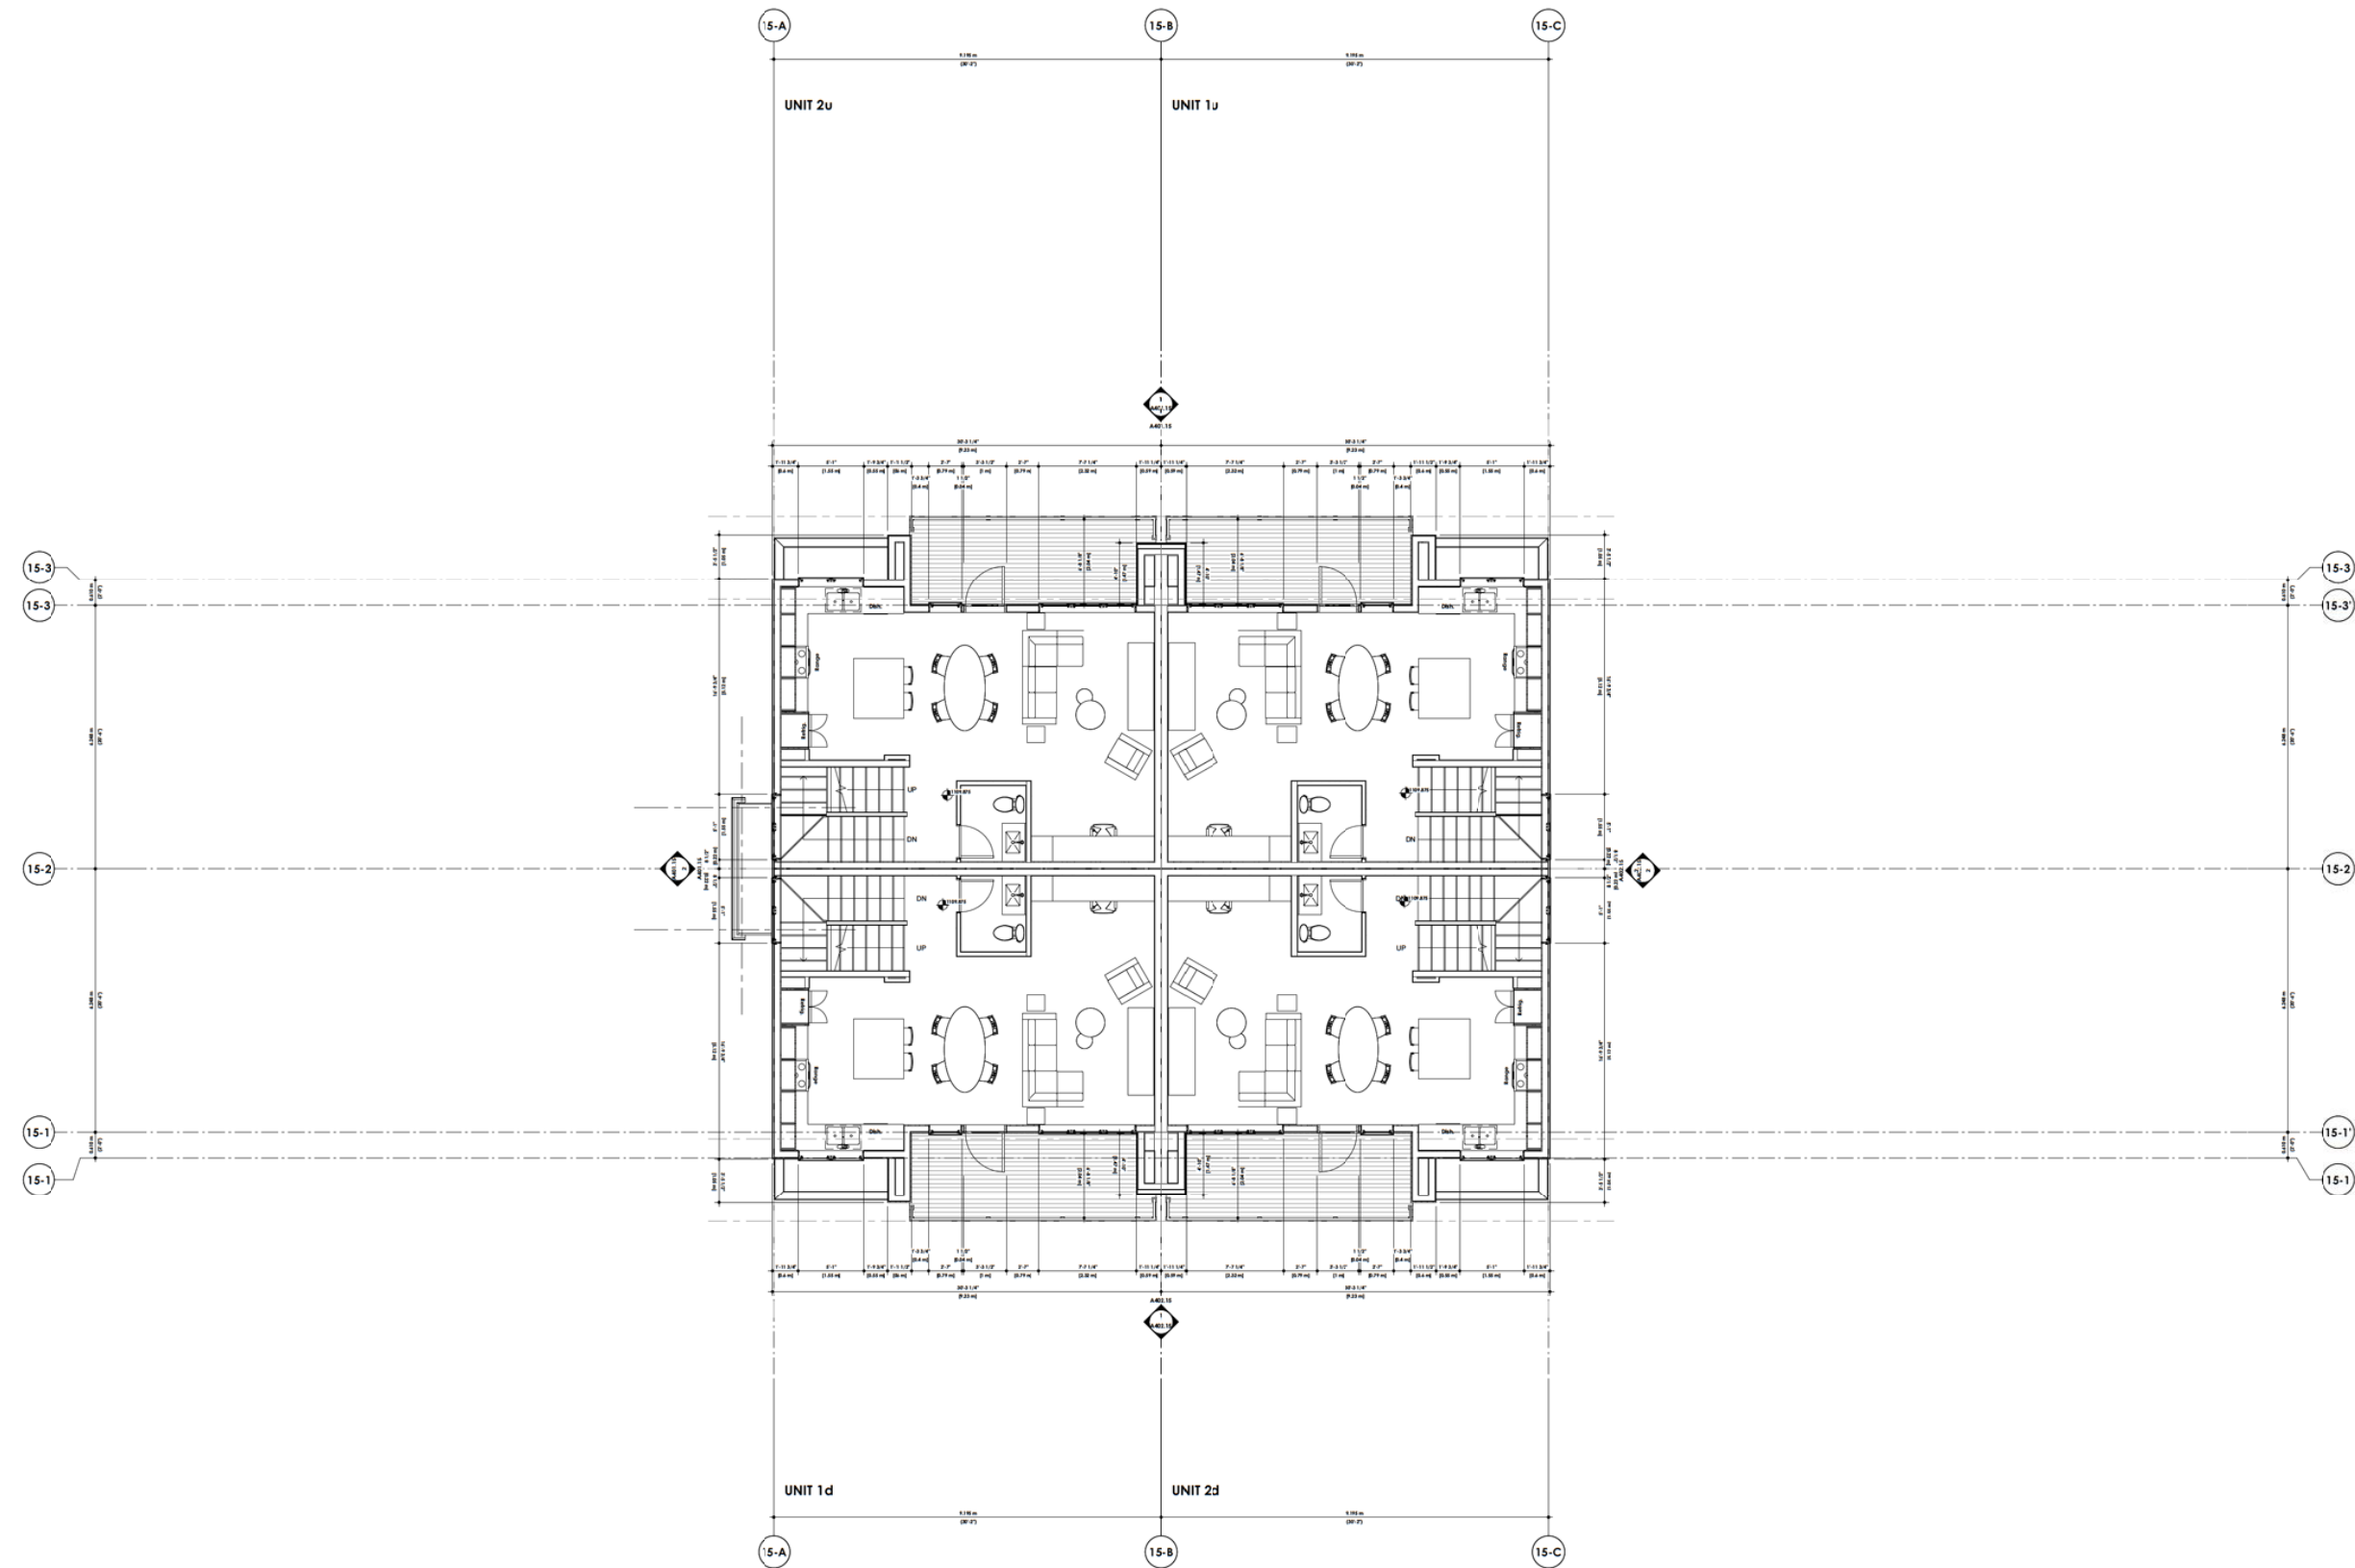

**DAVIGNON
MARTIN**
Design/Architect
1000 Avenue Road
Toronto, Ontario M5S 1A5
Canada

Copyright 2020. All rights reserved. This document is the property of Davignon Martin. No part of this document may be reproduced or transmitted in any form or by any means electronic or mechanical, including photocopying and recording, or by any information storage or retrieval system, without permission in writing from Davignon Martin. The copyright owner hereby grants permission to the user to make a single copy of this document for personal use only. All other rights are reserved. The user agrees to indemnify and hold the copyright owner harmless from any and all claims, damages, costs and expenses, including reasonable attorneys' fees, arising from the use of this document for any purpose other than the personal use of the user.


2020/11/15

Scale
1/4" = 1'-0"

Project
Trinity
1422 North Street
Calgary, Alberta, Canada
T2N 1V4
Project No.
3000/11/15
Start Date
Project Name
Gregory D.
RD

Scale
1/4" = 1'-0"
Sheet Title
Building 15 - Floor Plan -
Level 1
Sheet No.
A202.15

DATE	2020/09	REVISION	Revised for CDR-2	CD
DATE	2020/09	REVISION	Revised for CDR-3	CD
DATE	2020/09	REVISION	Revised for CDR-2	CD
DATE	2020/09	REVISION	Revised for CDR-1	CD
DATE	2020/09	REVISION	Revised for CDR-1	CD

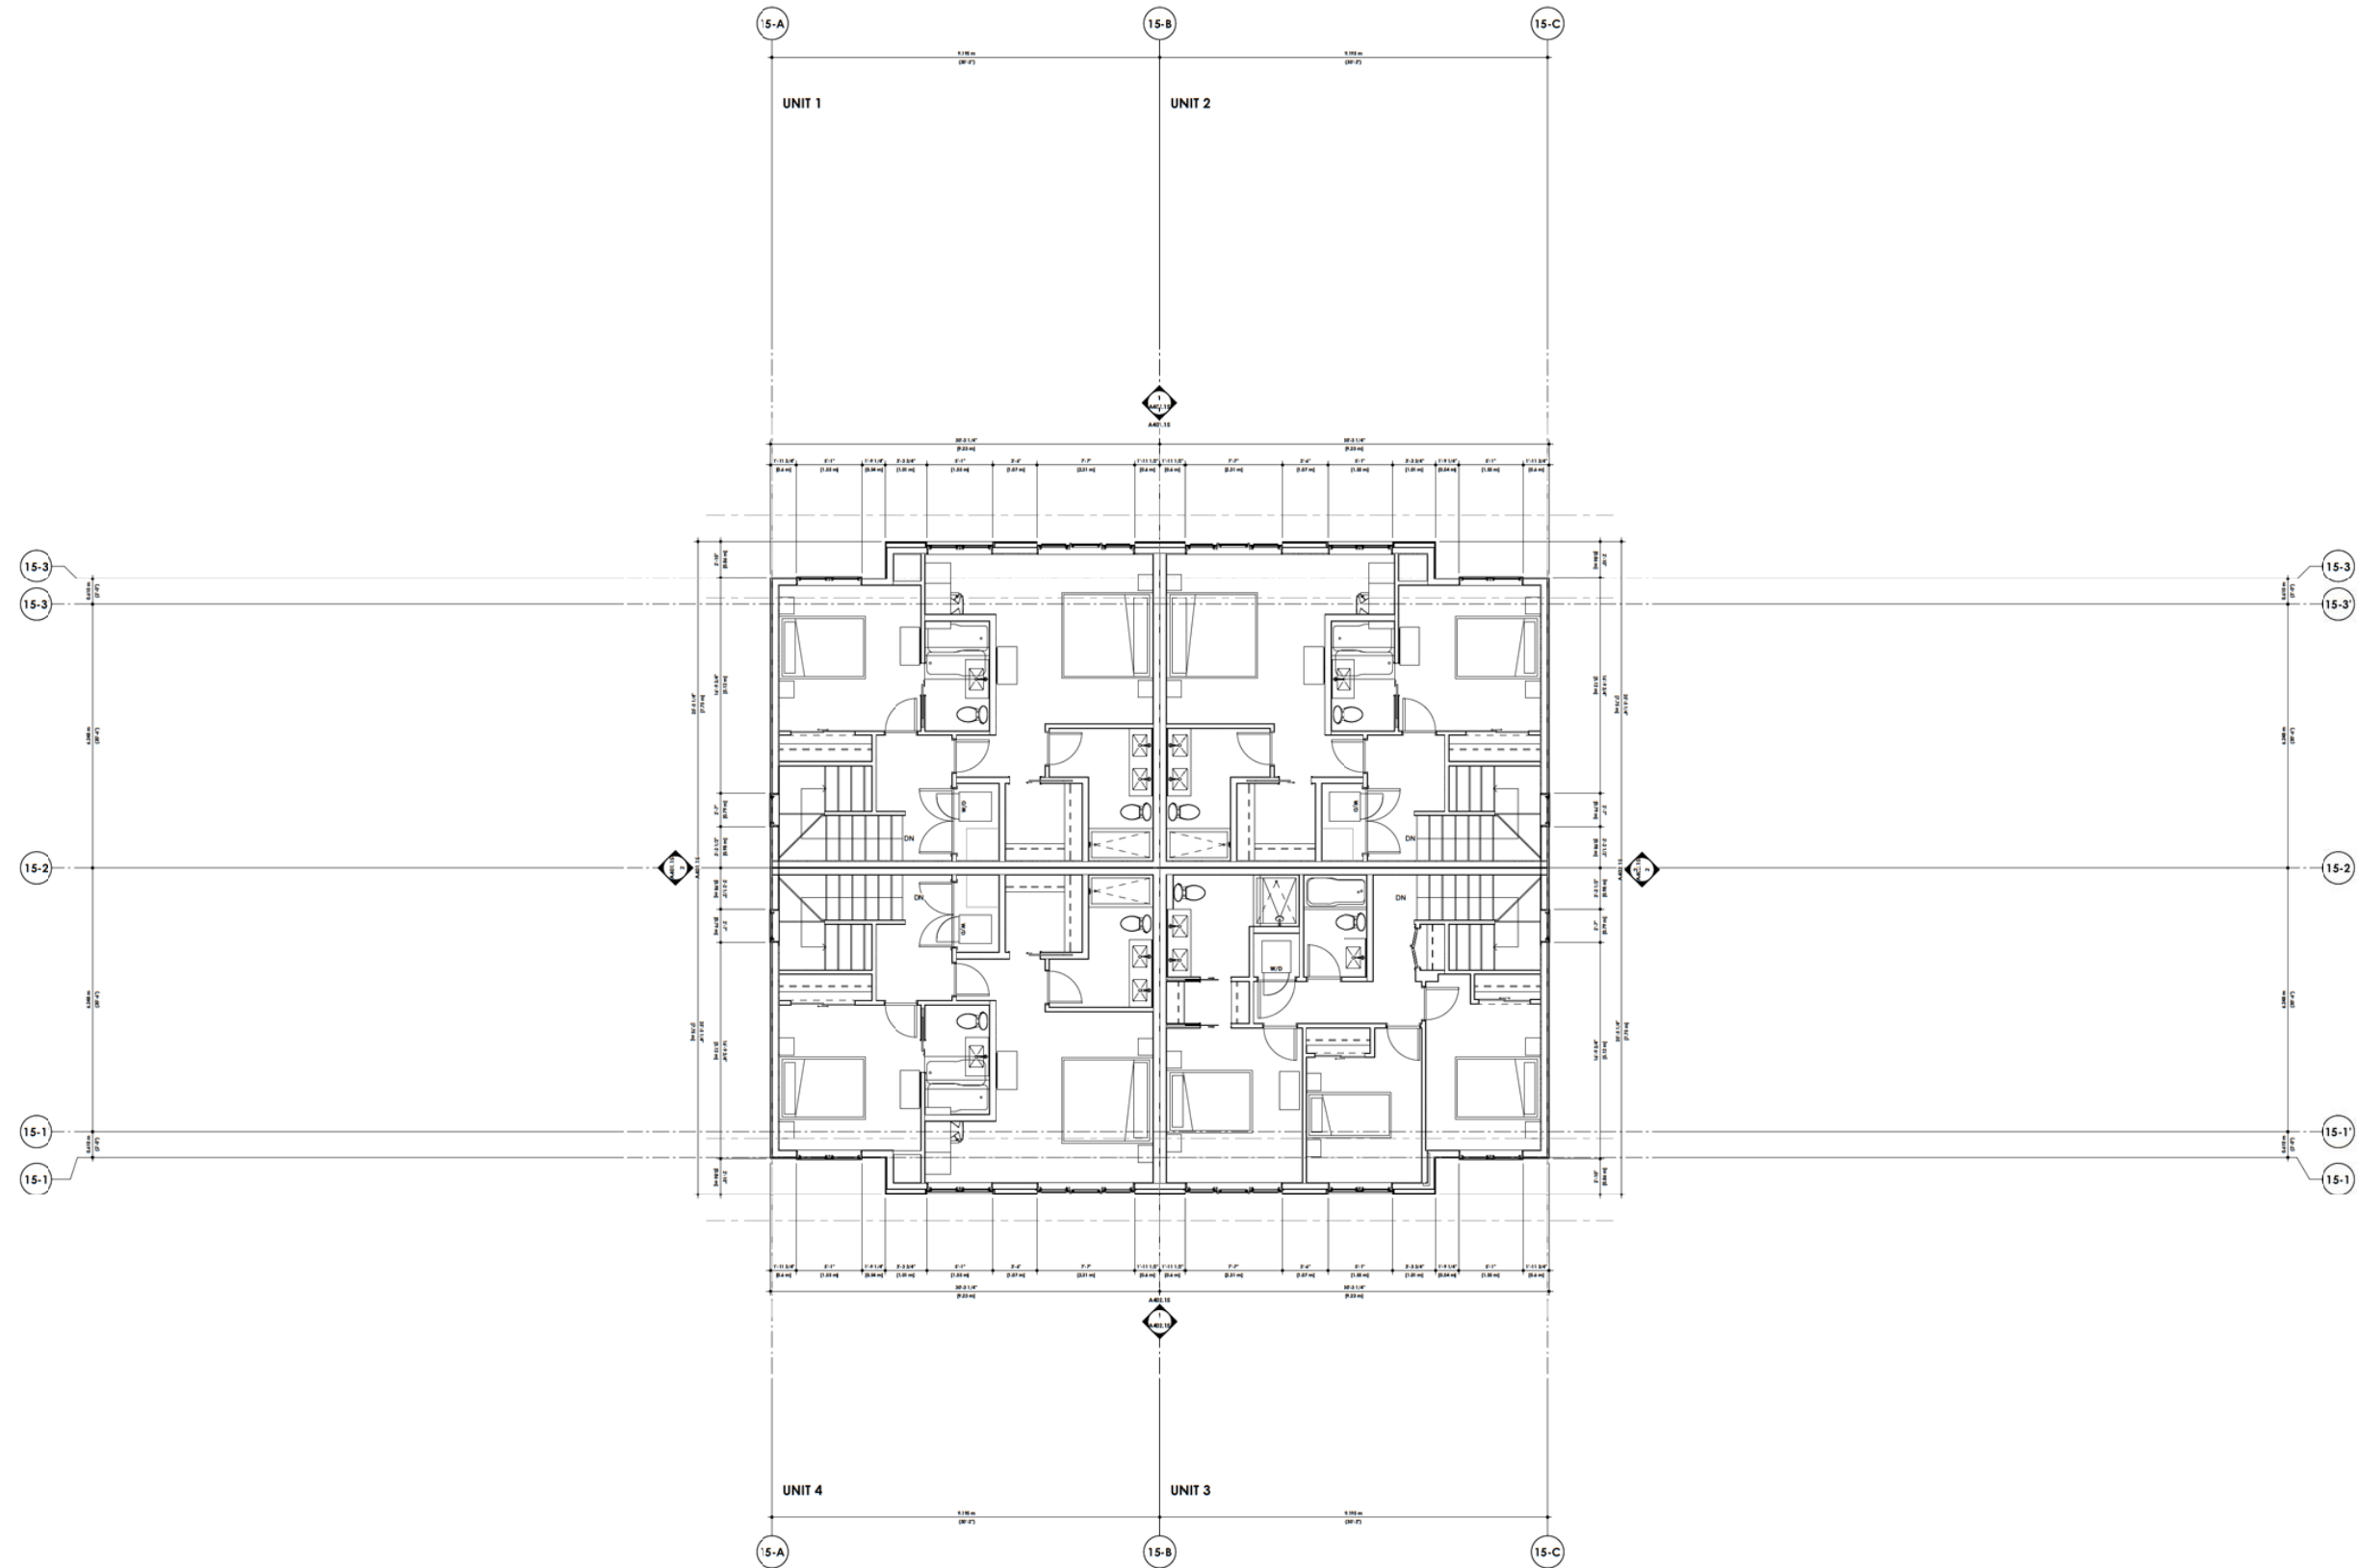DAVIGNON
MARTIN

Designers: Morfin Architecture & Interior Design
<https://www.designermorfin.ca/>

Category [HQ]
237 E Ave 1E #4B
Calgary, Alberta T2G 3C3

Toronto
30 Carol St.
Toronto, Ontario M4M 3G3

Copyright Plans, sketches, graphic representations and specifications and amounts of services, shall be the project's intellectual property and shall remain the property of Designworks Institute Architecture. The recipient agrees, including representative copies of plans, sketches, drawings, graphic representations and specifications, shall not be used for any other reference in connection with your own end use or project of the project. Except for reference purposes, the plans, sketches, drawings, graphic representations and specifications shall not be used for other than the obligations to the project or any other project. All plans of these drawings shall not be reproduced or used without the permission of the Designworks Institute Architecture.

The contractor shall retain all documents and specifications before and during the construction stage. Any copies, reproductions and manufacturing shall be submitted to the architect.

The contractor shall verify all dimensions and specifications before and during the construction project. Any errors, omissions and misinterpretations must be reported to the Architect.

2020///15

DTR-D	22/05/09	Revised for DTR-2	GO
DTR-C	22/04/09	Issued for DTR-2	GO
DTR-B	22/04/08	Issued for DTR-2	GO
DTR-A	22/03/01	Issued for DTR-1	GO

Project
Trinity

1453 Nola Drive SW
Calgary, Alberta, Canada
T2C 1S1
Tel: 403.243.2864


Project No.	Start Date
2020.07.15	Project_leave_Date
Drawn	Checked
Designer D.	RD

Scale
1/4" = 1'-0"

Sheet Title
**Building 15 - Floor Plan -
Level 2**

Sheet No.

A203.15

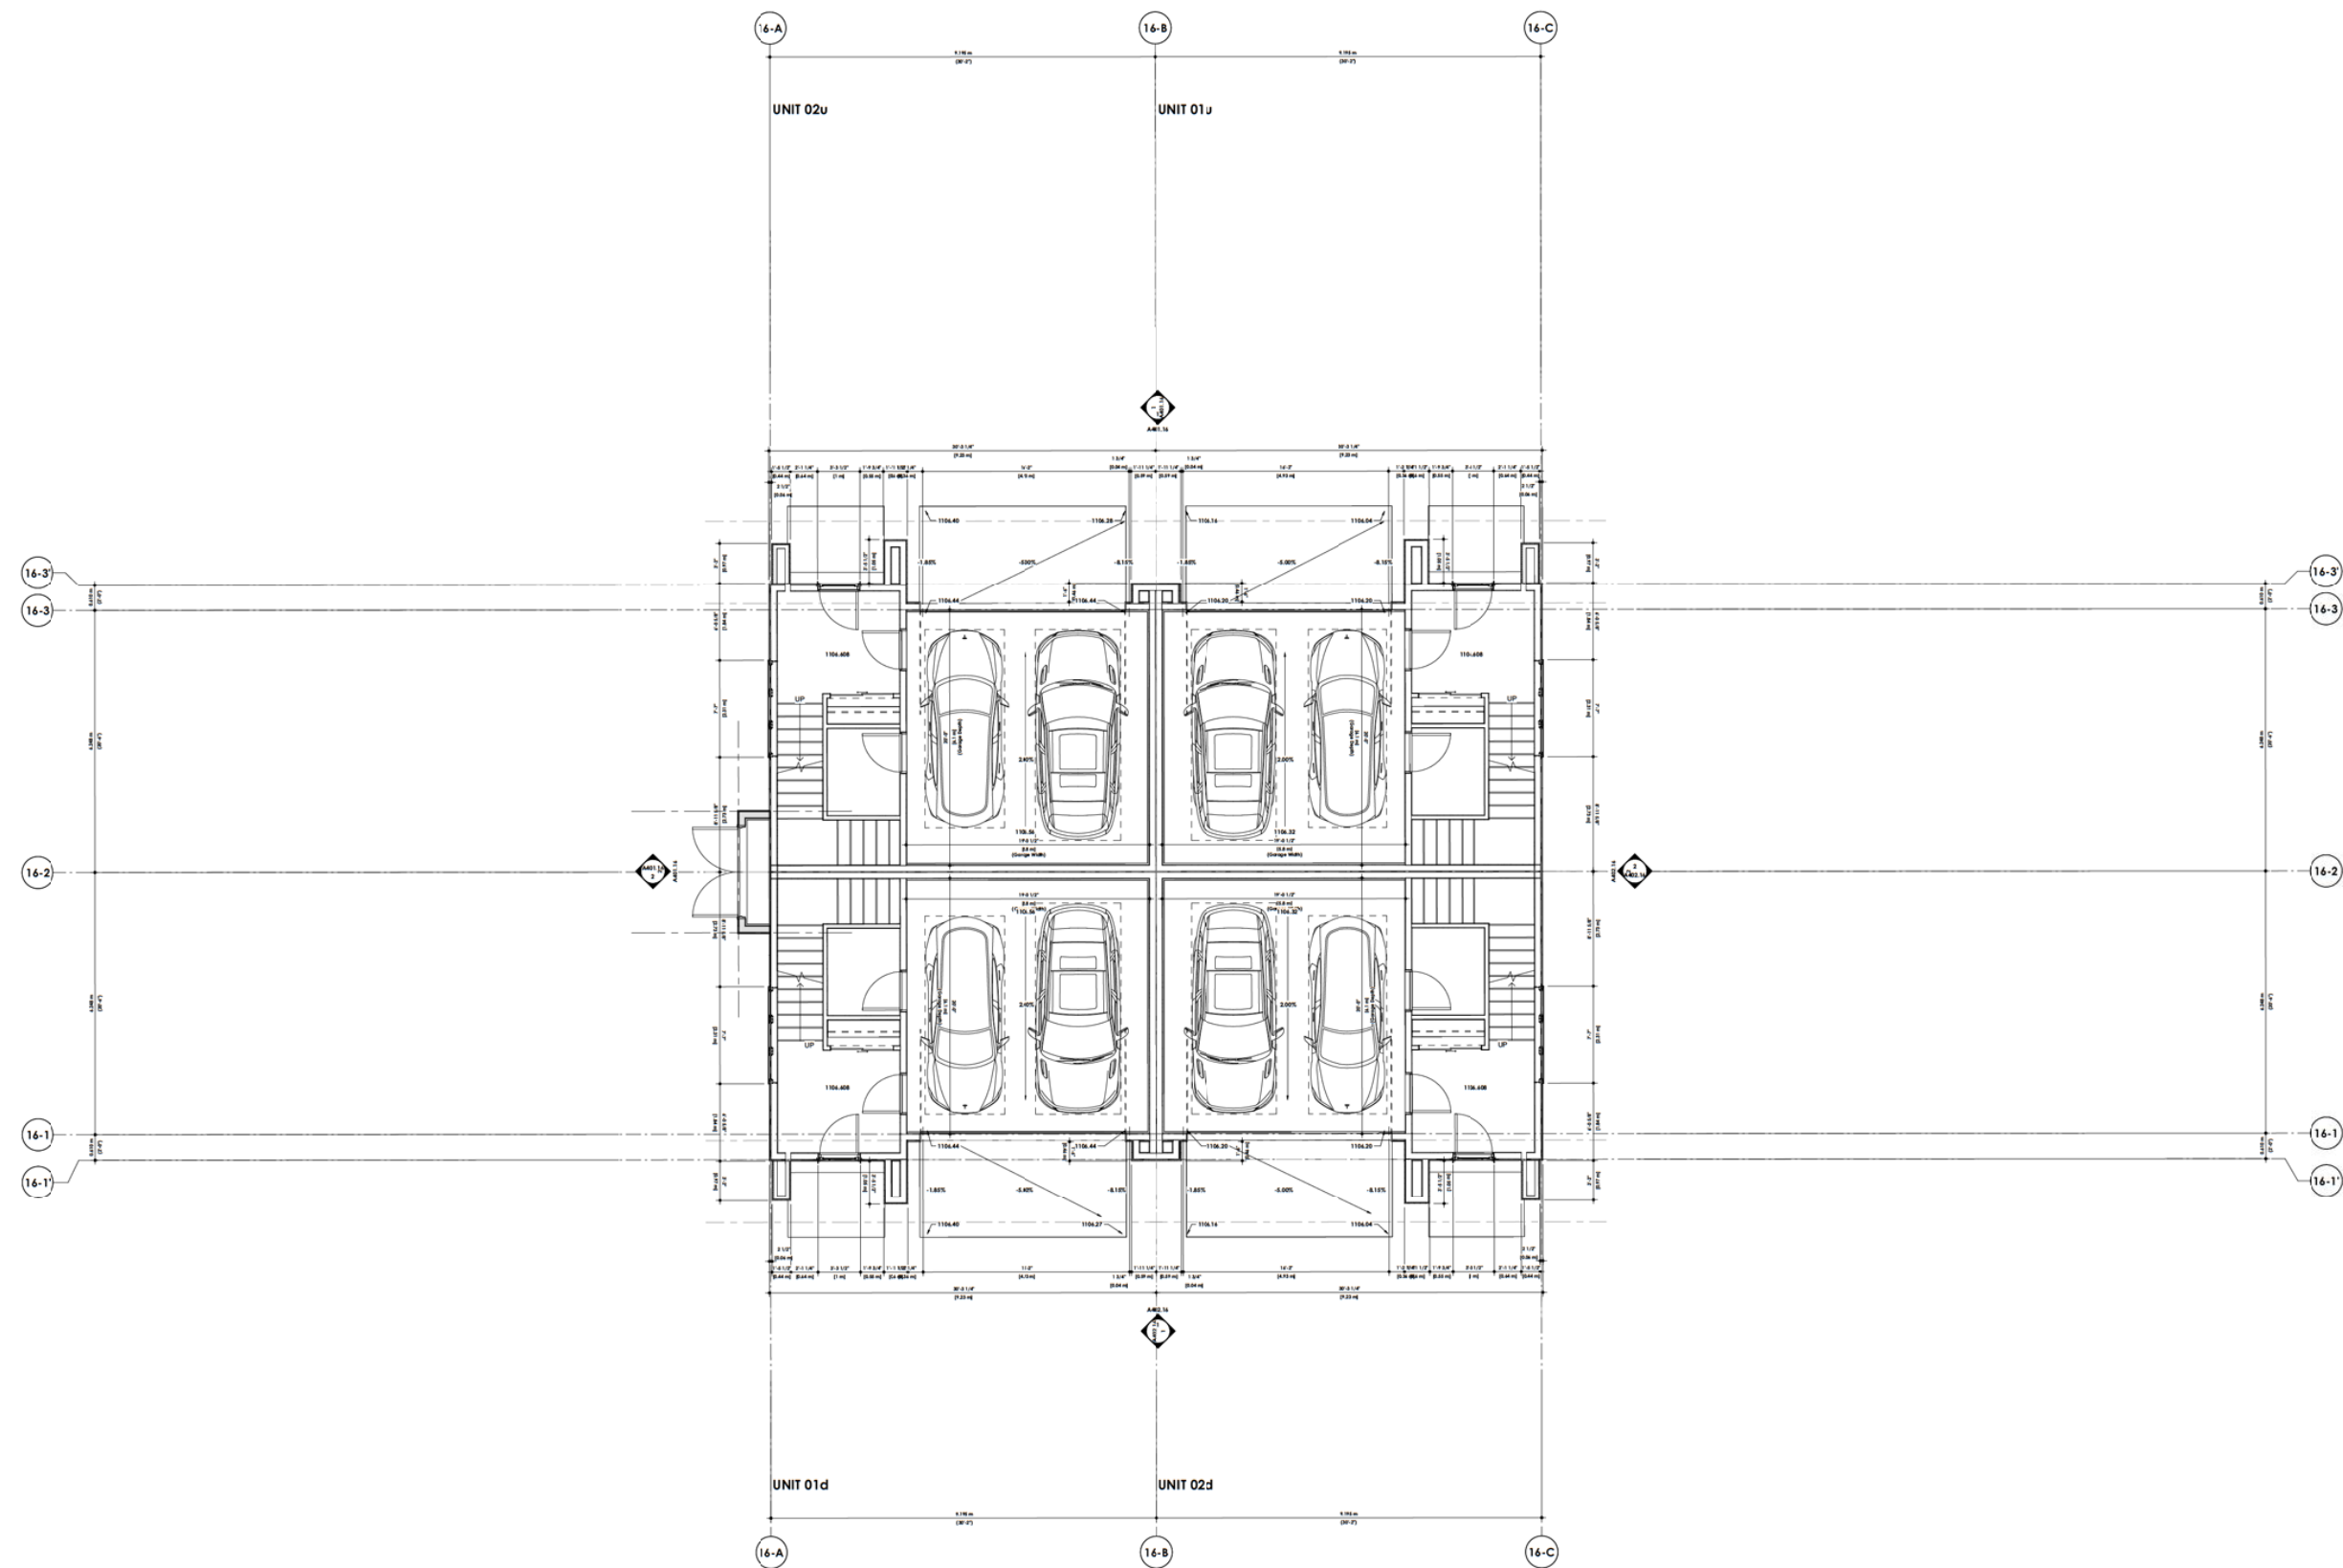

**DAVIGNON
MARTIN**

Design: Mark Architecture & Interior Design
1000 Avenue of the Stars, Suite 100
Calgary, Alberta T2C 3C3

Scale:
1/4" = 1'-0"

Copyright 2020. All rights reserved. This drawing is the property of DAVIGNON MARTIN. No part of this drawing may be reproduced, stored in a retrieval system, or transmitted in any form or by any means, electronic, mechanical, photocopying, recording, or by any information storage and retrieval system, without the prior written permission of DAVIGNON MARTIN. The user of this drawing is responsible for obtaining all necessary permits and approvals from the appropriate authorities. The user of this drawing is also responsible for ensuring that the drawing is used in accordance with the applicable laws and regulations. The user of this drawing is also responsible for ensuring that the drawing is used in accordance with the applicable laws and regulations.

2020///15

Scale:
1/4" = 1'-0"

Sheet Title:
**Building 16 - Floor Plan -
Basement**

Sheet No.:
A201.16

Project:
Trinity

1622 North Dakota St
Calgary, Alberta T2C 3C3
Unit 11 Block 2 Row 141 2944


Project No.:
3000/116

Start Date:
Project Issue Date

Drawn:
Gregory D.

Checked:
RD

Rev	Date	Description	By
001	2020/09/09	Revised for CDR-2	GG
002	2020/09/09	Revised for CDR-2	GG
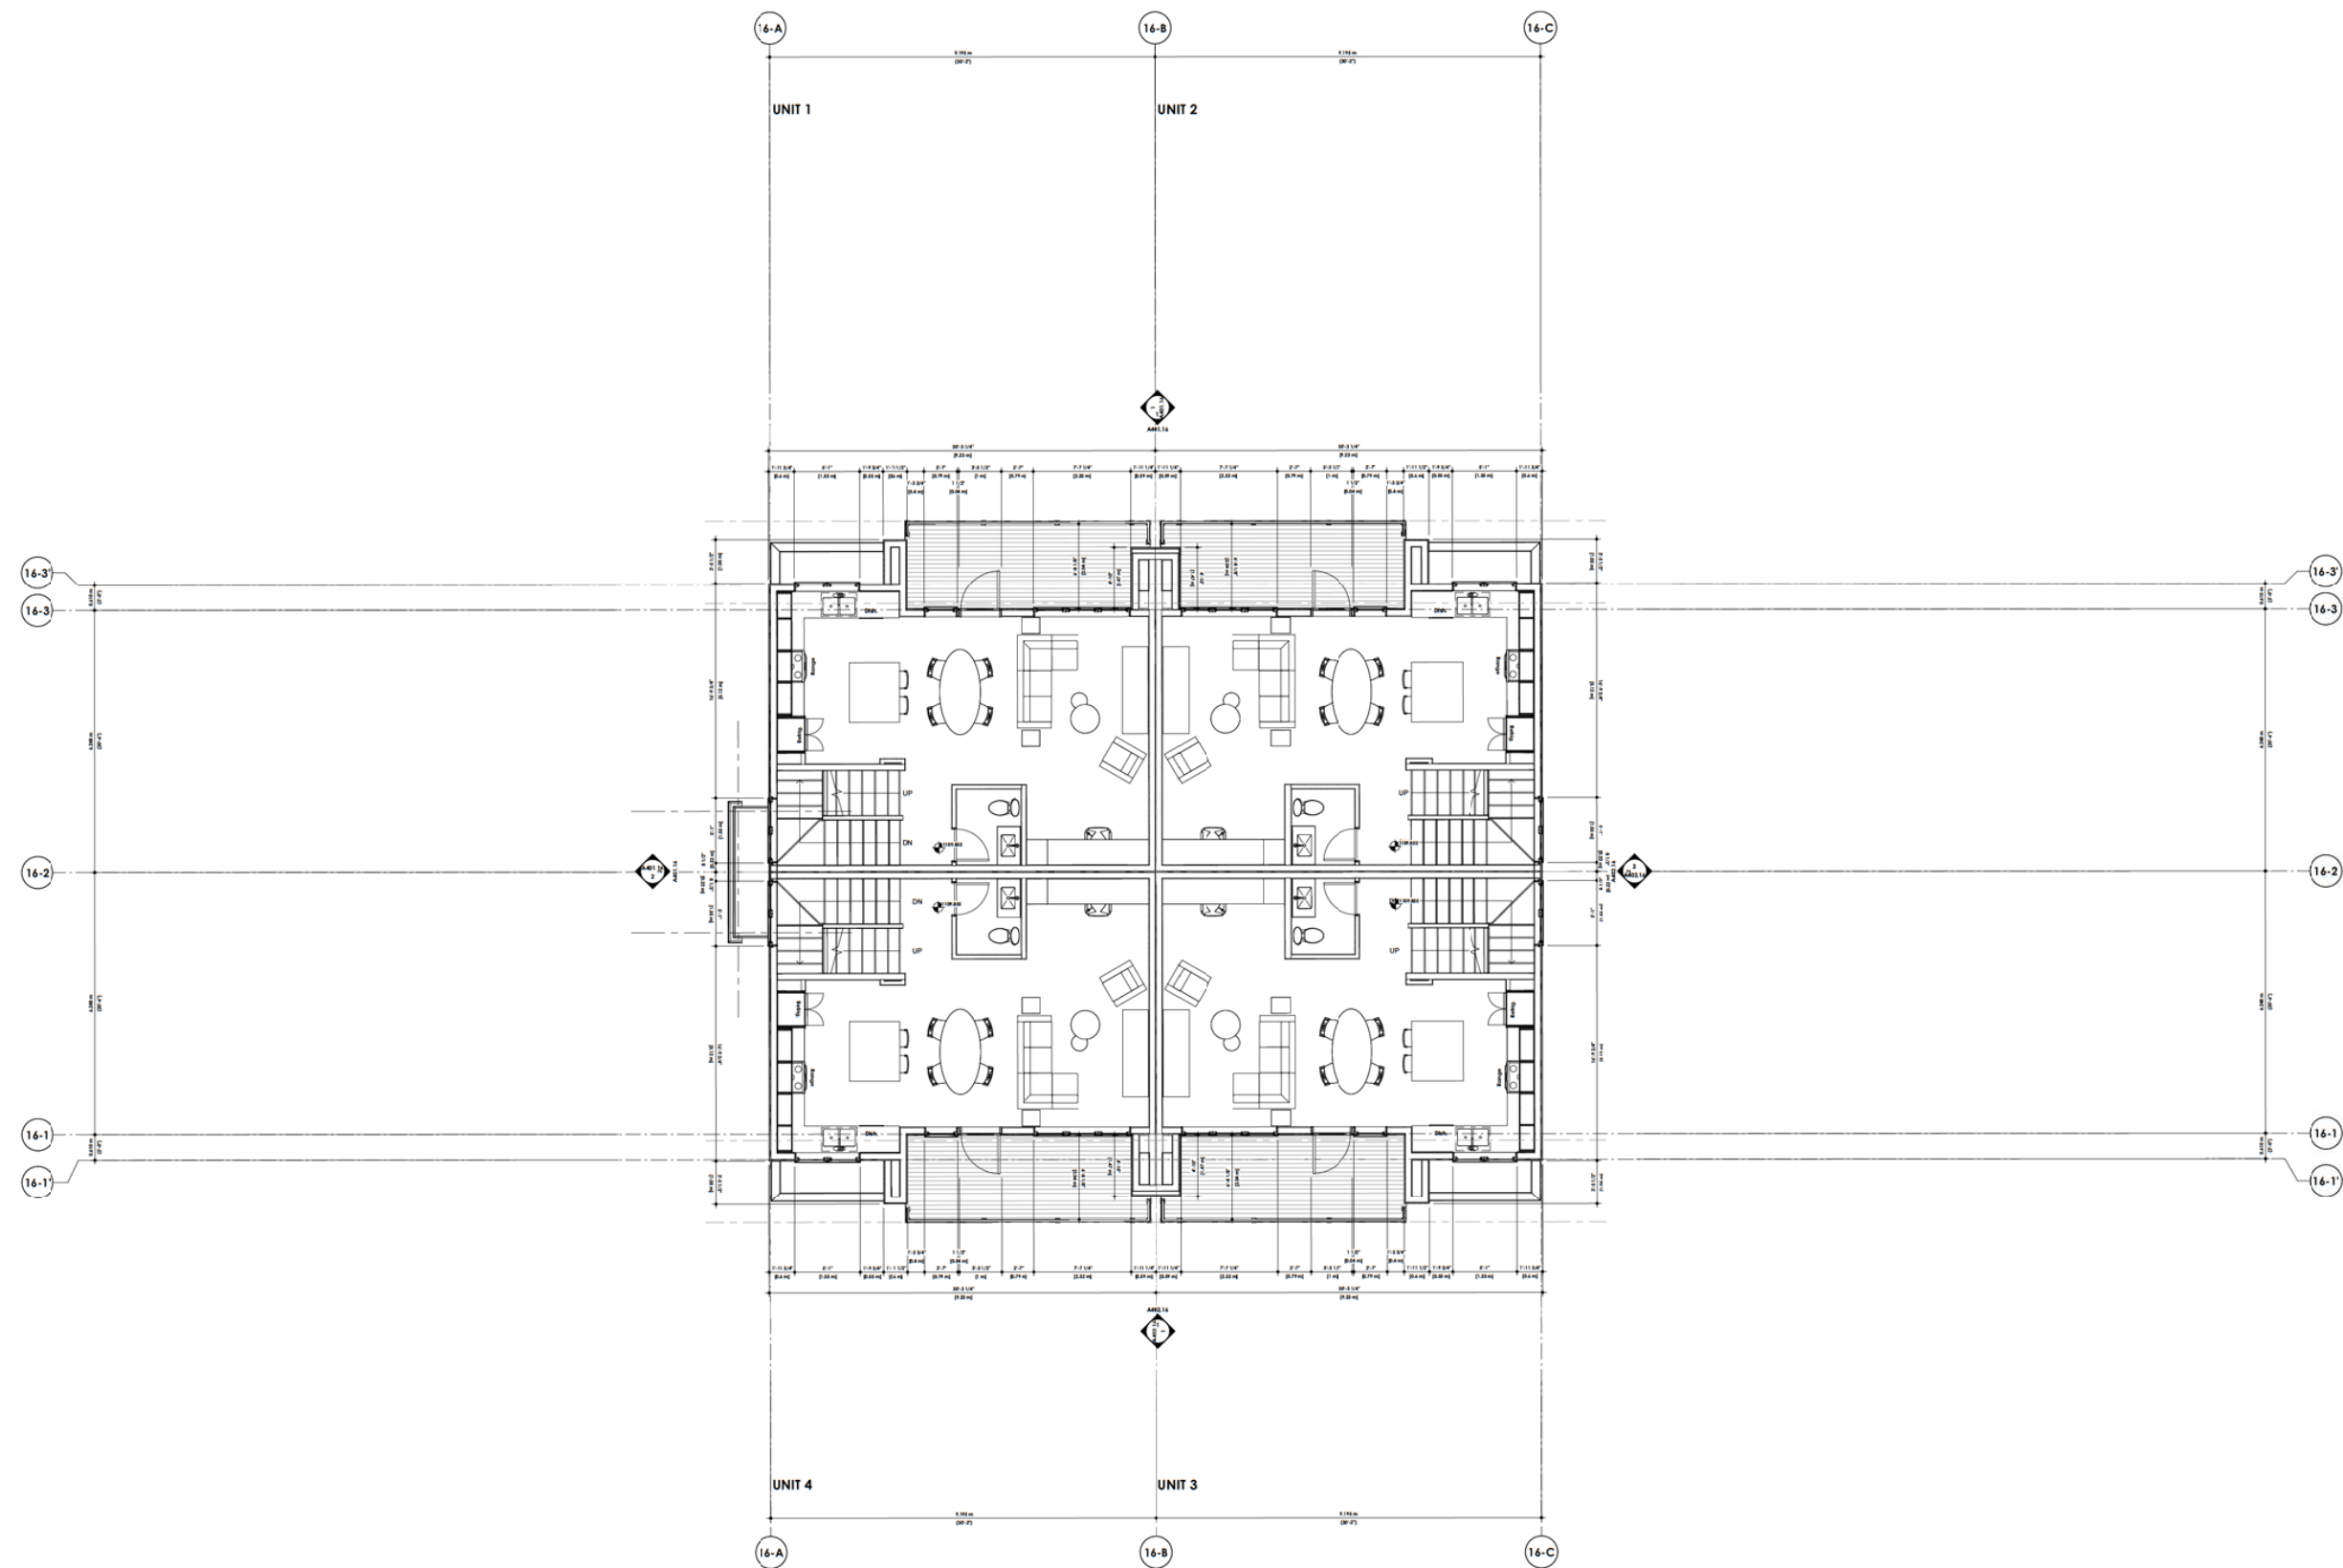

DAVIGNON
MARTIN

Design: Martin Architecture & Interior Design
1000 Avenue of the Stars, Suite 1000
Calgary, Alberta T2C 3C3
Tel: (403) 243-1111
Fax: (403) 243-1112
Email: info@martinarchitect.com

Copyright 2020. All rights reserved. No part of this publication may be reproduced, stored in a retrieval system, or transmitted, in any form or by any means, electronic, mechanical, photocopying, recording, or by any information storage and retrieval system, without prior written permission from the publisher. The publisher disclaims any liability for any errors or omissions in this publication. The publisher also disclaims any liability for any damages, including consequential damages, arising from the use of this publication. The publisher's name and logo are registered trademarks of the publisher.

2020/11/15

Scale
1/4" = 1'-0"

Sheet Title
Building 16 - Floor Plan -
Level 1

Sheet No.
A202.16

Project
Trinity

1422 North Dakota St
Calgary, Alberta T2C 3C3
Tel: (403) 243-1111


Project No.
3000/1116

Start Date
Project Start Date

Drawn
Gregory D.

Checked
RD

Rev	Date	Description	By
01	2020/09/09	Revised for CDR-2	DD
02	2020/09/09	Revised for CDR-2	DD
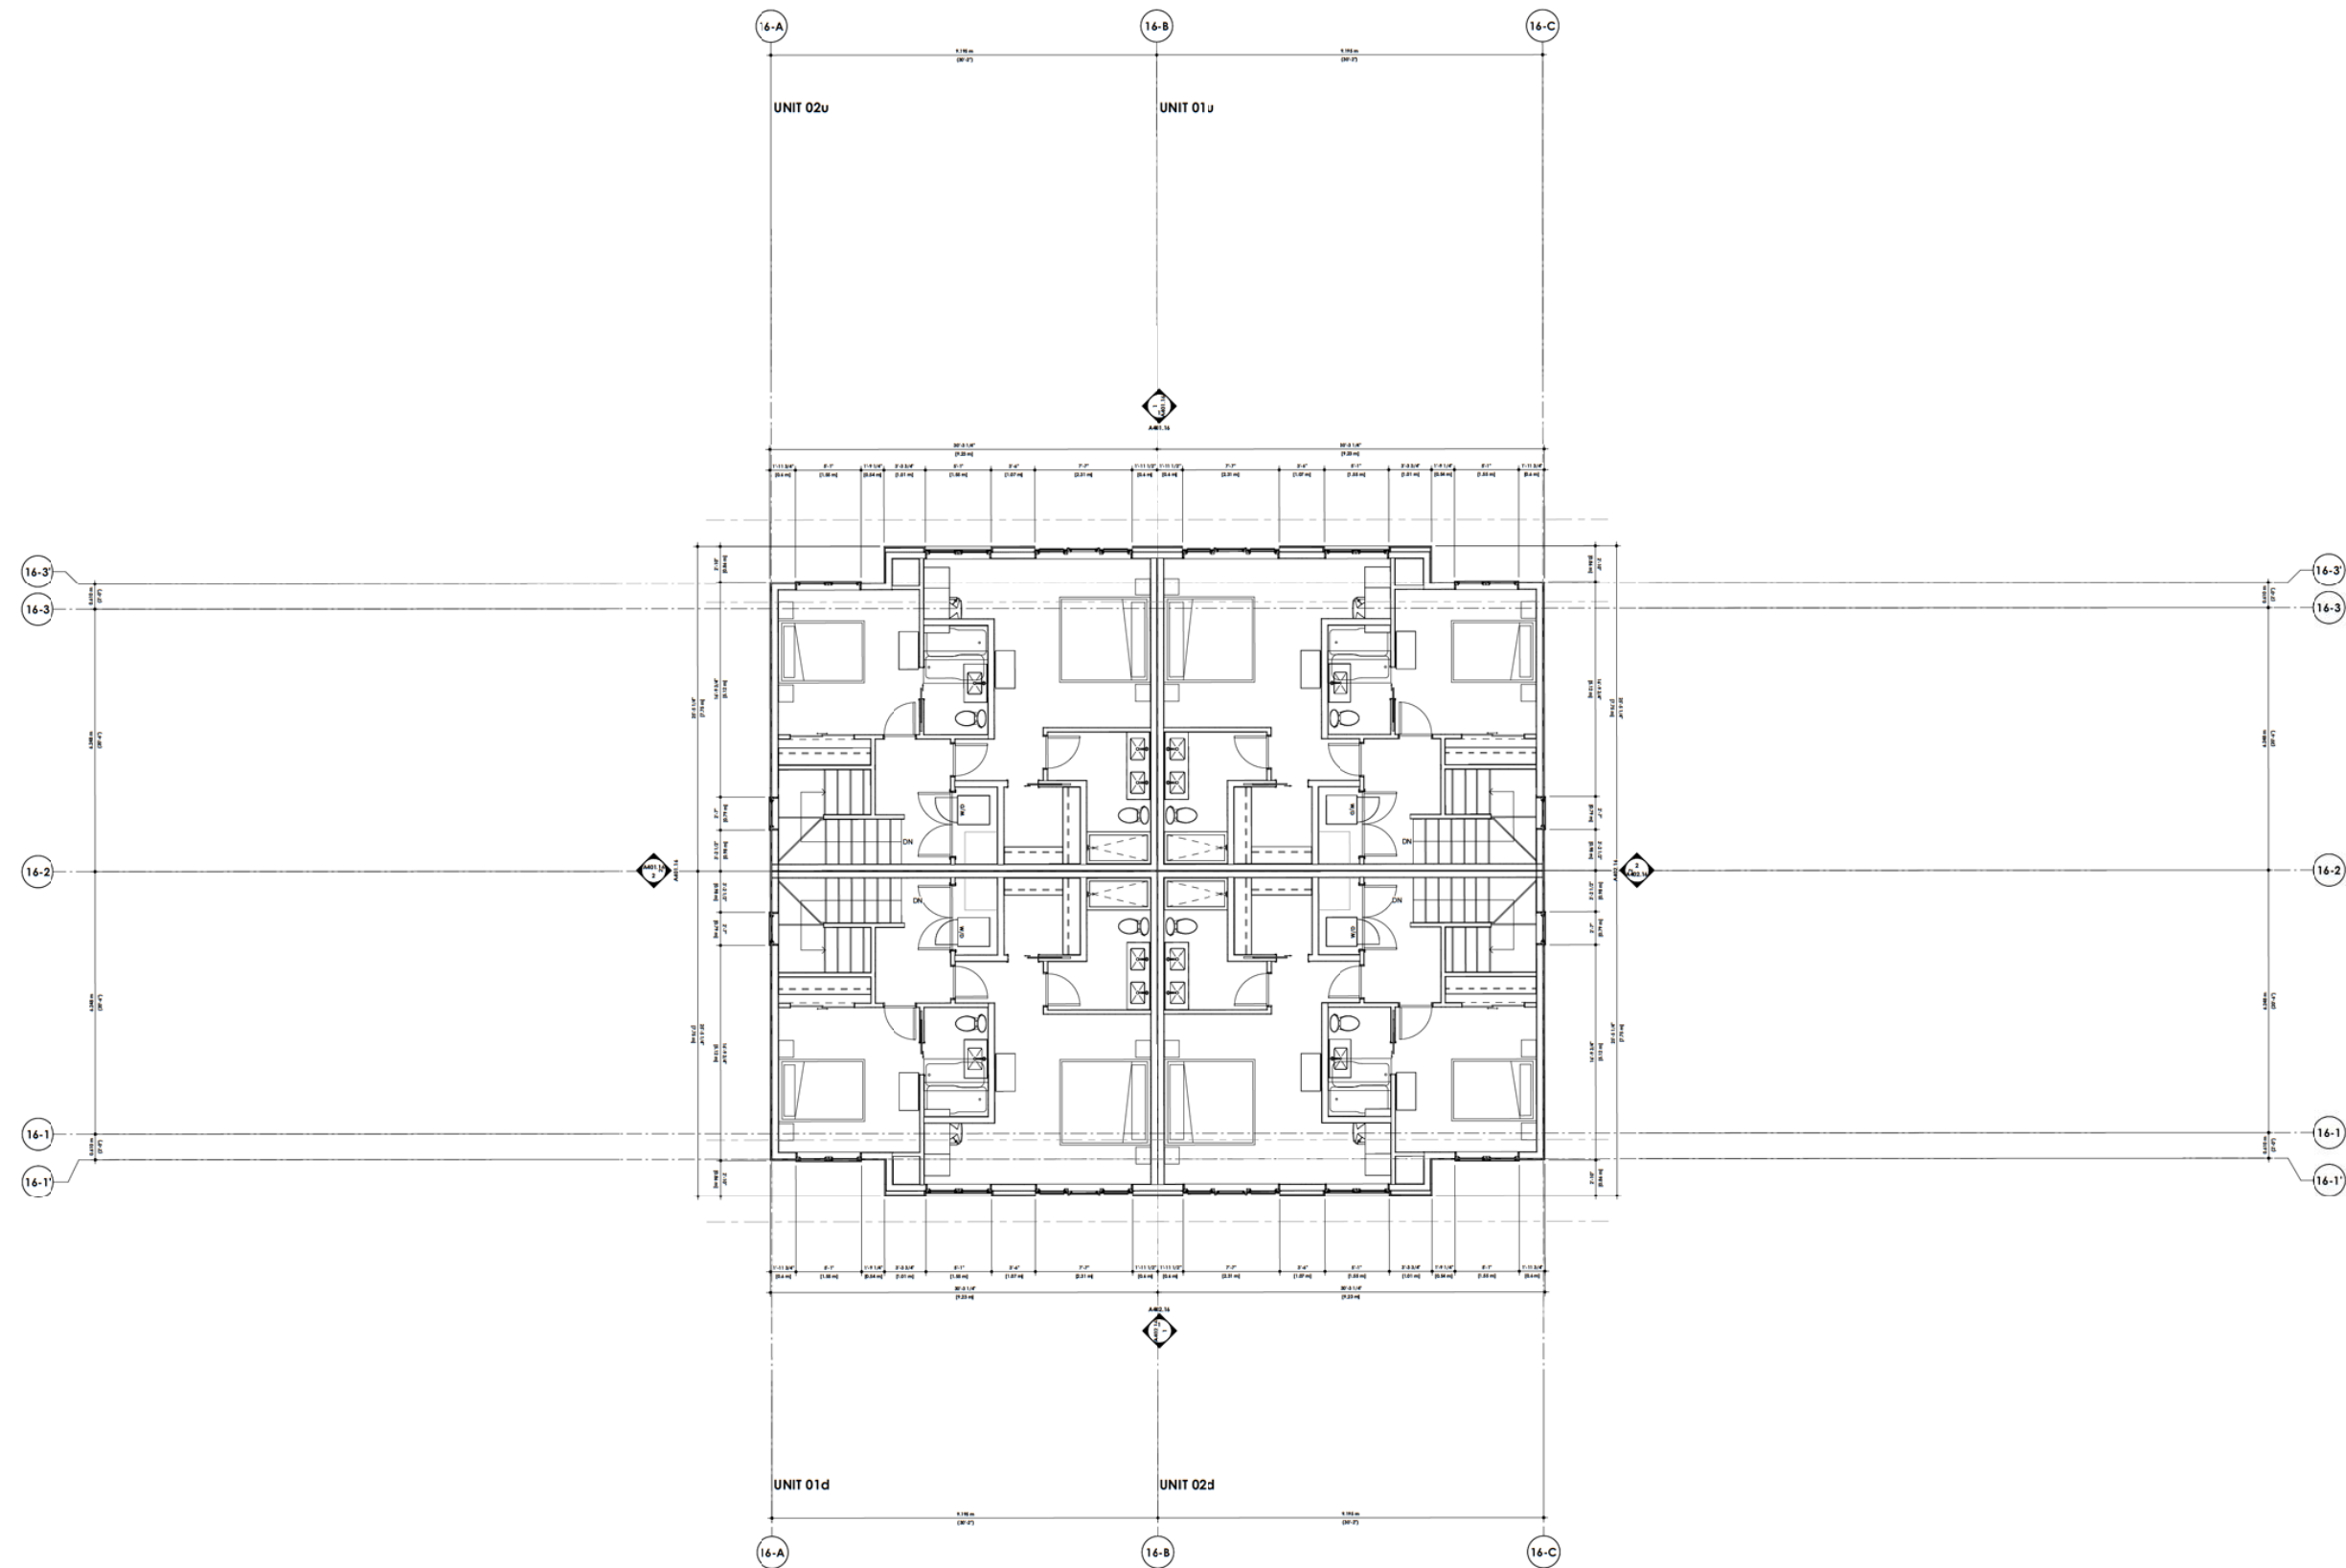

**DAVIGNON
MARTIN**

Davignon Martin Architecture & Interior Design
<https://www.davignonmartin.ca/>

Category (HQ)
237 B Ave SE #404
Calgary, Alberta T2G 5C5

Toronto
55 Canal St.
Toronto, Ontario M4W 3G3

Copyright from sketches, drawings, graphic representations and specifications (and possibly of patents, where the project is expected to not only contain the property of Designgroup Interiors Architecture, but may retain aspects, including inseparable copies, of plans, sketches, drawings, graphic representations and specifications, and/or drawings, and/or drawings and/or references in connection with your use and ownership of the project, except for reference purposes, the plans, sketches, drawings, graphic representations and specifications shall not be used for any other purposes in relation to the project or any other project. All parts of these drawings shall not be reproduced or used without the permission of the Designgroup Interiors Architecture.

2020///15


DTR-D	22/05/09	Revised for DTR-2	GO
DTR-C	22/04/09	Issued for DTR-2	GO
DTR-B	22/04/08	Issued for DTR-2	GO
DTR-A	22/03/01	Issued for DTR-1	GO

Project	Start Date
Trinity	Project_Leave_Date
1453 Main Drive SW	
Calgary, Alberta, Canada	
Lot 11 Block 2 Mar 141 2944	
Project No.	Start Date
2020//16	Project_Leave_Date
Drawn	Checked
Geosolve D.	NO

Scale
1/4" = 1'-0"

Sheet Title
**Building 16 - Floor Plan -
Level 2**

Sheet No.
A203.16

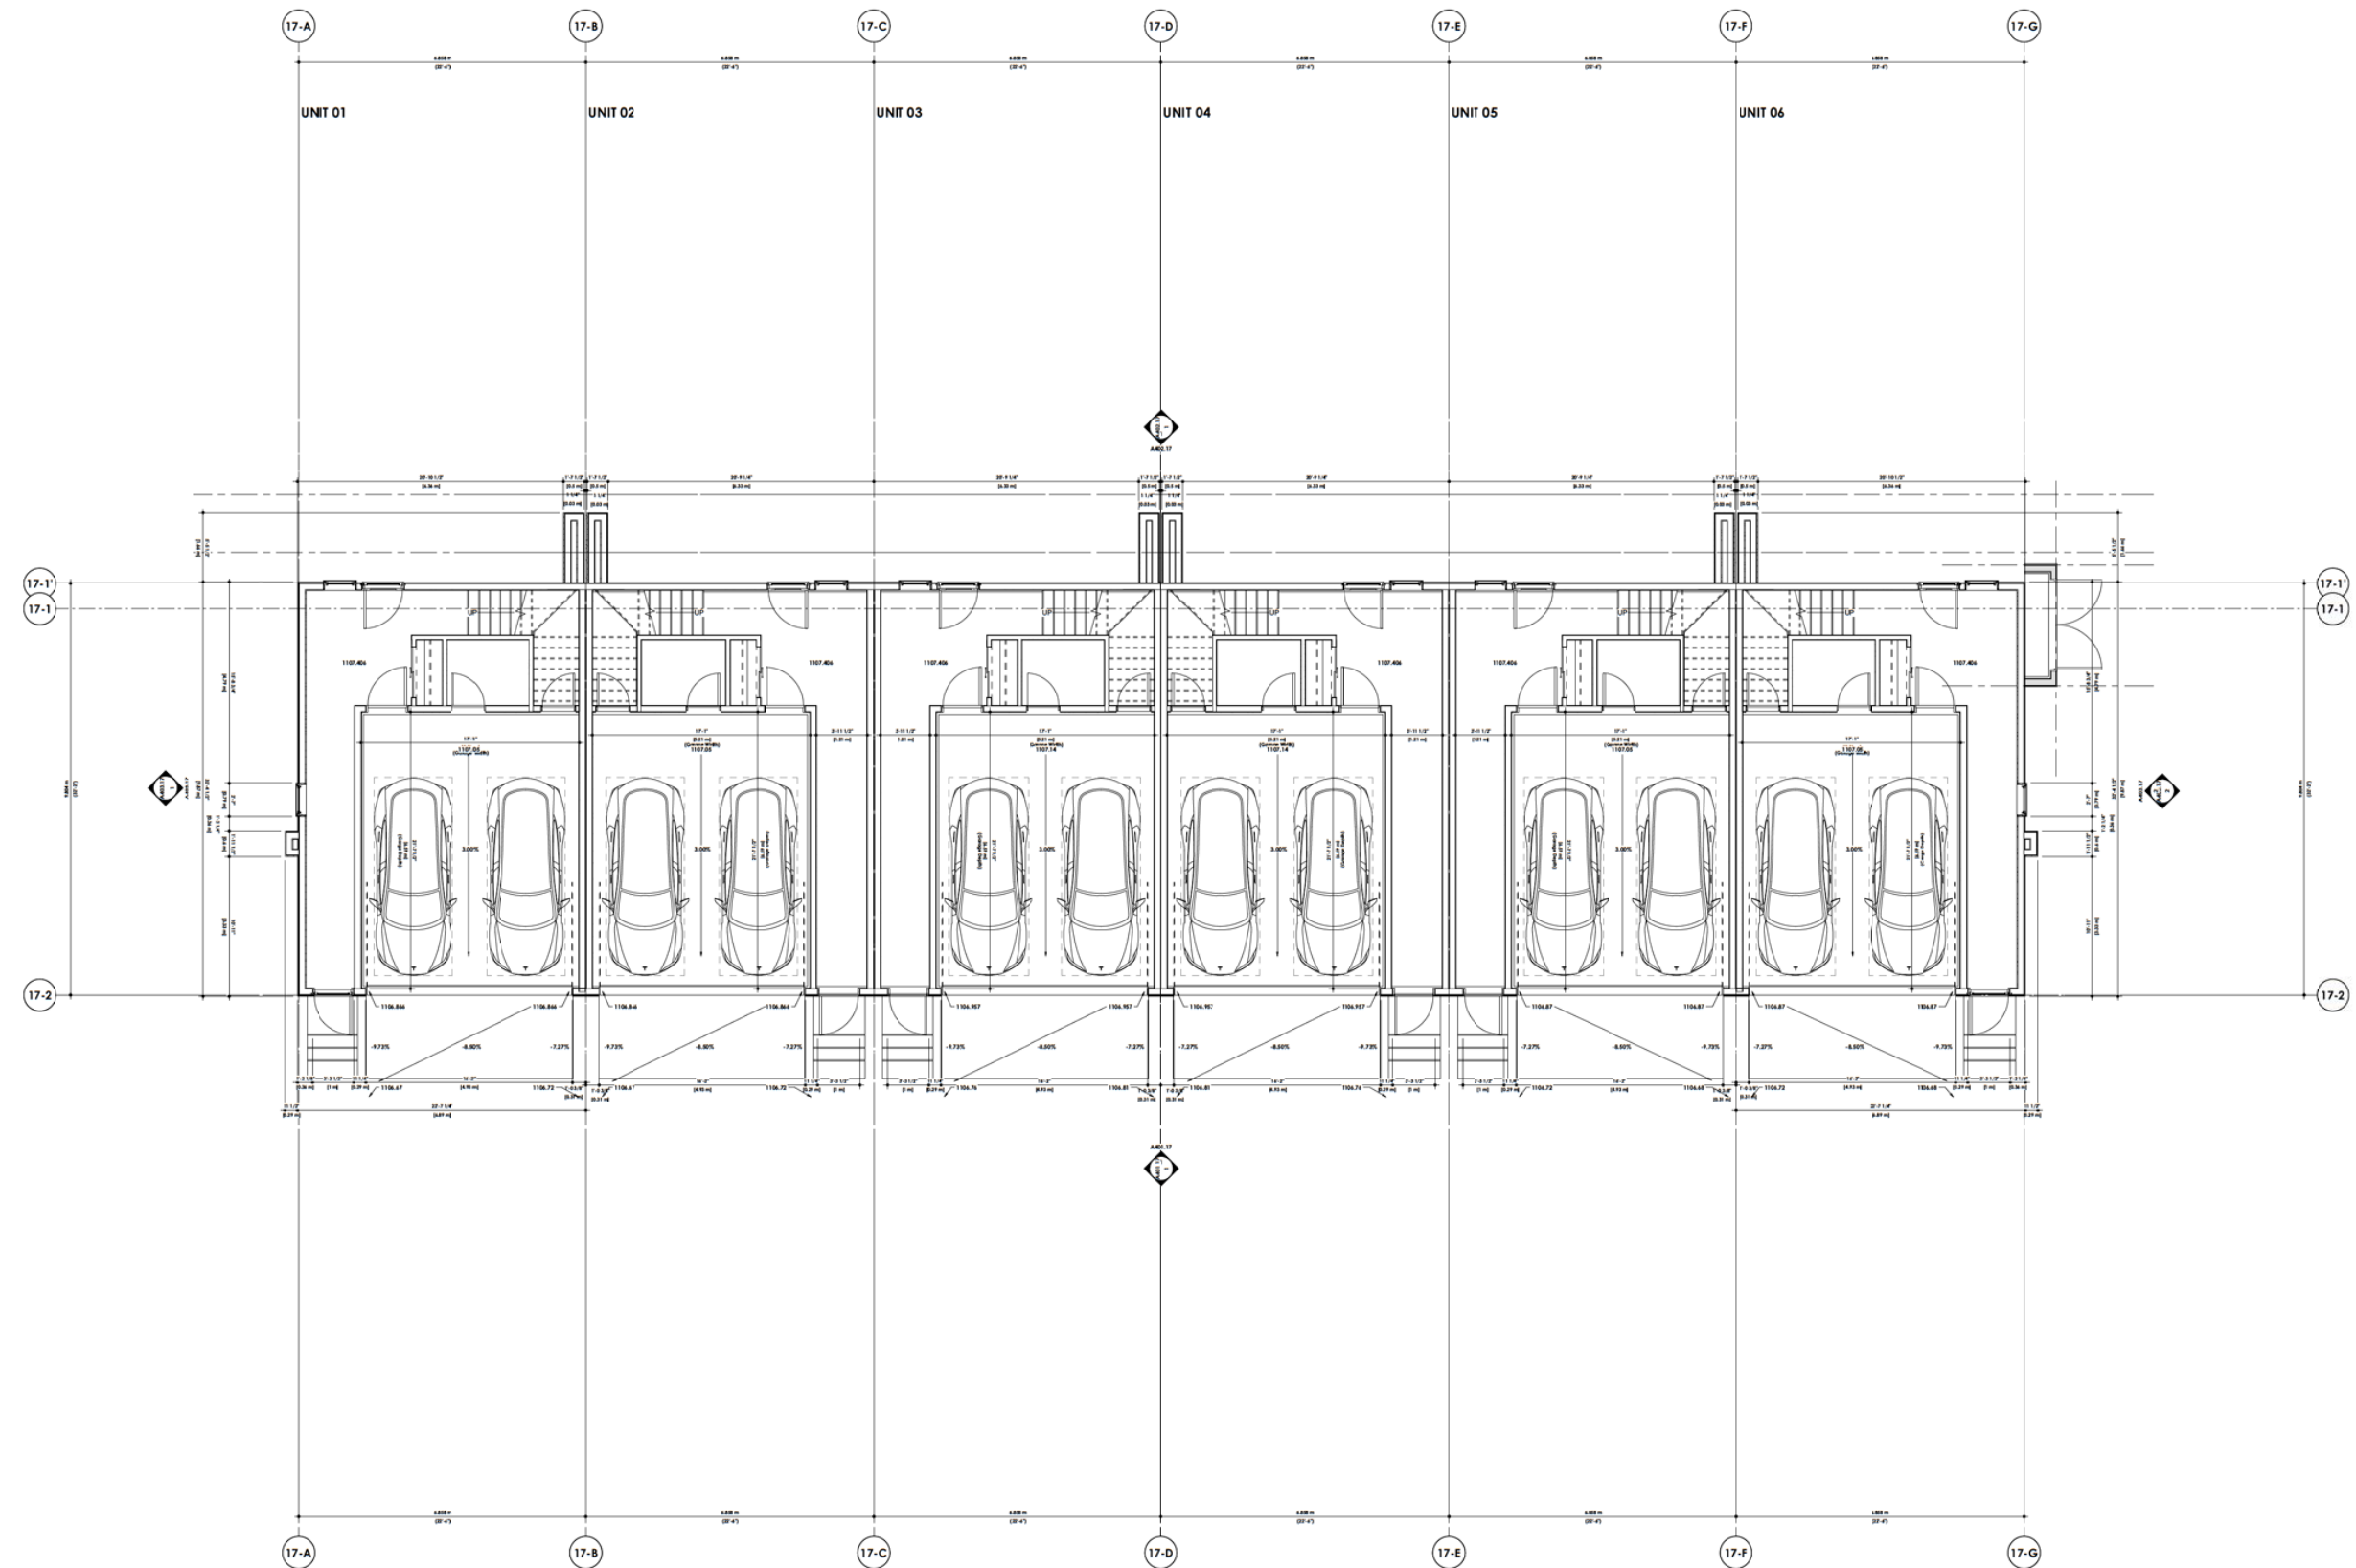

**DAVIGNON
MARTIN**

Designers Martin Architecture & Interior Design
<http://www.davignonmartin.ca/>

Category (HQ)
237 B Ave SE #40
Calgary, Alberta T2G 3C3

Toronto
30 Canal St.
Toronto, Ontario M4M 3G3

Copyright Form, sketches, graphic representations and specifications of instruments of service, whether the project is executed or not shall remain the property of Design Studio Architectural, its representatives, including representative copies of plans, drawings, designs, project for realization and/or the plans, sketches, drawings and references in connection with past or subsequent use of the project, project for realization and/or the plans, sketches, drawings and graphic representations and specifications must be kept confidential in accordance with the law or any other legal act. All plans and drawings shall be kept confidential and used without the permission of the Design Studio Architectural.

The contractor shall accept all alterations and specifications before and during the construction period. Any errors, omissions and misinterpretations must be reported to the Architect.

2020///15

DTR-D	22/05/09	Revised for DTR-2	GO
DTR-C	22/04/09	Issued for DTR-2	GO
DTR-B	22/04/08	Issued for DTR-2	GO
DTR-A	22/03/01	Issued for DTR-1	GO

Project
Trinity


1453 No'ia Drive SW
Calgary, Alberta, Canada
Tel 11 Block 2 Mar 141 2944

Project No.	Start Date
2020//16	Project_start_date
Drawn	Checked
Reviewed	By

Scale
1/4" = 1'-0"

Sheet Title
**Building 17 - Floor Plan -
Basement**

Sheet No.
A201.17

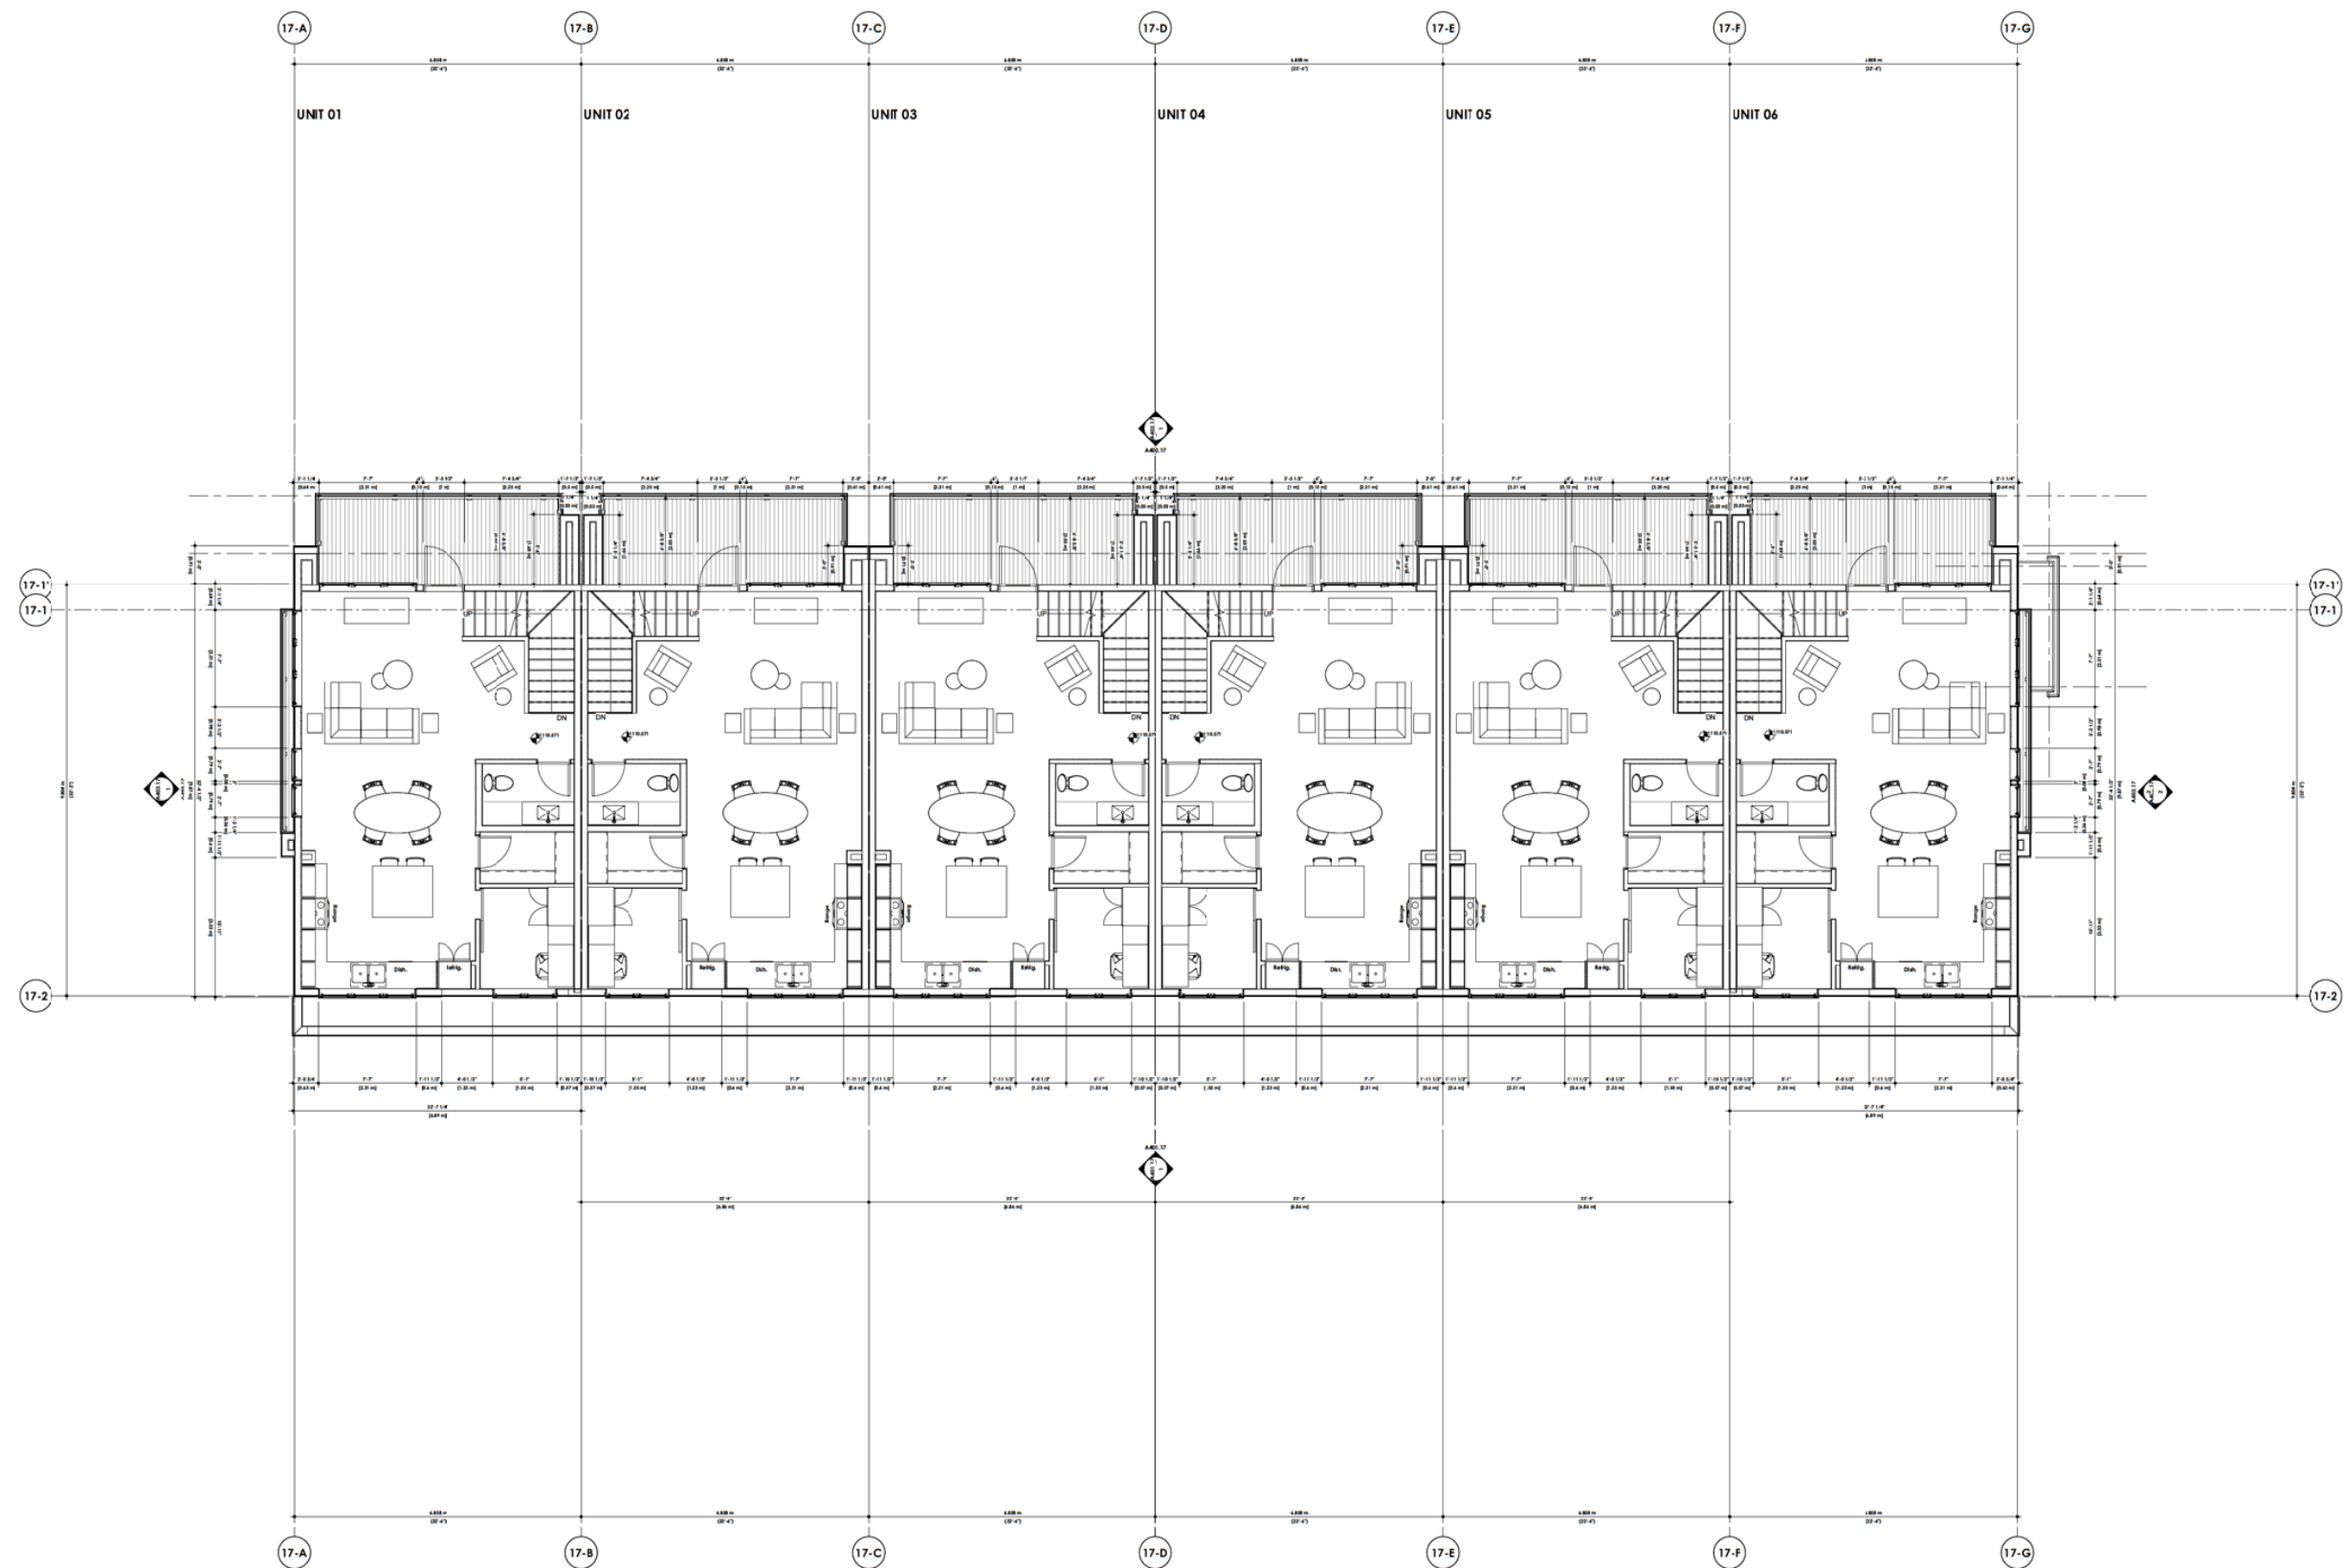

**DAVIGNON
MARTIN**
Design: Mark Architecture & Interior Design
1800 Avenue 100 West
Calgary, Alberta T2C 3C3
Tel: 403.241.1111
Fax: 403.241.1112
Email: info@dm.ca

Copyright 2021. All rights reserved. No part of this publication may be reproduced, stored in a retrieval system, or transmitted, in any form or by any means, electronic, mechanical, photocopying, recording, or by any information storage and retrieval system, without the prior written permission of the publisher. The publisher disclaims any liability for any errors or omissions in this publication. The publisher also disclaims any liability for any damages, including consequential damages, arising from the use of this publication. The publisher's name and the name of the publisher are hereby acknowledged. 


2020/11/15

Scale
1/4" = 1'-0"

Project
Trinity
1422 North 24th St
Calgary, Alberta T2C 3C3
Tel: 403.241.1111
Fax: 403.241.1112
Email: info@dm.ca

Scale
1/4" = 1'-0"
Sheet Title
Building 17 - Floor Plan -
Level 1
Sheet No.
A202.17

Drawn	2020/11/15	Reviewed	2020/11/15	By
Drawn	2020/11/15	Reviewed	2020/11/15	By
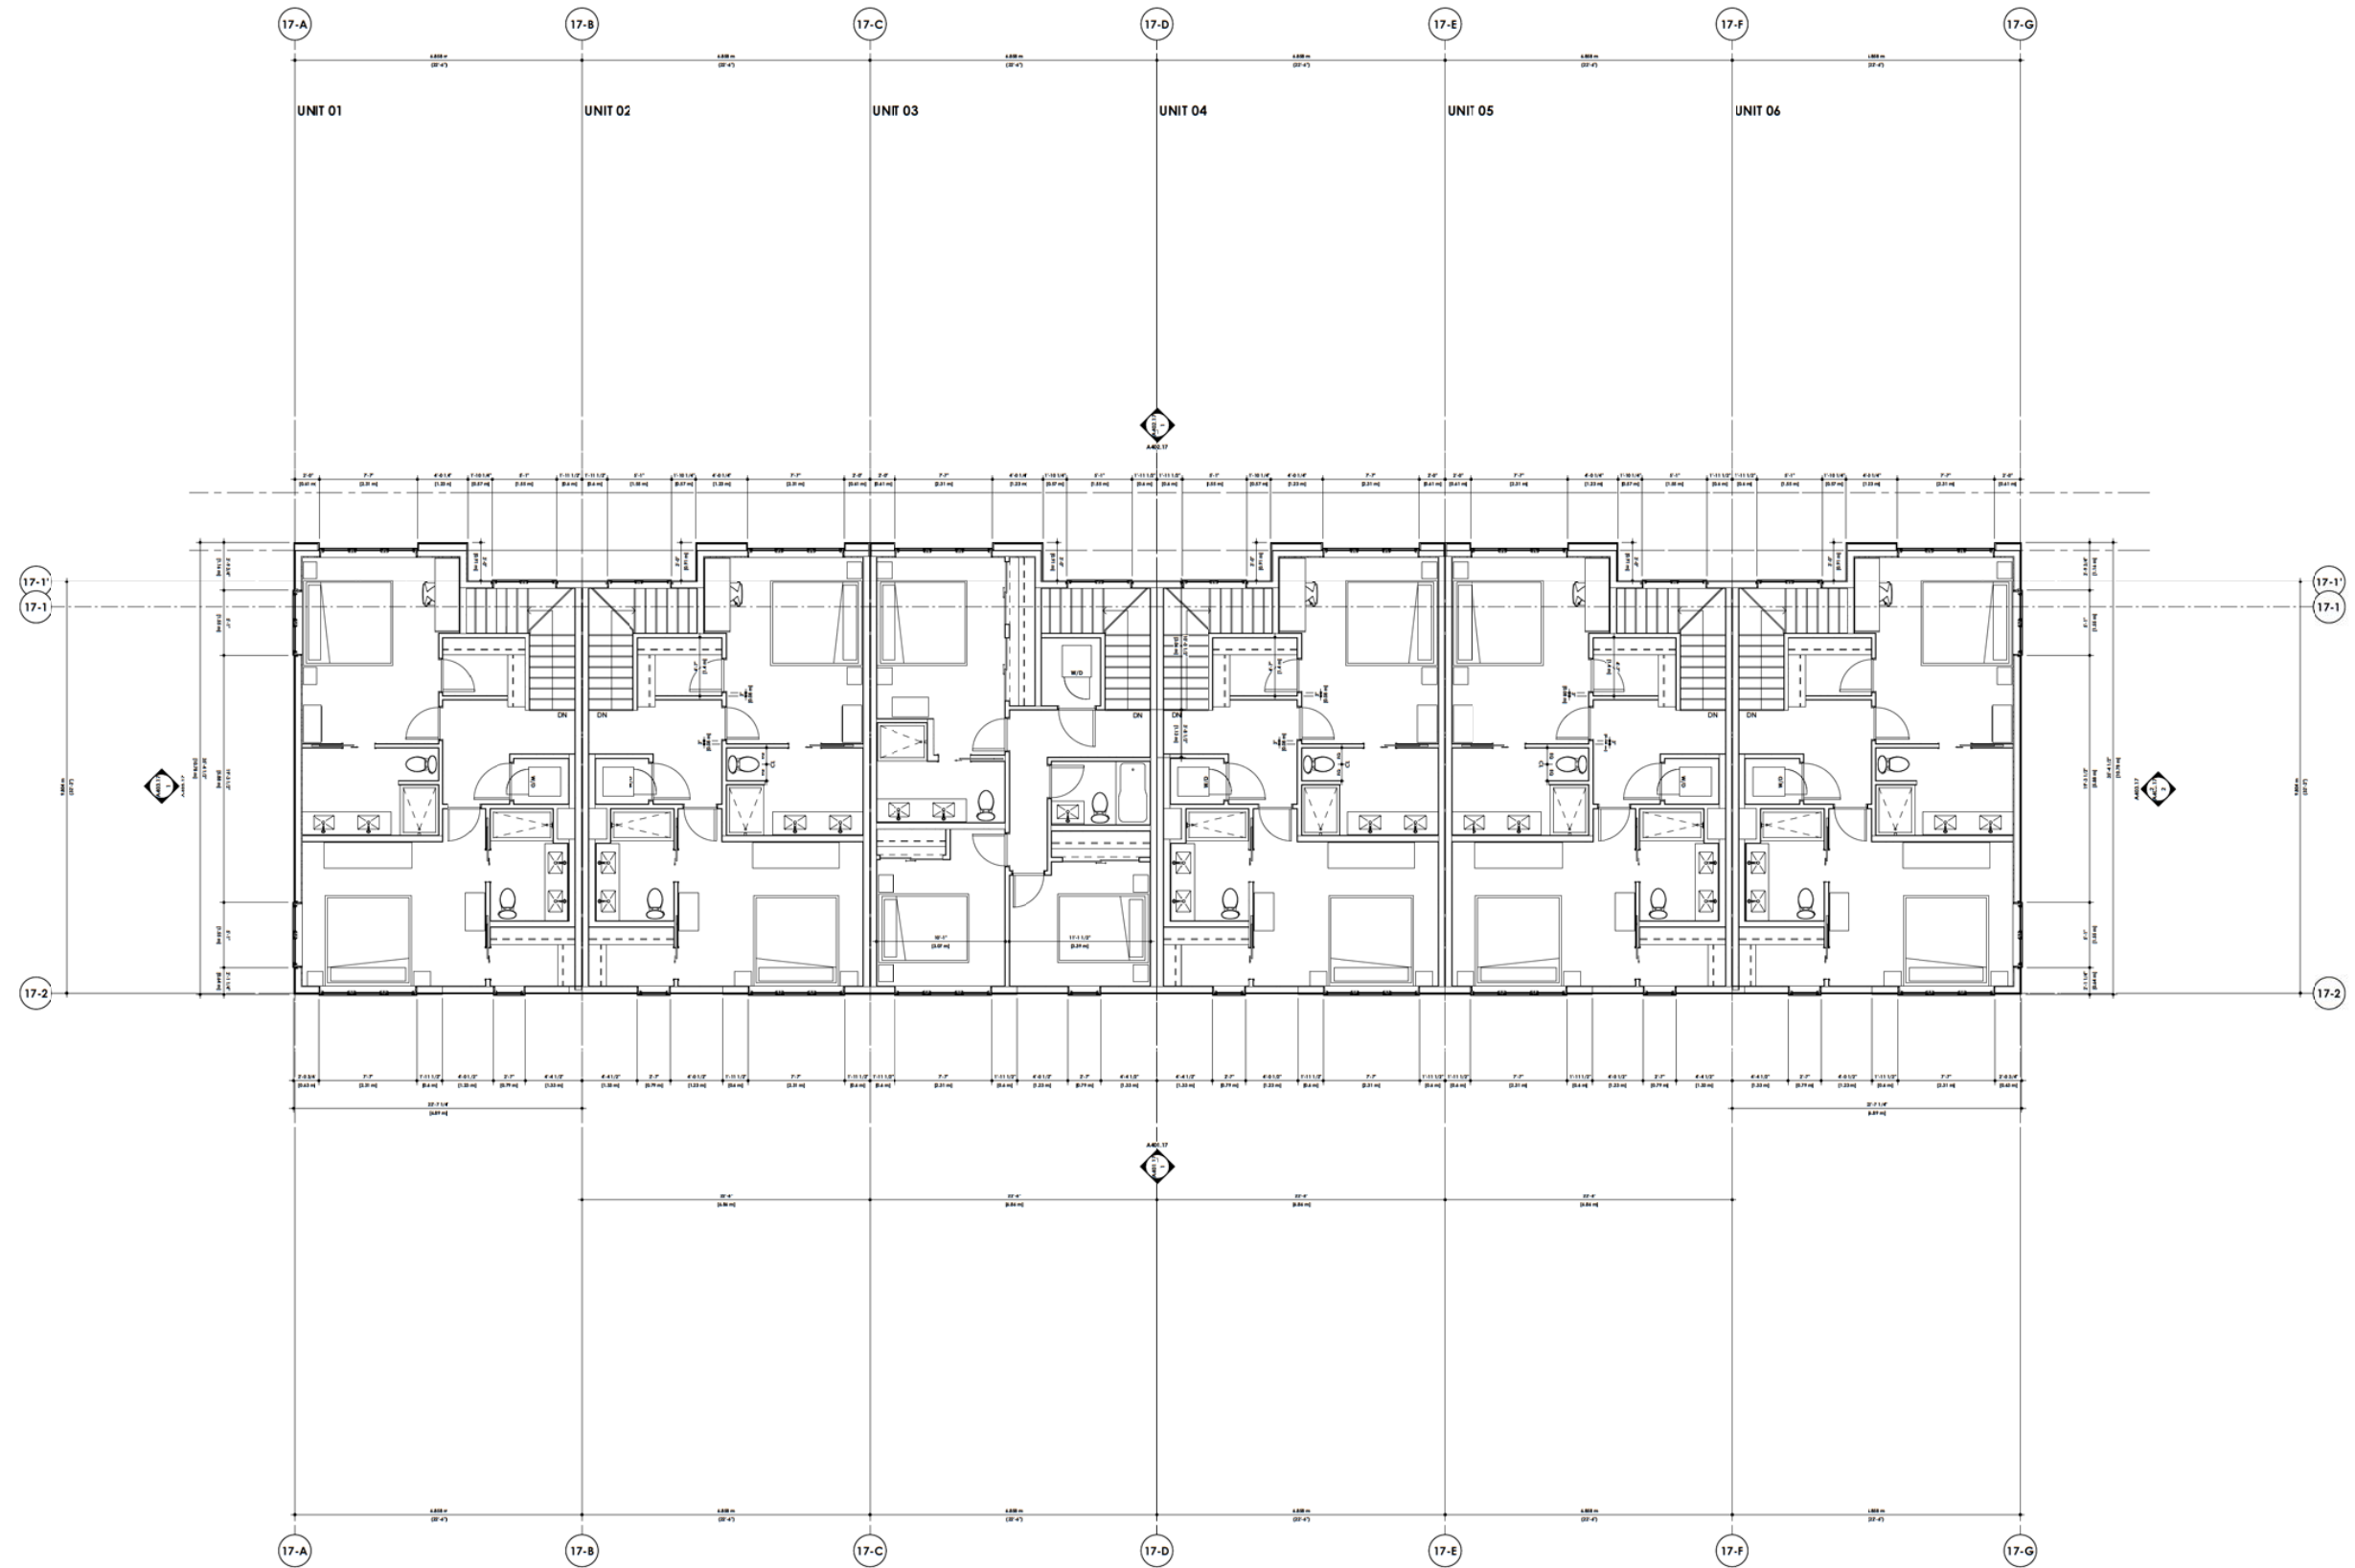DAVIGNON
MARTIN

Daigman Martin Architecture & Interior Design
<https://www.daigmanmartin.ca/>
Calgary HQ
237 8 Ave SE #402
Calgary, Alberta T2G 5C3
Toronto
50 Carroll St.
Toronto, Ontario M4M 3G3

Copyright Plans, sketches, graphic representations and specifications in all matters of service, whether the project is awarded or not, remain the property of Designworks+Architecture. This may include copies, including reproduction, copies of plans, sketches, drawings, photographs, models, and any other material, in any form, for any reference in connection with the work of architecture or the project. Except for reference purposes, the plans, sketches, drawings, graphic representations and specifications shall not be used for others or alterations to the project or in any other project. All parts of these drawings shall not be reproduced or used without the permission of the Designworks+Architecture.

The contractor shall verify all dimensions and specifications before and during construction and shall be responsible for any errors and misunderstanding not be reported to the architect.

2020///15

OTM-D	22/02/09	Revised for OTM-2	GO
OTM-C	22/04/09	Issued for OTM-2	GO
OTM-B	22/04/08	Issued for OTM-2	GO
OTM-A	22/03/01	Issued for OTM-1	GO

Project
Trinity

1453 Nola Drive SW
Calgary, Alberta, Canada
Tel 416 294 2111

Project No.	Start Date
2020/1/16	Project have Date


Drawn	Checked
Gregoire B.	ED

Scale
1/4" = 1'-0"

Sheet Title
**Building 17 - Floor Plan -
Level 2**

Sheet No.

A203.17

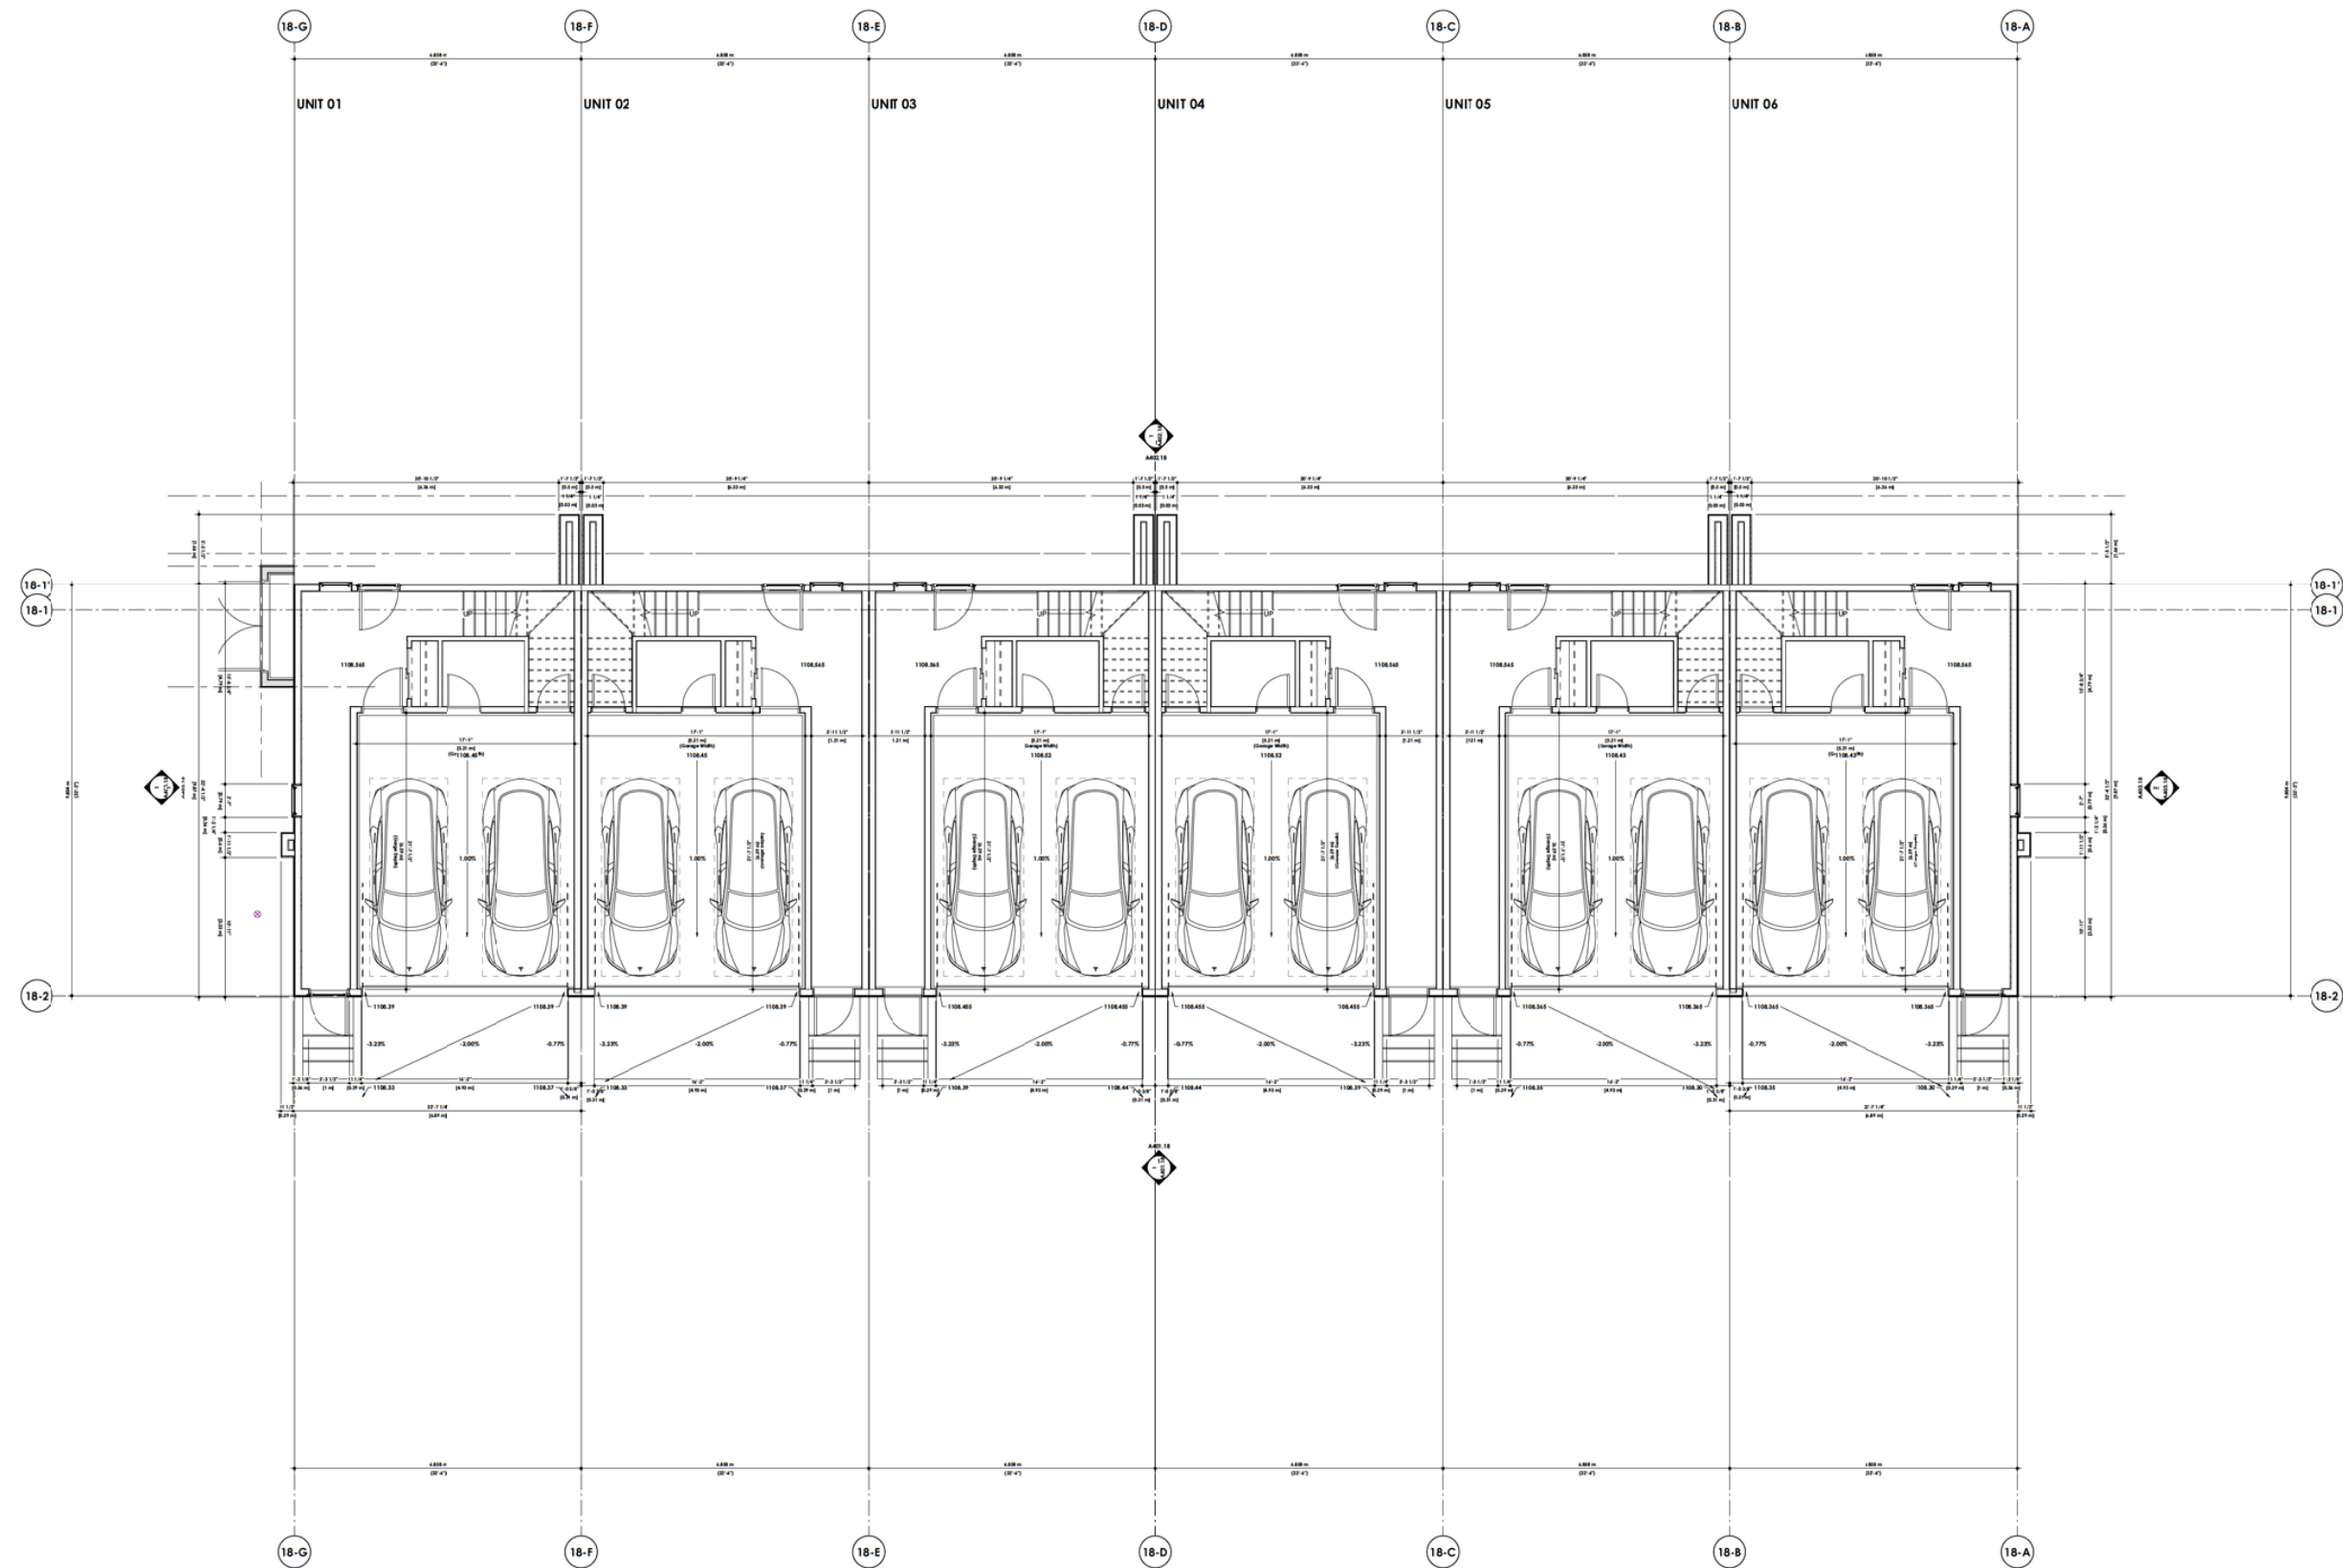


**DAVIGNON
MARTIN**
Design: Martin Architecture & Interior Design
1800 Avenue of the Stars, Suite 100
Calgary, Alberta T2C 3C3
Canada
Tel: (403) 243-1111
Fax: (403) 243-1112
Email: info@martinarchitect.com

2020/11/15

DATE	2020/09/09	REVISION	FOR	DATE
DATE	2020/09/09	REVISION	FOR	DATE
Project:
Trinity
1422 North Dakota St
Calgary, Alberta, Canada
T2C 3C3
Project No.:
3000/118
Start Date:
Project No.:
3000/118
Check Date:
RD

Scale:
1/4" = 1'-0"
Sheet Title:
Building 18 - Floor Plan -
Basement
Sheet No.:
A201.18

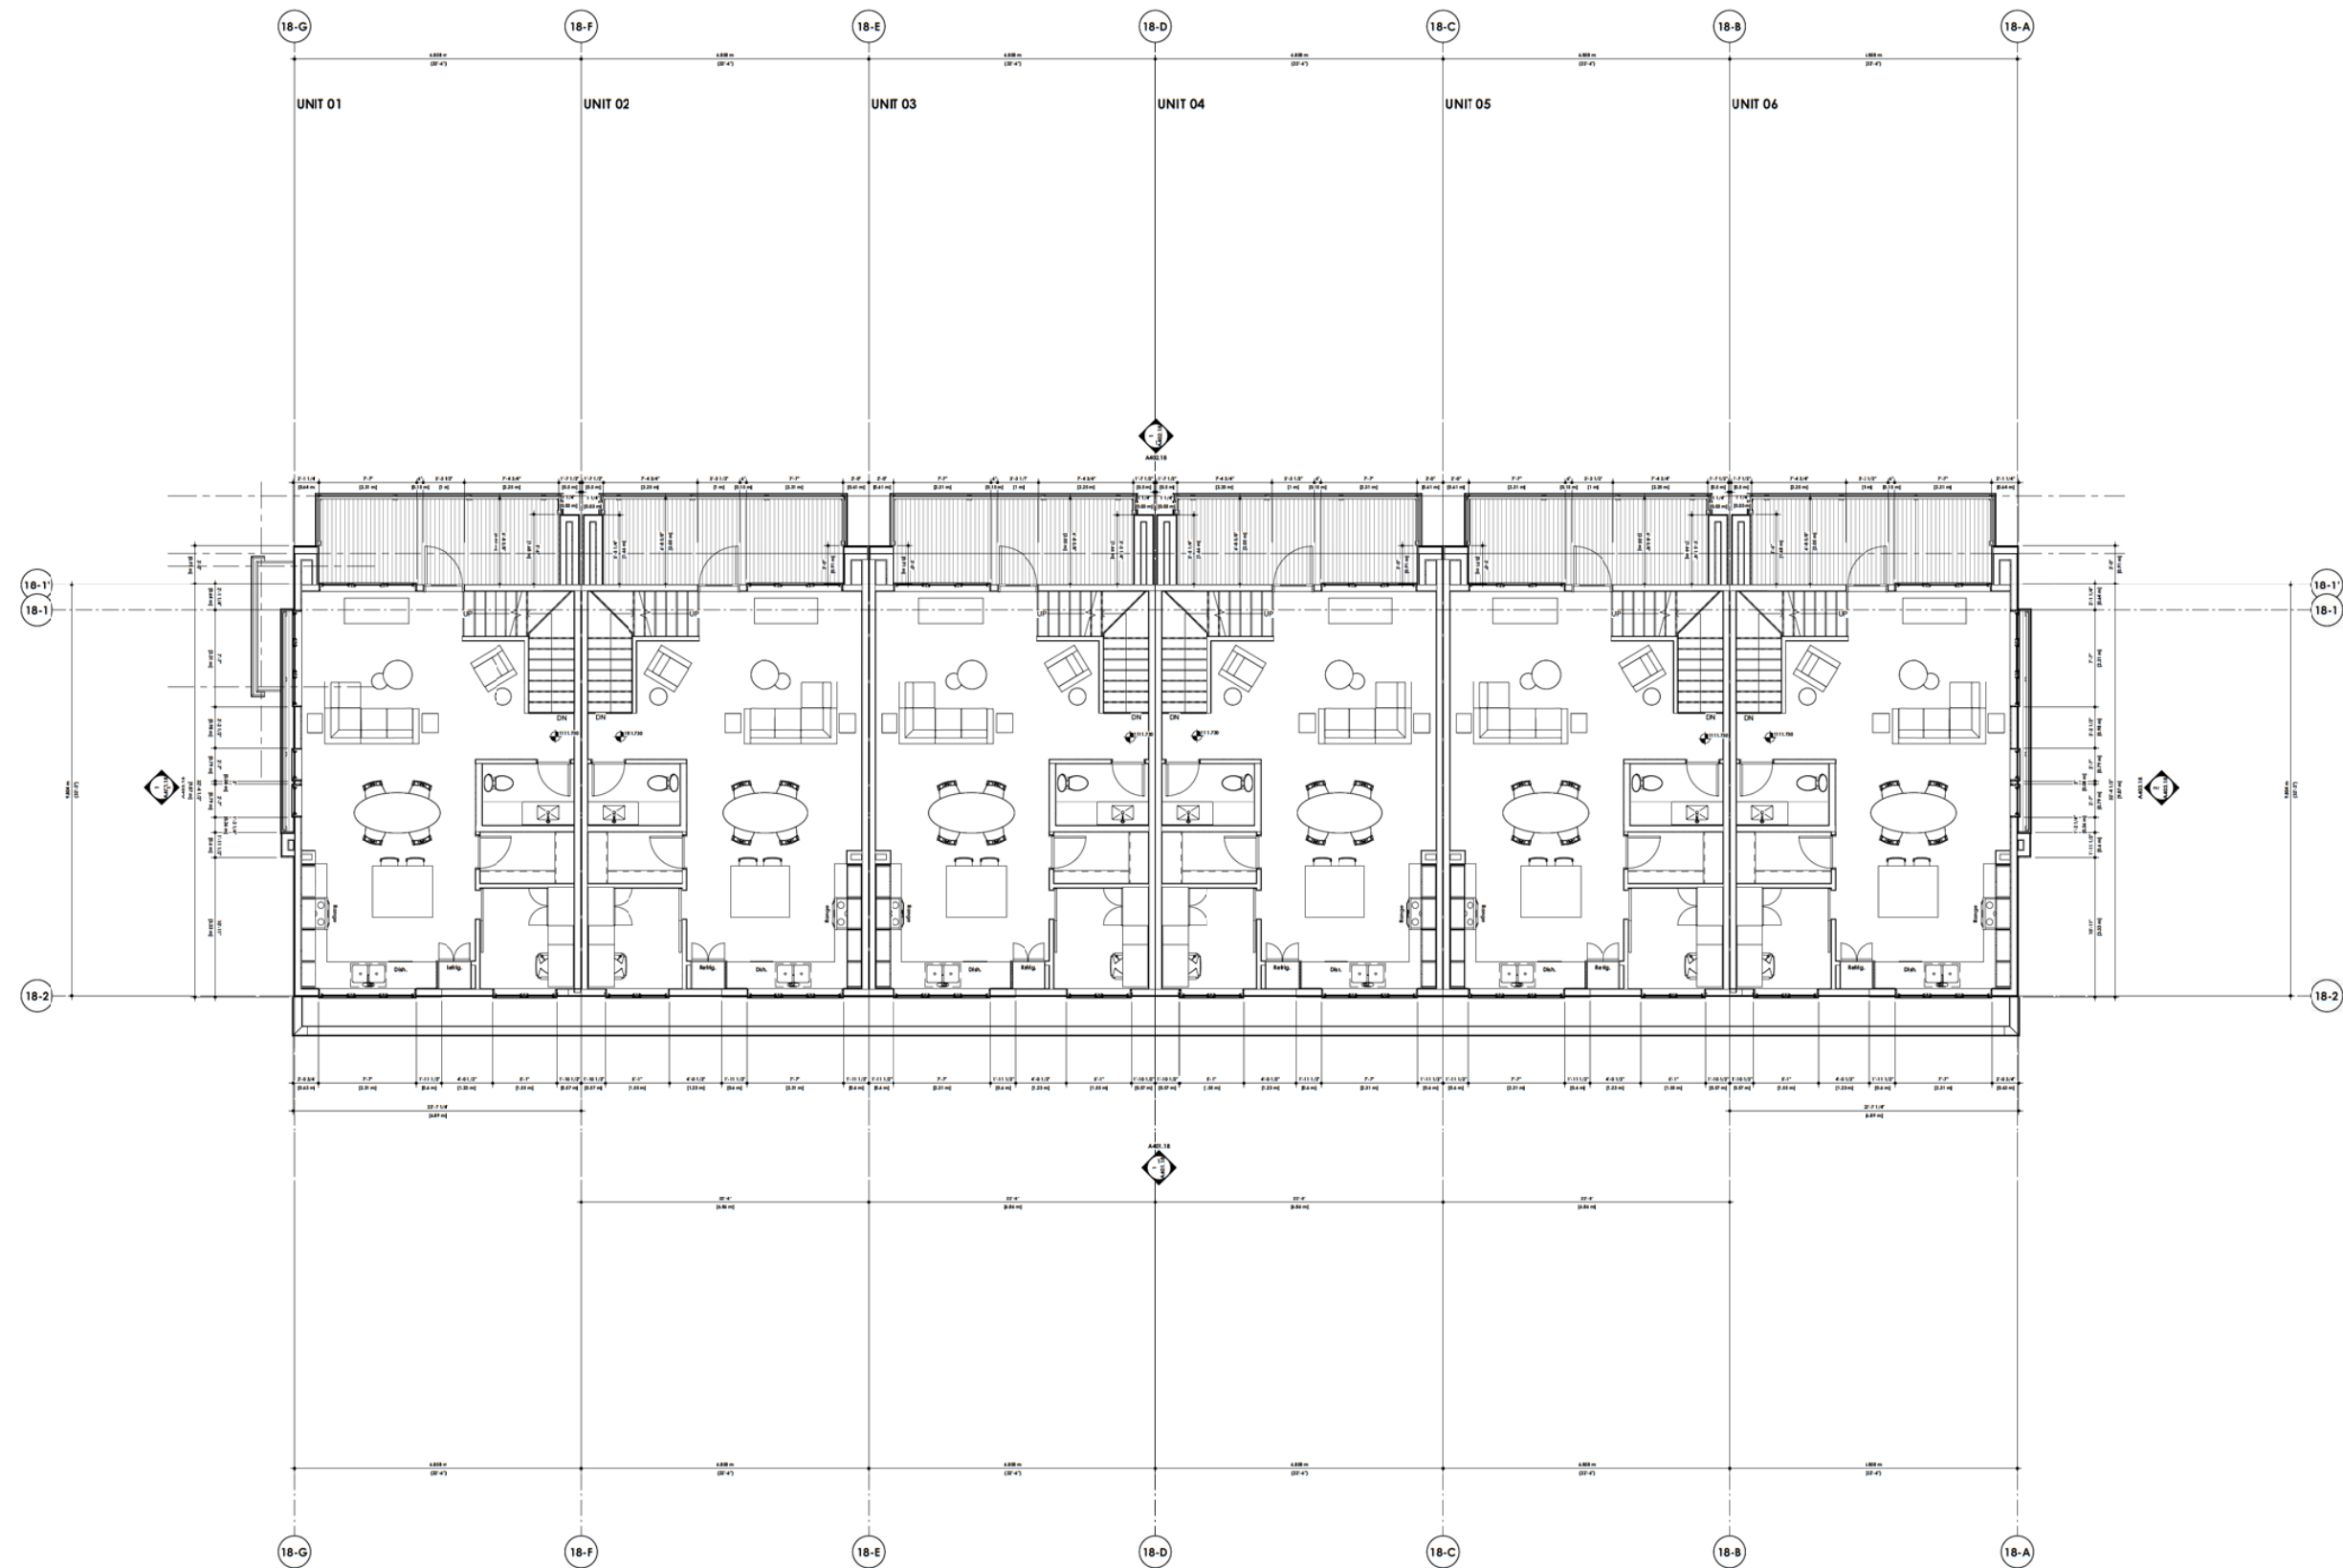

**DAVIGNON
MARTIN**
Design: Mark Architecture & Interior Design
1800 Avenue of the Americas
Calgary, Alberta T2G 3C3
Tel: 403.241.1111
Fax: 403.241.1112
Email: info@dm.ca

2020/11/15

Copyright 2020. All rights reserved. This document is the property of DAVIGNON MARTIN. No part of this document may be reproduced, stored in a retrieval system, or transmitted, in any form or by any means, electronic, mechanical, photocopying, recording, or by any information storage and retrieval system, without the prior written permission of DAVIGNON MARTIN. The information contained herein is for informational purposes only and does not constitute an offer of any financial product or service. Please consult your financial advisor for more information. The information contained herein is for informational purposes only and does not constitute an offer of any financial product or service. Please consult your financial advisor for more information.

Scale
1/4" = 1'-0"


Rev	Date	Description	By	App
001	2020/11/15	Initial Design	DM	DM
002	2020/11/15	Revised for CDR-1	DM	DM
003	2020/11/15	Revised for CDR-2	DM	DM
004	2020/11/15	Revised for CDR-3	DM	DM
101	2020/11/15	Revised for CDR-100	DM	DM

Project
Trinity
1422 North Dakota St
Calgary, Alberta T2C 1A4
Tel: 403.241.1111
Fax: 403.241.1112
Email: info@dm.ca

Scale
1/4" = 1'-0"

Sheet Title
Building 18 - Floor Plan -
Level 1

Sheet No.
A202.18

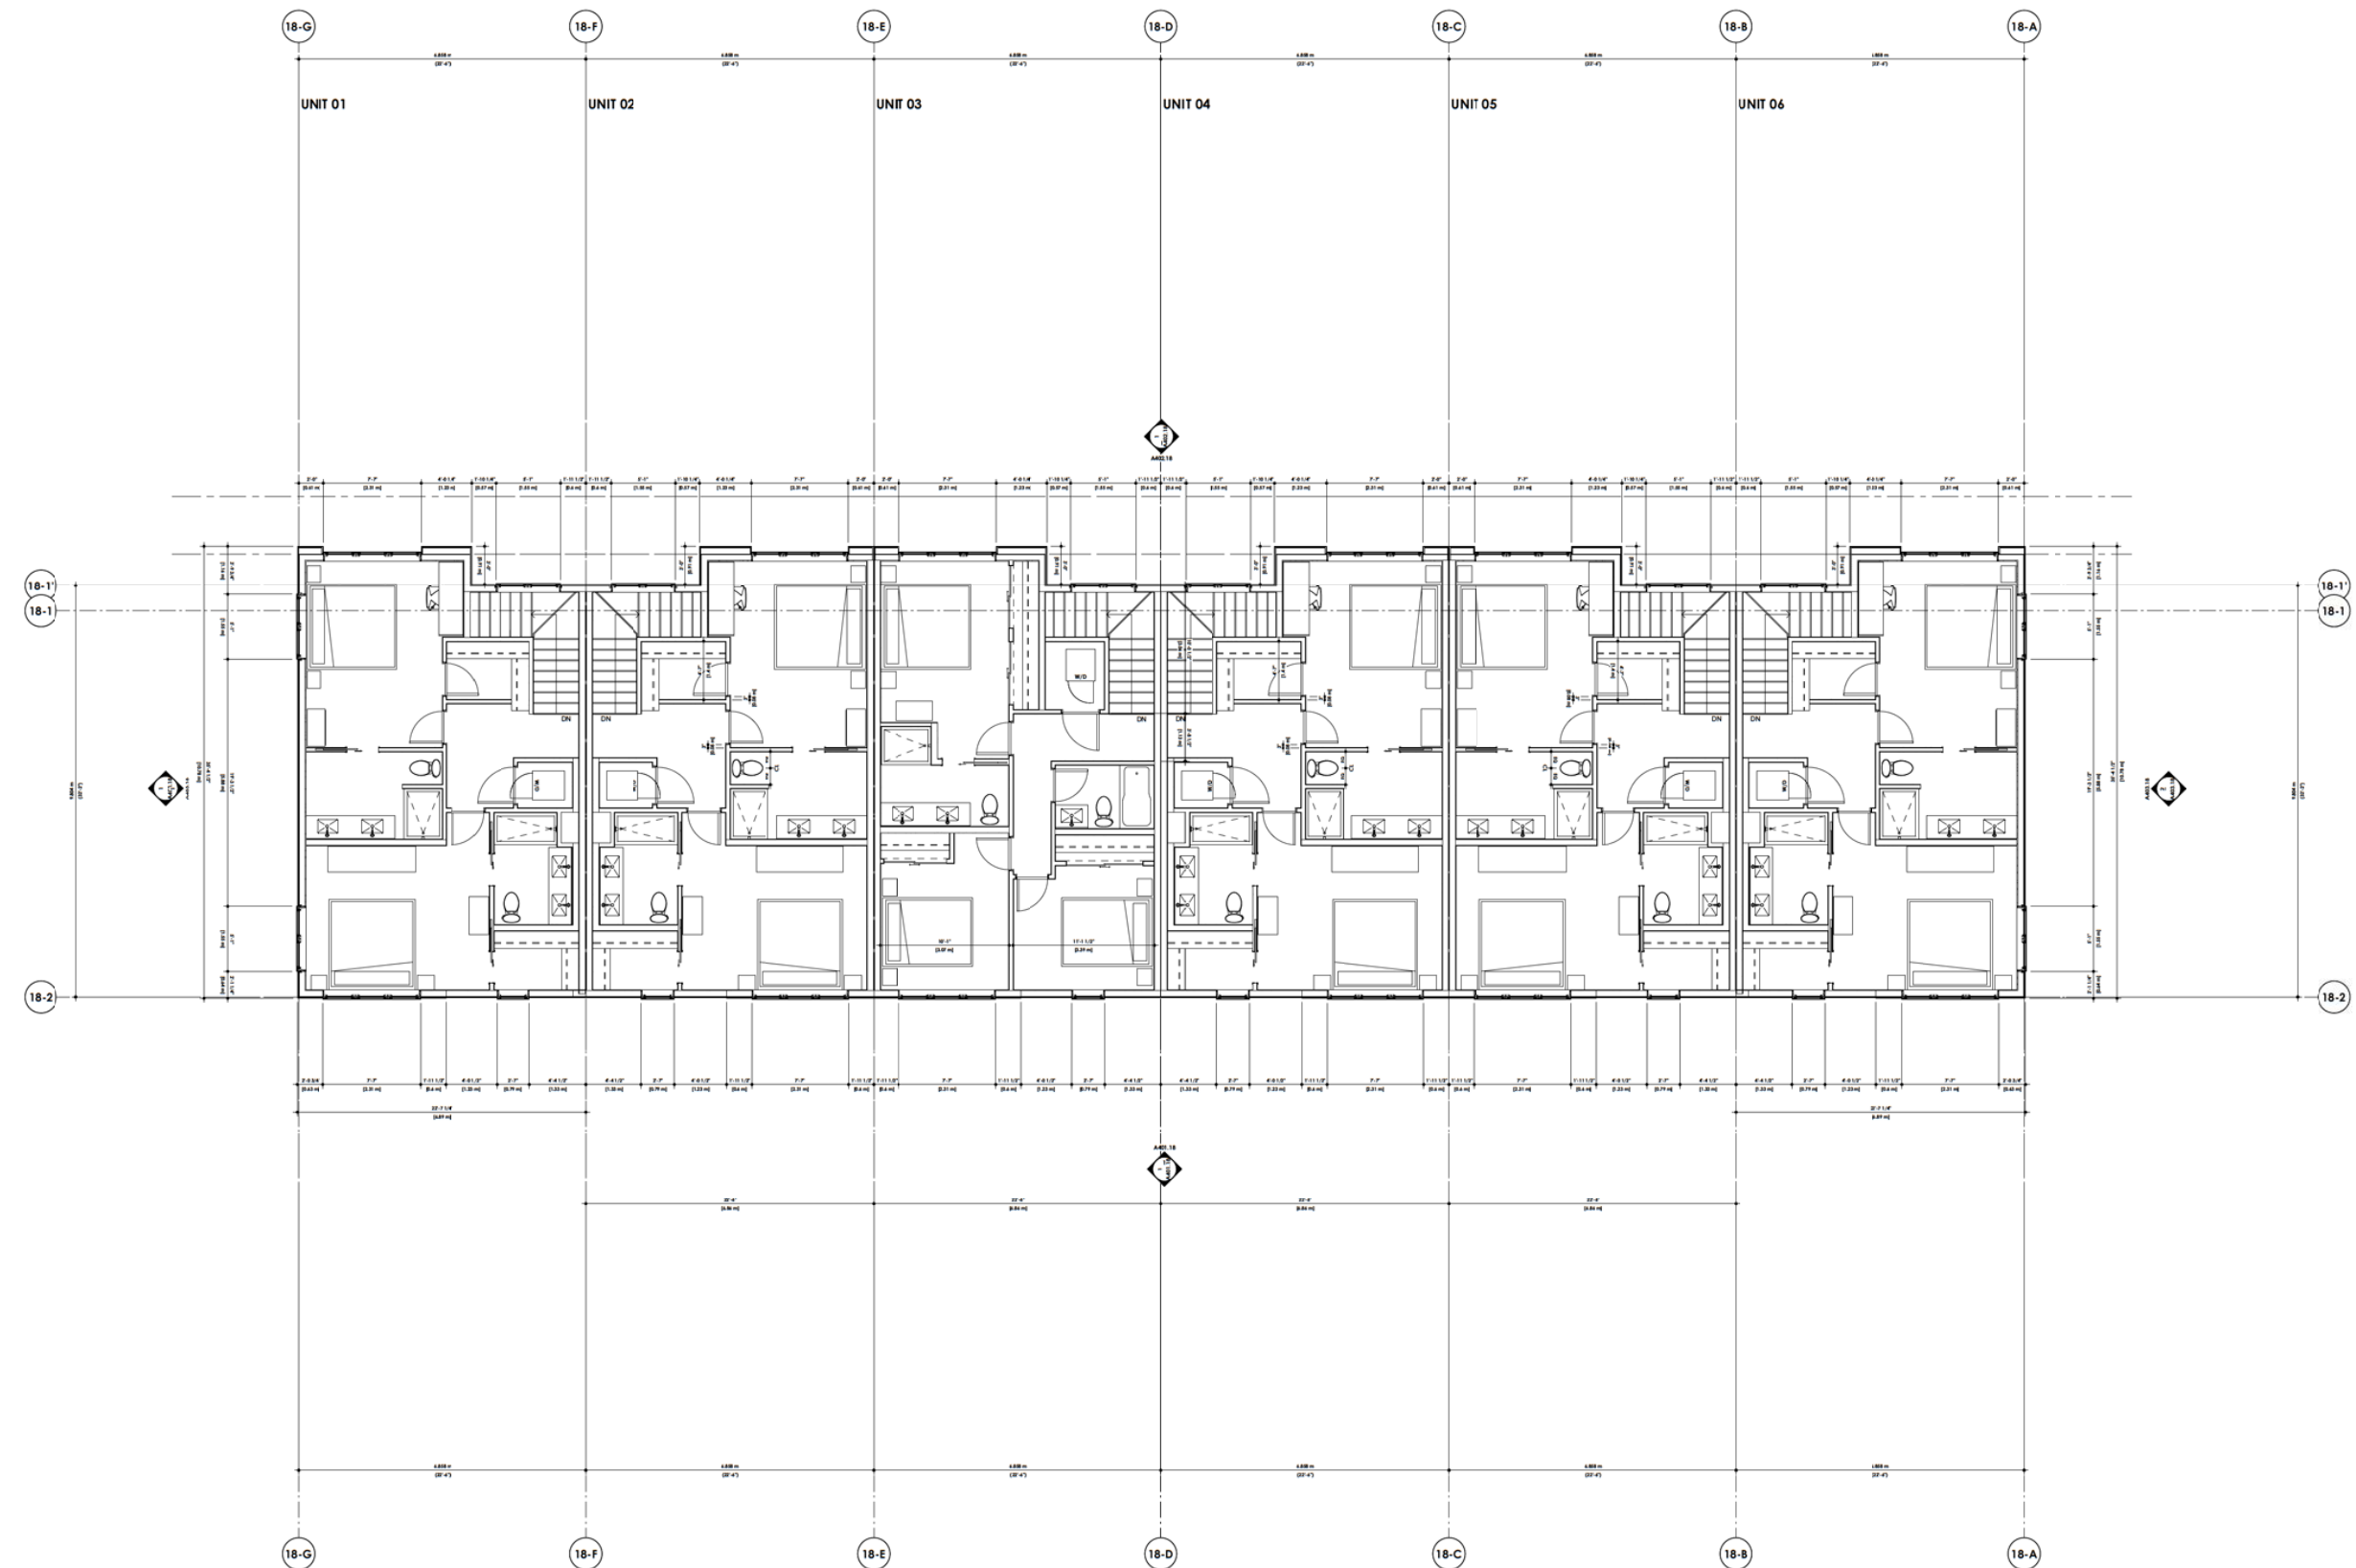DAVIGNON
MARTIN

Dawgson Maffei Architecture & Interior Design
<http://www.dawgsonmaffei.ca/>
Calgary (HQ)
 237 8 Ave SE #400
 Calgary, Alberta T2G 5C3
Toronto
 50 Carol St.
 Toronto, Ontario M4W 3G3

Copyright Plans, drawings, graphic representations and specifications are the property of the architect. The project is executed in and out of the property of Designing Health Architecture. The reproduction, copying, including reproducible copies, of plans, drawings, drawings, graphic representations and specifications for reference and reproduction, without the written consent of the architect, is prohibited. Except for reference purposes, the plans, drawings, drawings, graphic representations and specifications shall not be used for others or for the project or for any other project. All parts of the drawings and shall be reproduced or used without the permission of the Designing Health Architecture.

The contractor shall verify all dimensions and specifications before and during the construction project. Any errors, omissions and

2020///15

OTR-D	22/05/09	Revised for OTR-2	CG
OTR-C	22/04/09	Issued for OTR-2	CG
OTR-B	22/04/08	Issued for OTR-2	CG
OTR-A	22/03/01	Issued for OTR-1	CG

Project
Trinity

1453 Neo Drive SW
Calgary, Alberta, Canada
Lot 11 Block 2 Mar 141 2944


Project No.
2020.07/16

Drawn
Srinivasan R.

Scale
1/4" = 1'-0"

Sheet Title
**Building 18 - Floor Plan -
Level 2**

Sheet NO.
A203.18

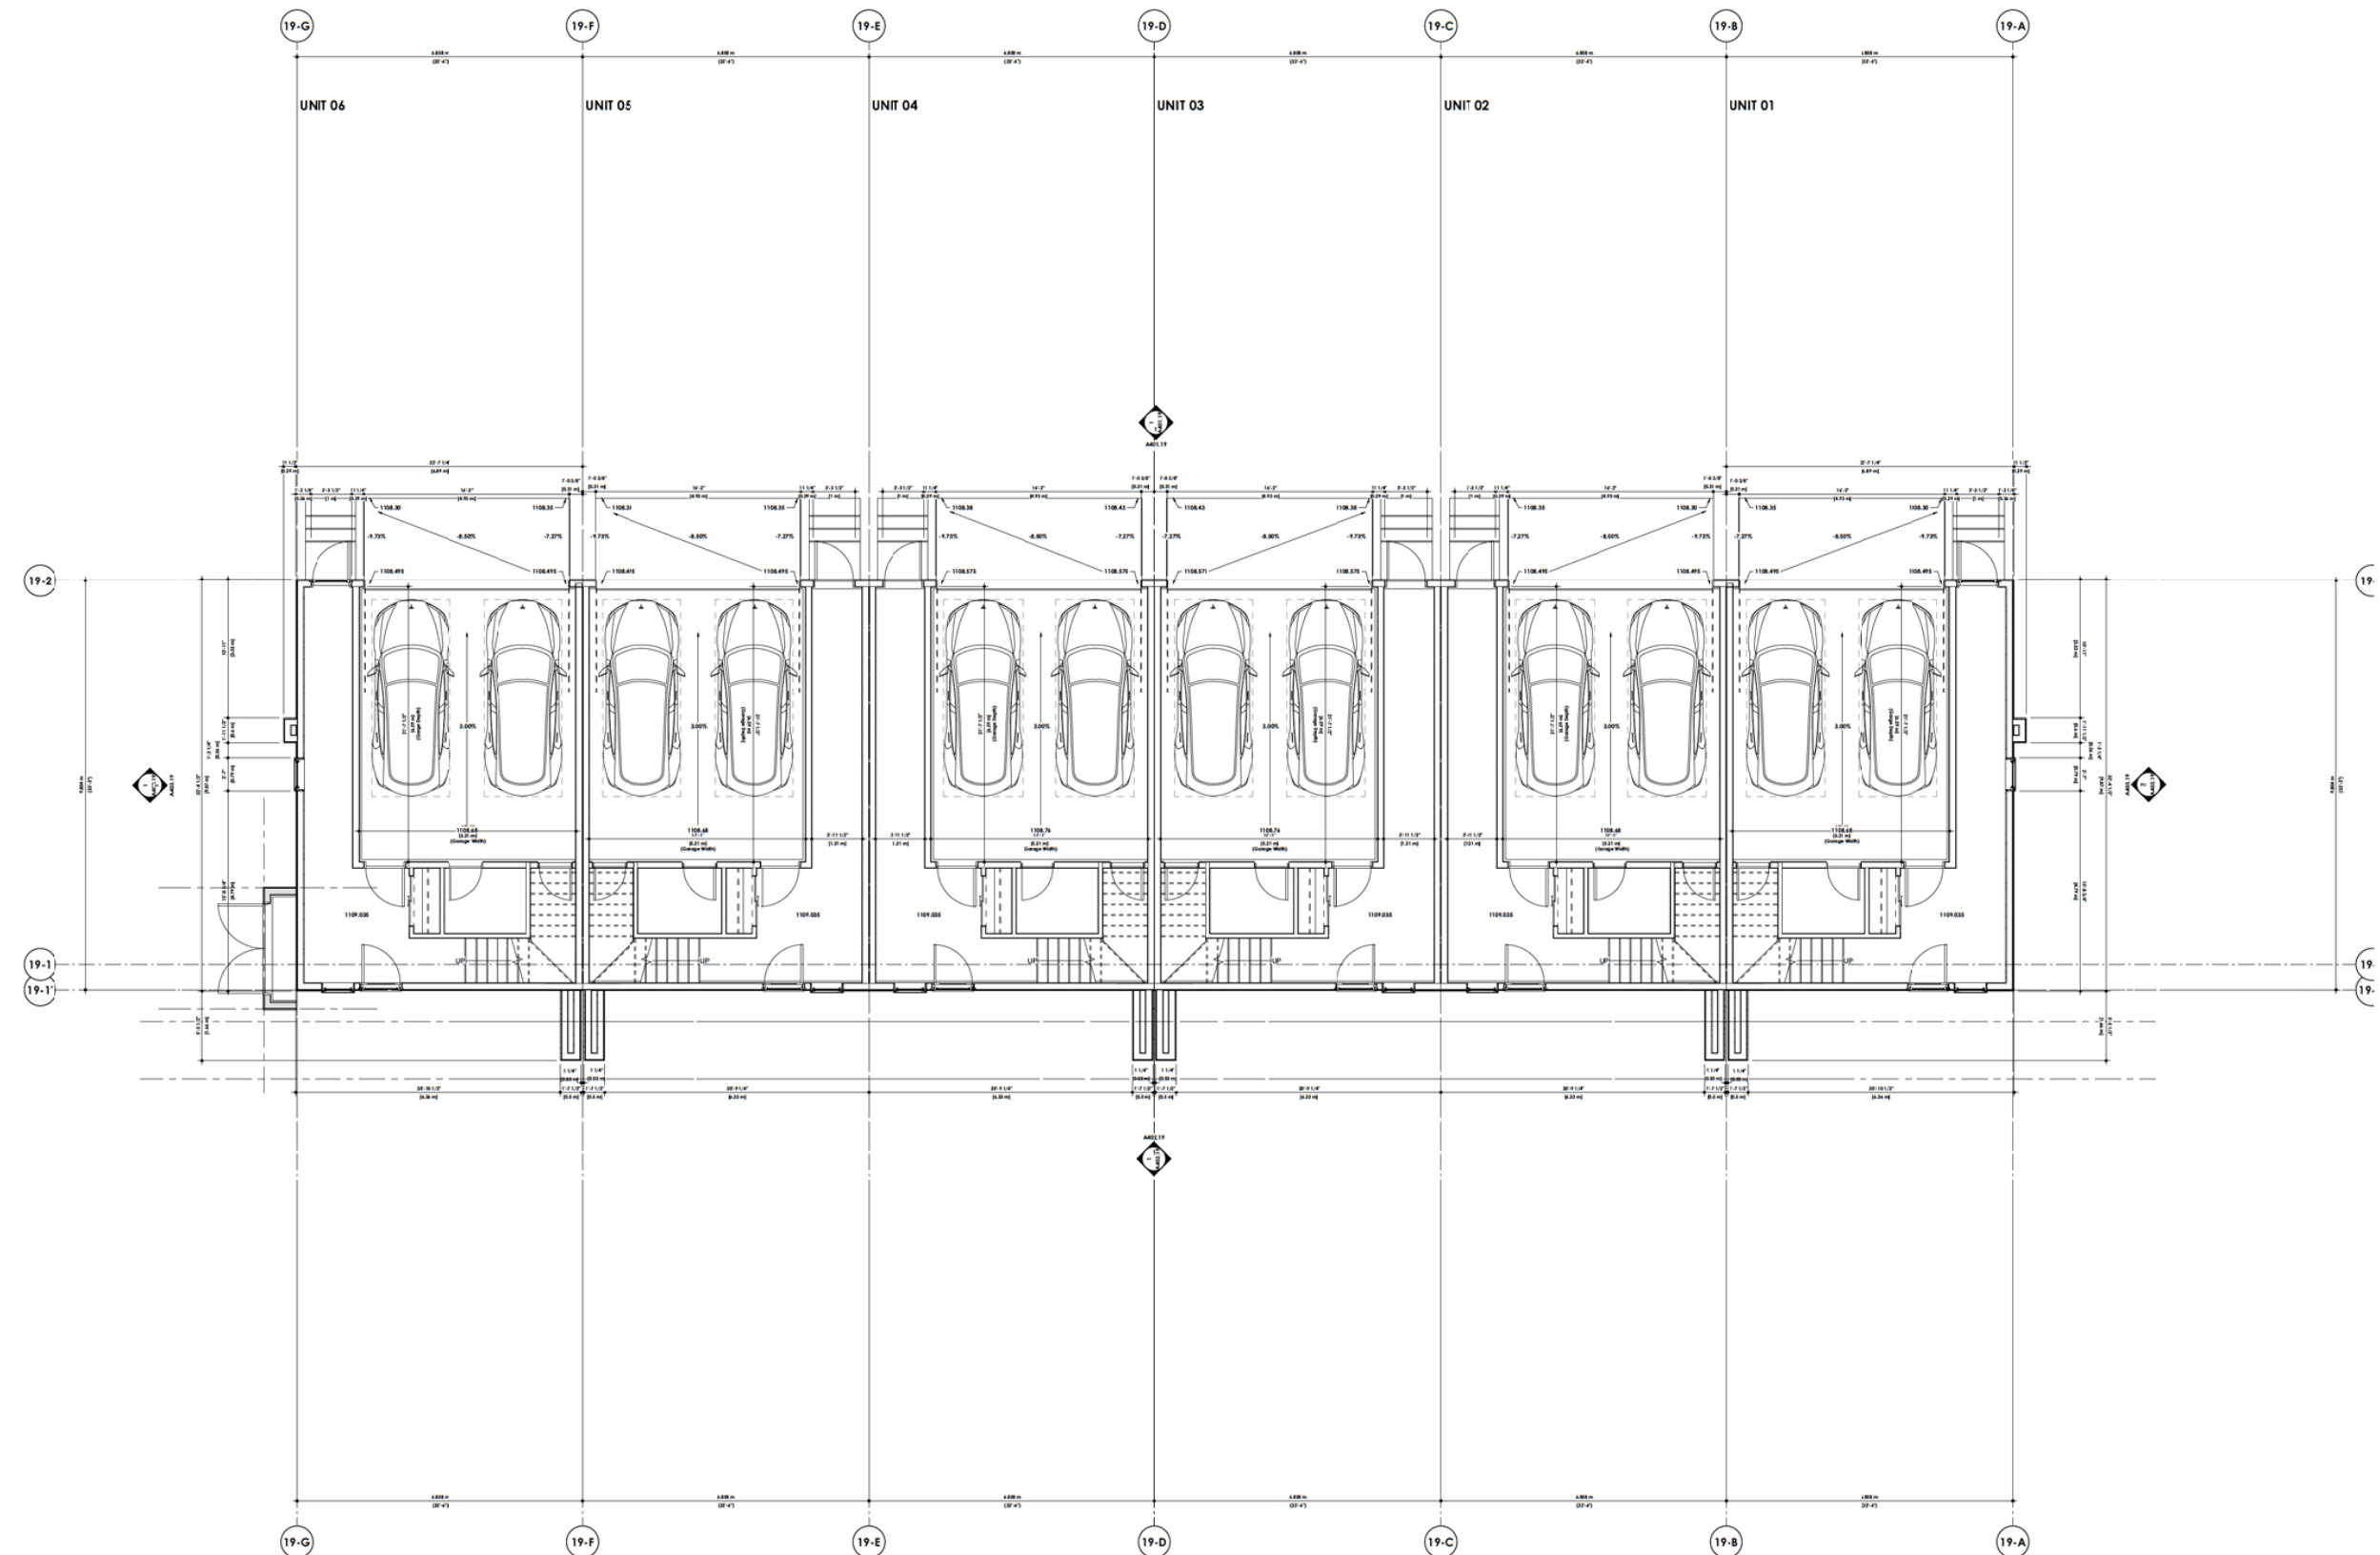DAVIGNON
MARTIN

Designers Martin Architecture & Interior Design
<http://www.designersmartin.ca/>
 Calgary (HQ)
 237 8 Ave SE #403
 Calgary, Alberta T2G 3C3
 Toronto
 30 Carroll St.
 Toronto, Ontario M4M 3G3

Copyright Plans, drawings, graphic representations and specifications are the property of service, whether the project is awarded or not that retains the property of Design/Build Architecture. The registered copies, including reproductions copies, of plans, drawings, drawings, graphic representations and specifications shall not be used or referenced in connection with your use and/or ownership of the project. Except for reference purposes, the plans, drawings, drawings, graphic representations and specifications shall not be used or referred to or alterations to the project or any other project. All parts of these drawings shall not be reproduced or used without the permission of the Design/Build Architecture.

2020///15

DTR-D	22/05/09	Revised for DTR-2	GO
DTR-C	22/04/09	Issued for DTR-2	GO
DTR-B	22/04/08	Issued for DTR-2	GO
DTR-A	22/03/01	Issued for DTR-1	GO

Project
Trinity

**1453 Na's Drive SW
Calgary, Alberta, Canada**

Lot 11 Block 2 Mar 161 2944


Project No. **Start Date**
2020////18 **Project_Insure_Date**

Scale
1/4" = 1'-0"

Sheet Title
**Building 19 - Floor Plan -
Basement**

Sheet No.

A201.19

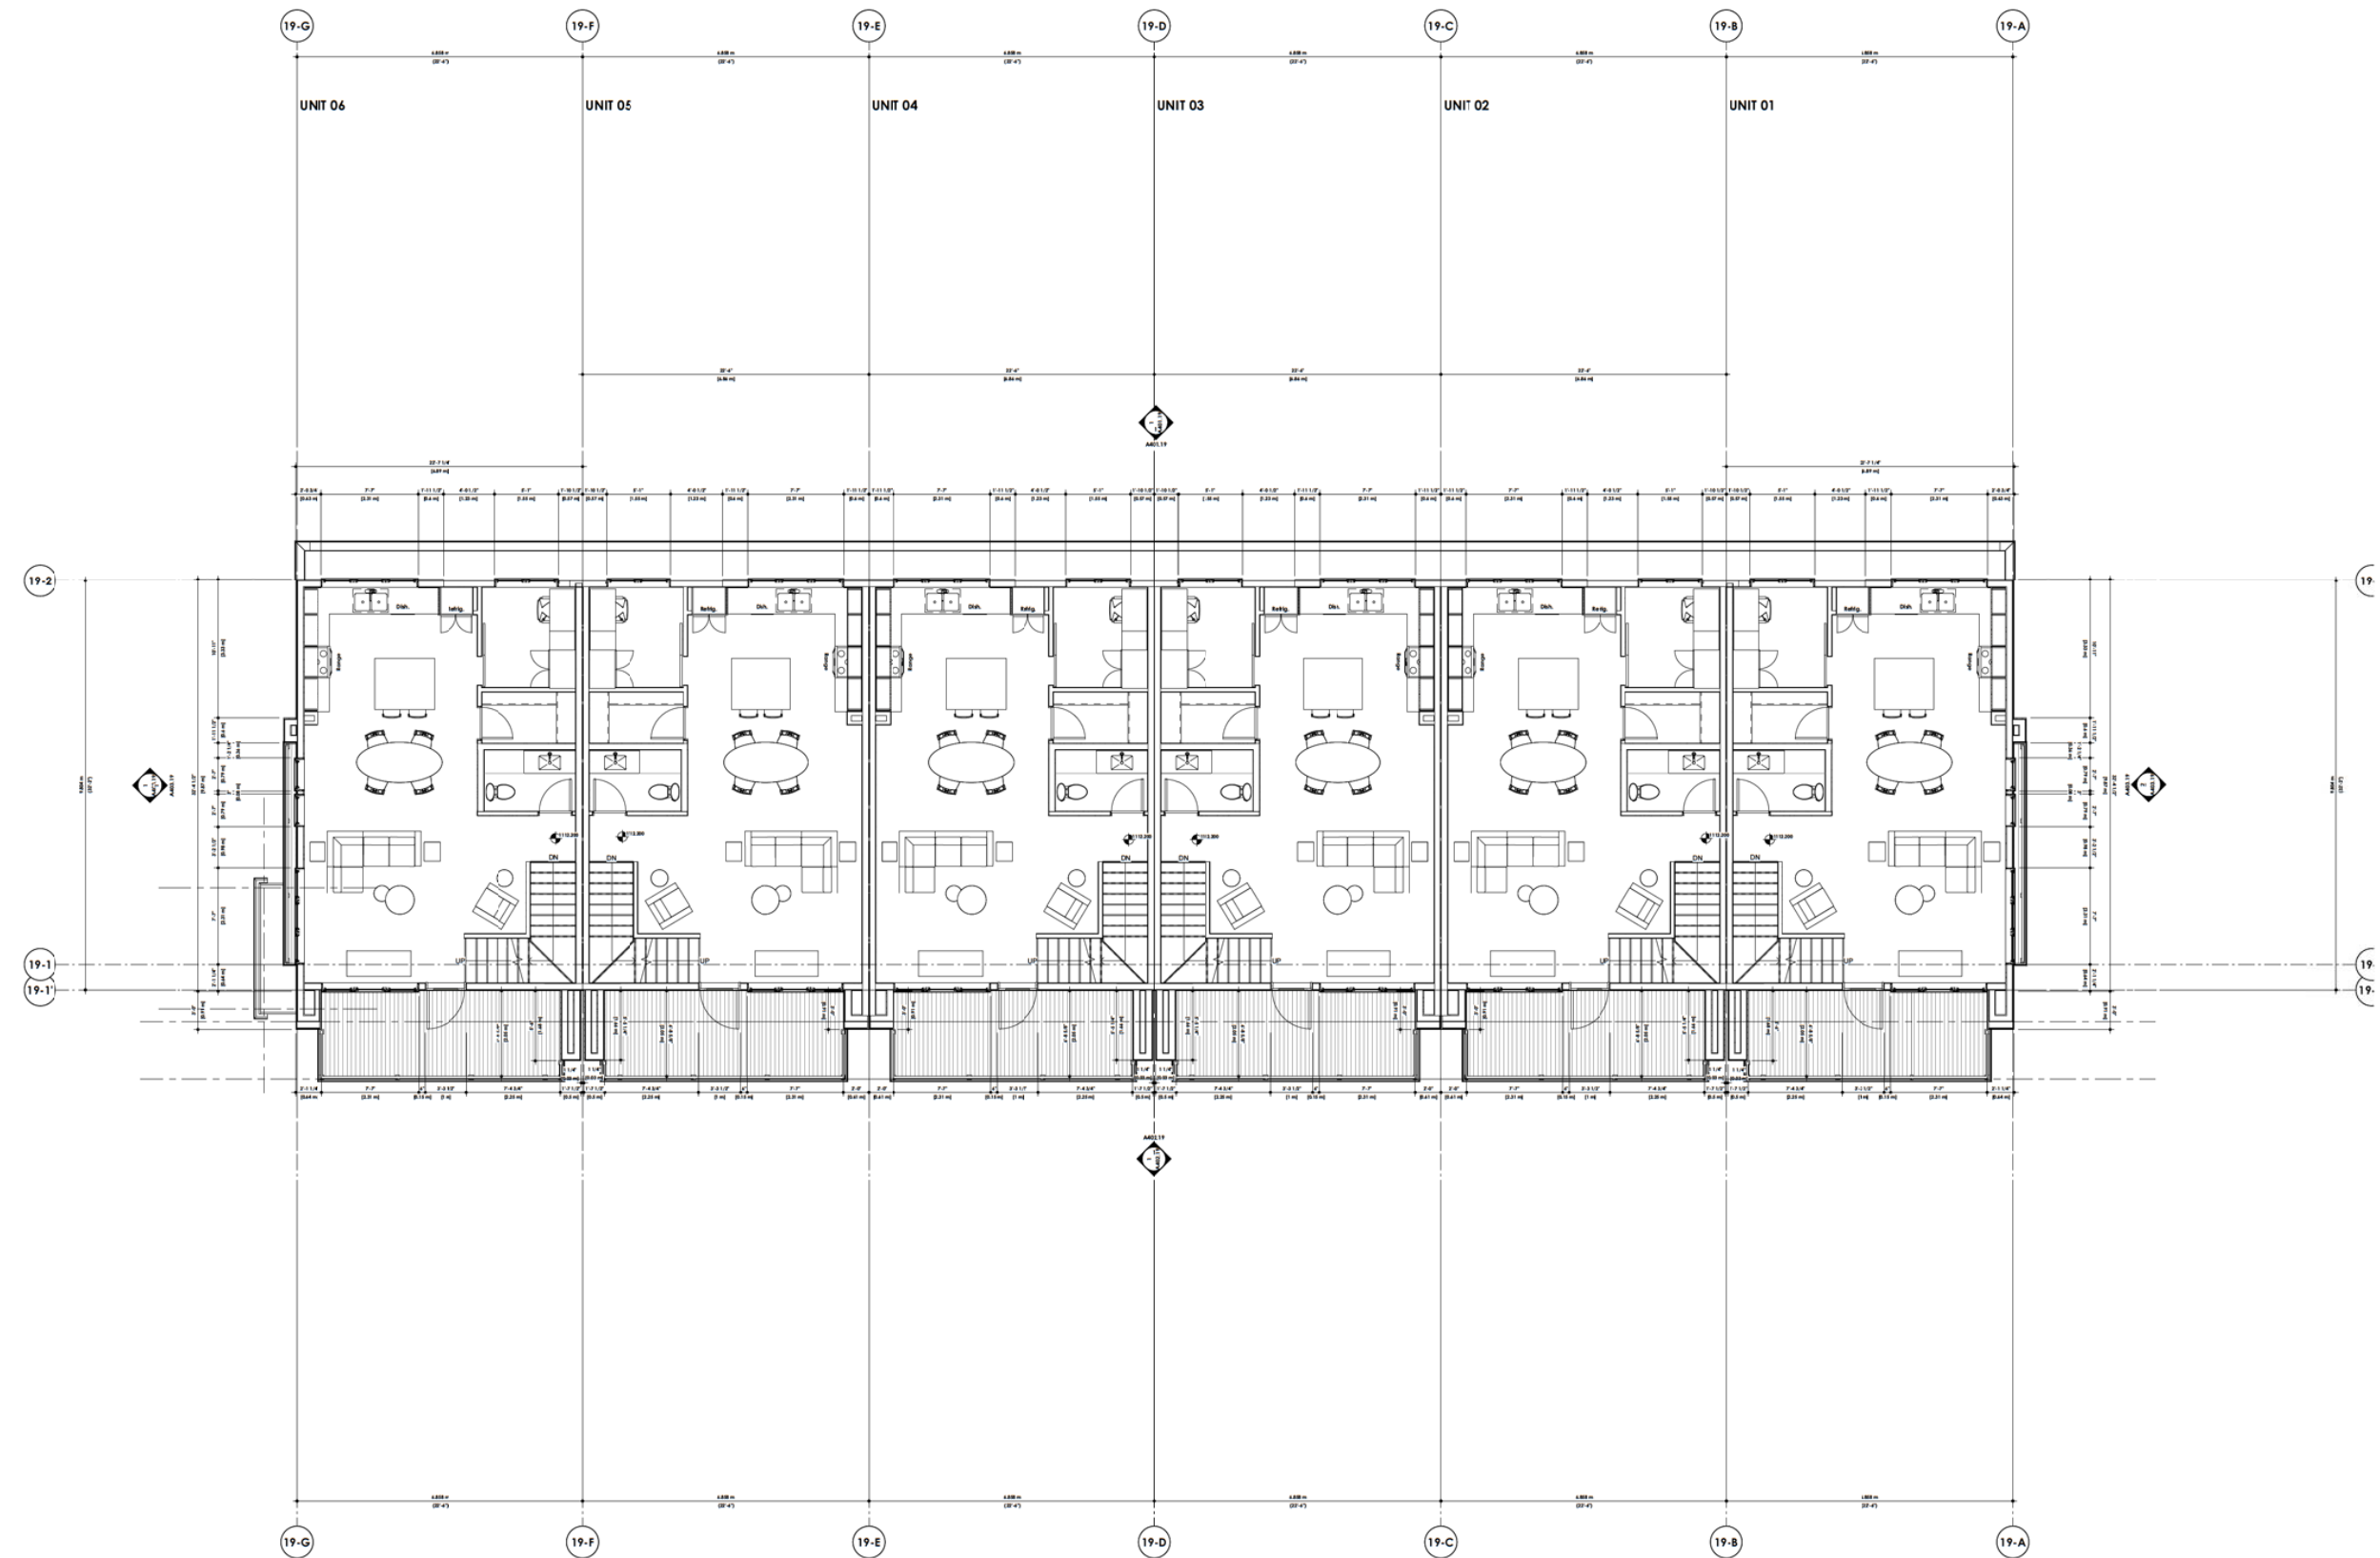DAVIGNON
MARTIN

Dawgman Martin Architecture & Interior Design
<https://www.dawgmanmartin.ca/>
Calgary (HQ)
 237 8 Ave SE #403
 Calgary, Alberta T2G 5C3
Toronto
 30 Carol St.
 Toronto, Ontario M4M 3G3

Copyright forms, sketches, graphic representations and specifications are all assets of service, whether the project is successful or not and remain the property of Designworks North Architecture. The materials cover, including reproducible copies of plans, sketches, drawings, graphic representations and specifications shall not be used for any other reference in connection with your use and ownership of the project. Except for reference purposes, the plans, sketches, drawings, graphic representations and specifications shall not be used for any other reference to the project or any other project. All parts of these drawings shall not be reproduced or used without the permission of the Designworks North Architecture.

The contractor shall early on dimensions and specifications before and during construction. Any errors, omissions, and misunderstandings must be reported to the Architect.

2020///15

DTR-D	22/05/09	Revised for DTR-2	GO
DTR-C	22/04/09	Issued for DTR-2	GO
DTR-B	22/04/08	Issued for DTR-2	GO
DTR-A	22/03/01	Issued for DTR-1	GO

Project
Trinity

1453 No's Drive SW
Calgary, Alberta, Canada

Lot 11 Block 2 Ror 141 2944

Project No. Start Date
2020/1/18 Project Issue Date


Scale
1" = 1'-0"

Sheet Title
**Building 19 - Floor Plan -
Level 1**

Sheet No. _____

Sheel No.

A202.19

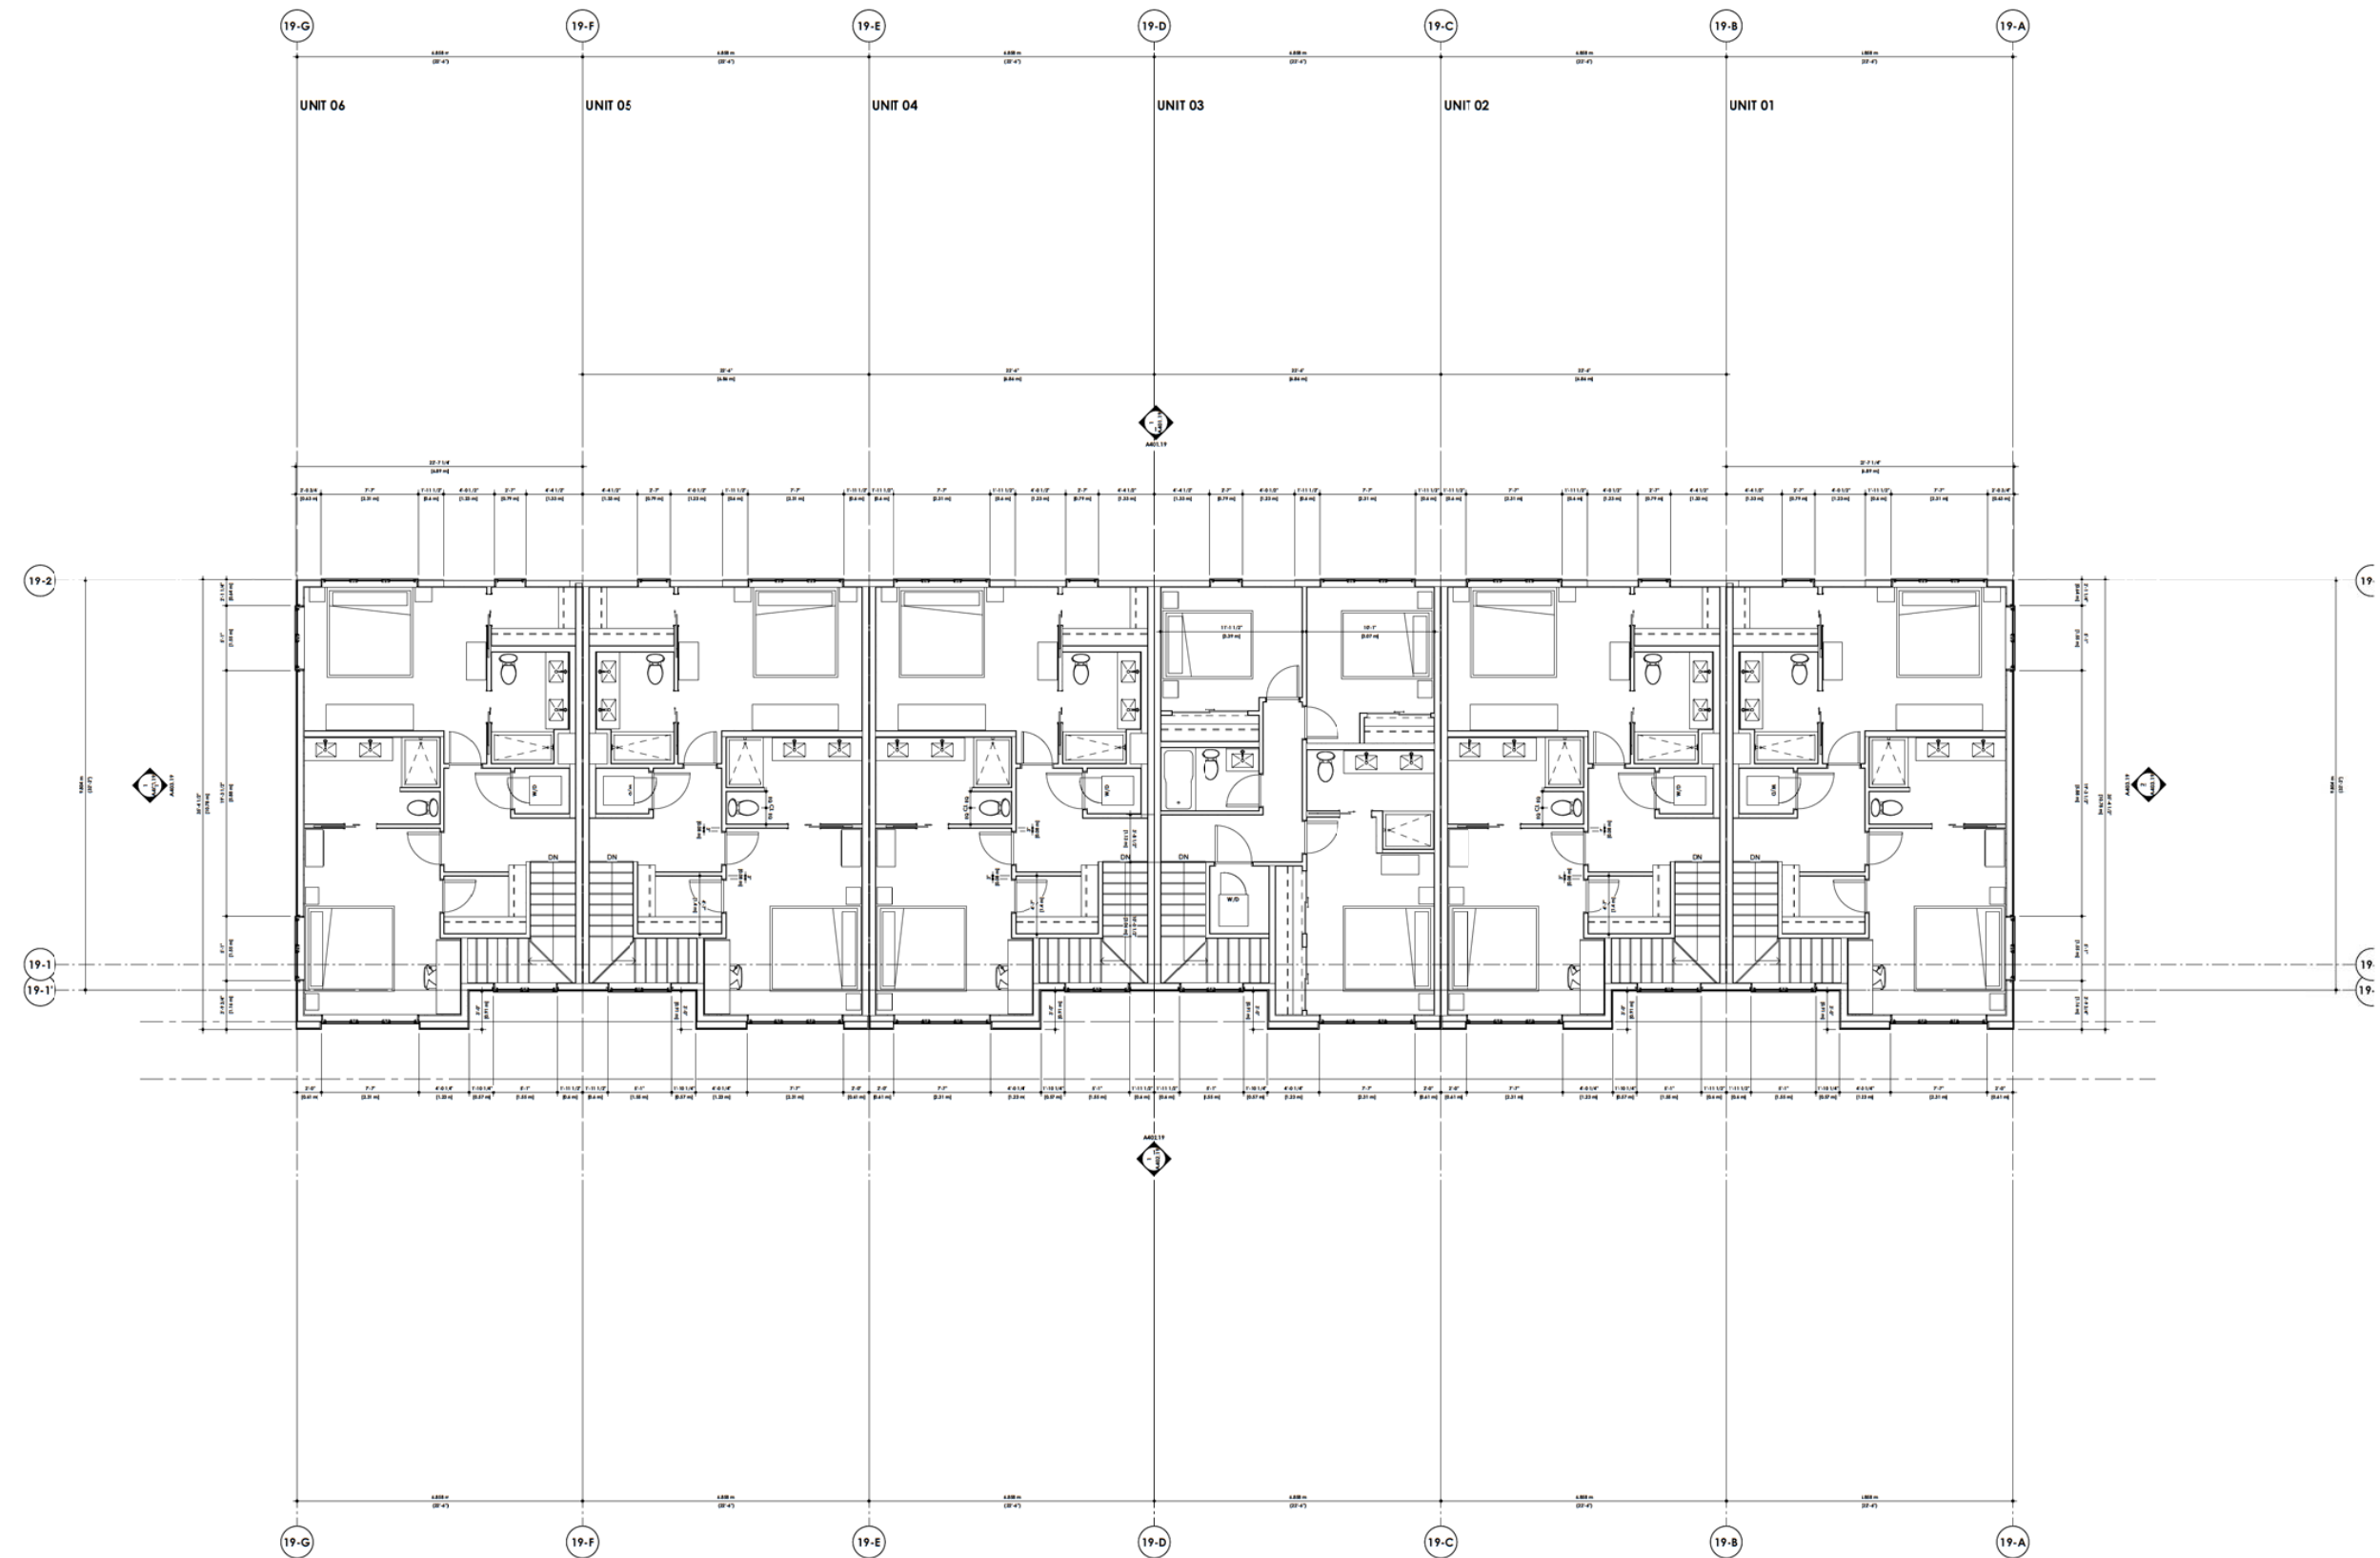DAVIGNON
MARTIN

Designers Martin Architecture & Interior Design
<http://www.designersmartin.ca/>
 Calgary (HQ)
 237 8 Ave SE #403
 Calgary, Alberta T2G 3C3
 Toronto
 30 Carroll St.
 Toronto, Ontario M4M 3G3

Copyright: Plans, sketches, graphic representations and specifications are instruments of service, whether the project is executed or not and remain the property of Davis Brody Bond. Architects. The instruments, copies, including reproducible copies, of plans, sketches, drawings, graphic representations and specifications for reproduction and collection are deemed to be given only for use and/or display of the project. Except for reference purposes, the plans, sketches, drawings, graphic representations and specifications shall not be used for other or additional to the original project without the prior written consent of the architect. Plans, sketches, drawings and specifications shall not be reproduced or used without the permission of the Designer and shall not be used for any other project.

2020///15

Small

Project
Trinity

3453 Nola Drive SW
Calgary, Alberta, Canada
Tel 416 294 2944

Project No.	Start Date
2020.07.16	Project Issue Date

Drawn	Checked
Gonzalez B.	ED


Scale
1" = 1'-0"

Sheet Title
**Building 19 - Floor Plan -
Level 2**

Sheet No.

Sheet No.

A203.19

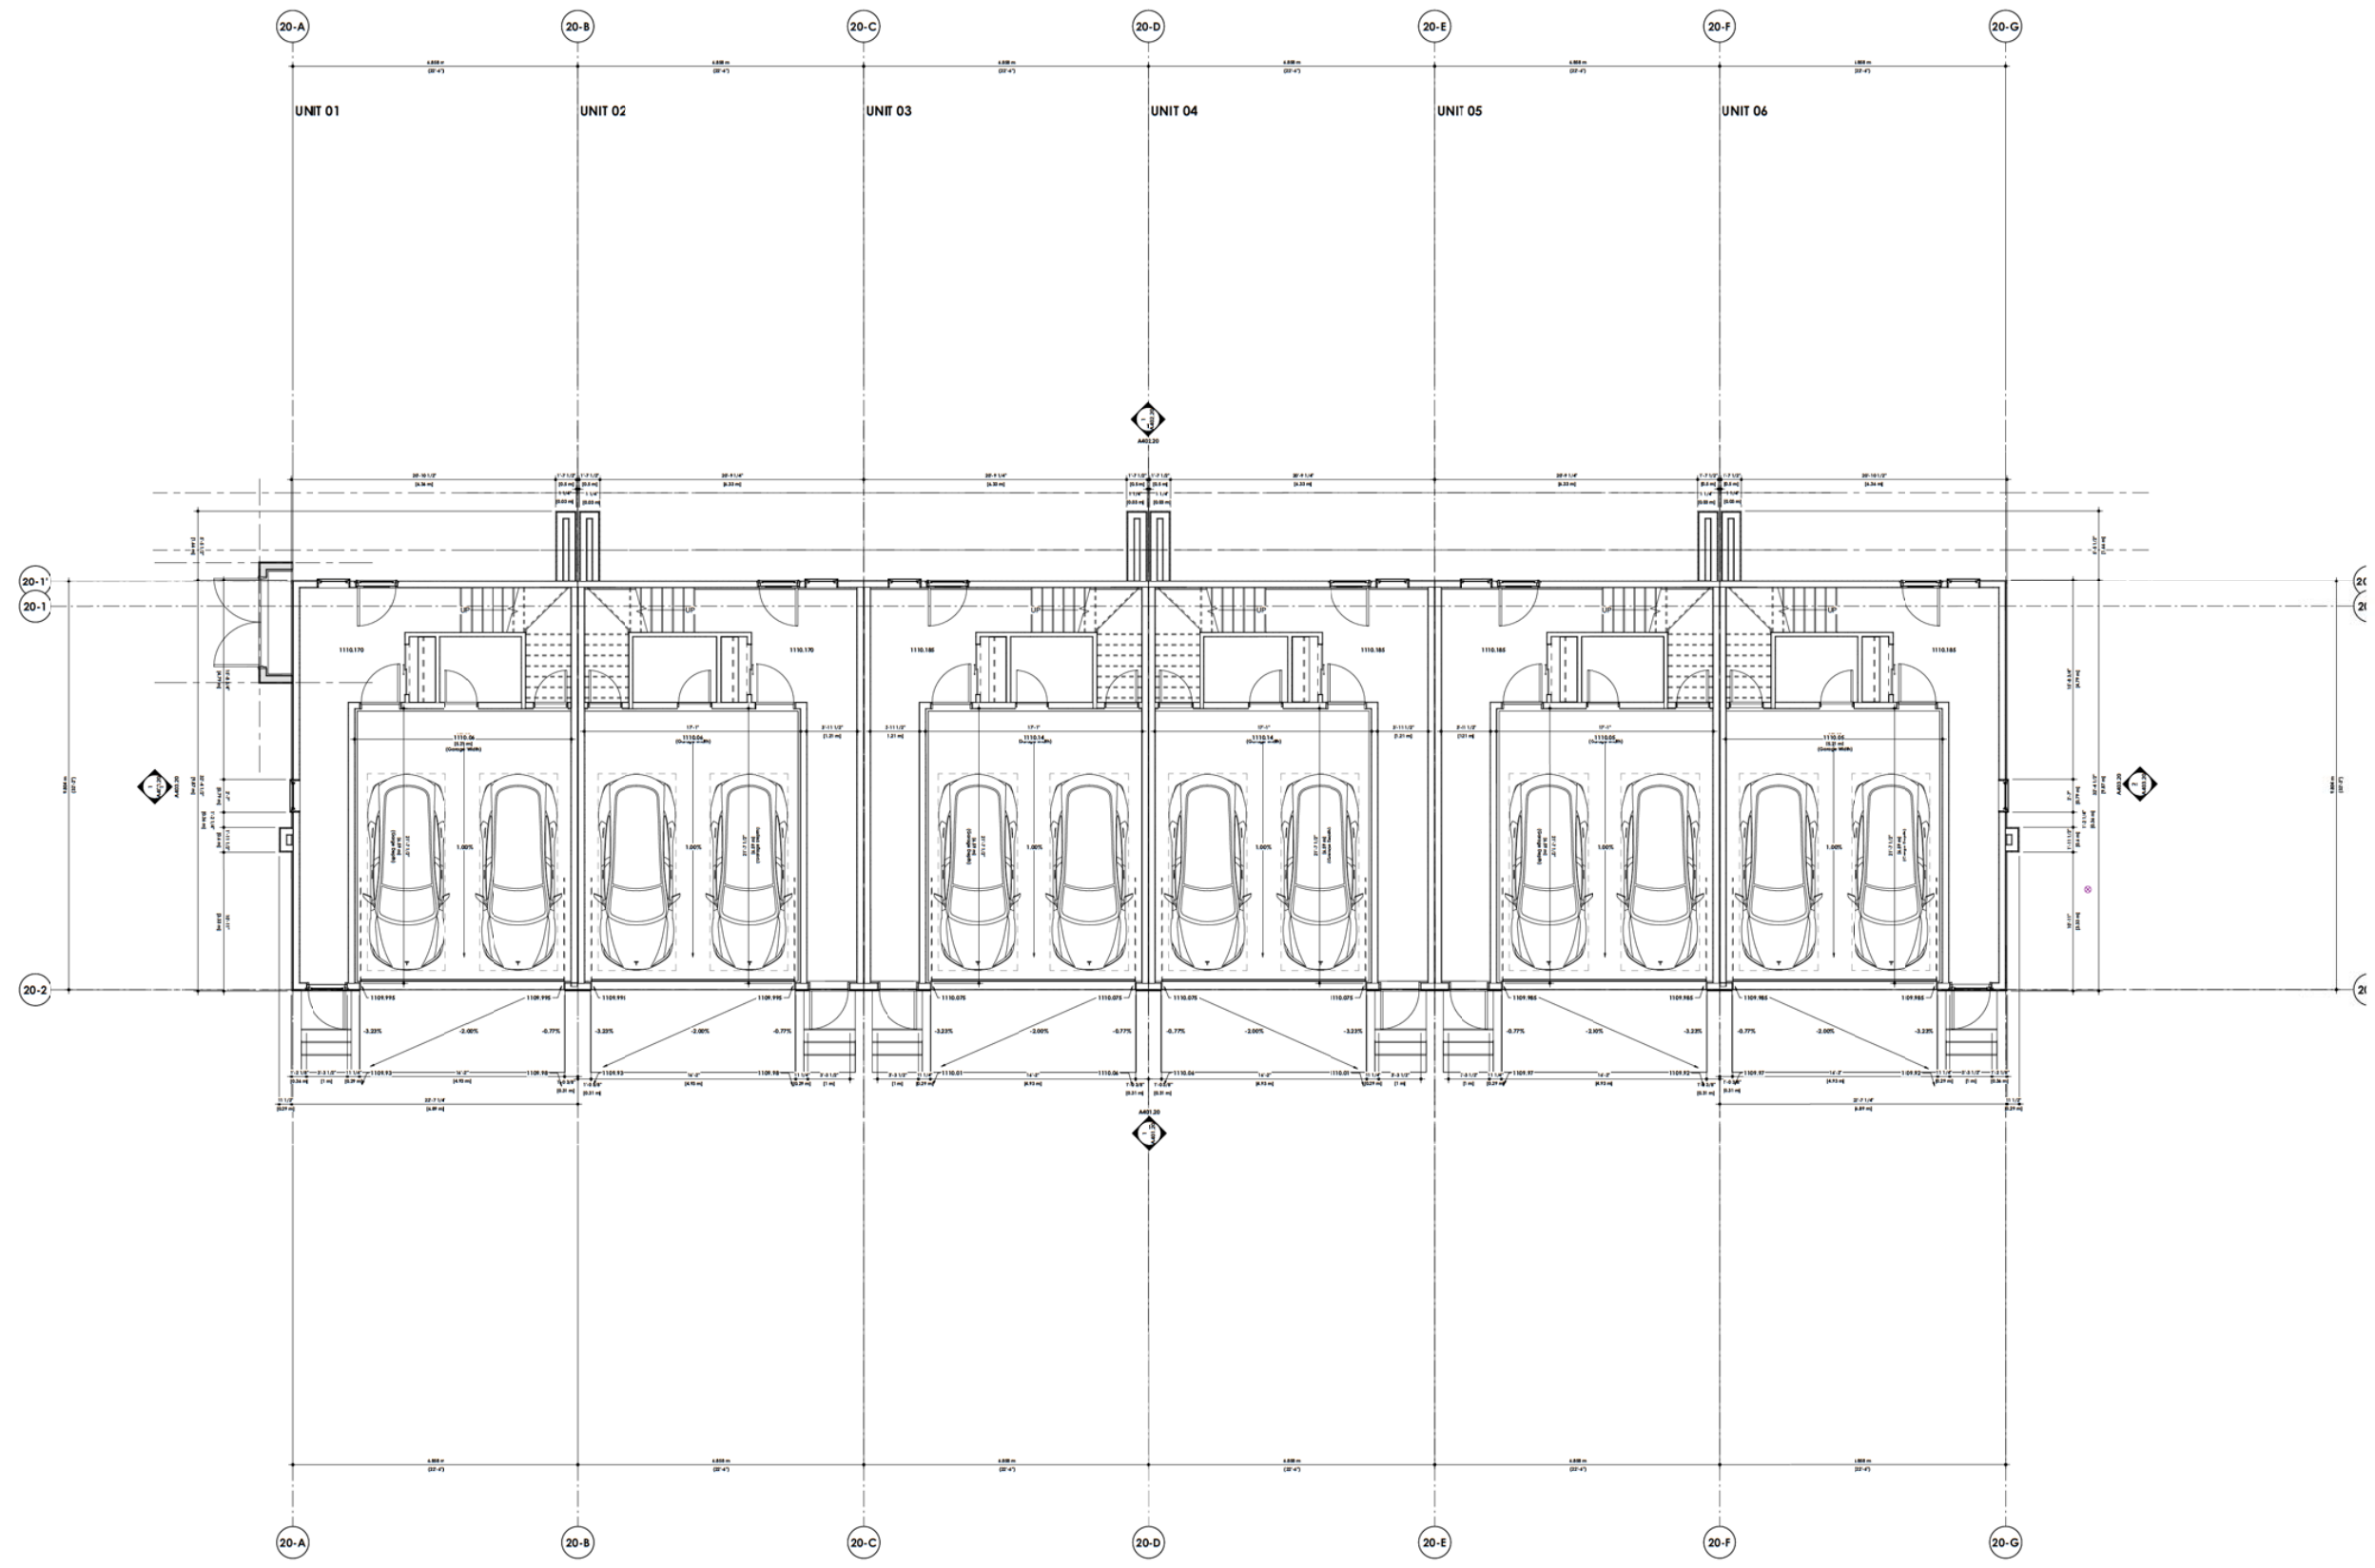

DAVIGNON
MARTIN

Design: Martin Architecture & Interior Design
1800 Avenue of the Stars, Suite 100
Calgary, Alberta T2C 3C3
Canada
Tel: (403) 243-1111
Fax: (403) 243-1112
Email: info@martinarchitect.com

2020/11/15

Copyright 2020. All rights reserved. This drawing is the property of Martin Architecture & Interior Design. It is not to be reproduced, stored in a retrieval system, or transmitted in any form or by any means, electronic, mechanical, photocopying, recording, or by any information storage and retrieval system, without the prior written permission of Martin Architecture & Interior Design. The user of this drawing is responsible for obtaining all necessary permits and approvals from the appropriate authorities. The user of this drawing is also responsible for ensuring that the drawing is used in accordance with the terms of the license agreement. The user of this drawing is also responsible for ensuring that the drawing is used in accordance with the terms of the license agreement.

Scale
1/4" = 1'-0"

Sheet Title
Building 20 - Floor Plan -
Basement

Sheet No.
A201.20

Project
Trinity
1422 North Dakota St
Calgary, Alberta T2C 3C3
Tel: (403) 243-1111

Project No.
3000/118


Start Date
2020/11/15

Project Lead
Gregory D.

Drawn
Gregory D.

Checked
RD

Rev	Date	Description	By
01	2020/11/15	Initial Design	RD
02	2020/11/15	Revised for CDR-2	RD
03	2020/11/15	Revised for CDR-2	RD
04	2020/11/15	Revised for CDR-2	RD
05	2020/11/15	Revised for CDR-2	RD
06	2020/11/15	Revised for CDR-2	RD
07	2020/11/15	Revised for CDR-2	RD
08	2020/11/15	Revised for CDR-2	RD
09	2020/11/15	Revised for CDR-2	RD
10	2020/11/15	Revised for CDR-2	RD

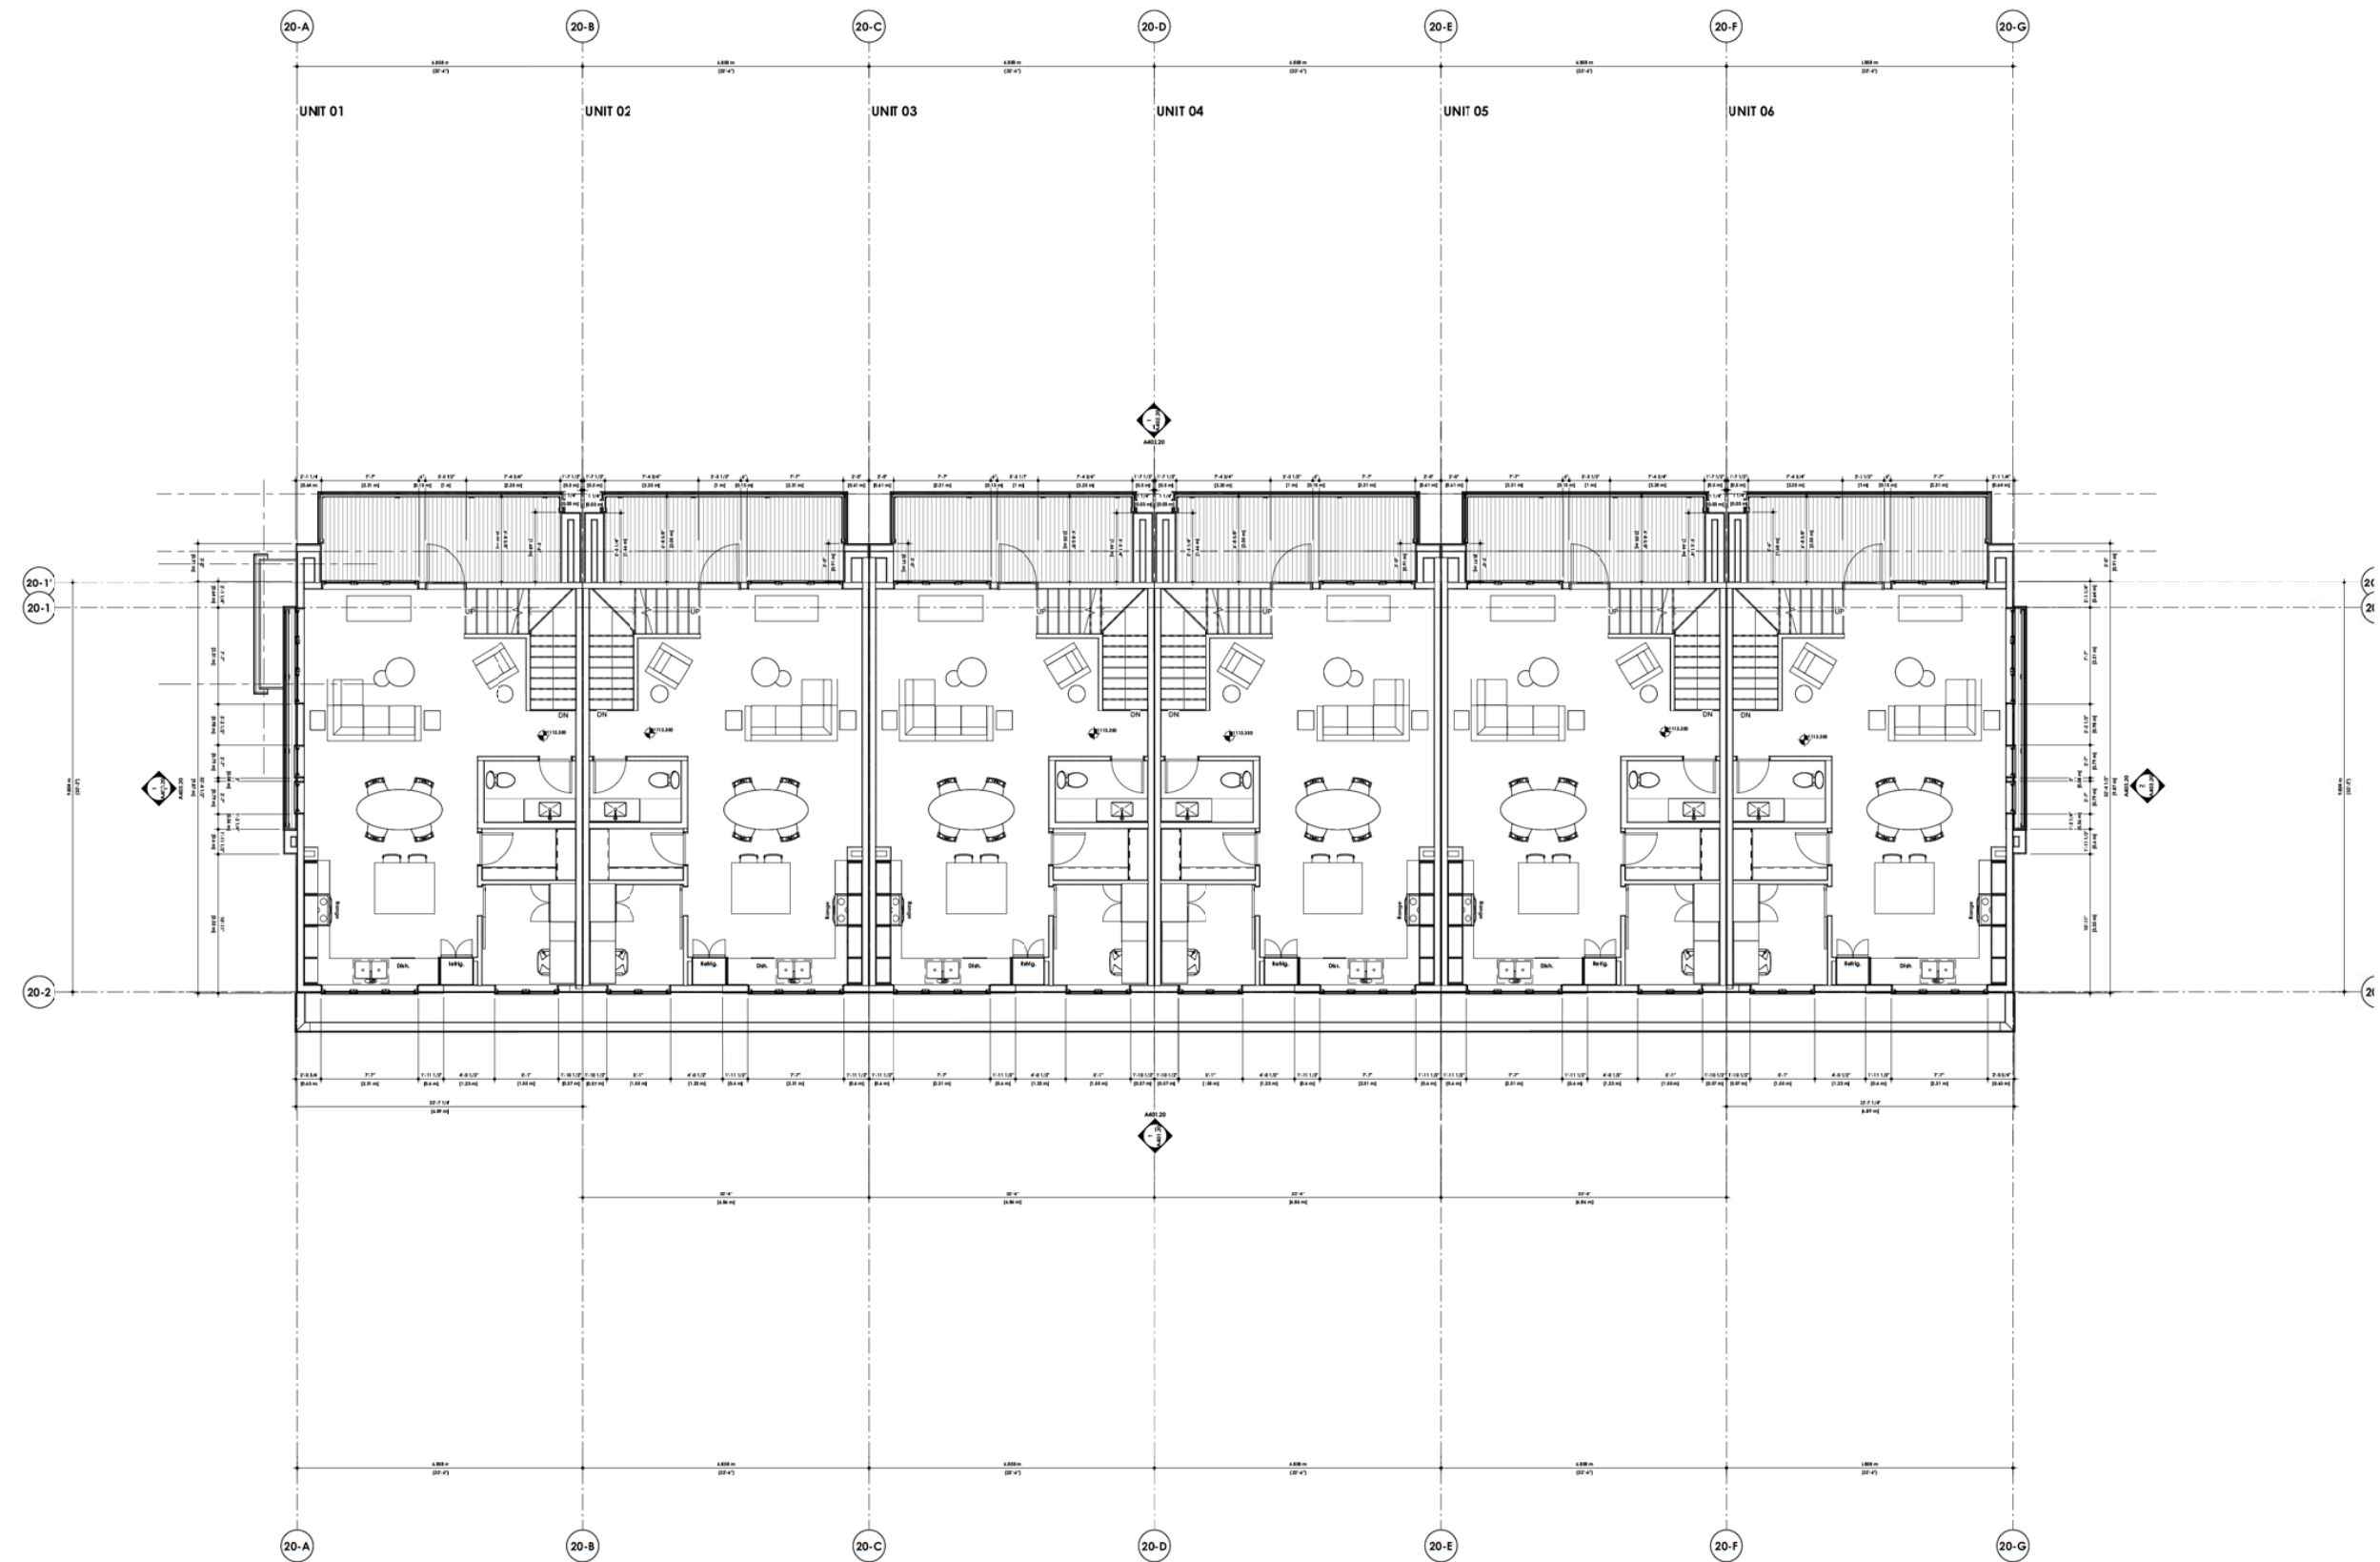DAVIGNON
MARTIN

Designen Martin Architecture & Interior Design
<http://www.designenmartin.ca/>
 Calgary (HQ)
 237 8 Ave SE #403
 Calgary, Alberta T2G 3C3
 Toronto
 30 Carroll St.
 Toronto, Ontario M4M 3G3

Copyright: Plans, drawings, graphic representations and specifications are the property of architect. The project is considered a work that remains the property of Designgroup Inc./architect. The reproductions, copies, including reproduction copies of plans, drawings, drawings, graphics, photographs or other documents, shall remain the property and reference in connection with your use and endorsement of the project. Except for reference purposes, the plans, drawings, drawings, graphics, photographs and specifications that will not be used for others or alterations to the project or any other object. All parts of these drawings shall not be reproduced or used without the permission of the Designgroup Inc./architect.

The contractor shall verify all dimensions and specifications before and during the construction process. Any errors, omissions and misinterpretations must be reported to the architect.

2020///15

OTM-D	22/02/09	Revised for OTM-2	GO
OTM-C	22/04/09	Issued for OTM-2	GO
OTM-B	22/04/08	Issued for OTM-2	GO
OTM-A	22/03/01	Issued for OTM-1	GO

Project
Trinity

1453 Nola Drive SW
Calgary, Alberta, Canada
T2C 1B5

Project No.	Start Date
2020/1/16	Project Issue Date


Down	Checked
0	0

Scale
1/4" = 1'-0"

Sheet Title
**Building 20 - Floor Plan -
Level 1**

Sheet No.

A202.20

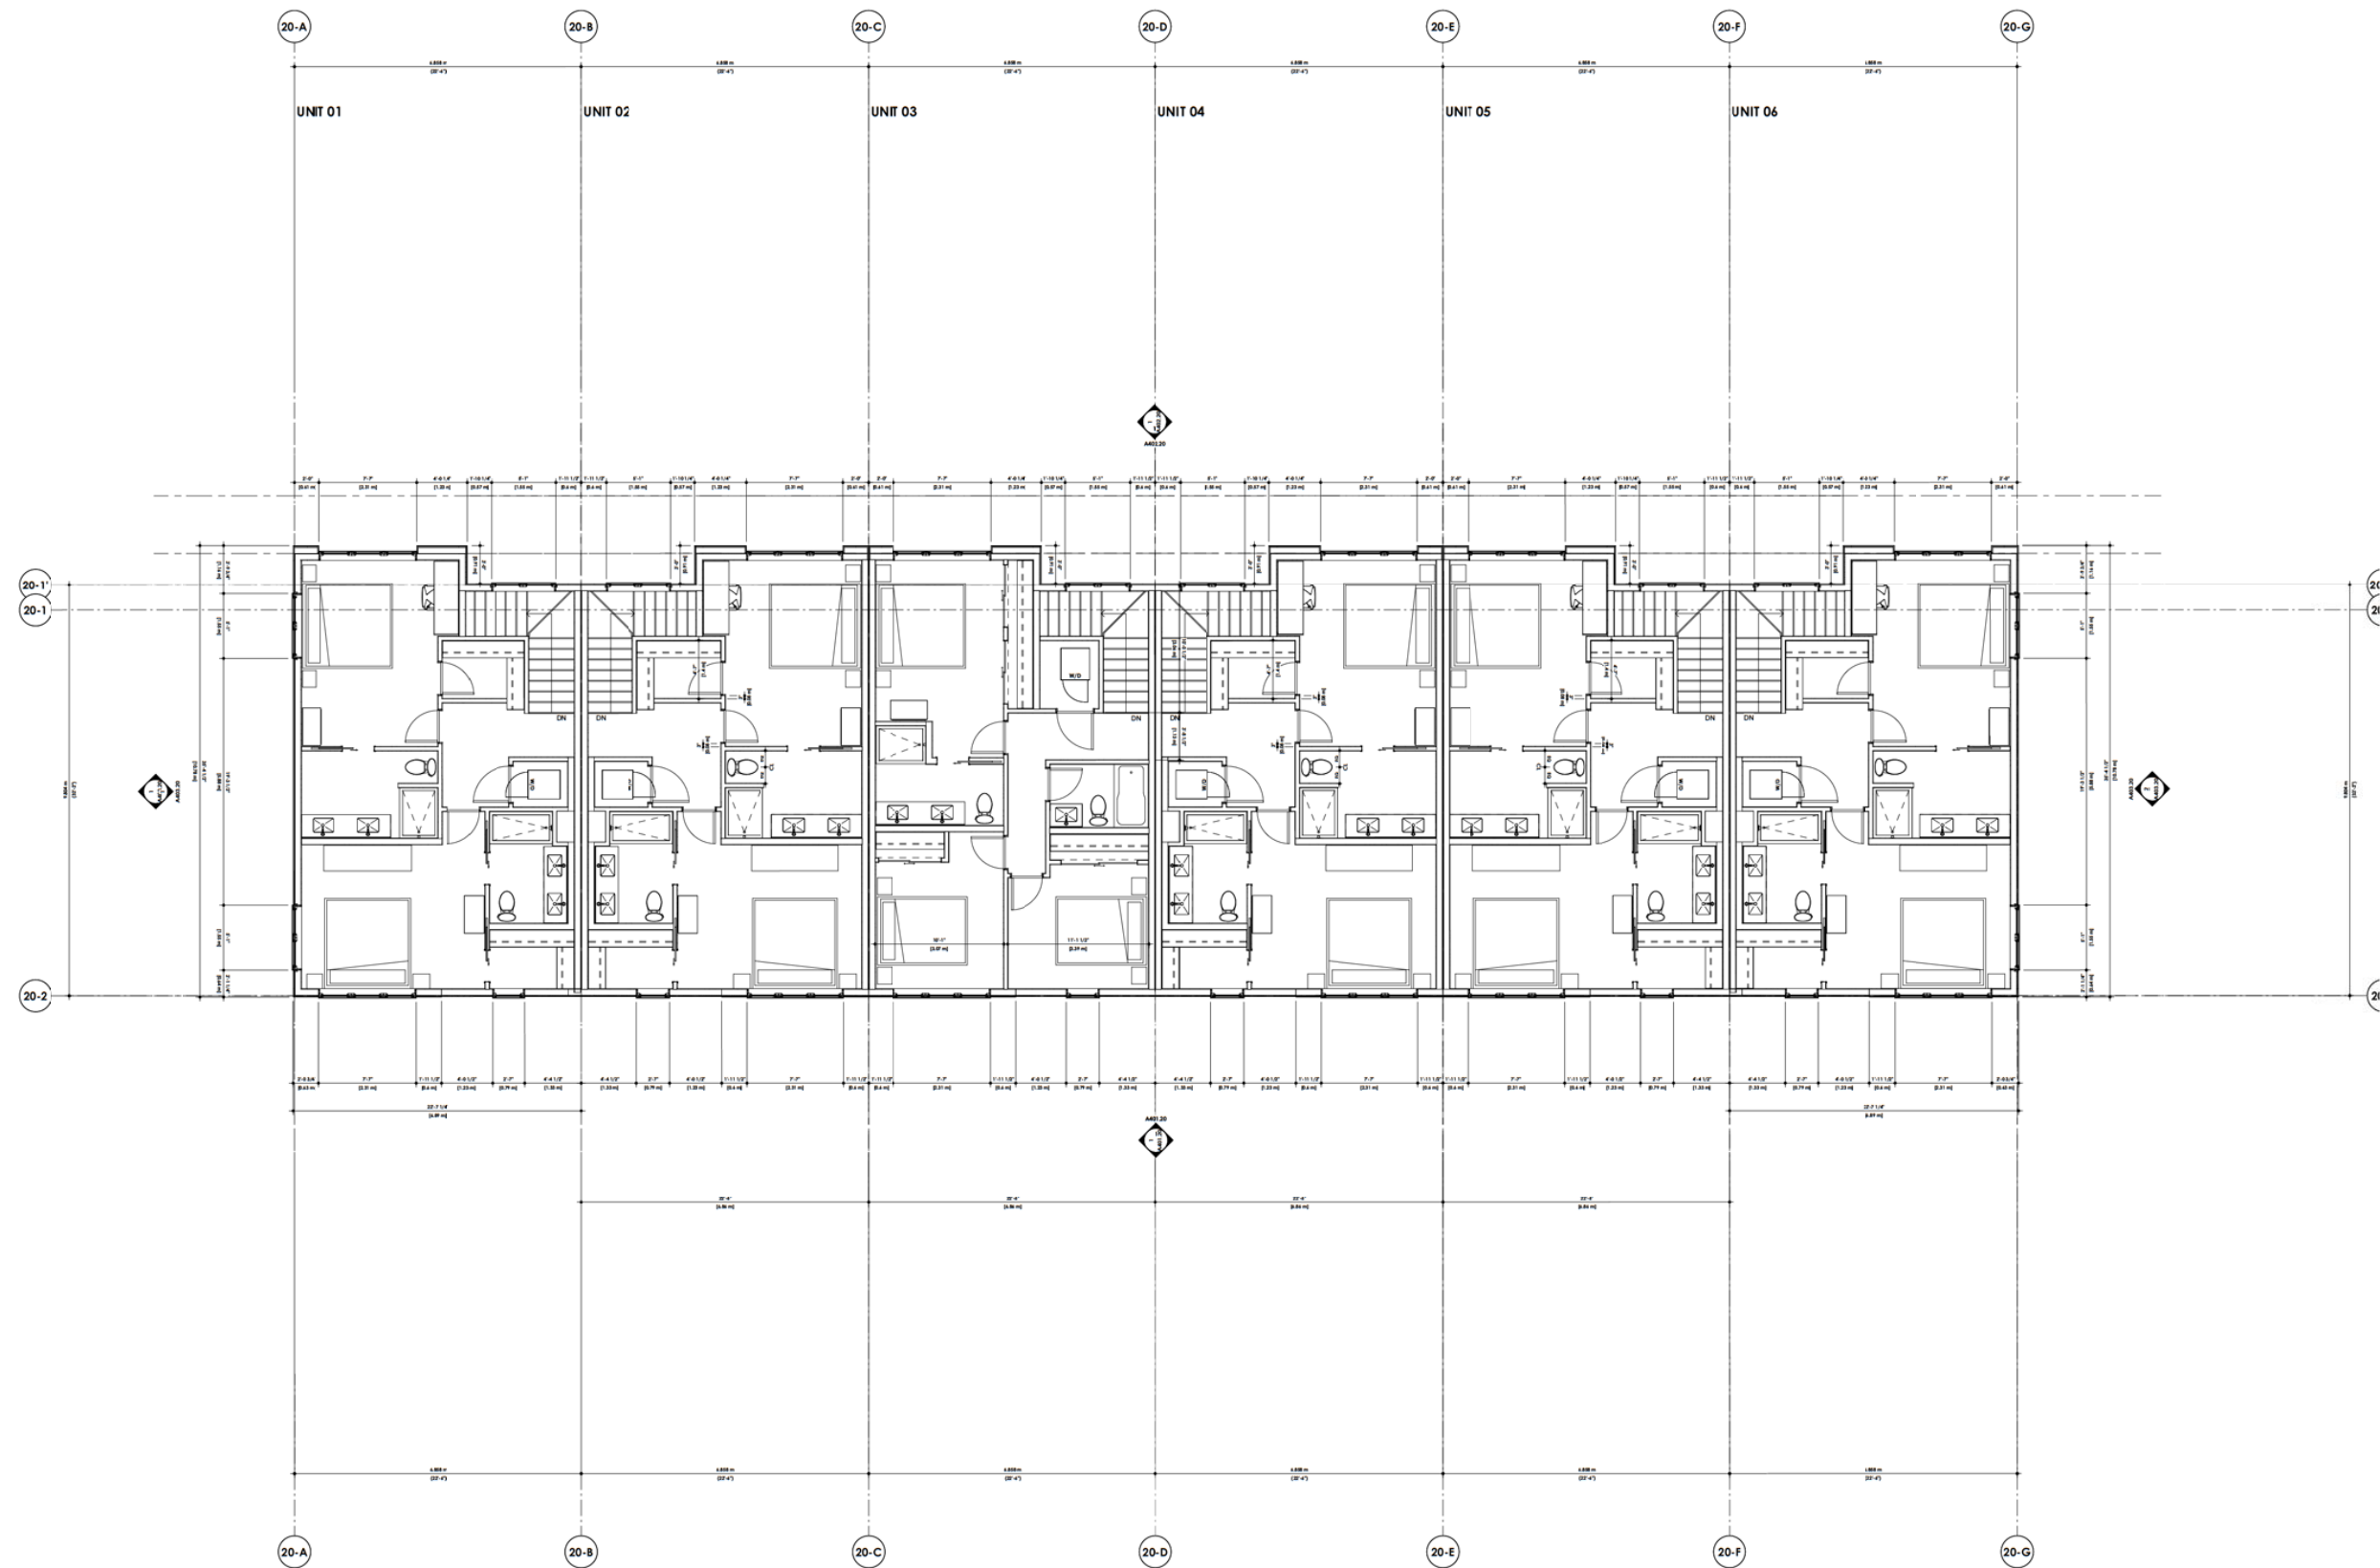

**DAVIGNON
MARTIN**
Design/Architect
1000 Avenue Road
Calgary, Alberta T2C 3C3
Canada
Tel: (403) 243-1111
Fax: (403) 243-1112
Email: info@dm.ca

Copyright 2022, all rights reserved. This document is the property of Davignon Martin. No part of this document may be reproduced, stored in a retrieval system, or transmitted, in any form or by any means, electronic, mechanical, photocopying, recording, or by any information storage and retrieval system, without the prior written permission of Davignon Martin. The design of this document is the property of Davignon Martin. No part of this document may be reproduced, stored in a retrieval system, or transmitted, in any form or by any means, electronic, mechanical, photocopying, recording, or by any information storage and retrieval system, without the prior written permission of Davignon Martin.


2020/11/15

Scale
1/4" = 1'-0"

Rev	Date	Description	By
01	2020/11/15	Initial Design	DM
02	2020/11/15	Revised for CDR-2	DM
03	2020/11/15	Revised for CDR-2	DM
Project
Trinity
1422 North Dakota St
Calgary, Alberta T2C 3C3
Tel: (403) 243-1111
Fax: (403) 243-1112
Email: info@dm.ca

Scale
1/4" = 1'-0"
Sheet Title
Building 20 - Floor Plan -
Level 2
Sheet No.
A203.20

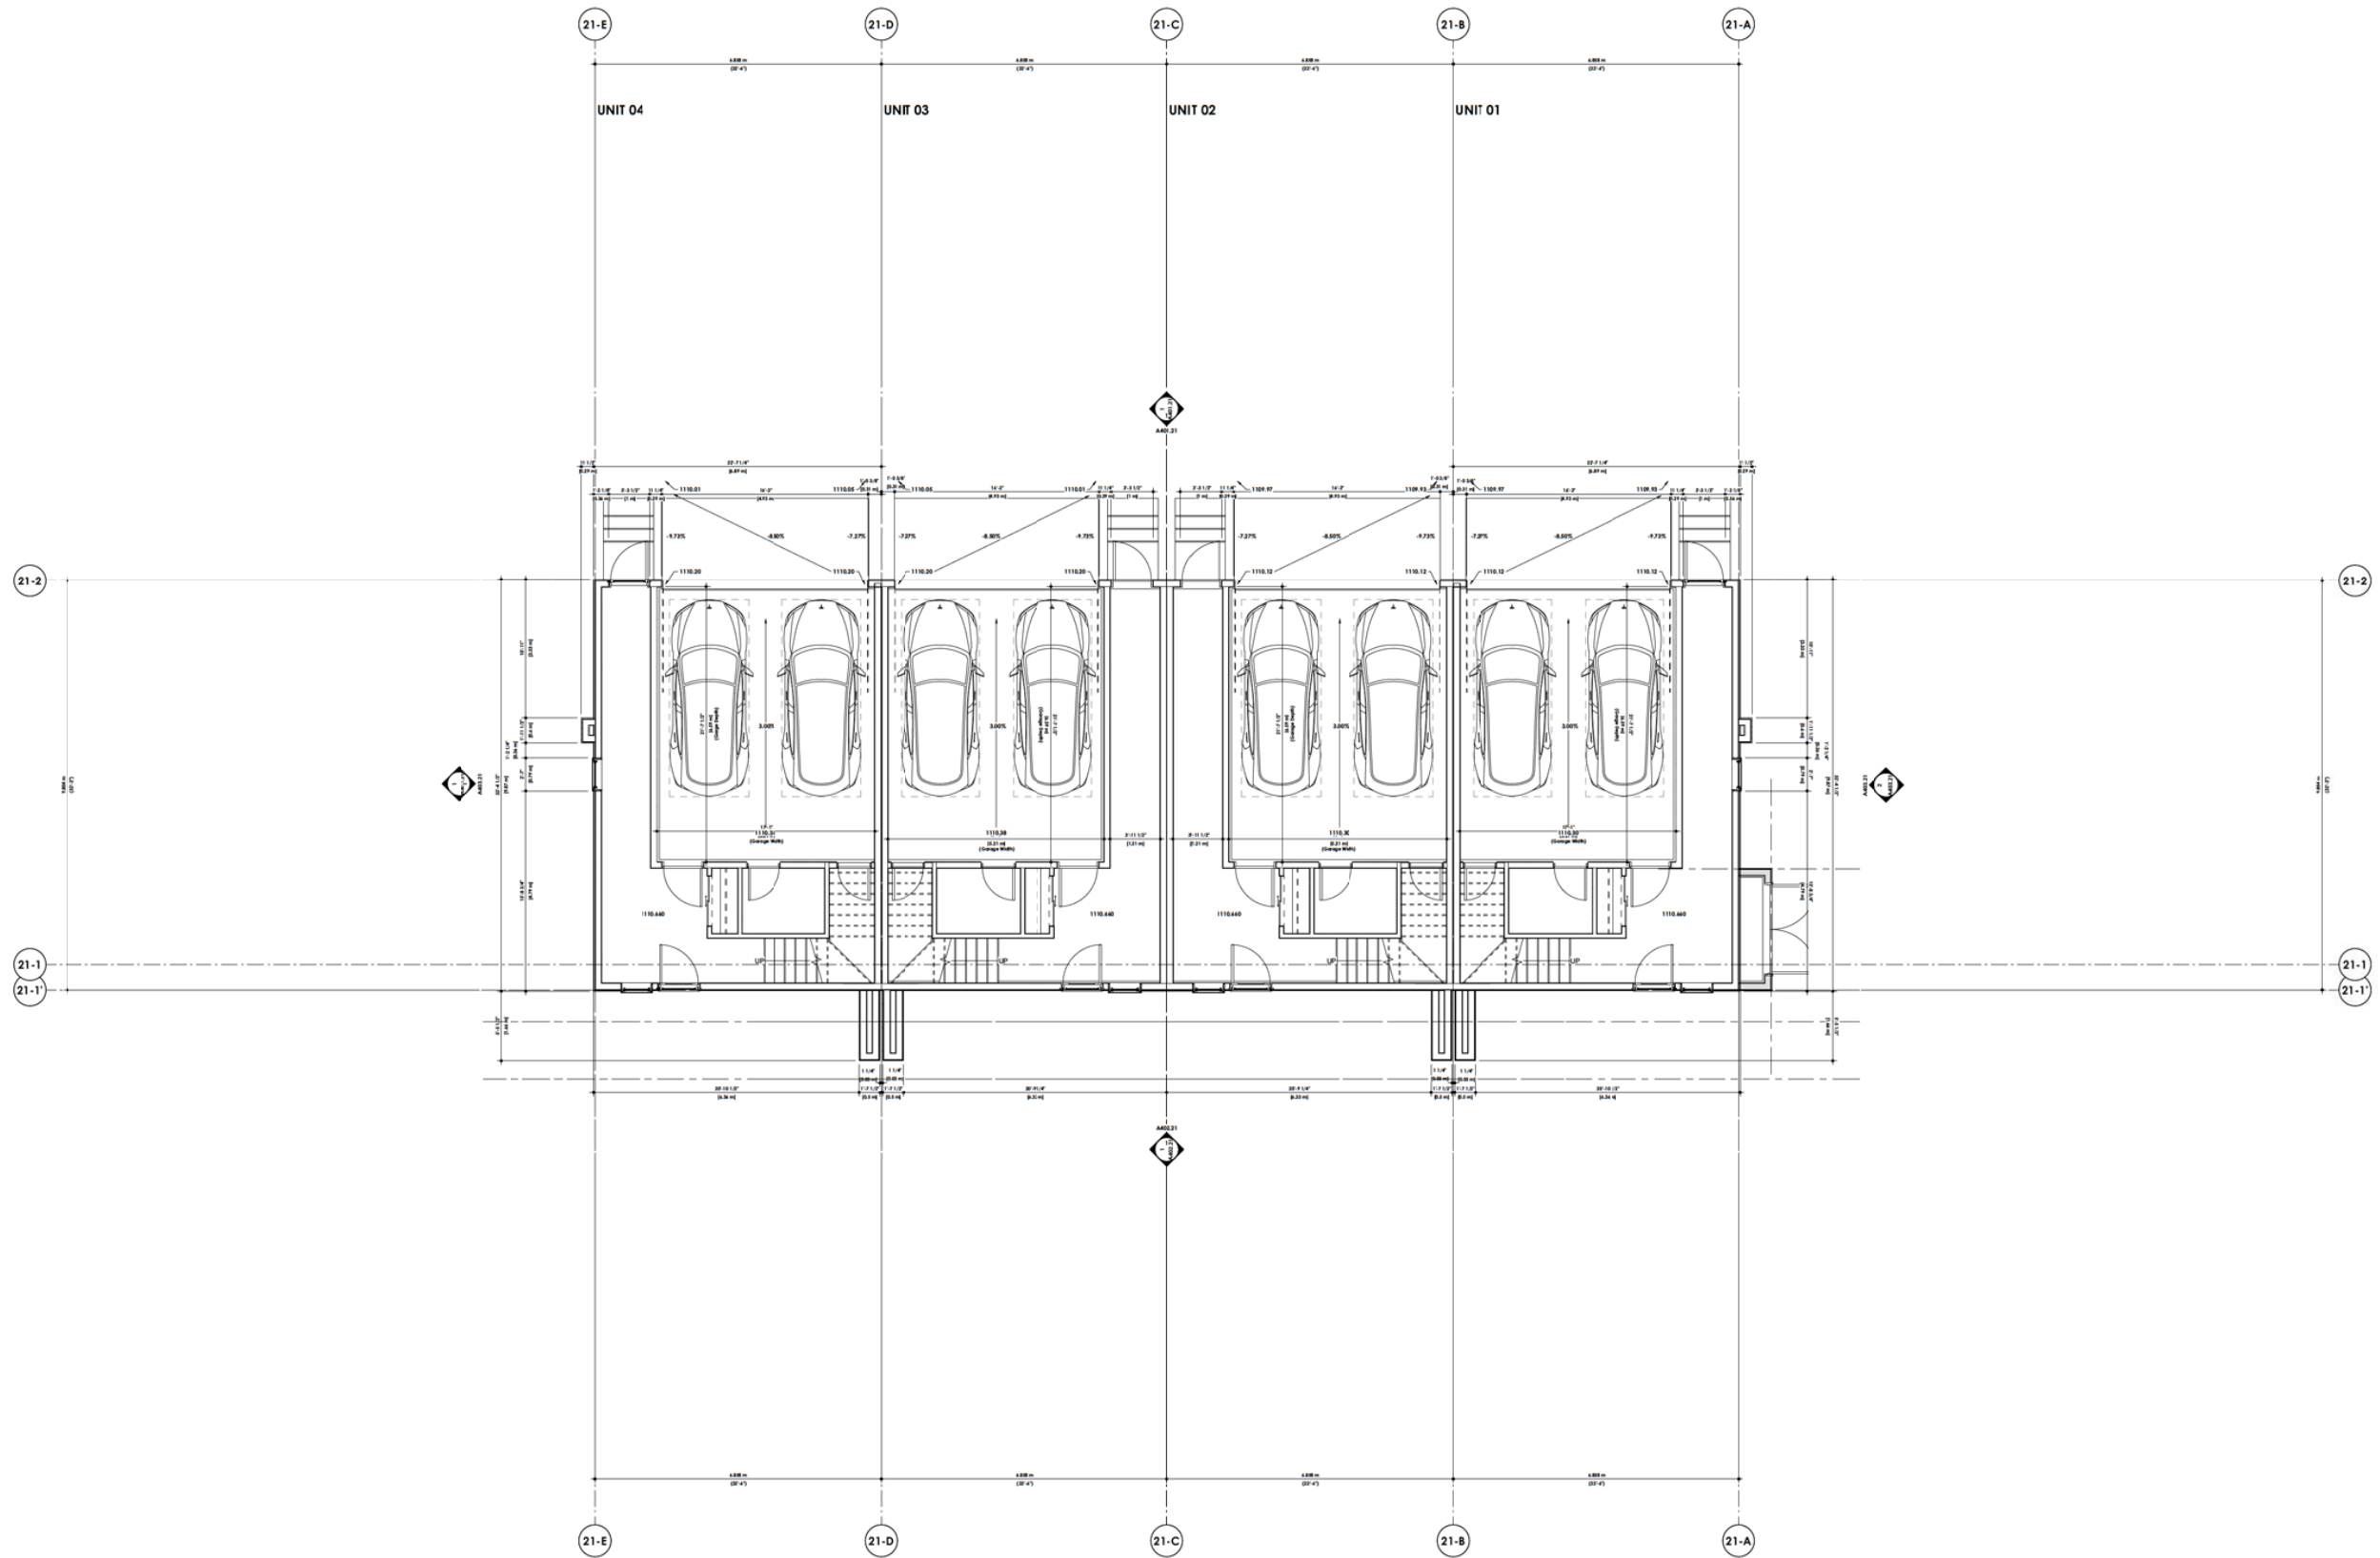DAVIGNON
MARTIN

Designers: Morfin Architecture & Interior Design
<https://www.designermorfin.ca/>

Category [HQ]
237 E Ave 1E #4B
Calgary, Alberta T2G 3C3

Toronto
30 Carol St.
Toronto, Ontario M4M 3G3

Copyright from sketches, drawings, graphic representations and specifications and details of particular, whether the project is expected or not shall remain the property of Designgroup Interiors Architects. This may include copies, including reproduction copies, of plans, sketches, drawings, graphic representations and specifications shall not be used for other projects, references in connection with your use and development of the project. Except for reference purposes, the plans, sketches, drawings, graphic representations and specifications shall not be used for other projects or elements for the project or any other project. All parts of these drawings shall not be reproduced or used without the permission of the Designgroup Interiors Architects.

The contractor shall verify all dimensions and specifications before and during the construction process. Any errors, omissions and misinterpretations must be reported to the Architect.

2020//15

DTR-D	22/05/09	Revised for DTR-2	GO
DTR-C	22/04/09	Issued for DTR-2	GO
DTR-B	22/04/08	Issued for DTR-2	GO
DTR-A	22/03/01	Issued for DTR-1	GO

Project
Trinity
3453 No'la Drive SW
Calgary, Alberta, Canada
Tel 416 294 2944


Project No.	Start Date
2020/1/16	Project Issue Date
Drawn	Checked
Gregoire D.	RD

Scale
1/4" = 1'-0"

Sheet Title
**Building 21 - Floor Plan -
Basement**

Sheet No.

A201.21

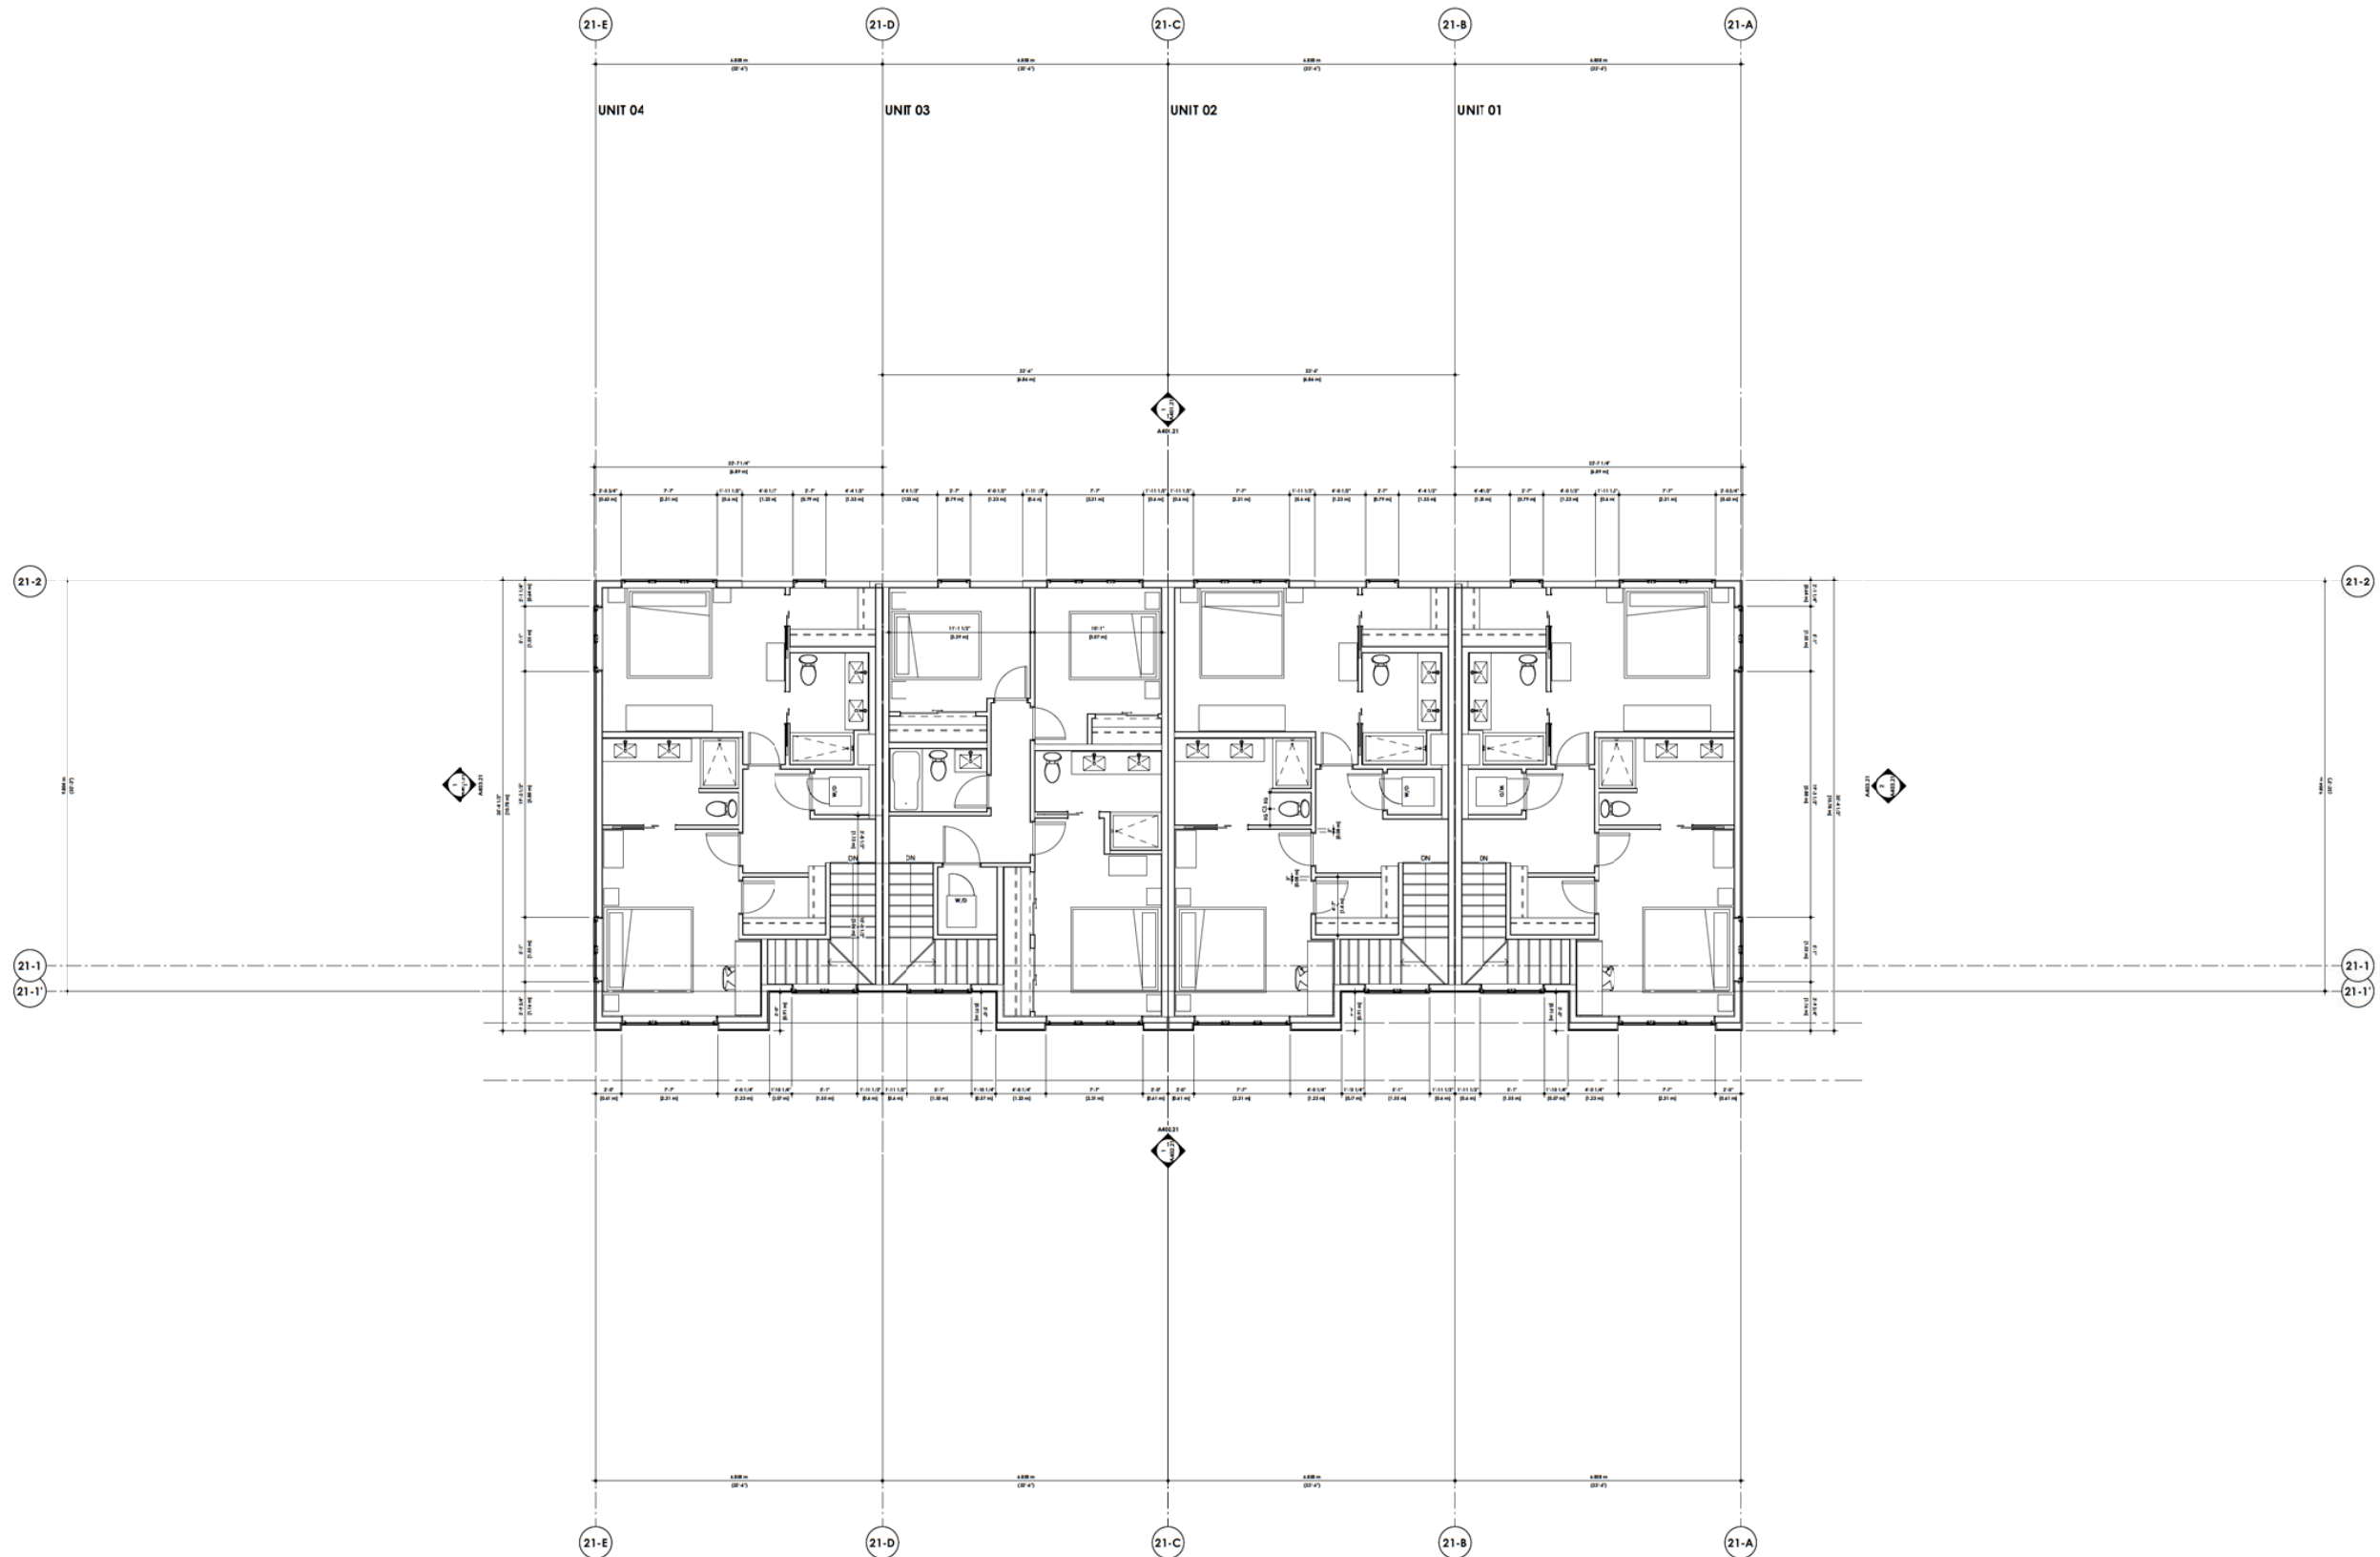

**DAVIGNON
MARTIN**

Davignon Martin Architecture & Interior Design
<https://www.davignonmartin.ca/>

Category (HQ)
237 B Ave SE #404
Calgary, Alberta T2G 5C5

Toronto
55 Canal St.
Toronto, Ontario M4W 3G3

Copyright from sketches, drawings, graphic representations and specifications (and possibly of patents) in which the project is described is not itself within the property of Designgroup Interiors Architecture. This may include copies, including reproductions, copies of plans, sketches, drawings, graphic representations and specifications, and may include the use of the same and/or reference in connection with your use and development of the project. I accept for reference purposes, the plans, sketches, drawings, graphic representations and specifications shall not be used for any other use or alterations to the project or on any other project. All parts of these drawings that will not be reproduced or used without the permission of the Designgroup Interiors Architecture.

2020///15


OTR-O	22/03/09	Revised for OTR-2	GO
OTR-C	22/04/09	Issued for OTR-2	GO
OTR-B	22/04/09	Issued for OTR-2	GO
OTR-A	22/03/21	Issued for OTR-1	GO
A	Index	Revision	By

Project	Start Date
Trinity	Project_Name_Date
1453 Nola Drive SW	
Calgary, Alberta, Canada	
Lot 11 Block 2 Ror 141 2944	
Project No.	Start Date
2020//16	
Drawn	Checked
Gregoire D.	80

Scale
1/4" = 1'-0"

Sheet Title
**Building 21 - Floor Plan -
Level 2**

Sheet No.
A203.21

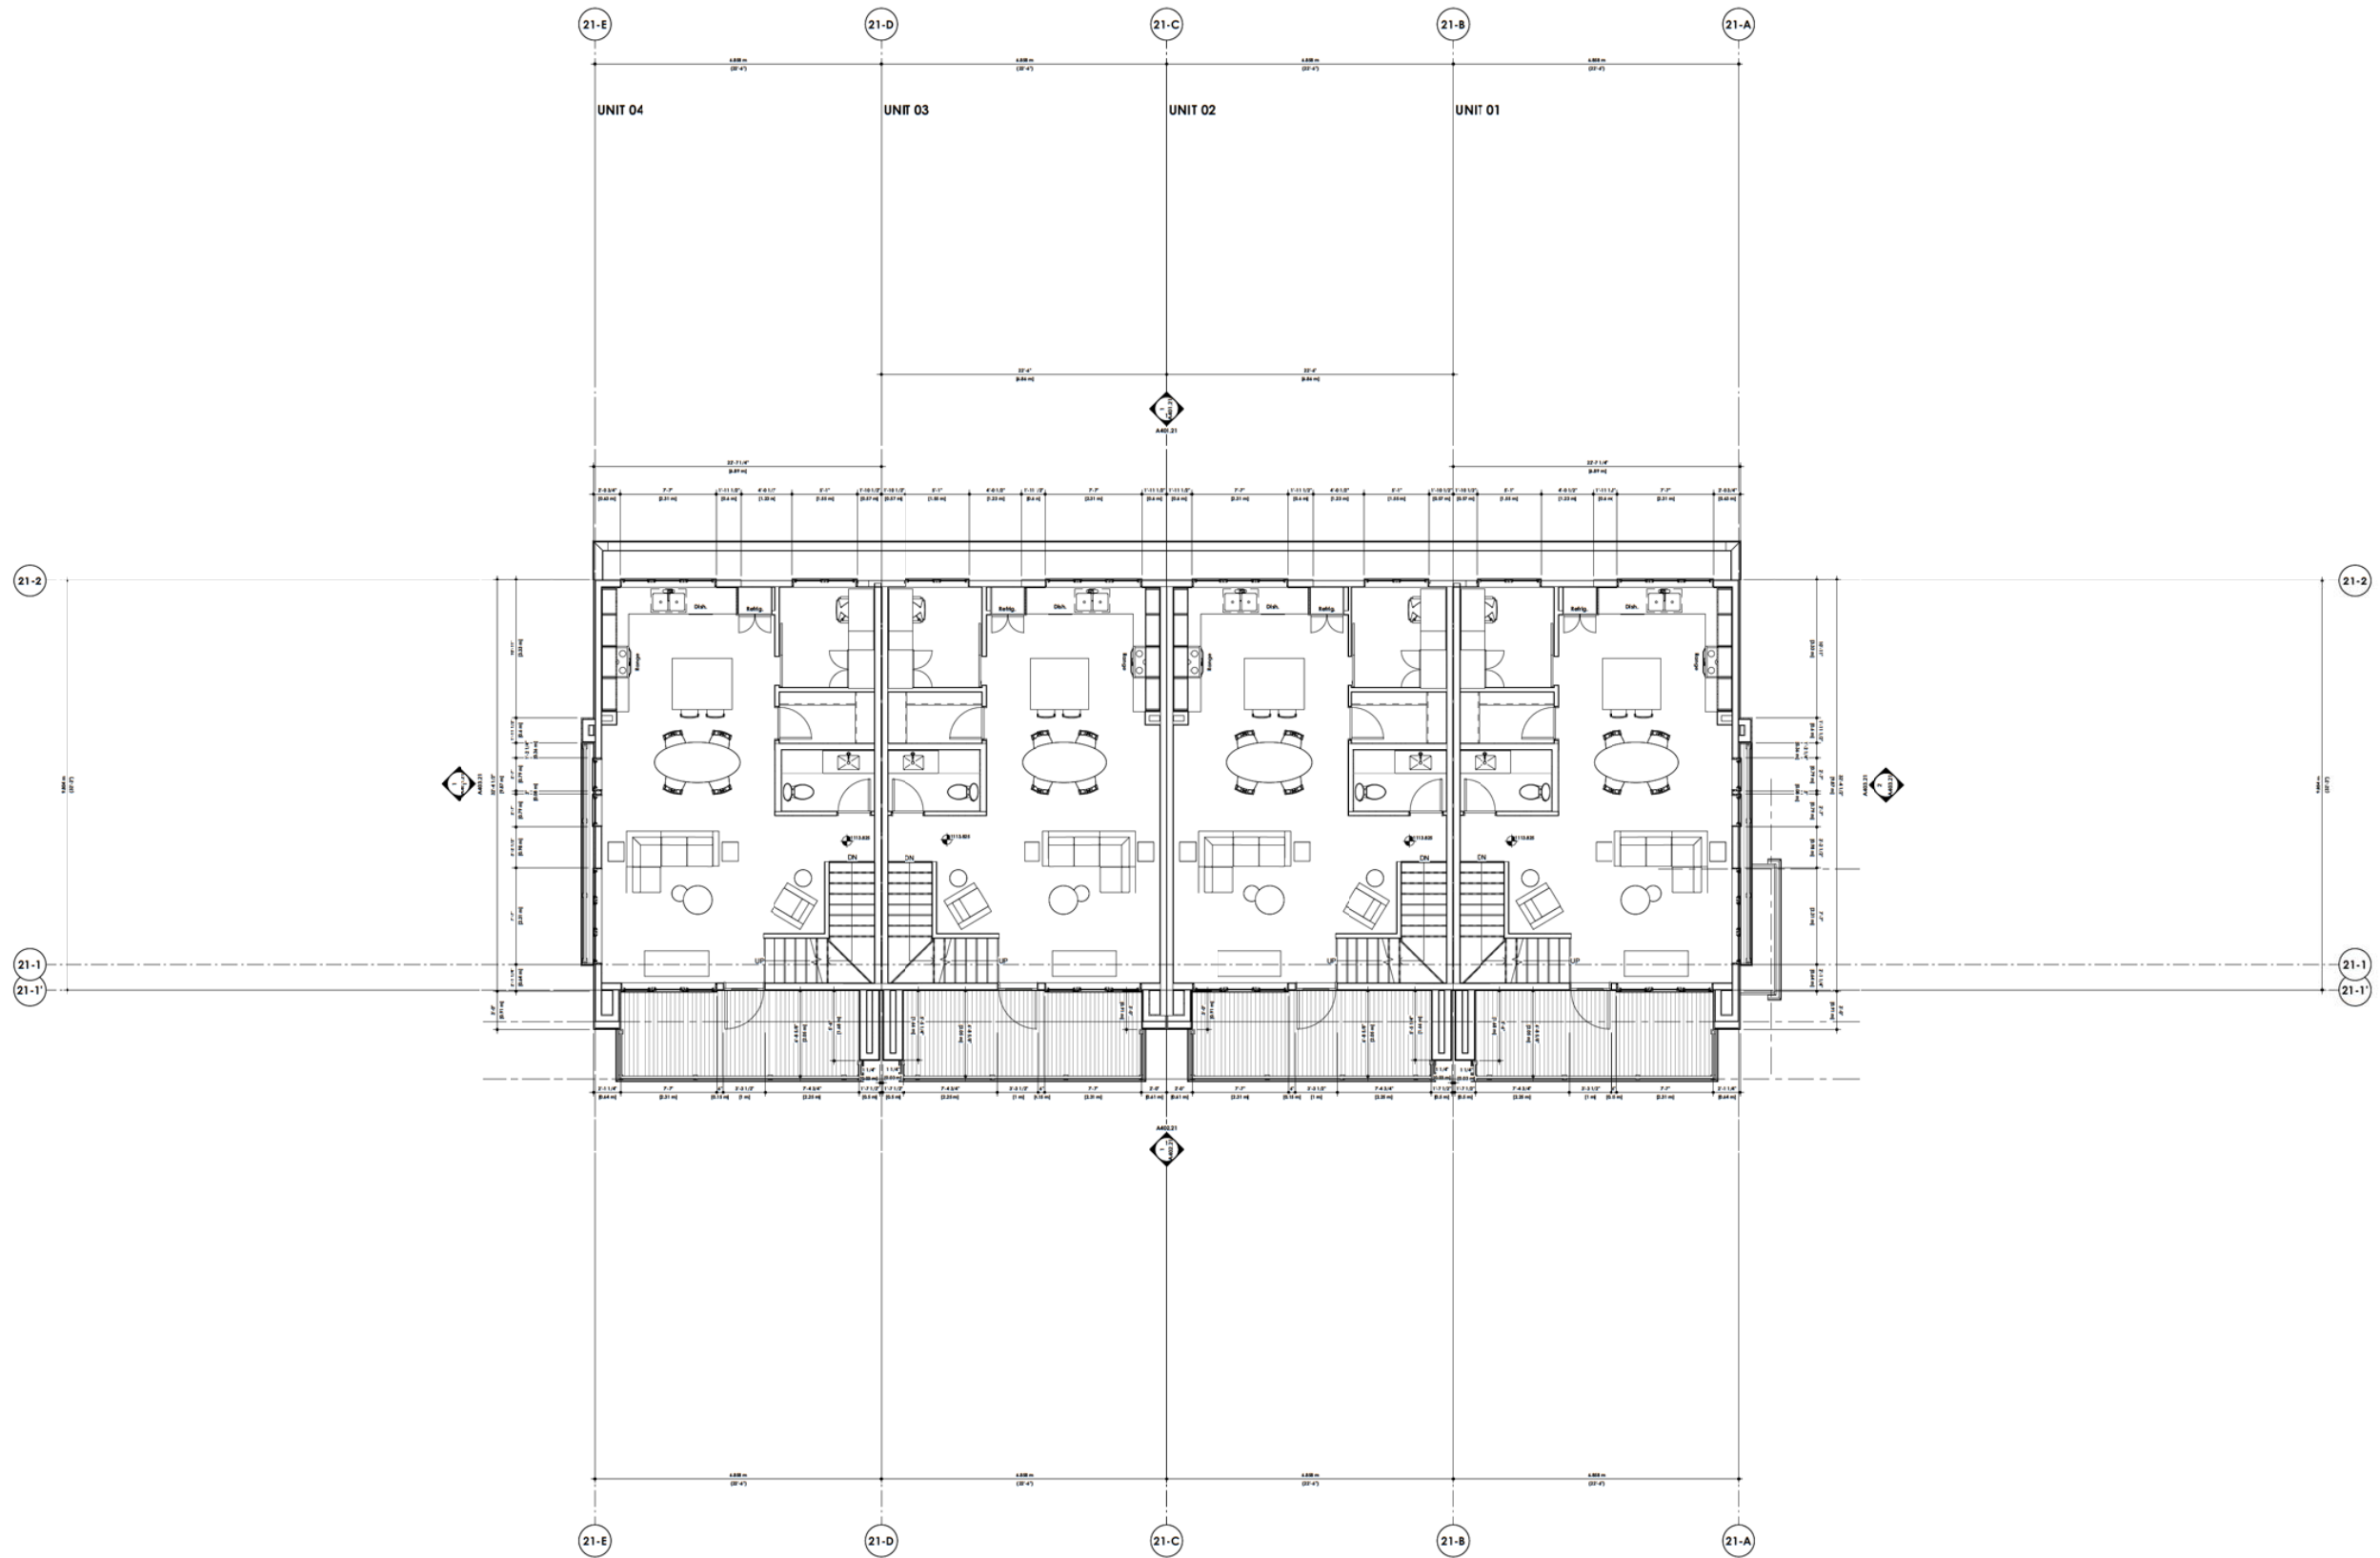DAVIGNON
MARTIN

Daigneon Martin Architecture & Interior Design
<https://www.daigneonmartin.ca/>

Calgary (HQ)
 237 8 Ave SE #403
 Calgary, Alberta T2G 5C3

Toronto
 50 Carol St.
 Toronto, Ontario M4M 3G3

Copyright Plans, sketches, graphic representations and specifications are instruments of design, whether the project is executed or not and will remain the property of Designforce Architecture, Inc. They represent the intellectual property of Designforce Architecture, Inc. and its graphic representations and specifications for information and reference in connection with your work and development of the project. Except for reference purposes, the plans, sketches, drawings, graphic representations and specifications should not be used for other applications to the project or any other project. All parts of these drawings shall not be reproduced or used without the permission of the Designforce Architecture, Inc.

The contractor shall verify dimensions and specifications before and during the construction of the project. Designforce Architecture, Inc. and its subcontractors shall not be responsible for any errors and misunderstandings not be reported to the architect.

2020///15

DTR-D	22/04/09	Issued for DTR-2	GO
DTR-C	22/04/09	Issued for DTR-2	GO
DTR-B	22/04/08	Issued for DTR-2	GO
DTR-A	22/03/01	Issued for DTR-1	GO
A	Code	Revision	By

Project
Trinity

1453 No'ia Drive SW
Calgary, Alberta, Canada
Tel 11 Block 2 Mar 143 2944

Project No.	Sho
2020.07/18	Pre
Drawn	Ch
Gregoire D.	ED


Scale
1/4" = 1'-0"

Sheet Title

**Building 21 - Floor Plan -
Level 1**

Sheet No. 100

A202.21

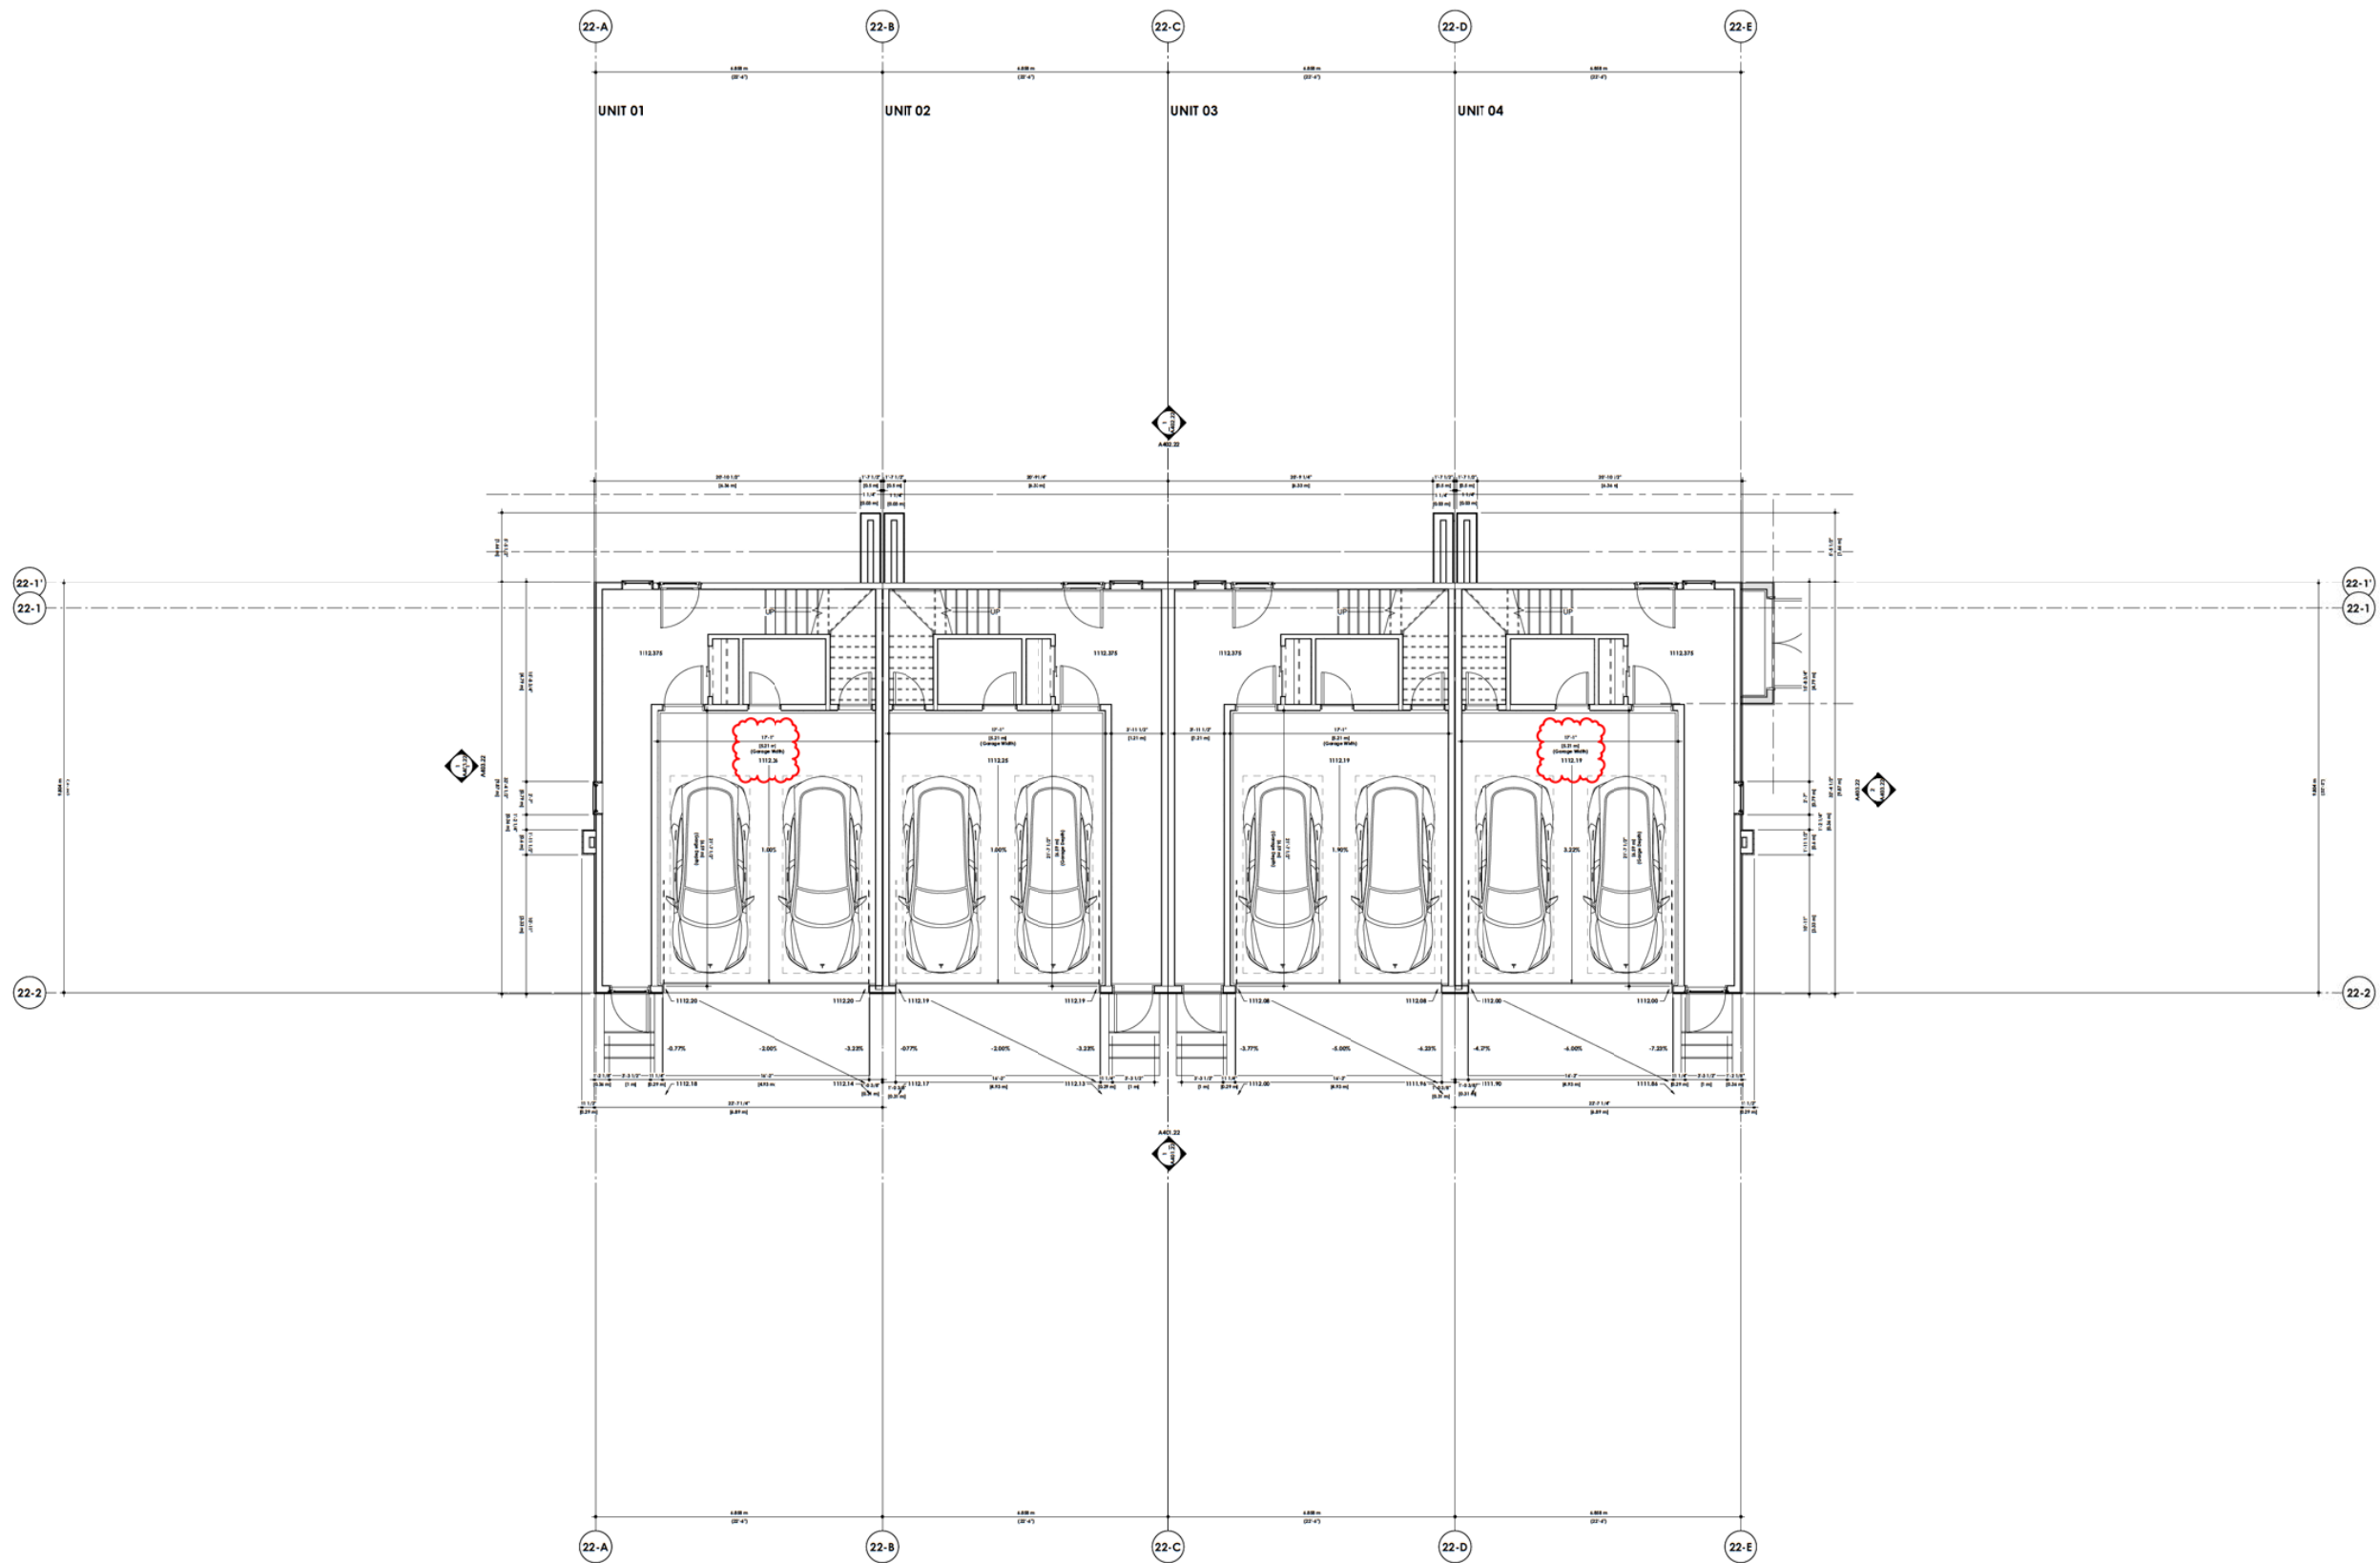

**DAVIGNON
MARTIN**
Davignon Martin Architects & Interior Design
1800 Avenue des Canadiens
Calgary, Alberta T2C 3C3
Canada
Tel: 403.243.1111
Fax: 403.243.1112
Email: info@dm.ca


Copyright 2020. All rights reserved. This drawing is the property of Davignon Martin Architects & Interior Design. It is not to be reproduced, stored in a retrieval system, or transmitted in any form or by any means, electronic, mechanical, photocopying, recording, or by any information storage and retrieval system, without the prior written permission of Davignon Martin Architects & Interior Design. The information contained herein is for informational purposes only and does not constitute an offer of any financial product or service. 

2020///15

Rev	Date	Description	By
01	2020/09/09	Revised for CDR-2	DD
02	2020/09/09	Revised for CDR-2	DD
Project
Trinity
1422 North Dakota St
Calgary, Alberta T2C 3C3
Project No.
3000/1116
Start Date
Project Name
Project No.

Scale
1/4" = 1'-0"
Sheet Title
Building 22 - Floor Plan -
Basement
Sheet No.
A201.22

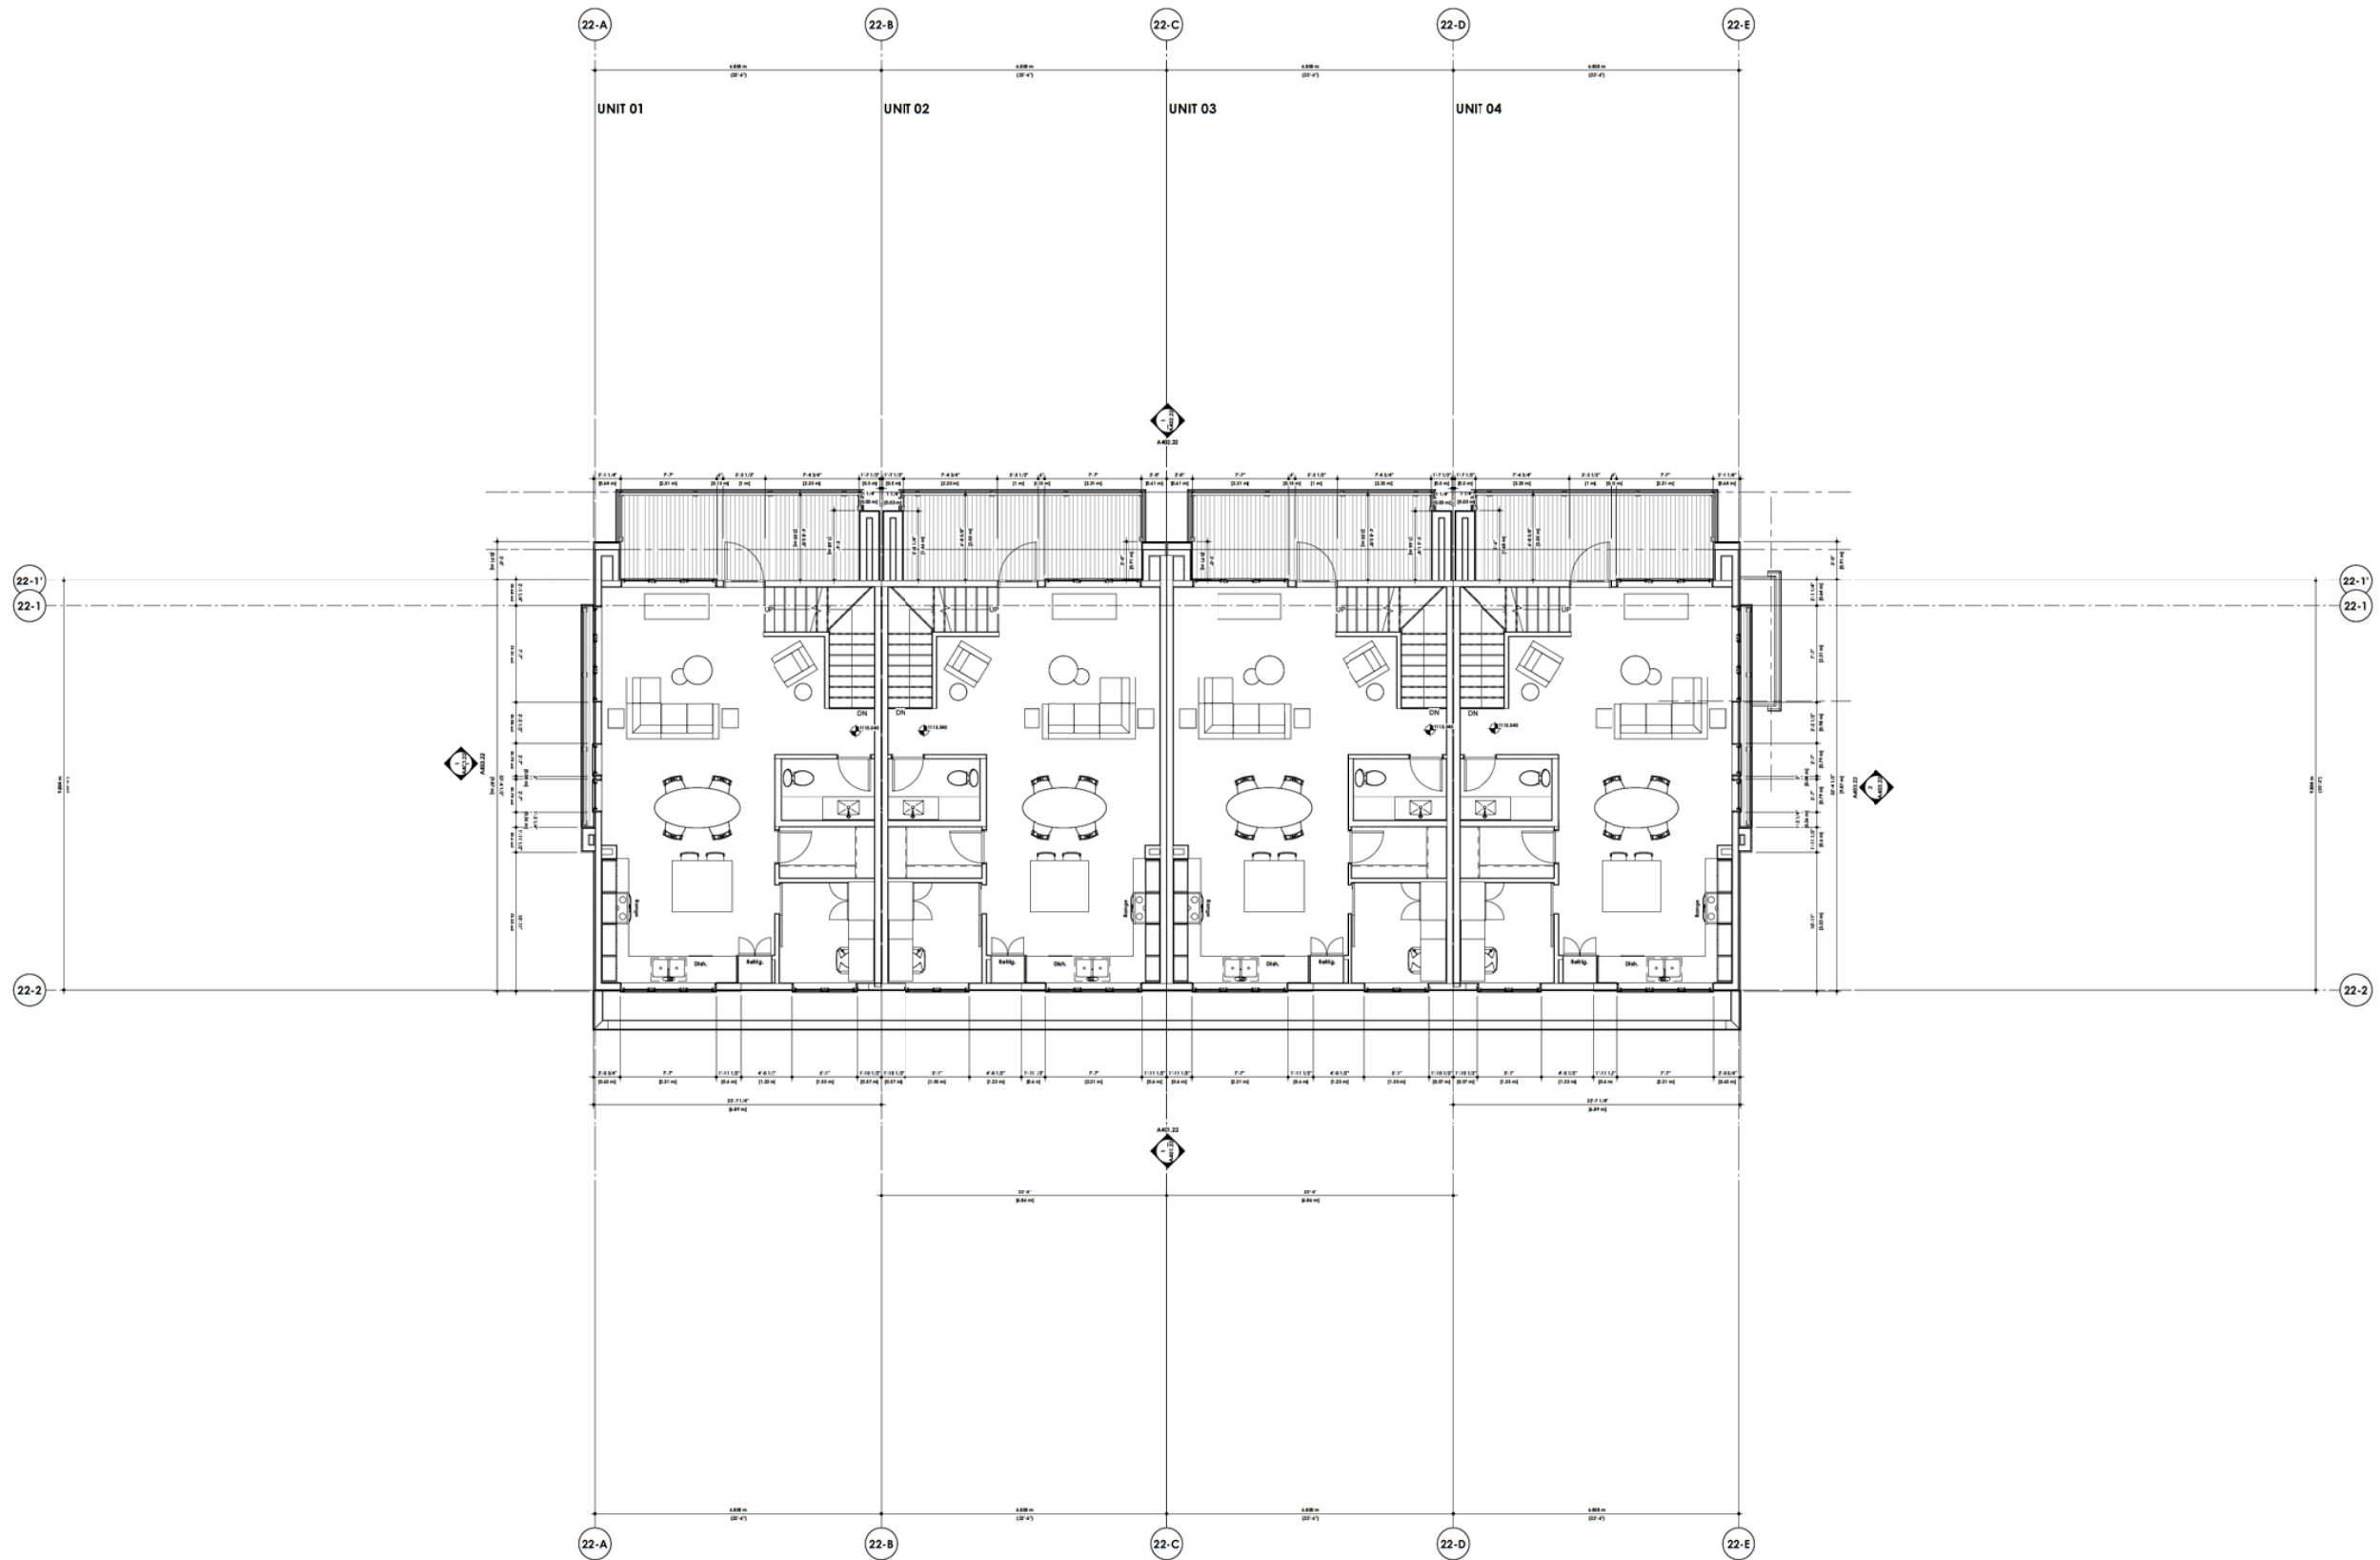DAVIGNON
MARTIN

Daigneon Martin Architecture & Interior Design
<https://www.daigneonmartin.ca/>

Calgary (HQ)
 237 8 Ave SE #403
 Calgary, Alberta T2G 5C3

Toronto
 50 Carol St.
 Toronto, Ontario M4M 3G3

Copyright Flors, reserves graphic representations and specifications as its own work. Therefore, the project is delivered in its final state and remains the property of Designstudio Architects. They may retain copies, including reproductions, copies, plans, sketches, drawings, graphic representations and specific facts for information and reference in connection with your use and/or ongoing use of the project. Except for reference purposes, the plans, sketches, drawings, graphic representations and specifications shall not be used for other projects or alterations to the project or any other project. All parts of these drawings shall not be reproduced or used without the permission of the Designstudio Architects.

2020///15

DTR-D	22/04/09	Issued for DTR-2	GO
DTR-C	22/04/09	Issued for DTR-2	GO
DTR-B	22/04/08	Issued for DTR-2	GO
DTR-A	22/03/01	Issued for DTR-1	GO
A	Code	Revision	By

Project
Trinity

1453 No. 6 Drive SW
Calgary, Alberta, Canada
Tel: 416 291 2944


Project No.	Start Date
2020/7/15	Project_Issue_Date
Drawn	Checked
Gregoire D.	RD

Scale
1/4" = 1'-0"

Sheet Title

**Building 22 - Floor Plan -
Level 1**

Sheet No. 100

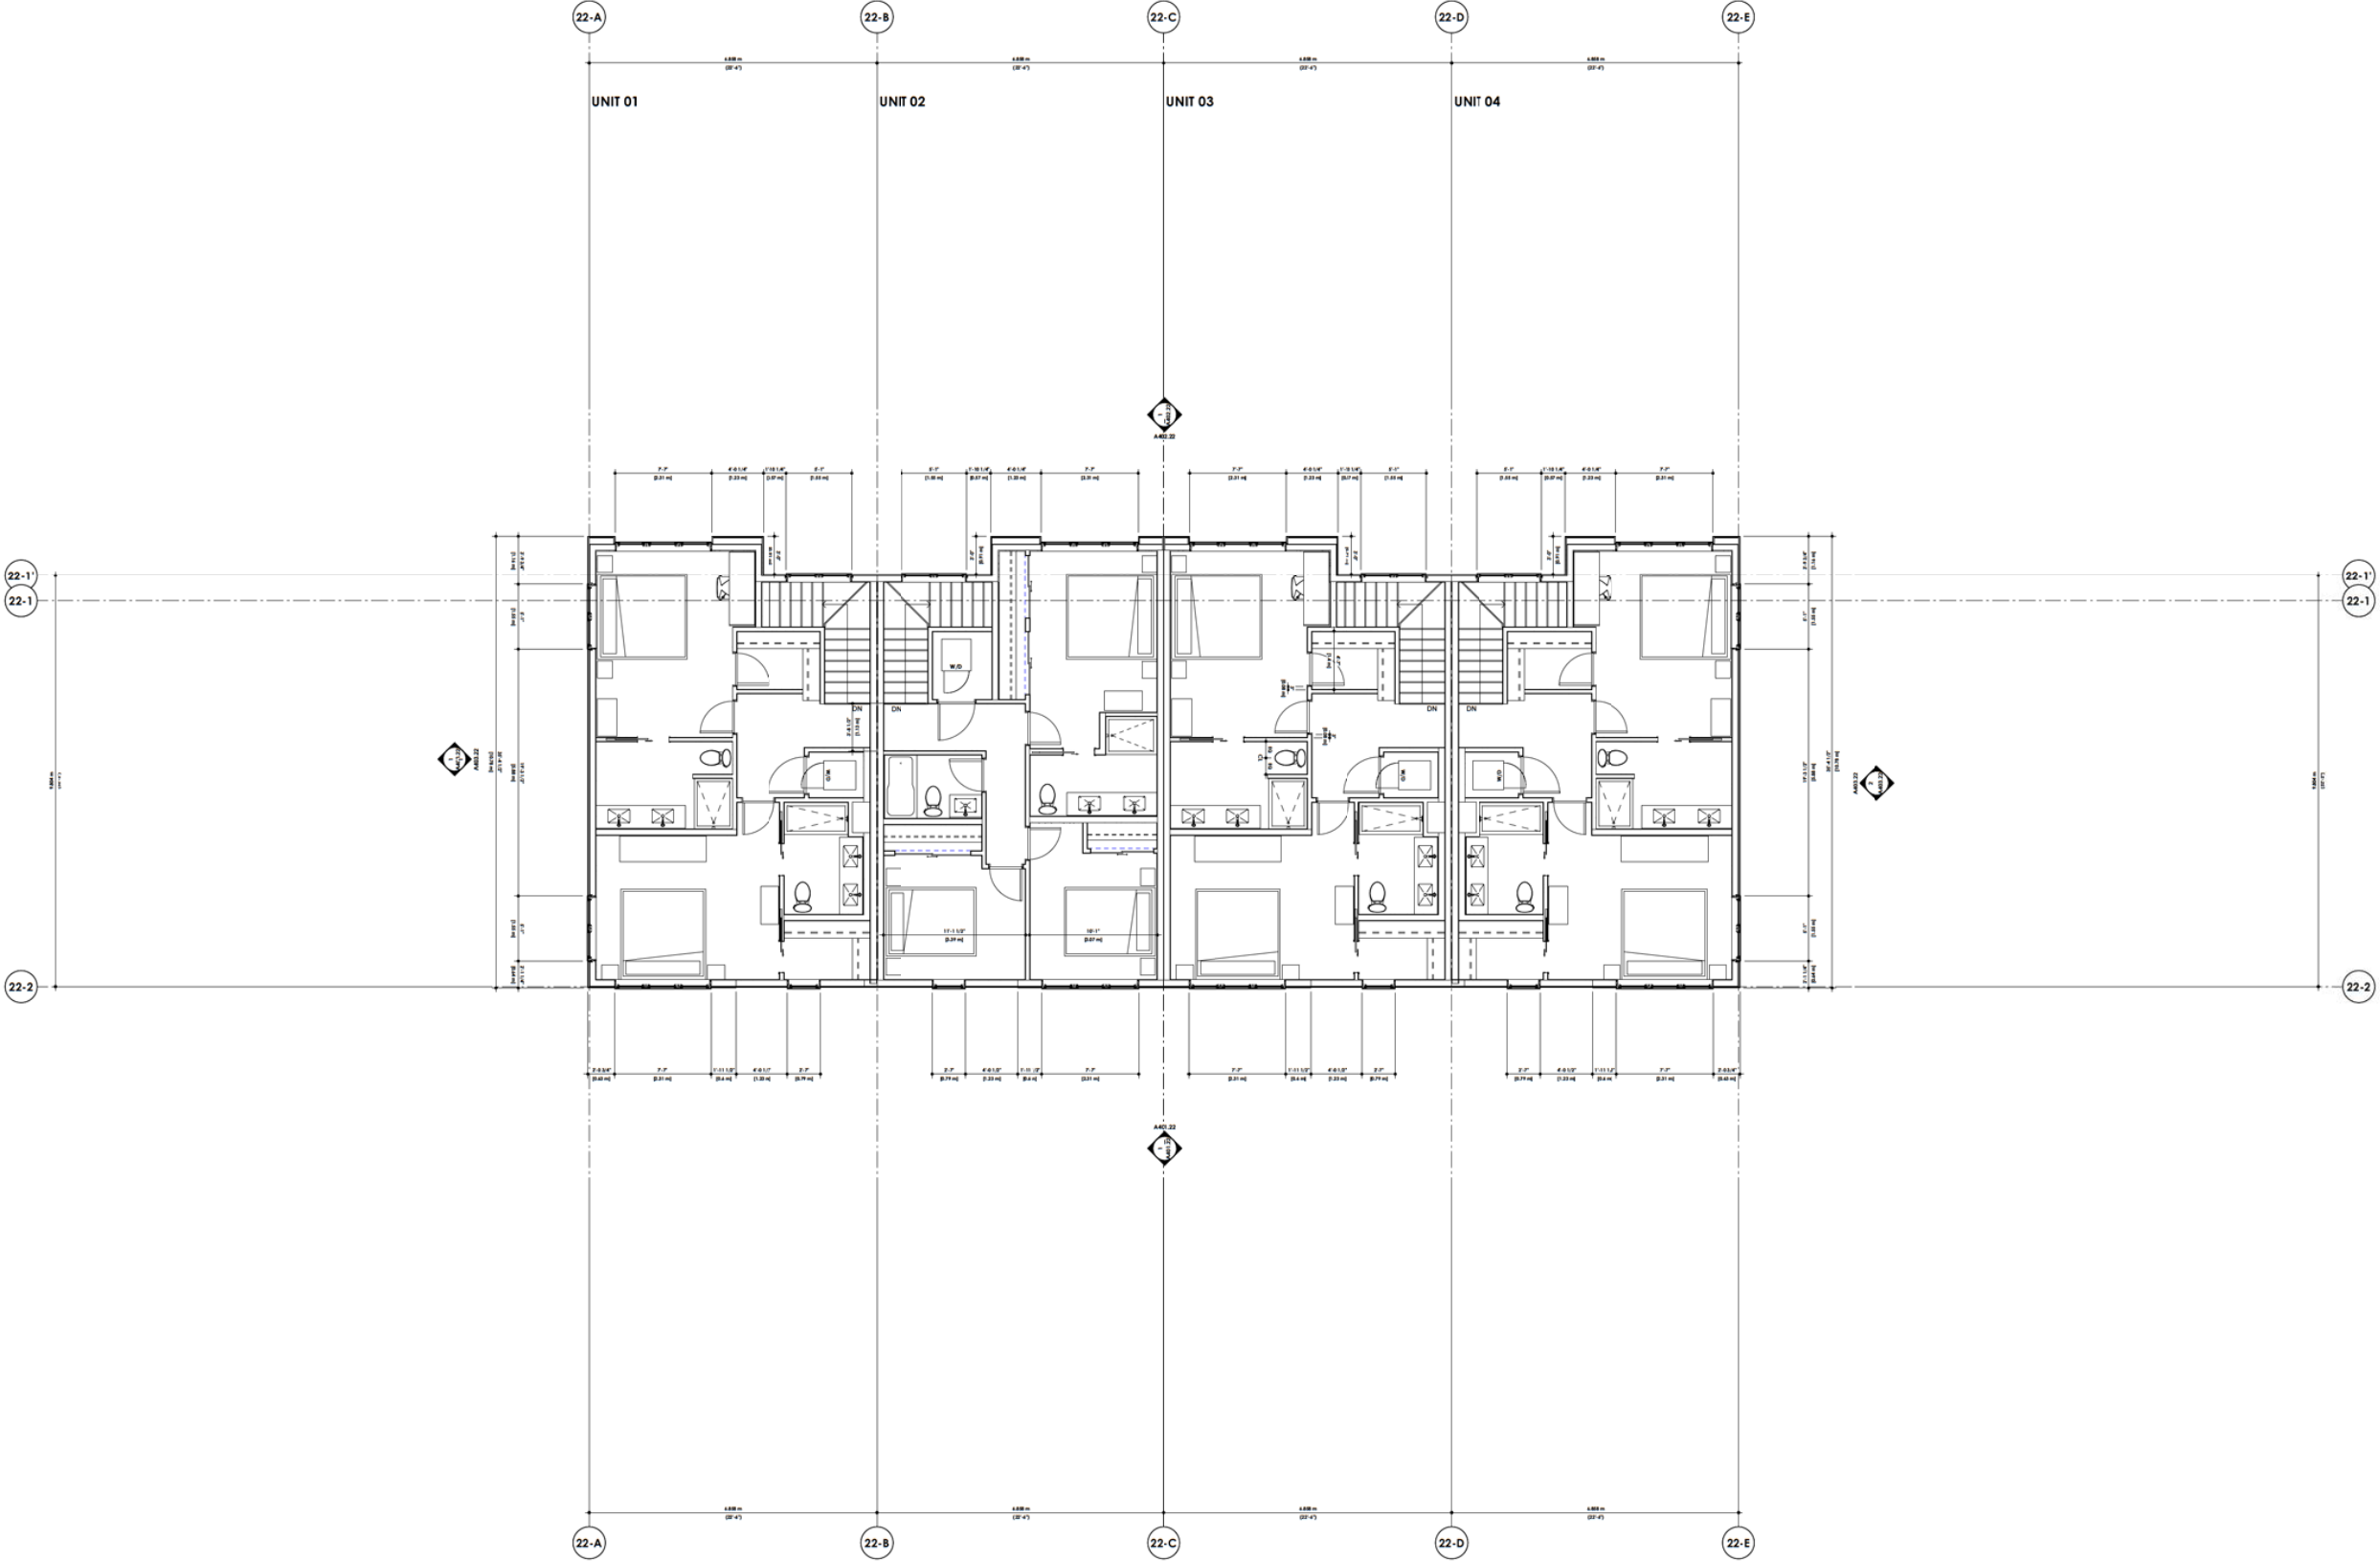

DAVIGNON
MARTIN

Design: Martin Architecture & Interior Design
1800 Avenue Road, Suite 100
Calgary, Alberta T2G 3C3
Tel: 403.243.1111
Fax: 403.243.1112
Email: info@martinarchitect.com

Copyright 2022. All rights reserved. No part of this document may be reproduced, stored in a retrieval system, or transmitted, in any form or by any means, electronic, mechanical, photocopying, recording, or by any information storage and retrieval system, without the prior written permission of Martin Architecture & Interior Design. The copyright owner hereby disclaims any liability for any errors or omissions in this document. 

2020///15

Scale
1/4" = 1'-0"

Sheet Title
Building 22 - Floor Plan -
Level 2

Sheet No.
A203.22


Project
Trinity
1422 North Dakota St
Calgary, Alberta T2C 1P4

Project No.
3000/116

Drawn
Gregory D.

Start Date
Project Issue Date
Checked
RD

DATE	BY	REVISION
2020/09/09	RD	Revised for CDR-2
2020/09/09	RD	Revised for CDR-3
2020/09/09	RD	Revised for CDR-2
2020/09/09	RD	Revised for CDR-1
2020/09/09	RD	Revised for CDR-1

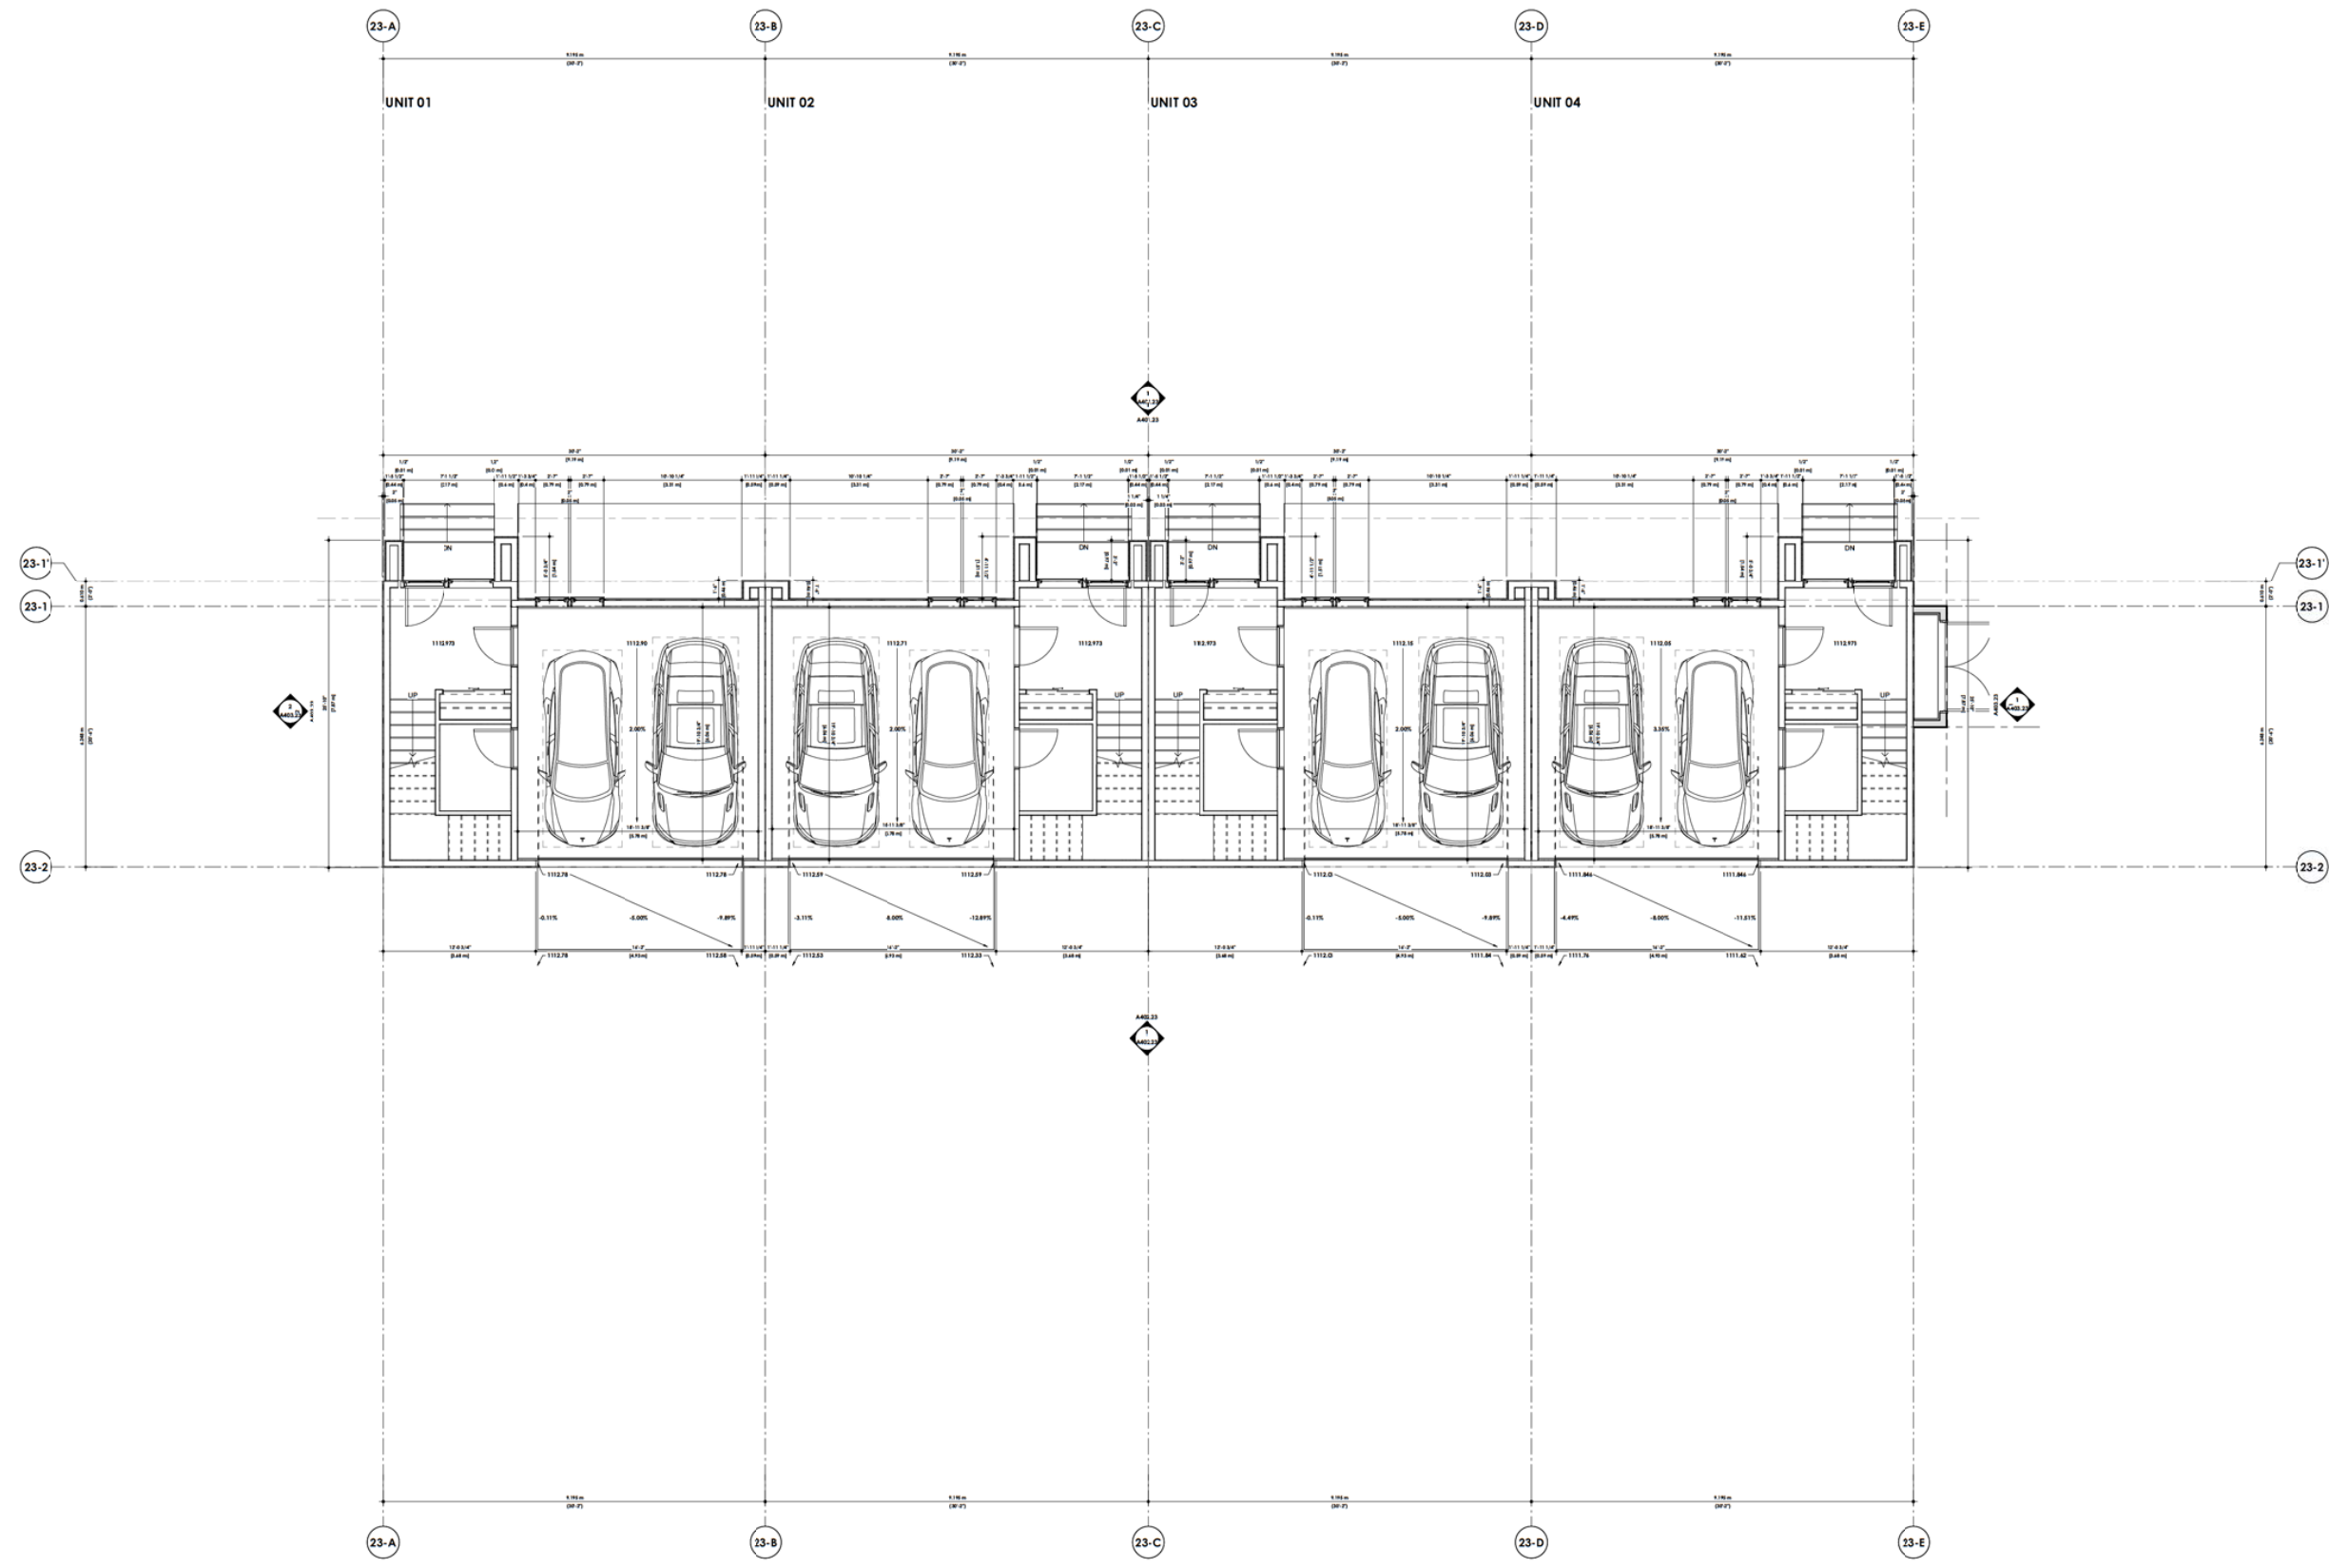

**DAVIGNON
MARTIN**
Designers Architects & Interior Design
1800 Avenue du Commerce
Calgary, Alberta T2C 3C3
Canada
Tel: (403) 243-1111
Fax: (403) 243-1112
Email: info@dm.ca

Copyright 2020. All rights reserved. This document is the property of Davignon Martin. No part of this document may be reproduced, stored in a retrieval system, or transmitted, in any form or by any means, electronic, mechanical, photocopying, recording, or by any information storage and retrieval system, without the prior written permission of Davignon Martin. The copyright owner shall be liable for any damages, including reasonable attorneys' fees, caused by the use of this document in any manner not intended by the copyright owner.


2020/11/15

Scale
North

DATE	2020/09	REVISION	FOR	BY
DATE	2020/09	REVISION	FOR	BY
DATE	2020/09	REVISION	FOR	BY
DATE	2020/09	REVISION	FOR	BY
DATE	2020/09	REVISION	FOR	BY

Project
Trinity
1422 North Dakota St
Calgary, Alberta T2C 3C3
Tel: (403) 243-1111
Fax: (403) 243-1112
Email: info@dm.ca

Scale
1/4" = 1'-0"
Sheet Title
Building 23 - Floor Plan -
Basement
Sheet No.
A201.23

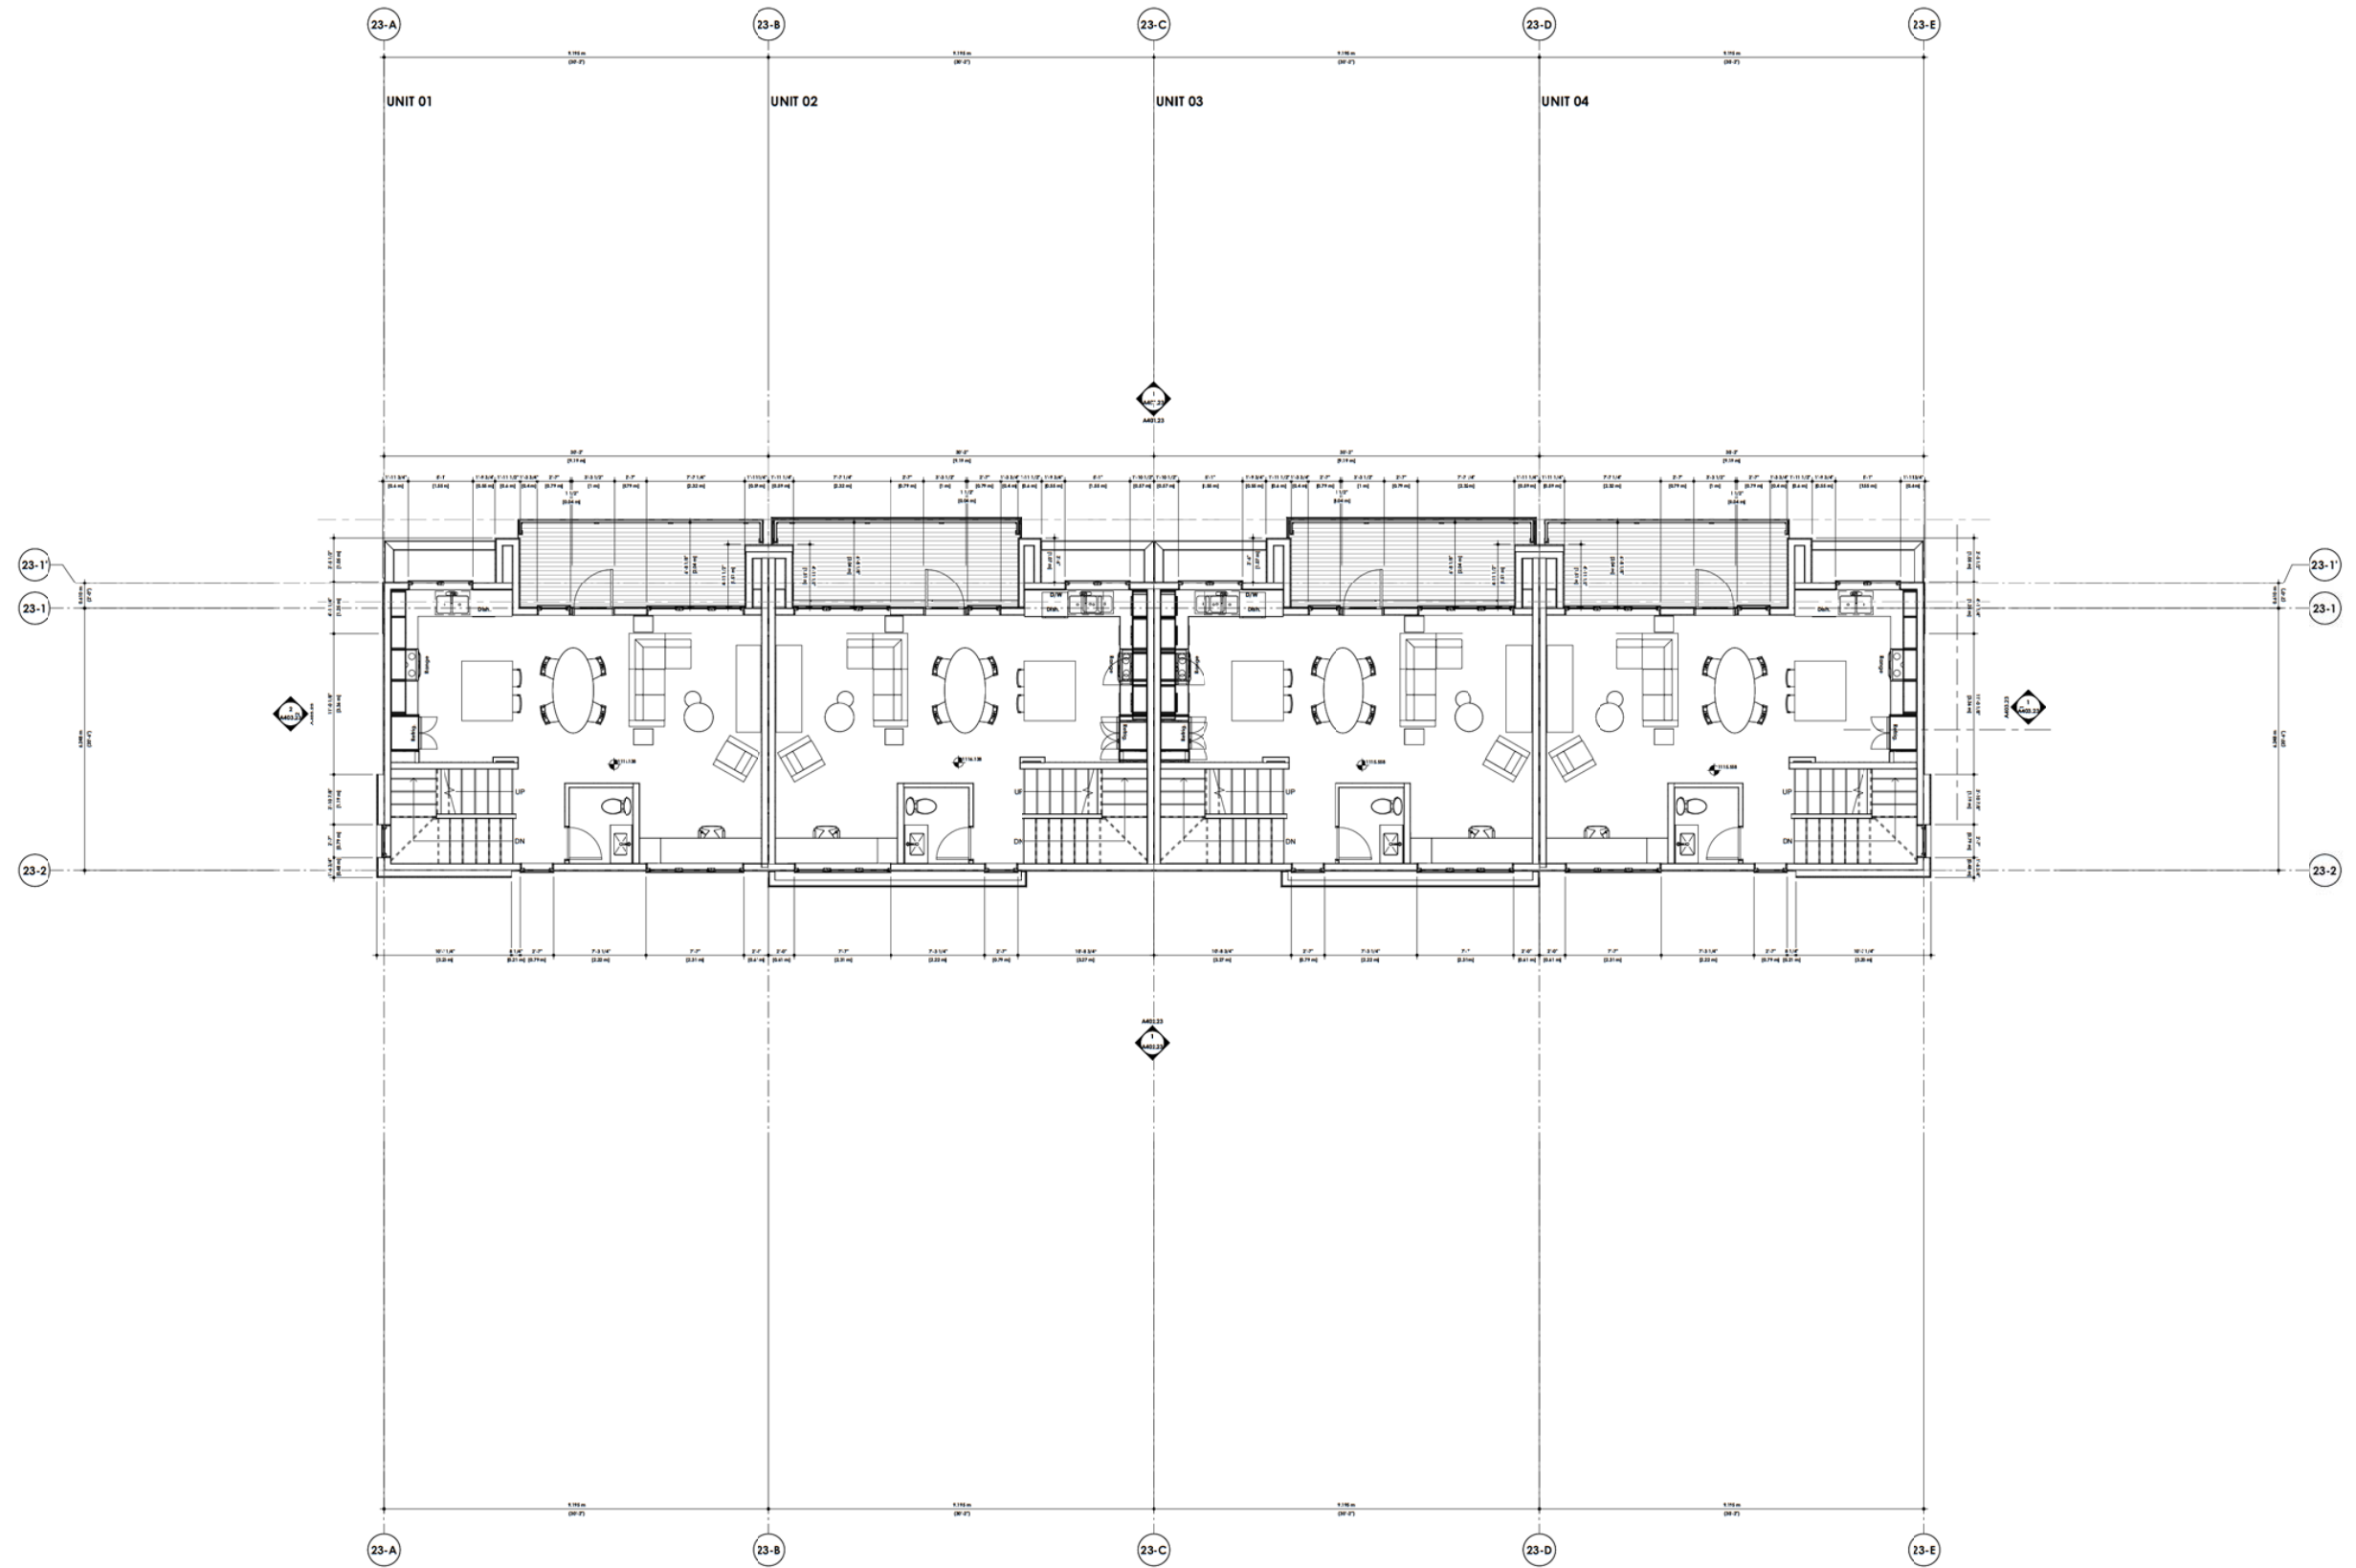DAVIGNON
MARTIN

Dalginon Martin Architecture & Interior Design
<https://www.dalginonmartin.ca/>

Calgary [HQ]
 237 8 Ave SE #402
 Calgary, Alberta T2G 5C3

Toronto
 50 Carol St.
 Toronto, Ontario M4M 3G3

Copyright Plans, drawings, graphic representations and specifications or instructions of service, whether the project is awarded or not, shall remain the property of Designform Interiors Architecture. They may contain copies, including nonexclusive copies, of prior drawings, drawings, graphic representations and specifications, and may contain references to drawings, specifications and specifications in connection with your use and/or completion of the project. Except for reference purposes, the plans, drawings, drawings, graphic representations and specifications shall not be used for other projects or alterations to the project or any other project. All parts of these drawings shall not be reproduced or used without the permission of the Designform Interiors Architecture.

The contractor shall verify all dimensions and specifications before and during the construction of the project. Any errors, omissions and misunderstandings must be reported to the Architect.

2020//15

OTR-D	22/02/09	Revised for OTR-2	GO
OTR-C	22/04/09	Issued for OTR-2	GO
OTR-B	22/04/08	Issued for OTR-2	GO
OTR-A	22/03/07	Issued for OTR-1	GO
A	Order	Revision	Rev

Project
Trinity


1453 Nola Drive SW
Calgary, Alberta, Canada

Project No.	Start Date
2020/1/16	Project Issue Date
Drawn	Checked
Gregorio D.	RD

Scale
1/4" = 1'-0"

Sheet Title
**Building 23 - Floor Plan -
Level 1**

Sheet No.
A202.23

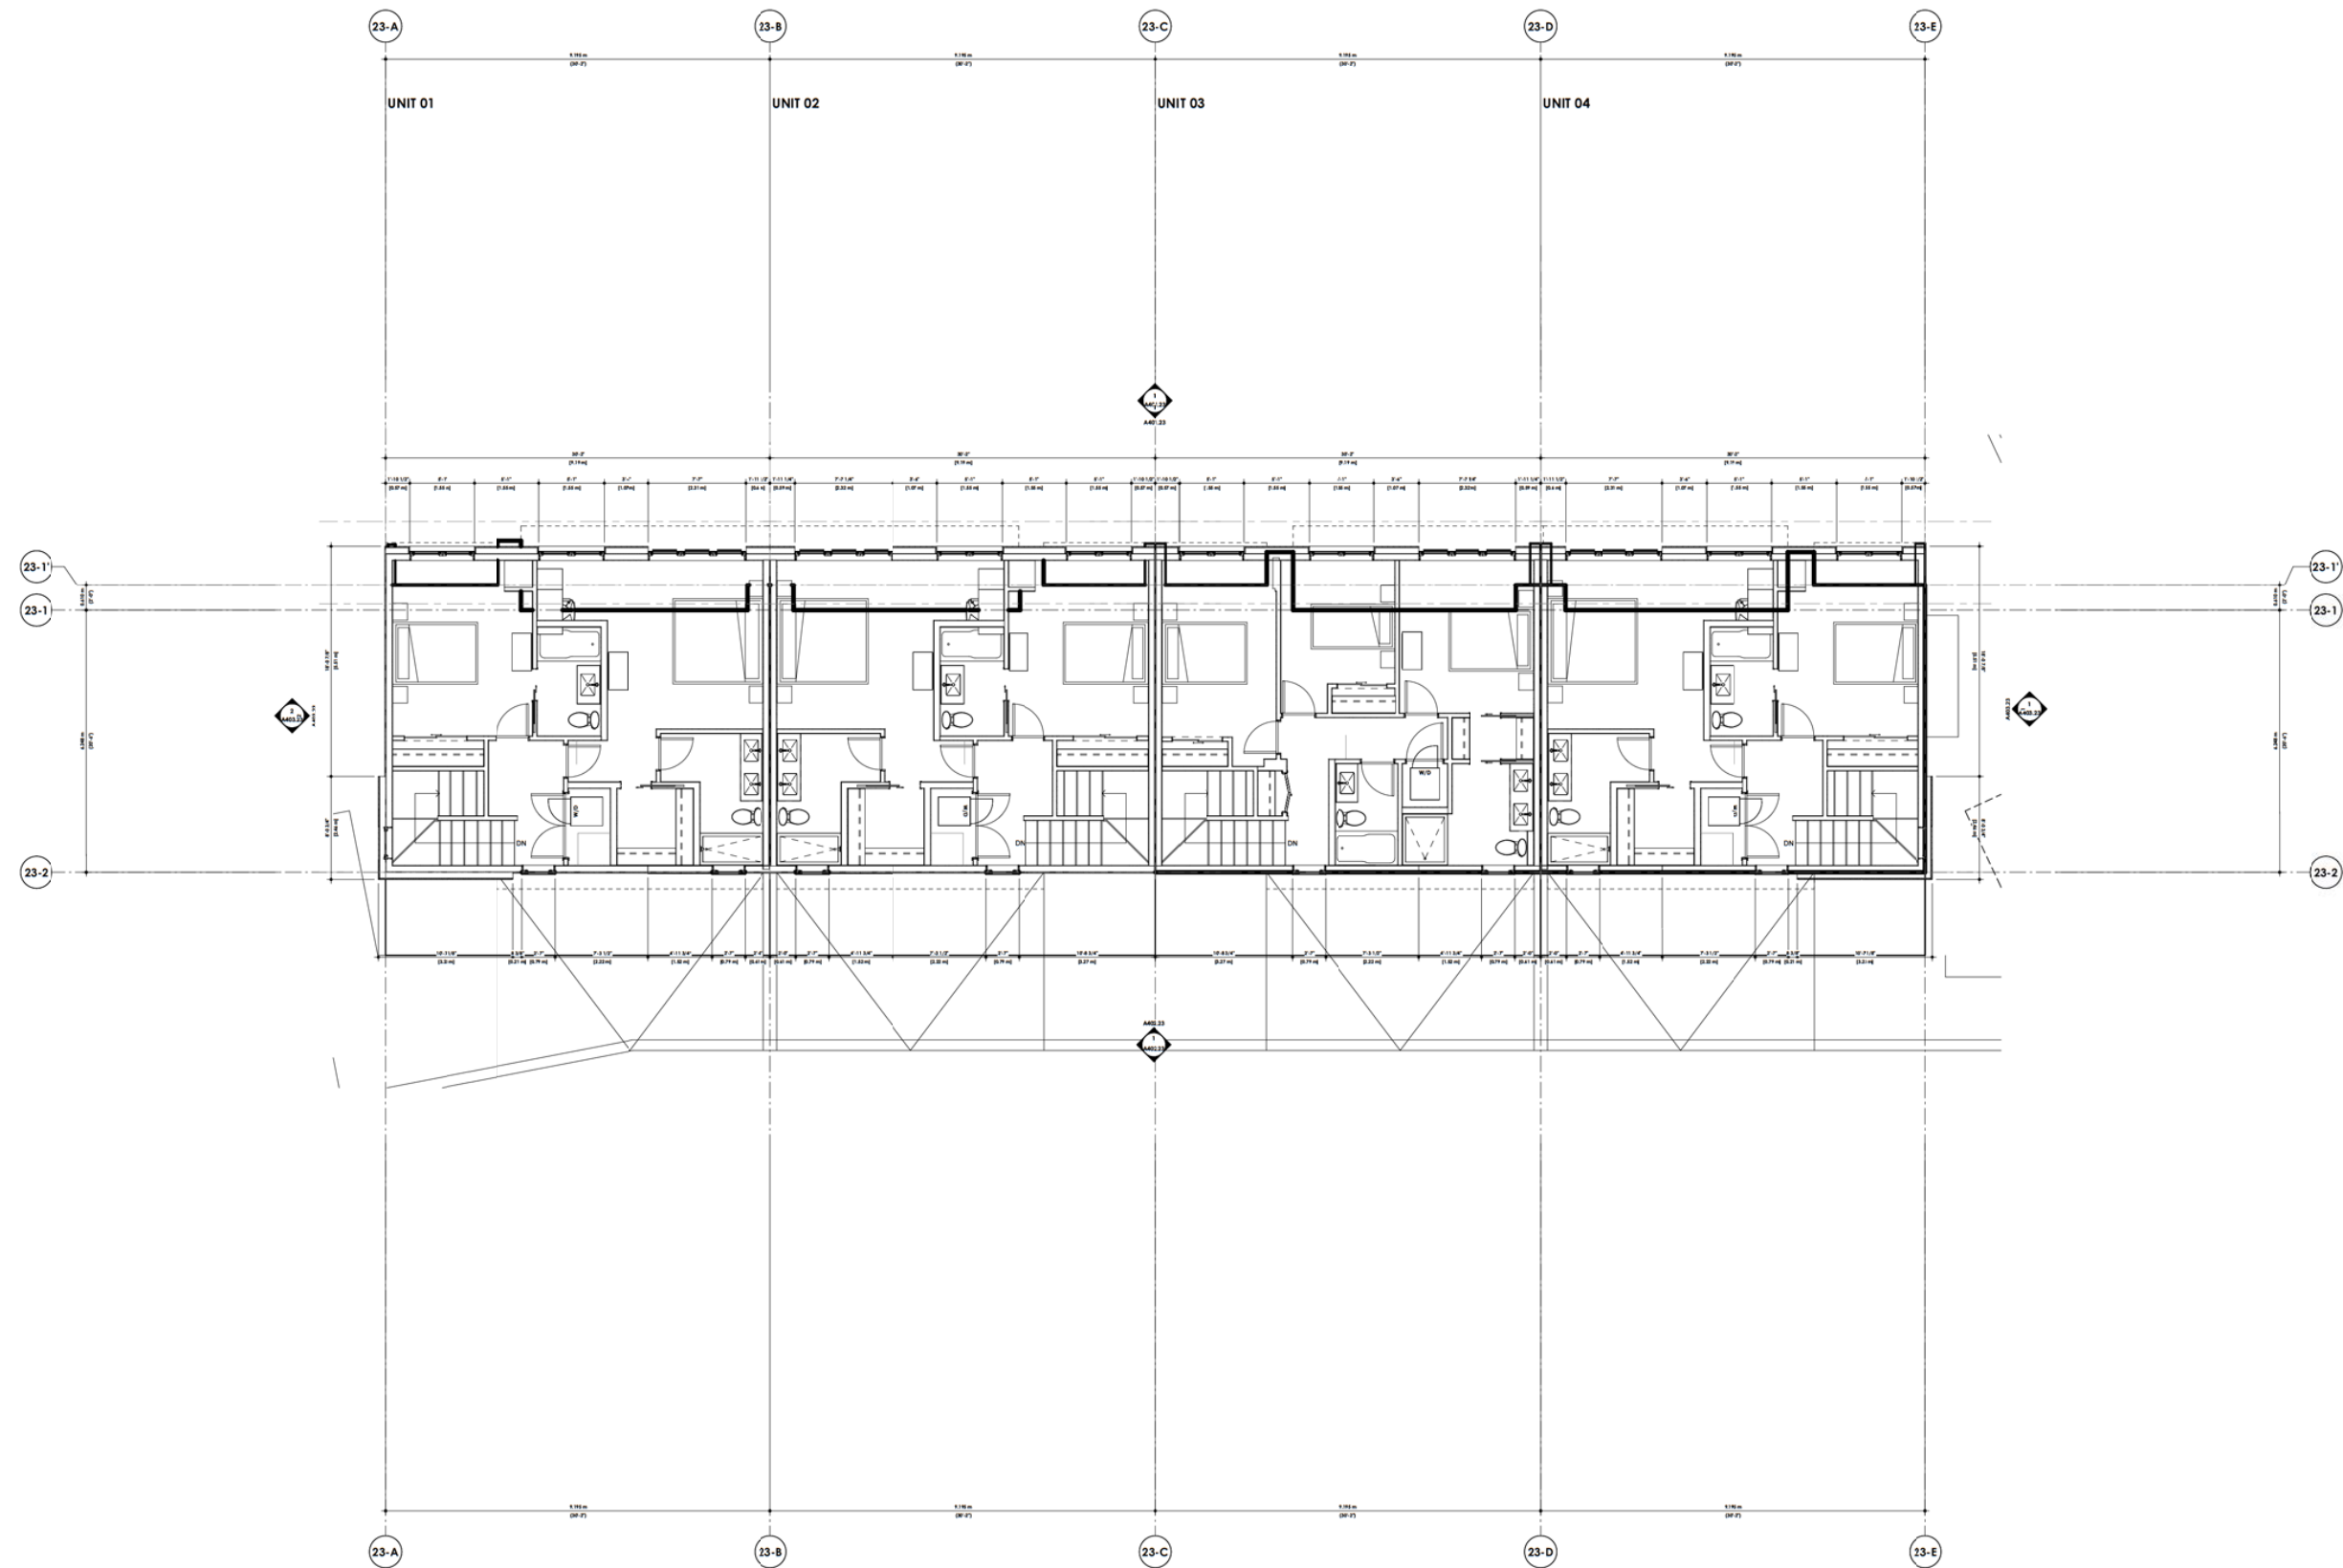

DAVIGNON
MARTIN

DAVIGNON MARTIN ARCHITECTURE & INTERIOR DESIGN
1800 Avenue Dufferin
Calgary, Alberta T2G 3C3
Canada
Tel: 403.241.1111
Fax: 403.241.1112
www.davignonmartin.ca

Copyright 2020. All rights reserved. This document is the property of DAVIGNON MARTIN ARCHITECTURE & INTERIOR DESIGN. It is not to be reproduced, stored in a retrieval system, or transmitted in any form or by any means, electronic, mechanical, photocopying, recording, or by any information storage and retrieval system, without the prior written permission of DAVIGNON MARTIN ARCHITECTURE & INTERIOR DESIGN. For more information, please contact DAVIGNON MARTIN ARCHITECTURE & INTERIOR DESIGN at 403.241.1111.

The content of this document is the property of DAVIGNON MARTIN ARCHITECTURE & INTERIOR DESIGN. It is not to be reproduced, stored in a retrieval system, or transmitted in any form or by any means, electronic, mechanical, photocopying, recording, or by any information storage and retrieval system, without the prior written permission of DAVIGNON MARTIN ARCHITECTURE & INTERIOR DESIGN. For more information, please contact DAVIGNON MARTIN ARCHITECTURE & INTERIOR DESIGN at 403.241.1111.


2020///15

Scale
1/4" = 1'-0"

Project
Trinity
1422 North Dakota St
Calgary, Alberta T2C 1A4
Project No.
3000/176
Start Date
Project Issue Date
Drawn
Gregoire D.
Checked
RD

Sheet No.
A203.23

DATE	DESCRIPTION	BY
2020/09/09	Revised for CDR-2	GG
2020/09/09	Revised for CDR-2	GG
2020/09/09	Revised for CDR-2	GG
2020/09/09	Revised for CDR-1	GG
2020/09/09	Revised for CDR-1	GG

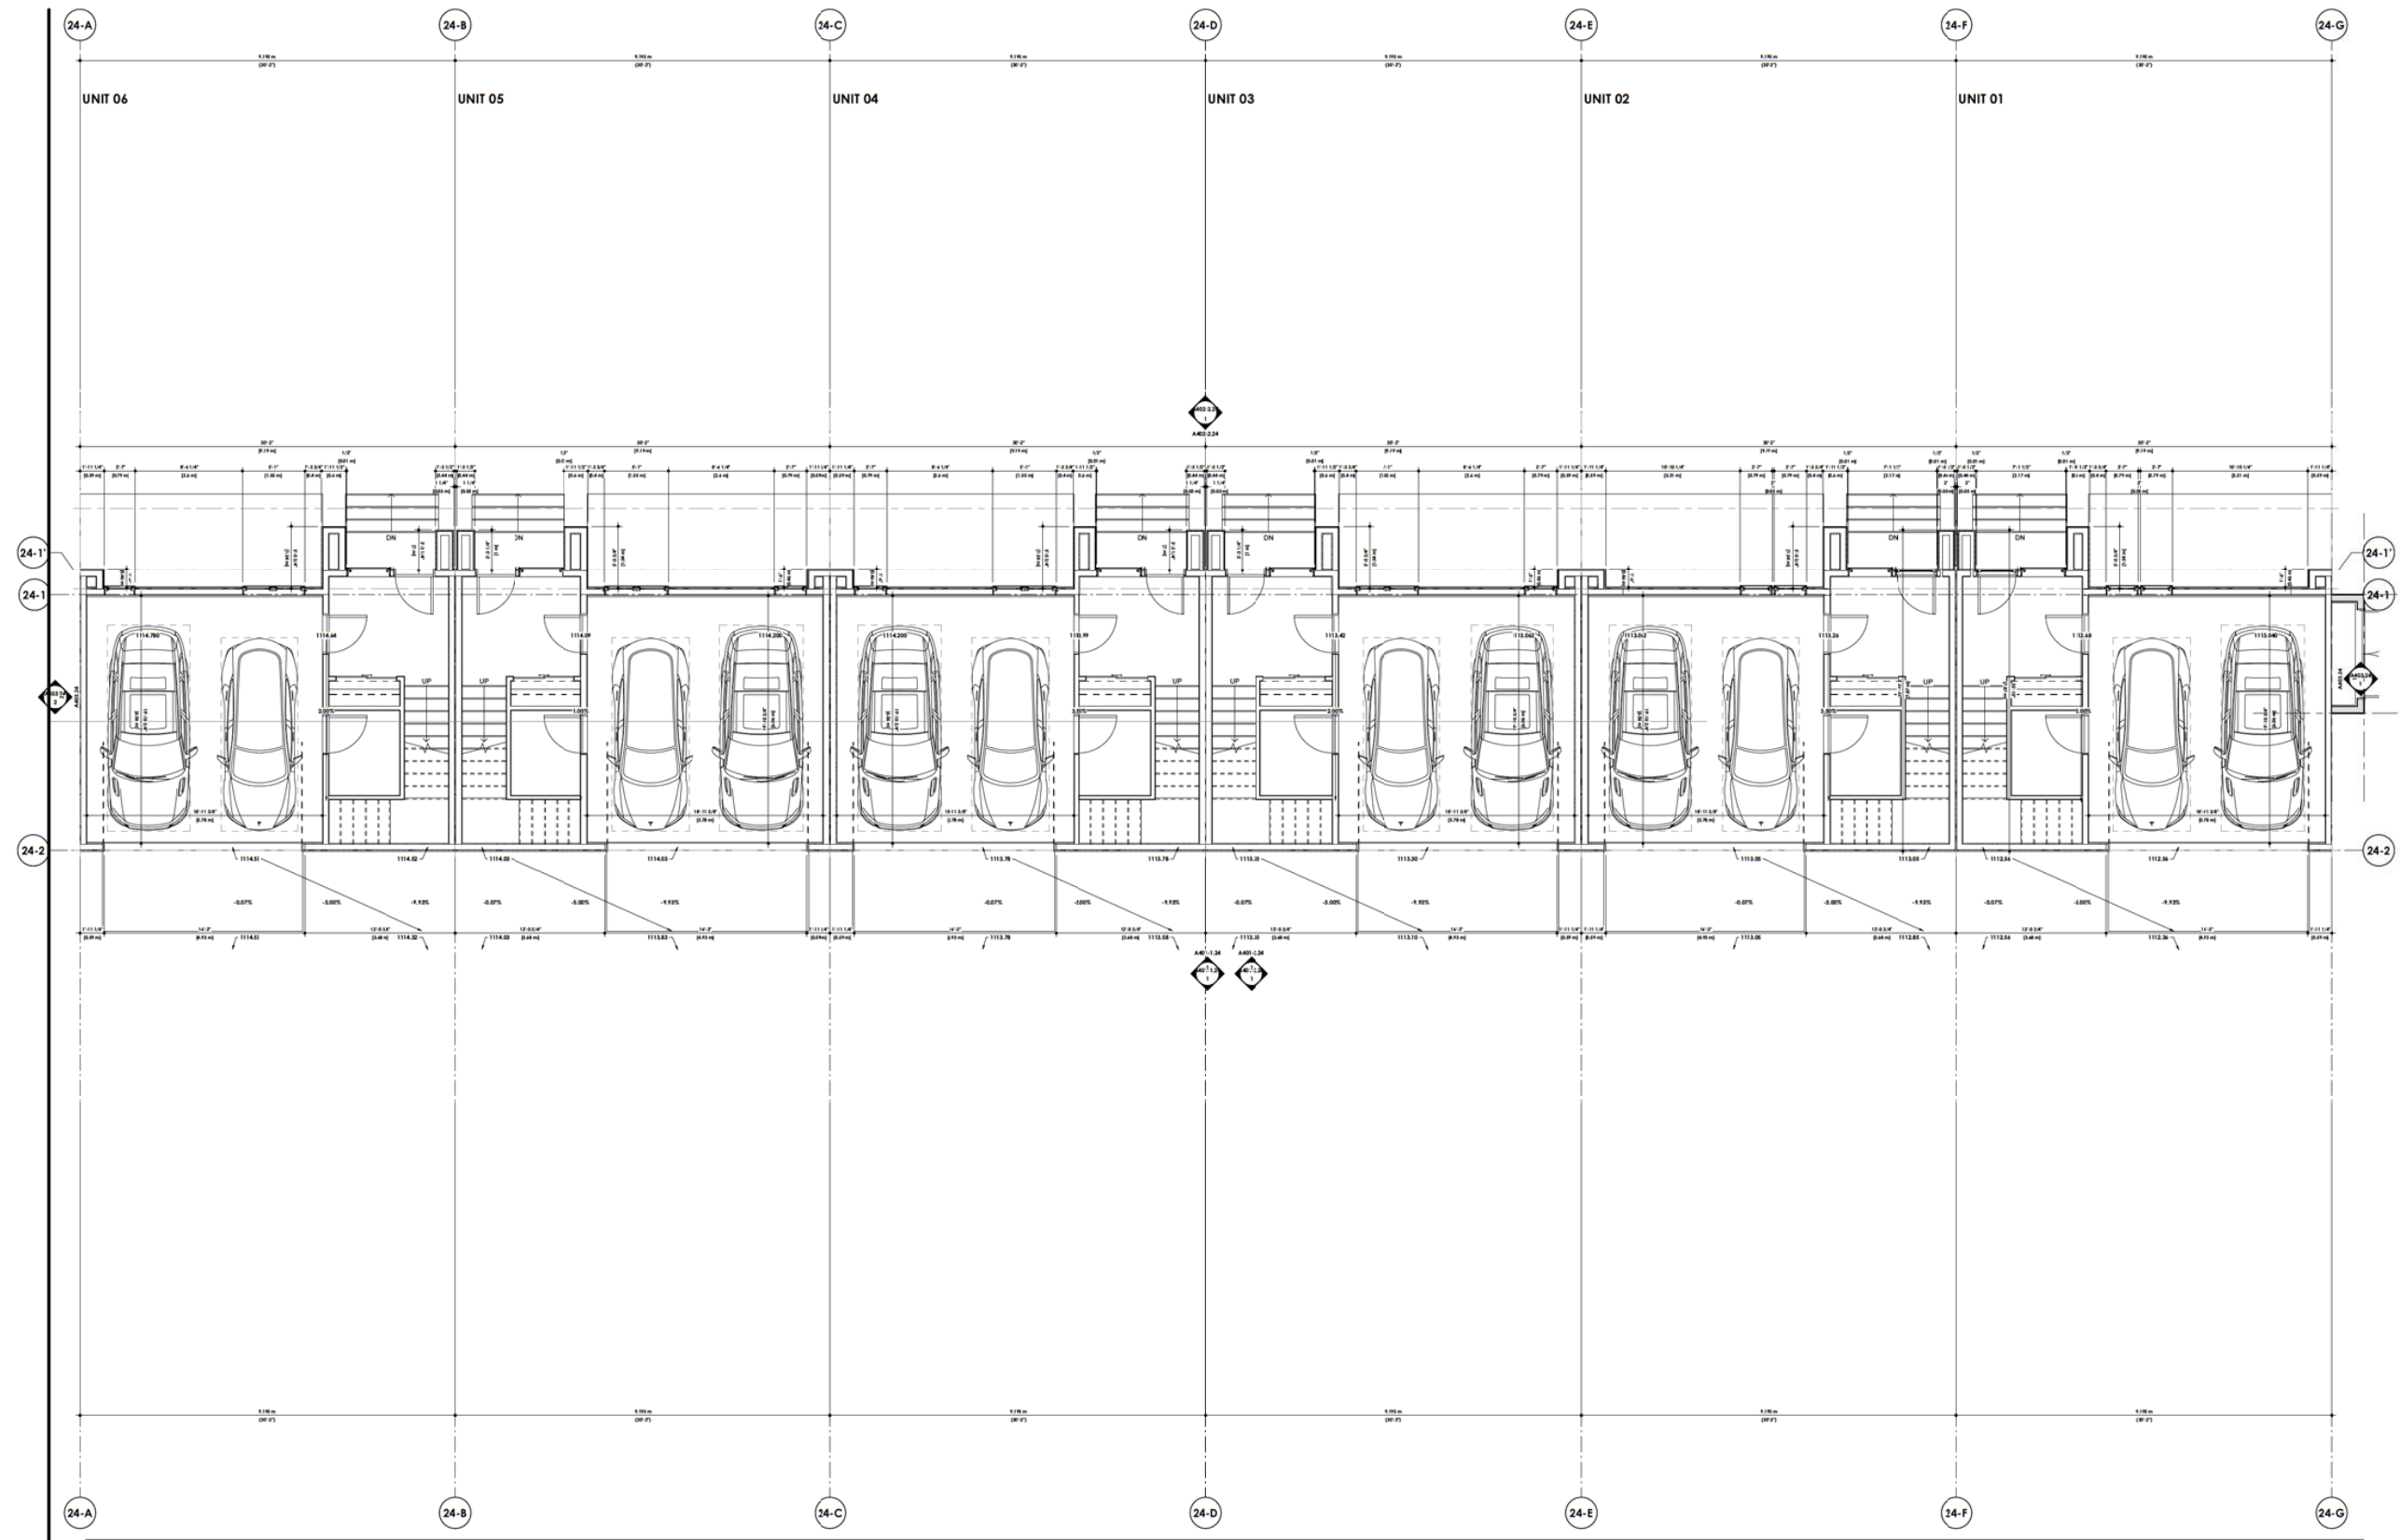

DAVIGNON
MARTIN

Design: Martin Architecture & Interior Design
1000 Avenue of the Americas
Calgary, Alberta T2C 3C3
Tel: 403.243.1111
Fax: 403.243.1112
Email: info@martinarchitect.com

2020/11/15

Scale

North


DATE	DESCRIPTION	BY
2020/11/15	Revised for CDR-2	DD
2020/11/15	Revised for CDR-3	DD
Project
Trinity
1422 North 24th St
Calgary, Alberta T2C 3C3
Tel: 403.243.1111
Fax: 403.243.1112
Email: info@martinarchitect.com


Scale
1/4" = 1'-0"

Sheet Title
Building 24 - Floor Plan -
Basement

Sheet No.
A201.24

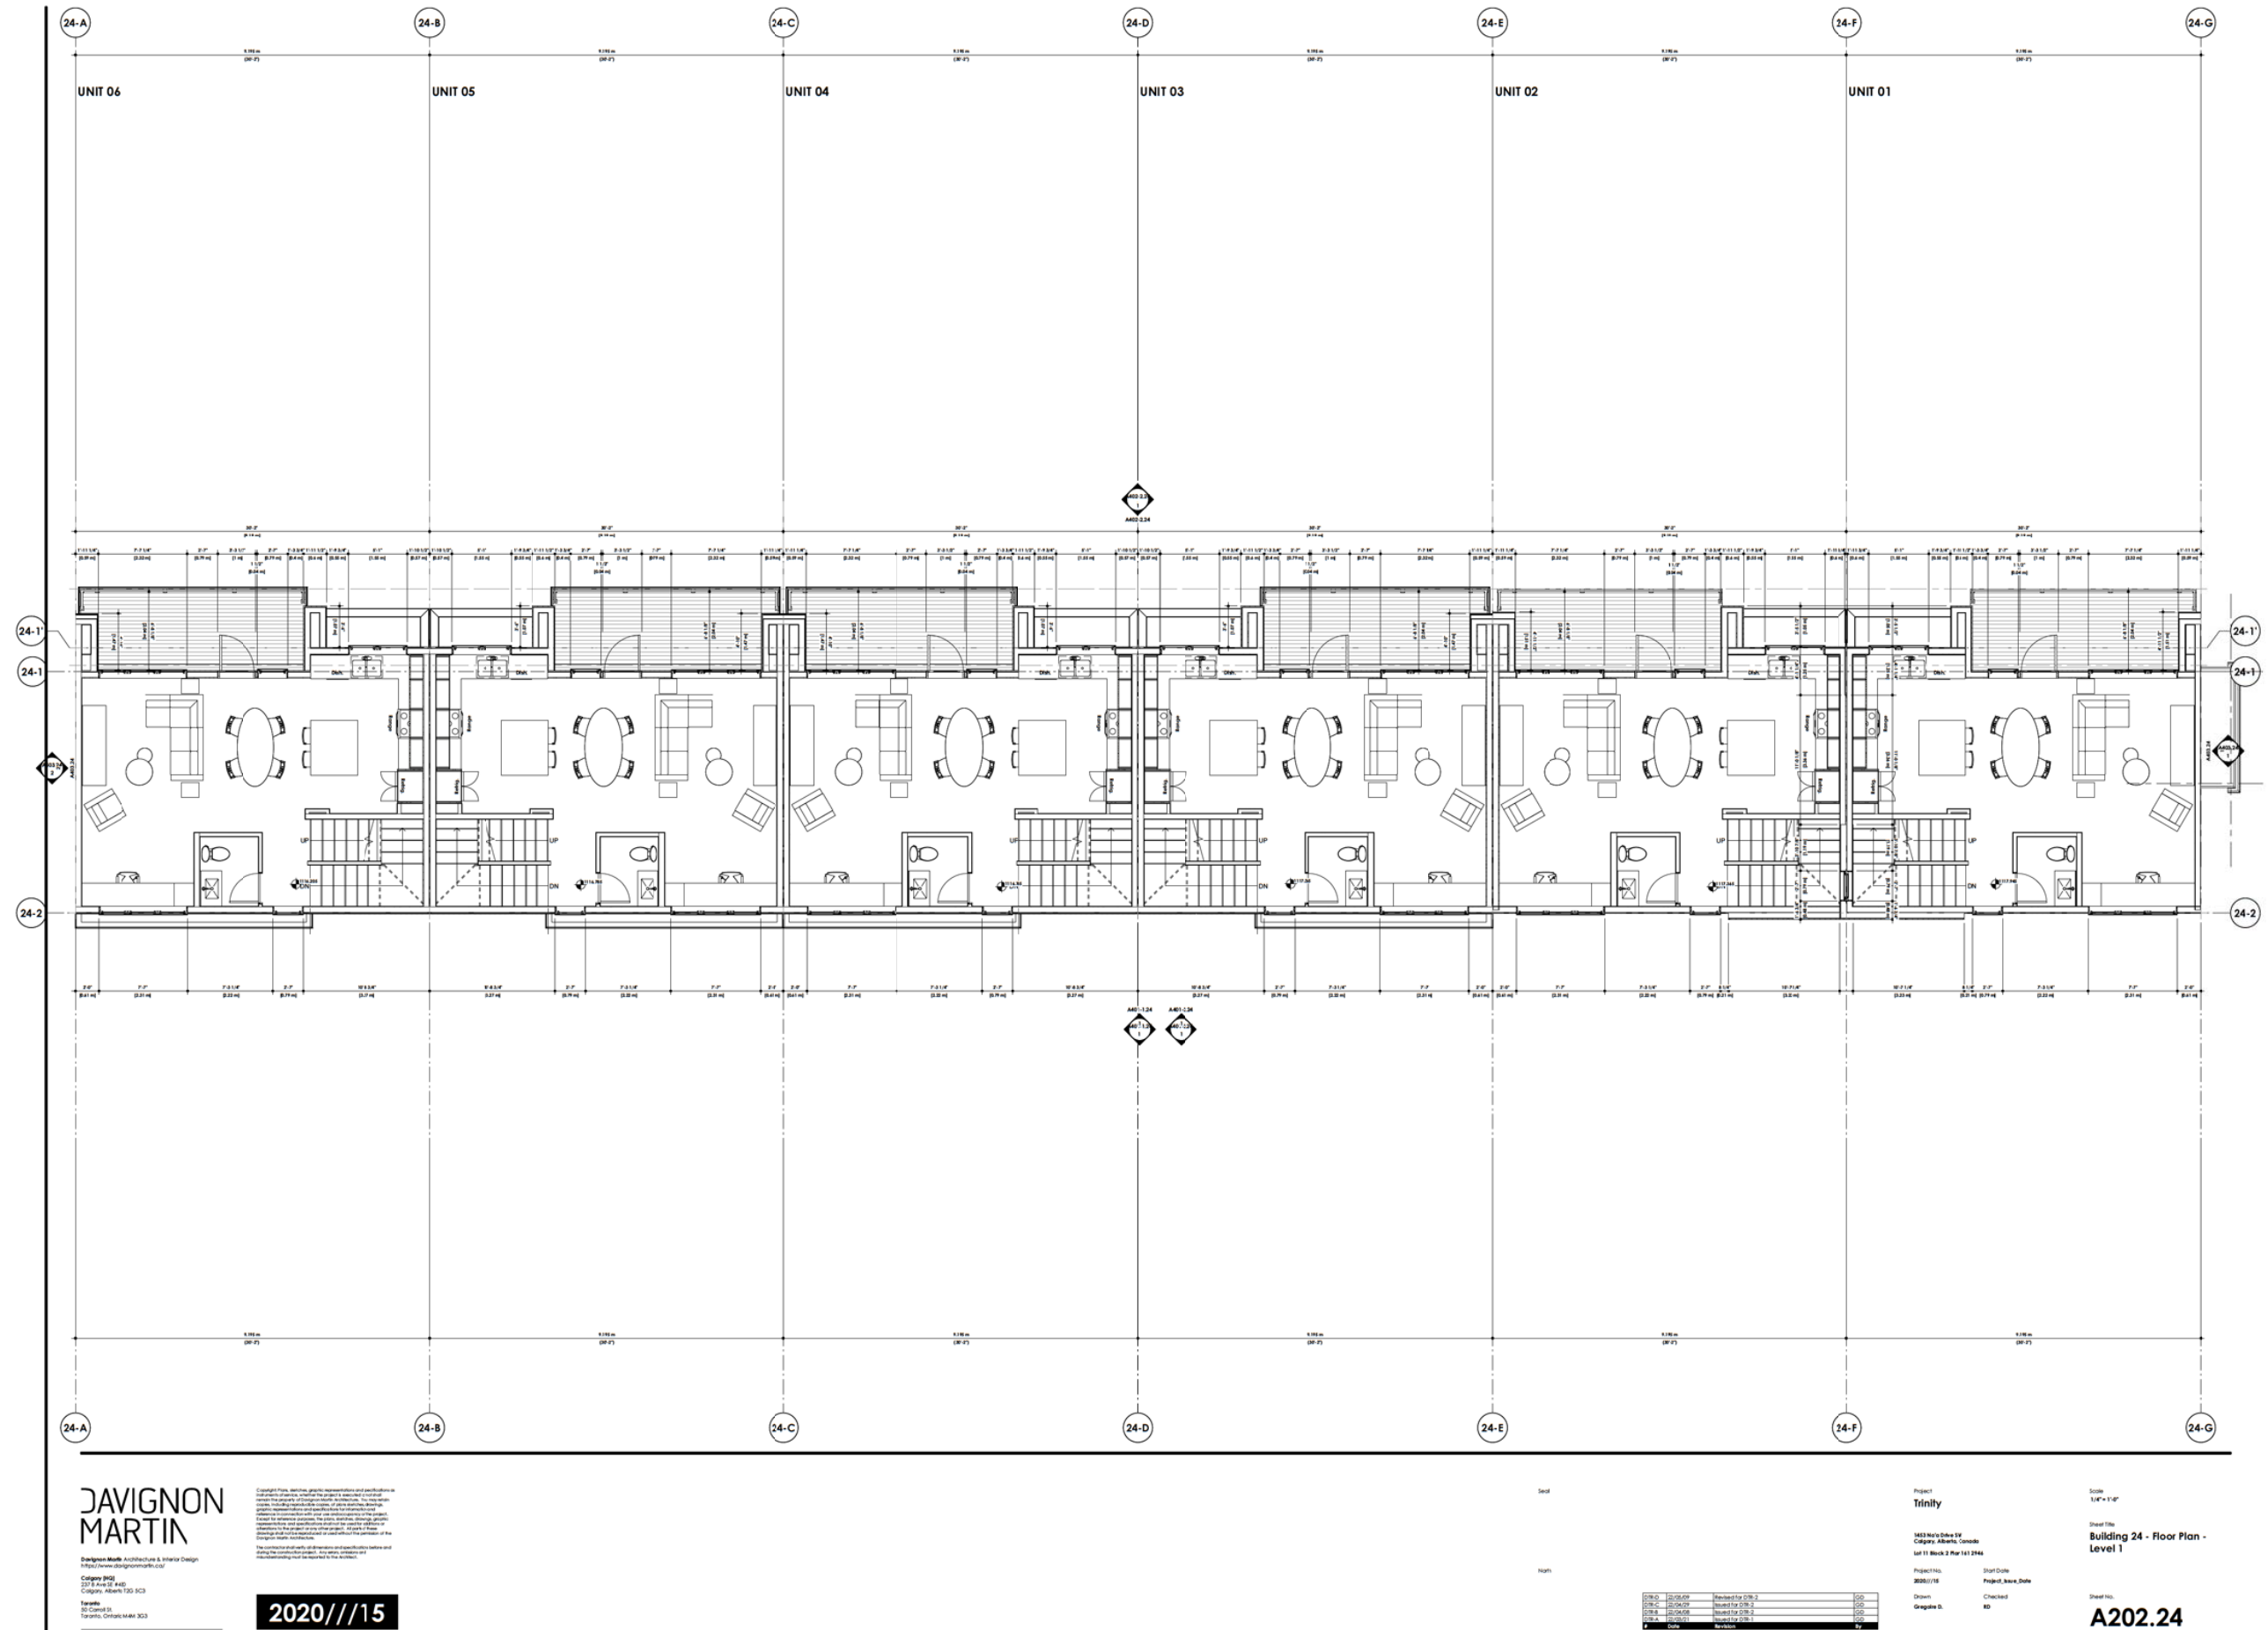

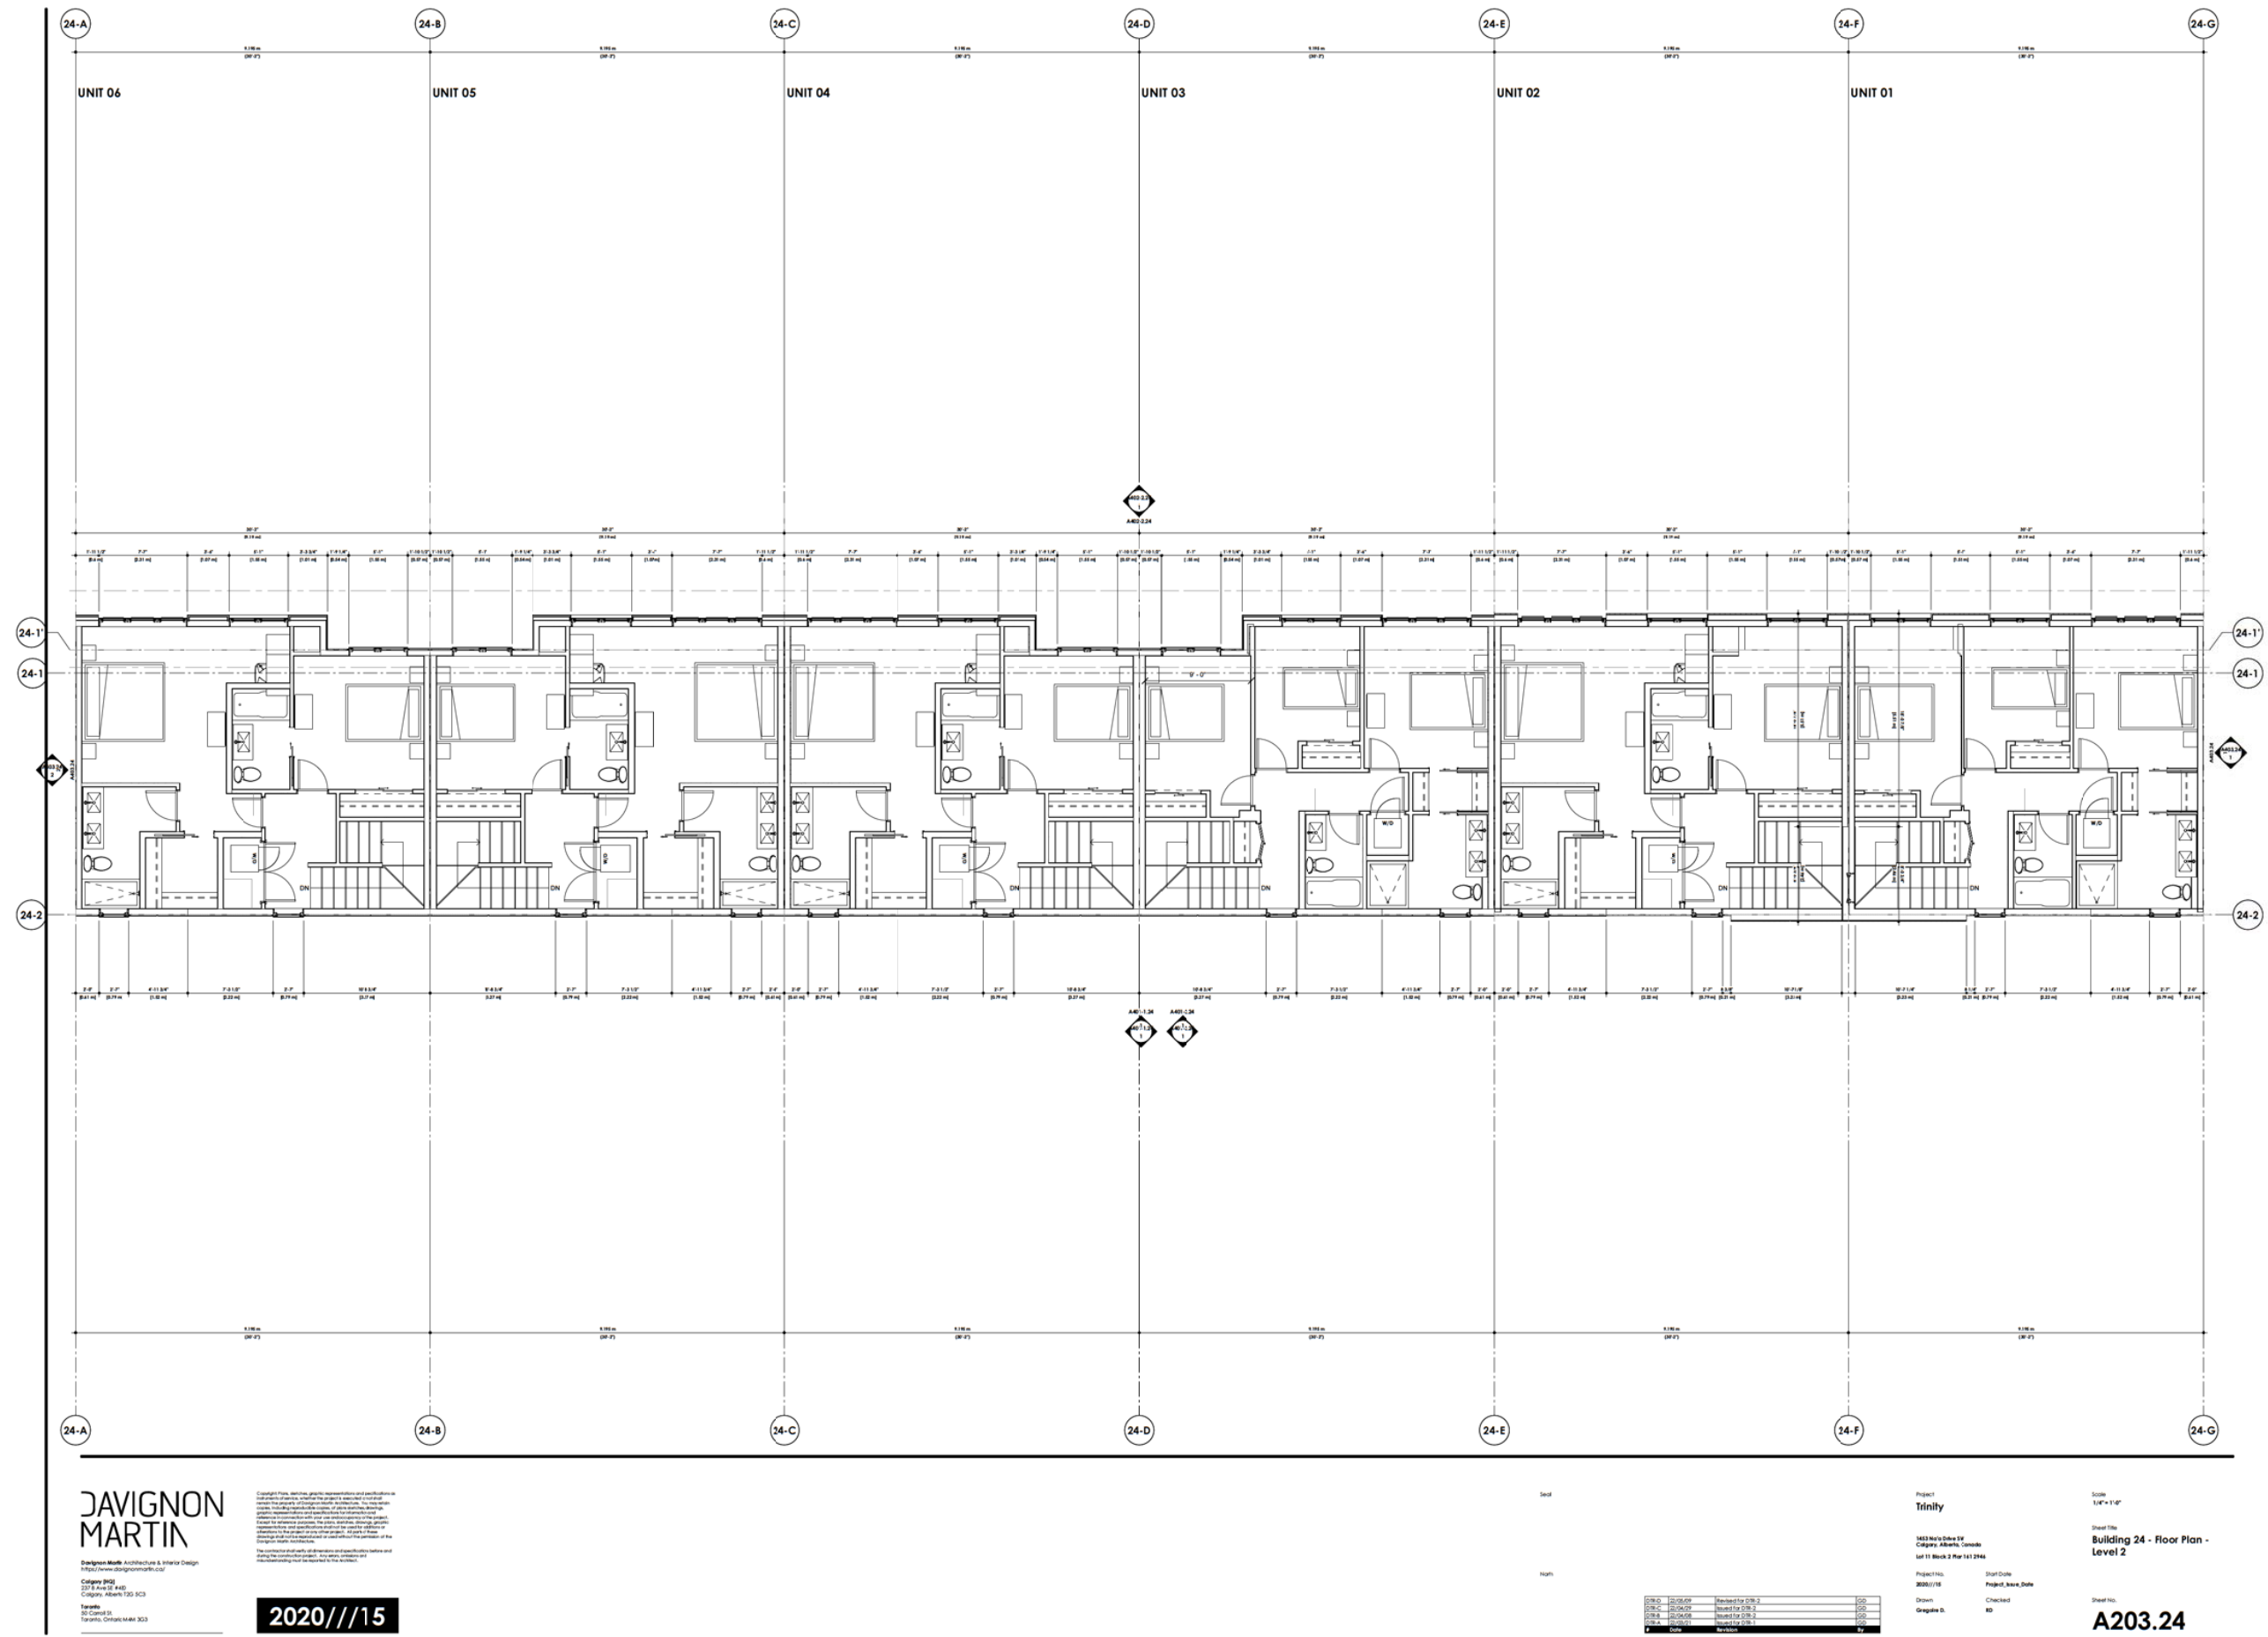

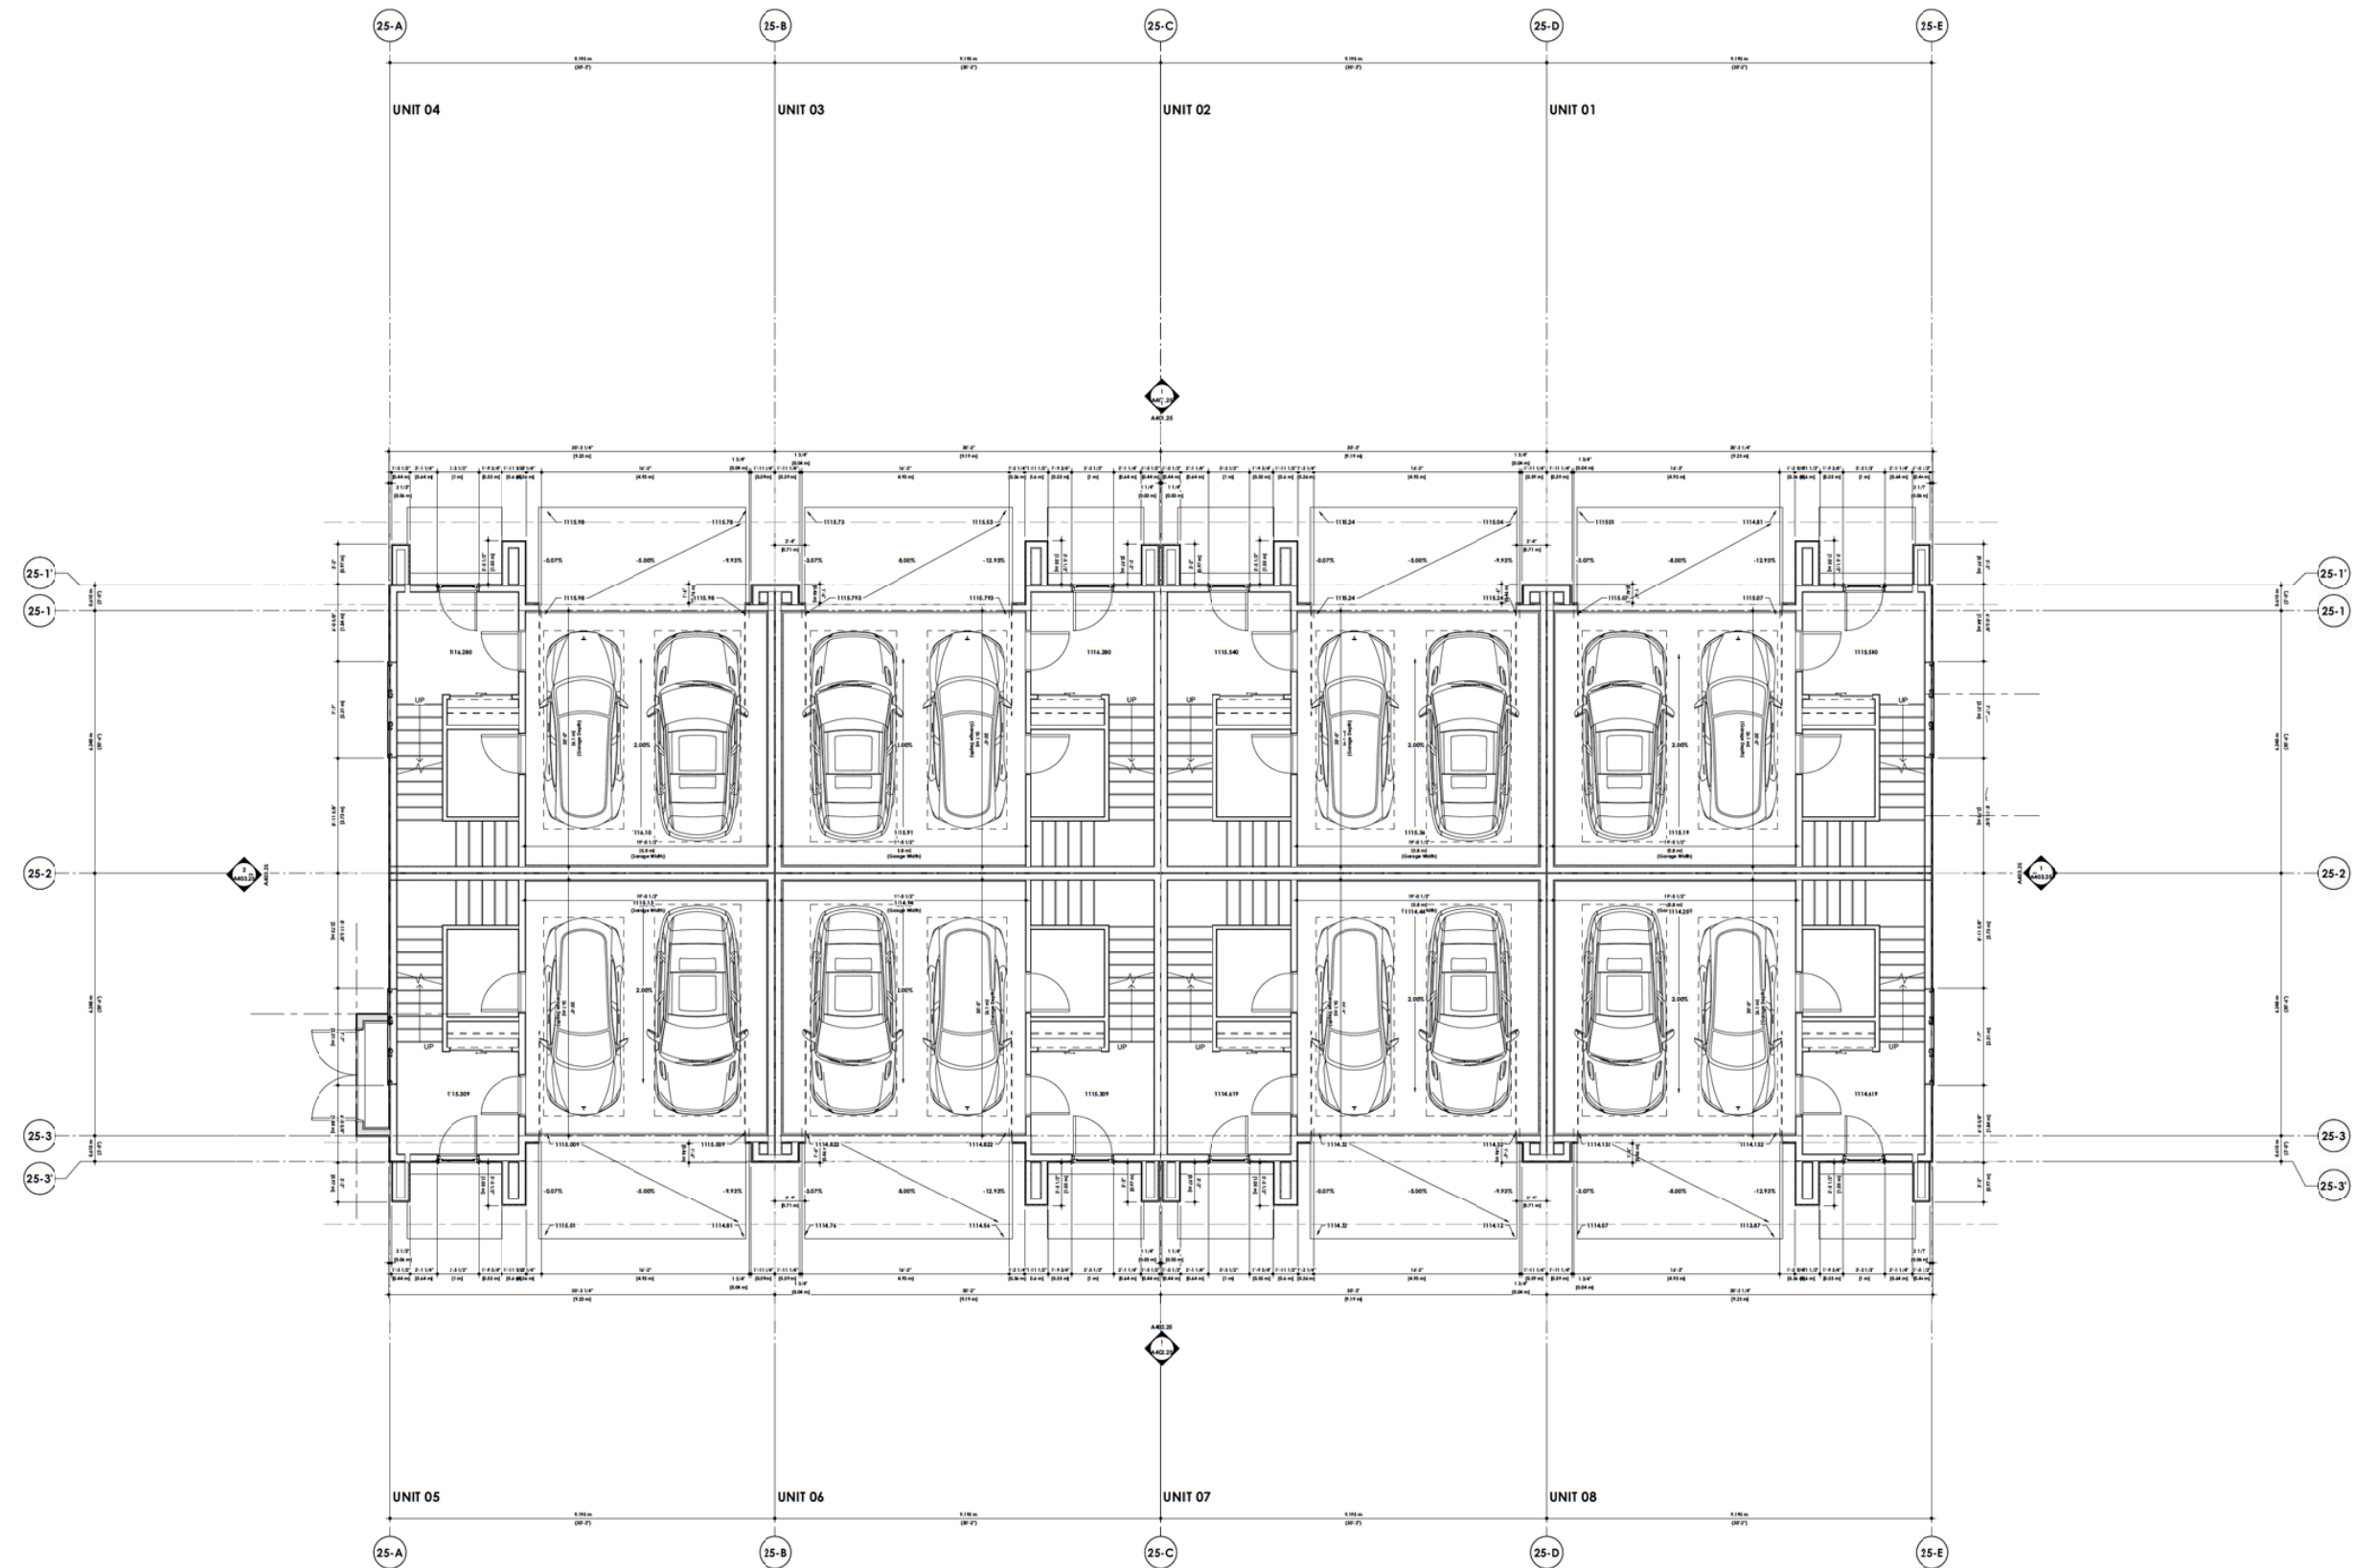

**DAVIGNON
MARTIN**

Designers Martin Architecture & Interior Design
<http://www.davignonmartin.ca/>

Calgary (HQ)
237 8 Ave SE #40
Calgary, Alberta T2G 3C3

Toronto
30 Carroll St.
Toronto, Ontario M4M 3G3

Copyright Free, sketches, graphic representations and specifications are instruments of service, whether the project is awarded or not that remain the property of Designworks North Architects. The recipient agrees to provide the copies of plans drawings, sketches, graphic representations and specifications for information and reference in connection with your end use only of the project. Except for reference purposes, the plans, sketches, drawings, graphic representations and specifications shall not be used for others or alterations to the project or any other project. All plans or drawings shall not be reproduced or used without the permission of the Designworks North Architects.

The contractor shall verify all dimensions and specifications before and during the construction project. Any errors, omissions and misinterpretations must be reported to the Architect.

2020///15

DTR-D	22/05/09	Revised for DTR-2	GO
DTR-C	22/04/09	Issued for DTR-2	GO
DTR-B	22/04/08	Issued for DTR-2	GO
DTR-A	22/03/01	Issued for DTR-1	GO

Project
Trinity


1453 Neo's Drive SW
Calgary, Alberta, Canada
tel 11 Block 2 Mar 141 2944

Project No.	Start Date
2020///16	Project_Leave_Date
Drawn	Checked
Geosolve D.	RD

Scale
1/4" = 1'-0"

Sheet Title
**Building 25 - Floor Plan -
Basement**

Sheet No.
A201.25

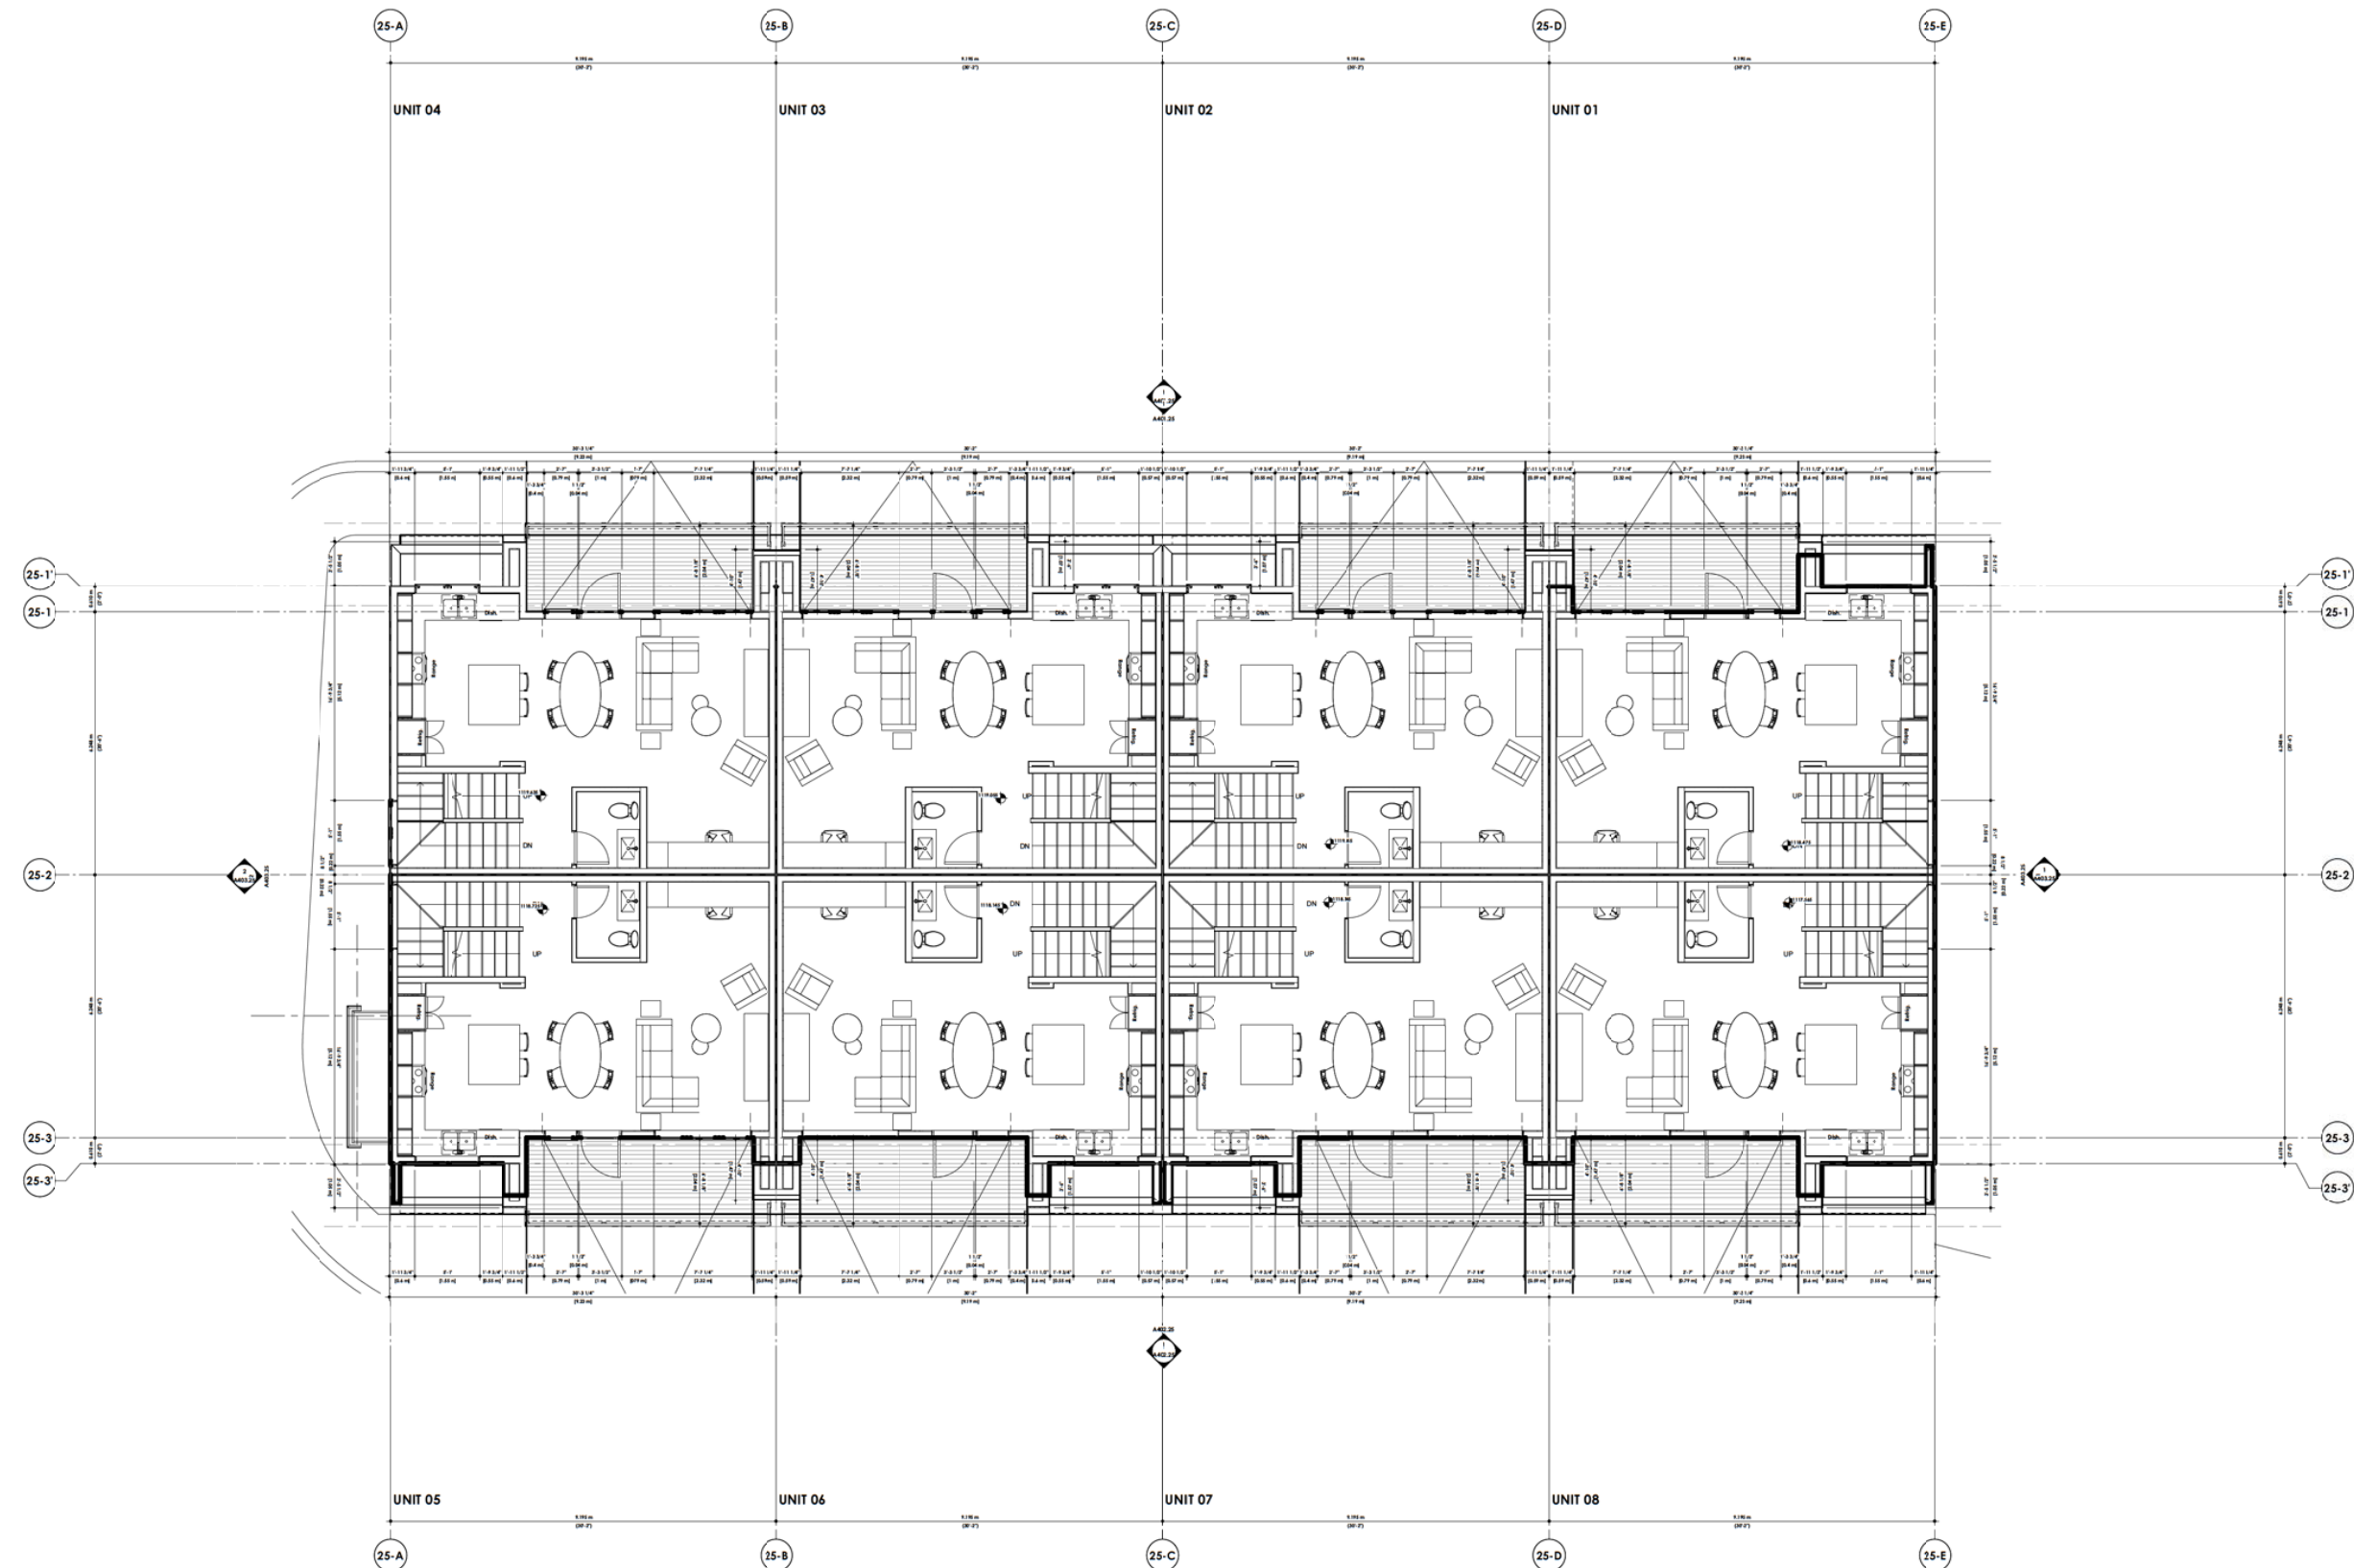

**DAVIGNON
MARTIN**

Designers Martin Architecture & Interior Design
<http://www.davignonmartin.ca/>

Category (HQ)
237-78 Ave SE #402
Calgary, Alberta T2G 3C3

Toronto
30 Carroll St.
Toronto, Ontario M4M 3G3

[illegible]

Seed

Project
Trinity

1453 Main Drive SW
Calgary, Alberta, Canada
Lot 11 Block 2 Mar 161 2944


Project No.	Start Date
2020/01/16	Project_Available
Drawn	Checked
Reviewed	RD

Scale
1/4" = 1'-0"

Sheet Title
**Building
Level 1**

Sheet No.
A20

DR-D	22/05/09	Revised for DR-2	CG
DR-C	22/04/09	Issued for DR-2	CG
DR-B	22/04/08	Issued for DR-2	CG
DR-A	22/03/01	Issued for DR-1	CG

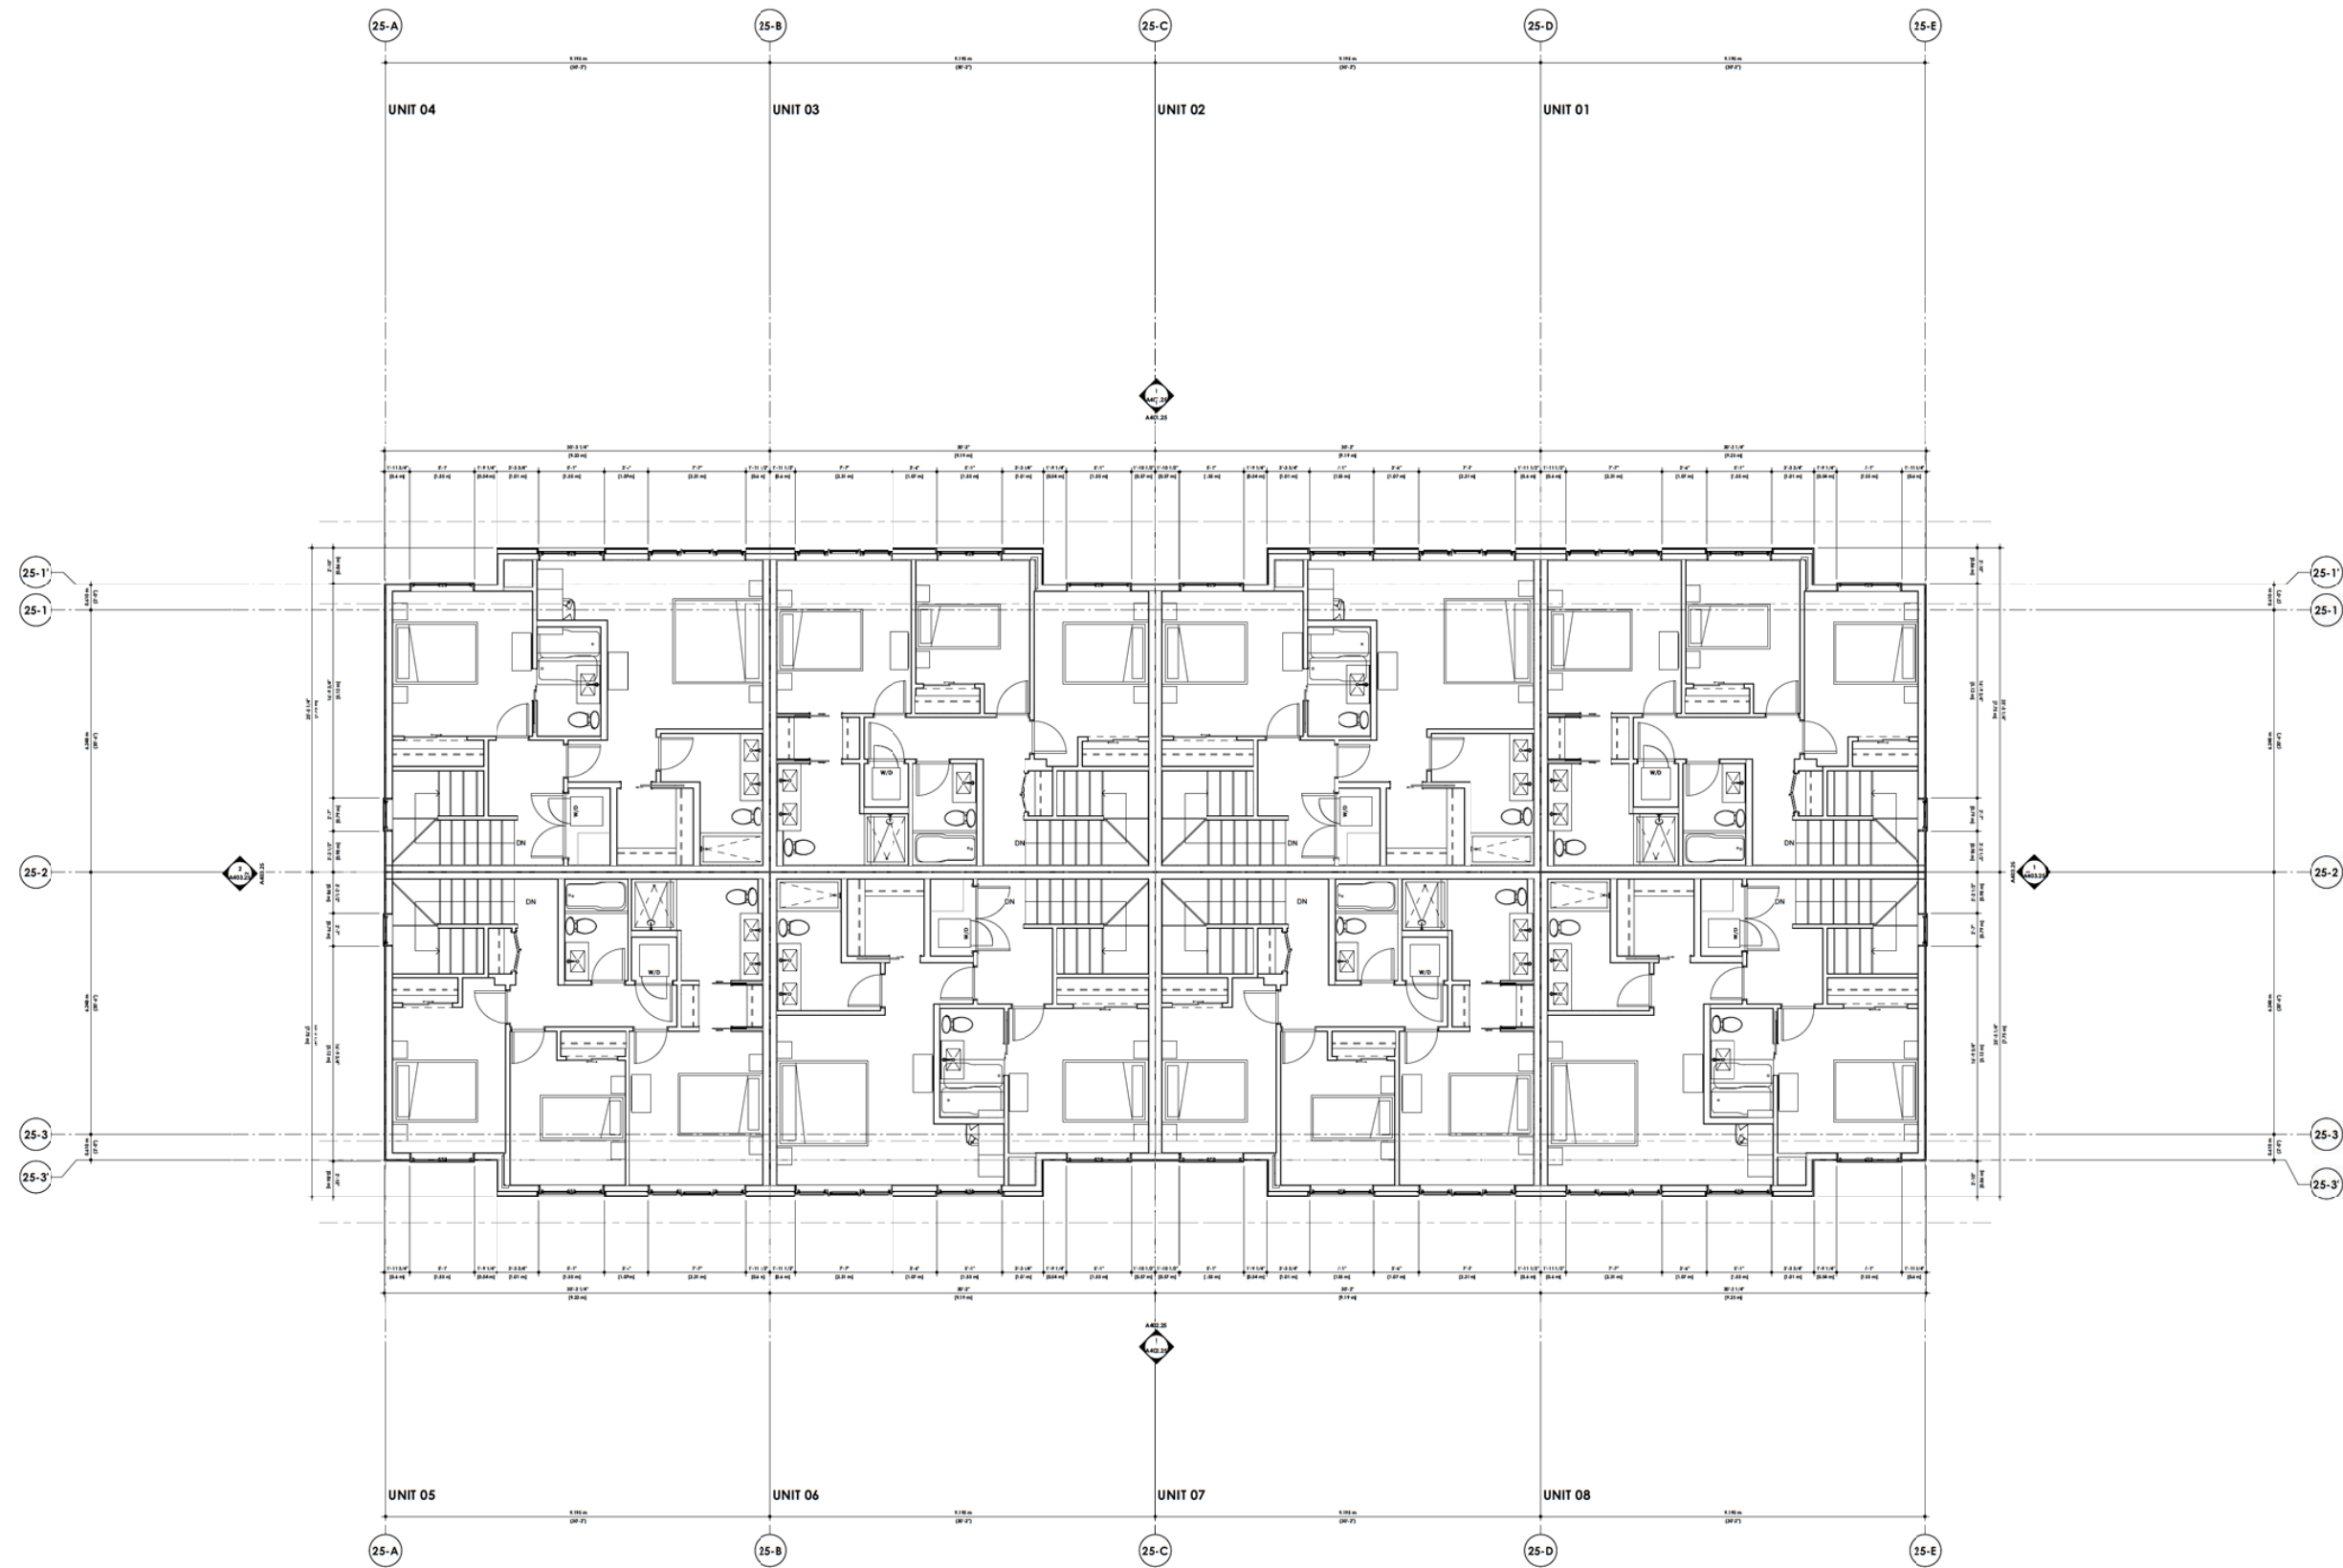

**DAVIGNON
MARTIN**
Design: Mark Architecture & Interior Design
1800 Avenue of the Americas
Calgary, Alberta T2C 3C3
Tel: 403.243.1111
Fax: 403.243.1112
Email: info@dm.ca

Copyright 2021. All rights reserved. This document is the property of DAVIGNON MARTIN. No part of this document may be reproduced, stored in a retrieval system, or transmitted, in any form or by any means, electronic, mechanical, photocopying, recording, or by any information storage and retrieval system, without prior written permission from DAVIGNON MARTIN. The user of this document is advised that it is not to be used for any purpose other than that for which it was intended. The user is responsible for obtaining all necessary permits and approvals for the use of this document. The user is also responsible for ensuring that the use of this document complies with all applicable laws and regulations.

2020/11/15

Scale
1/4" = 1'-0"


DATE	DESCRIPTION	BY
2020/11/15	Revised for CDR-2	DD
2020/11/15	Revised for CDR-3	DD
Project
Trinity
1422 North Dakota St
Calgary, Alberta T2C 3C3
Tel: 403.243.1111
Fax: 403.243.1112
Email: info@dm.ca

Scale
1/4" = 1'-0"

Sheet Title
Building 25 - Floor Plan -
Level 2

Sheet No.
A203.25

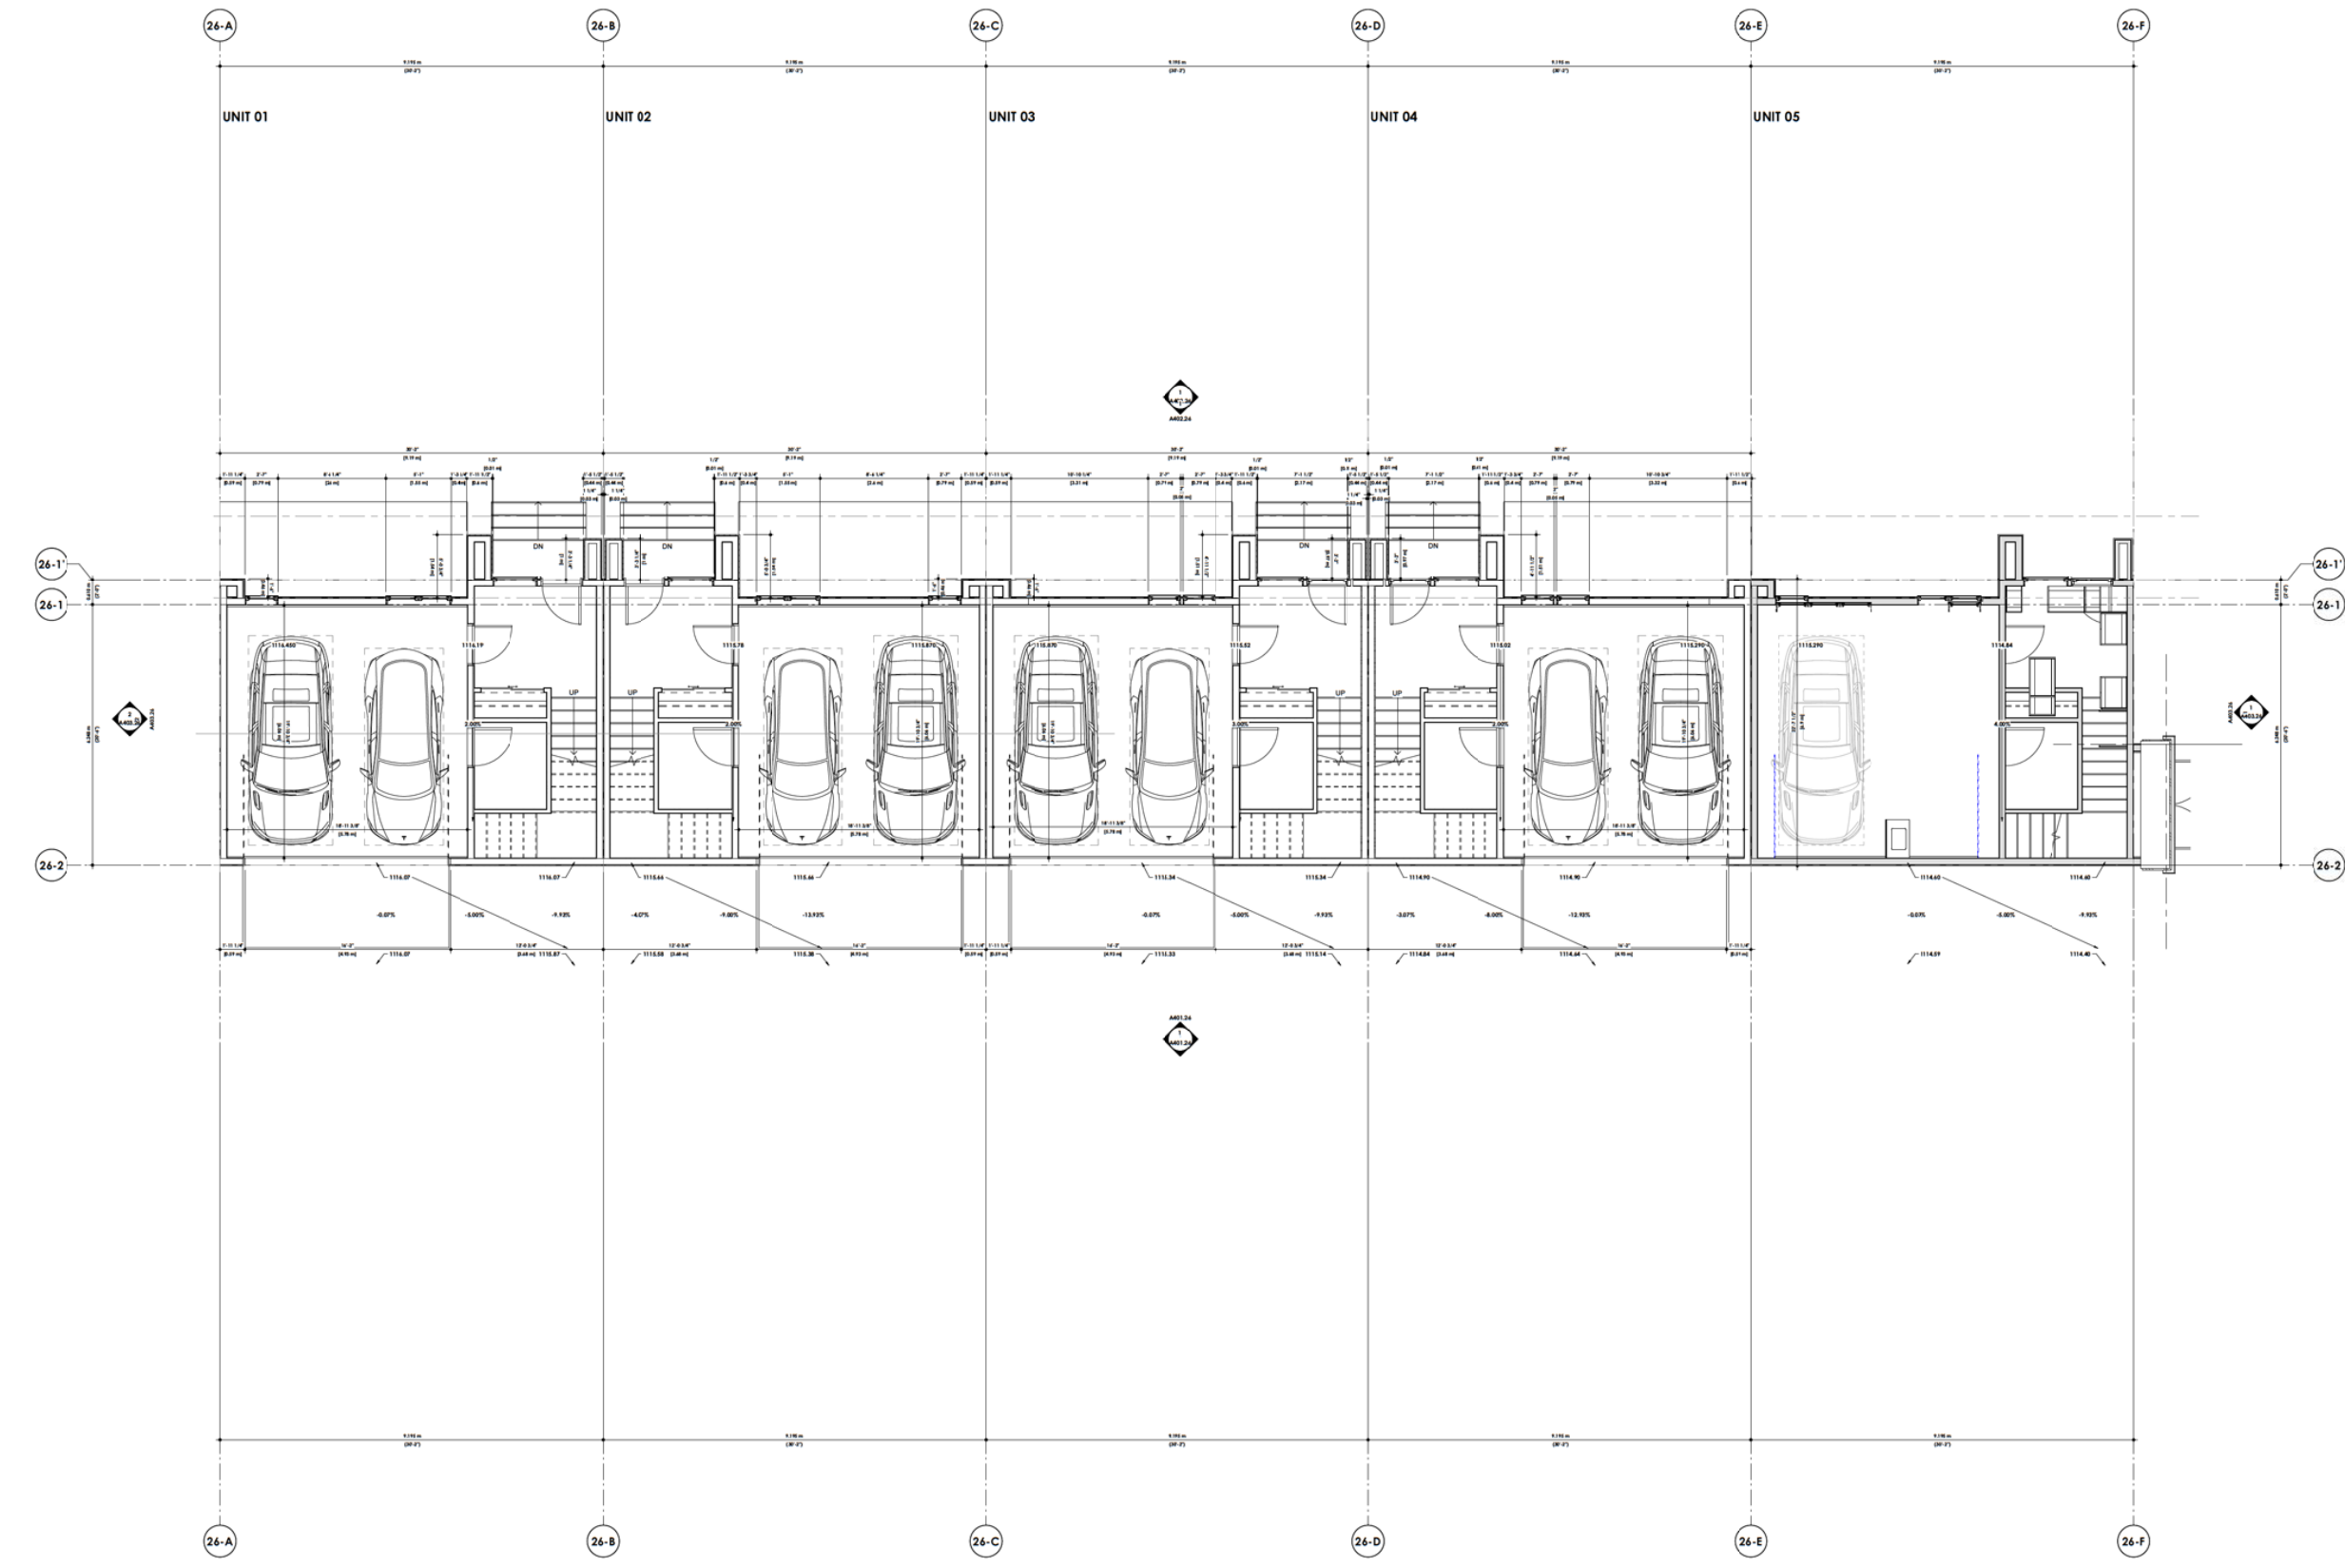

**DAVIGNON
MARTIN**

Design: DAVIGNON MARTIN
1215 Avenue 12 West
Calgary, Alberta T2C 3C3

Scale: 1/4" = 1'-0"


Project: Trinity
1422 North Dakota St
Calgary, Alberta T2C 3C3
Unit 11 Block 2 Row 141 2944


Project No: 3000/116
Start Date: Project, Issue, Date
Drawn: Gregoire D.
Checked: RD

Sheet No: A201.26

2020///15

Rev	Date	Description	By
01	2020/09/09	Revised for CDR-2	DD
02	2020/09/09	Revised for CDR-2	DD
03	2020/09/09	Revised for CDR-2	DD
04	2020/09/09	Revised for CDR-2	DD
05	2020/09/09	Revised for CDR-2	DD

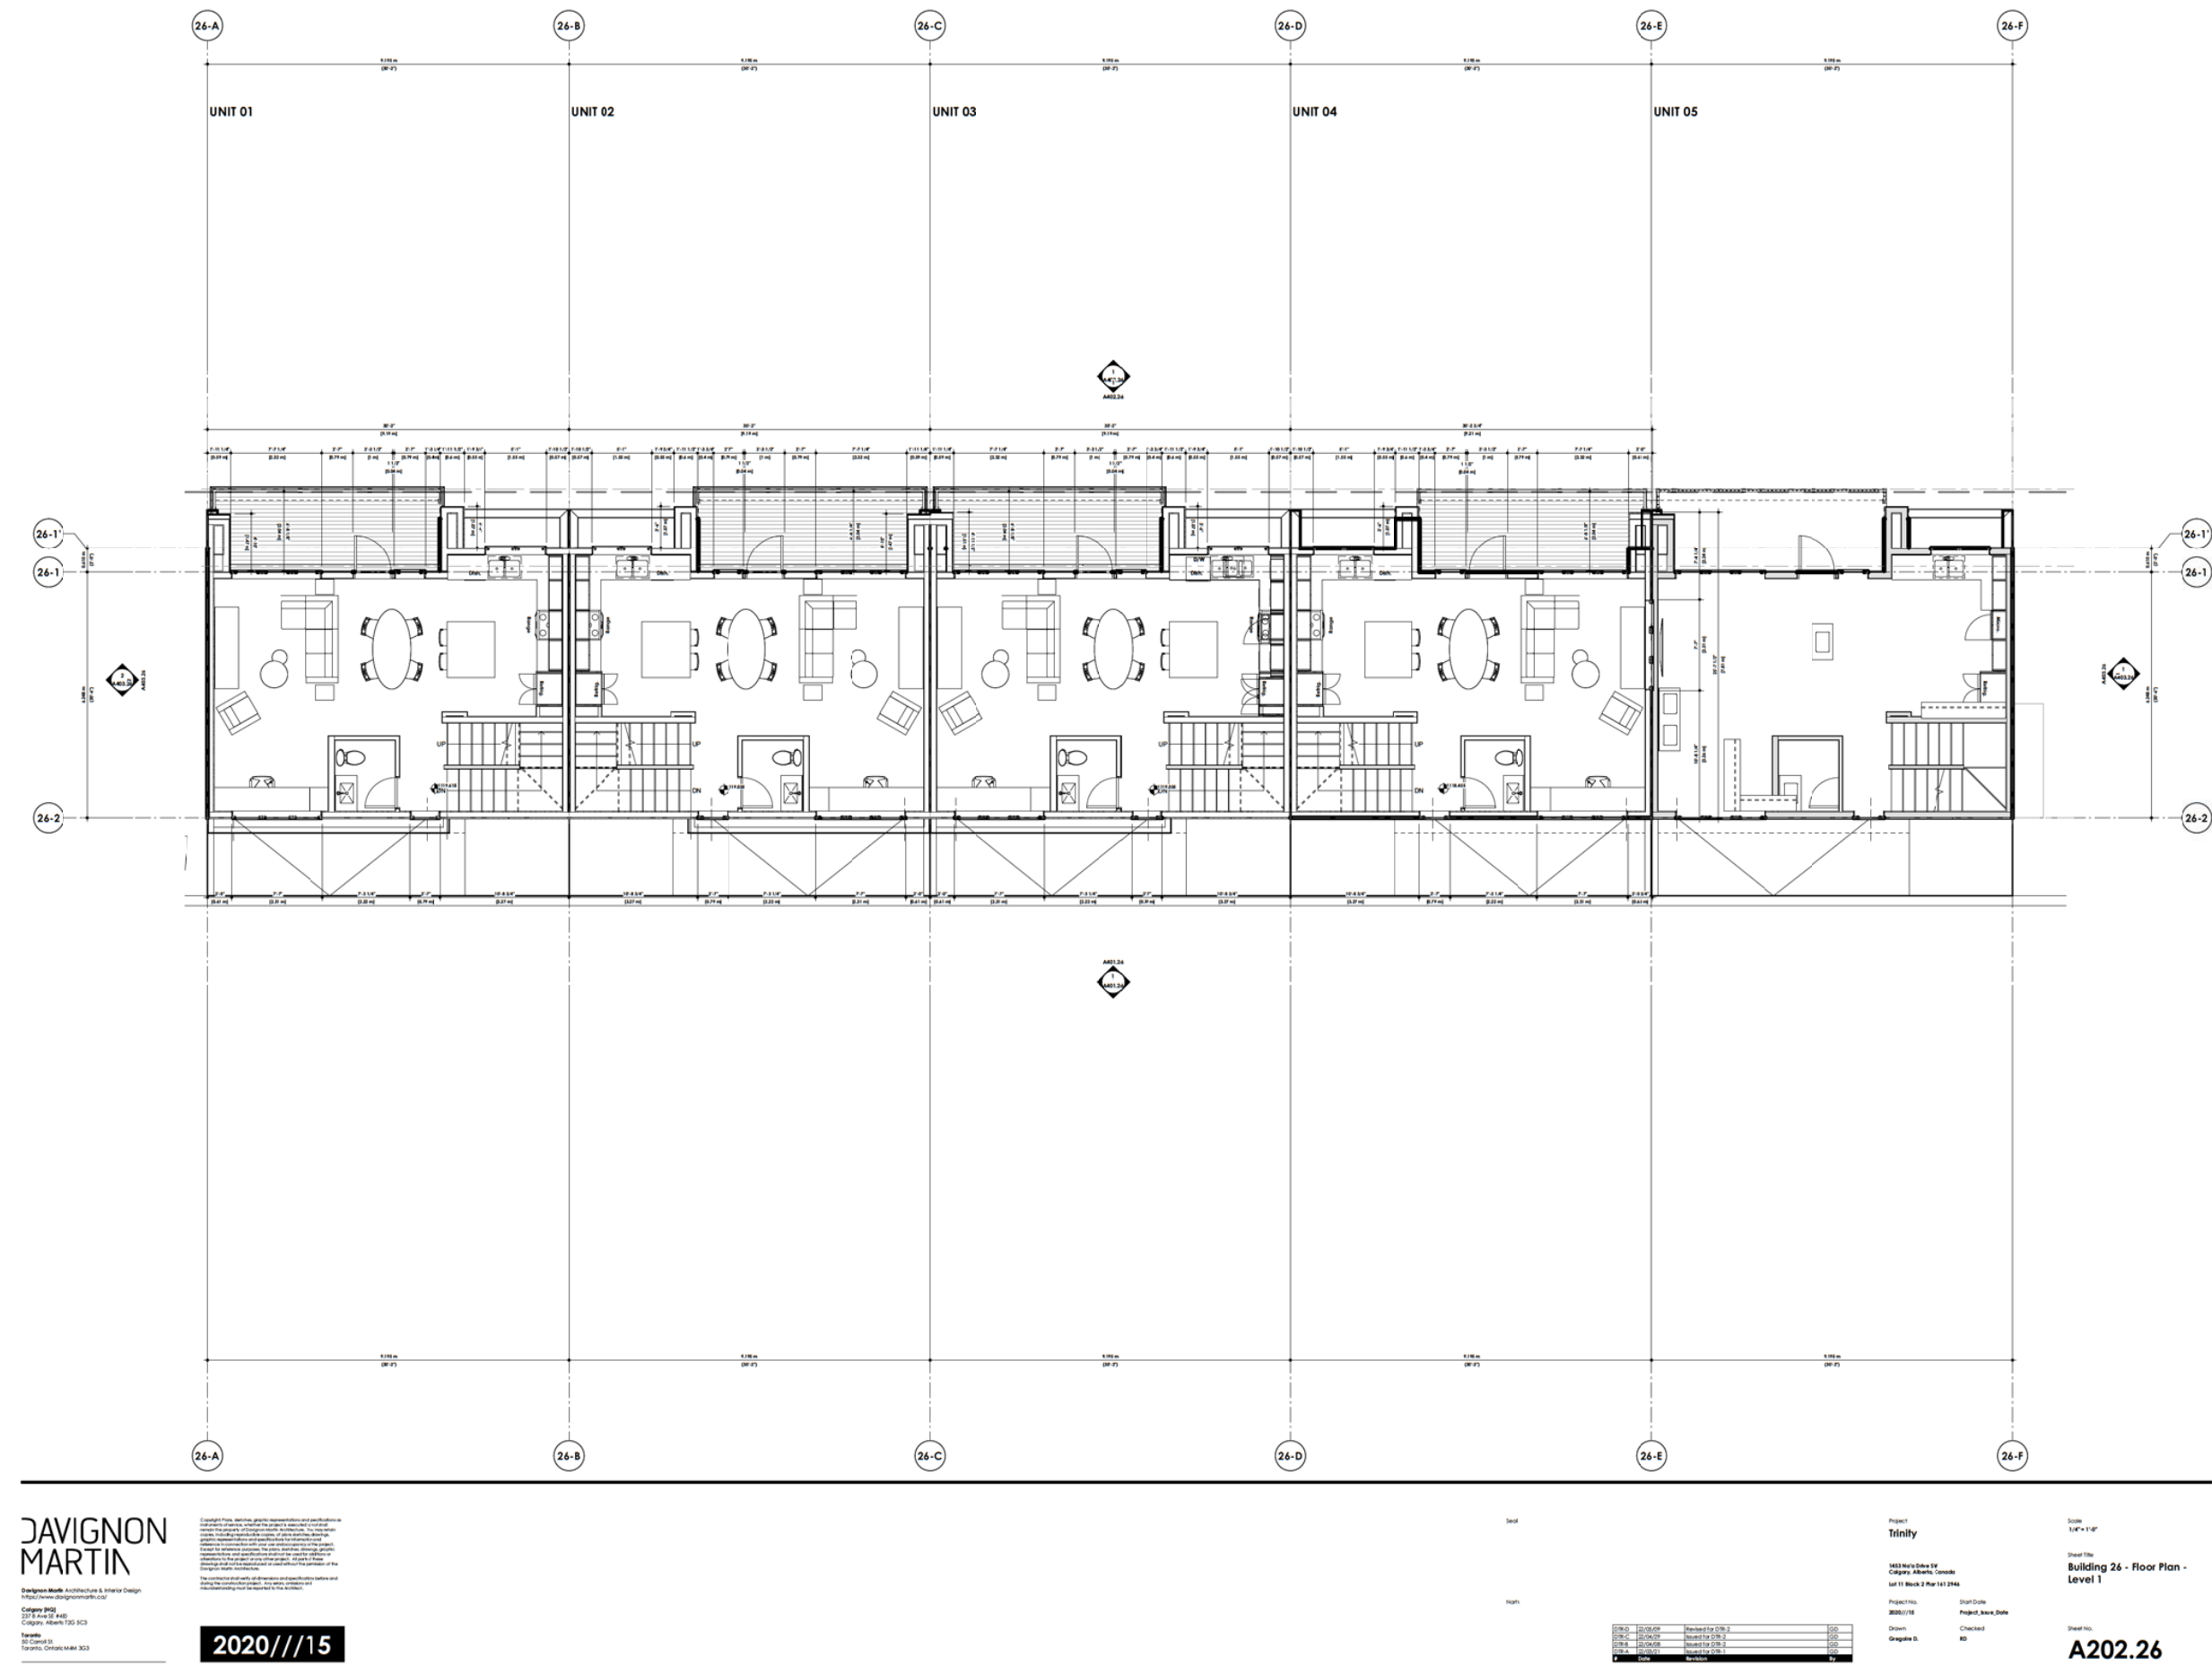

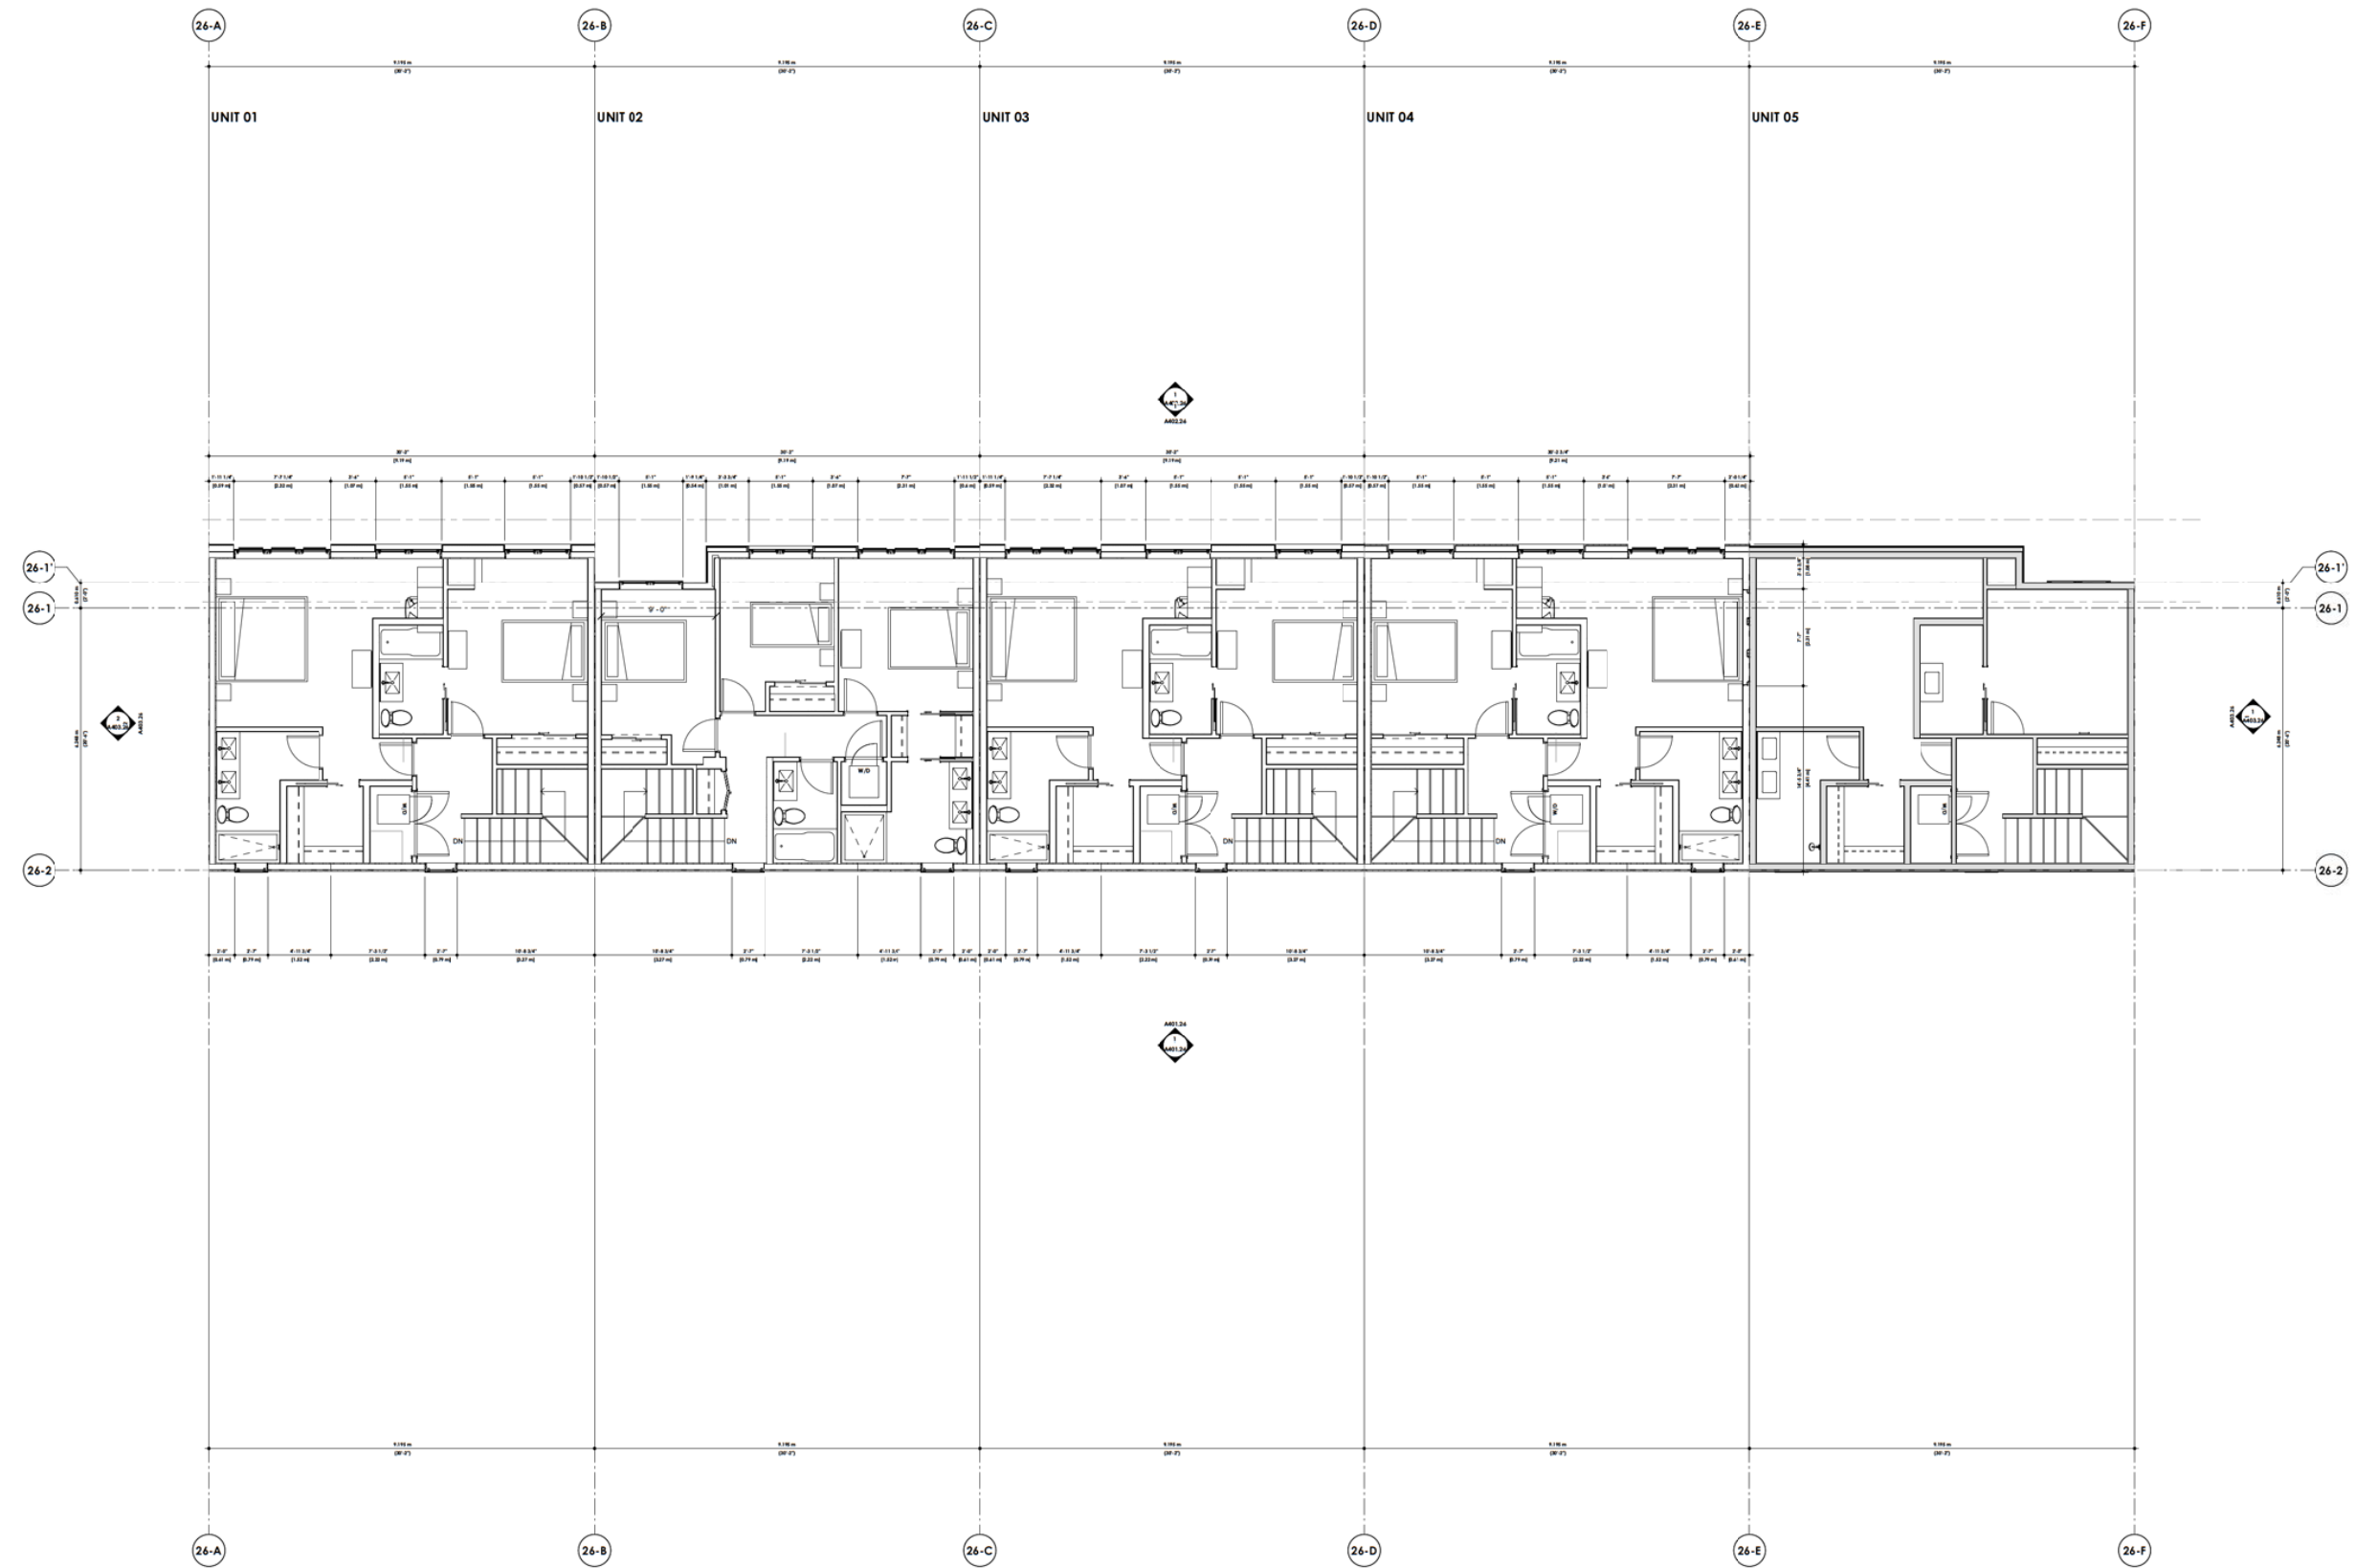

DAVIGNON MARTIN

Concept, Plans, Sections, Graphic Representation and coordination in construction details, monitor the project in selected construction phases, and coordinate the project with the client, architect, engineer, contractor, and other professionals involved in the project. The project is a new building for the University of Toronto, located in the downtown core. 

Design Team: Architecture & Interior Design
<http://www.designgroupmca.com>

Category: [B2]
 231 Avenue Road
 Toronto, Ontario M5G 1C3

Tenants:
 100 Grand St.
 Toronto, Ontario M5G 1C3

2020/11

2020///15

OTR-D	22/05/09	Revised for OTR-2	GO
OTR-C	22/04/29	Issued for OTR-2	GO
OTR-B	22/04/06	Issued for OTR-2	GO
OTR-A	22/03/21	Issued for OTR-1	GO
A	Code	Revision	By

Project
Trinity


1453 Nola Drive SW
Calgary, Alberta, Canada
Lot 11 Block 2 Plan 141 2944

Project No.	Start Date
2020.07/16	Project_Invoice_Date
Drawn	Checked
Gregoire D.	RD

Scale
1/4" = 1'-0"

Sheet Title
**Building 26 - Floor Plan -
Level 2**

Sheet No.
A203.26

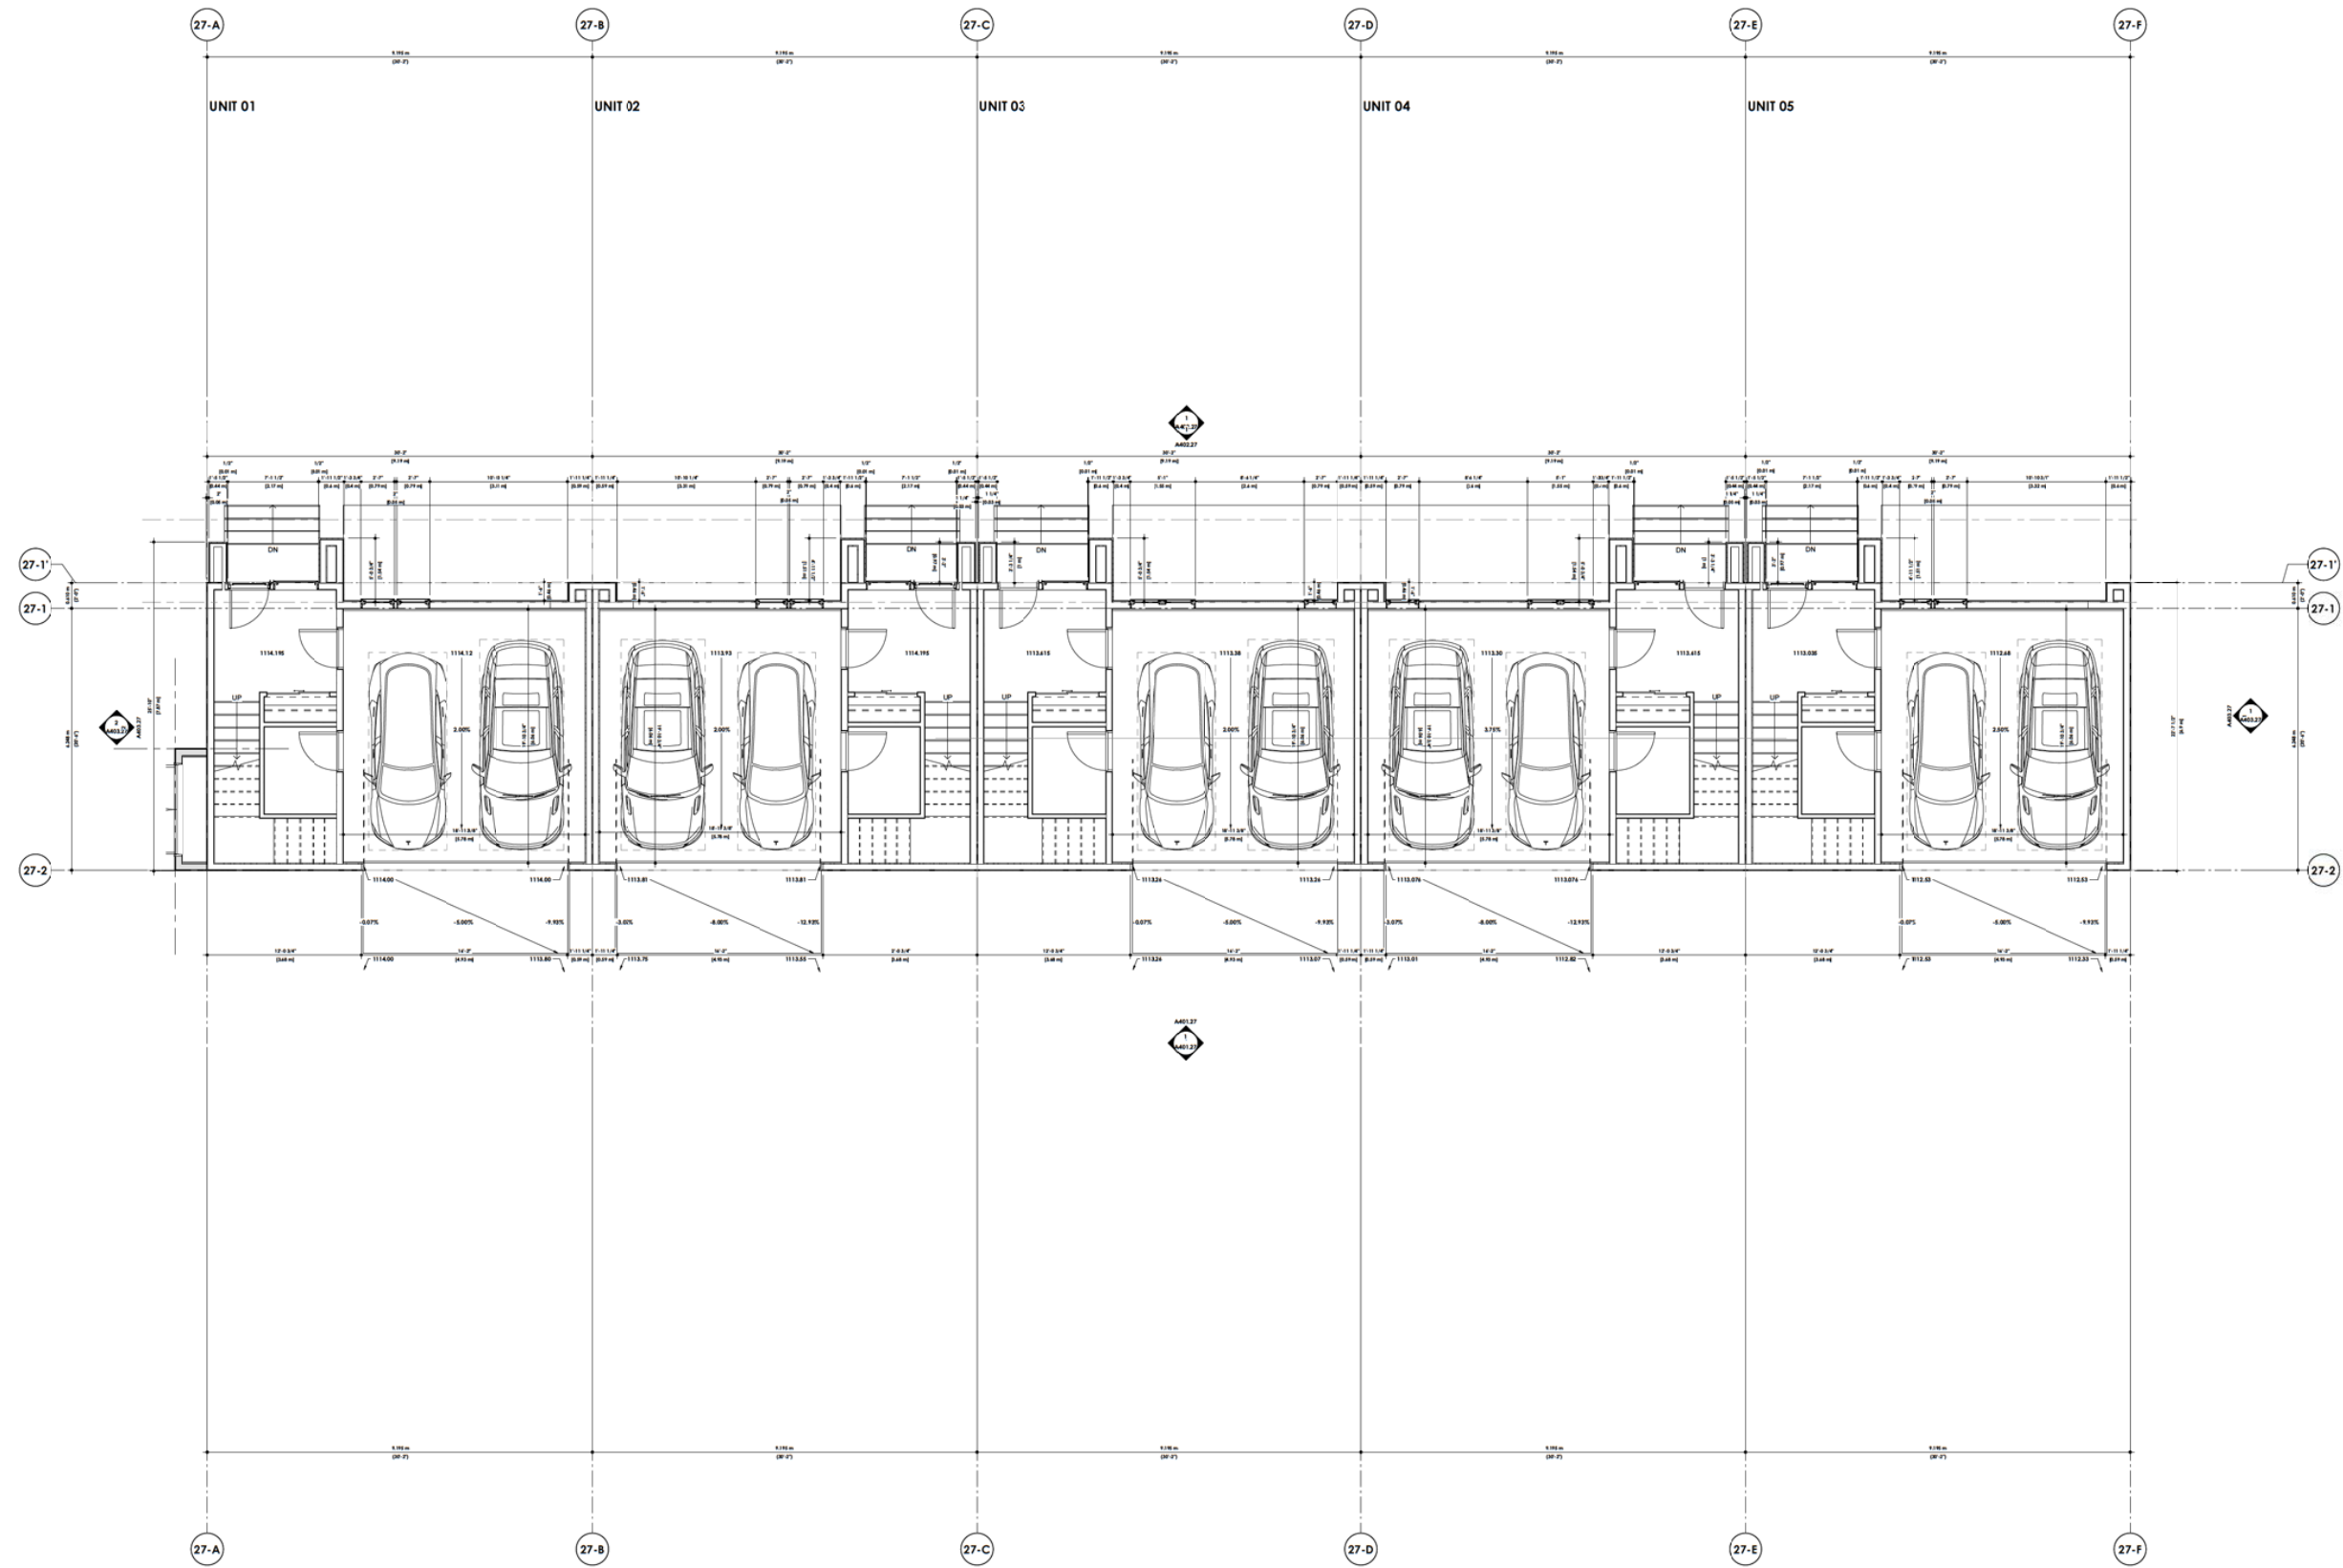DAVIGNON
MARTIN

Designsm Marlin Architecture & Interior Design
<http://www.designsmarlin.ca/>
Calgary (HQ)
 237 8 Ave SE #403
 Calgary, Alberta T2G 5C3
Toronto
 50 Carroll St.
 Toronto, Ontario M4M 3G3

Copyright Plans, drawings, graphic representations and specifications and portions of same, whether the project is awarded or not shall remain the property of Designgroup North Architecture. This may retain copies, including reproducible copies, of plans, drawings, drawings, graphic representations and specifications shall not be used for other reference in connection with your sole responsibility of the project. Except for reference purposes, the plans, drawings, drawings, graphic representations and specifications shall not be used for other reference in connection with the project or any other project. All portions of these drawings shall not be reproduced or used without the permission of Designgroup North Architecture.

The contractor shall verify all dimensions and specifications before and during construction. Any errors, omissions and misunderstandings will be reported to the Architect.

2020///15

Seoul

Night

DTR-D	22/05/09	Revised for DTR-2	GO
DTR-C	22/04/09	Issued for DTR-2	GO
DTR-B	22/04/08	Issued for DTR-2	GO
DTR-A	22/03/01	Issued for DTR-1	GO

Project
Trinity

1453 No. 6 Drive SW
Calgary, Alberta, Canada


Project No.	Start Date
2020.07.15	Project leave Date
Drawn	Checked
Graphic D.	ED

Scale
1/4" = 1'-0"

Sheet Title
**Building 27 - Floor Plan -
Basement**

Sheet No.

A201.27

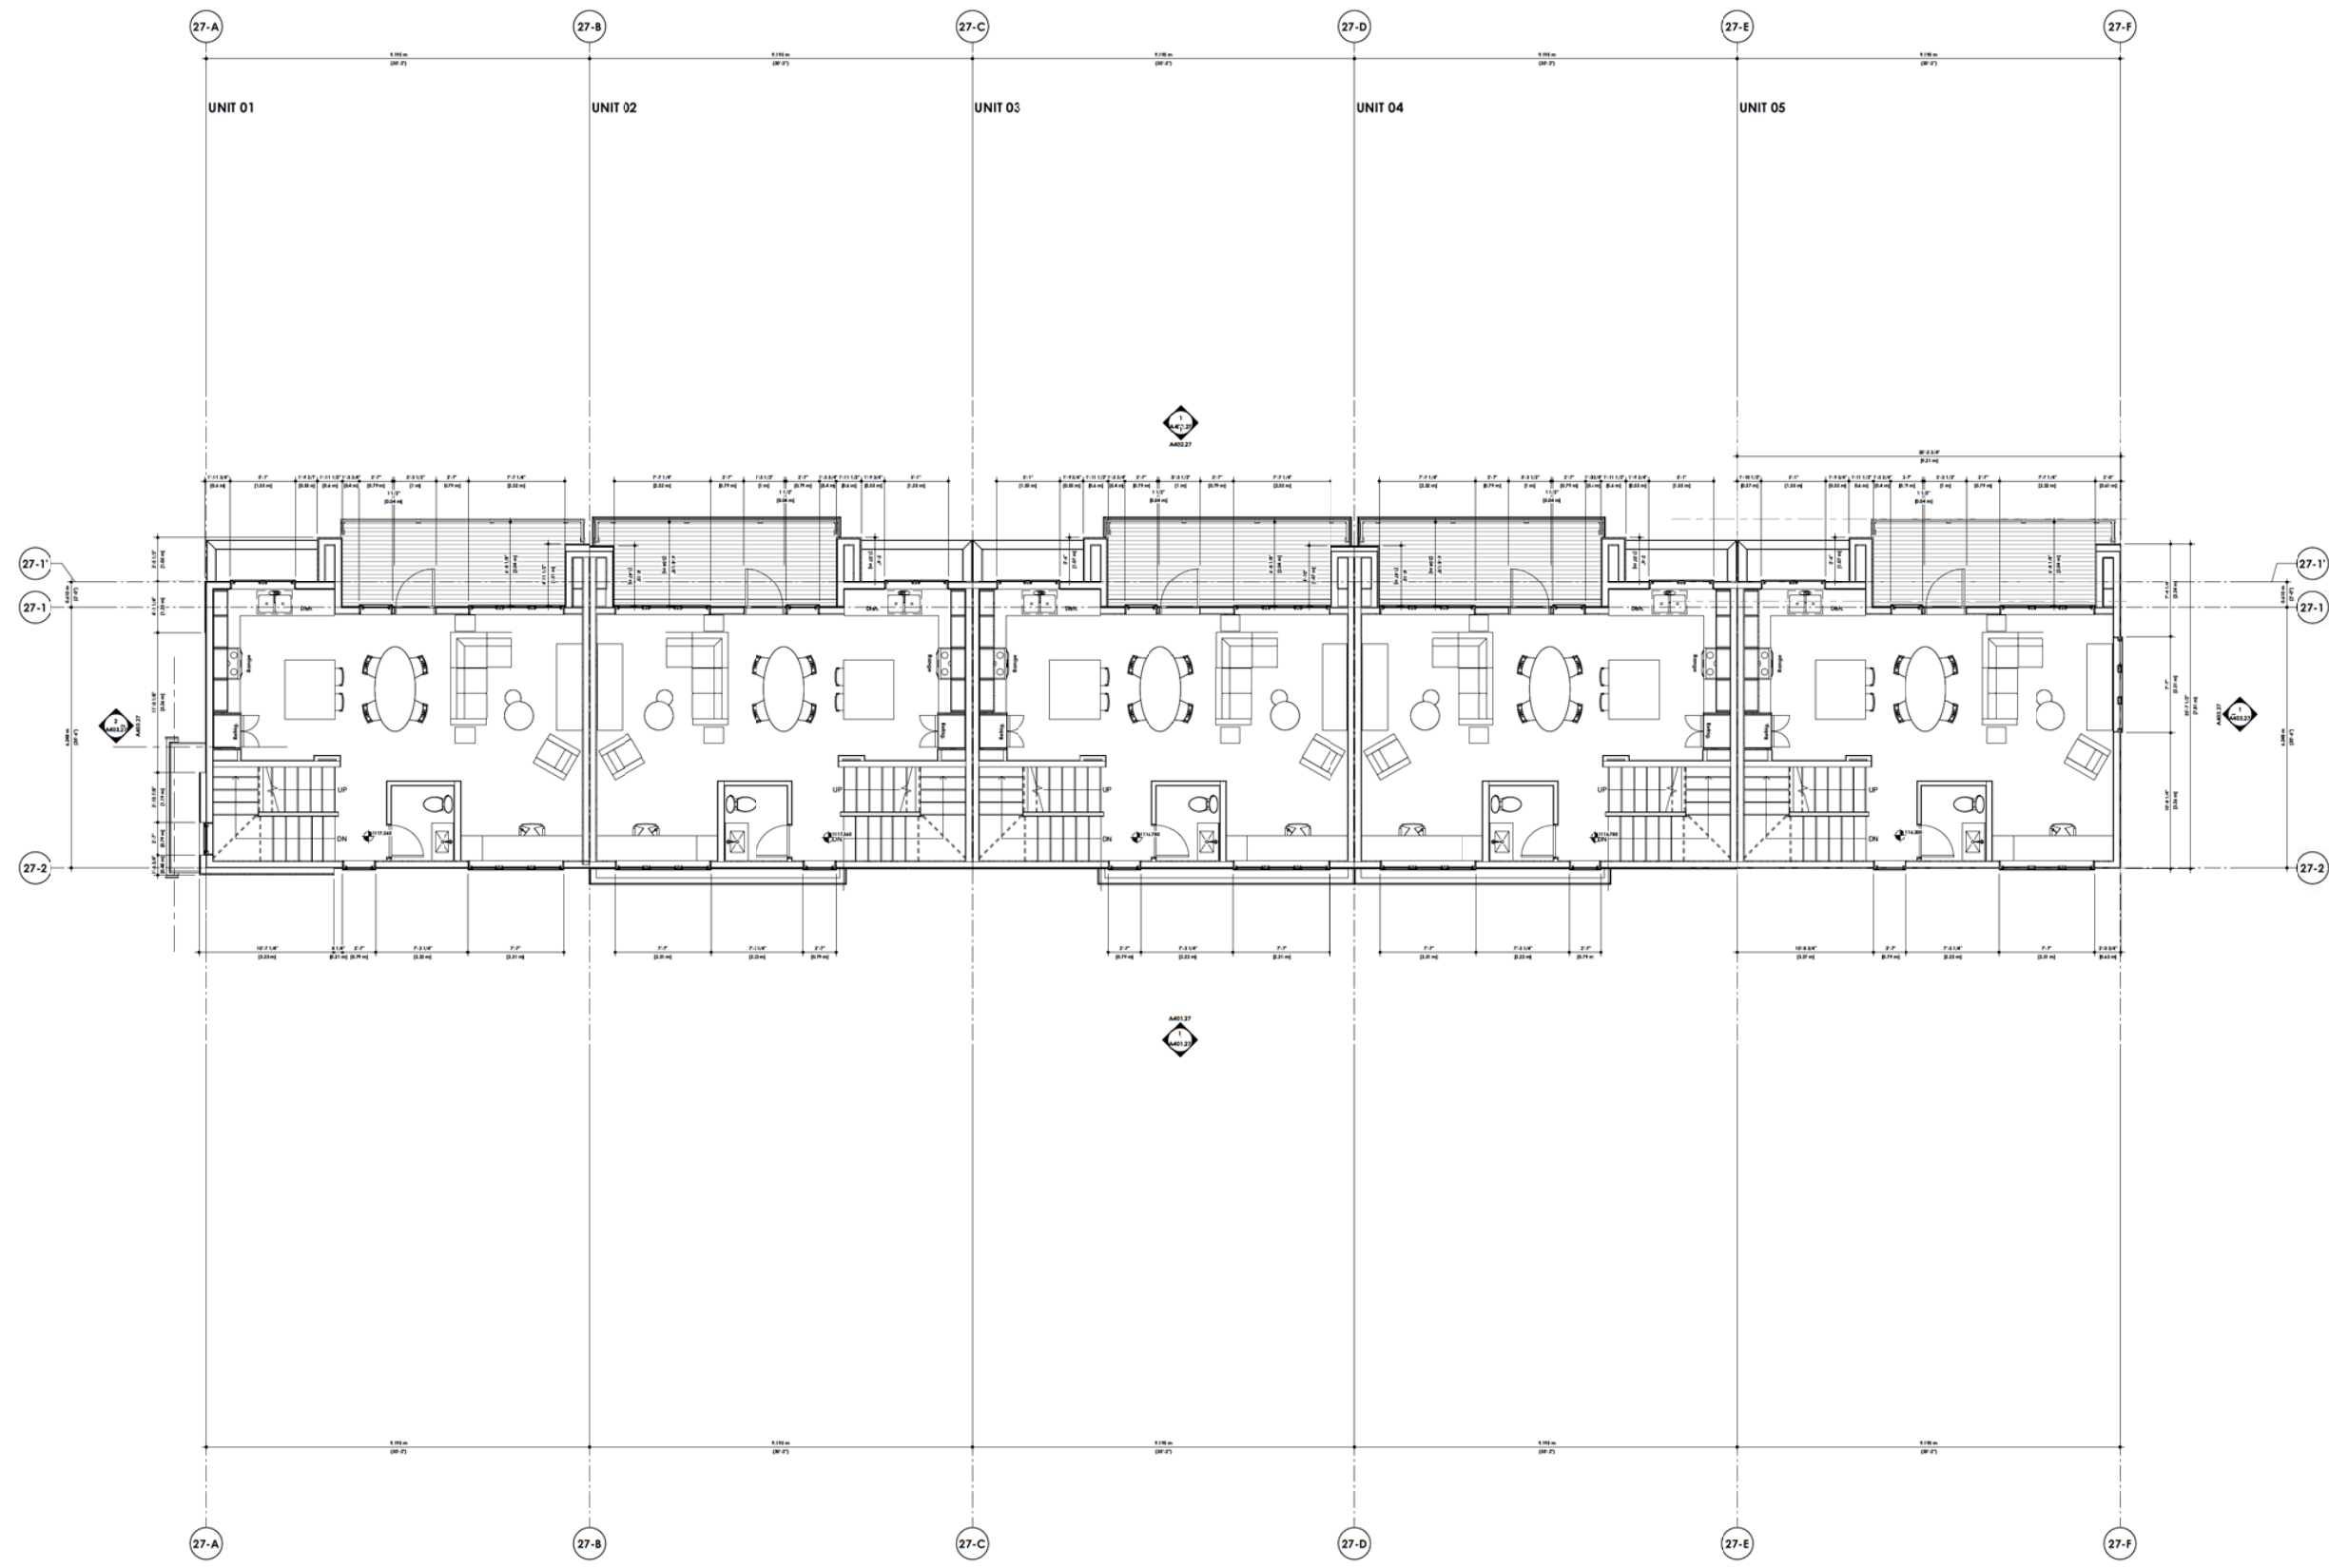

**DAVIGNON
MARTIN**
Design: Architecture & Interior Design
1800 Avenue du Commerce
Calgary, Alberta T2C 3C3
Canada
Tel: (403) 243-1111
Fax: (403) 243-1112
Email: info@dm.ca


2020/11/15

Scale
1/4" = 1'-0"

Project
Trinity
1422 North Dakota St
Calgary, Alberta T2C 3C3
Tel: (403) 243-1111
Fax: (403) 243-1112
Email: info@dm.ca

Scale
1/4" = 1'-0"
Sheet Title
Building 27 - Floor Plan -
Level 1
Sheet No.
A202.27

DATE	DESCRIPTION	BY
2020/11/15	Revised for DM-2	DM
2020/11/15	Revised for DM-2	DM
2020/11/15	Revised for DM-2	DM
2020/11/15	Revised for DM-1	DM
2020/11/15	Revised for DM-1	DM

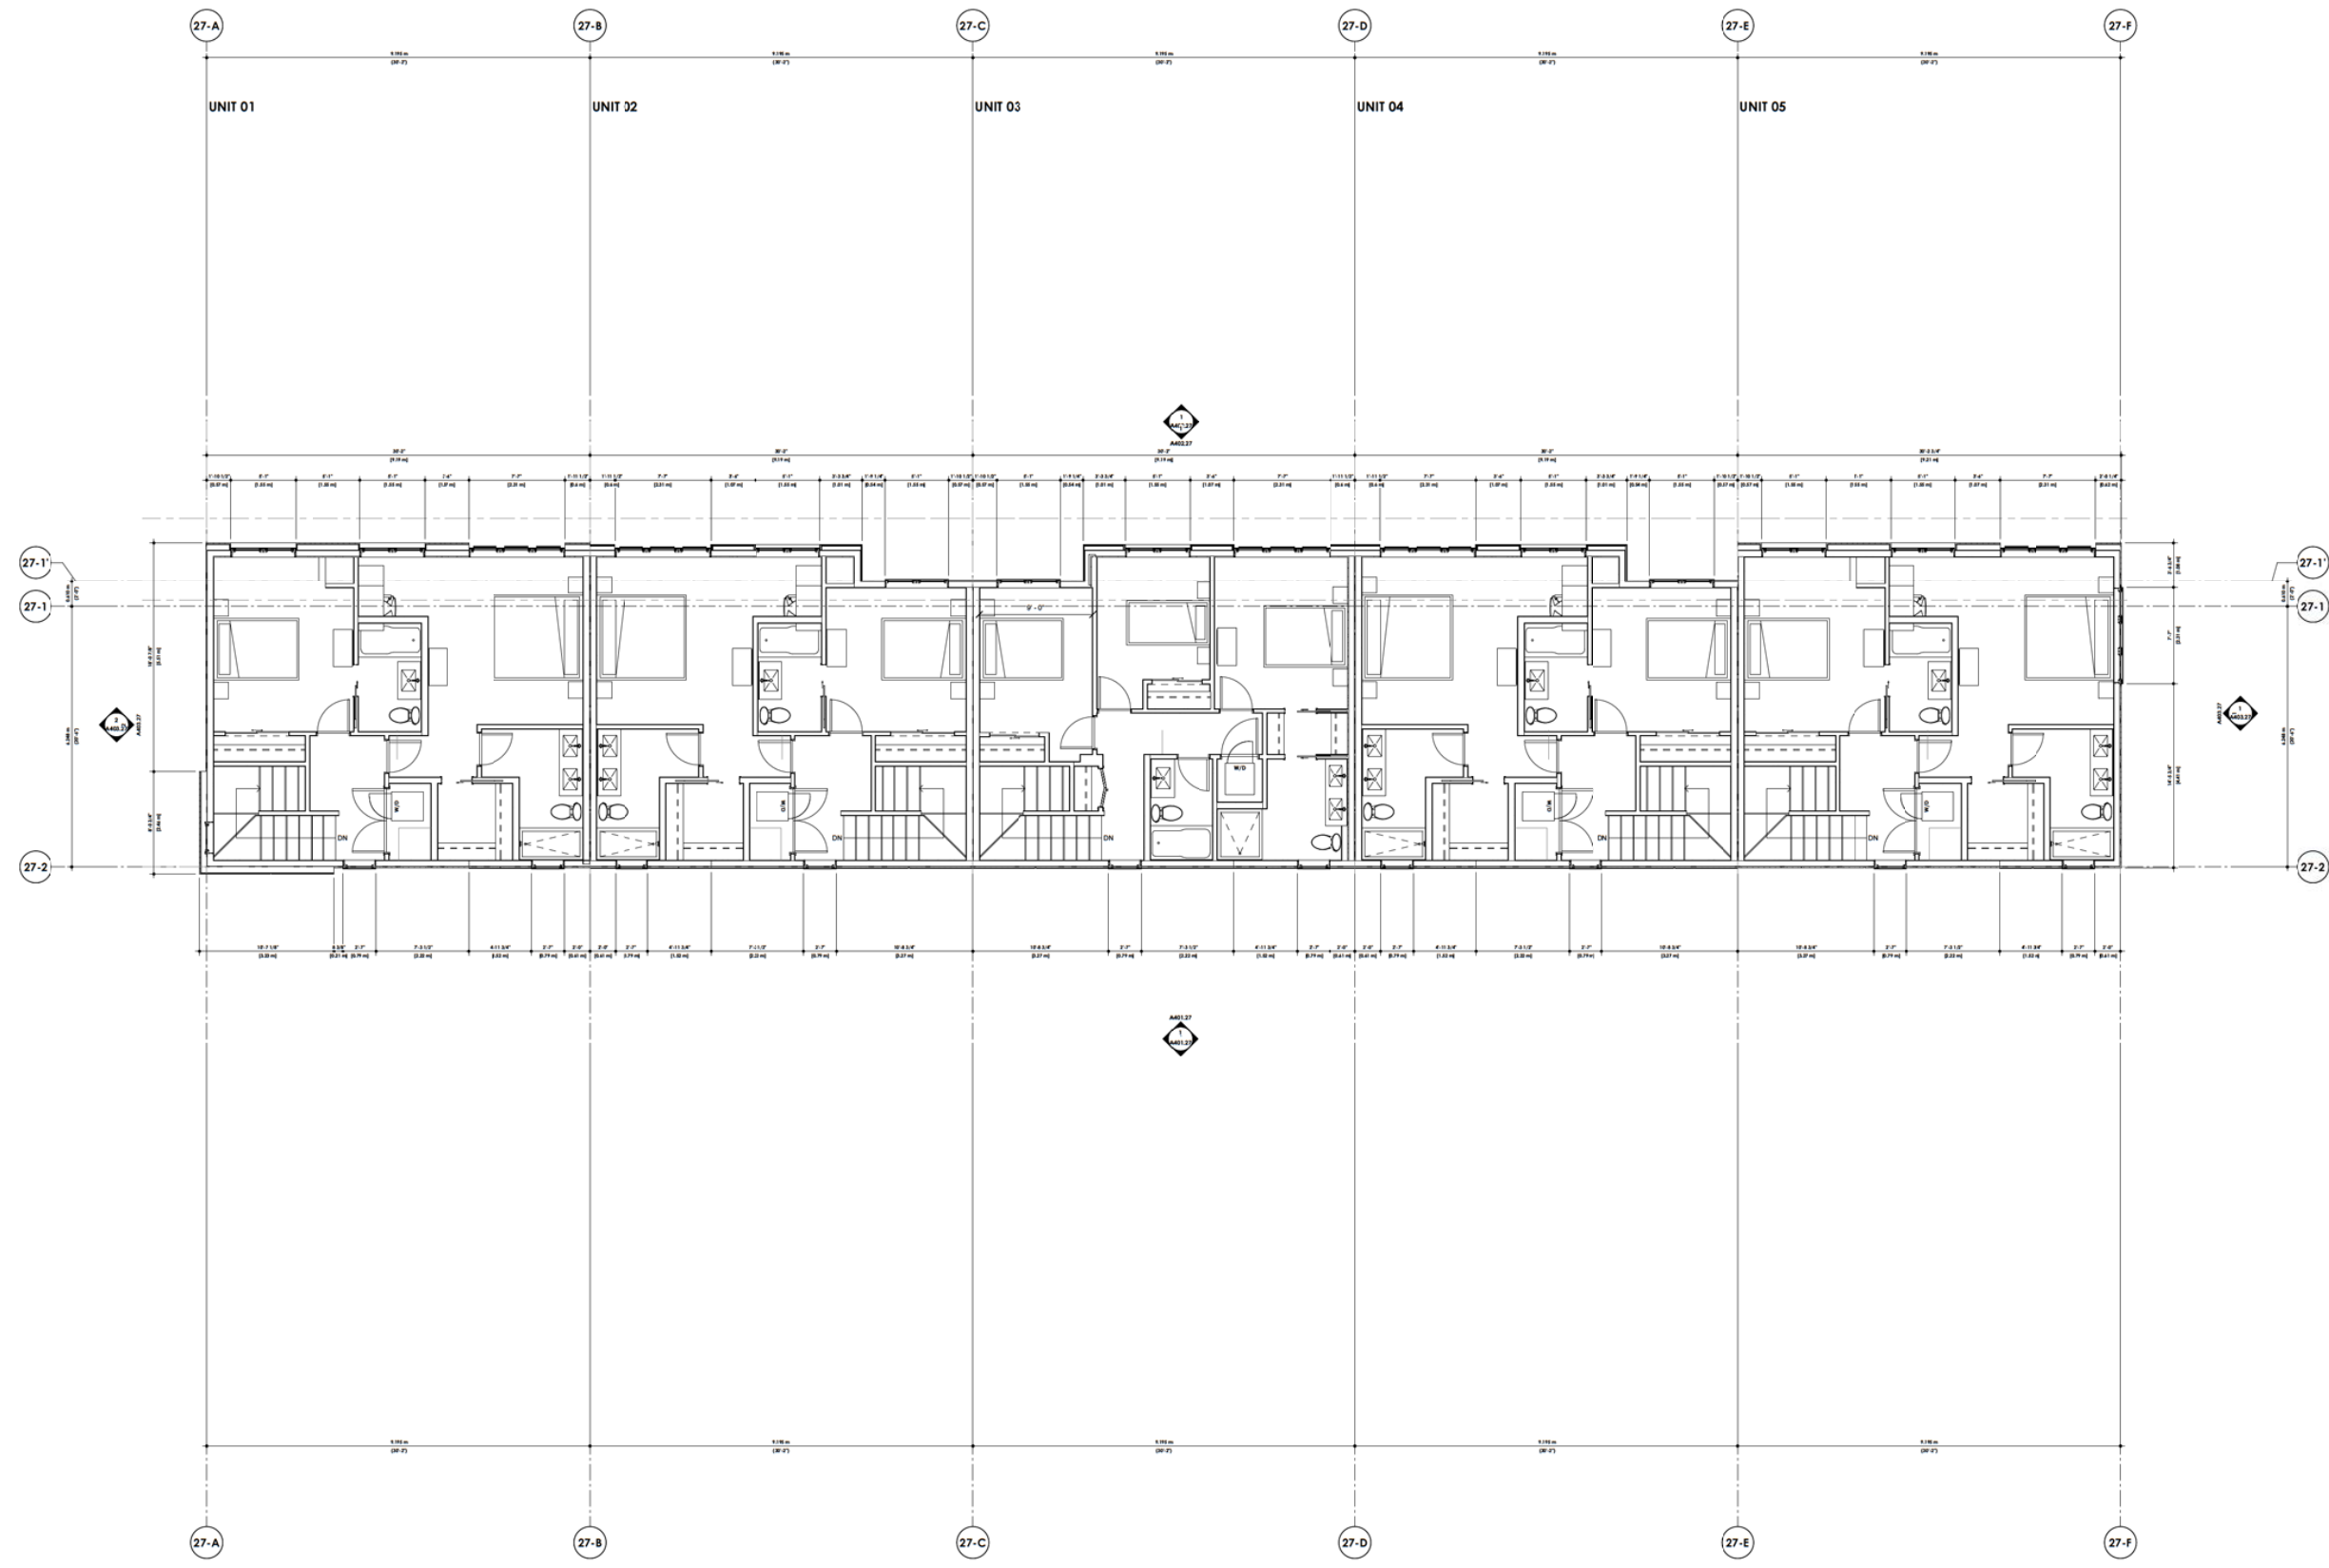

**DAVIGNON
MARTIN**
Design: Martin Architecture & Interior Design
1000 Avenue du Commerce
Calgary, Alberta T2C 3C3
Tel: 403.243.1111
Fax: 403.243.1112
Email: info@dm.ca

Copyright 2020, Martin Architecture & Interior Design. All rights reserved. This document is the property of Martin Architecture & Interior Design. No part of this document may be reproduced, stored in a retrieval system, or transmitted, in any form or by any means, electronic, mechanical, photocopying, recording, or by any information storage and retrieval system, without the prior written permission of Martin Architecture & Interior Design. For more information, please contact Martin Architecture & Interior Design at 403.243.1111.


2020/11/15

Scale
North

DATE	DESCRIPTION	BY
2020/09/09	Revised for DB-2	DM
2020/09/09	Revised for DB-2	DM
2020/09/09	Revised for DB-2	DM
2020/09/09	Revised for DB-1	DM
2020/09/09	Revised for DB-1	DM

Project
Trinity
1422 North Dakota St
Calgary, Alberta T2C 3C3
Project No. 2020/11/15
Start Date
Project Name, Date
Drawn
Checked
By

Scale
1/4" = 1'-0"
Sheet Title
**Building 27 - Floor Plan -
Level 2**
Sheet No.
A203.27

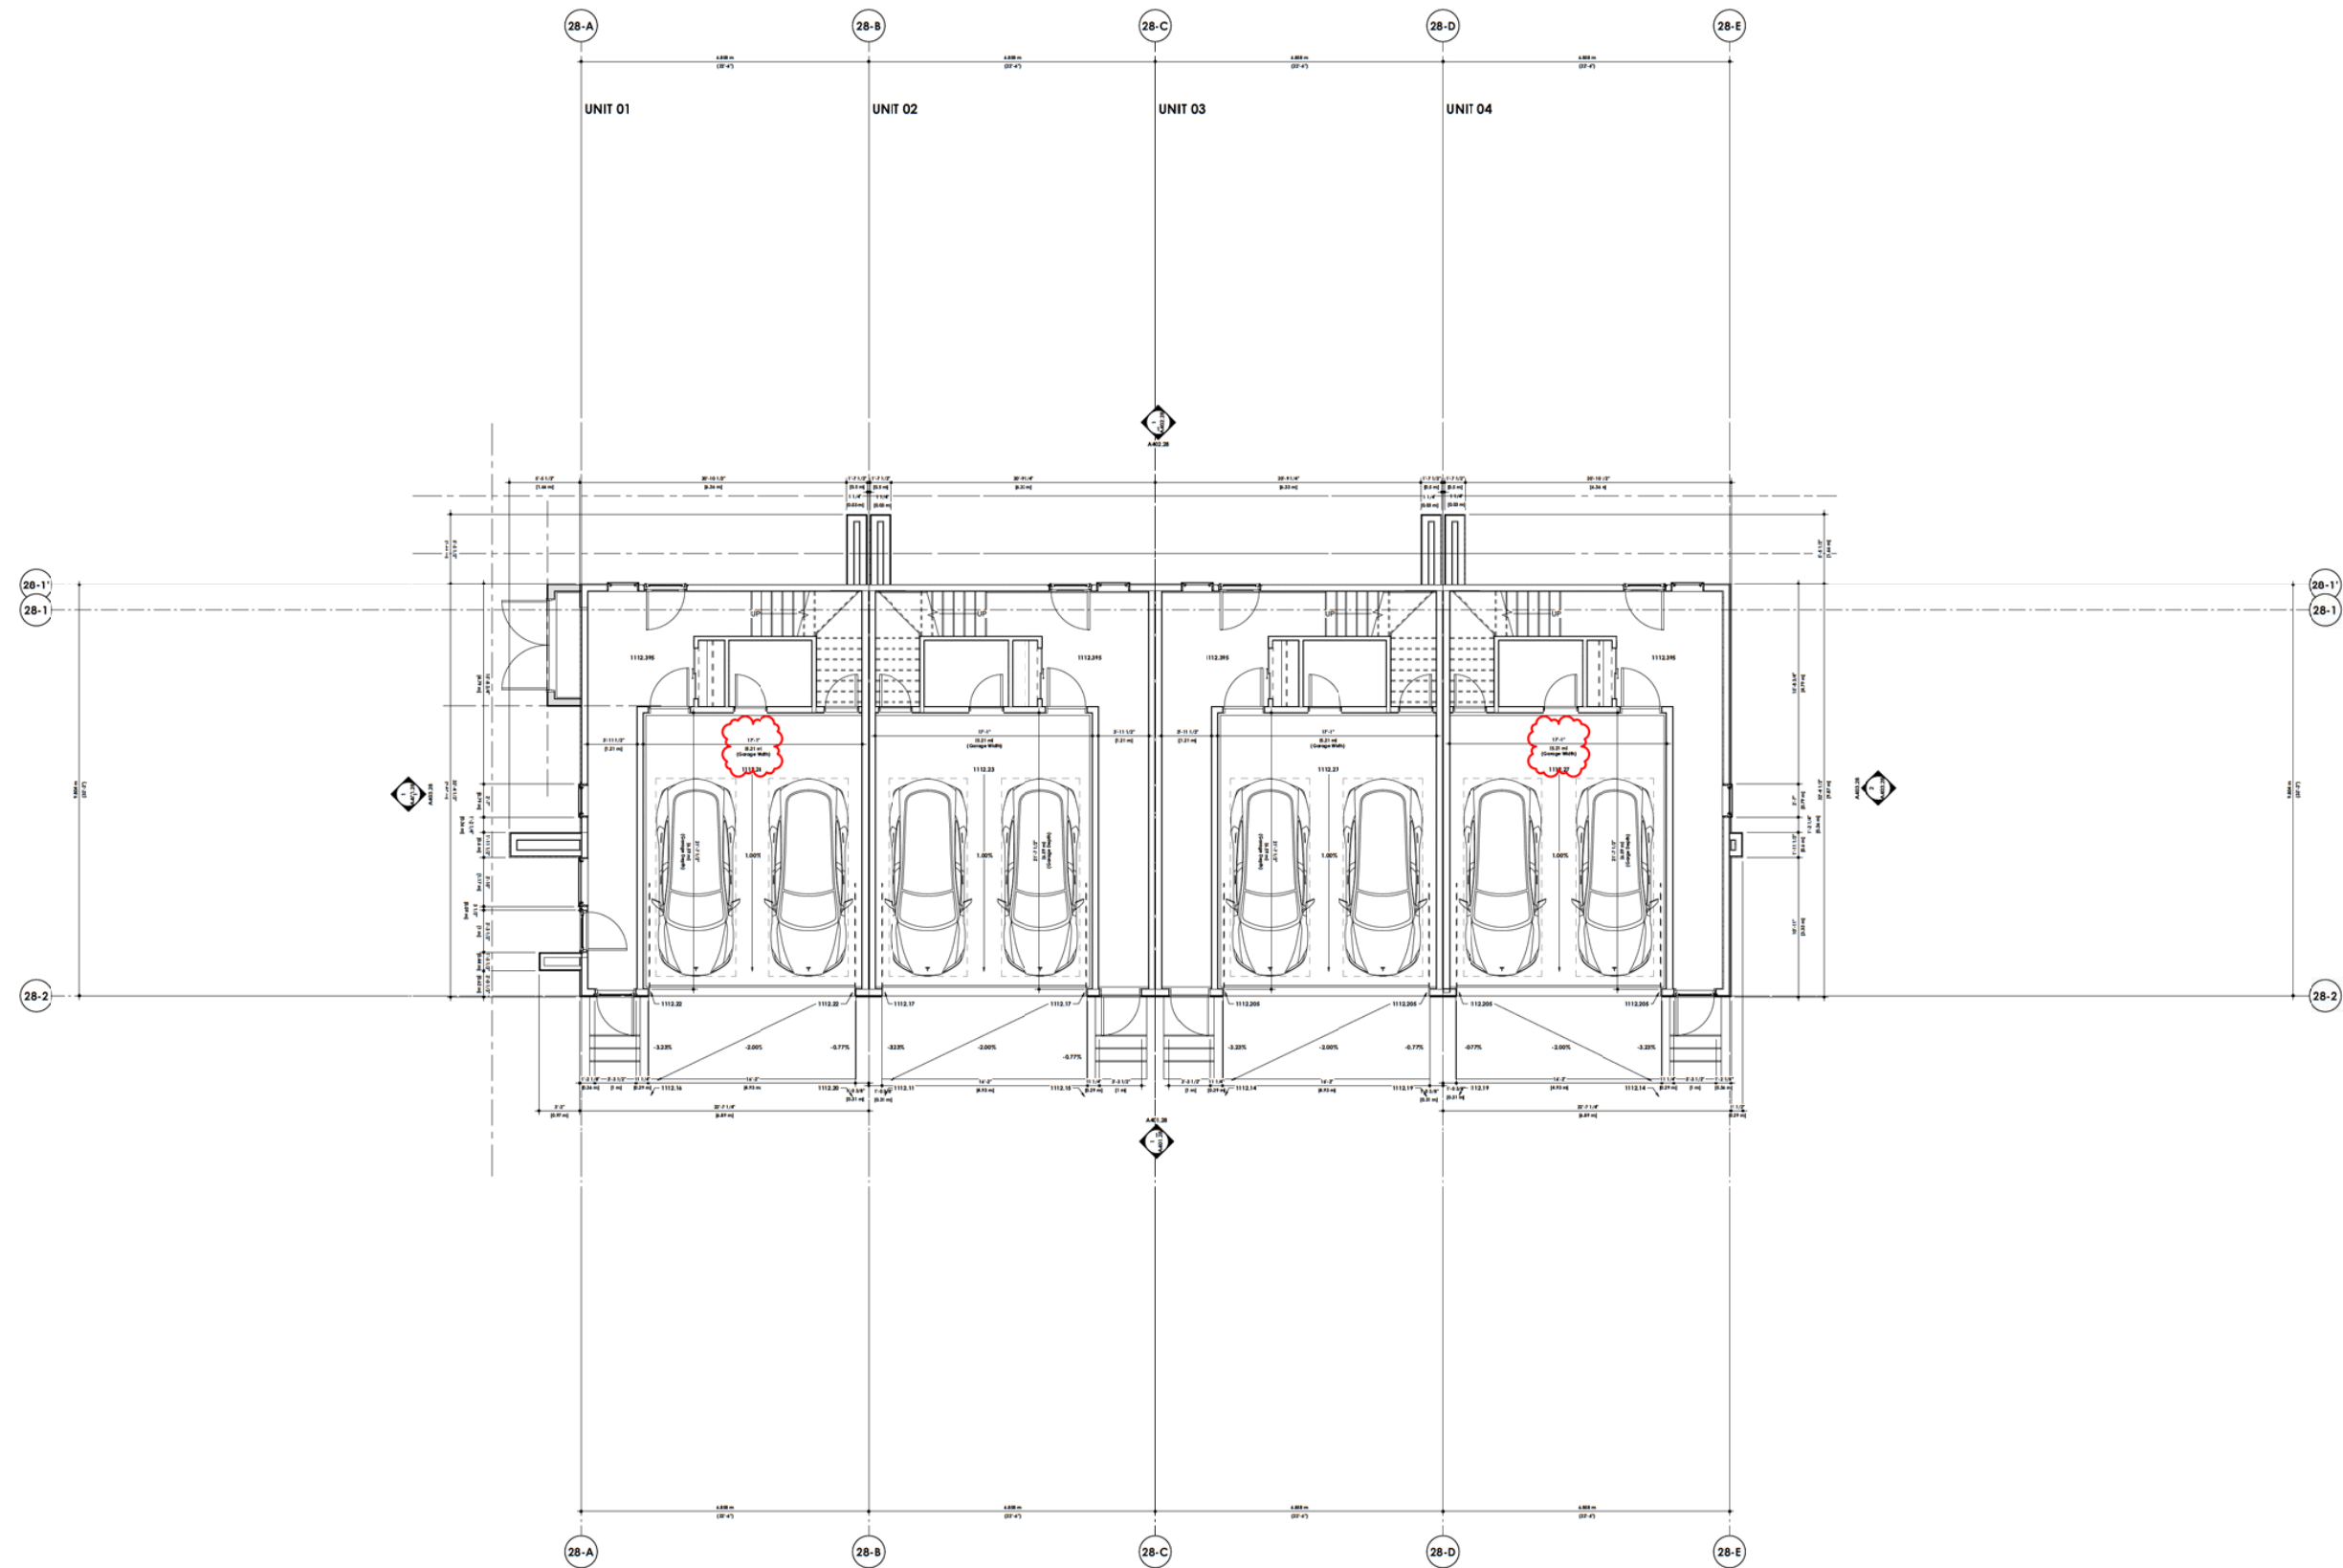

**DAVIGNON
MARTIN**
Design: Martin & Davignon
1111 1st Avenue S.W.
Calgary, Alberta T2G 1G1
Canada
Tel: (403) 243-1111
Fax: (403) 243-1112
www.davignomartin.com

Copyright 2020, Martin & Davignon. All rights reserved. This document is the property of Martin & Davignon. No part of this document may be reproduced, stored in a retrieval system, or transmitted, in any form or by any means, electronic, mechanical, photocopying, recording, or by any information storage and retrieval system, without the prior written permission of Martin & Davignon. The copyright owner shall not be liable for any damages, including consequential damages, arising from the use of this document, whether or not such damages were foreseeable, and whether or not such damages were caused in whole or in part by the negligence of the copyright owner. The copyright owner shall not be liable for any damages, including consequential damages, arising from the use of this document, whether or not such damages were foreseeable, and whether or not such damages were caused in whole or in part by the negligence of the copyright owner.


2020/11/15

Scale
North

DATE	DESCRIPTION	BY
2020/09/09	Revised for CDR-2	DD
2020/09/09	Revised for CDR-2	DD
2020/09/09	Revised for CDR-2	DD
2020/09/09	Revised for CDR-2	DD
2020/09/09	Revised for CDR-2	DD

Project
Trinity
1422 North Dakota St
Calgary, Alberta T2G 1G1
Project No.
3000/1116
Start Date
Project Name
Project No.

Scale
1/4" = 1'-0"
Sheet Title
Building 28 - Floor Plan -
Basement
Sheet No.
A201.28

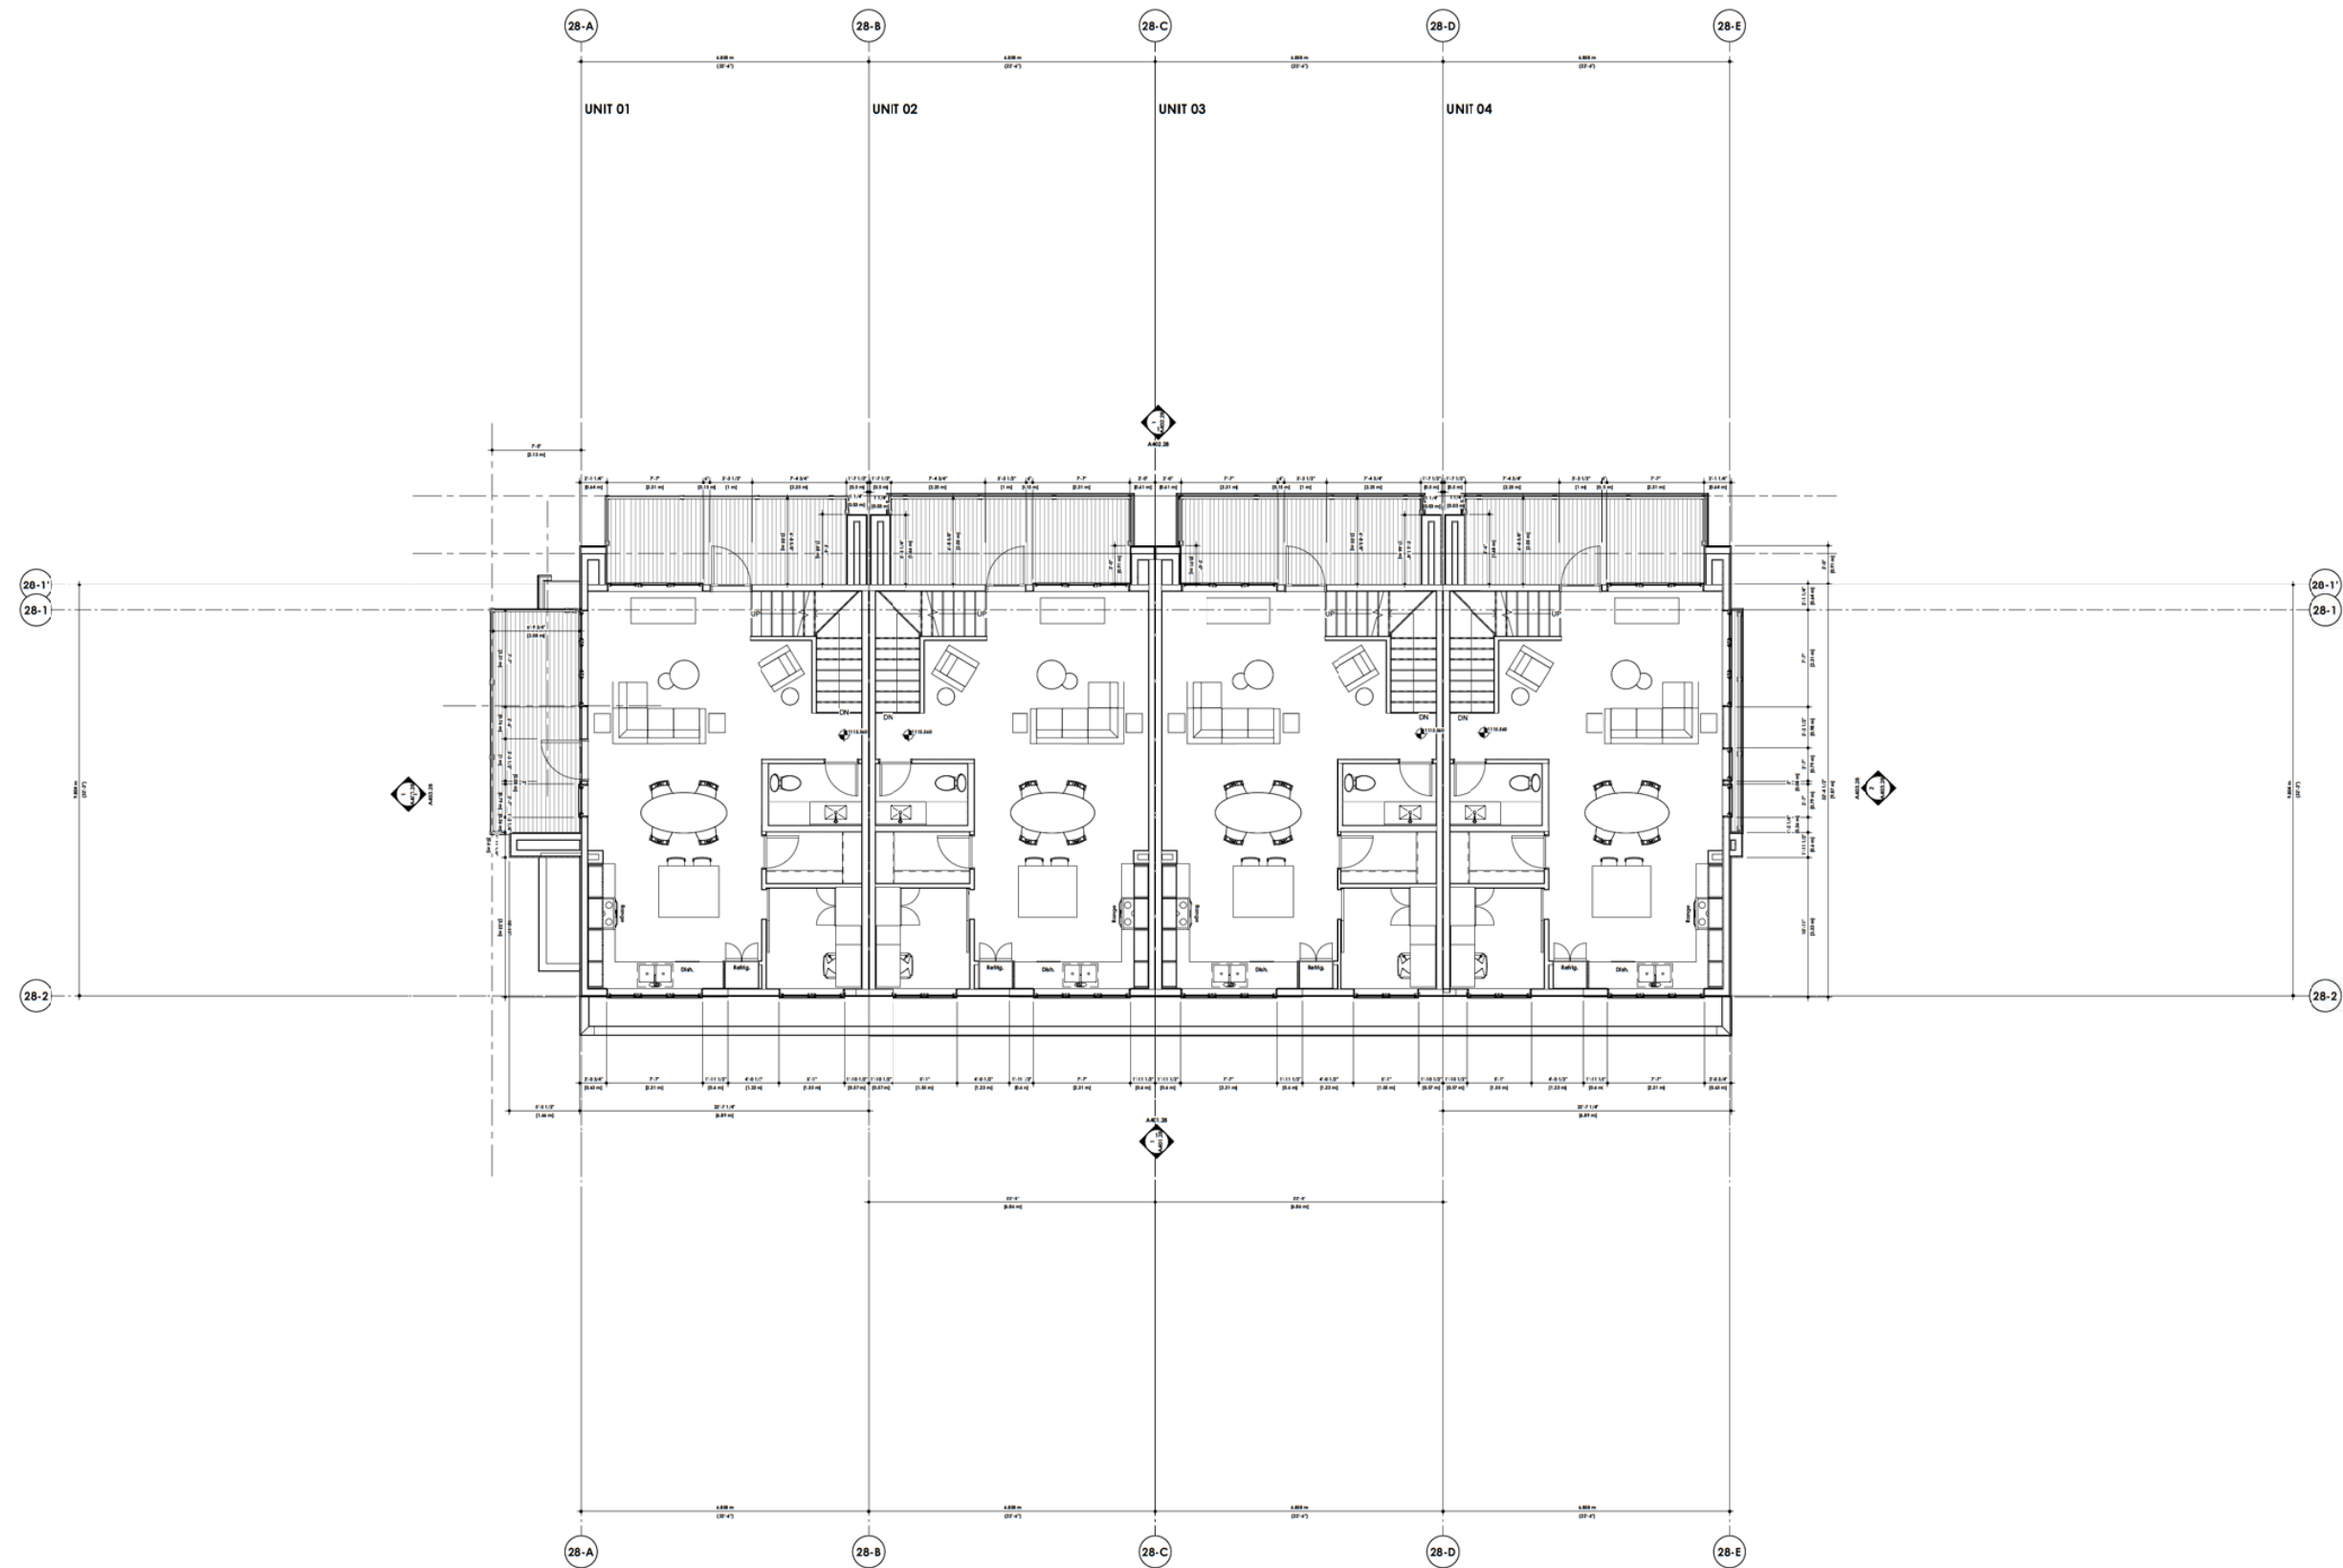

**DAVIGNON
MARTIN**
Design: Mark Architecture & Interior Design
1800 Avenue Road, Suite 100
Calgary, Alberta T2G 3G3
Tel: 403.243.1111
Fax: 403.243.1112
Email: info@dm.ca

Copyright 2020. All rights reserved. This document is the property of Davignon Martin. No part of this document may be reproduced, stored in a retrieval system, or transmitted, in any form or by any means, electronic, mechanical, photocopying, recording, or by any information storage and retrieval system, without the prior written permission of Davignon Martin. The copyright owner shall be responsible for any and all damages, including reasonable attorneys' fees, caused by the use of this document in any manner other than as intended. 


2020/11/15

Scale
1/4" = 1'-0"

Drawn	2020/11/15	Reviewed	2020/11/15	By	DM
Checked	2020/11/15	Reviewed	2020/11/15	By	DM
Approved	2020/11/15	Reviewed	2020/11/15	By	DM

Project
Trinity
1422 North Dakota St
Calgary, Alberta T2G 3G3
Tel: 403.243.1111
Fax: 403.243.1112
Email: info@dm.ca

Sheet No.
A202.28
Building 28 - Floor Plan -
Level 1

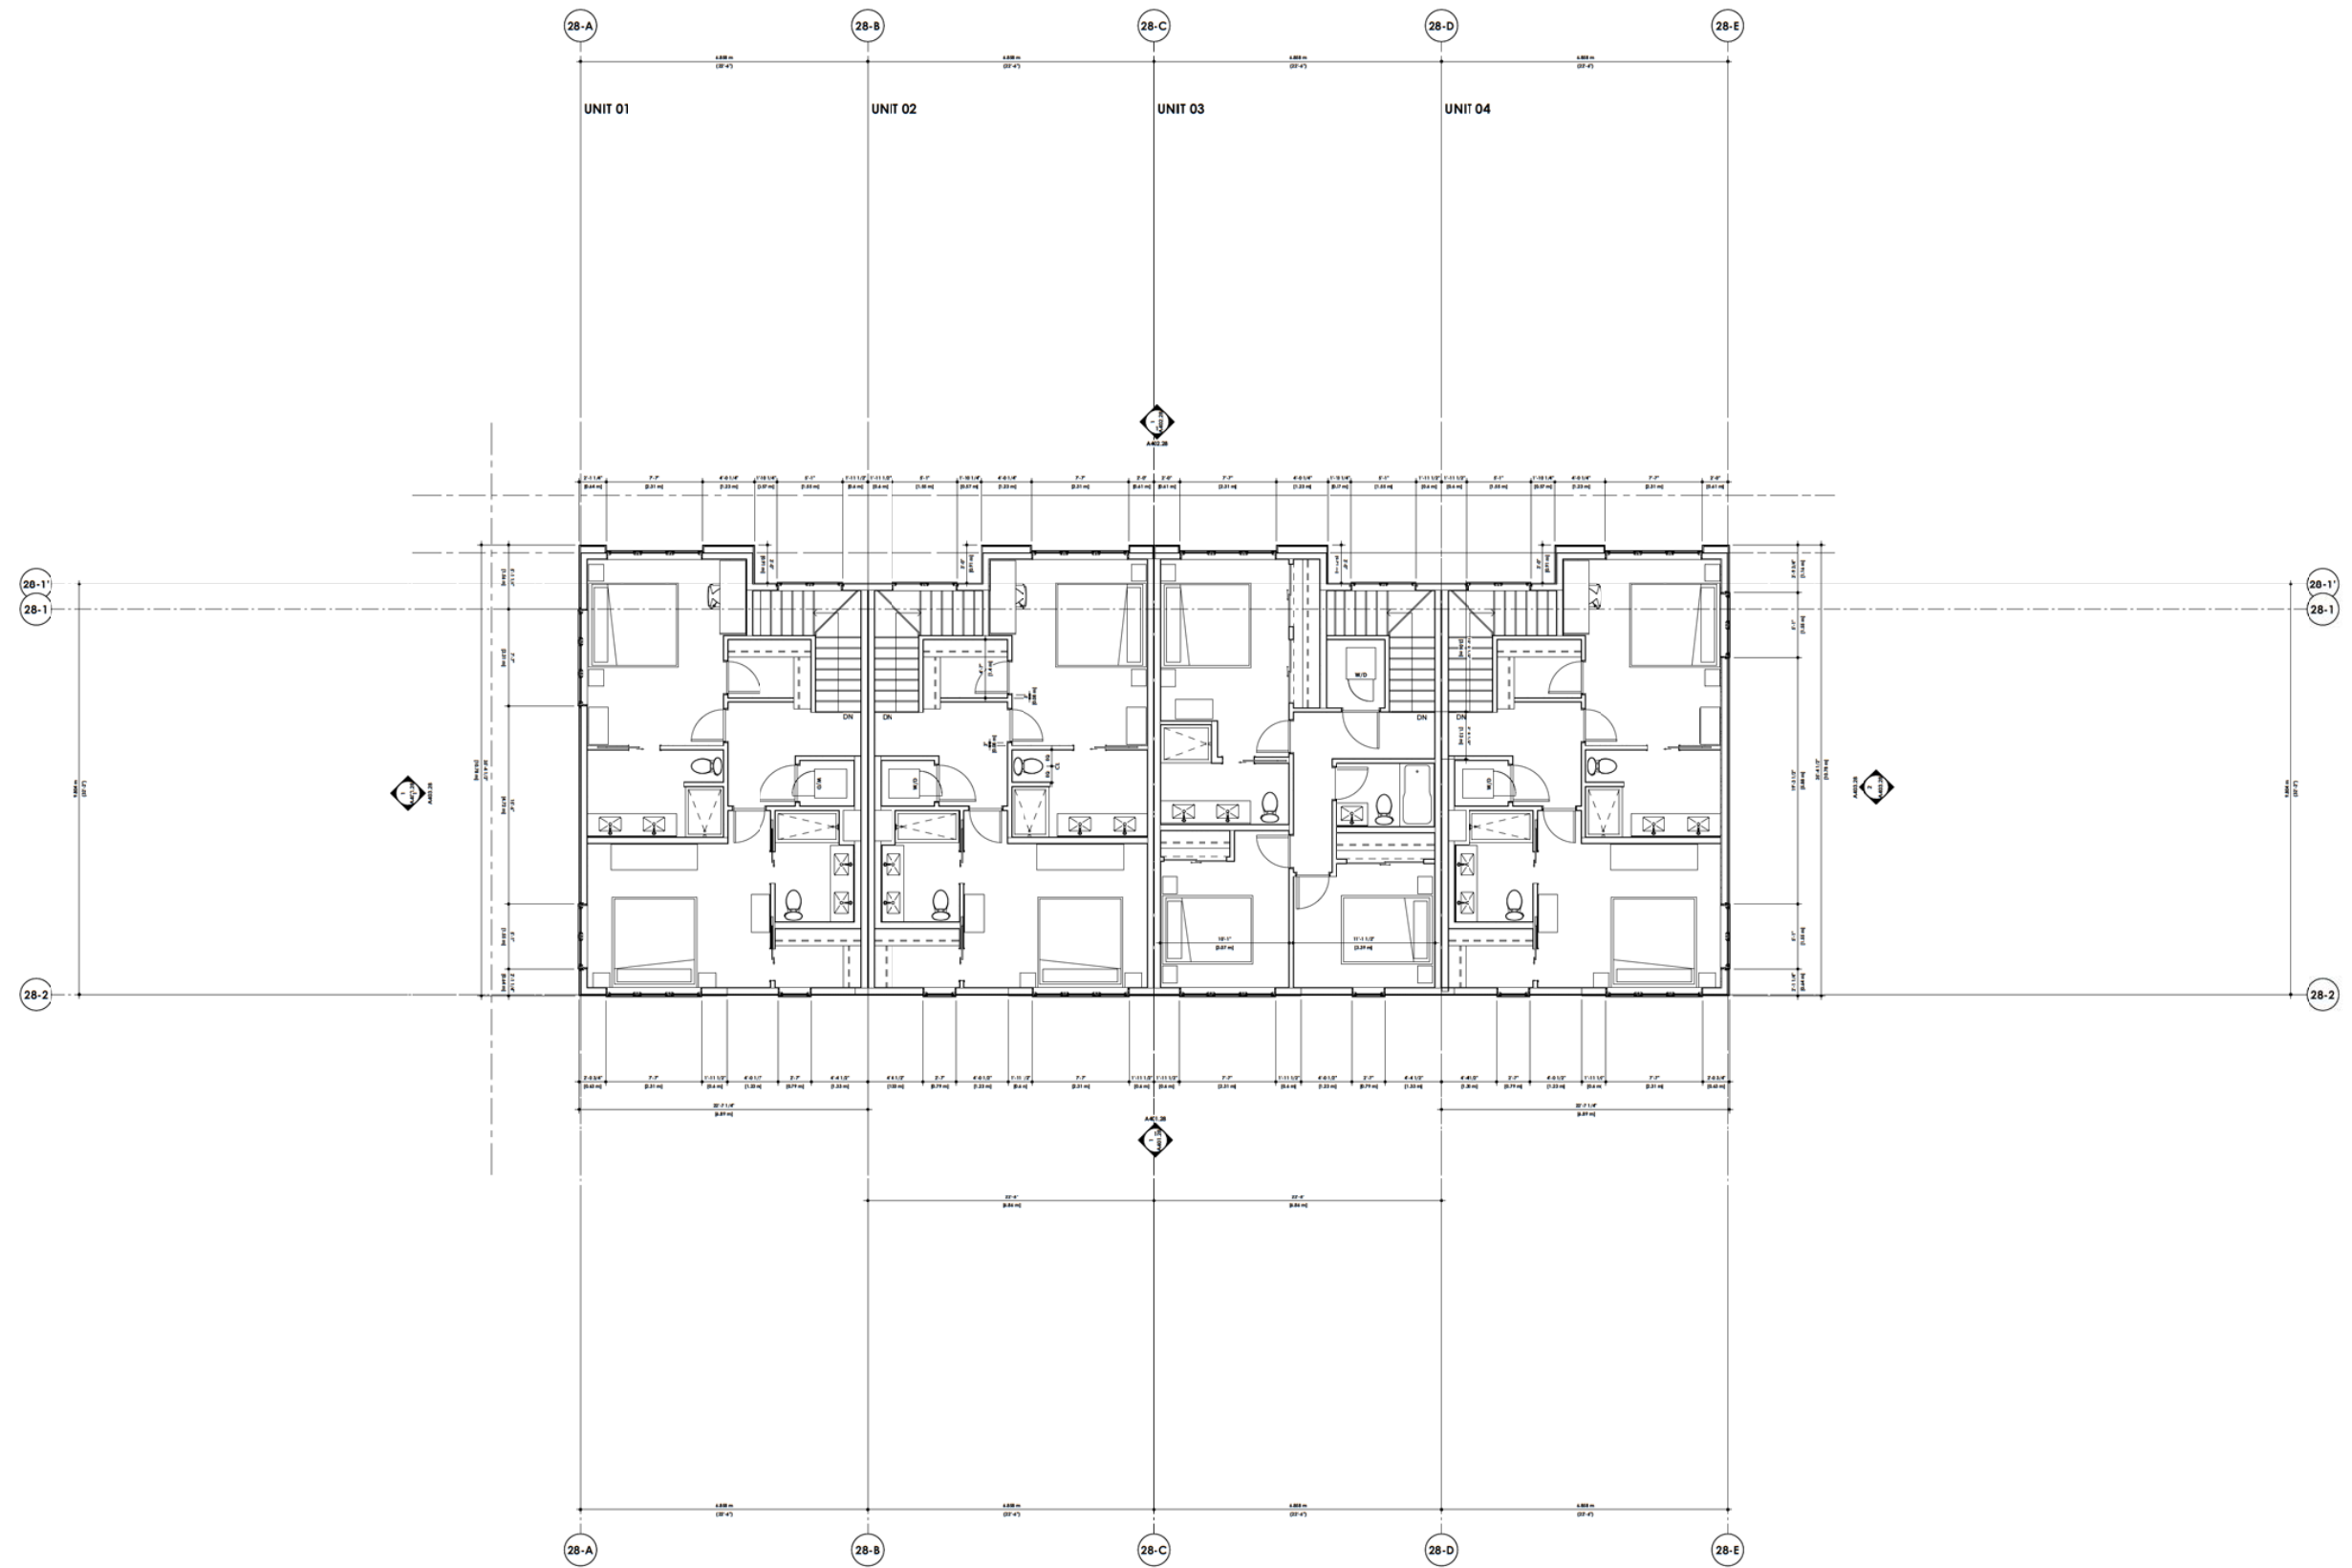DAVIGNON
MARTIN

Designsm Marle: Architecture & Interior Design
<http://www.designsmarle.ca/>

Category [HQ]
 237 B Ave SE #402
 Calgary, Alberta T2G 5C3

Toronto
 50 Carroll St
 Toronto, Ontario M4M 3G3

Copyright Plan, sketches, graphic representations and specifications or instruments of service, whether the project is awarded a contract that retains the property of Designer/Team Architecture. The requirements include, but are not limited to, the following: the project shall retain all copyright, specifications and specific tools for information and reference in connection with your work and ownership of the project. Except for materials purposes, the plans, sketches, drawings, graphic representations and specifications shall not be used for others or alterations to the project or in any other form. At all times these drawings shall be stored and used or used without the permission of the Designer/Team Architecture.

2020///15

OTR-D	22/05/09	Revised for OTR-2	GO
OTR-C	22/04/29	Issued for OTR-2	GO
OTR-B	22/04/08	Issued for OTR-2	GO
OTR-A	22/03/21	Issued for OTR-1	GO
A	Date	Revision	By

Project
Trinity

1453 Nola Drive SW
Calgary, Alberta, Canada
Tel 416 Block 2 Rm 161 2944


Project No.	Start Date
2020///16	Project_Issue_Date
Drawn	Checked
Gregorio D.	ED

Scale
1" = 1'-0"

Sheet Title
**Building 28 - Floor Plan -
Level 2**

Sheet No.

A203.28

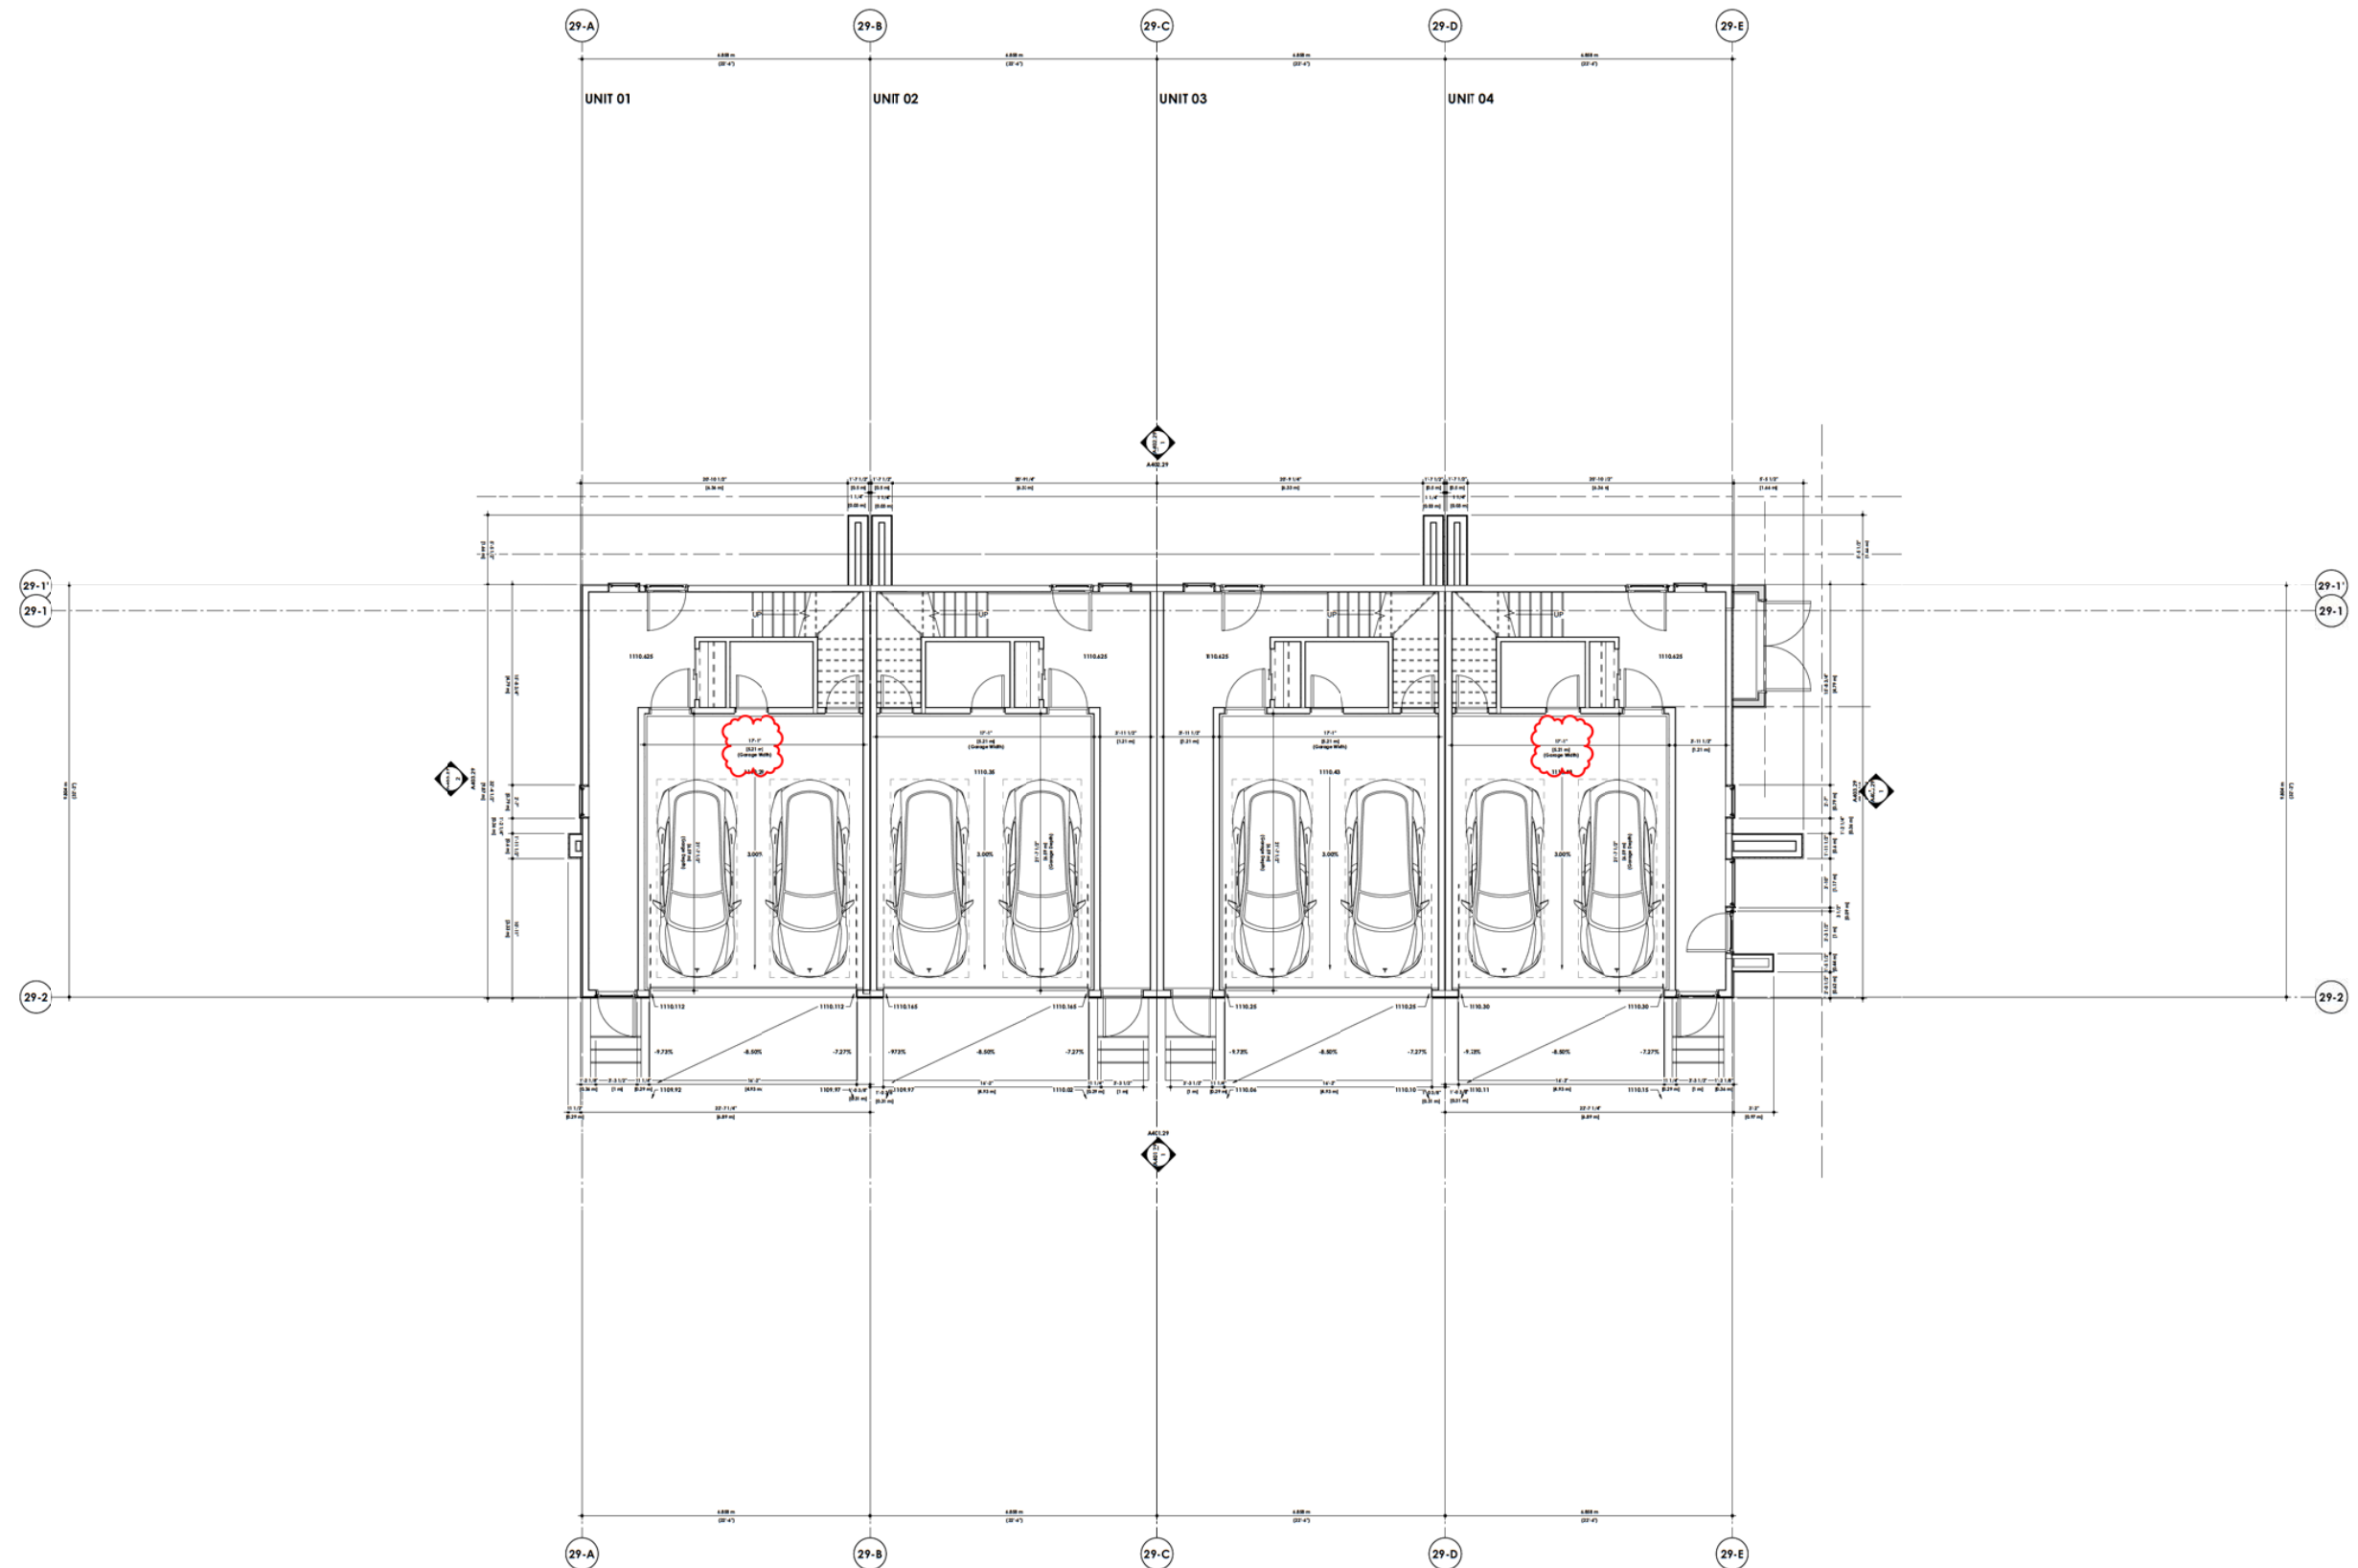DAVIGNON
MARTIN

Design: Martin Architecture & Interior Design
<http://www.designmartin.ca/>

Calgary (HQ)
 237 8 Ave SE #4B
 Calgary, Alberta T2G 3C3

Toronto
 50 Carol St.
 Toronto, Ontario M4M 3G3

Copyright: Plans, drawings, graphic representations and specifications are the property of architect. The project is executed; it will not remain the property of Designgroup Inc./architect. The reproductions copies, including reproducible copies of plans, drawings, drawings, graphics, photographs, etc., shall be made by the client or its representative in connection with your use and endorsement of the project. Except for reference purposes, the plans, drawings, drawings, graphics, photographs and specifications that will not be used for others or alterations to the project or any other project. All parts of these drawings shall not be reproduced or used without the permission of the Designgroup Inc./architect.

The contractor shall verify all dimensions and specifications before and during the construction process. Any errors, omissions and misinterpretations must be reported to the architect.

2020//15

OTM-D	22/02/09	Revised for OTM-2	GO
OTM-C	22/04/09	Issued for OTM-2	GO
OTM-B	22/04/08	Issued for OTM-2	GO
OTM-A	22/03/01	Issued for OTM-1	GO

Project
Trinity

1453 No's Drive SW
Calgary, Alberta, Canada
Tel 11 Block 2 Rm 161 2946


Project No.
2020//16

Drawn
Geosolve B.

Scale
1/4" = 1'-0"

Sheet Title
**Building 29 - Floor Plan -
Basement**

Sheet No.
A201.29

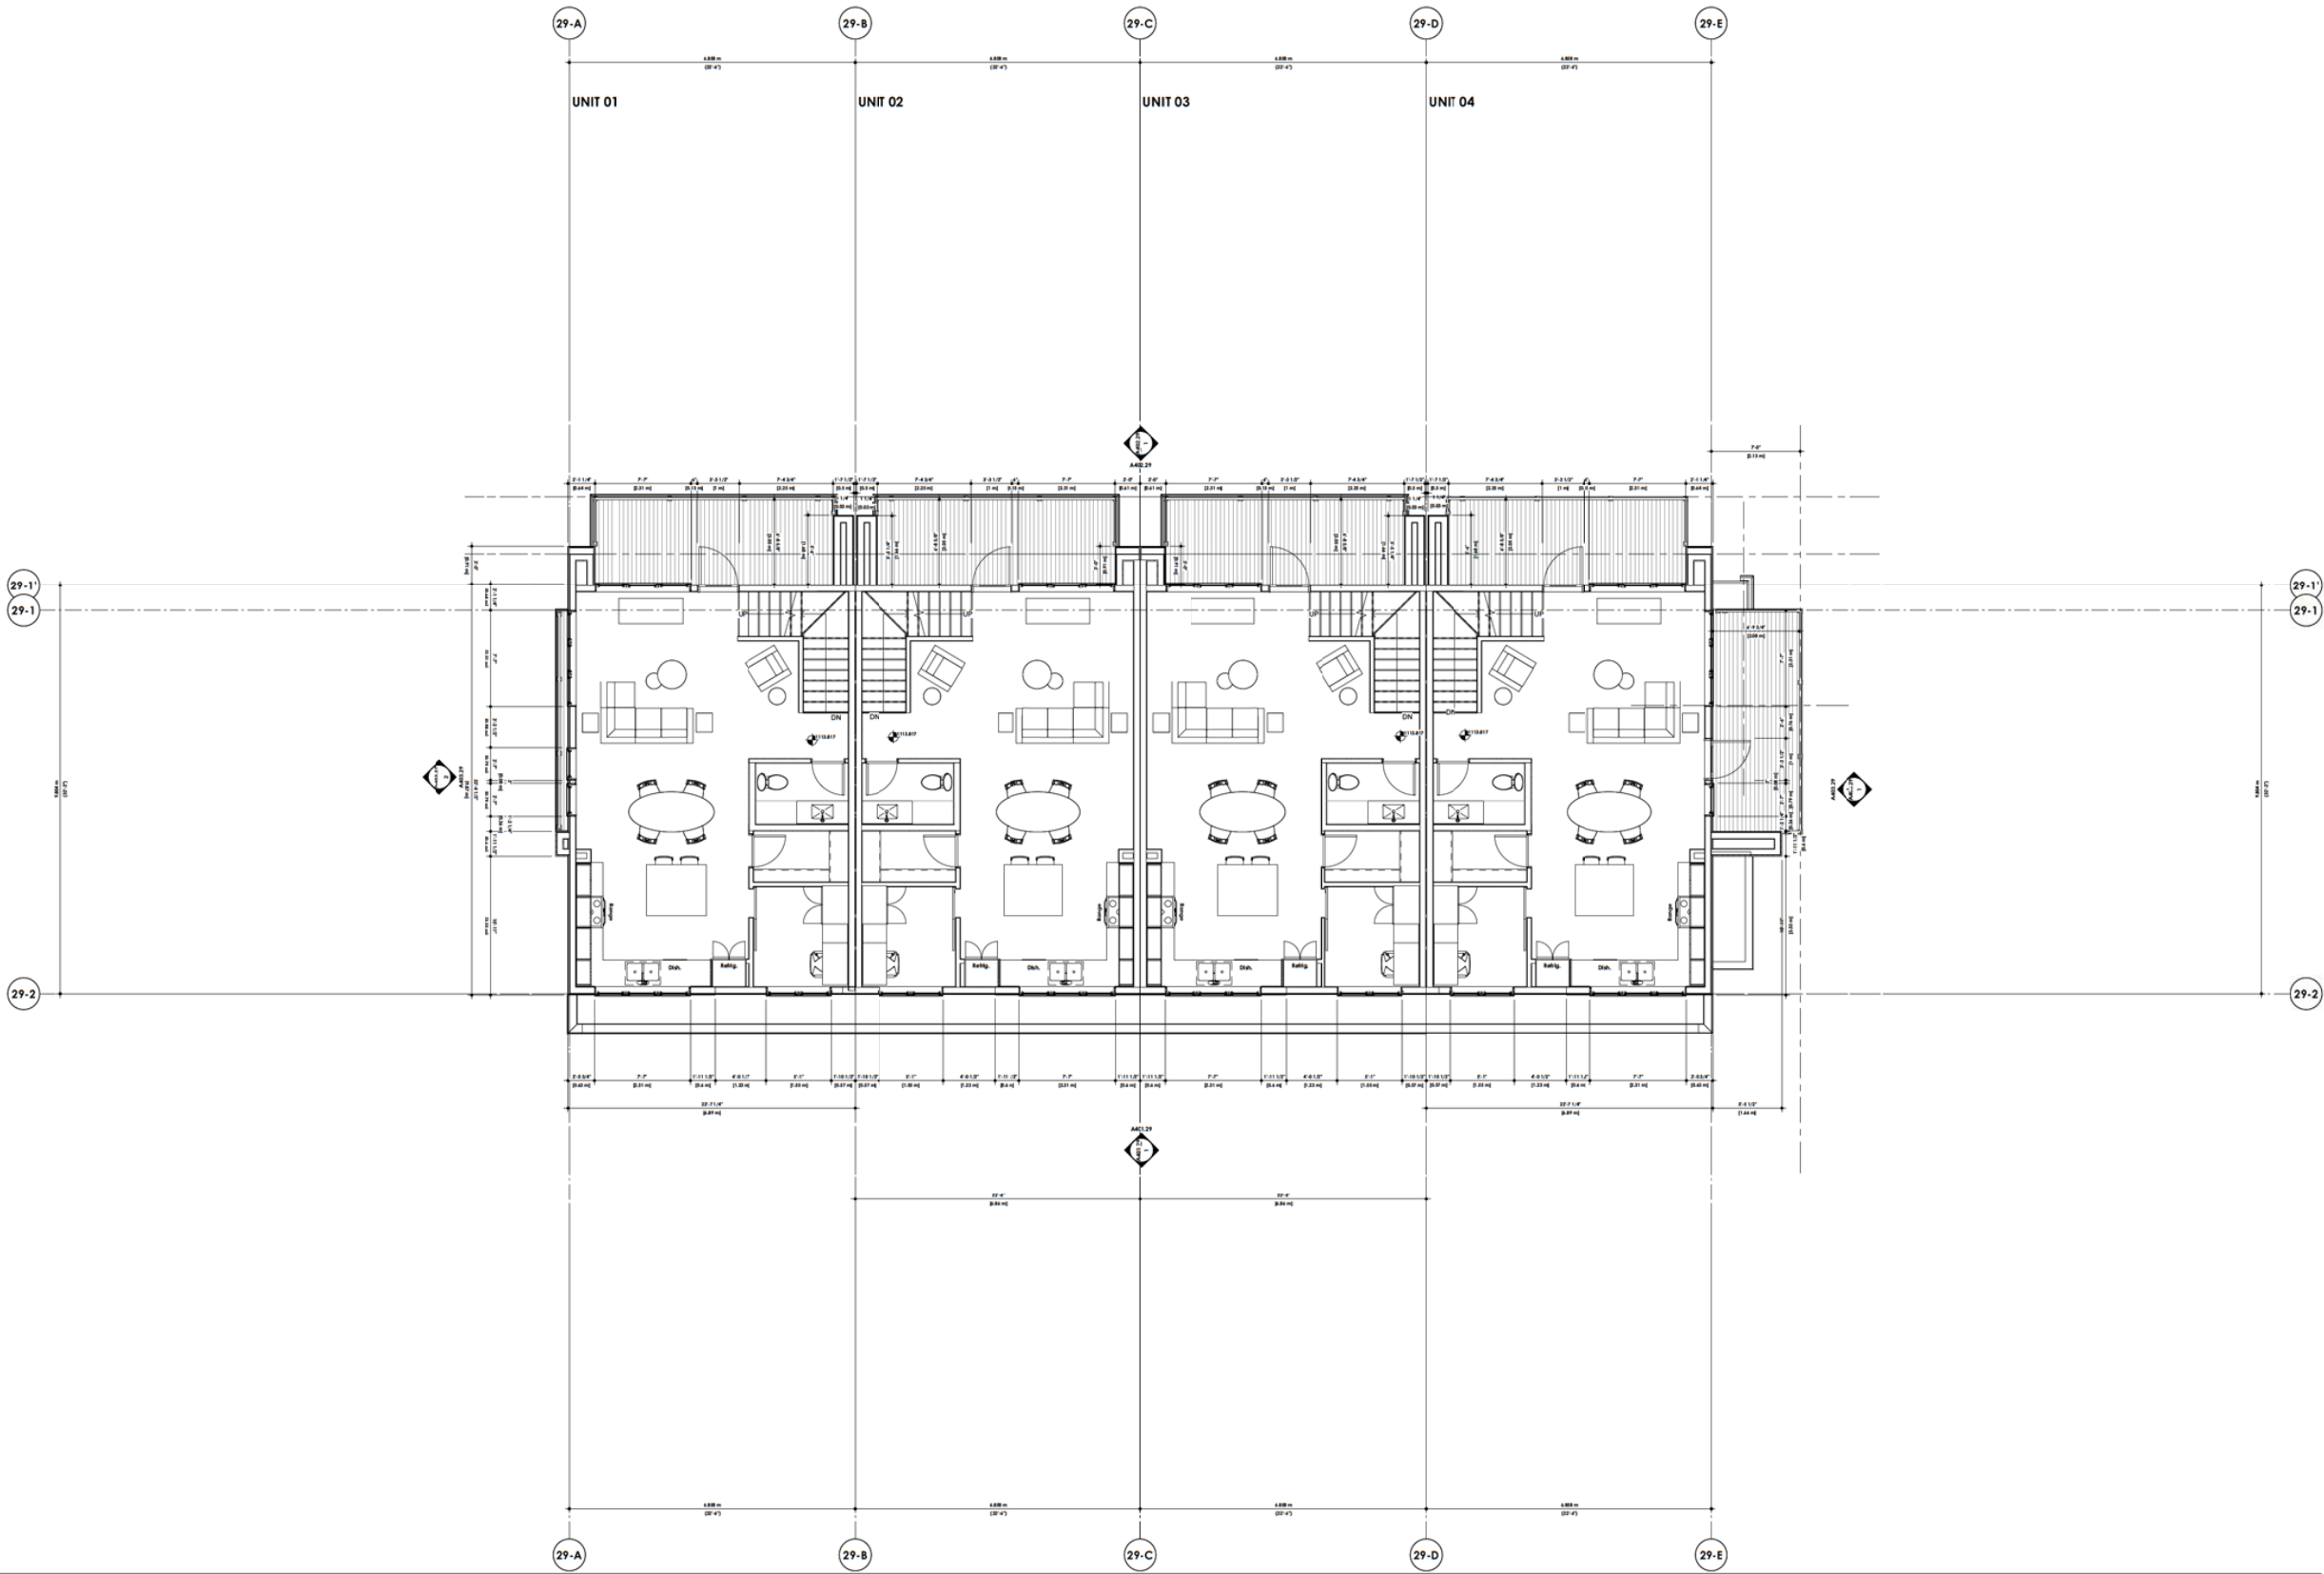

DAVIGNON
MARTIN

Design: Mark Architecture & Interior Design
1800 Avenue Road
Calgary, Alberta T2C 3C3
Tel: 403.243.1111
Fax: 403.243.1112
Email: info@dm.ca

Copyright 2020. All rights reserved. This document is the property of Davignon Martin. No part of this document may be reproduced, stored in a retrieval system, or transmitted, in any form or by any means, electronic, mechanical, photocopying, recording, or by any information storage and retrieval system, without prior written permission from Davignon Martin. The user of this document is hereby notified that any unauthorized use of this document may result in legal action. 

2020/11/15

Scale
1/4" = 1'-0"


Sheet Title
Building 29 - Floor Plan -
Level 1

Sheet No.
A202.29

Project
Trinity
1422 North Dakota St
Calgary, Alberta T2C 3C3
Tel: 403.243.1111
Fax: 403.243.1112
Email: info@dm.ca

Project No.
3000/11/15
Start Date
Project Start Date
Drawn
Gregoire D.
Checked
MD

Rev	Date	Description	By
01	2020/08/08	Revised for CDR-2	MD
02	2020/08/08	Revised for CDR-2	MD
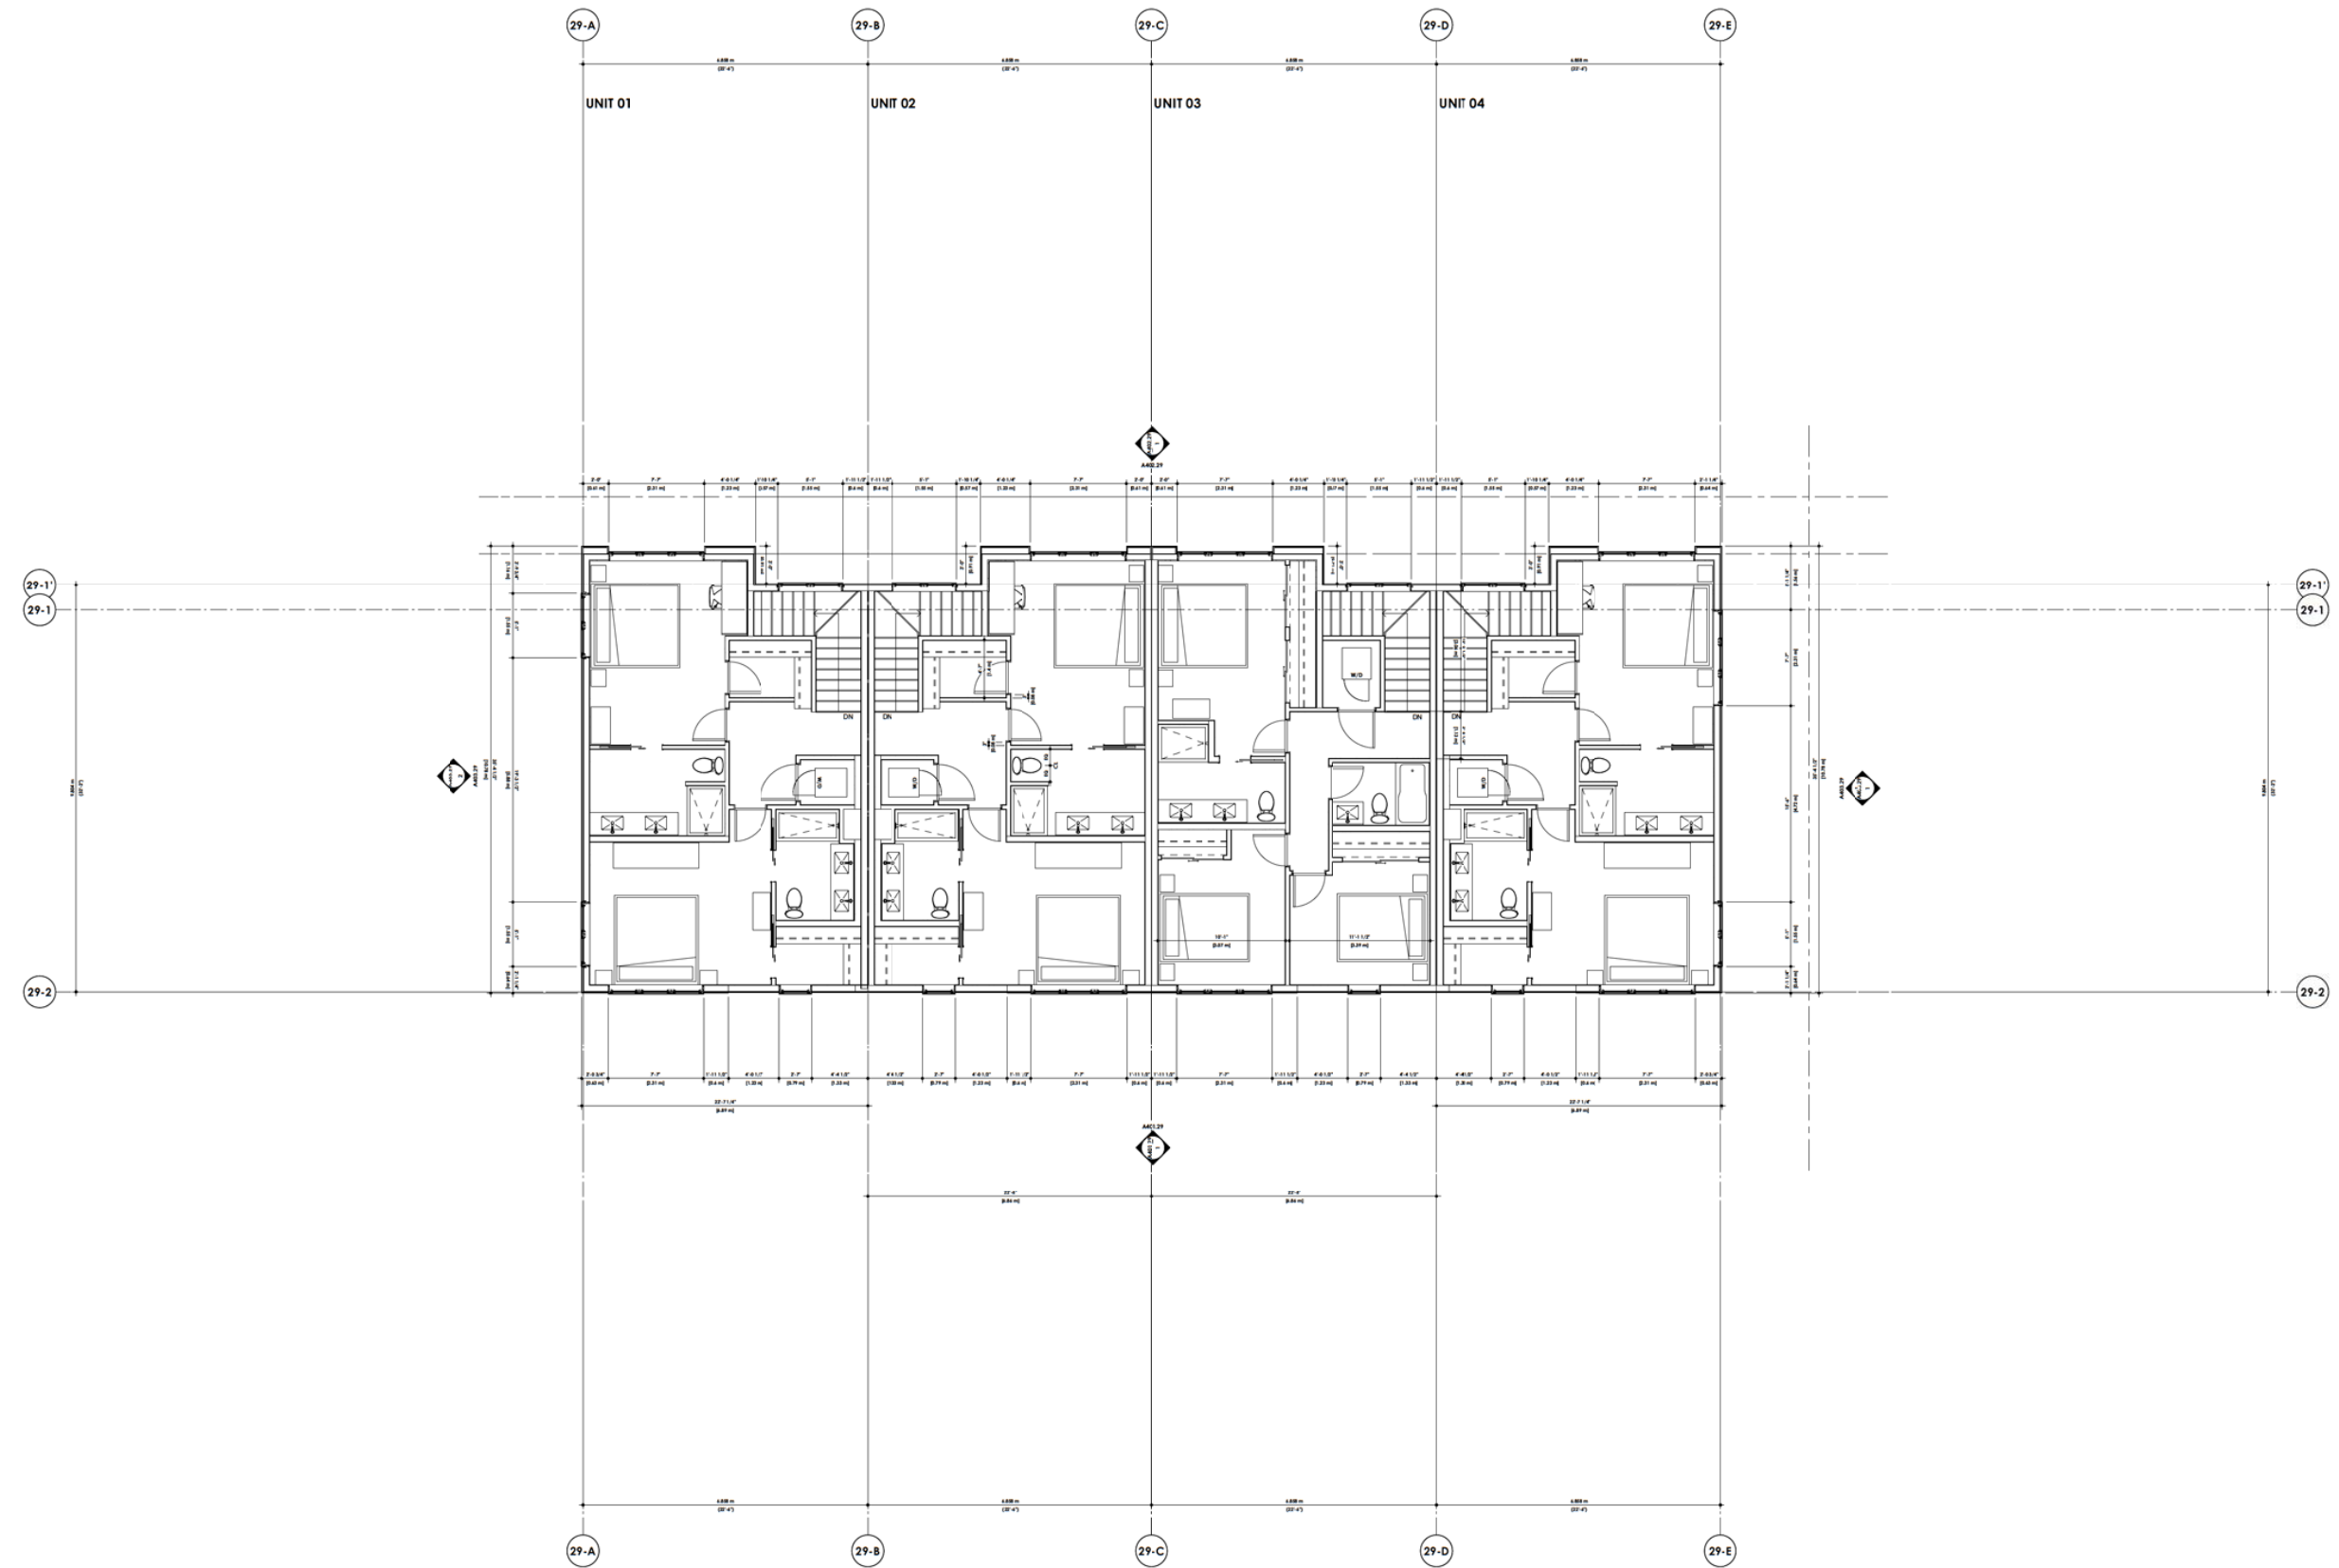DAVIGNON
MARTIN

Daigman Marle Architecture & Interior Design
<https://www.daigmanmarle.ca/>
Category [HQ]
237 E Ave 1E #402
Calgary, Alberta T2G 5C3
Toronto
30 Carol St.
Toronto, Ontario M4M 3G3

Copyright Plans. Drawings, graphics, representations and specifications are the property of architect, whether the project is successful or not and shall remain the property of design source. Architectural, engineering, interior design, including perspective copies, of plans, drawings, drawings, graphics, representations and specifications shall not be used, copied, reproduced or otherwise used in connection with your use or ownership of the project. It is for reference purposes. The plans, drawings, drawings, graphics, representations and specifications shall not be used for other than the project or any other project. All parts of these drawings shall not be reproduced or used without the permission of the Design Source, Architect.

The contractor shall verify all dimensions and specifications before and during the construction project. Any errors, omissions or misinterpretations must be reported to the Architect.

2020///15

DTR-D	22/06/09	Revised for DTR-2	GO
DTR-C	22/04/09	Issued for DTR-2	GO
DTR-B	22/04/08	Issued for DTR-2	GO
DTR-A	22/03/01	Issued for DTR-1	GO

Project
Trinity

1453 Neo Drive SW
Calgary, Alberta, Canada
Lot 11 Block 2 Mar 161 2946

Project No.
2020/0716

Drawn
Gregoire D.

Scale
1/4" = 1'-0"

Sheet Title
**Building 29 - Floor Plan -
Level 2**

Sheet No.
A203.29



DAVIGNON MARTIN

Design/Build Architecture & Interior Design
<https://www.davignonmartin.ca/>

Calgary [PO]
 111 8 Ave. S. 4th
 Calgary, Alberta T2G 3C3

Toronto
 90 Conestoga
 Toronto, Ontario M4M 3C3

Copyright Notice: drawings, graphic representations and specifications are the property of Davignon Martin Inc. and are to be used solely for the purpose of the project for which they were prepared. No part of these drawings, representations or specifications may be reproduced, stored in a retrieval system or transmitted in any form or by any means, electronic, mechanical, photocopying, recording, or by any information storage and retrieval system, without the prior written permission of Davignon Martin Inc. All rights are reserved. 

2020///15


DTR-O	22/05/09	Revised for DTR-2	GO
DTR-C	22/04/29	Issued for DTR-2	GO
DTR-B	22/04/06	Issued for DTR-2	GO
DTR-A	22/03/21	Issued for DTR-1	GO
#	Date	Revisions	By

Project	
Trinity	
1453 Main Drive SW Calgary, Alberta, Canada	
Lot 11 Block 2 Ror 141 2944	
Project No.	Start Date
2020/1/15	Project_know_date
Drawn	Checked
Gregoire D.	RD

Scale
1/4" = 1'-0"

Sheet Title
**Building 01 - Elevation -
East**

Sheet No.
A401.01

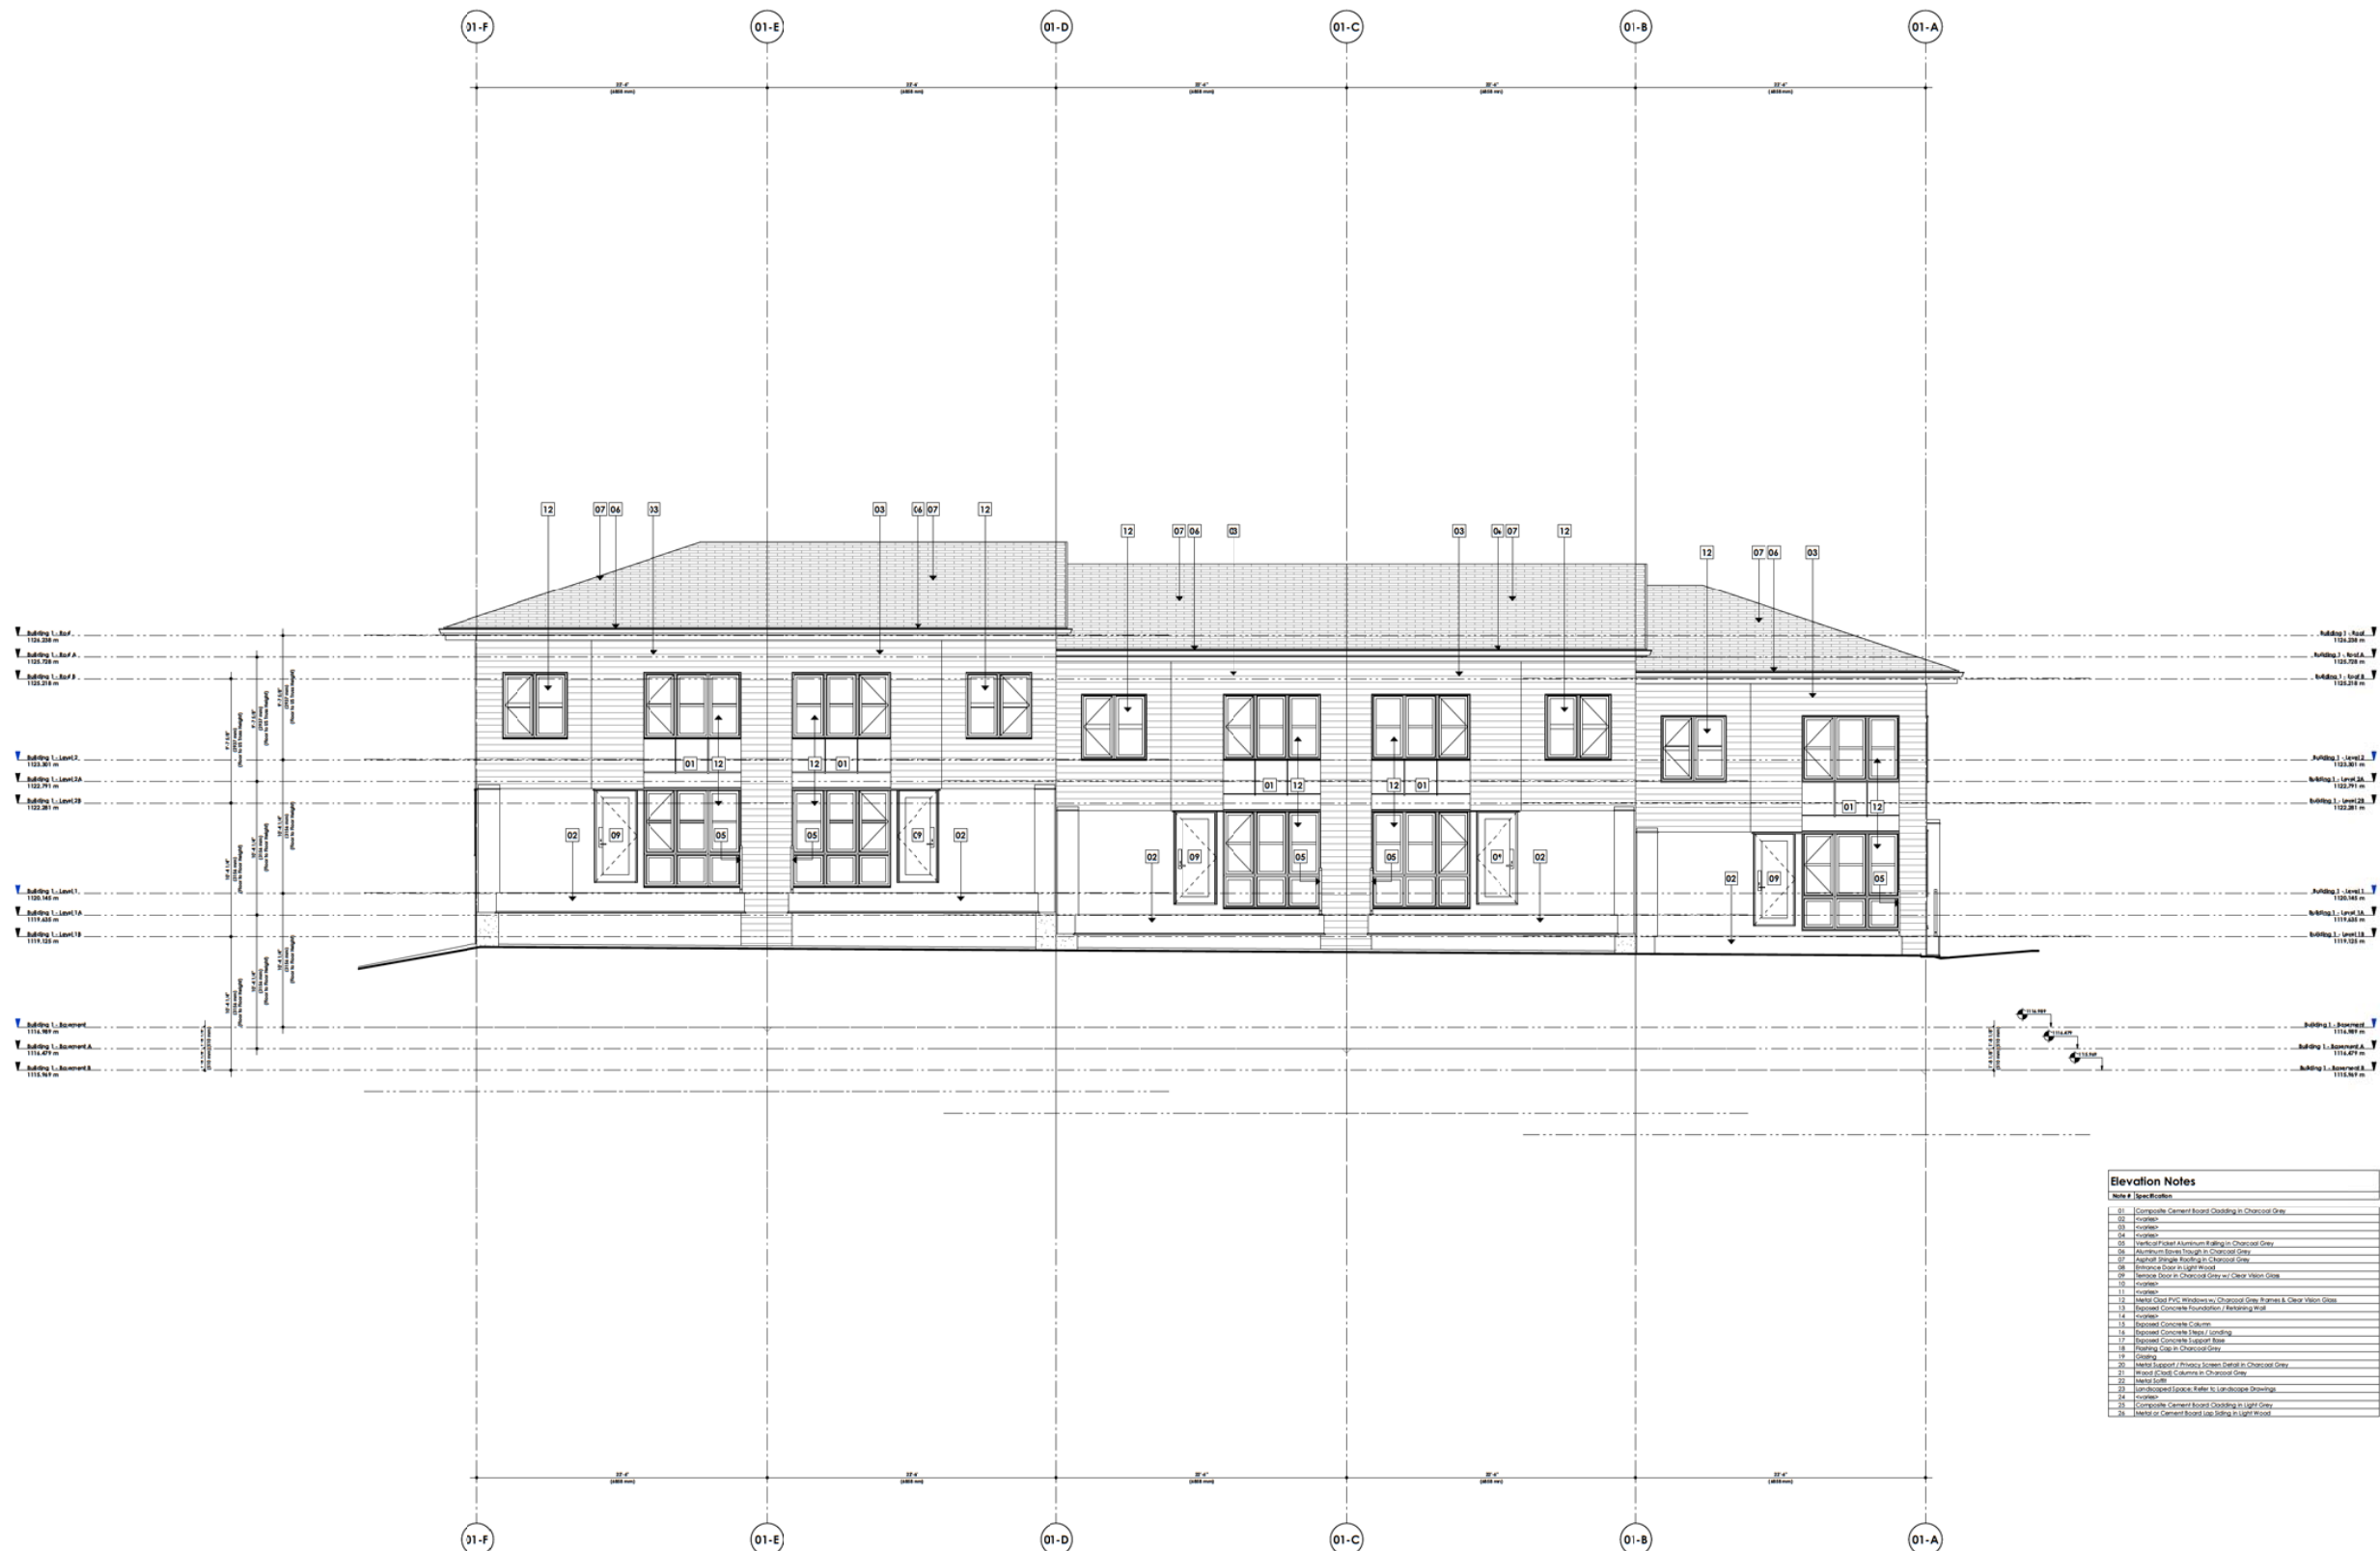[illegible]



**DAVIGNON
MARTIN**

Copyright, Plans, drawings, graphic representations and publications are the property of DAVIGNON MARTIN. They may not be reproduced, stored in a retrieval system, or transmitted in any form or by any means, electronic, mechanical, photocopying, recording, or by any information storage and retrieval system, without the prior written permission of the architect. In addition, the reproduction of any part of the drawings or plans is prohibited without the prior written permission of the architect. The reproduction of any part of the drawings or plans is prohibited without the prior written permission of the architect. The reproduction of any part of the drawings or plans is prohibited without the prior written permission of the architect.

DAVIGNON MARTIN Architecture & Interior Design
<https://www.davignonmartin.ca/>

Calgary (PQ)
 225 5 Ave SW #400
 Calgary, Alberta T2G 3C3

Toronto
 90 Canal St
 Toronto, Ontario M5M 3C3



OTR-D	22/05/09	Issued for OTR-2	GO
OTR-C	22/04/09	Issued for OTR-2	GO
OTR-B	22/04/08	Issued for OTR-2	GO
OTR-A	22/03/01	Issued for OTR-1	GO

Project	
Trinity	
1453 Nola Drive SW	
Calgary, Alberta, Canada	
Tel 11 Block 2 Mar 161 2944	
Project No.	Start Date
3020.07/18	Project_leave_Date
Drawn	Checked
Gravelle B.	RD

Scale
1/4" = 1'-0"

Sheet Title
**Building 01 - Elevation -
West**

Sheet No.
A402.01

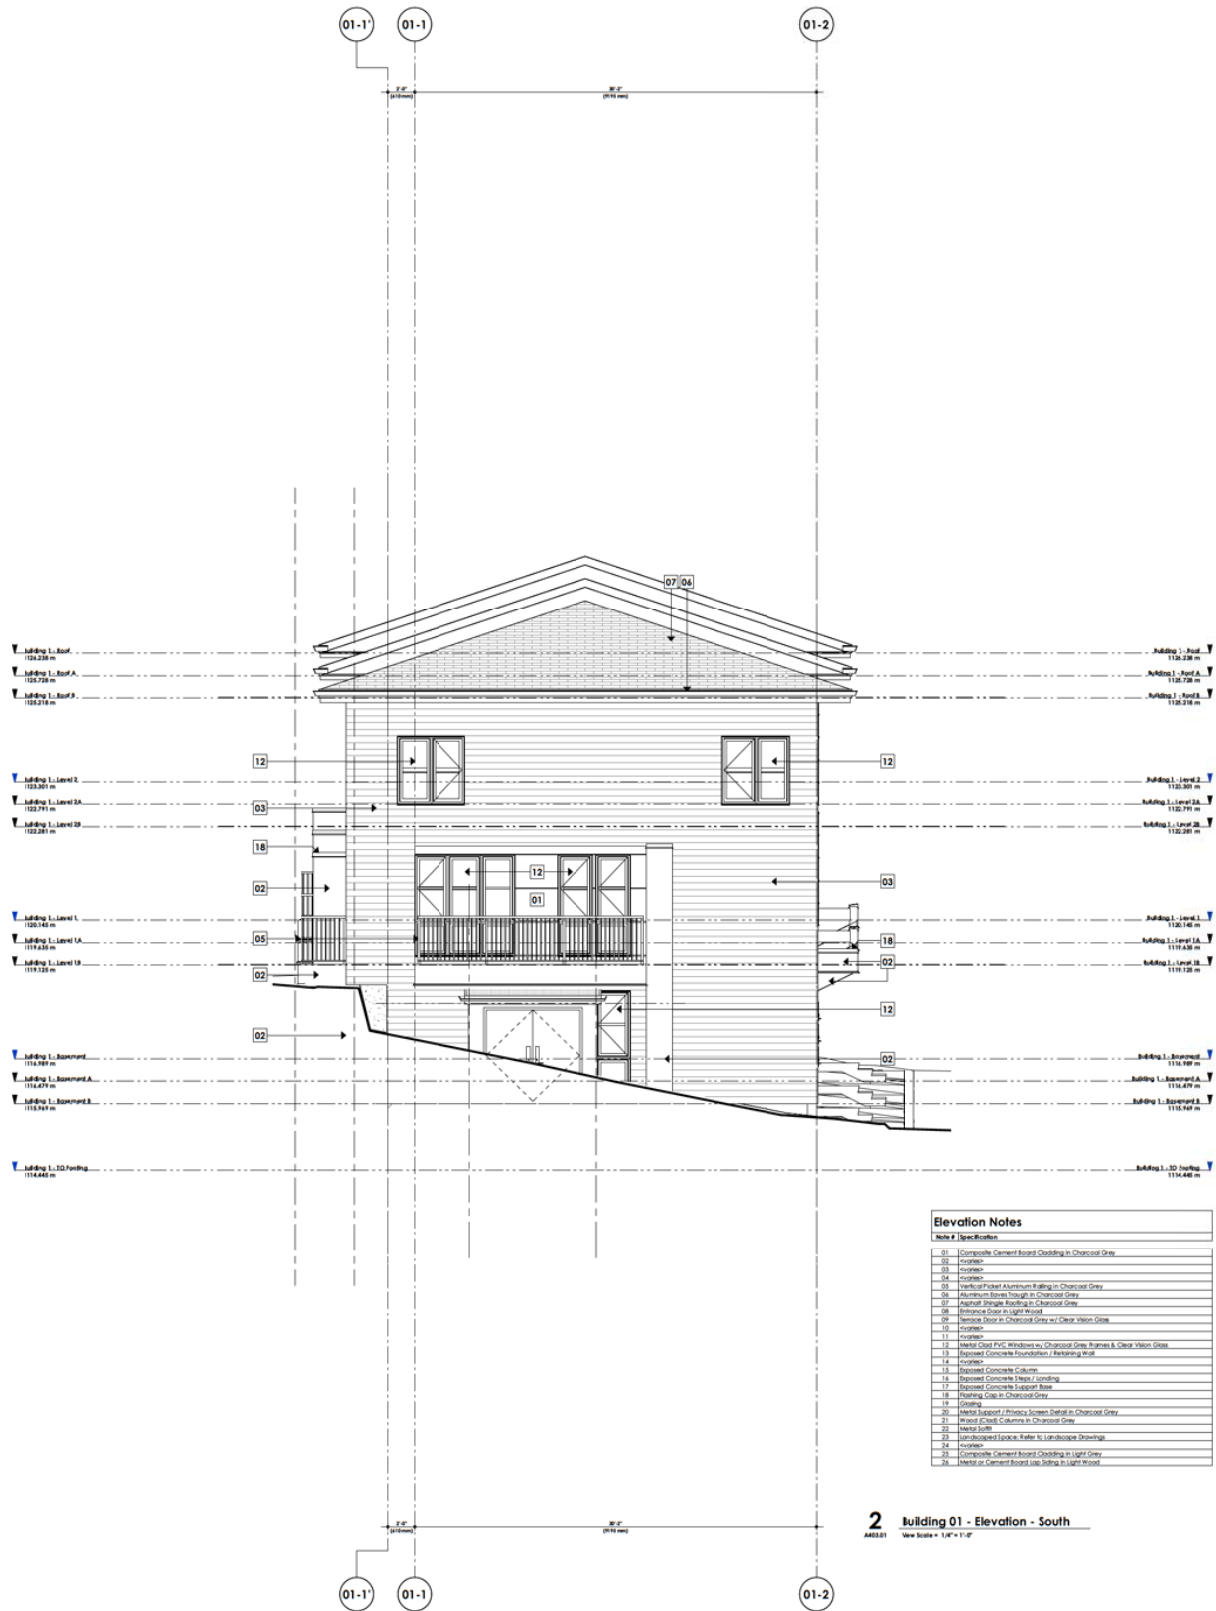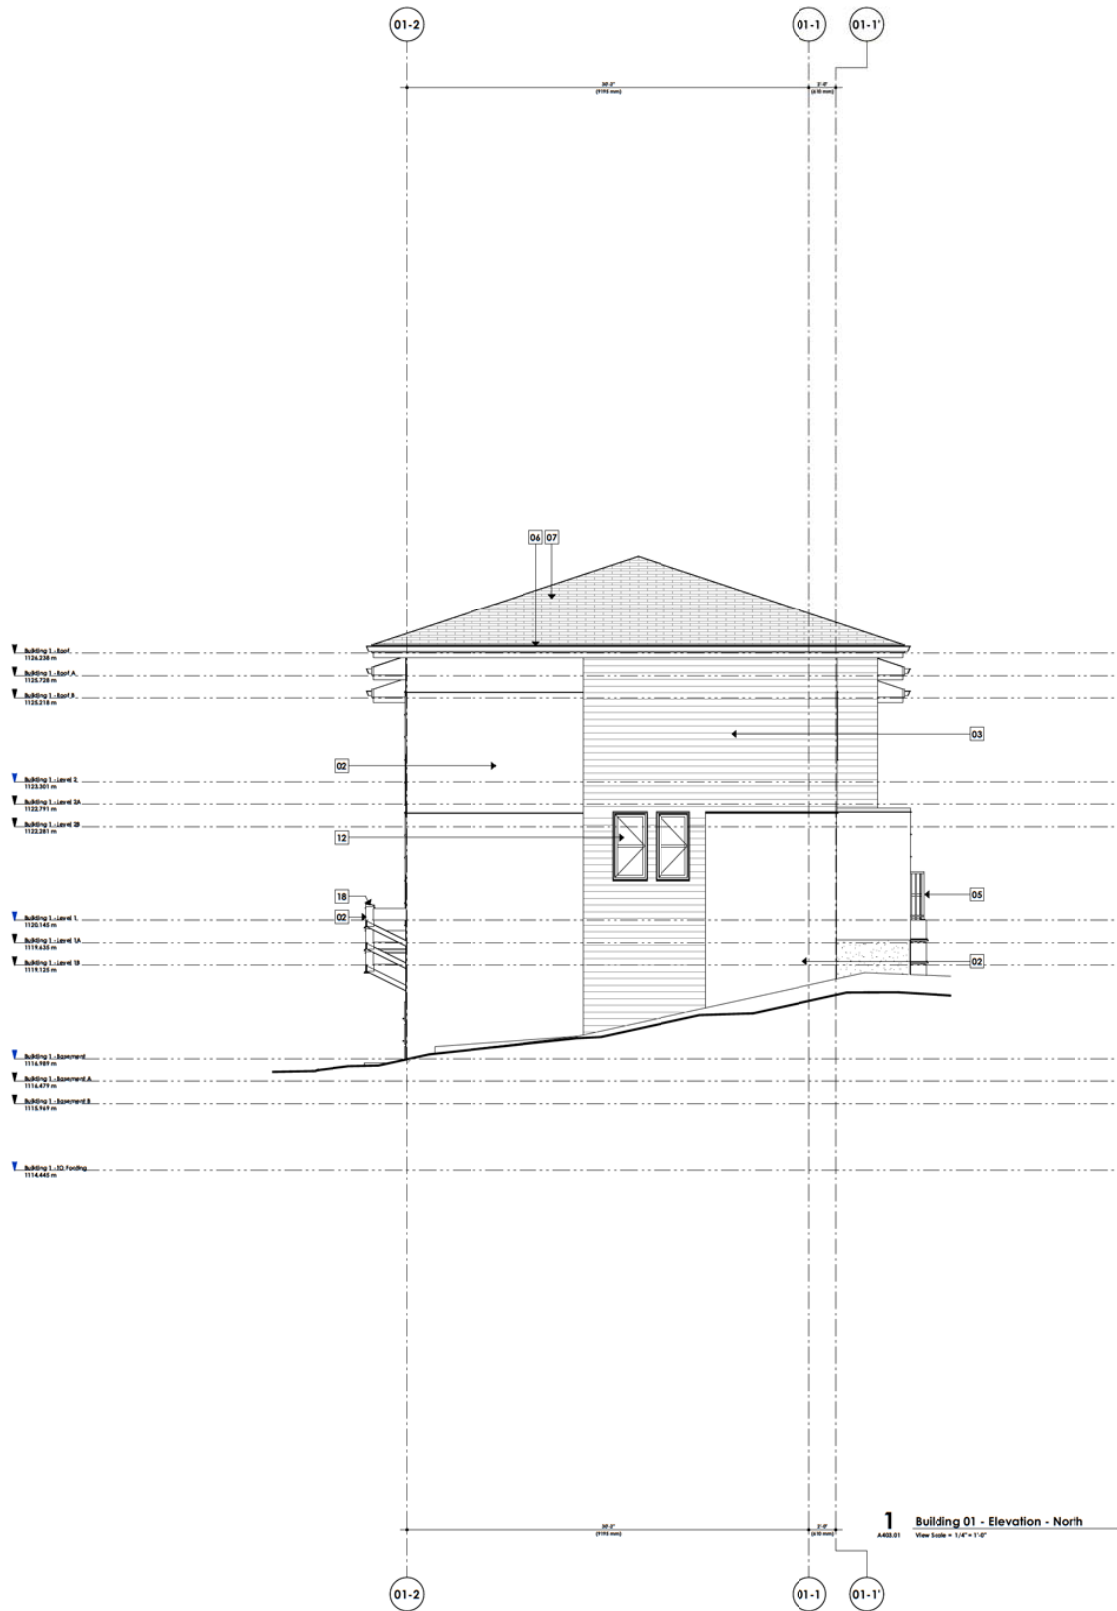

**DAVIGNON
MARTIN**

Design Made Architecture & Interior Design
1800 Avenue des Canadiens
Calgary, Alberta T2C 3C3
Canada
Tel: 403.241.1111
Fax: 403.241.1112
Email: info@dmarchitect.com

Copyright 2020, all rights reserved. No part of this publication may be reproduced, stored in a retrieval system, or transmitted, in any form or by any means, electronic, mechanical, photocopying, recording, or by any information storage and retrieval system, without prior written permission from Design Made Architecture & Interior Design.

2020///15

Project:
Trinity
1422 North Drive SW
Calgary, Alberta, Canada
T2C 3C3
Project No.:
3000/116
Project Name:
Trinity
Scale:
1/4" = 1'-0"

Sheet Title:
Building 01 - Elevation -
North & South

Sheet No.:
A403.01

Drawn:
Gregory D.

Checked:
RD

Start Date:
2020/01/16

Project Date:
2020/01/16

Revised By:
Gregory D.

Revised Date:
2020/01/16

Revised By:
Gregory D.

Revised Date:
2020/01/16

[illegible]

DTR-D	22/05/09	Revised for DTR-2	GO
DTR-C	22/04/09	Issued for DTR-2	GO
DTR-B	22/04/08	Issued for DTR-2	GO
DTR-A	22/03/07	Issued for DTR-1	GO
A	Index	Revision	By

Project	
Trinity	
1453 Mac's Drive SW Category: Alberta, Canada Lot 11 Block 2 Ror 143 2944	
Project No.	Start Date
2020/1/15	Project_Raise_Date
Drawn	Checked
Grounded In	NO

Scale
1/4" = 1'-0"

Sheet Title
**Building 02 - Elevation -
North**

Sheet No.
A401.02



DAVIGNON
MARTIN

Design: Mark Architecture & Interior Design
1800 Avenue Dufferin, Suite 100
Calgary, Alberta T2C 3C3
Tel: (403) 243-1111
Fax: (403) 243-1112
Email: info@dm.ca

Copyright Form, drawings, graphic representations and specifications are the property of Davignon Martin. No part of this drawing may be reproduced, stored in a retrieval system, or transmitted in any form or by any means, electronic, mechanical, photocopying, recording, or by any information storage and retrieval system, without the prior written permission of Davignon Martin. The reproduction of this drawing for any purpose other than that for which it was prepared is strictly prohibited. 

2020/11/15

Scale
1/4" = 1'-0"

Sheet Title
Building 02 - Elevation - South

Sheet No.
A402.02

Project
Trinity
1422 North Dakota St
Calgary, Alberta, Canada
Lot 11 Block 2 Row 141 2944


Project No.
3000/176

Drawn
Gregoire D.

Start Date
Project Issue Date
Checked
MD

Revised for DIB-2
Revised for DIB-2
Revised for DIB-2
Revised for DIB-1

By

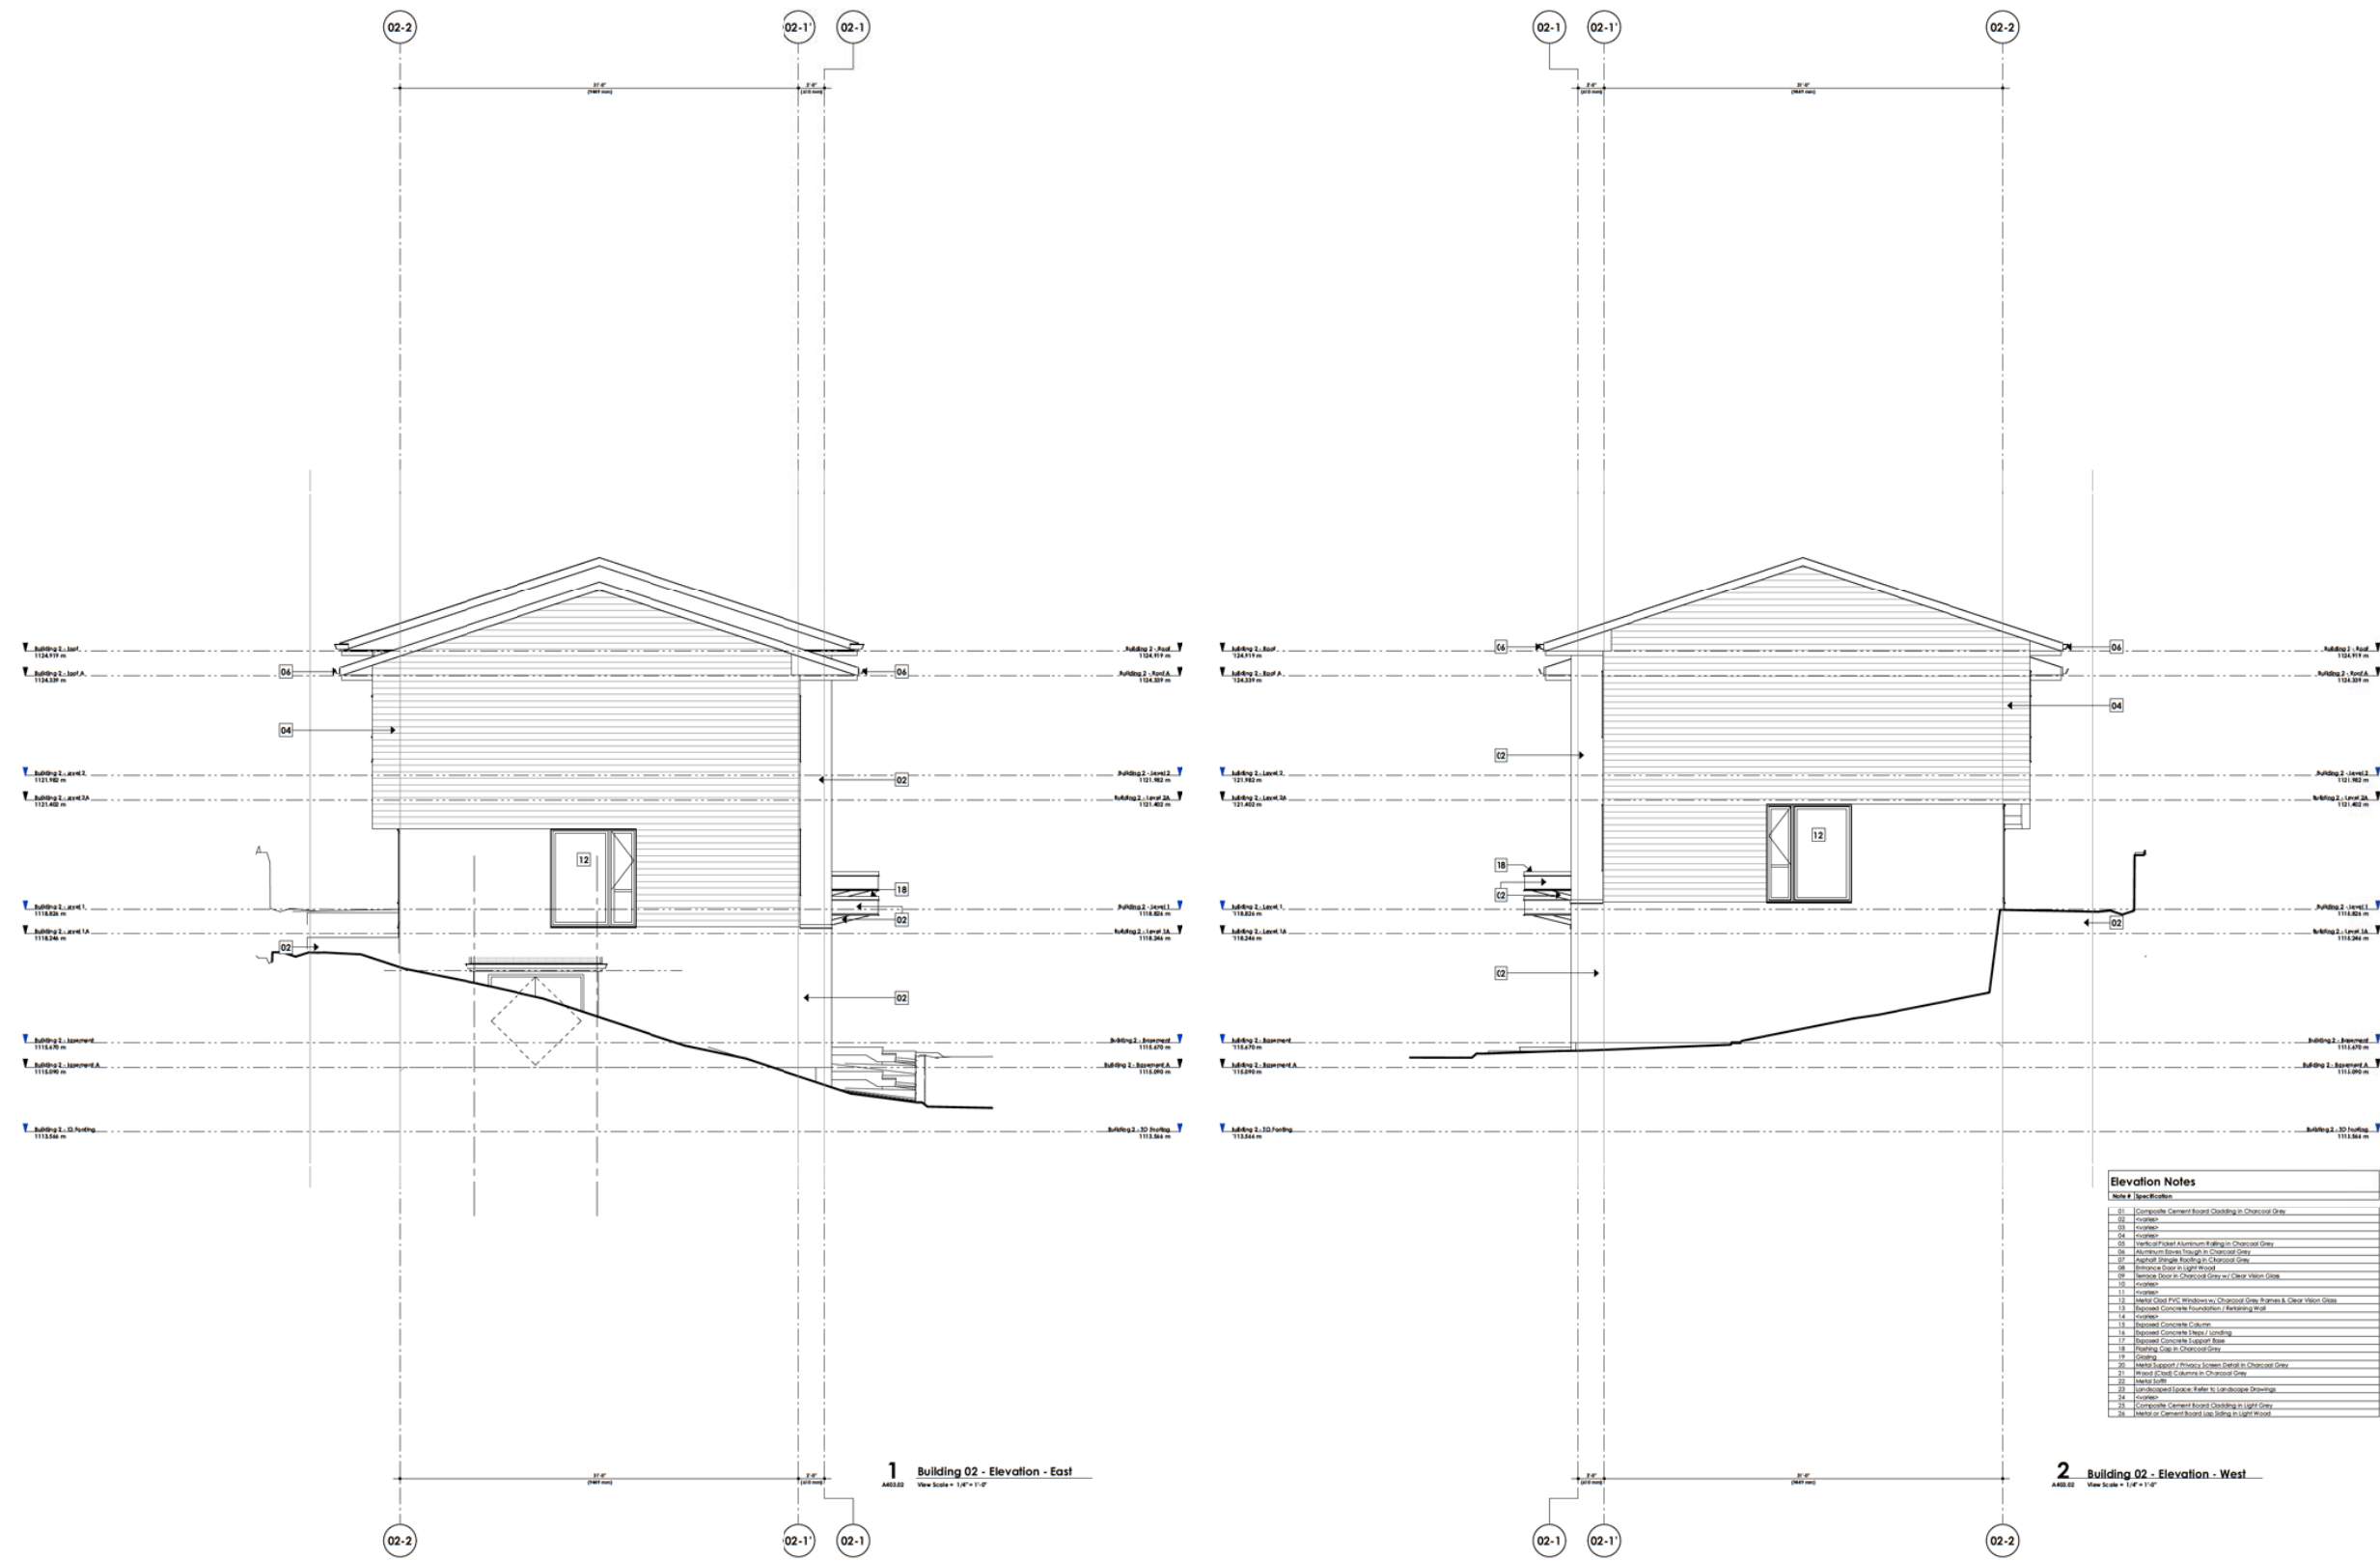

DAVIGNON MARTIN

DesignMatters Architecture & Interior Design
HqHQ // www.designmatters.ca/

Colours [PG]
2018 // 2019 // 2020
Colours: Albert 703 3C3

Tapestry
30 // 30.1 // 31
Tapestry: Ontario M&M 3C3

Copyright Text, design, graphic representation and specifications are the property of Davignon Martin, who the project is awarded to our client. The design and graphic representation of the project is the property of Davignon Martin and is not to be reproduced without the written permission of Davignon Martin. Contact for information on projects, the prices, materials, drawings, graphic representation and specifications and for the availability of the project. The project is awarded to our client and the project is awarded to our client. The project is awarded to our client and the project is awarded to our client.

The construction of the walls, alterations and specifications of the project are the responsibility of the client. The project is awarded to our client and the project is awarded to our client. The project is awarded to our client and the project is awarded to our client.

2020///5

DTR-O	22/05/09	Revised for DTR-2	GO
DTR-C	22/04/29	Issued for DTR-2	GO
DTR-B	22/04/06	Issued for DTR-2	GO
DTR-A	22/03/21	Issued for DTR-1	GO
#	Date	Revisions	By

Project	
Trinity	
1453 Mac's Drive SW Calgary, Alberta, Canada Lot 11 Block 2 Plan 141 2944	
Project No.	Start Date
2020//7/5	Project_Leave_Date
Drawn	Checked
Gregoire D.	RD

Scale
1/4" = 1'-0"

Sheet Title
**Building 02 - Elevation -
East & West**

Sheet No.
A403.02



**DAVIGNON
MARTIN**

Designers *Marlie Architecture & Interior Design*
<http://www.davignonmartin.ca/>

Category (HQ)
237 B Ave SE #40
Calgary, Alberta T2G 3C3

Toronto
30 Carroll St.
Toronto, Ontario M4M 3G3

Copyright Plans, sketches, graphic representations and specifications are instruments of service, whether the project is awarded or not. They remain the property of Designworks Architecture. They may contain confidential and/or proprietary information. Designworks Architecture representations and specifications for information and reference in connection with your work and/or services or the project, if developed or otherwise prepared, the plans, sketches, drawings, graphic representations and specifications shall not be used for other purposes or alterations to the project or any other project. All partial fees, including but not limited to, shall be paid or used without the permission of the Designworks Architecture.

The contractor shall verify all dimensions and specifications before and during the construction project. Any errors, omissions and misunderstanding must be reported to the architect.

2020///15

OTM-D	22/02/09	Revised for OTM-2	GO
OTM-C	22/04/09	Issued for OTM-2	GO
OTM-B	22/04/08	Issued for OTM-2	GO
OTM-A	22/03/01	Issued for OTM-1	GO

Project
Trinity
1453 No 16 Drive SW
Calgary, Alberta, Canada
Tel 11 Block 2 Rm 161 2946
Project No.
2020/1/16
Drawn
Gregoire D.

Scale
1/4" = 1'-0"

Sheet Title
Building 03 - Elevation - North

Sheet No.
A401.03

[illegible]

DAVIGNON MARTIN

Design-Made Architecture & Interior Design
<http://www.designmadeinfo.com>

Category POI
2018 AIA HFD
Category: AIA 730 SCI

Tenets
30 Canal St
Detroit, Central MA 303

2020///15

OTR-D	22/05/09	Revised for OTR-2	GO
OTR-C	22/04/29	Issued for OTR-2	GO
OTR-B	22/04/08	Issued for OTR-2	GO
OTR-A	22/03/21	Issued for OTR-1	GO

Project
Trinity

1453 Nola Drive SW
Calgary, Alberta, Canada
Lot 11 Block 2 Plan 161 2944

Project No.
2020-0718

Start Date
Project_leave_date



Drawn
Shawna B.

Checked
N/A

Scale
1/4" = 1'-0"

Sheet Title
**Building 03 - Elevation -
South**

Sheet No.
A402.03

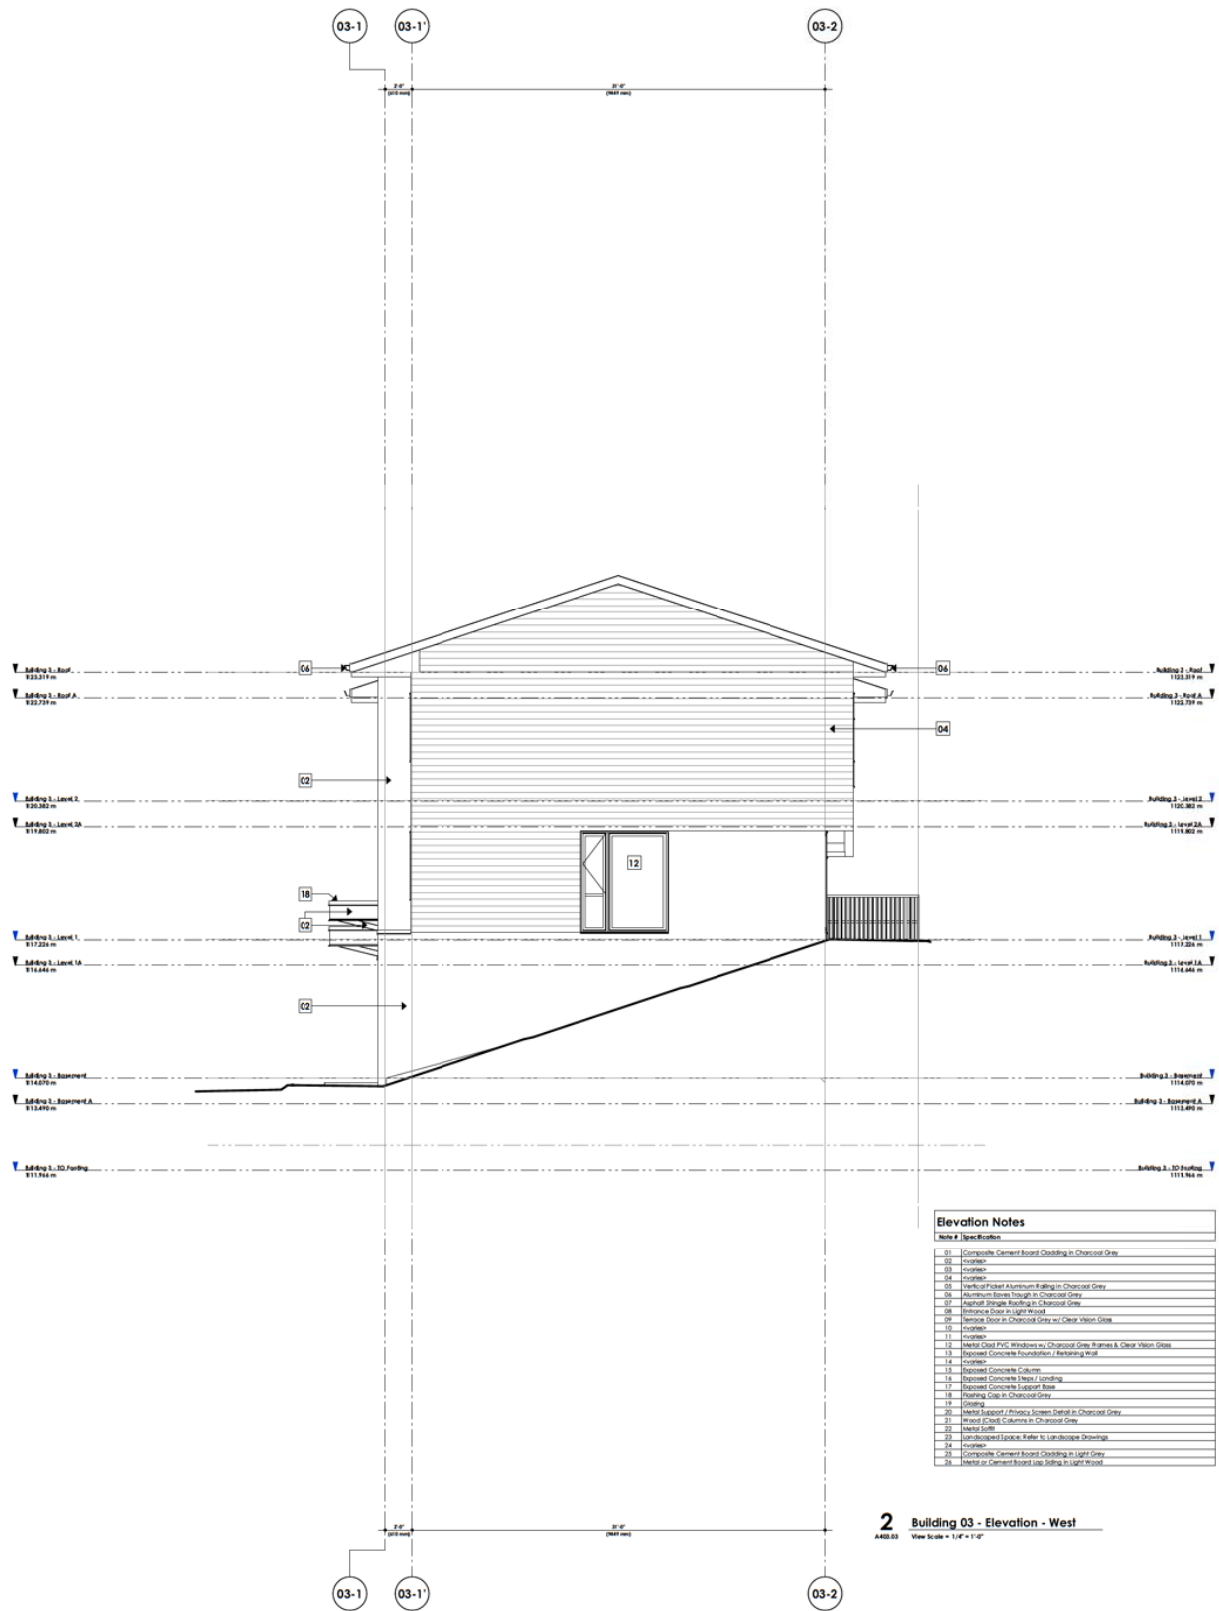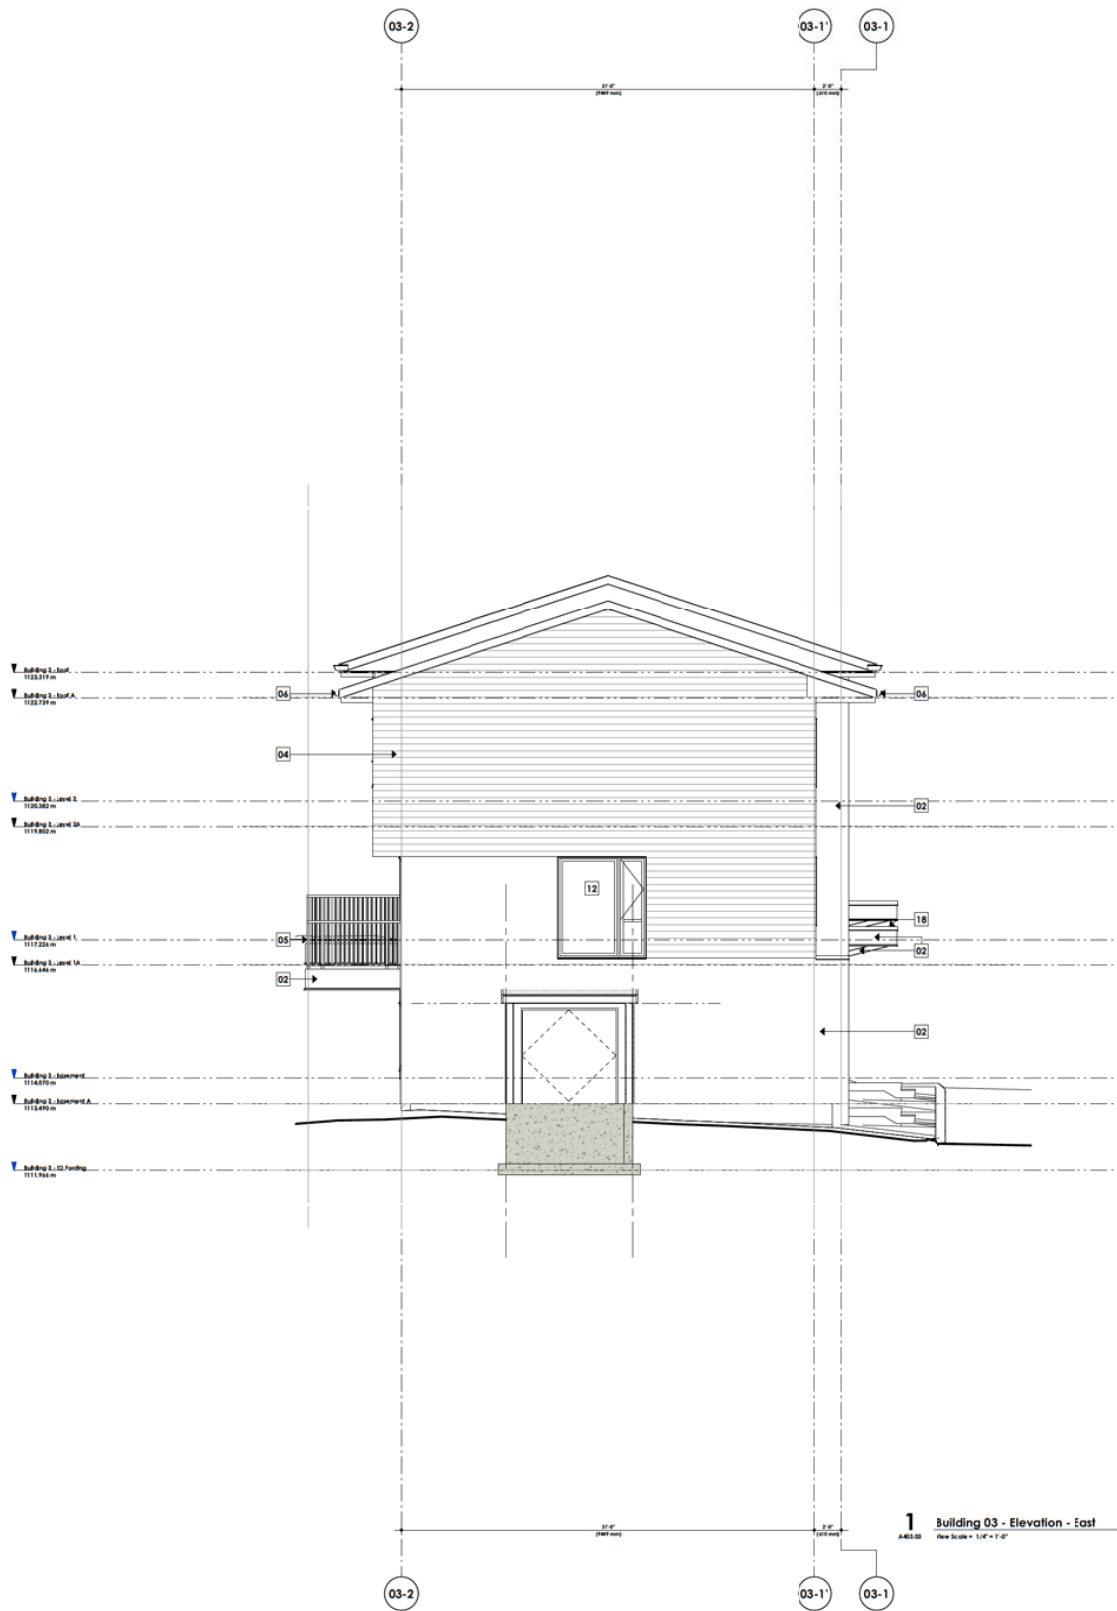

Elevation Notes	
Note #	Specification
01	Composite Cement Board Cladding in Charcoal Grey
02	Concrete
03	Concrete
04	Concrete
05	Vertical Slat Aluminum Siding in Charcoal Grey
06	Horizontal Slat Aluminum Siding in Charcoal Grey
07	Asphalt Shingle Roofing in Charcoal Grey
08	Asphalt Shingle Roofing in Charcoal Grey
**DAVIGNON
MARTIN**

Copyright Form, drawings, graphic representations and specifications are the property of Davignon Martin Inc. No reproduction or translation in any form or by any means, electronic, mechanical, photocopying, recording, or by any information storage and retrieval system, is permitted without the prior written consent of Davignon Martin Inc. The copyright owner shall be responsible for any and all damages, including reasonable attorneys' fees, incurred by the copyright owner as a result of any unauthorized reproduction or translation of this document. 

2020///15

Project
Trinity

1422 North Delta St
Calgary, Alberta, Canada
T2C 1S1

Project No.
3000/116

Start Date
2020/11/16

Project Name
Trinity

Scale
1/4" = 1'-0"

Sheet Title
Building 03 - Elevation -
East & West

Sheet No.
A403.03

[illegible]

[illegible]



**DAVIGNON
MARTIN**

Copyright Notice: drawings, graphic representations and specifications are the property of DAVIGNON MARTIN INC. and are not to be used, copied, reproduced, or otherwise used without the written consent of DAVIGNON MARTIN INC. The use of these drawings, graphic representations and specifications for any purpose other than that intended by DAVIGNON MARTIN INC. is strictly prohibited. 

Design/Build: Architecture & Interior Design
<https://www.davignonmartin.ca/>

Calgary [PQ]
 111 8 Ave. S. 4th
 Calgary, Alberta T2G 3C3

Toronto
 90 Conestoga
 Toronto, Ontario M4M 3C3



DTR-D	22/05/09	Revised for DTR-2	GO
DTR-C	22/04/09	Issued for DTR-2	GO
DTR-B	22/04/08	Issued for DTR-2	GO
DTR-A	22/03/21	Issued for DTR-1	GO
A	Order	Production	Rev

Project	
Trinity	
1453 Mac's Drive SW Category: Alberta, Canada Lot 11 Block 2 Ror 143 2944	
Project No.	Start Date
2020/1/15	Project_Raise_Date
Drawn	Checked
Grounded In	NO

Scale
1/4" = 1'-0"

Sheet Title
**Building 04 - Elevation -
South**

Sheet No.
A402.04

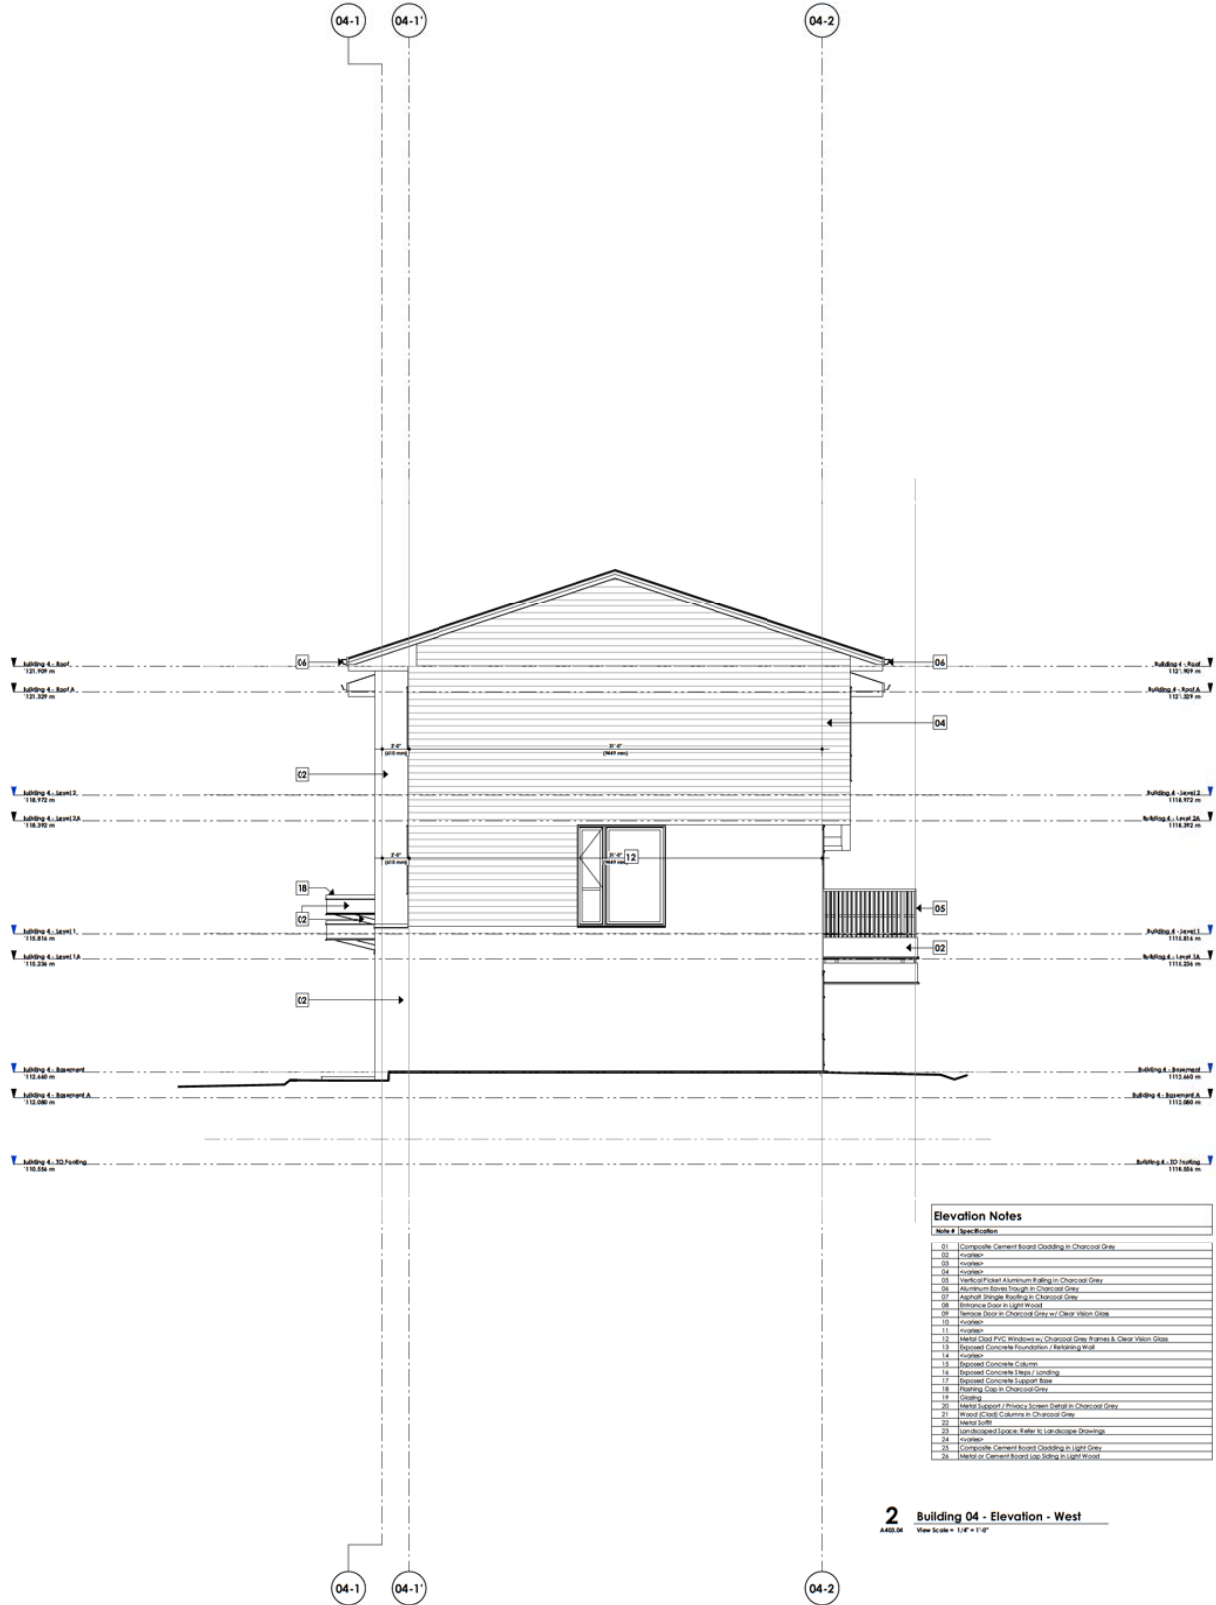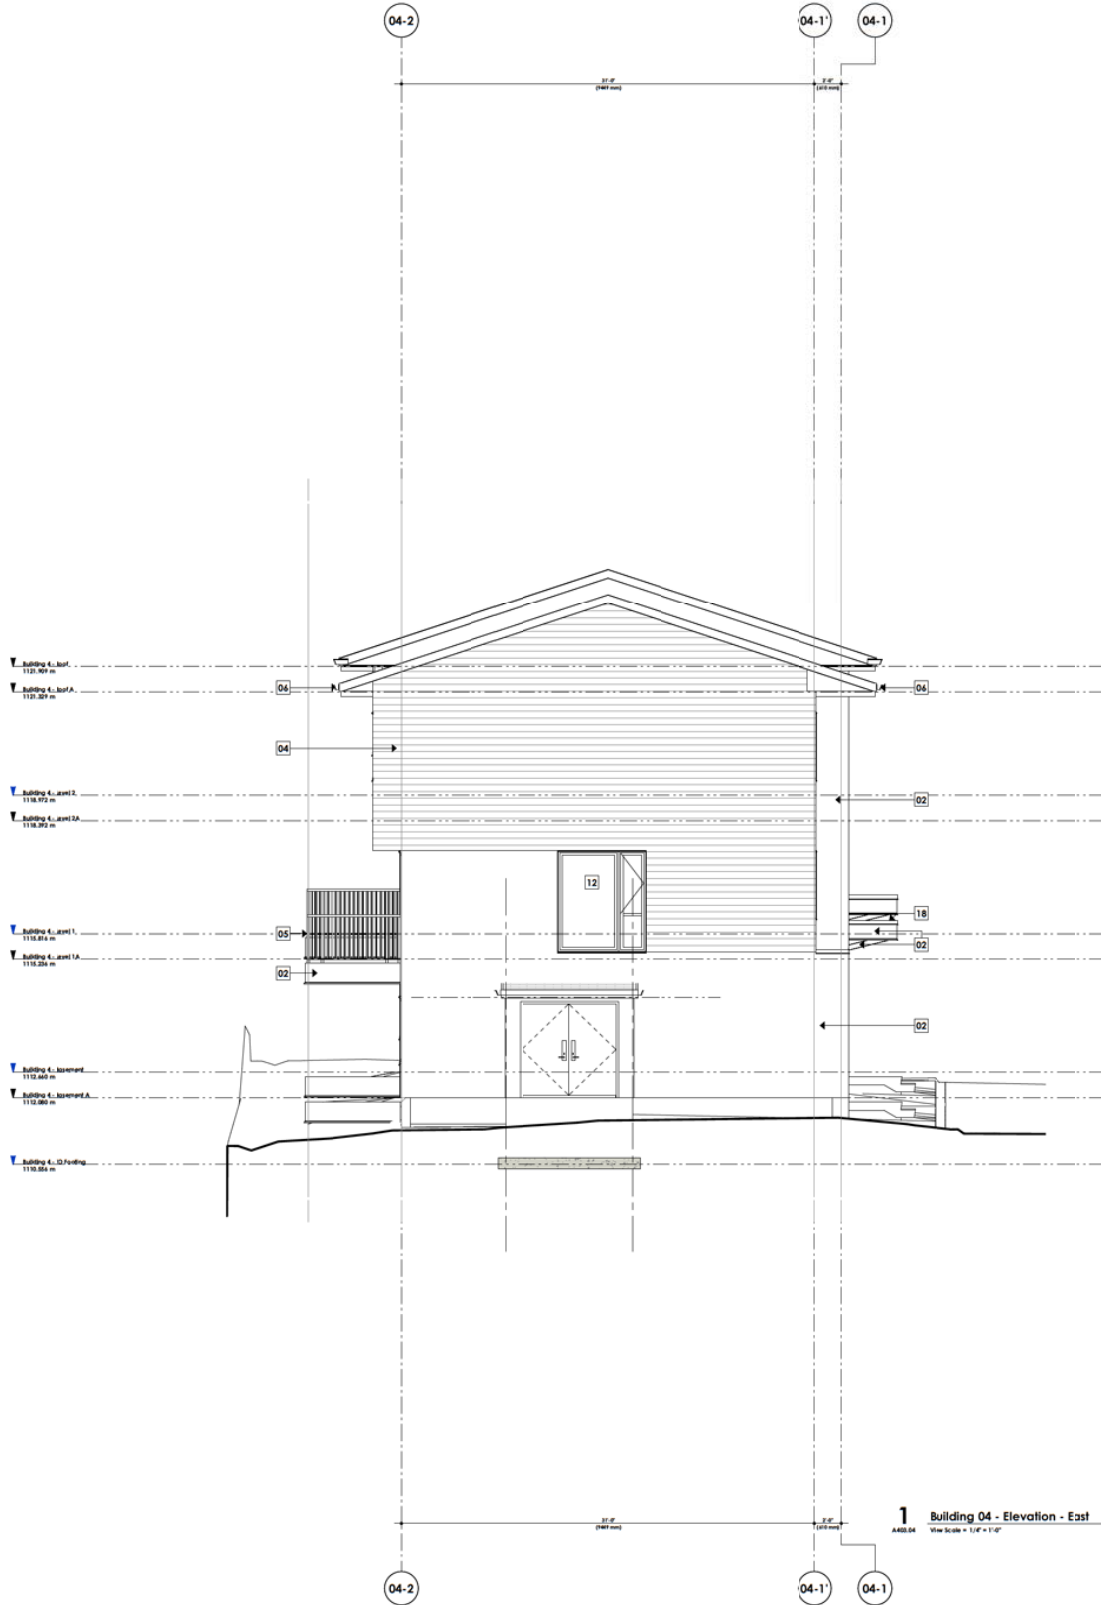

DAVIGNON
MARTIN

Design Made Architecture & Interior Design
1800 Avenue des Canadiens
Calgary, AB T2C 3C3
Canada
Tel: 403.241.1111
Fax: 403.241.1112
www.davignonmartin.ca


Copyright 2020, Davignon Martin Architecture & Interior Design. All rights reserved. No part of this publication may be reproduced, stored in a retrieval system, or transmitted, in any form or by any means, electronic, mechanical, photocopying, recording, or by any information storage or retrieval system, without prior written permission from Davignon Martin Architecture & Interior Design. The copyright owner hereby grants permission to the user to make a single copy of this drawing for personal use only. This permission is not to be construed as an endorsement or a recommendation of any product or service. The user is responsible for obtaining all necessary permits and approvals for the use of this drawing. The user is also responsible for ensuring that the use of this drawing complies with all applicable laws and regulations. The user is not to be held liable for any damages or losses resulting from the use of this drawing. The user is also responsible for ensuring that the use of this drawing complies with all applicable laws and regulations. The user is not to be held liable for any damages or losses resulting from the use of this drawing.

2020///15

Project
Trinity
1422 North Drive SW
Calgary, Alberta, Canada
T2C 1A4
Project No.
3000/118
Start Date
Project, Issue, Date
Drawn
Gregoire D.
Checked
MD

Scale
1/4" = 1'-0"
Sheet Title
Building 04 - Elevation -
East & West
Sheet No.
A403.04

DATE	20/08/20	REVISION	Revised for DIB-2	DESIGNED BY	MD
DATE	20/08/20	REVISION	Revised for DIB-3	DESIGNED BY	MD
DATE	20/08/20	REVISION	Revised for DIB-2	DESIGNED BY	MD
DATE	20/08/20	REVISION	Revised for DIB-1	DESIGNED BY	MD

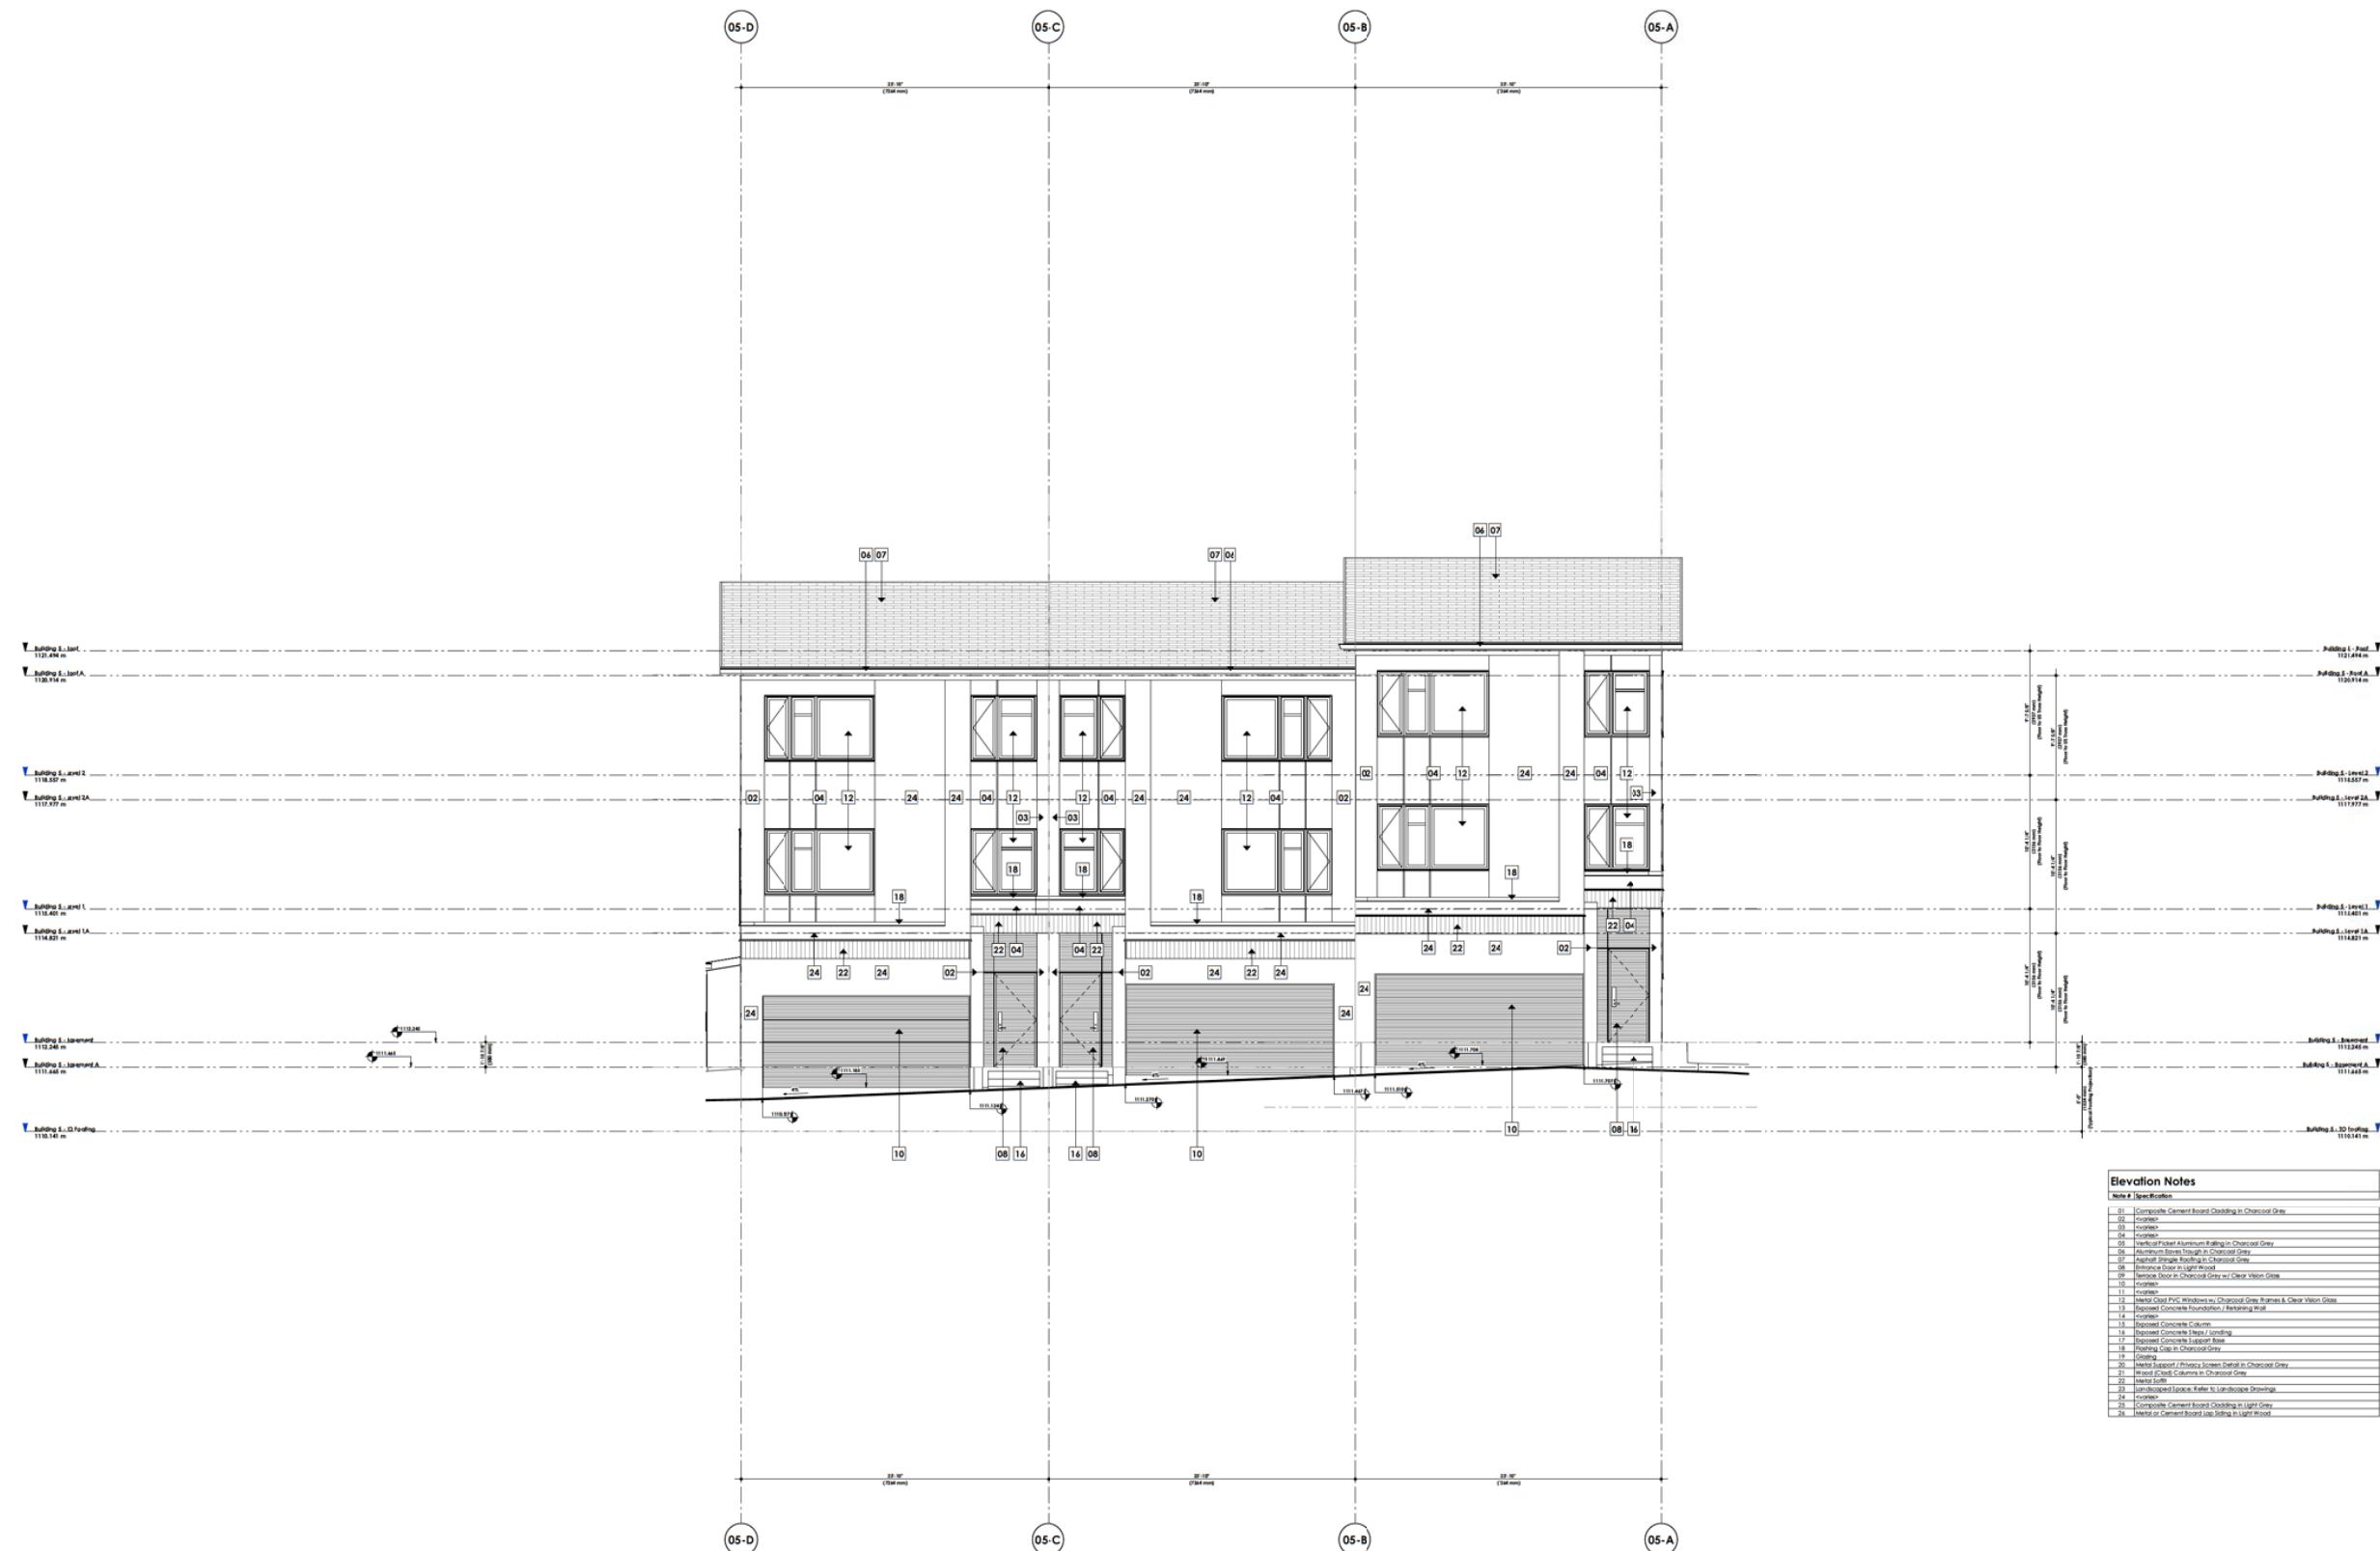[illegible]



**DAVIGNON
MARTIN**

Copyright Notice: drawings, graphic representations and specifications are the property of DAVIGNON MARTIN INC. and are not to be used, copied, reproduced, or otherwise used without the written consent of DAVIGNON MARTIN INC. The use of these drawings, graphic representations and specifications for any purpose other than that intended by DAVIGNON MARTIN INC. is strictly prohibited. 

Design/Build Architecture & Interior Design
<https://www.davignonmartin.ca/>

Calgary (HQ)
 111 6 Ave. S. 4th Fl.
 Calgary, Alberta T2G 1C3

Toronto
 90 Conestoga
 Toronto, Ontario M4M 1C3

2020///15


DTR-D	22/05/09	Revised for DTR-2	GO
DTR-C	22/04/09	Issued for DTR-2	GO
DTR-B	22/04/08	Issued for DTR-2	GO
DTR-A	22/03/21	Issued for DTR-1	GO
A	Order	Production	Rev

Project	
Trinity	
1453 Mac's Drive SW Category: Alberta, Canada Lot 11 Block 2 Ror 143 2944	
Project No.	Start Date
2020/1/15	Project_Raise_Date
Drawn	Checked
Geospatial ID	NO

Scale
1/4" = 1'-0"

Sheet Title
**Building 05 - Elevation -
North**

Sheet No.
A401.05

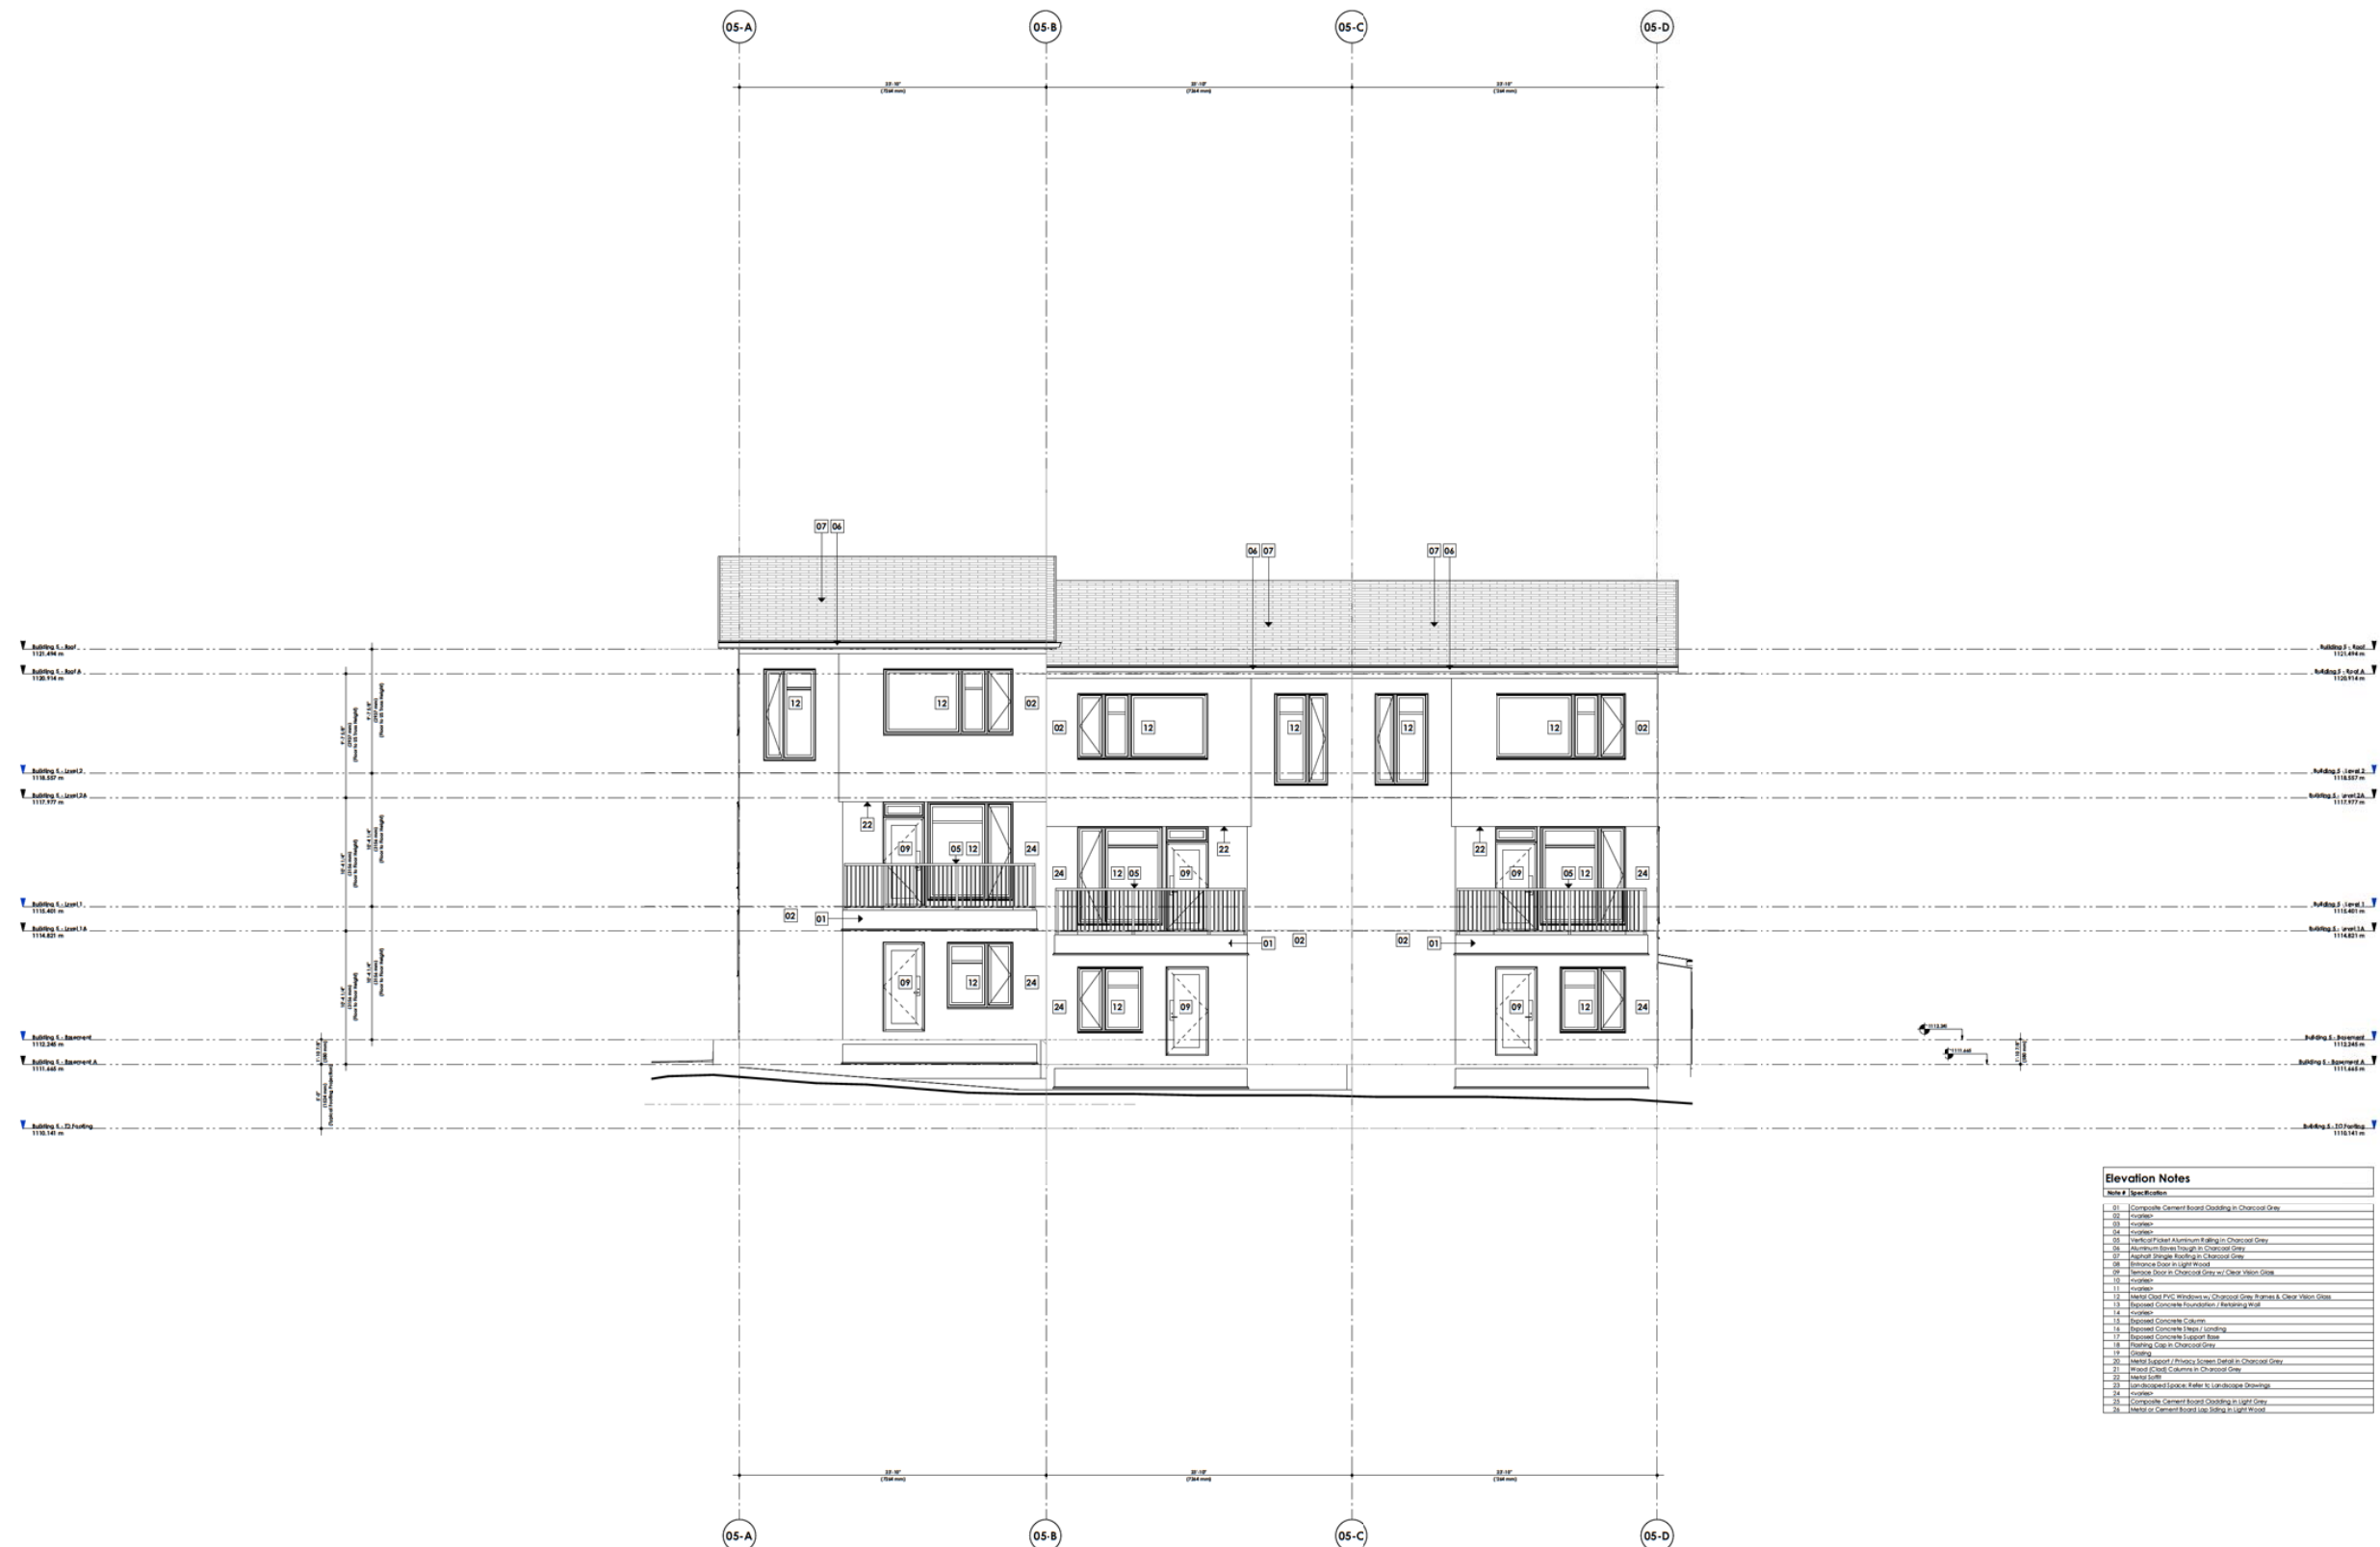

Evection Notes

Note 2: Specification

- Composite Cement board Cladding in Chancel and
- Chancel
- Composite Aluminium Battledown Chancel and
- Chancel
- Aluminium Batten Traps in Chancel and
- Chancel Battledown Battling in Chancel and
- Chancel
- Entrance Door in Light Wood
- Entrance Door in Chancel Wood or Clear Varnish Wood
- Entrance
- Heavy Solid Wood Windows in Chancel and Chancel and Clear Varnish Wood
- Entrance
- Recessed Concrete Columns
- Recessed Concrete Traps
- Recessed Concrete Support Base
- Entrance Doors in Chancel Wood
- Entrance
- Recessed Support / Privacy Screen Detail in Chancel and
- Chancel
- Entrance
- Composite Battledown Battling in Chancel and
- Chancel
- Composite Cement Board Cladding in Light Grey
- Entrance or Cement Battledown Battling in Light Grey

DAVIGNON MARTIN

Design+Media Architecture & Interior Design
<http://www.designandmedia.co>

Category PQI
2018 AIA AIA AIA
Colours, Albert TSO SC3

Toronto
30 Condit St
Toronto, Ontario M6K 3C3

2020///15

OTR-O	21/05/09	Issued for OTR-2	GO
OTR-C	21/04/29	Issued for OTR-2	GO
OTR-B	21/04/08	Issued for OTR-2	GO
OTR-A	21/03/21	Issued for OTR-1	GO

Project
Trinity


1453 Nova Drive SW
Calgary, Alberta, Canada
lat 11 Block 2 Ror 161 2946

Project No.	Start Date
3020///18	Project_start_Date
Drawn	Checked
Discipline	etc.

Scale
1/4" = 1'-0"

Sheet Title
**Building 05 - Elevation -
South**

Sheet No.
A402.05

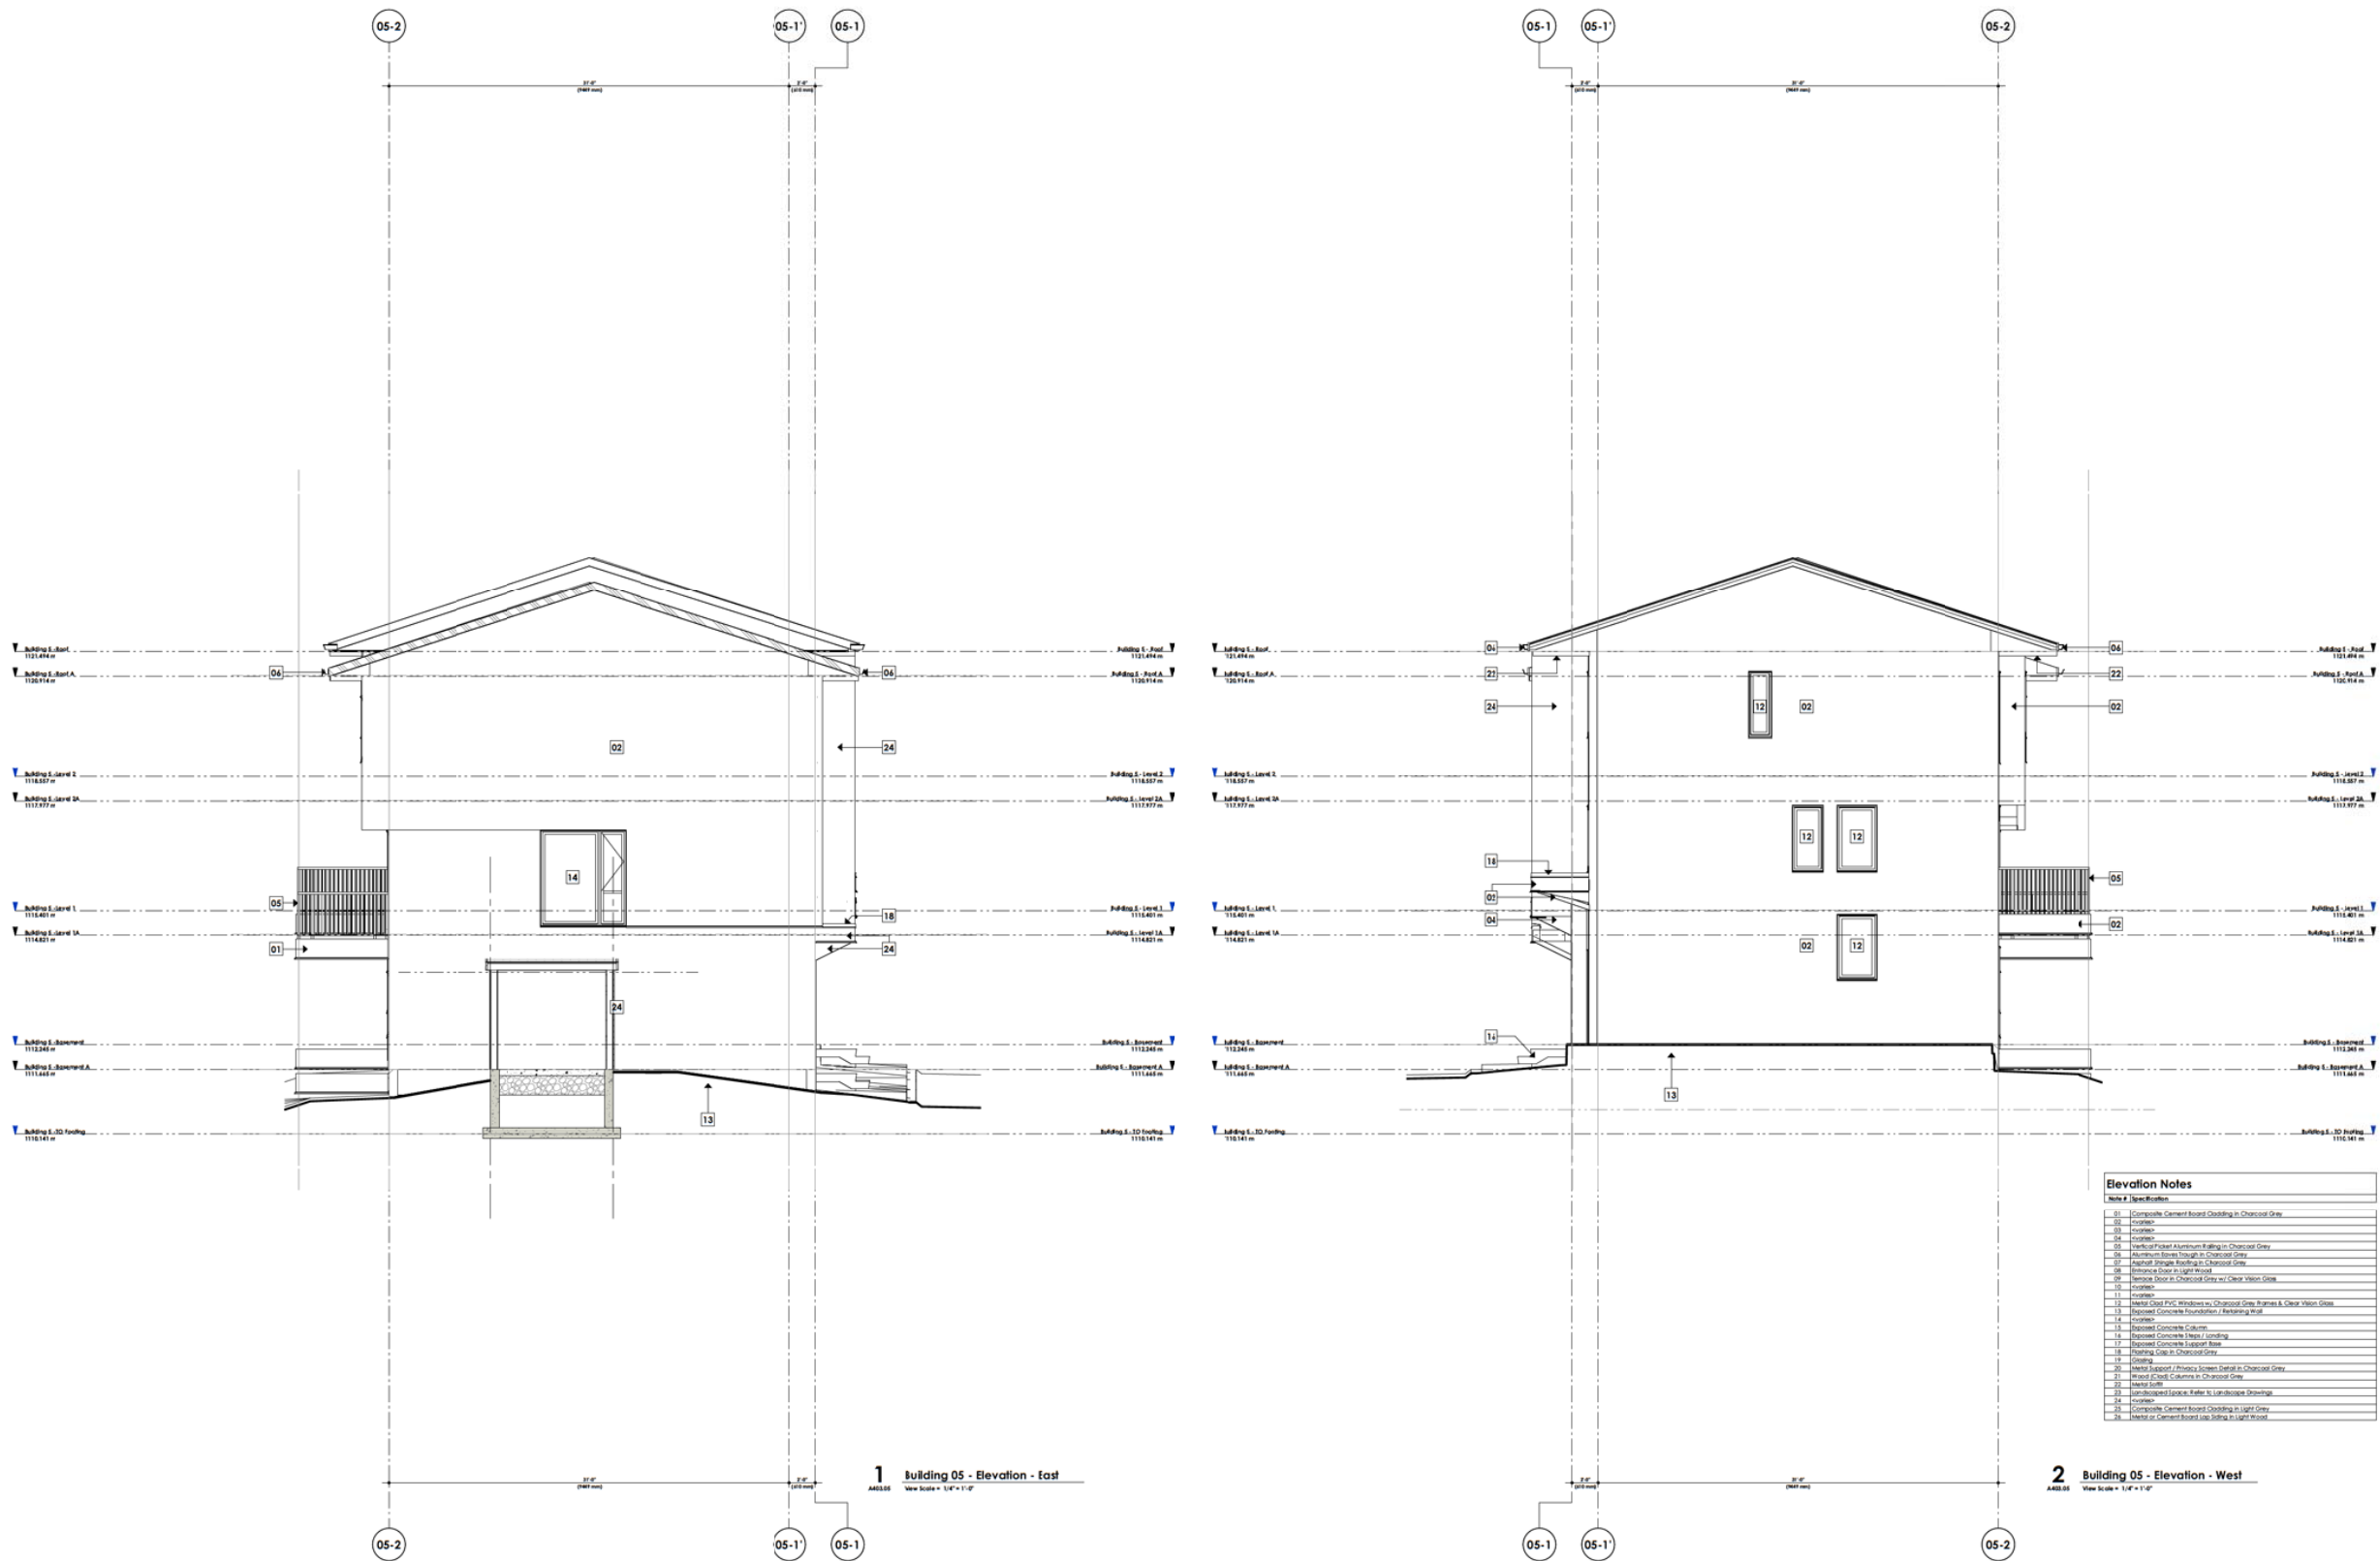

**DAVIGNON
MARTIN**

Copyright Form, drawings, graphic representations and specifications are the property of Davignon Martin Inc. The reproduction of these drawings, specifications and/or any part thereof without the written consent of Davignon Martin Inc. is prohibited. 

2020///15

Building 05 - Elevation - East & West

A403.05

2020///15

[illegible]

DAVIGNON MARTIN

Captain's Prize: distinctive graphic representations and specifications in architectural drawings; innovative design solutions; the ability to realize the concept of Davignon Martin Architects Inc. The recipients are awarded a cash prize of \$10,000 and a plaque.

Prize Committee: composed of three members representing the industry, academia and community with one representative of the project. The committee will select the recipient from among all projects submitted by the deadline.

Eligibility: open to all architects or architectural firms registered in Ontario who have completed or are completing a project of public interest in the last 12 months. Projects must be designed by a firm of two or more people.

Deadlines: entries accepted until September 1st, 2015. Final selection to be announced in November 2015.

Davignon Martin Architects Inc. Interior Design
<http://www.davigonmartin.ca/>

Colony [PO]
[1] E Main St. #4B
Colony, Albany TSO J0C3

Taranto
90 Canal St.
Toronto, Ontario M4W 3G3

2020///15

DTR-D	22/05/09	Revised for DTR-2	GO
DTR-C	22/04/09	Issued for DTR-2	GO
DTR-B	22/04/08	Issued for DTR-2	GO
DTR-A	22/03/07	Issued for DTR-1	GO
A	Twice	Rechecked	Yes

Project	
Trinity	
1453 Mac's Drive SW Category: Alberta, Canada Lot 11 Block 2 Ror 143 2944	
Project No.	Start Date
2020/1/15	Project_Raise_Date
Drawn	Checked
Grounded In	NO

Scale
1/4" = 1'-0"

Sheet Title
**Building 06 - Elevation -
North**

Sheet No.
A401.06



Evaluation Notes

Notes & Discussion

1. Geographic Element Board Creating in Charnoff Gray
2. *repeated*
3. *repeated*
**DAVIGNON
MARTIN**

Copyright Notice: drawings, graphic representations and specifications are the property of DAVIGNON MARTIN INC. and are not to be used, copied, reproduced, or otherwise used without the written consent of DAVIGNON MARTIN INC. The use of these drawings, graphic representations and specifications for any purpose other than that intended by DAVIGNON MARTIN INC. is strictly prohibited. 

Design/Build Architecture & Interior Design
<https://www.davignonmartin.ca/>

Calgary [302]
 111 6 Ave. S. 4th Fl.
 Calgary, Alberta T2G 3C3

Toronto
 90 Conestoga
 Toronto, Ontario M4M 3C3

2020///15


DTR-D	22/05/09	Revised for DTR-2	GO
DTR-C	22/04/09	Issued for DTR-2	GO
DTR-B	22/04/08	Issued for DTR-2	GO
DTR-A	22/03/21	Issued for DTR-1	GO
A	Order	Production	Rev

Project	
Trinity	
1453 Mac's Drive SW Category: Alberta, Canada Lot 11 Block 2 Ror 143 2944	
Project No.	Start Date
2020//18	Project_Raise_Date
Drawn	Checked
Grounded In	NO

Scale
1/4" = 1'-0"

Sheet Title
**Building 06 - Elevation -
South**

Sheet No.
A402.06

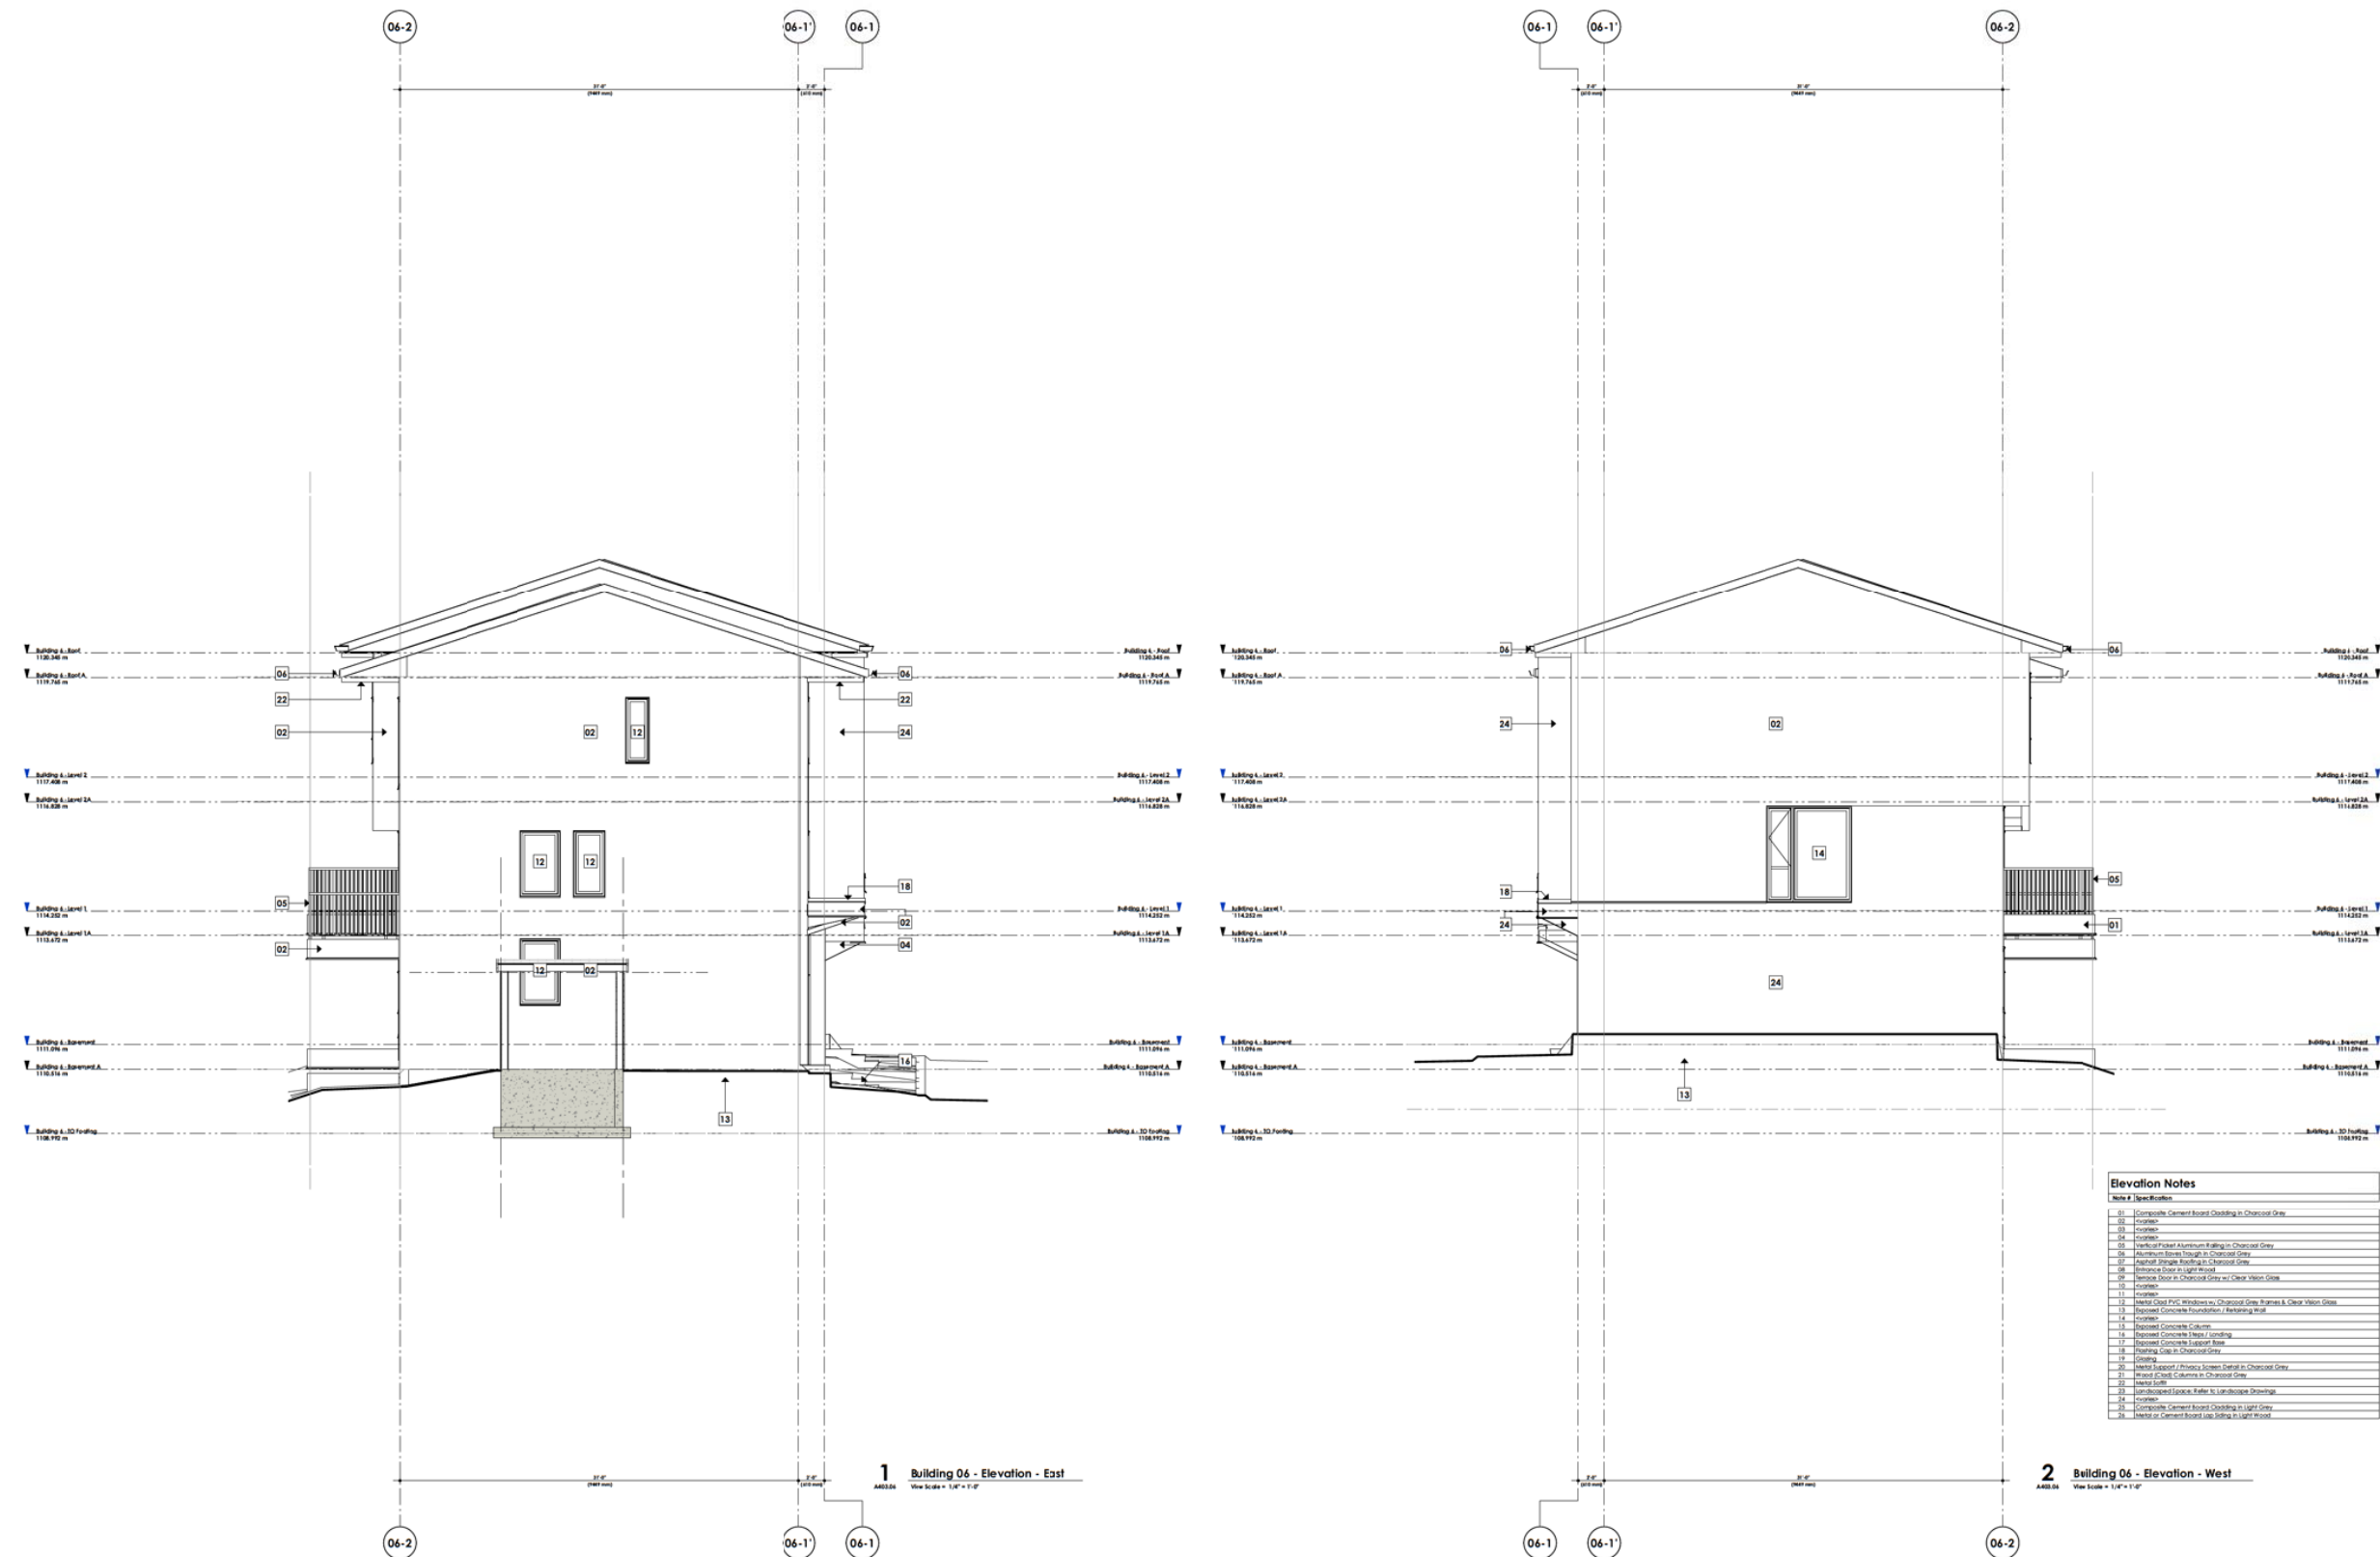[illegible]

DTR-D	22/05/09	Revised for DTR-2	GO
DTR-C	22/04/09	Issued for DTR-2	GO
DTR-B	22/04/08	Issued for DTR-2	GO
DTR-A	22/03/01	Issued for DTR-1	GO

Project	Trinity
1653 Neo Drive SW Calgary, Alberta, Canada	
Lot 11 Block 2 Plan 161 2944	
Project No.	Start Date
3000//116	Project Issue Date
Drawn	Checked
Reviewed	by

Scale
1/4" = 1'-0"

Sheet Title
**Building 06 - Elevation -
East & West**

Sheet No.
A403.06



**DAVIGNON
MARTIN**

Designers Martin Architecture & Interior Design
<http://www.davignonmartin.ca/>

Category (HQ)
237 B Ave SE #40
Calgary, Alberta T2G 3C3

Toronto
30 Canal St.
Toronto, Ontario M4M 3G3

Copyright Plans, drawings, graphic representations and specifications or instruments of service, whether the project is awarded or not shall remain the property of Design+Write Architecture. They may not be used, modified or reproduced in any form without the written consent of Design+Write Architecture. Plans, drawings, graphic representations and specifications shall not be used for other or additional projects or for any other purpose. All parts of these drawings that are not reproduced or used without the permission of Design+Write Architecture.

The contractor shall verify all dimensions and specifications before and during the construction project. Any errors, omissions and

2020///15

DTR-D	22/05/09	Revised for DTR-2	GO
DTR-C	22/04/09	Issued for DTR-2	GO
DTR-B	22/04/08	Issued for DTR-2	GO
DTR-A	22/03/01	Issued for DTR-1	GO

Project
Trinity

1453 No'ia Drive SW
Calgary, Alberta, Canada
Lot 11 Block 2 Plan 141 2946

Project No.
2020.0716

Drawn
Gregoire D.

Scale
1/4" = 1'-0"

Sheet Title

Building 07 - Elevation - North

Sheet No.

A401.07



DAVIGNON
MARTIN

Design: Mark Architecture & Interior Design
1000 Avenue des Canadiens
Calgary, Alberta T2C 3C3
Canada
Tel: 403.243.1111
Fax: 403.243.1112
Email: info@dmarchitect.com

Copyright 2020. All rights reserved. This drawing is the property of Davignon Martin Architecture & Interior Design. It is not to be reproduced, stored in a retrieval system, or transmitted in any form or by any means, electronic, mechanical, photocopying, recording, or by any information storage and retrieval system, without the prior written permission of Davignon Martin Architecture & Interior Design. The user of this drawing is responsible for obtaining all necessary permits and approvals from the appropriate authorities. The user is also responsible for ensuring that the drawing is used in accordance with the terms of the license agreement. The user is not to be held responsible for any errors or omissions in this drawing. The user is also responsible for ensuring that the drawing is used in accordance with the terms of the license agreement. The user is not to be held responsible for any errors or omissions in this drawing.

2020///15

DATE	DESCRIPTION	BY
2020/08/08	Revised for DMR-2	DM
2020/08/08	Revised for DMR-2	DM
2020/08/08	Revised for DMR-2	DM
2020/08/08	Revised for DMR-2	DM

Project:
Trinity
1422 North Drive SW
Calgary, Alberta, Canada
Lot 11 Block 2 Row 141 2944

Project No:
3006/1716
Project Name:
Trinity



Drawn:
Gregory D.

Start Date:
2020/08/08
Checked:
MD

Scale:
1/4" = 1'-0"

Sheet Title:
Building 07 - Elevation -
South

Sheet No:
A402.07

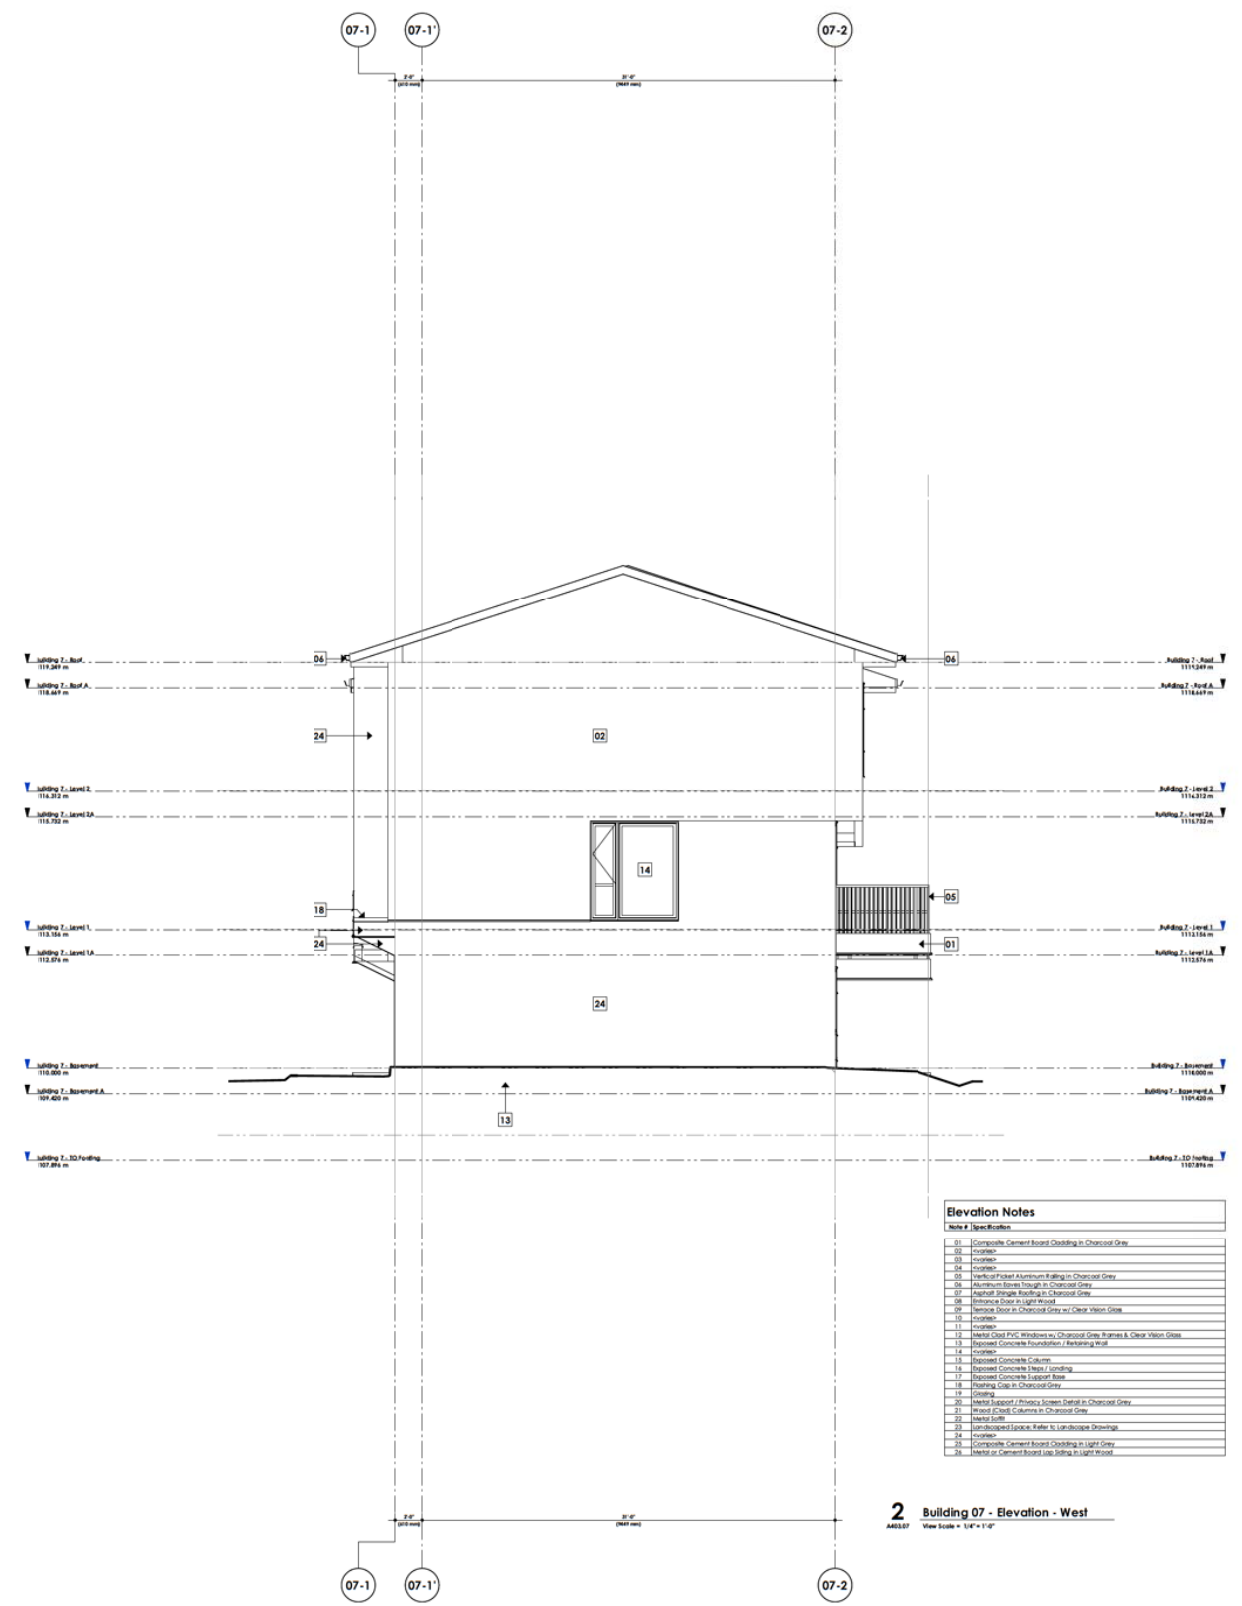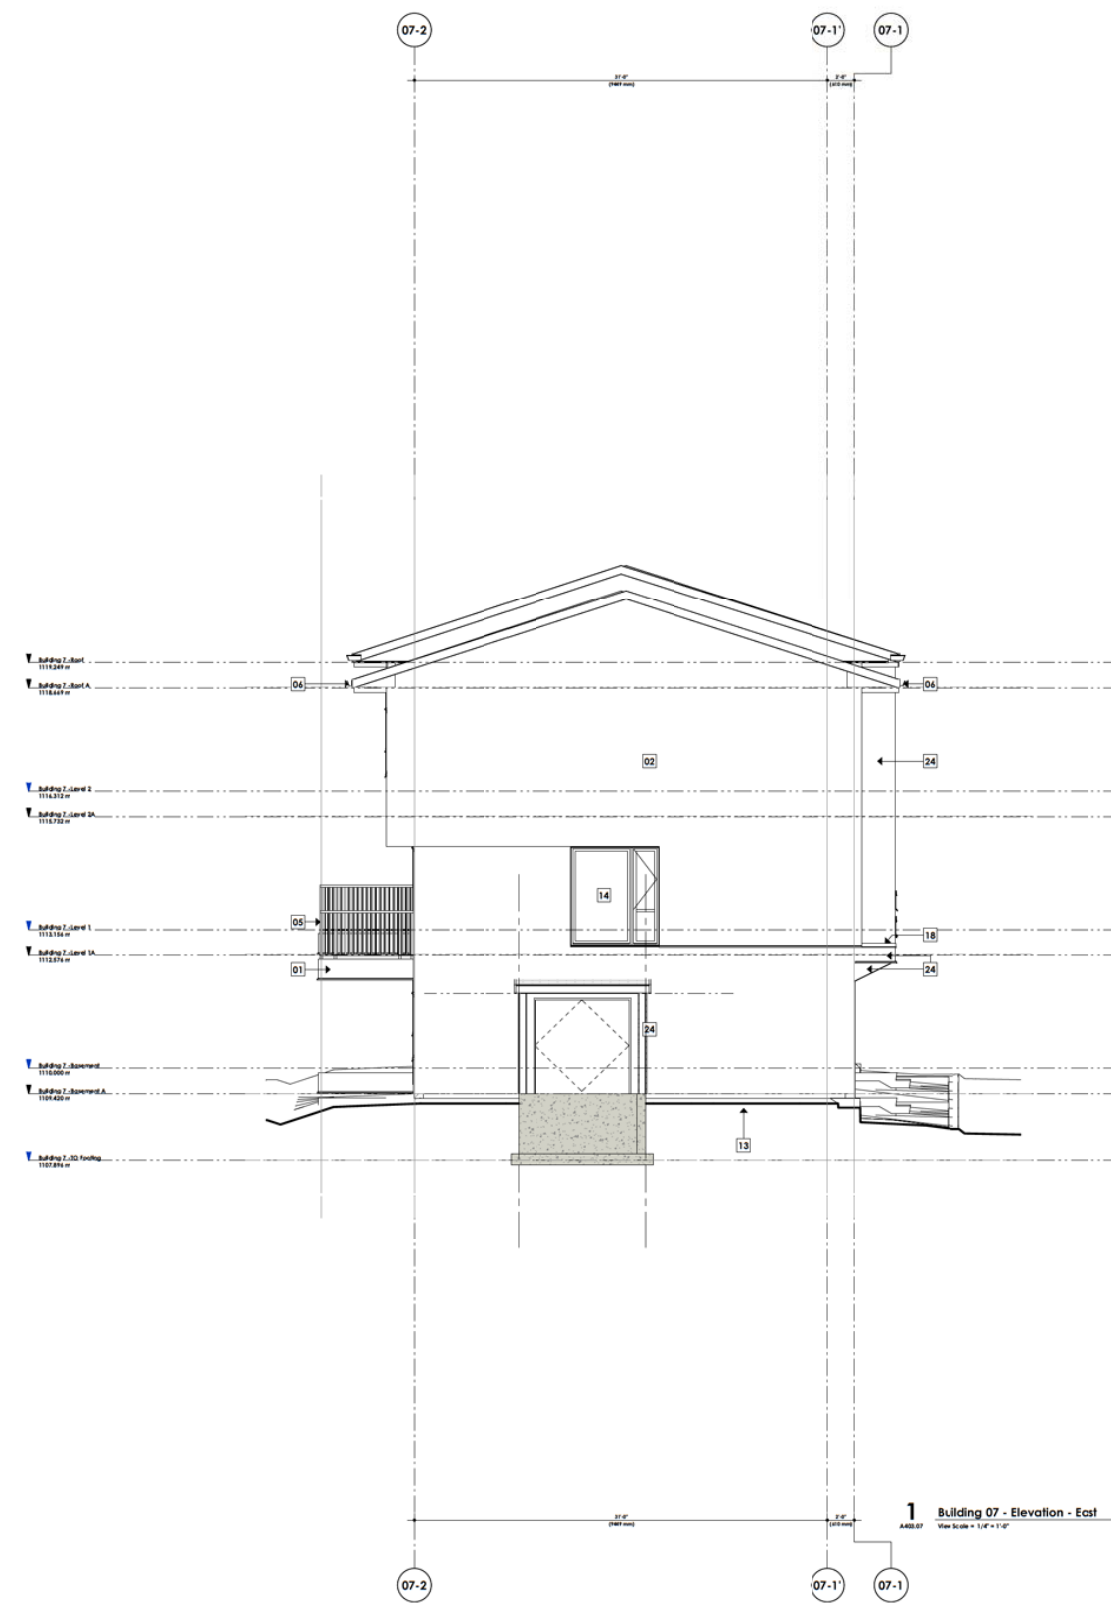[illegible]

DTR-D	22/05/09	Revised for DTR-2	GO
DTR-C	22/04/09	Issued for DTR-2	GO
DTR-B	22/04/08	Issued for DTR-2	GO
DTR-A	22/03/07	Issued for DTR-1	GO
A	Date	Revision	By

Project	
Trinity	
1453 Mac's Drive SW Category: Alberta, Canada Lot 11 Block 2 Ror 143 2944	
Project No.	Start Date
2020/1/15	Project_Raise_Date
Drawn	Checked
Grounding ID	NO

Scale
1/4" = 1'-0"

Sheet Title
**Building 07 - Elevation -
East & West**

Sheet No.
A403.07



Evaluation Notes

Notes & Discussion

1. Geographic Element Board Creating in Charnoff Gray
2. *repeated*
3. *repeated*
[illegible]

DTR-D	22/05/09	Revised for DTR-2	GO
DTR-C	22/04/09	Issued for DTR-2	GO
DTR-B	22/04/08	Issued for DTR-2	GO
DTR-A	22/03/07	Issued for DTR-1	GO
A	Twice	Rechecked	Yes

Project	
Trinity	
1453 Mac's Drive SW Category: Alberta, Canada Lot 11 Block 2 Ror 143 2944	
Project No.	Start Date
2020//15	Project_Raise_Date
Drawn	Checked
Grounded In	NO

Scale
1/4" = 1'-0"

Sheet Title
**Building 08 - Elevation -
North**

Sheet No.
A401.08



Evaluation Notes

Notes & Discussion

1. Geographic Element Board Creating in Charnoff Gray
2. *repeated*
3. *repeated*
[illegible]



DTR-D	22/05/09	Revised for DTR-2	GO
DTR-C	22/04/09	Issued for DTR-2	GO
DTR-B	22/04/08	Issued for DTR-2	GO
DTR-A	22/03/07	Issued for DTR-1	GO
A	Twice	Rechecked	Yes

Project	
Trinity	
1453 Mac's Drive SW Category: Alberta, Canada Lot 11 Block 2 Ror 143 2944	
Project No.	Start Date
2020/1/15	Project_Raise_Date
Drawn	Checked
Grounded In	NO

Scale
1/4" = 1'-0"

Sheet Title
**Building 08 - Elevation -
South**

Sheet No.
A402.08

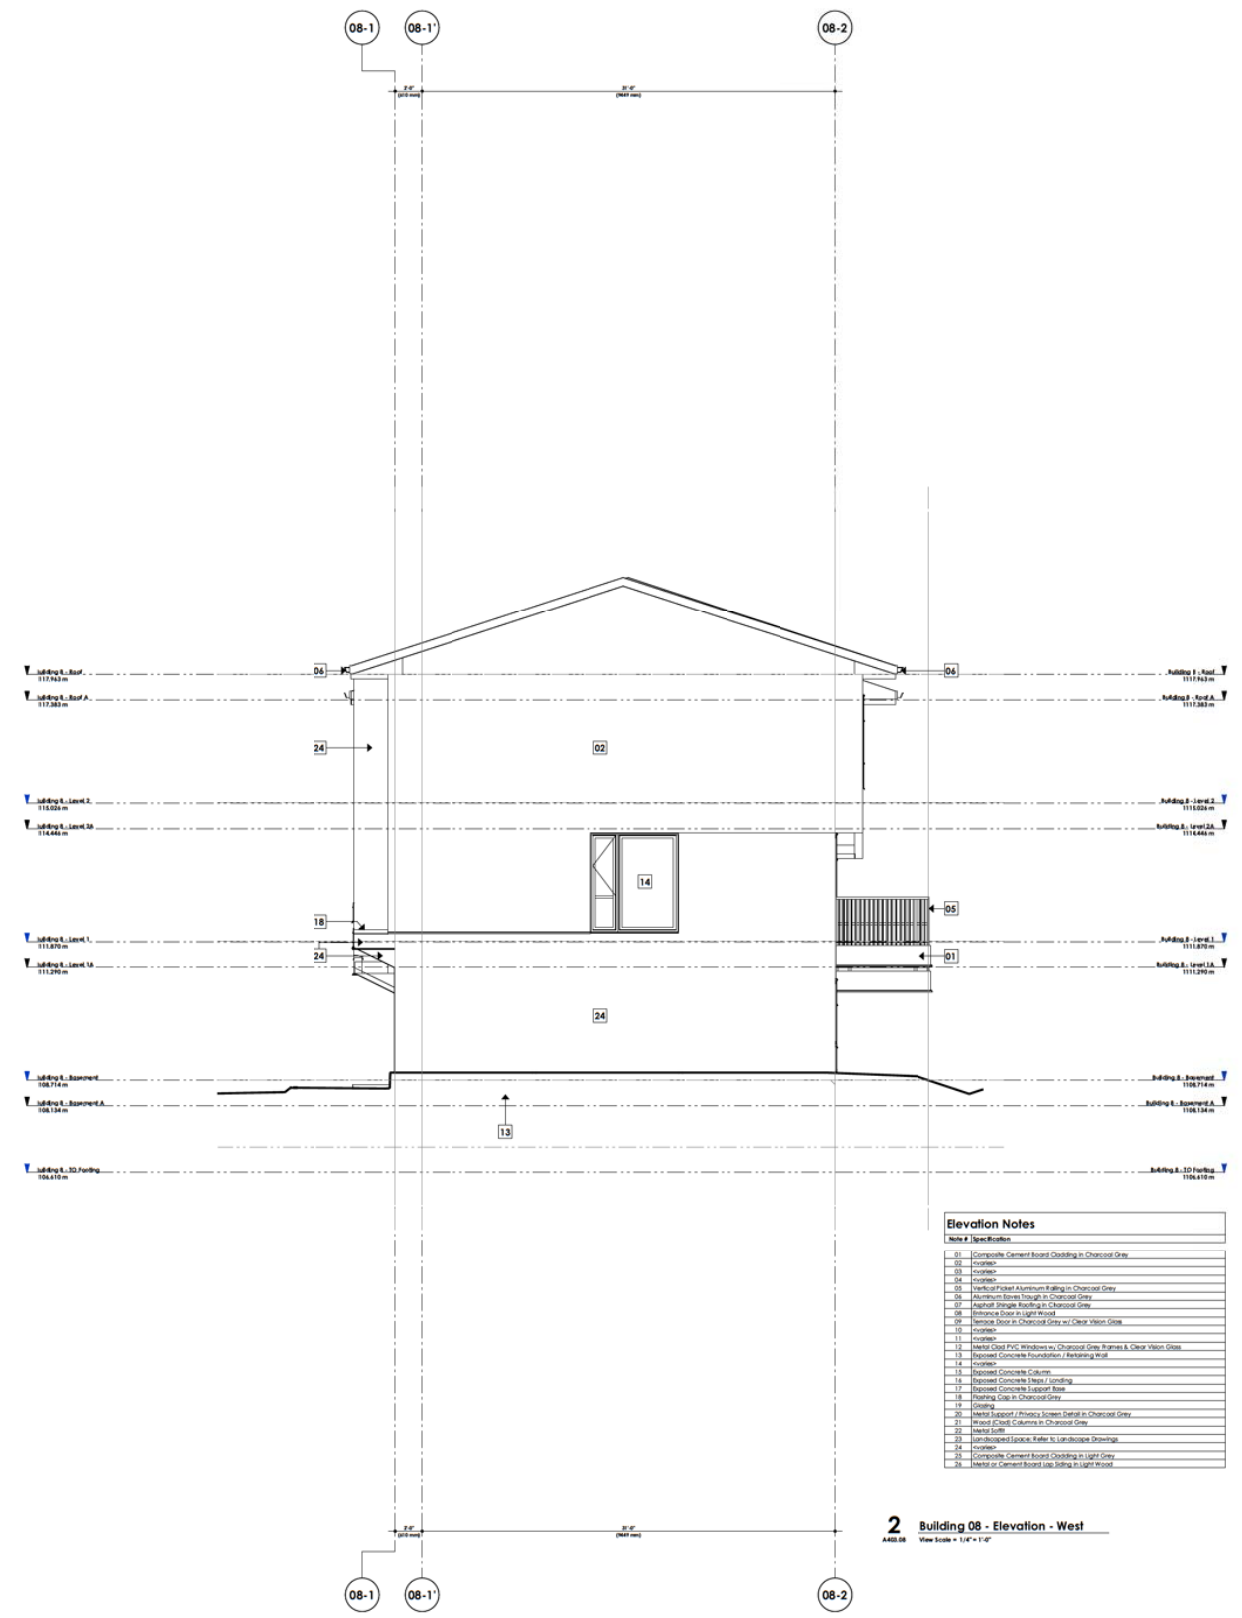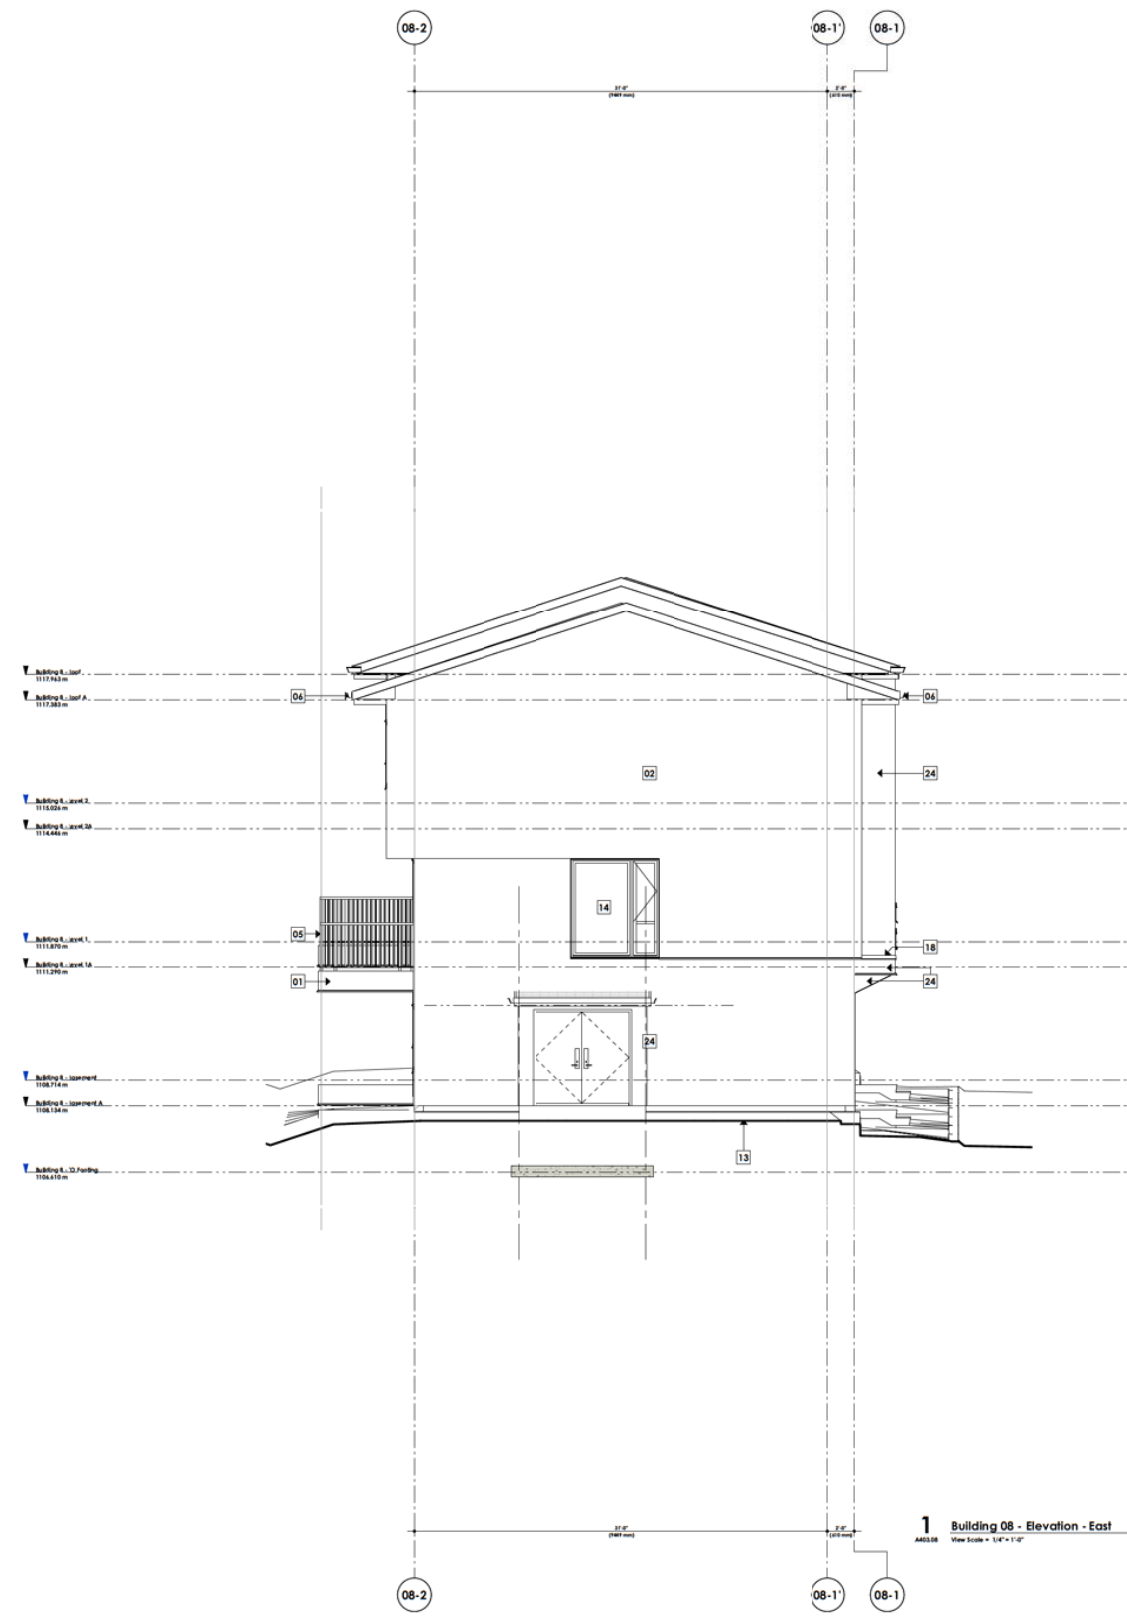

DAVIGNON MARTIN

DesignMatters Architecture & Interior Design
HqHQ // www.designmatters.ca/

Colours [PG]
2018 / 2019 / 2020 / 2021
Colours: Albert 705 3C3

Tapestry
30 / 30 / 30 / 30
Tapestry: Central 101 / 303

Copyright Free, design, graphic representation and specifications are intellectual property, whether the project is awarded or not and are the property of DesignMatters Architecture. The above information is for informational purposes only and is not to be used for any other purpose without the express written consent of DesignMatters Architecture. Contact for information purposes, the clients, architects, designers, graphic representation and specifications and for the specific project information, please contact the DesignMatters Architecture office at 416-463-4444 or info@designmatters.ca.

The construction of walls, alterations and specifications are subject to the availability of materials and the approval of the relevant authorities. DesignMatters Architecture is not responsible for any delay or cost increase resulting from any report by the architect.

2020 /// 5

DTR-D	22/05/09	Revised for DTR-2	GO
DTR-C	22/04/09	Issued for DTR-2	GO
DTR-B	22/04/08	Issued for DTR-2	GO
DTR-A	22/03/01	Issued for DTR-1	GO
A	Date	Revision	By

Project	
Trinity	
1453 Mac's Drive SW	
Calgary, Alberta, Canada	
Lot 11 Block 2 Plan 141 2944	
Project No.	Start Date
2020//7/5	Project_Leave_Date
Drawn	Checked
Gregoire D.	RD

Scale
1/4" = 1'-0"

Sheet Title
**Building 08 - Elevation -
East & West**

Sheet No.
A403.08



DAVIGNON
MARTIN

Design: Architecture & Interior Design
1000 Avenue of the Americas
Calgary, Alberta T2C 3C3
Canada
Tel: 403.243.1111
Fax: 403.243.1112
Email: info@davignonmartin.com

Copyright 2020. All rights reserved. No part of this publication may be reproduced, stored in a retrieval system, or transmitted, in any form or by any means, electronic, mechanical, photocopying, recording, or by any information storage and retrieval system, without prior written permission from Davignon Martin. The copyright owner grants a license to use the drawings and specifications for the project only, and no other use is permitted. The drawings and specifications are the property of Davignon Martin and are not to be used for any other project. If you are a contractor, you are responsible for obtaining all necessary permits and licenses for the project. The drawings and specifications are not to be used for any other project. If you are a contractor, you are responsible for obtaining all necessary permits and licenses for the project. The drawings and specifications are not to be used for any other project. If you are a contractor, you are responsible for obtaining all necessary permits and licenses for the project.

2020/11/15

Project
Trinity
1422 North 24th St
Calgary, Alberta, Canada
Lot 11 Block 2 Plan 141 2944

Scale
1/4" = 1'-0"

Sheet Title
Building 09 - Elevation - North

Sheet No.
A401.09

Project No.
3000/118

Project Name
Trinity

Drawn
Gregory D.

Checked
MD

Start Date
2020/11/15

Project Date
2020/11/15

Rev	Date	Description	By
01	2020/11/15	Initial Design	MD
02	2020/11/15	Revised for DMR-2	MD
03	2020/11/15	Revised for DMR-2	MD
Evaluation Notes

Notes & Discussion

1. Geographic General Board Operating in Chazalard Gray
2. Incident
3. Incident
**DAVIGNON
MARTIN**

Copyright Notice: drawings, graphic representations and specifications are the property of DAVIGNON MARTIN INC. and are not to be used, copied, reproduced, or otherwise used without the written consent of DAVIGNON MARTIN INC. The materials herein are for informational purposes only and do not constitute an offer of any financial product or service. The information herein is not intended to be used as a basis for any investment decision or as a basis for any other financial decision. The information herein is not intended to be used as a basis for any other financial decision. The information herein is not intended to be used as a basis for any other financial decision.

Design/Build: Architecture & Interior Design
<https://www.davignonmartin.ca/>

Calgary [302]
 111 8 Ave. S. 4th Fl.
 Calgary, Alberta T2G 3C3

Toronto
 90 Conestoga
 Toronto, Ontario M4M 3C3



DTR-D	22/05/09	Revised for DTR-2	GO
DTR-C	22/04/09	Issued for DTR-2	GO
DTR-B	22/04/08	Issued for DTR-2	GO
DTR-A	22/03/07	Issued for DTR-1	GO
A	Twice	Rechecked	Yes

Project	
Trinity	
1453 Mac's Drive SW Category: Alberta, Canada Lot 11 Block 2 Ror 143 2944	
Project No.	Start Date
2020/1/15	Project_Raise_Date
Drawn	Checked
Grounded In	NO

Scale
1/4" = 1'-0"

Sheet Title
**Building 09 - Elevation -
South**

Sheet No.
A402.09

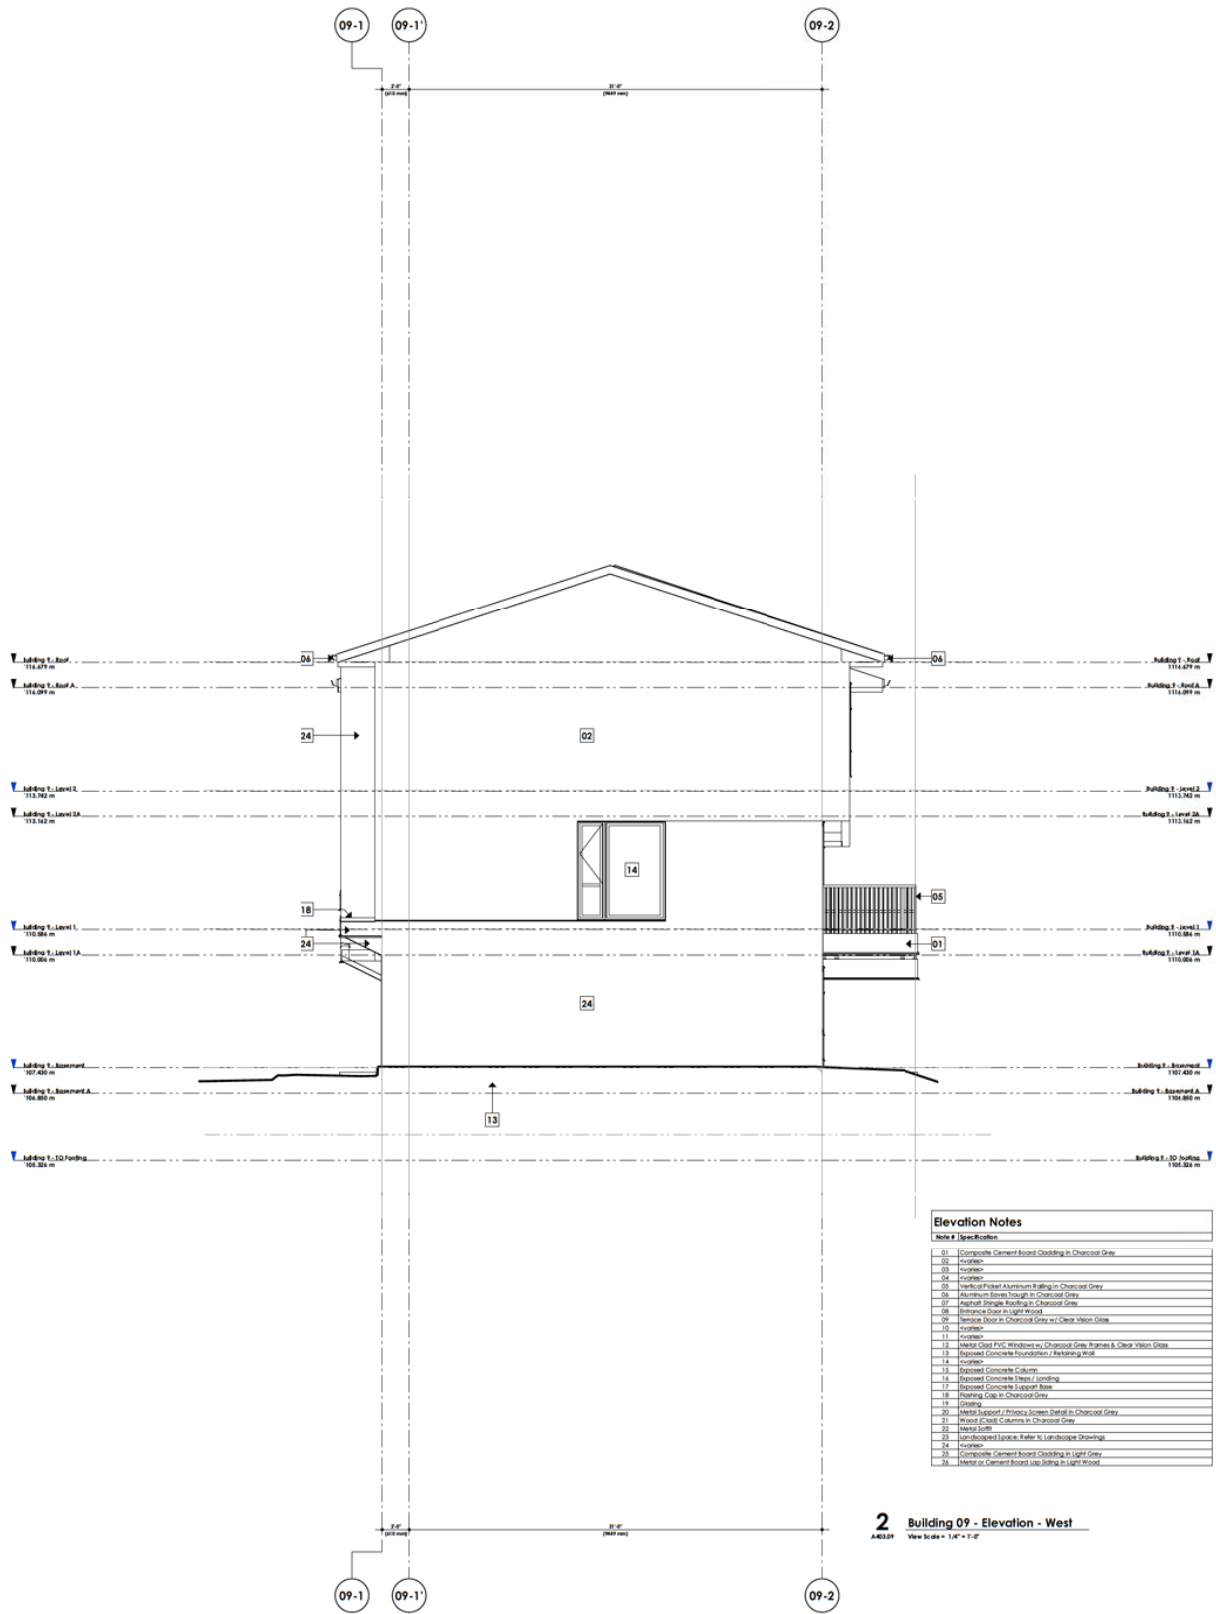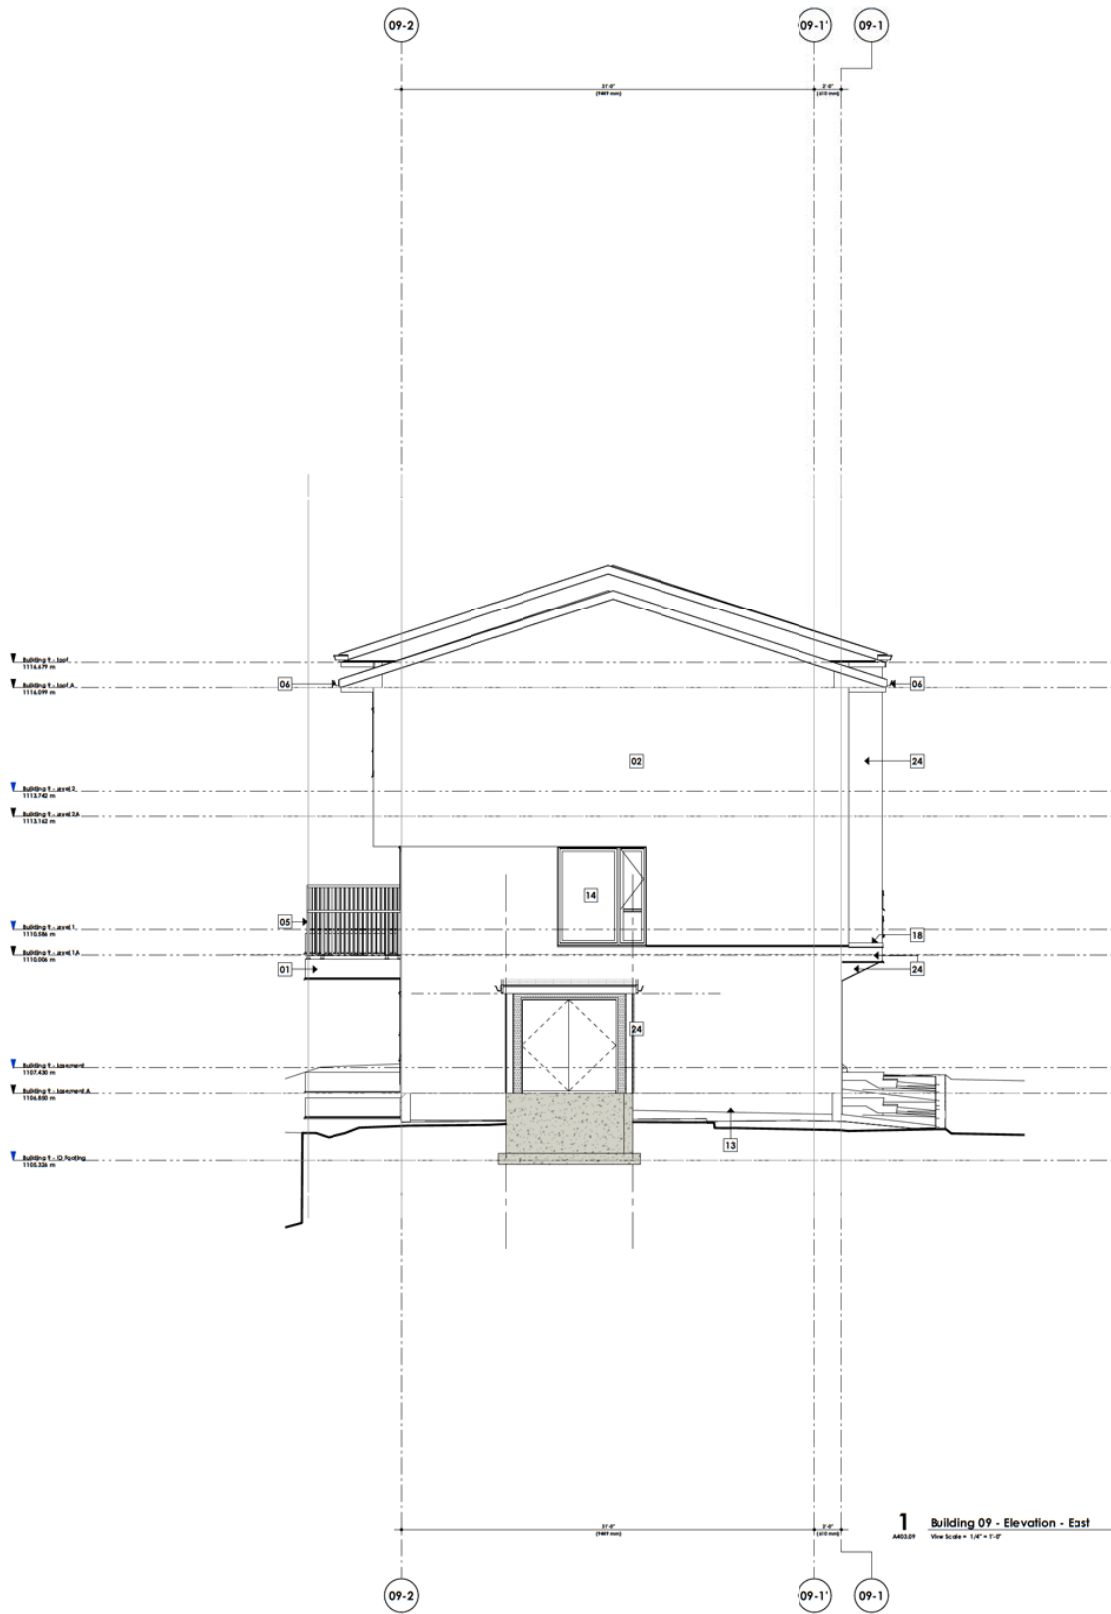

Elevation Notes	
Note #	Specification
01	Composite Cement Board Cladding in Charcoal Grey
02	Concrete
03	Concrete
04	Concrete
05	Hardwood Plywood Framing in Charcoal Grey
06	Hardwood Plywood Framing in Charcoal Grey
07	Asphalt Shingle Roofing in Charcoal Grey
08	Asphalt Shingle Roofing in Charcoal Grey
DAVIGNON
MARTIN

Design Made Architecture & Interior Design
1800 Avenue of the Americas
Calgary, Alberta T2C 3C3
Canada
Tel: 403.243.1111
Fax: 403.243.1112
Email: info@dmad.ca

Copyright 2020, Davignon Martin Architecture & Interior Design. All rights reserved. This document is the property of Davignon Martin Architecture & Interior Design. No part of this document may be reproduced, stored in a retrieval system, or transmitted, in any form or by any means, electronic, mechanical, photocopying, recording, or by any information storage or retrieval system, without prior written permission from Davignon Martin Architecture & Interior Design. The user of this document is hereby notified that any unauthorized use of this document is strictly prohibited and may result in legal action.

The contents of this document are for informational purposes only and do not constitute an offer of any financial product or service. The user of this document is hereby notified that any unauthorized use of this document is strictly prohibited and may result in legal action.

2020/11/15


Rev	Date	Description	By	Check
01	2020/11/15	Initial Design	DM	
02	2020/11/15	Revised Design	DM	
03	2020/11/15	Final Design	DM	

Project
Trinity
1800 Avenue of the Americas
Calgary, Alberta T2C 3C3
Tel: 403.243.1111
Fax: 403.243.1112
Email: info@dmad.ca

Scale
1/4" = 1'-0"

Sheet Title
Building 09 - Elevation -
East & West

Sheet No.
A403.09

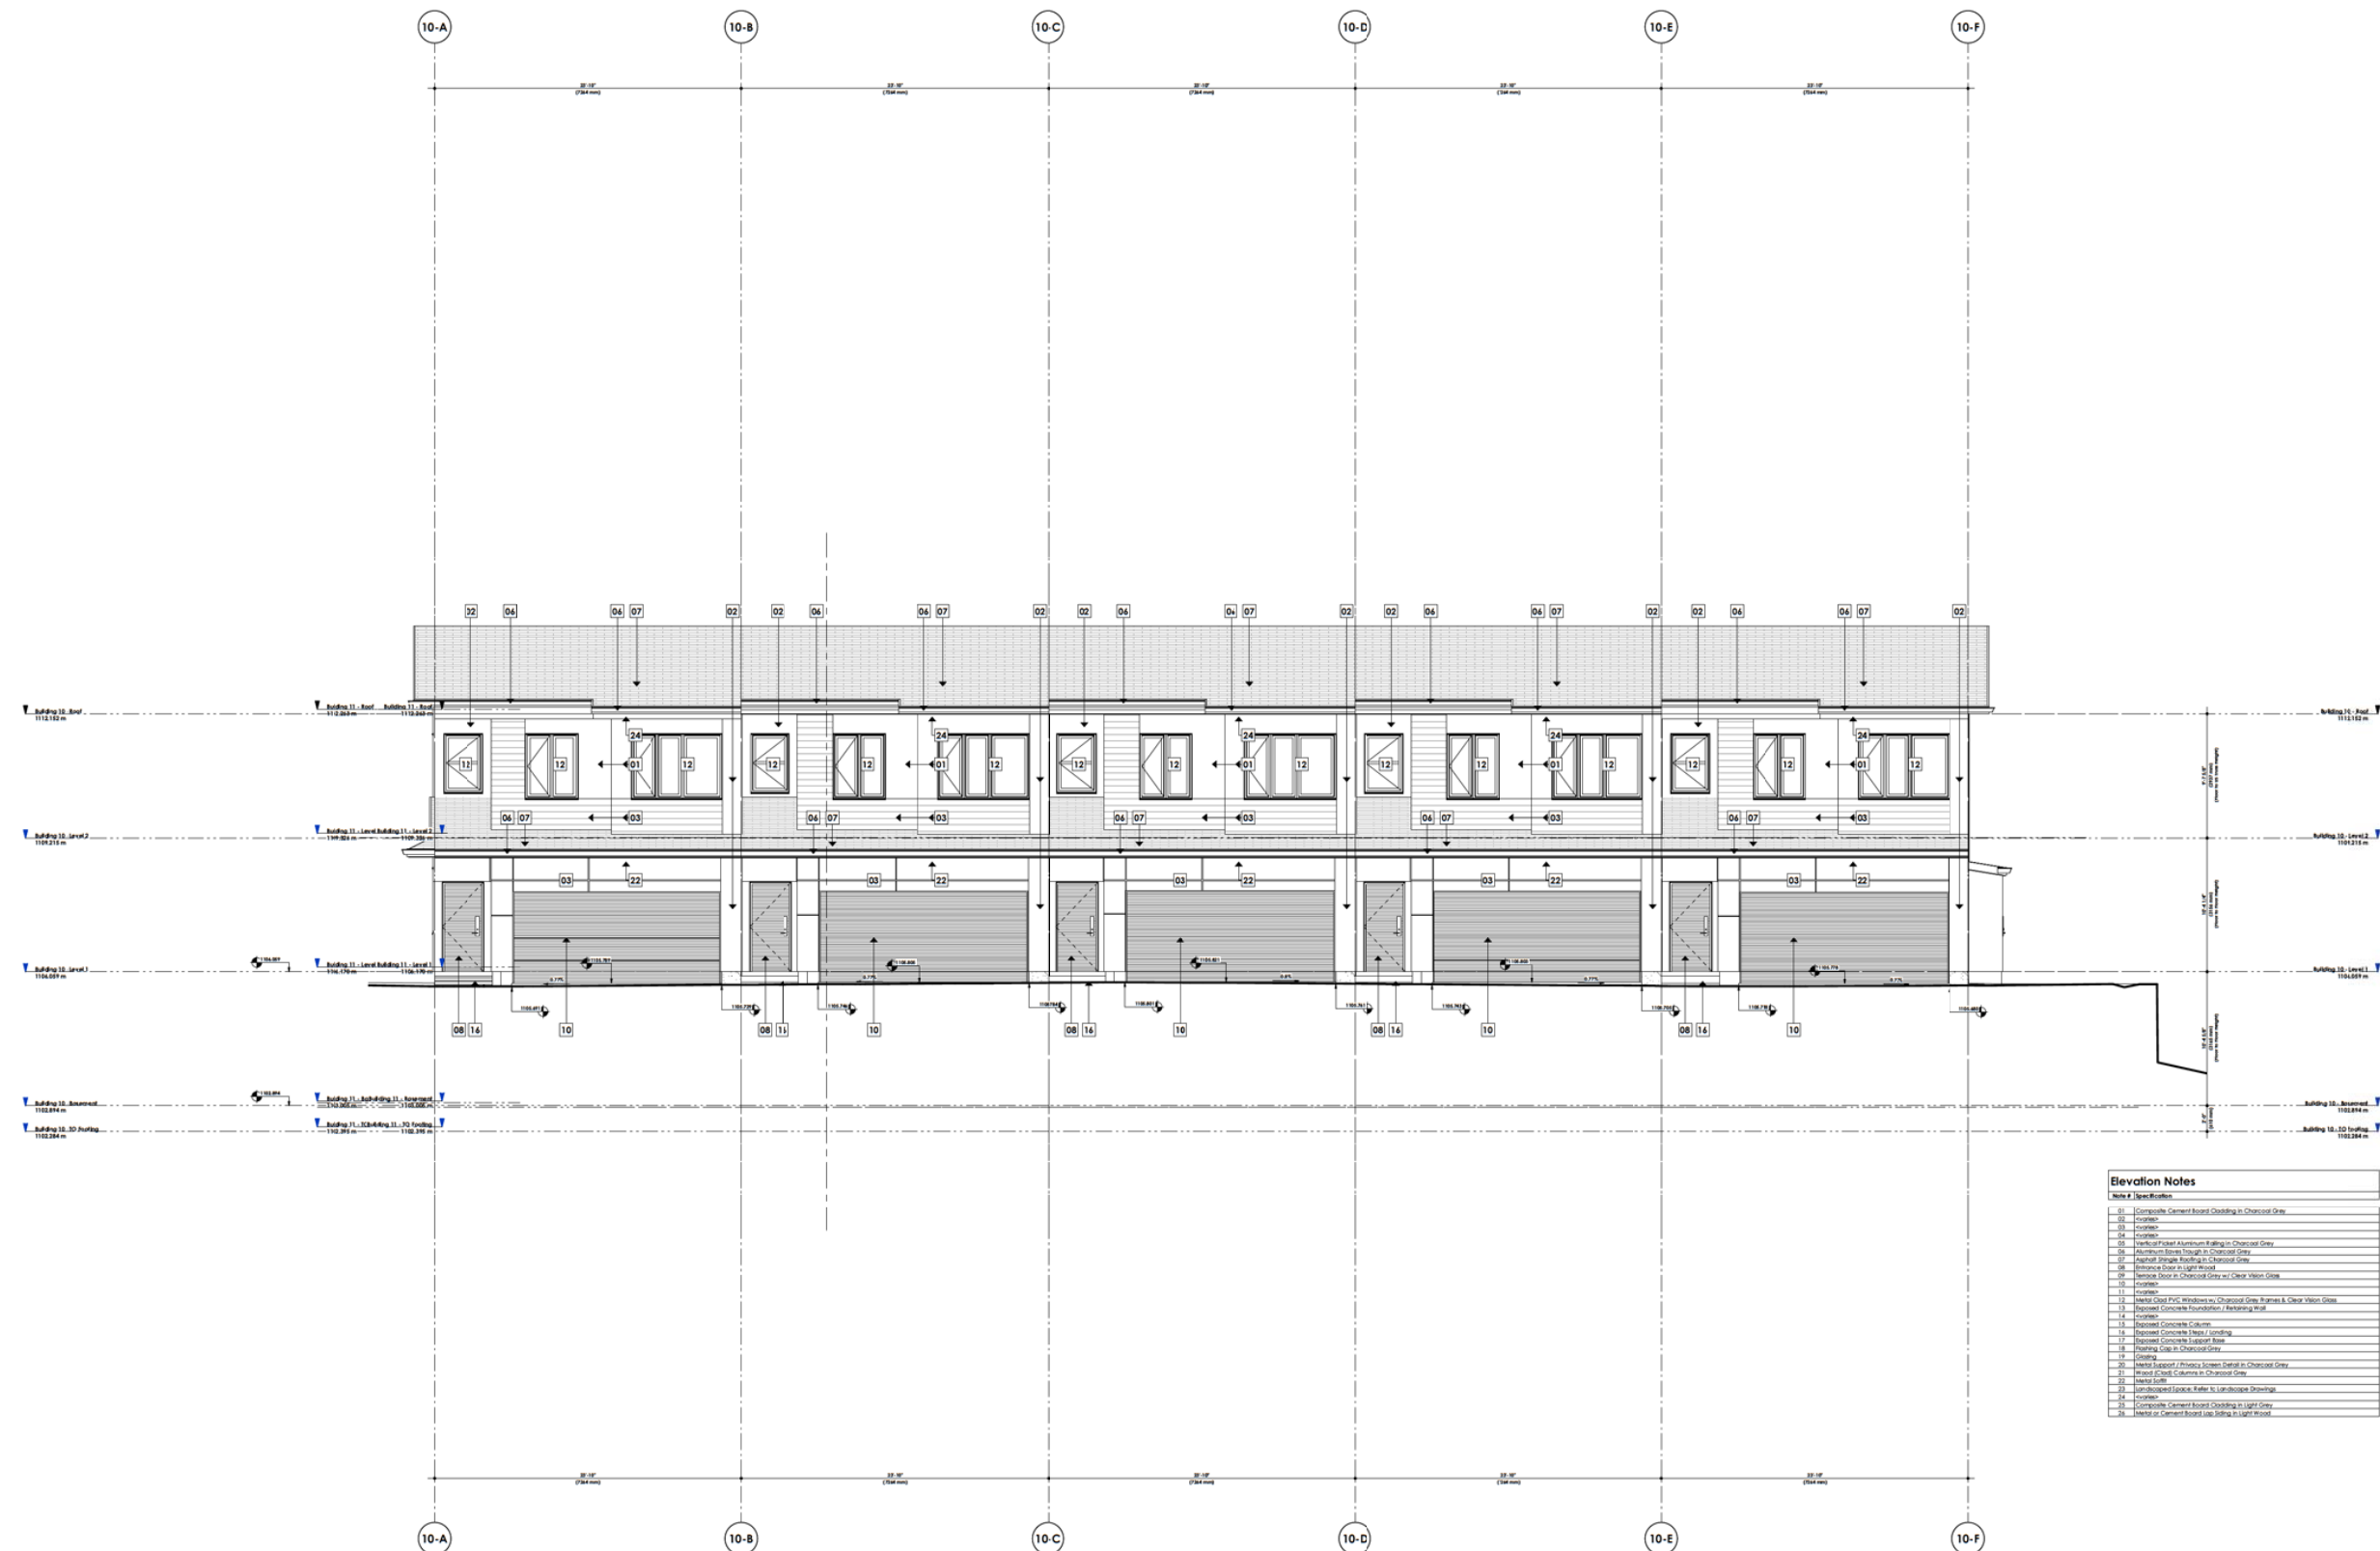

Evaluation Notes

Notes & Discussion

1. Geographic Element Board Creating in Charnoff Gray
2. *repeated*
3. *repeated*
**DAVIGNON
MARTIN**

Copyright Form: descriptive, graphic representations and specifications in drawings, plans, sections, elevations, and other documents that are used to create the design of a building or structure. It is the intellectual property of the architect and is protected by copyright law. It is the responsibility of the architect to ensure that the design is properly documented and that the client understands the scope and limitations of the design. The design is the architect's creation and is not to be reproduced or used in any other form without the architect's written consent. The design is the architect's property and is not to be used in any other form without the architect's written consent.

Design/Build: Architecture & Interior Design
<https://www.davignonmartin.ca/>

Coligny (HQ)
 1115 Ave. J. 4th
 Coligny, Alberta T2C 3C3

Toronto
 90 Conestoga
 Toronto, Ontario M4M 3C3


DTR-D	22/05/09	Revised for DTR-2	GO
DTR-C	22/04/09	Issued for DTR-2	GO
DTR-B	22/04/08	Issued for DTR-2	GO
DTR-A	22/03/07	Issued for DTR-1	GO
A	Twice	Rechecked	Yes

Project	
Trinity	
1453 Nor's Drive SW Calgary, Alberta, Canada	
Lot 11 Block 2 Plan 141 2944	
Project No.	Start Date
2020/1/16	Project, Issue, Date
Drawn	Checked
Gregoire B.	BD

Scale
1/4"=1'-0"

Sheet Title
**Building 10 - Elevation -
West**

Sheet No.
A401.10

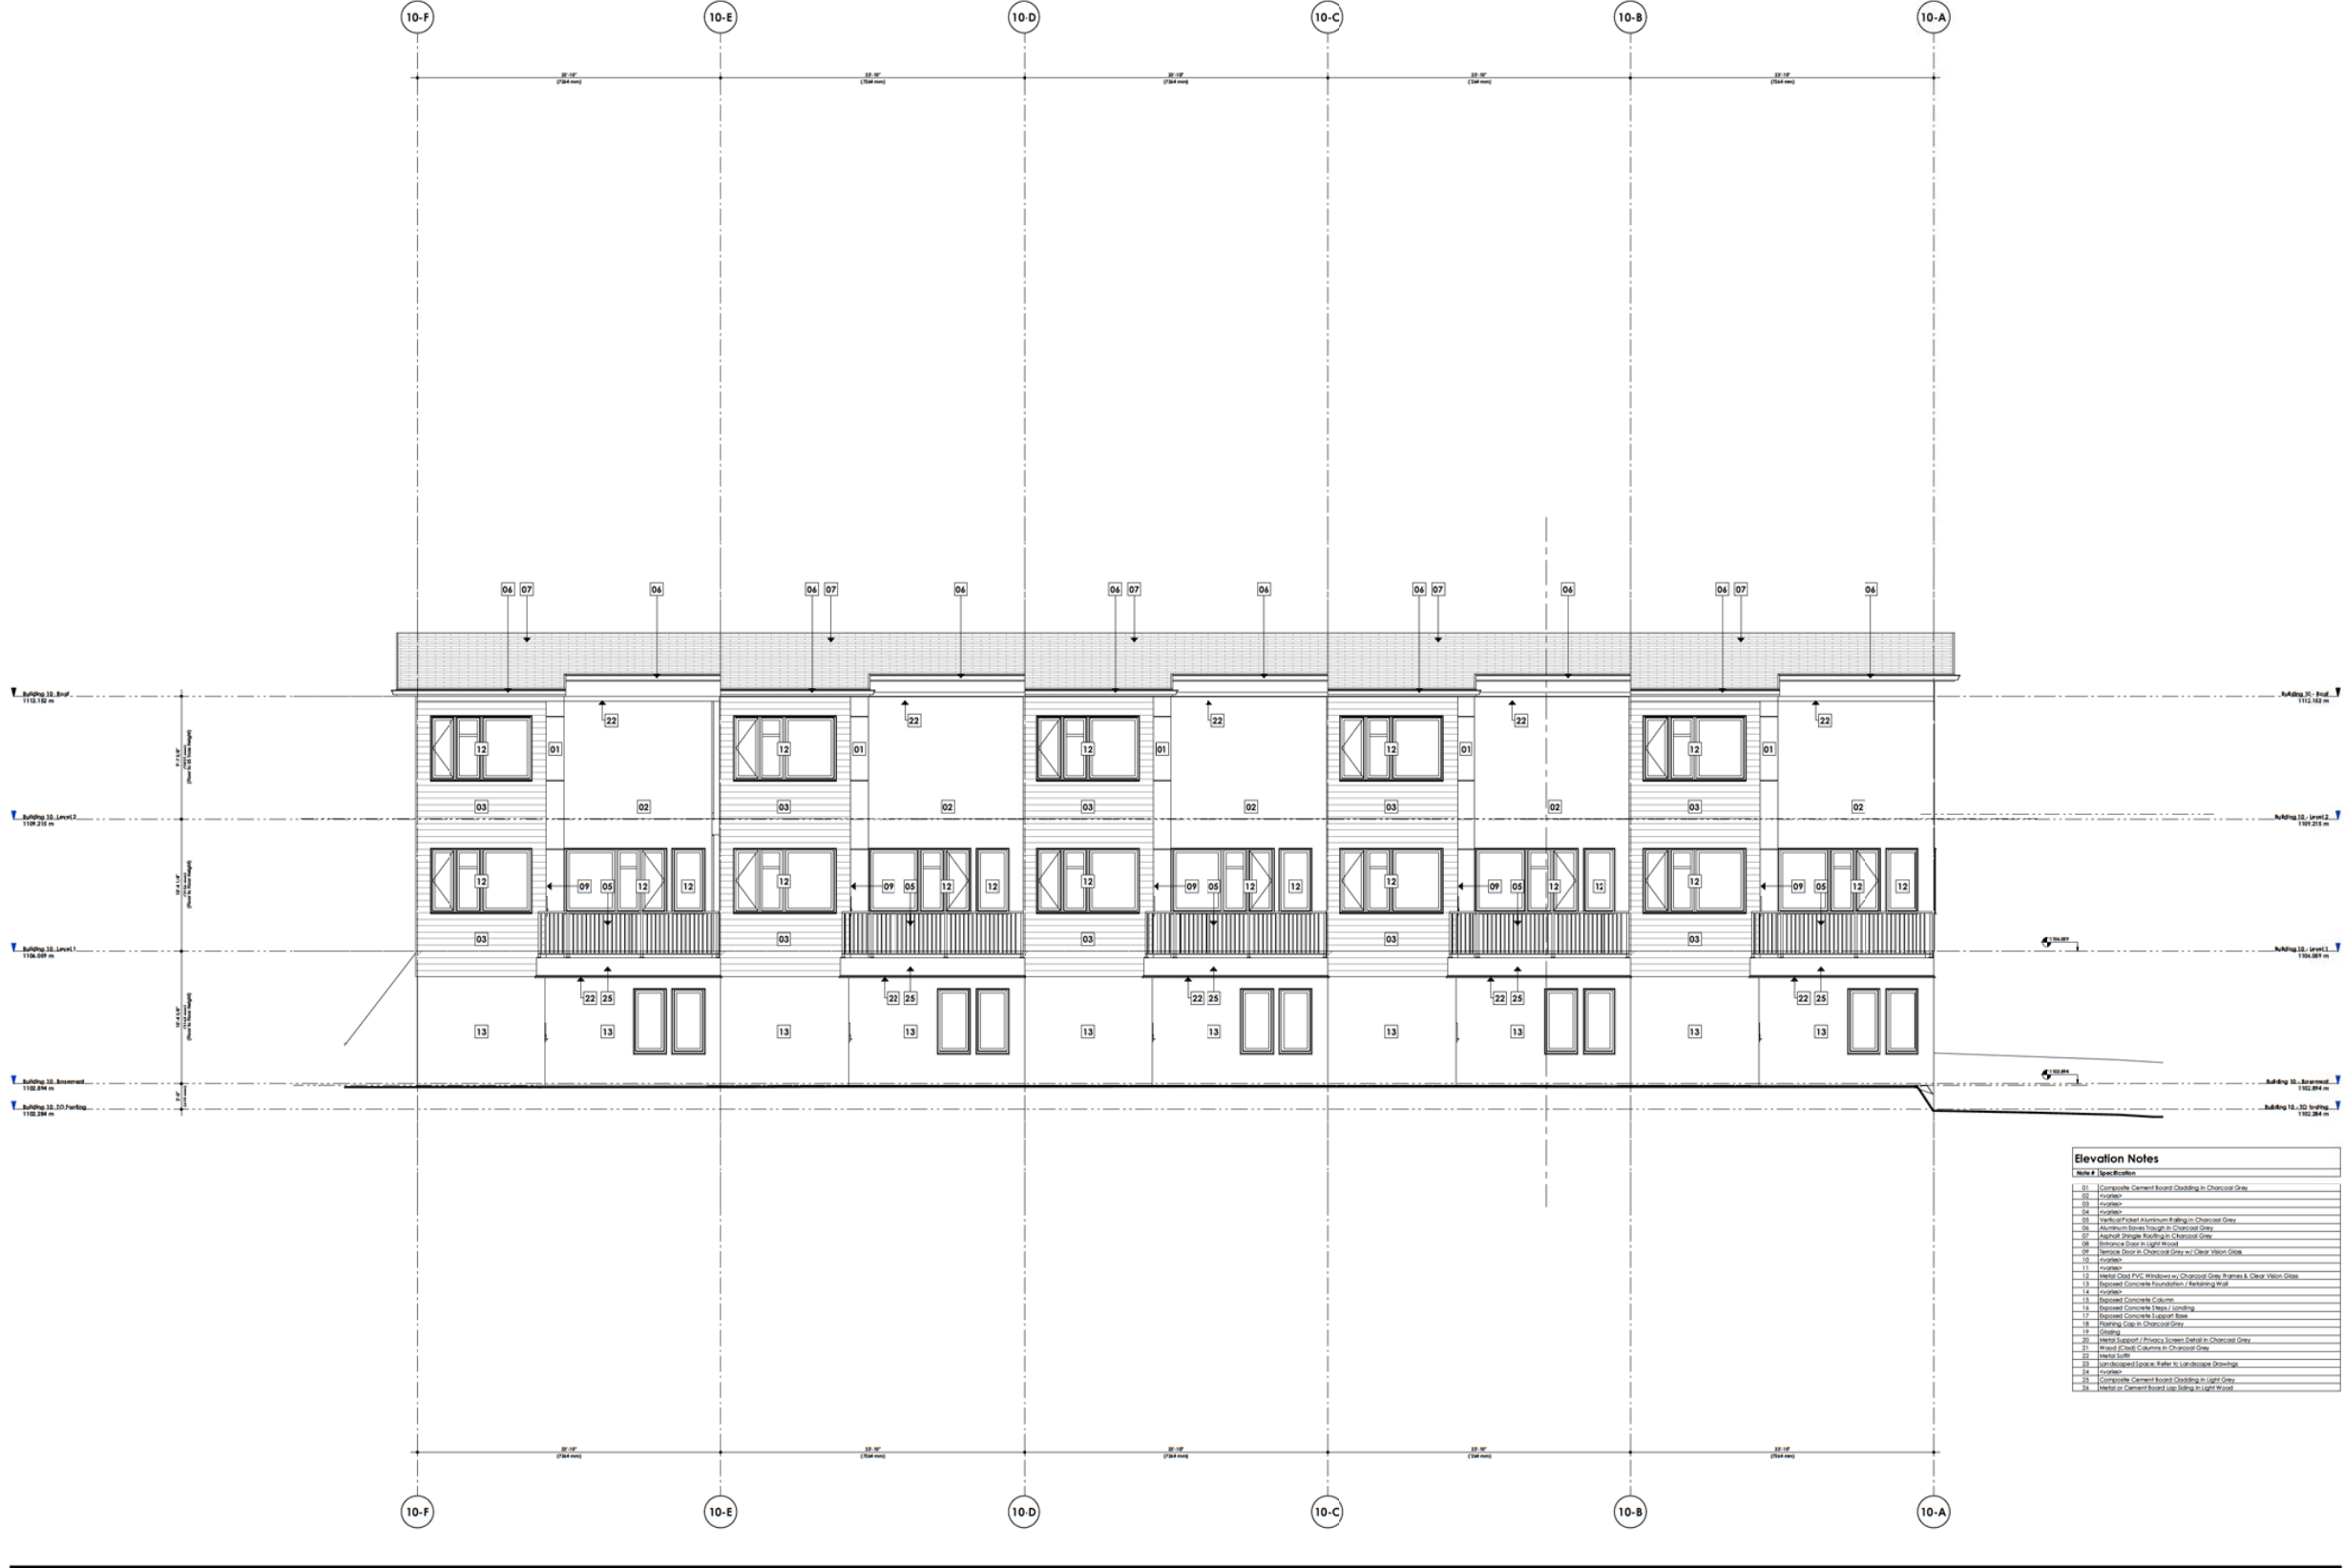

Elevation Notes	
Note #	Specification
01	Composite Cement Board Cladding in Charcoal Grey
02	Concrete
03	Concrete
04	Concrete
05	Vertical Ribbed Aluminum Cladding in Charcoal Grey
06	Horizontal Ribbed Aluminum Cladding in Charcoal Grey
07	Asphalt Shingle Roofing in Charcoal Grey
08	Bituminous Siding in Light Grey
09	Concrete Siding in Charcoal Grey w/ Clear Vision Glass
10	Concrete
11	Concrete
12	Wood Clad PVC Windows w/ Charcoal Grey Frames & Clear Vision Glass
13	Repointed Concrete Foundation / Retaining Wall
14	Concrete
15	Repointed Concrete Columns
16	Repointed Concrete Steps / Landing
17	Repointed Concrete Support Base
18	Painting Gate in Charcoal Grey
19	Gravel
20	Wood Support / Privacy Screen Detail in Charcoal Grey
21	Wood Clad Columns in Charcoal Grey
22	Wood Siding
23	Landscaped Space Refer to Landscaping Drawings
24	Concrete
25	Composite Cement Board Cladding in Light Grey
26	Wood or Cement Board Siding in Light Grey

DAVIGNON
MARTIN

DAVIGNON MARTIN ARCHITECTURE & INTERIOR DESIGN
1800 Avenue des Canadiens
Calgary, Alberta T2C 3C3
Canada
Tel: (403) 243-1111
Fax: (403) 243-1112
Email: info@dmarchitect.com

Copyright Form, drawings, graphic representations and specifications are the property of DAVIGNON MARTIN ARCHITECTURE & INTERIOR DESIGN. No part of this document may be reproduced, stored in a retrieval system, or transmitted in any form or by any means, electronic, mechanical, photocopying, recording, or by any information storage or retrieval system, without the prior written permission of DAVIGNON MARTIN ARCHITECTURE & INTERIOR DESIGN. The user of this document is authorized to use the drawings and specifications for the project only. Any other use of this document is prohibited. 

2020///15

Scale
1/4" = 1'-0"



Sheet Title
Building 10 - Elevation - East

Sheet No.
A402.10

Project
Trinity
1422 North Dakota St
Calgary, Alberta, Canada
Lot 11 Block 2 Plan 141 2944

Project No.
3000/116
Start Date
Project Issue Date
Drawn
Checked
By

DATE	BY	REVISION
2020/09/09		Revised for DIB-2
2020/09/09		Revised for DIB-2
2020/09/09		Revised for DIB-2
2020/09/09		Revised for DIB-1
2020/09/09		Revised for DIB-1

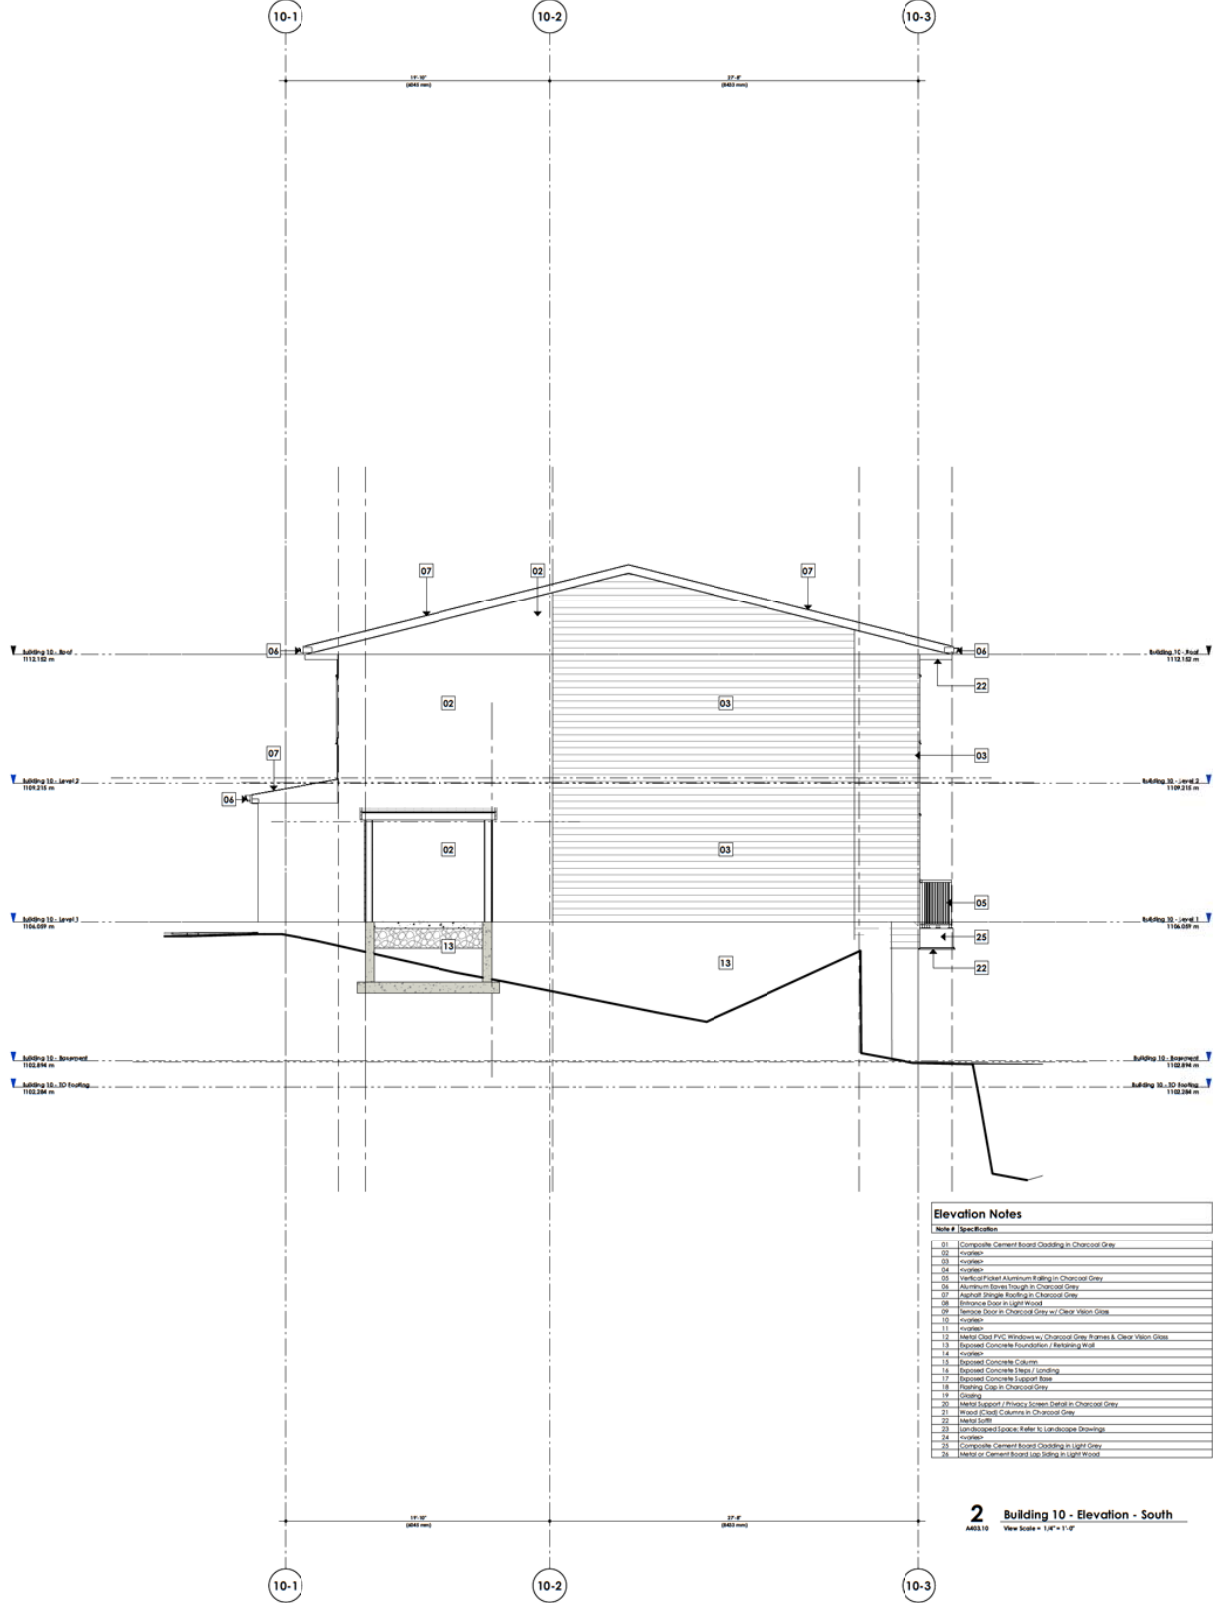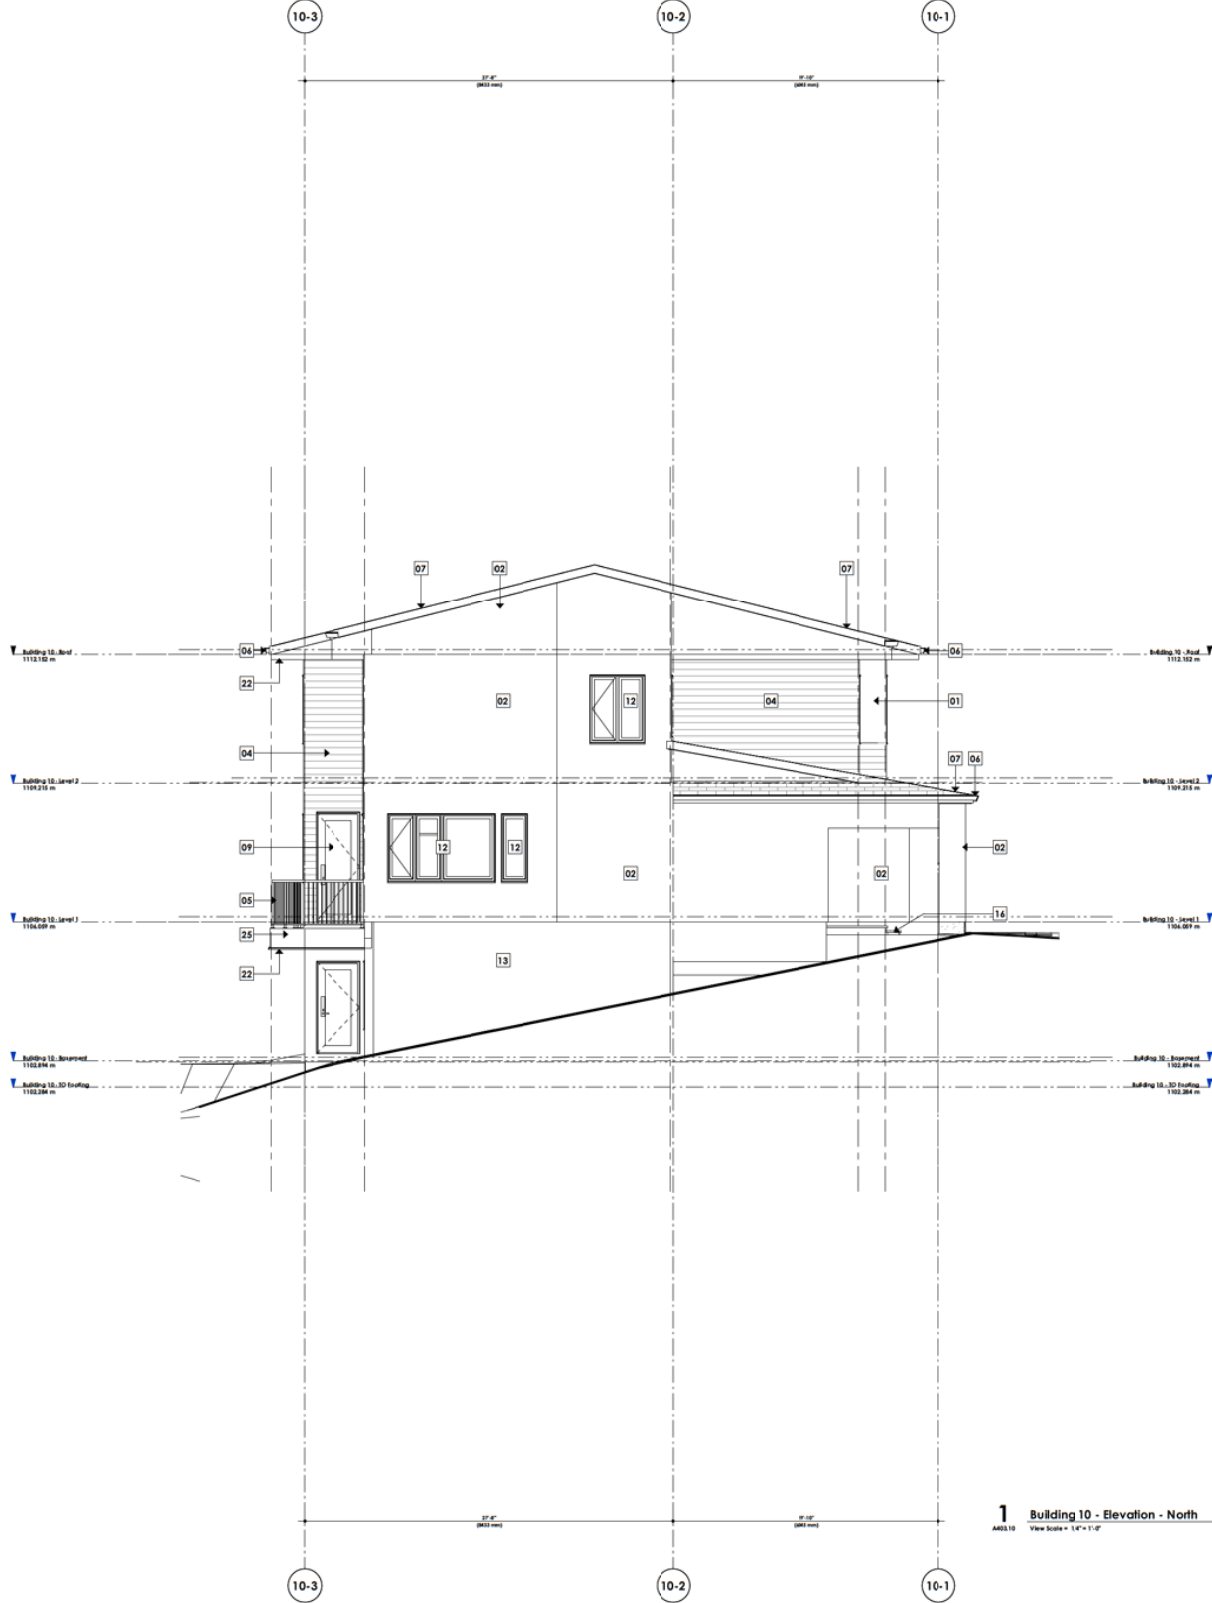

Elevation Notes	
Note #	Specification
01	Composite Cement Board Cladding in Charcoal Grey
02	Concrete
03	Concrete
04	Concrete
05	Vertical Slat Aluminum Cladding in Charcoal Grey
06	Aluminum Slat Cladding in Charcoal Grey
07	Asphalt Shingle Roofing in Charcoal Grey
08	Bitumen Slat in Light Grey
09	Window Slat in Charcoal Grey w/ Clear Vision Glass
10	Concrete
11	Concrete
12	Window Slat PVC Windows w/ Charcoal Grey Frames & Clear Vision Glass
13	Repointed Concrete Foundation / Retaining Wall
14	Concrete
15	Repointed Concrete Column
16	Repointed Concrete Slab Landing
17	Repointed Concrete Support Base
18	Repointed Concrete Slab Landing
19	Concrete
20	Repointed Concrete Slab Landing
21	Repointed Concrete Slab Landing
22	Repointed Concrete Slab Landing
23	Repointed Concrete Slab Landing
24	Repointed Concrete Slab Landing
25	Repointed Concrete Slab Landing

DAVIGNON
MARTIN


Design: Architecture & Interior Design
1000 Avenue of the Americas
Calgary, Alberta T2C 3C3
Canada
Tel: (403) 243-1111
Fax: (403) 243-1112
Email: info@davignonmartin.ca

Copyright Form, design, graphic representation and production are the property of Davignon Martin. The content of this document is confidential and its disclosure to any third party without the written consent of Davignon Martin is strictly prohibited. The content of this document is the property of Davignon Martin and its disclosure to any third party without the written consent of Davignon Martin is strictly prohibited. The content of this document is the property of Davignon Martin and its disclosure to any third party without the written consent of Davignon Martin is strictly prohibited.

2020/11/15

Drawn	2020/11/15	Reviewed by	2020/11/15	2020/11/15
Checked	2020/11/15	Reviewed by	2020/11/15	2020/11/15
2020/11/15	2020/11/15	2020/11/15	2020/11/15	2020/11/15

A403.10

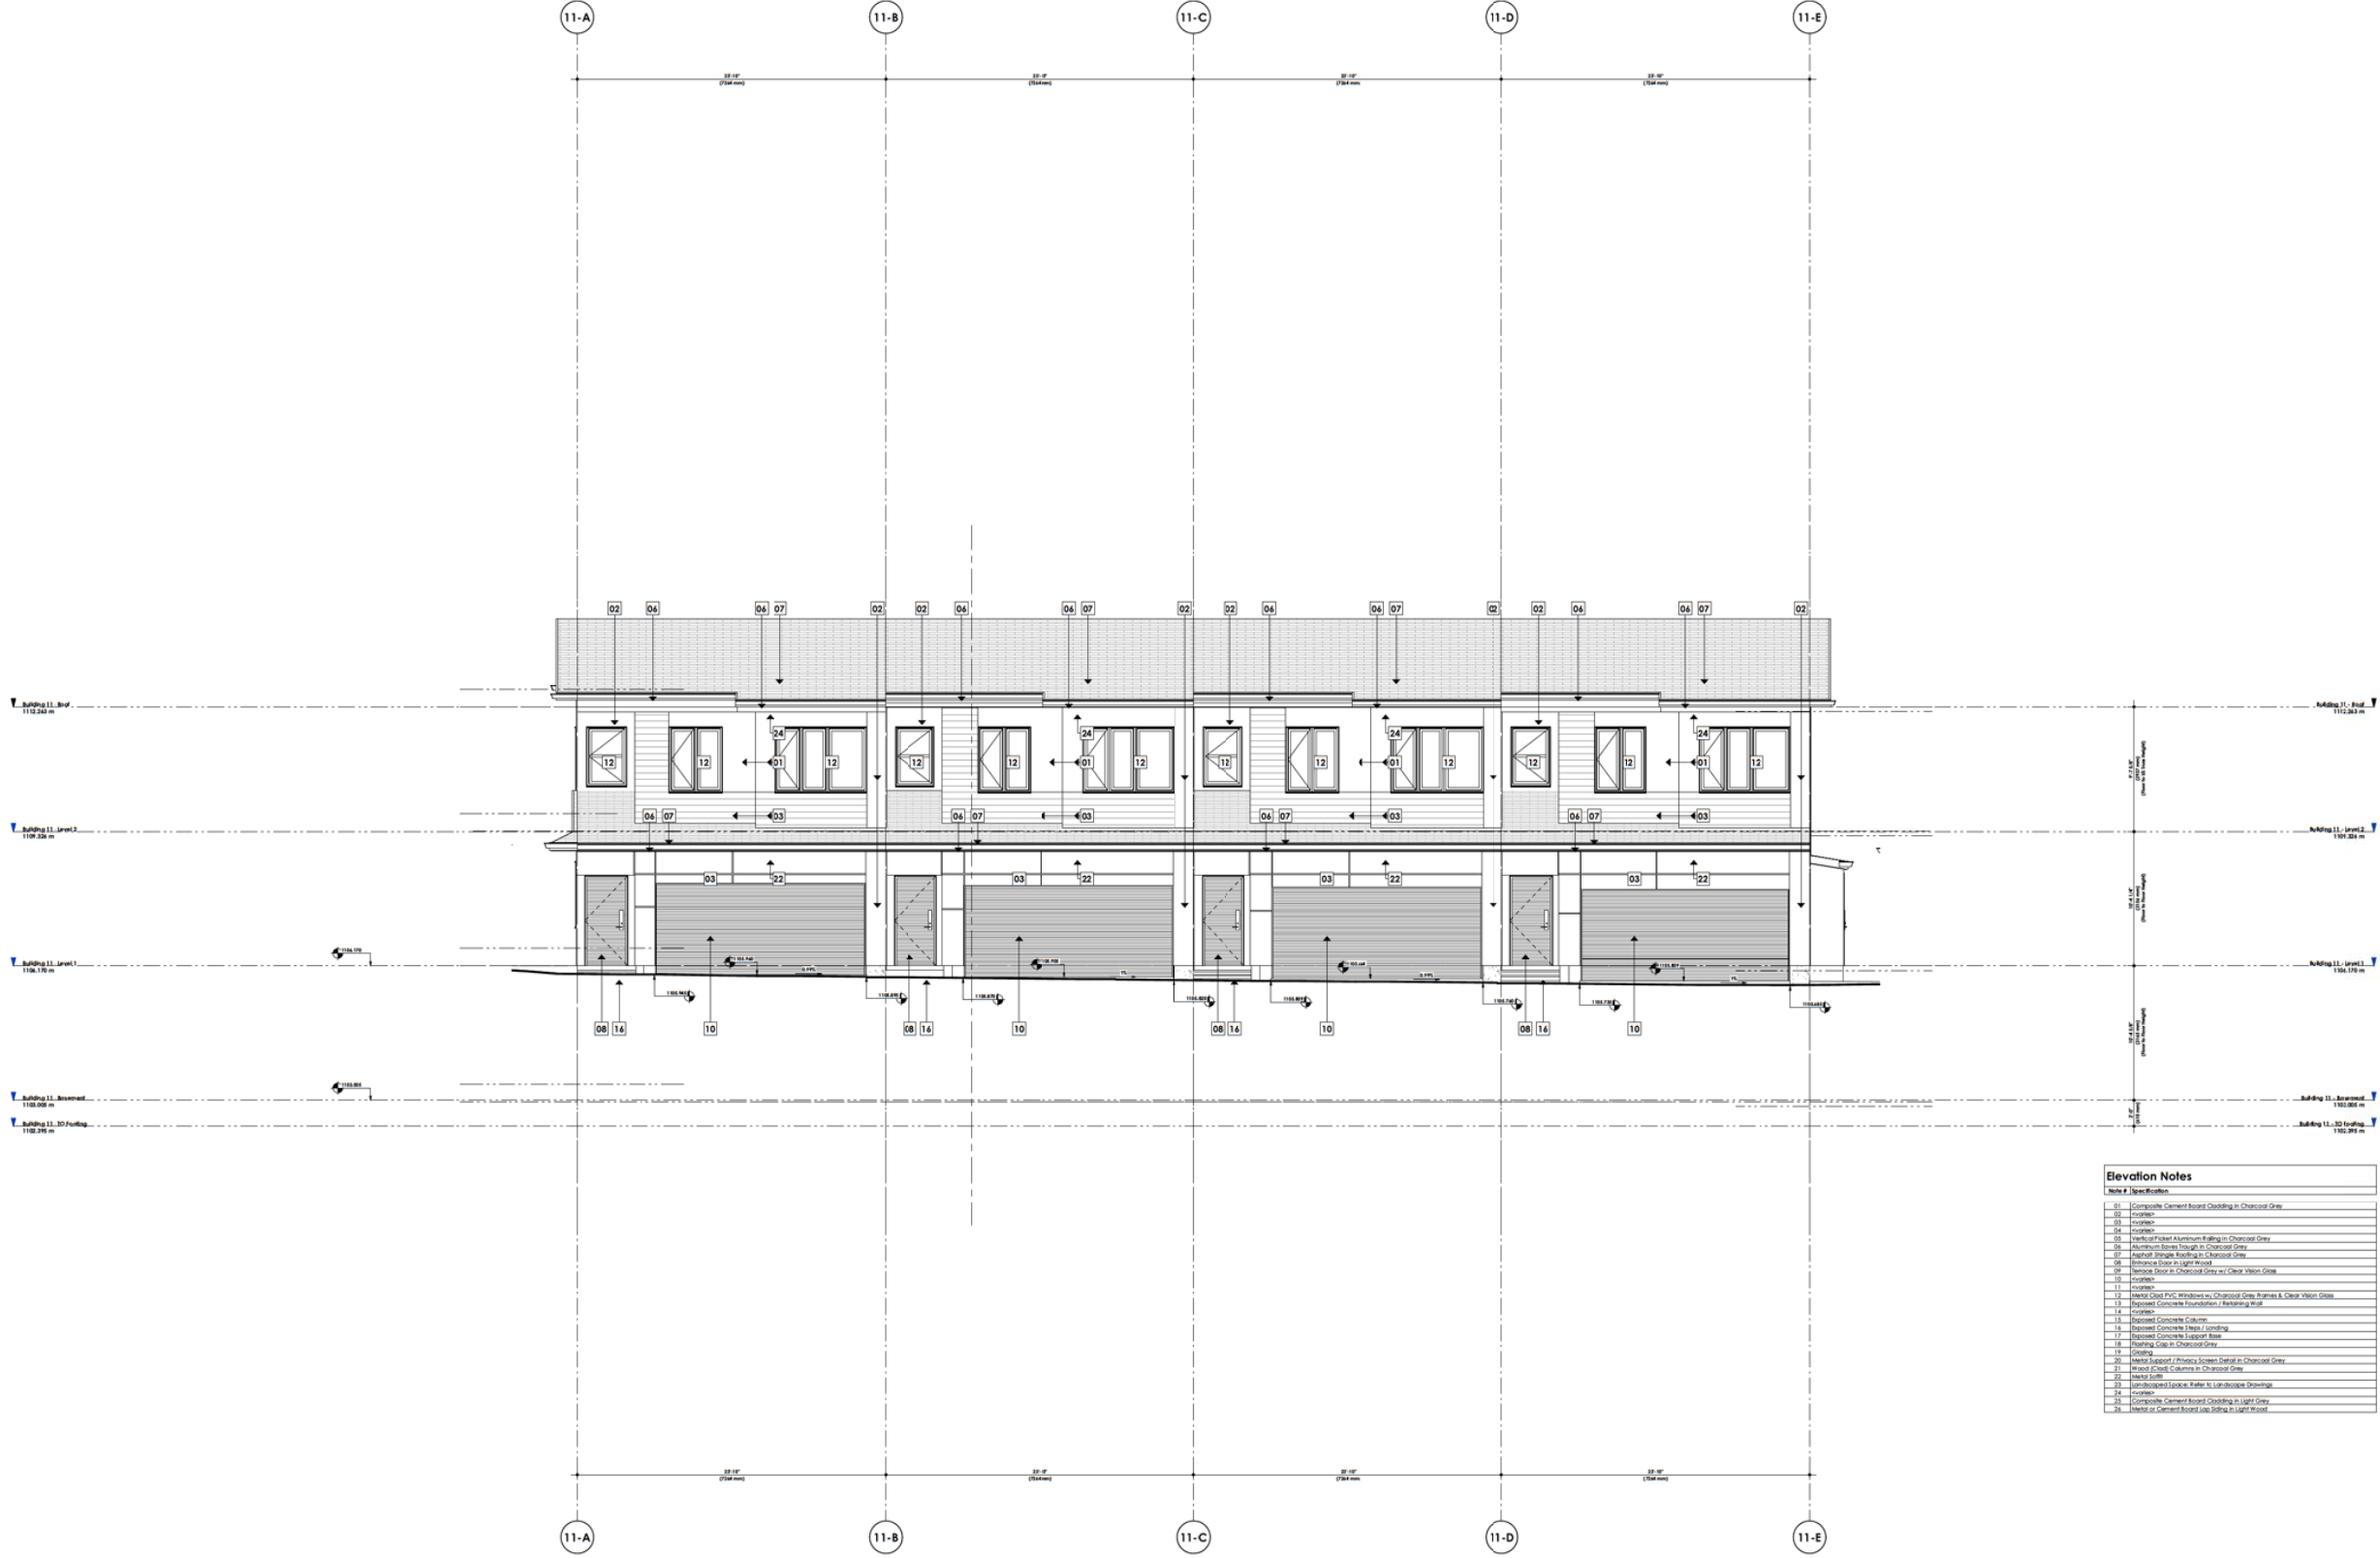

DAVIGNON
MARTIN

Design: Mark Architecture & Interior Design
1800 Avenue des Canadiens
Calgary, Alberta T2C 3C3
Tel: (403) 243-1111
Fax: (403) 243-1112
Email: info@dmarchitect.com

Copyright 2020, Davignon Martin Architecture & Interior Design. All rights reserved. This drawing is the property of Davignon Martin Architecture & Interior Design. It is not to be reproduced, stored in a retrieval system, or transmitted in any form or by any means, electronic, mechanical, photocopying, recording, or by any information storage or retrieval system, without the prior written permission of Davignon Martin Architecture & Interior Design. The user of this drawing is responsible for obtaining all necessary permits and approvals from the appropriate authorities. The user of this drawing is also responsible for ensuring that the drawing is used in accordance with the terms of the license agreement. 

2020///15

[illegible][illegible]


DTR-D	22/05/09	Revised for DTR-2	GO
DTR-C	22/04/09	Issued for DTR-2	GO
DTR-B	22/04/08	Issued for DTR-2	GO
DTR-A	22/03/21	Issued for DTR-1	GO
A	Order	Production	Rev

Project	
Trinity	
1453 Mac's Drive SW	
Calgary, Alberta, Canada	
Lot 11 Block 2 Plan 141 2944	
Project No.	Start Date
2020//7/5	Project_Leave_Date
Drawn	Checked
Greggale D.	RD

Scale
1/4" = 1'-0"

Sheet Title
**Building 11 - Elevation -
East**

Sheet No.
A402.11

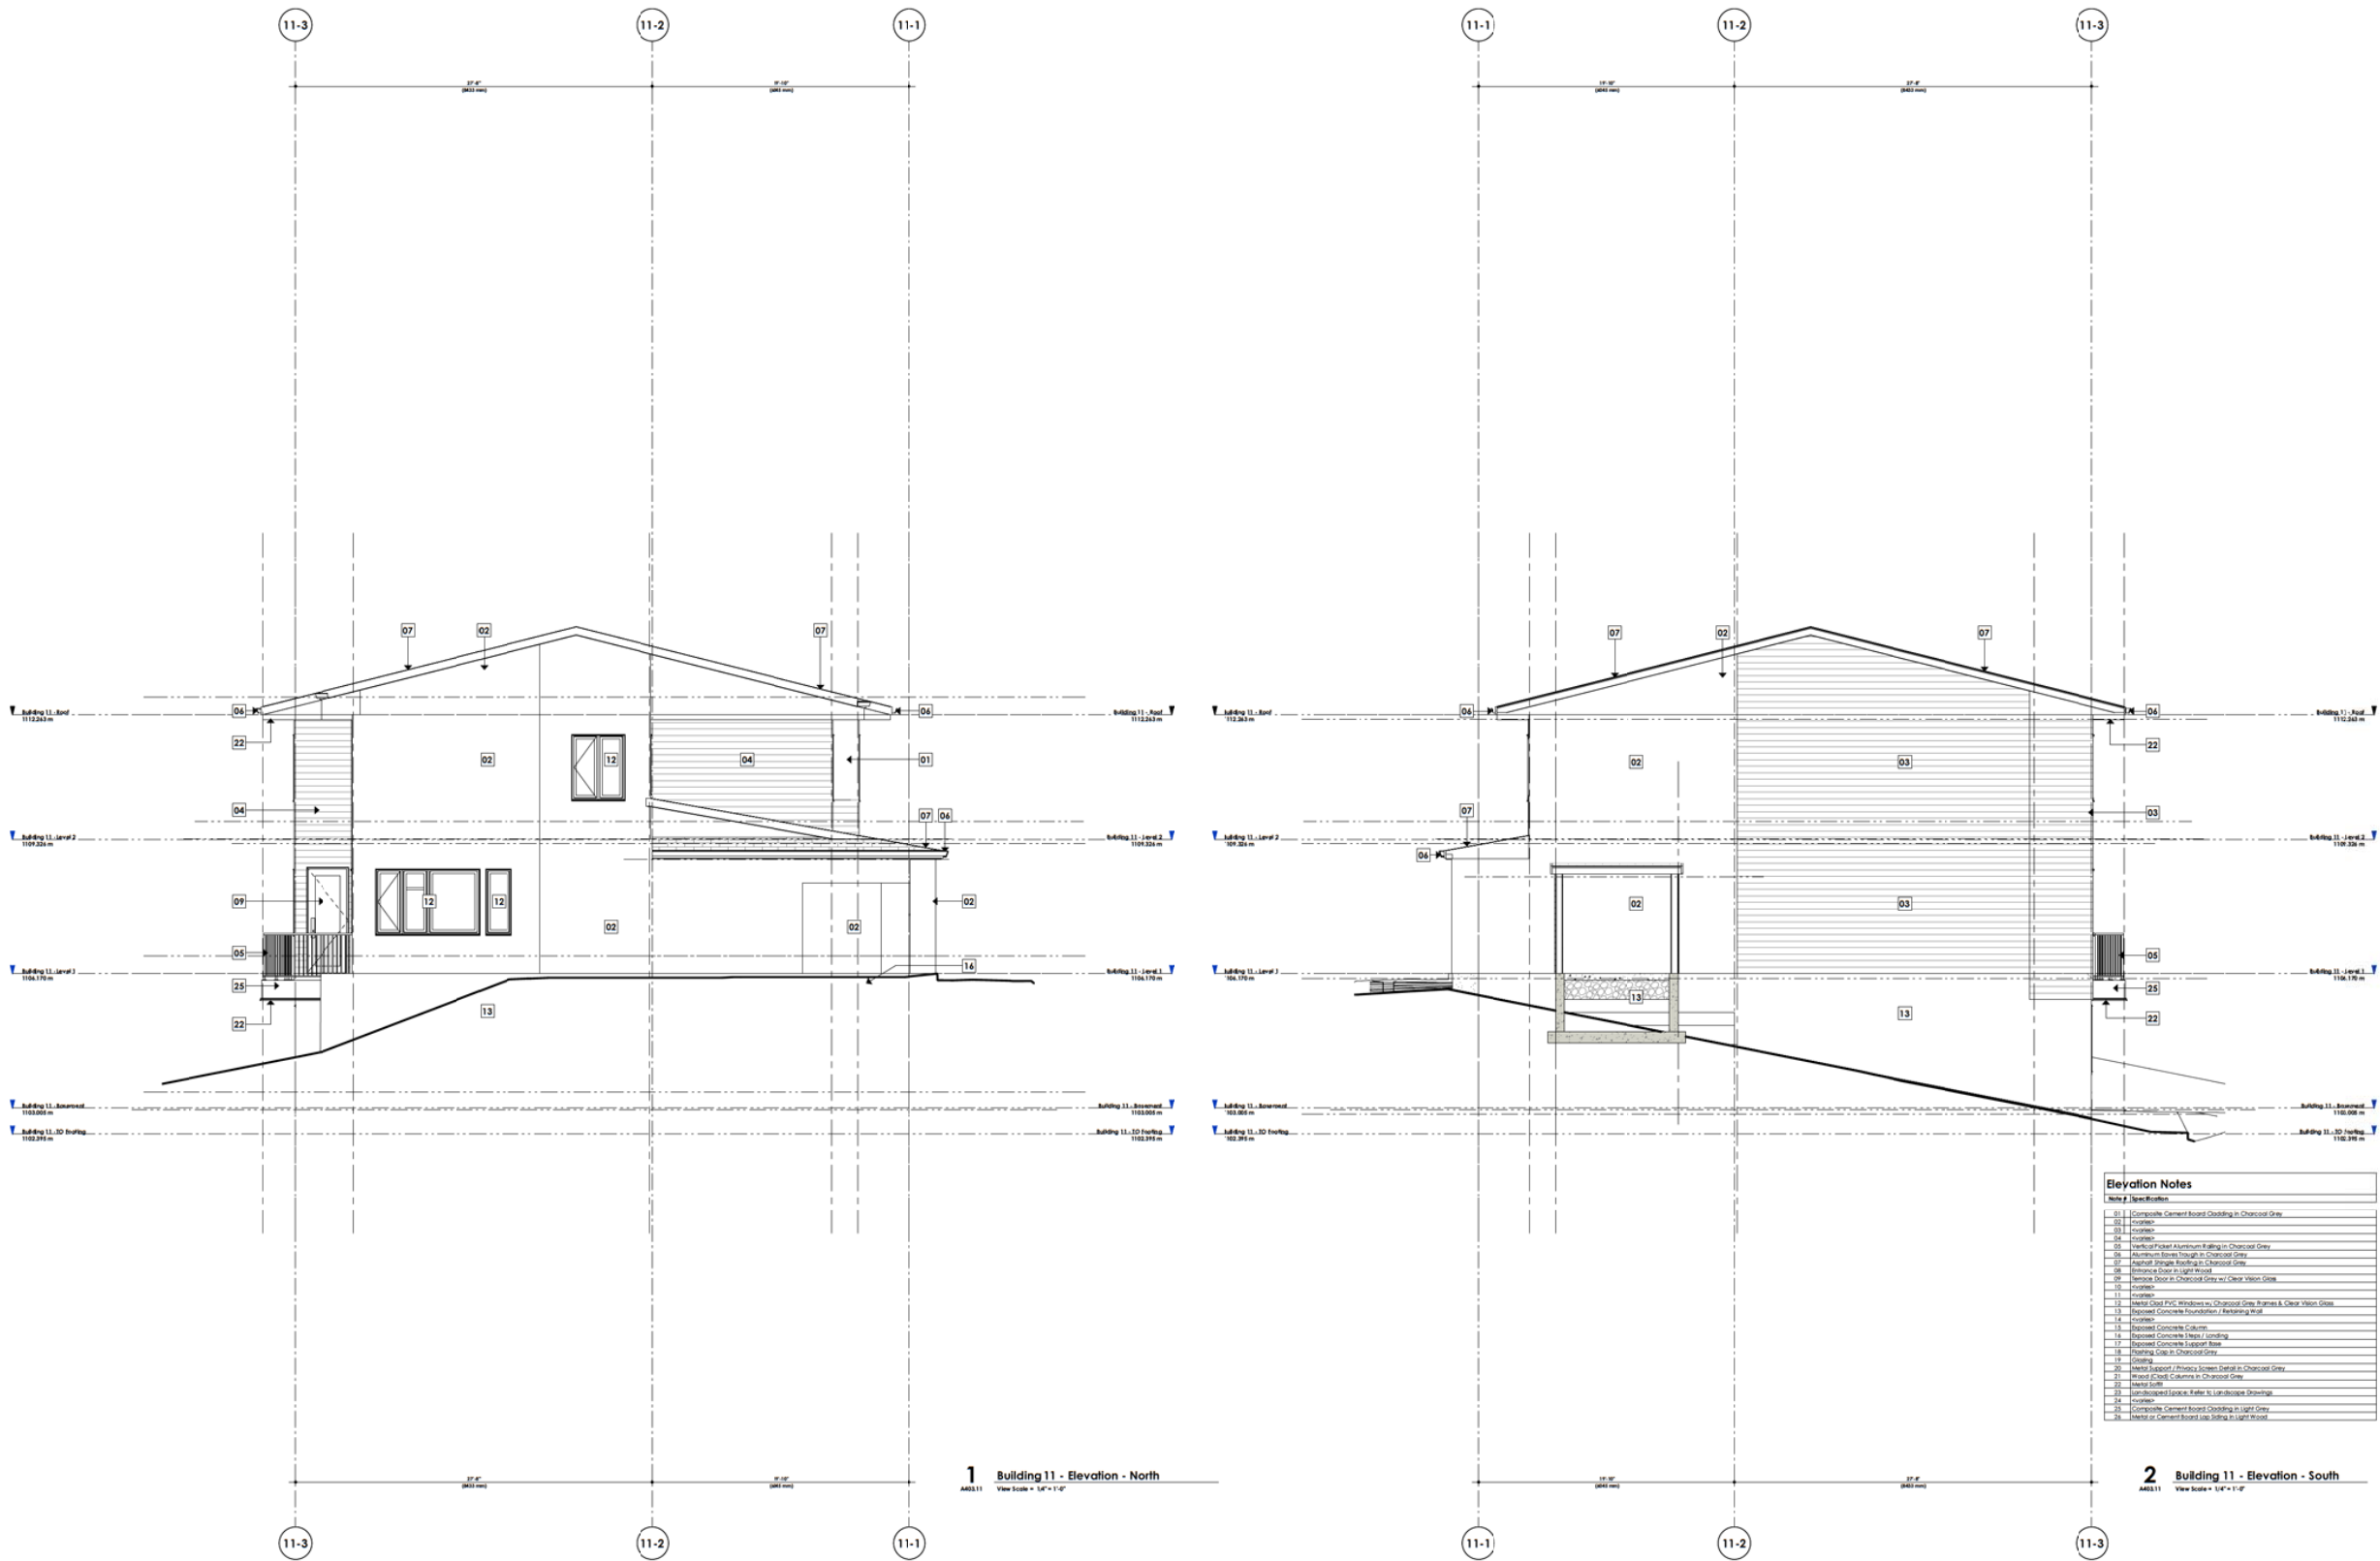

**DAVIGNON
MARTIN**

Copyright 2020, all rights reserved. This drawing is the property of Davignon Martin Inc. and is not to be reproduced, stored in a retrieval system, or transmitted in any form or by any means, electronic, mechanical, photocopying, recording, or by any information storage and retrieval system, without the prior written permission of Davignon Martin Inc. The user of this drawing is responsible for obtaining all necessary permits and approvals from the appropriate authorities. The user of this drawing is also responsible for ensuring that the drawing is used in accordance with the terms and conditions of the license agreement. The user of this drawing is also responsible for ensuring that the drawing is used in accordance with the terms and conditions of the license agreement.

2020///15

Project
Trinity
1422 North Drive SW
Calgary, Alberta, Canada
T2C 1A4


Scale
1/4" = 1'-0"

Sheet Title
Building 11 - Elevation - North & South

Sheet No.
A403.11

Project No.	Start Date
3000/116	2020/01/15

Drawn	Checked
Gregory D.	MD

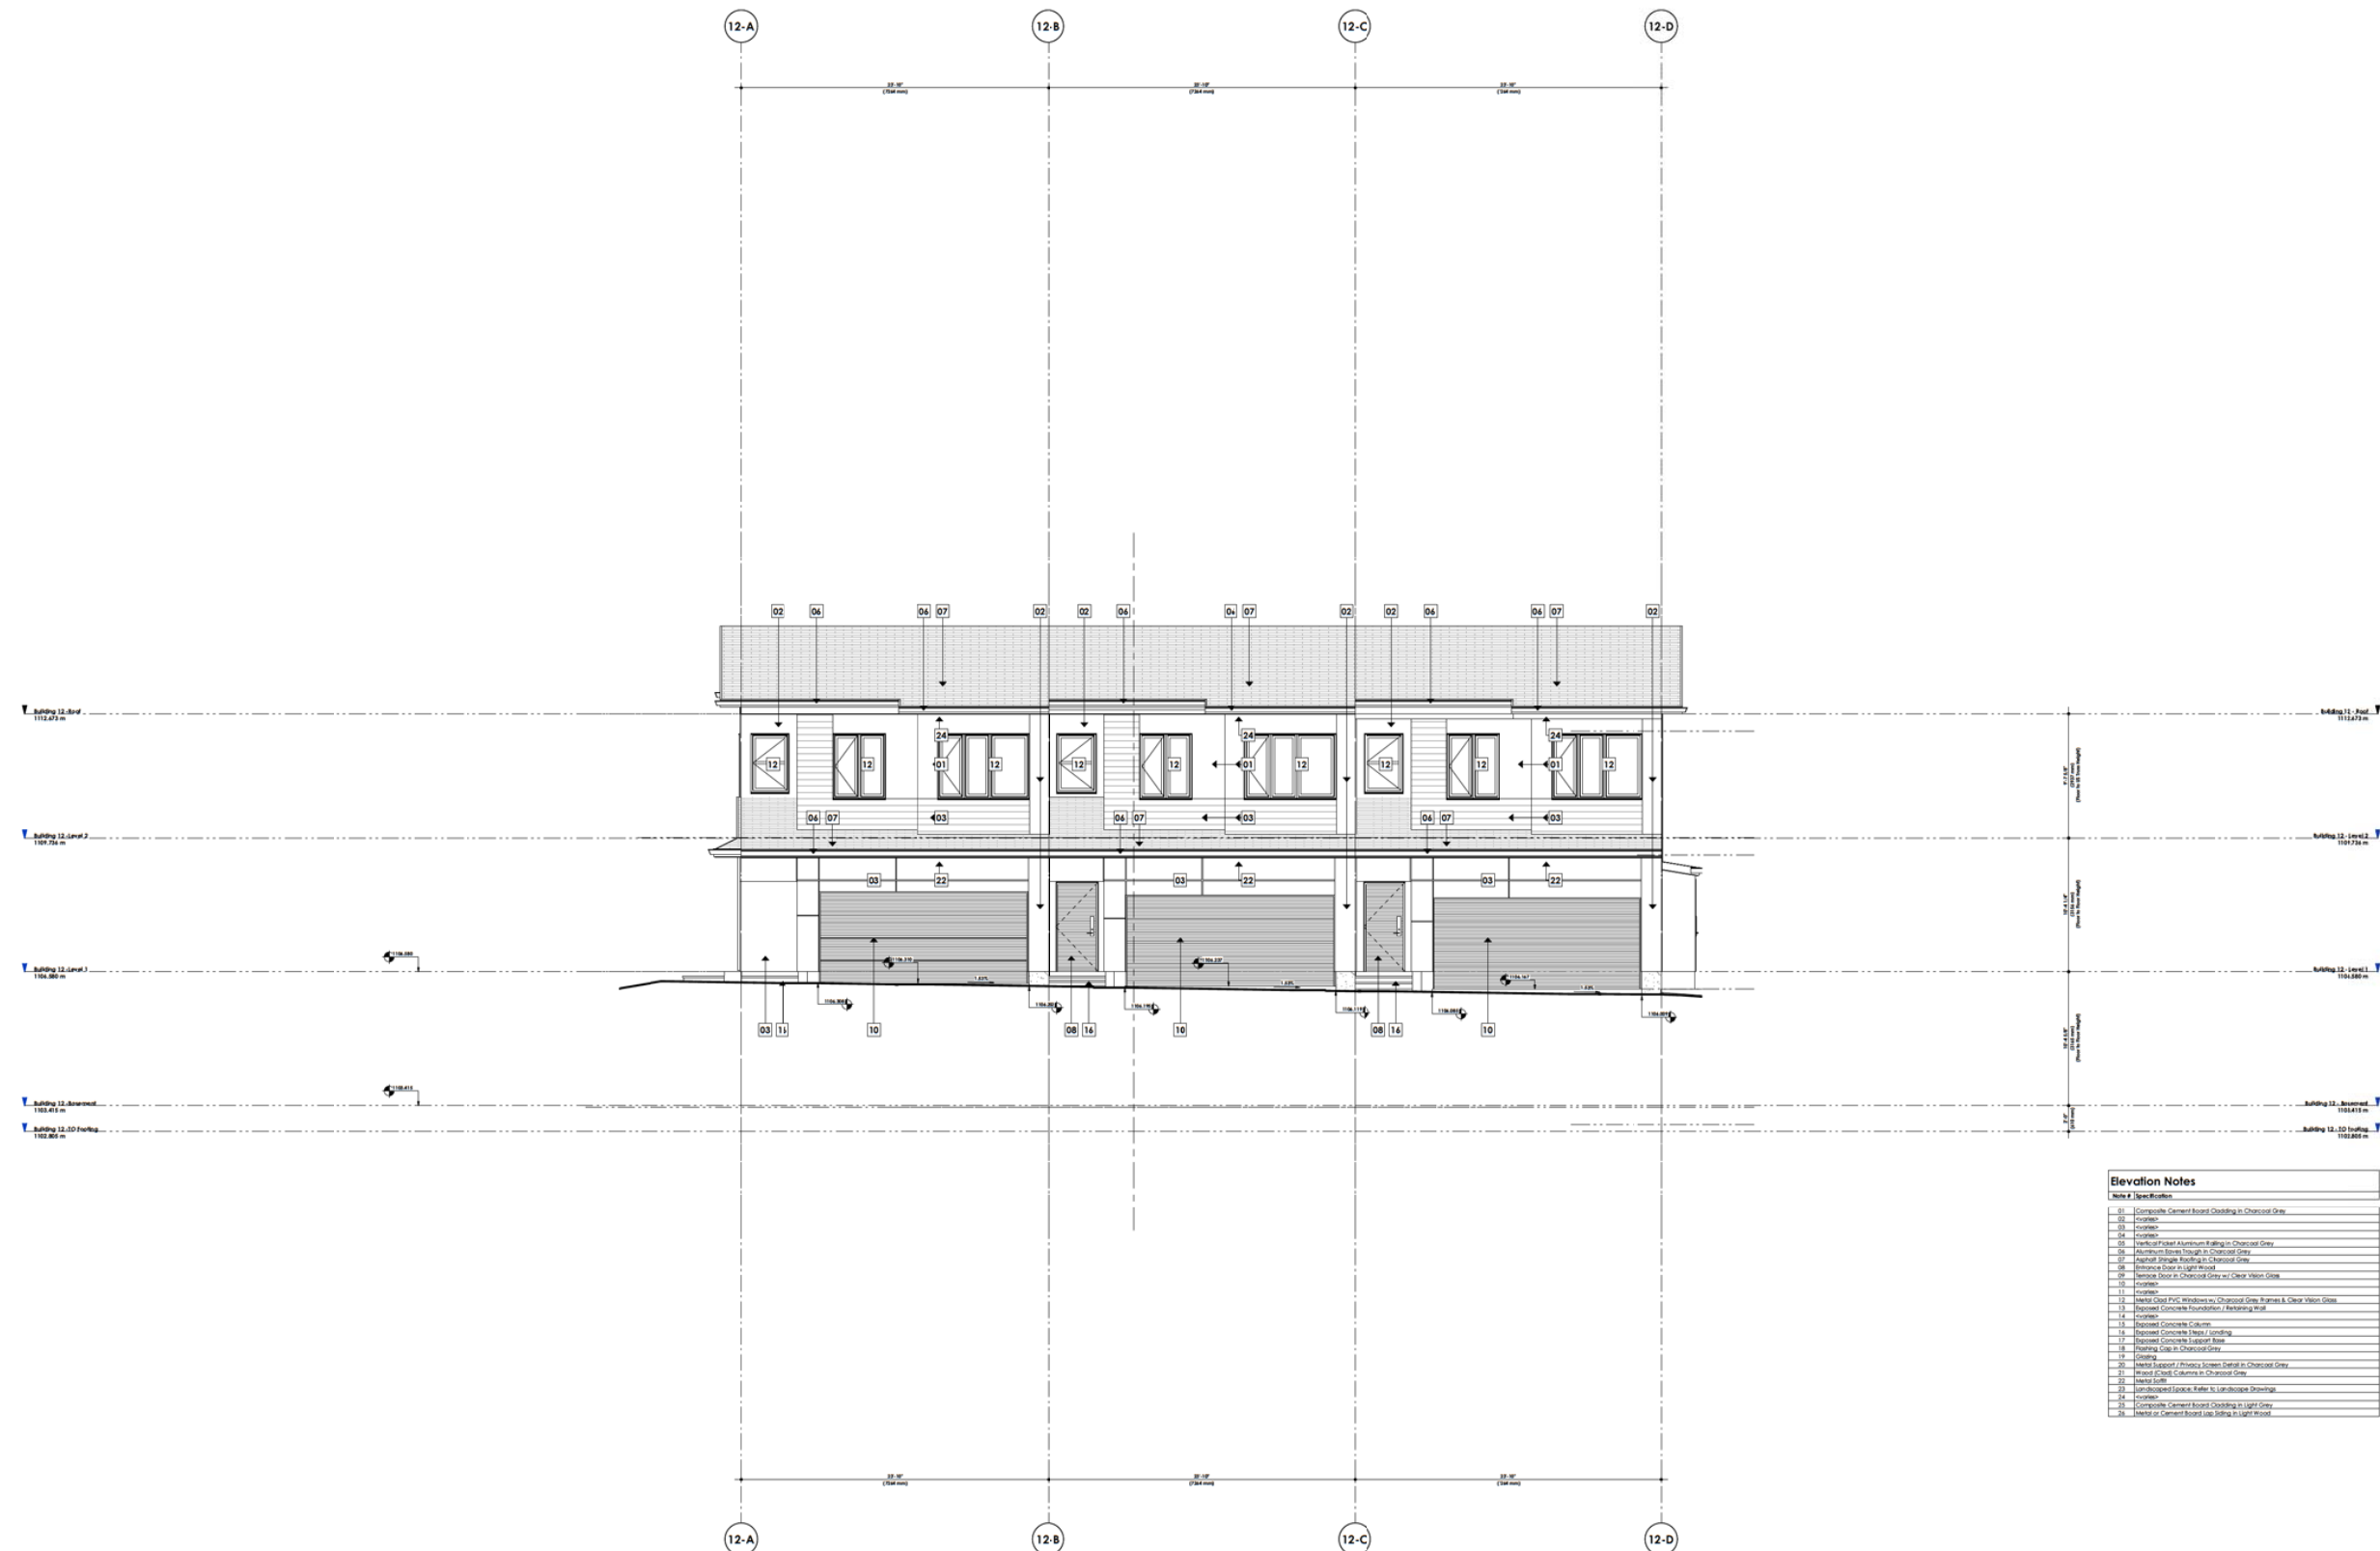[illegible]



**DAVIGNON
MARTIN**

Copyright Notice: drawings, graphic representations and specifications are the property of DAVIGNON MARTIN INC. and are not to be reproduced, copied, modified or used in any way without the written consent of DAVIGNON MARTIN INC. The inclusion of this notice does not constitute an endorsement or approval of the project, nor does it constitute a warranty of any kind. The drawings and specifications are to be used for the purpose of providing information only and are not to be used for the purpose of providing a basis for any construction or other project. 

Design/Build Architecture & Interior Design
<https://www.davignonmartin.ca/>

Calgary (HQ)
 111 6 Ave. S. 4th Fl.
 Calgary, Alberta T2G 3C3

Toronto
 90 Conestoga
 Toronto, Ontario M4M 3C3


DTR-D	22/05/09	Revised for DTR-2	GO
DTR-C	22/04/09	Issued for DTR-2	GO
DTR-B	22/04/08	Issued for DTR-2	GO
DTR-A	22/03/21	Issued for DTR-1	GO
A	Order	Production	Rev

Project	
Trinity	
1453 Mac's Drive SW Category: Alberta, Canada Lot 11 Block 2 Ror 143 2944	
Project No.	Start Date
2020/1/15	Project_Raise_Date
Drawn	Checked
Grounded In	NO

Scale
1/4" = 1'-0"

Sheet Title
**Building 12 - Elevation -
West**

Sheet No.
A401.12

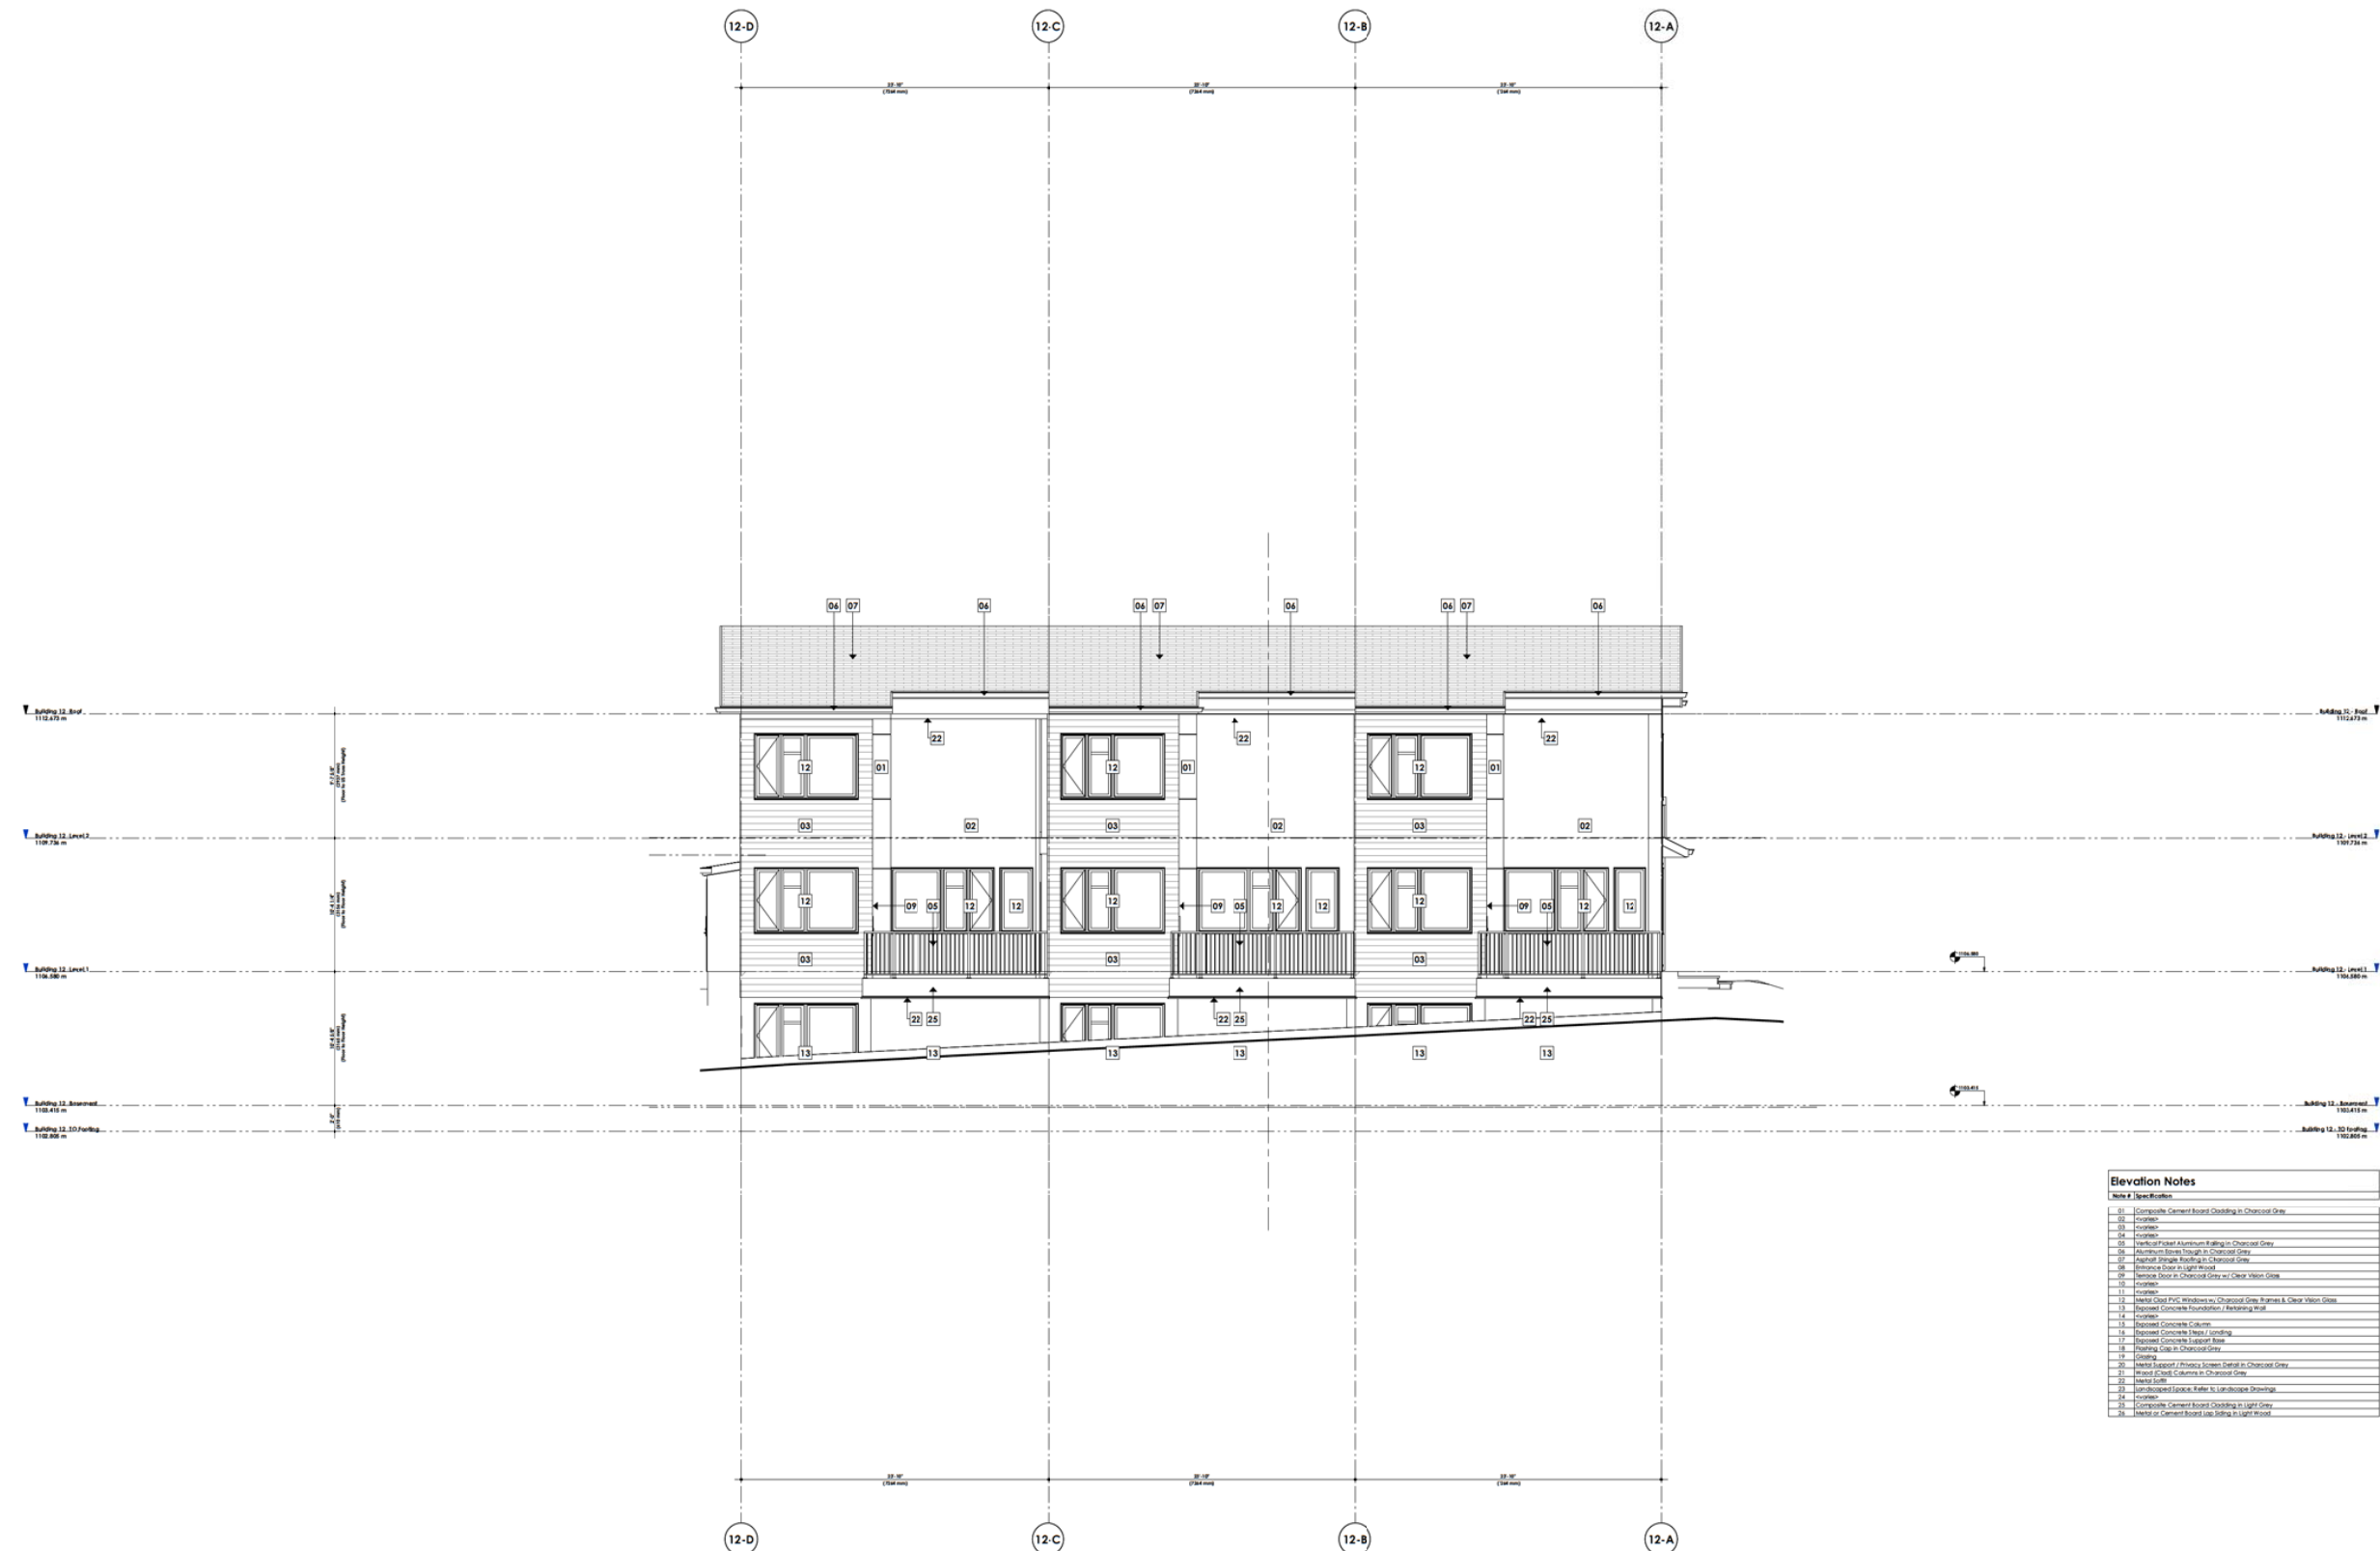

Evolution Notes

Unit 2: Speciation

1. Comparative Cement-based Dissolving in Charcoal Gray
2. *incomplete*
3. *incomplete*
**DAVIGNON
MARTIN**

Design: Mott Architecture & Interior Design
<http://www.davignonmott.ca>

Coligny 360
 2218 rue de l'Étoile
 Coligny, Alberta T2C 3C3

Toronto
 90 Canal St.
 Toronto, Ontario M5E 3C3

Congratulate this architect, graphic representation and construction professionals who have achieved this award-winning project. The project is a testament to the skill and vision of the design team, and the quality of the construction work. 

Expect to enhance presence, the project will, through its graphic representation and construction work, be a testament to the skill and vision of the design team, and the quality of the construction work. The project is a testament to the skill and vision of the design team, and the quality of the construction work.

The construction of this award-winning project is a testament to the skill and vision of the design team, and the quality of the construction work. The project is a testament to the skill and vision of the design team, and the quality of the construction work.


OTR-D	22/05/09	Revised for OTR-2	GO
OTR-C	22/04/09	Issued for OTR-2	GO
OTR-B	22/04/08	Issued for OTR-2	GO
OTR-A	22/03/01	Issued for OTR-1	GO
A	Code	Revision	Rev

Project	
Trinity	
1453 Neo's Drive SW	
Calgary, Alberta, Canada	
Lot 11 Block 2 Mar 143 2944	
Project No.	Start Date
2020/07/16	Project Issue Date
Drawn	Checked
Grassie D.	RD

Scale
1/4" = 1'-0"

Sheet Title
**Building 12 - Elevation -
East**

Sheet No.
A402.12

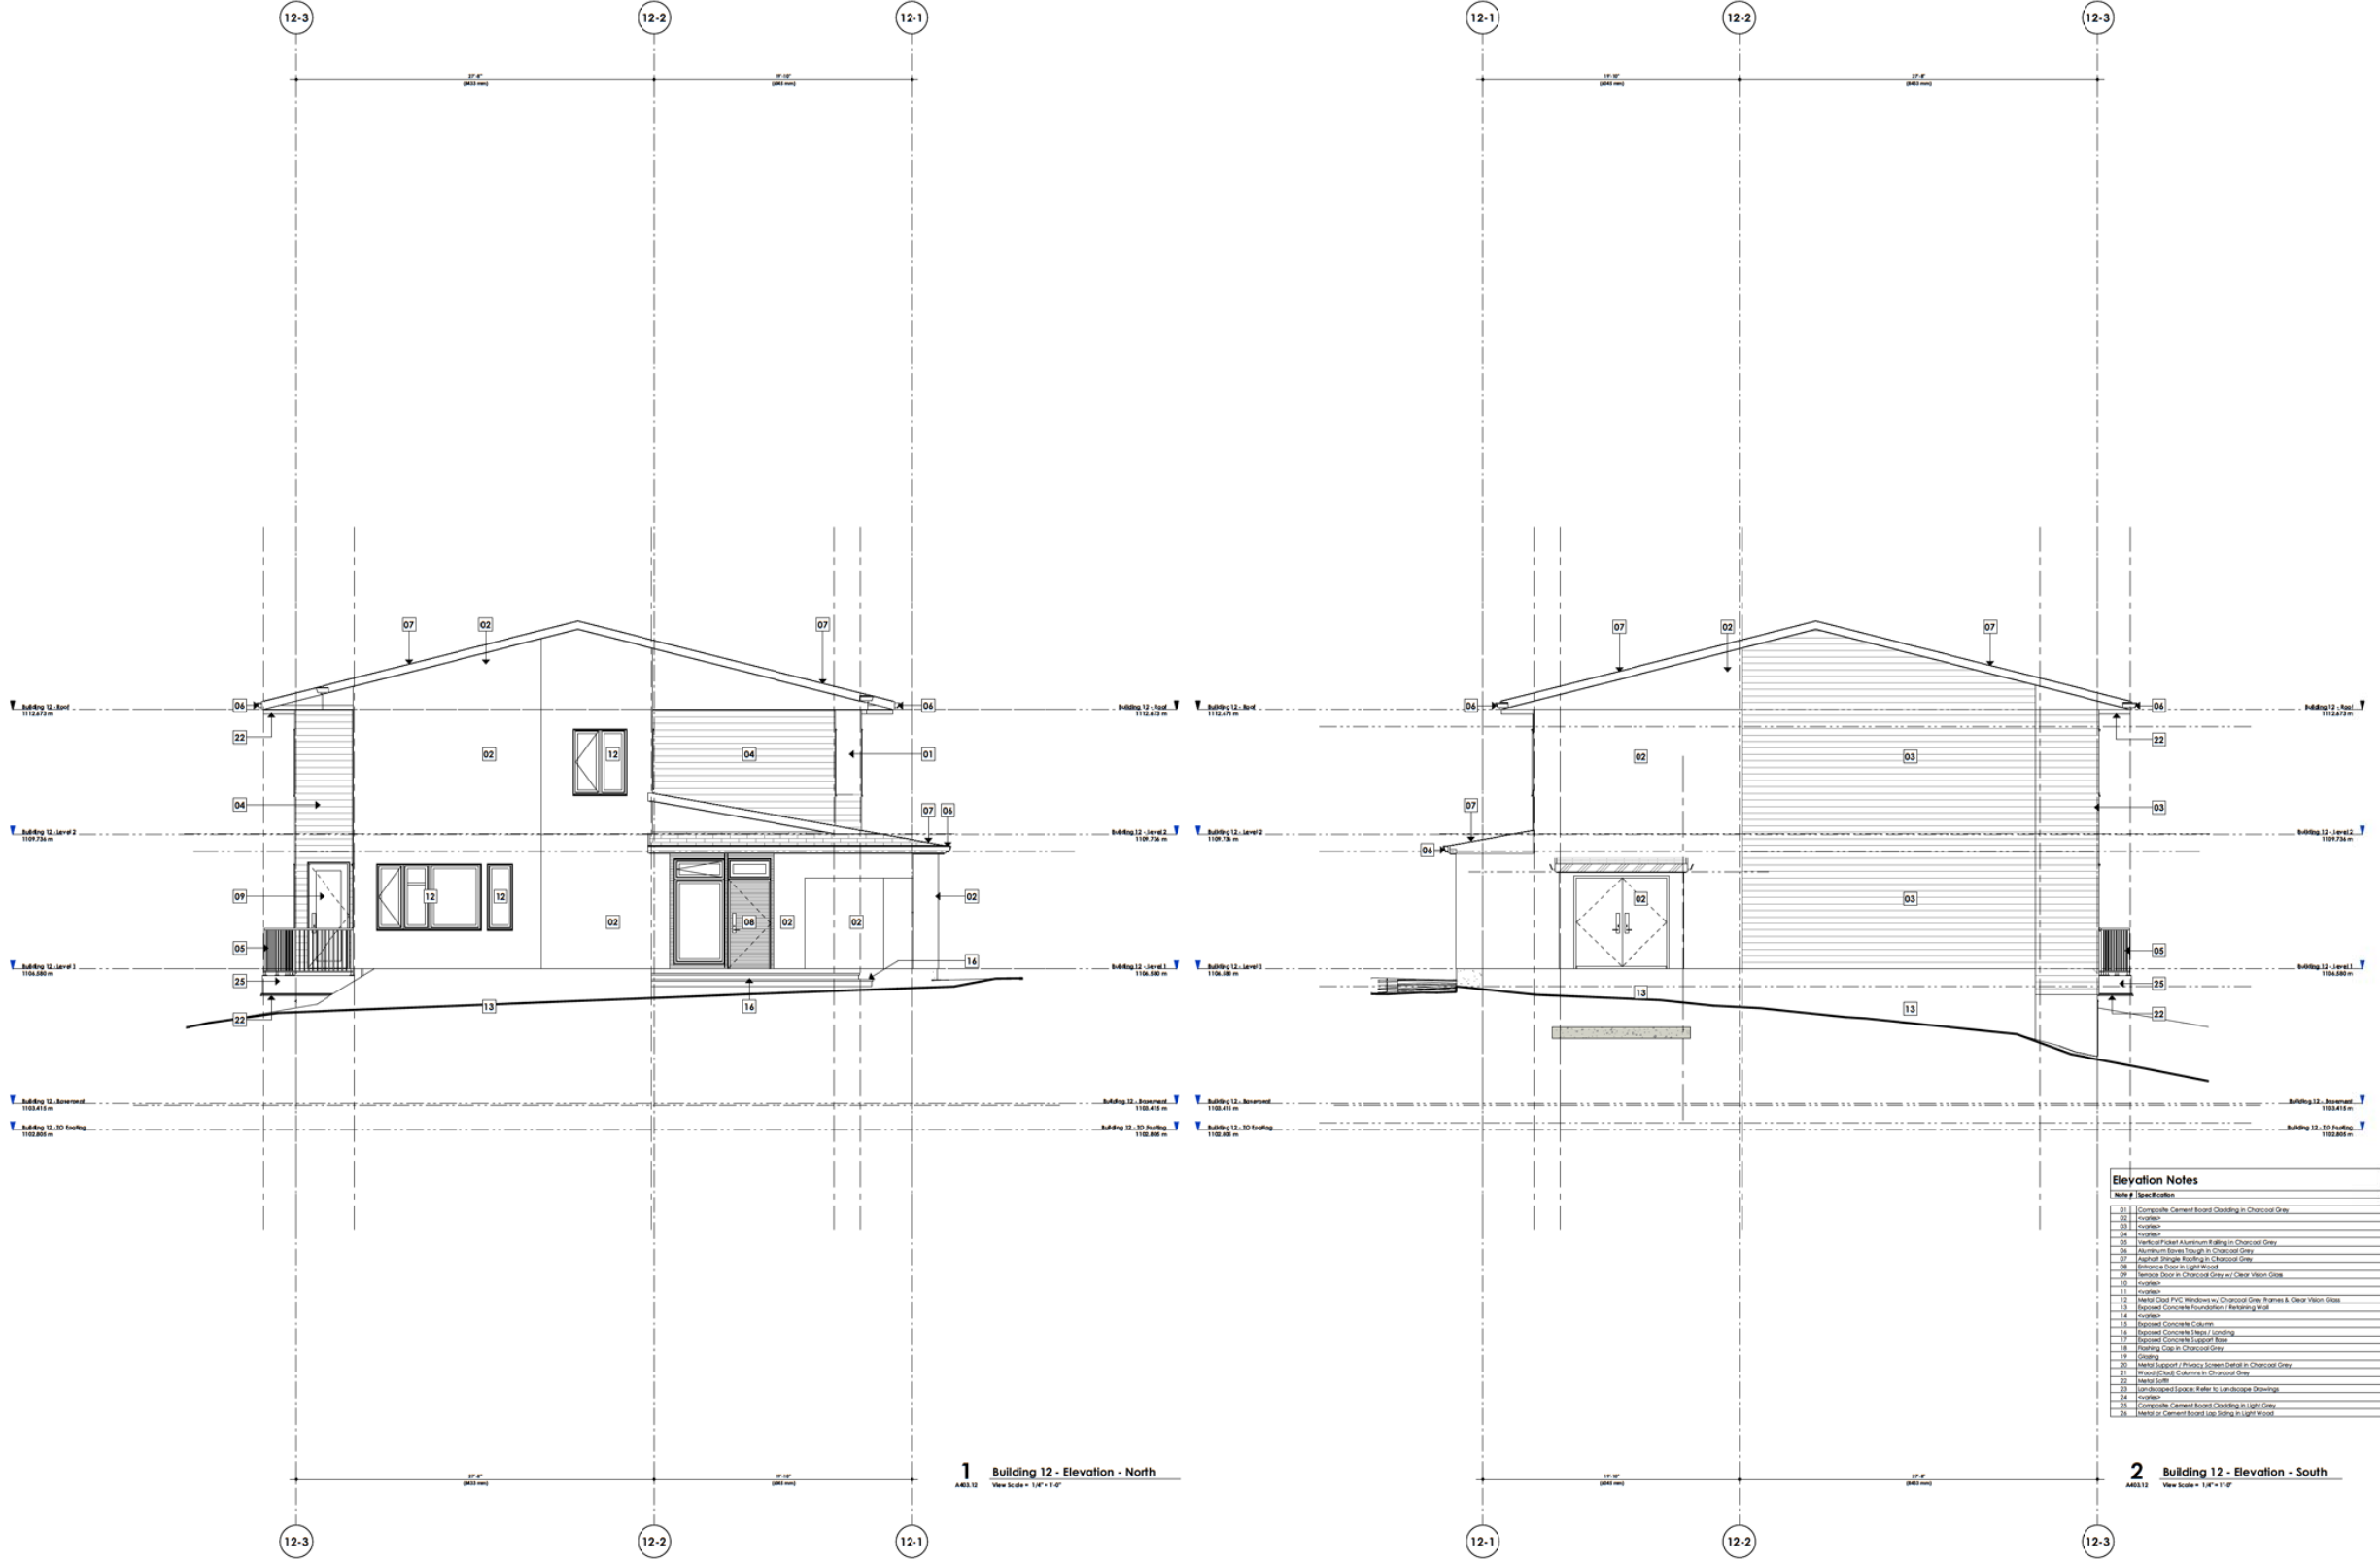

DAVIGNON
MARTIN

Design: Mark Architecture & Interior Design
1000 Avenue of the Stars, Suite 100
Calgary, Alberta T2C 3C3
Tel: 403.243.1111
Fax: 403.243.1112
Email: info@dm.ca

Copyright: Form, design, graphic representation and production are the property of Davignon Martin. The reproduction of this drawing without the written consent of Davignon Martin is prohibited. 

The content of this drawing is for informational purposes only and does not constitute a contract. 

2020/11/15

Scale
1/4" = 1'-0"

Sheet Title
Building 12 - Elevation -
North & South

Sheet No.
A403.12

Project
Trinity
1422 North Drive SW
Calgary, Alberta, Canada
Lot 11 Block 2 Plan 141 2944

Project No.
3000/116
Start Date
Project Issue Date
Drawn
Checked
By

DATE	2020/09	REVISION	FOR	BY
01	2020/09	Revised for DMR-2	DMR	DMR
02	2020/09	Revised for DMR-2	DMR	DMR
03	2020/09	Revised for DMR-2	DMR	DMR
04	2020/09	Revised for DMR-1	DMR	DMR

[illegible]

2020///15

DTR-D	22/05/09	Revised for DTR-2	GD
DTR-C	22/04/29	Issued for DTR-2	GD
DTR-B	22/04/08	Issued for DTR-2	GD
DTR-A	22/03/21	Issued for DTR-1	GD

Project	Start Date
Trinity	Project_Issue_Date
1453 Nor'a Drive SW	
Calgary, Alberta, Canada	
Lot 11 Block 2 Plan 161 2944	
Project No.	Start Date
2025///16	Project_Issue_Date
Drawn	Checked
Geospatial D.	ED.

Scale
1/4" = 1'-0"

Sheet Title
**Building 13 - Elevation -
South**

Sheet No.
A401.13



Elevation Notes	
Notes #	Specification
01	Composite Cement Board Cladding in Charcoal Grey
02	Concrete
03	Concrete
04	Concrete
05	Perforated Aluminum Baffle in Charcoal Grey
06	Perforated Screen in Charcoal Grey
07	Asphalt Shingle Roofing in Charcoal Grey
08	Bituminous Shingles in Light Brown
09	Concrete Slab in Charcoal Grey w/ Clear Vision Glass
10	Concrete
11	Concrete
12	Wood Clad PVC Windows w/ Charcoal Grey Frames & Clear Vision Glass
13	Repointed Concrete Foundation / Retaining Wall
14	Concrete
15	Repointed Concrete Columns
16	Repointed Concrete Slab Landing
17	Repointed Concrete Support Base
18	Repointed Concrete in Charcoal Grey
19	Gravel
20	Wood Support / Plywood Screen Detail in Charcoal Grey
21	Wood Clad Columns in Charcoal Grey
22	Wood Clad
23	Landscaped Space Refer to Landscaping Drawings
24	Concrete
25	Composite Cement Board Cladding in Light Grey
26	Wood or Cement Board Siding in Light Brown

DAVIGNON
MARTIN

Design Team Architecture & Interior Design
1000 Avenue of the Americas
Calgary, Alberta T2C 3C3
Canada
Tel: 403.243.1111
Fax: 403.243.1112
Email: info@dm.ca

Copyright Notice: This drawing is the property of Davignon Martin. It is not to be reproduced, stored in a retrieval system, or transmitted in any form or by any means, electronic, mechanical, photocopying, recording, or by any information storage and retrieval system, without the prior written permission of Davignon Martin. The design is the property of Davignon Martin and is not to be used for any other project without the prior written permission of Davignon Martin.

2020/11/15

Scale
1/4" = 1'-0"

Sheet Title
Building 13 - Elevation - North

Sheet No.
A402.13



Project
Trinity
1422 North Dakota St
Calgary, Alberta T2C 3C3
Lot 11 Block 2 Plan 141 2944

Project No.
3000/118
Project Name
Trinity

Drawn
Gregory D.

Start Date
2020/11/15
Checked
RD

DATE	DESCRIPTION	BY
2020/11/15	Revised for CDR-2	GG
2020/11/15	Revised for CDR-2	GG
2020/11/15	Revised for CDR-2	GG
2020/11/15	Revised for CDR-2	GG
2020/11/15	Revised for CDR-2	GG

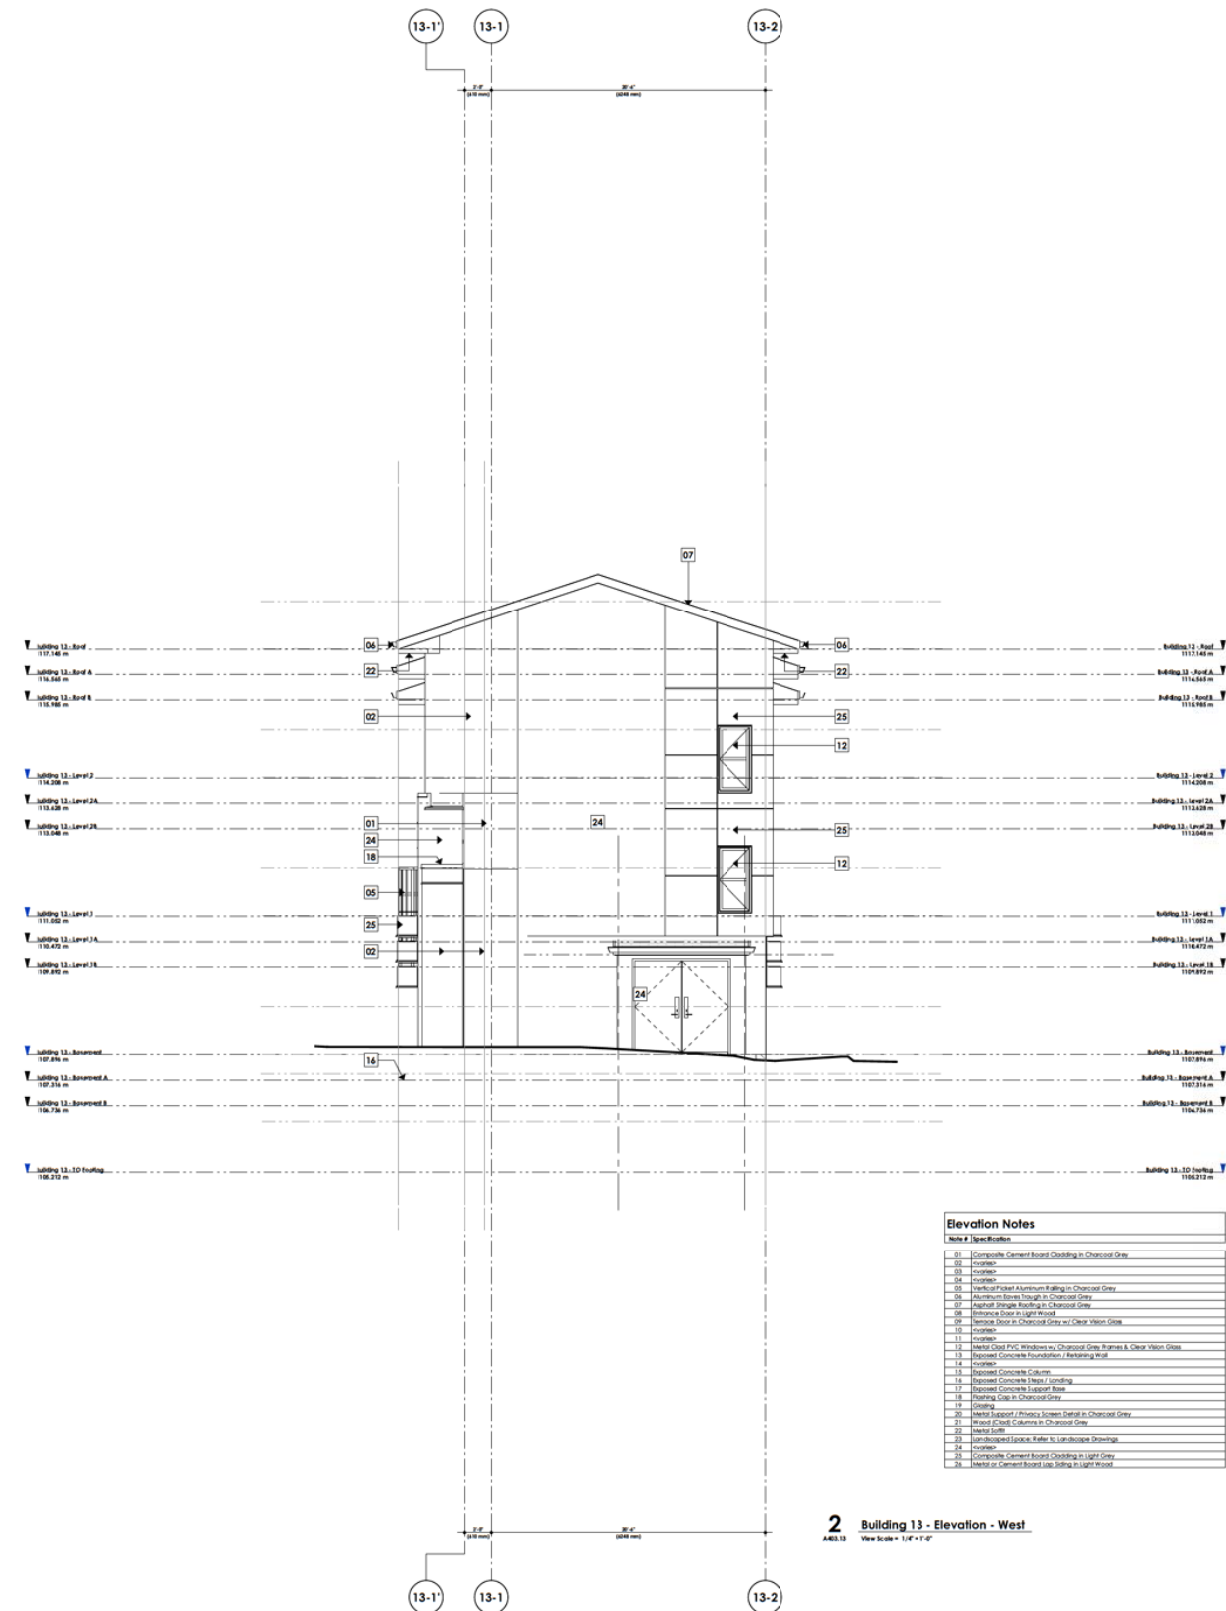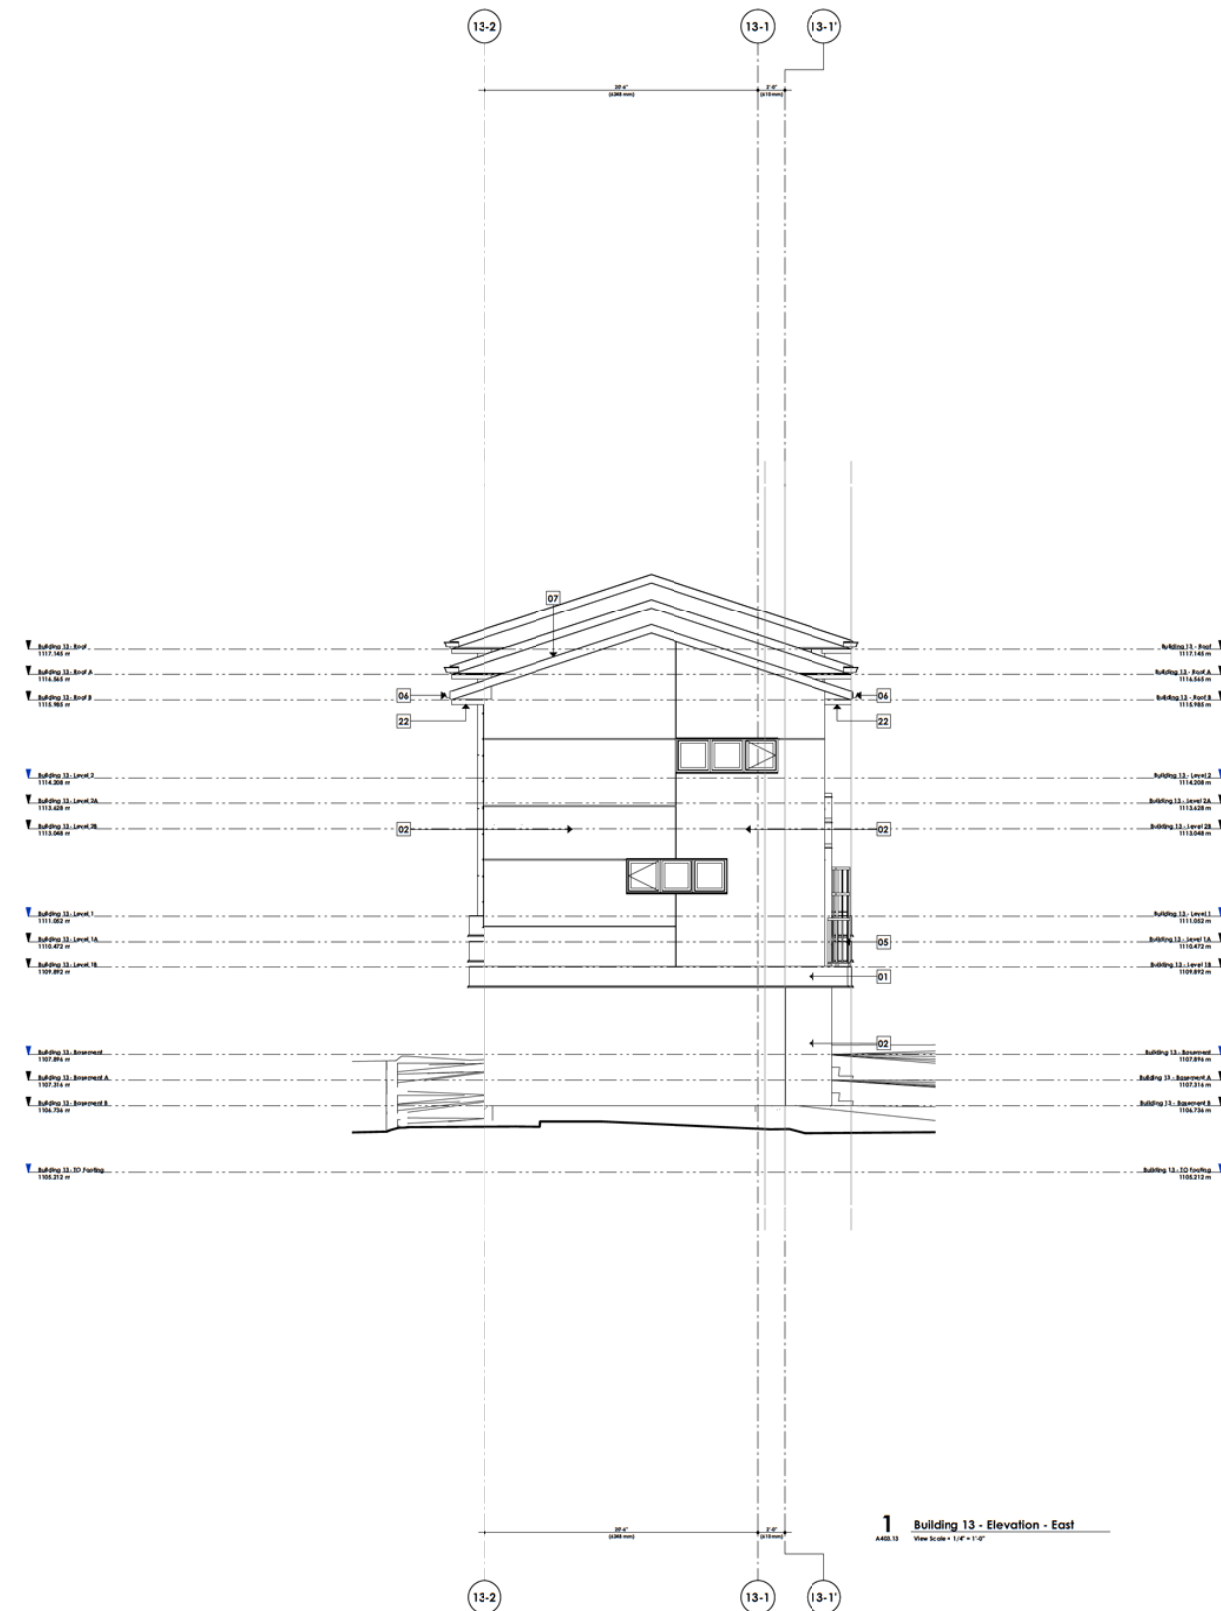

DAVIGNON MATH ARCHITECTS

Design/Motion: Architecture & Interior Design
<http://www.davignonmath.com>

Category: [PQ2]
23 28 34 41 44B
Category: Albert T. Scott

Tenure:
N/A
Soprano, Contralto, Mezzo, SC3

2020//15

2020///15

DTR-D	22/05/09	Revised for DTR-2	GO
DTR-C	22/04/09	Issued for DTR-2	GO
DTR-B	22/04/08	Issued for DTR-2	GO
DTR-A	22/03/01	Issued for DTR-1	GO

Project
Trinity


1453 No'ia Drive SW
Calgary, Alberta, Canada
Tel 11 Block 2 Mar 141 2944

Project No.	Start Date
2020//16	Project_start_date
Drawn	Checked
Reviewed	By

Scale
1/4" = 1'-0"

Sheet Title
**Building 13 - Elevation -
East & West**

Sheet No.
A403.13

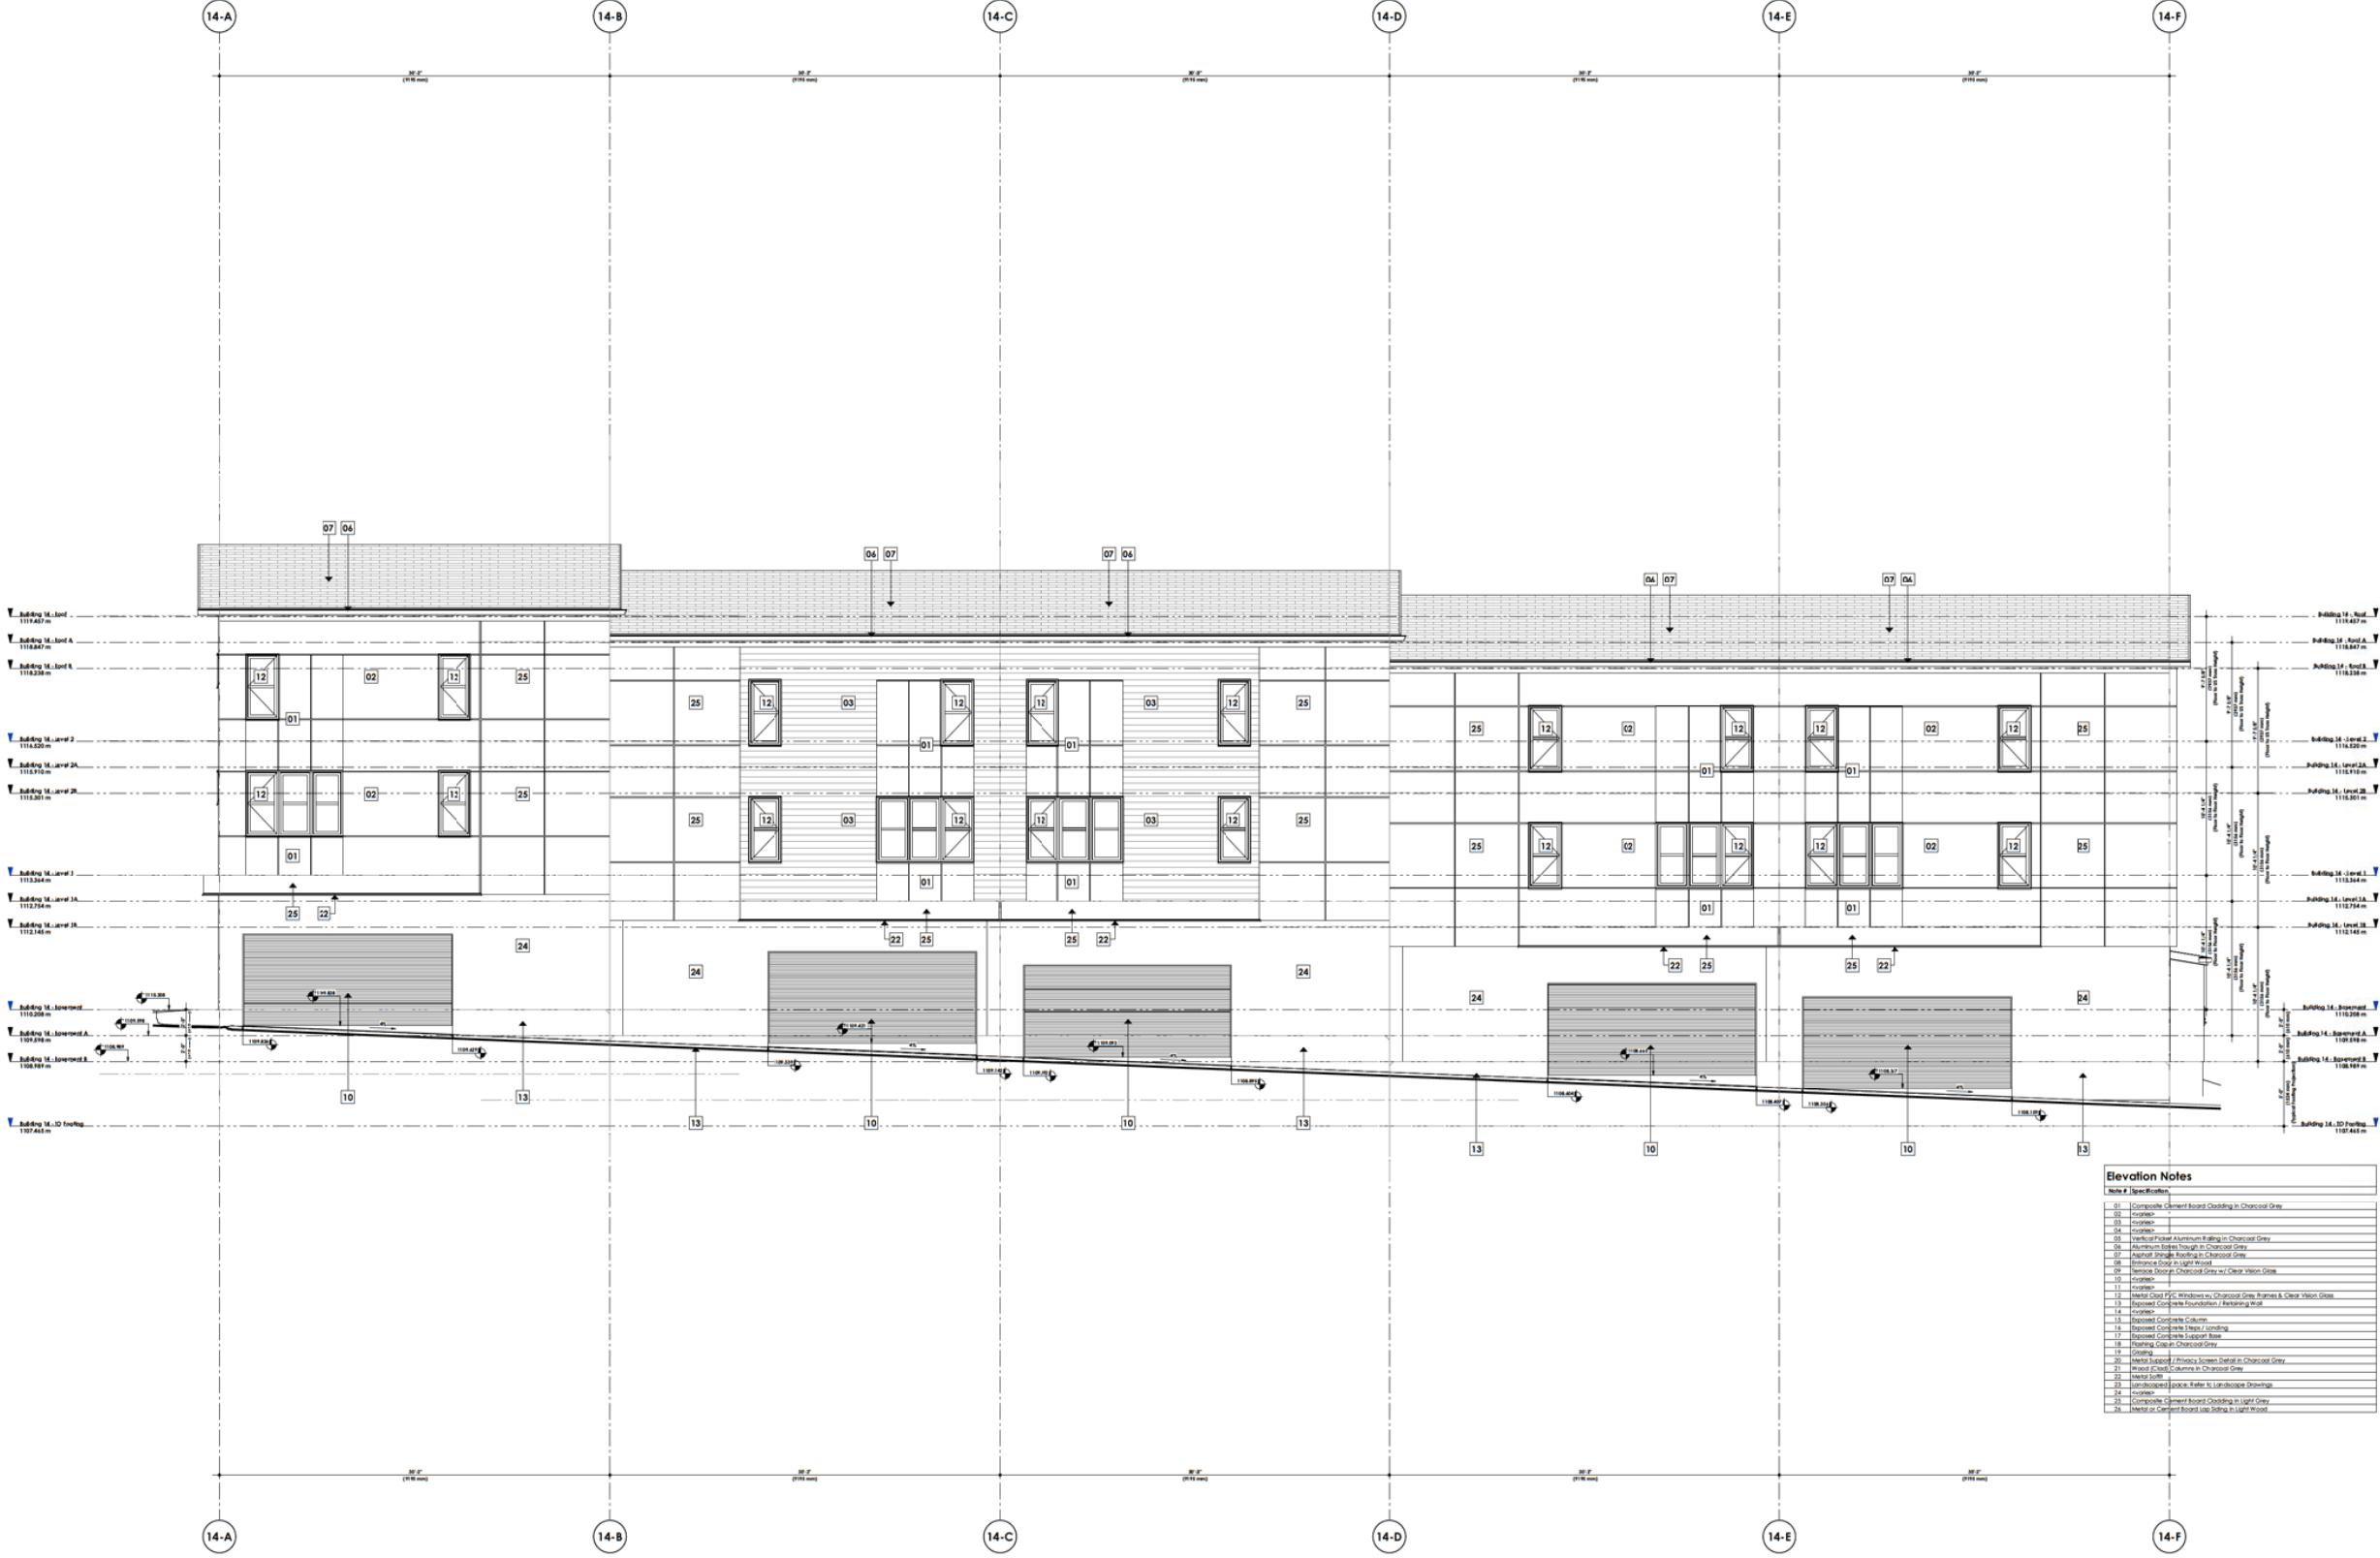

Elevation Notes	
Note #	Specification
01	Composite Cement Board Cladding in Charcoal Grey
02	Concrete
03	Concrete
04	Concrete
05	Vertical Ribbed Aluminum Siding in Charcoal Grey
06	Horizontal Ribbed Aluminum Siding in Charcoal Grey
07	Asphalt Shingle Roofing in Charcoal Grey
08	Asphalt Shingle Roofing in Charcoal Grey
DAVIGNON
MARTIN

Design Made Architecture & Interior Design
1800 Avenue des Canadiens
Calgary, Alberta T2C 3C3
Canada
Tel: 403.243.1111
Fax: 403.243.1112
Email: info@dmad.ca

Copyright Form, drawings, graphic representations and specifications are the property of Design Made Architecture & Interior Design. No part of this document may be reproduced, stored in a retrieval system, or transmitted in any form or by any means, electronic, mechanical, photocopying, recording, or by any information storage and retrieval system, without the prior written permission of Design Made Architecture & Interior Design. The user of this document is authorized to use the information contained herein for the project and site identified in the title block. For all other uses, the user must obtain the prior written permission of Design Made Architecture & Interior Design. The user of this document is authorized to use the information contained herein for the project and site identified in the title block. For all other uses, the user must obtain the prior written permission of Design Made Architecture & Interior Design.

2020/11/15

Project
Trinity
1423 North Drive SW
Calgary, Alberta T2C 3C3
Tel: 403.243.1111

Scale
1/4" = 1'-0"

Sheet Title
Building 14 - Elevation -
South

Sheet No.
A401.14

Project No.
3000/118

Start Date
Project Issue Date

Drawn
Gregoire D.

Checked
MD

DATE	DESCRIPTION	BY
2020/08/08	Revised for DMR-2	MD
2020/08/08	Revised for DMR-2	MD
2020/08/08	Revised for DMR-2	MD
2020/08/08	Revised for DMR-2	MD
2020/08/08	Revised for DMR-2	MD



DAVIGNON MATH ARCHITECTS

Design/Motion: Architecture & Interior Design
<http://www.davignonmath.com>

Category: [PG]
23 28 34 41 48
Category: Albert T. Sci

Tenure:
N/A
Soprano, Contralto, Mezzo SC3

2020//15



OTR-0	22/05/09	Revised for OTR-2	GO
OTR-C	22/04/09	Issued for OTR-2	GO
OTR-B	22/04/08	Issued for OTR-2	GO
OTR-A	22/03/07	Issued for OTR-1	GO
A	Notes	Resolutions	Rev.

Project	Start Date
Trinity	Project_Issue_Date
1453 Nola Drive SW	
Calgary, Alberta, Canada	
Lot 11 Block 2 Ror 141 2944	
Project No.	Start Date
2020//16	Project_Issue_Date
Drawn	Checked
Gregoire D.	80

Scale
1/4" = 1'-0"

Sheet Title
**Building 14 - Elevation -
North**

Sheet No.
A402.14

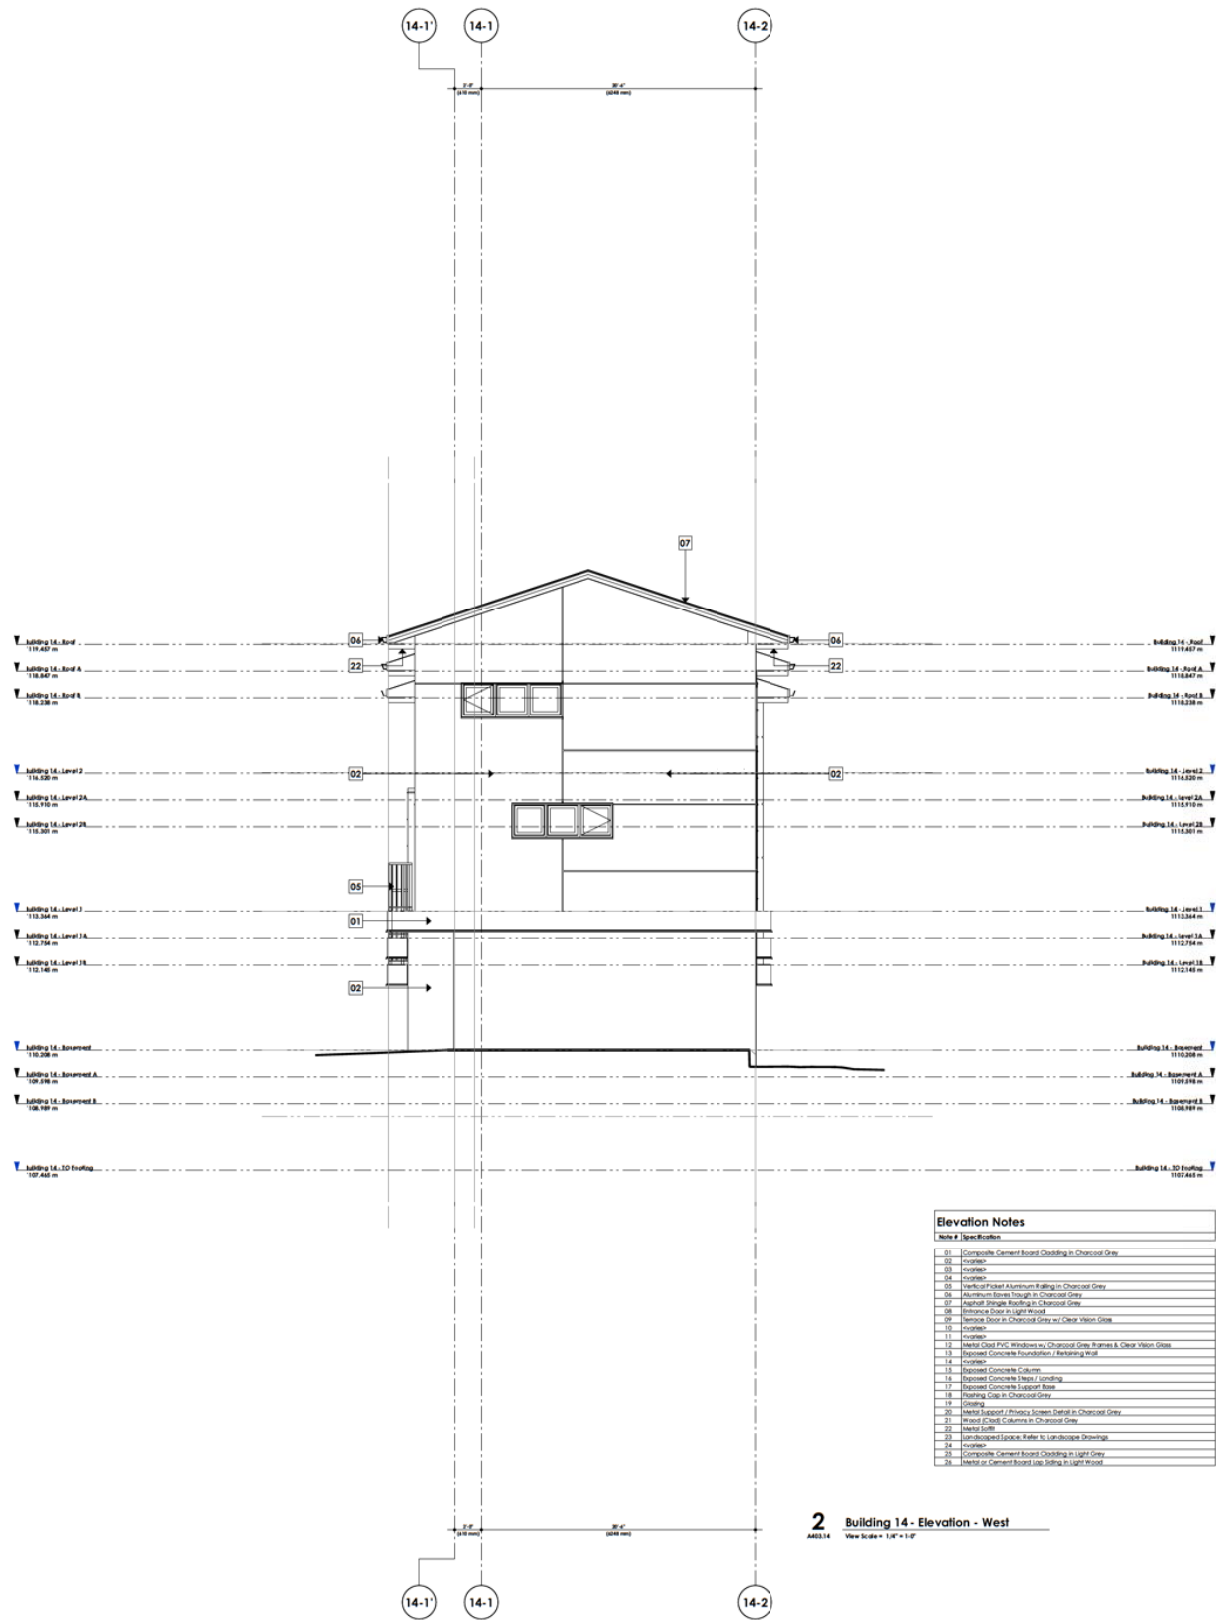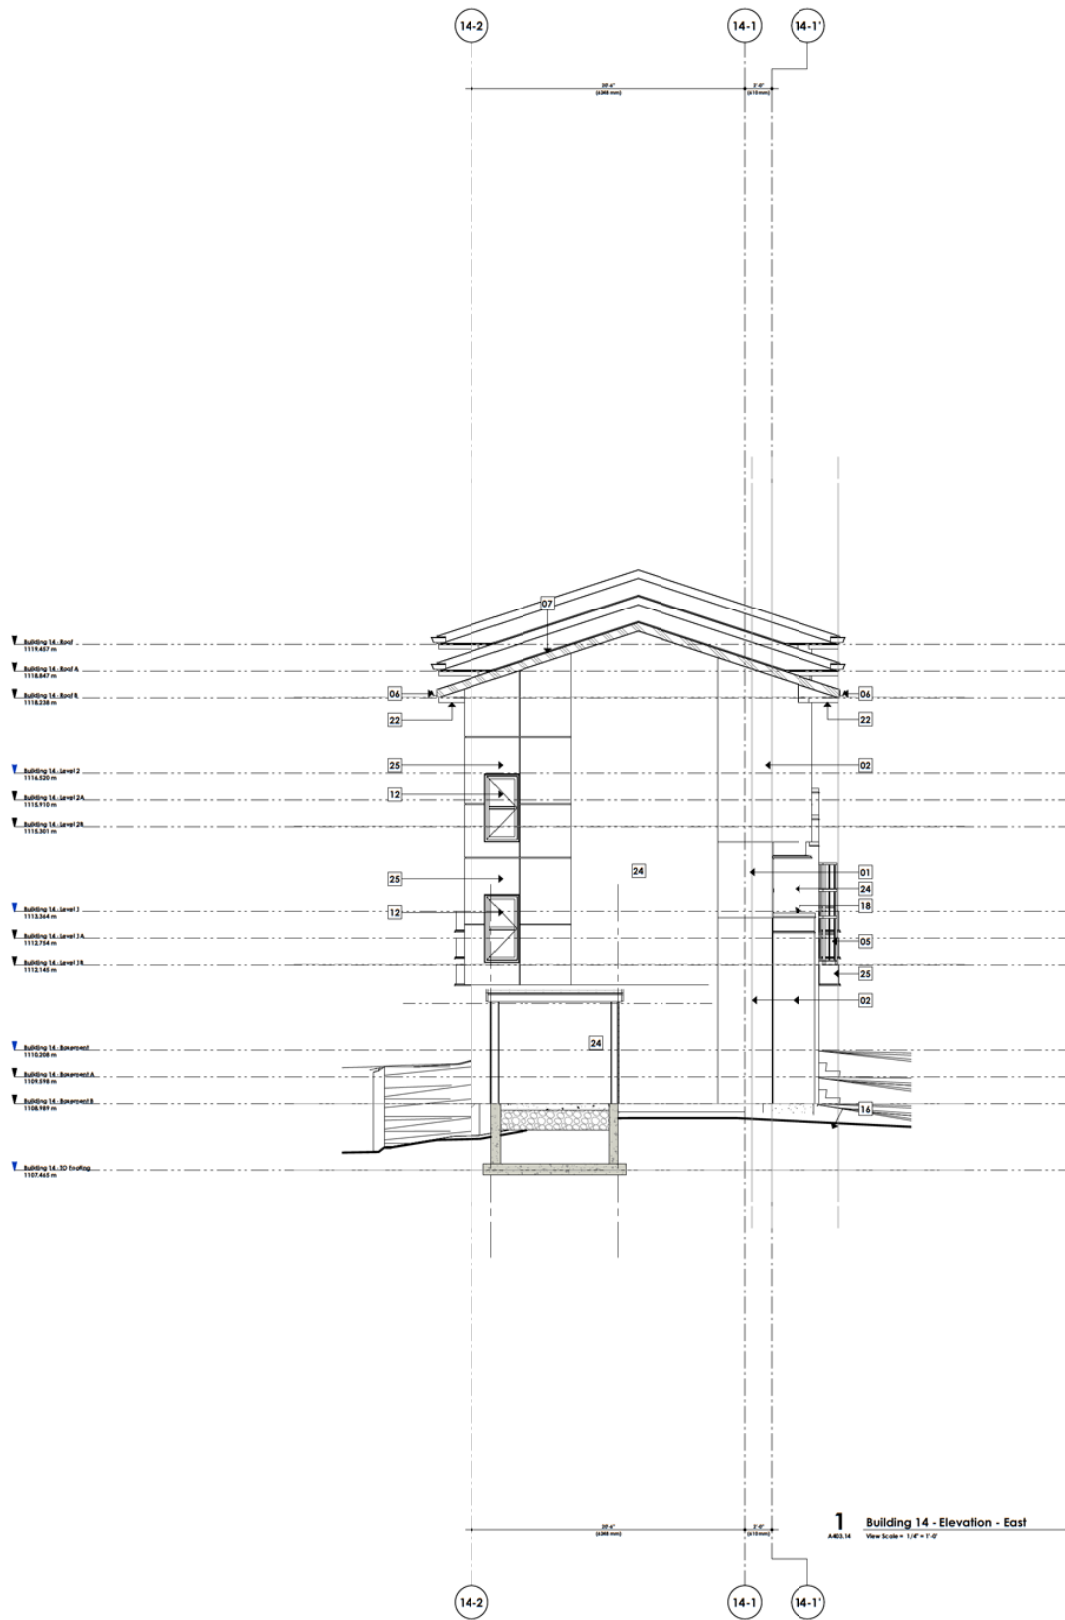

**DAVIGNON
MARTIN**

Copyright Form, drawings, graphic representations and specifications are the property of Davignon Martin Inc. No reproduction or translation in any form or by any means, electronic, mechanical, photocopying, recording, or by any information storage and retrieval system, is permitted without the prior written permission of Davignon Martin Inc. The copyright owner shall be responsible for any and all damages resulting from the use of these drawings and specifications without the prior written permission of Davignon Martin Inc. The copyright owner shall be responsible for any and all damages resulting from the use of these drawings and specifications without the prior written permission of Davignon Martin Inc.

2020///15

Project:
Trinity

1422 North Drive SW
Calgary, Alberta, Canada
T2C 1A4

Scale:
1/4" = 1'-0"

Sheet Title:
Building 14 - Elevation -
East & West

Sheet No.:
A403.14

Project No.	Start Date
3000/176	2017/05/01

Drawn	Checked
Gregoire D.	MD



**DAVIGNON
MARTIN**

Copyright 2020, Davignon Martin Architects & Interiors Inc. All rights reserved. No part of this publication may be reproduced, stored in a retrieval system, or transmitted, in any form or by any means, electronic, mechanical, photocopying, recording, or by any information storage or retrieval system, without prior written permission from Davignon Martin Architects & Interiors Inc. This document is the property of Davignon Martin Architects & Interiors Inc. and is to be used only for the project and location specified. It is not to be used for any other project or location without the written consent of Davignon Martin Architects & Interiors Inc. The information contained herein is for informational purposes only and does not constitute an offer of any financial product or service. It is not to be used as a basis for any investment decision. The information contained herein is for informational purposes only and does not constitute an offer of any financial product or service. It is not to be used as a basis for any investment decision.

2020///15

Building 15 - Elevation - North & West

A401.15



**DAVIGNON
MARTIN**

Design: DAVIGNON MARTIN
1215 1st Ave SE
Calgary, Alberta T2G 1K3

2020/11/15

Project:
Trinity

1422 Main Street SW
Calgary, Alberta T2P 1K1

Project No.:
3000/118

Start Date:
Project, Issue, Date

Drawn:
Gregory D.

Checked:
RD

Scale:
1/4" = 1'-0"

Sheet Title:
Building 15 - Elevation -
South & East

Sheet No.:
A402.15



**DAVIGNON
MARTIN**

Copyright Form, drawings, graphic representations and specifications are the property of Davignon Martin Architects Inc. The reproduction or use of any part of this document without the written consent of Davignon Martin Architects Inc. is prohibited. 

Design: Davignon Martin Architects Inc.
225 St. James St. W.
Toronto, Ontario M5H 2B4

2020/11/15

Project:
Trinity

1422 North Drive SW
Calgary, Alberta T2C 1Y4
Lot 11 Block 2 Row 141 2944

Project No.:
3000/118

Start Date:
Project Issue Date:
Drawn:
Checked:
Reviewed:

Scale:
1/4" = 1'-0"

Sheet Title:
Building 16 - Elevation -
North & West

Sheet No.:
A401.16

[illegible]



DAVIGNON
MARTIN

Design: Mark Architecture & Interior Design
1800 Avenue of the Americas
Calgary, Alberta T2C 3C3
Canada
Tel: 403.243.1111
Fax: 403.243.1112
Email: info@davignonmartin.com

Copyright 2020. All rights reserved. This drawing is the property of Davignon Martin. No part of this drawing may be reproduced without written permission from Davignon Martin. The drawing is for informational purposes only and does not constitute a contract. The drawing is subject to change without notice. The drawing is not to be used for any other purpose without the written permission of Davignon Martin.

2020/11/15

Rev	Date	Description	By
01	2020/09/09	Revised for DMR-2	DD
02	2020/09/09	Revised for DMR-2	DD
Project
Trinity
1422 North 24th St
Calgary, Alberta T2C 3C3
Tel: 403.243.1111
Fax: 403.243.1112
Email: info@trinity.ca

Project No.
3000/118
Project Name
Trinity

Drawn
Gregory D.

Checked
RD

Scale
1/4" = 1'-0"

Sheet Title
Building 17 - Elevation - East

Sheet No.
A401.17

CPC2021-0724 - Attachment 4
ISC: UNRESTRICTED

Page 150 of 201



Evaluation Notes

Notes & Discussion

1. Geographic Element Board Creating in Charnoff Gray
2. *repeated*
3. *repeated*
**DAVIGNON
MARTIN**

Copyright Notice: drawings, graphic representations and specifications are the property of DAVIGNON MARTIN INC. and are not to be used, copied, reproduced, or otherwise used without the written consent of DAVIGNON MARTIN INC. The use of these drawings, specifications and/or any other information of the project, for any purpose other than that for which they were prepared, is prohibited. 

Design/Build: Architecture & Interior Design
<https://www.davignonmartin.ca/>

Calgary [PQ]
 111 6 Ave. S. 4th Fl.
 Calgary, Alberta T2G 3C3

Toronto
 90 Conestoga
 Toronto, Ontario M4M 3C3

2020///15


DTR-D	22/05/09	Revised for DTR-2	GO
DTR-C	22/04/09	Issued for DTR-2	GO
DTR-B	22/04/08	Issued for DTR-2	GO
DTR-A	22/03/21	Issued for DTR-1	GO
A	Order	Production	Rev

Project	
Trinity	
1453 Mac's Drive SW Category: Alberta, Canada Lot 11 Block 2 Ror 143 2944	
Project No.	Start Date
2020/1/15	Project_Raise_Date
Drawn	Checked
Grounded In	NO

Scale
1/4" = 1'-0"

Sheet Title
**Building 17 - Elevation -
West**

Sheet No.
A402.17

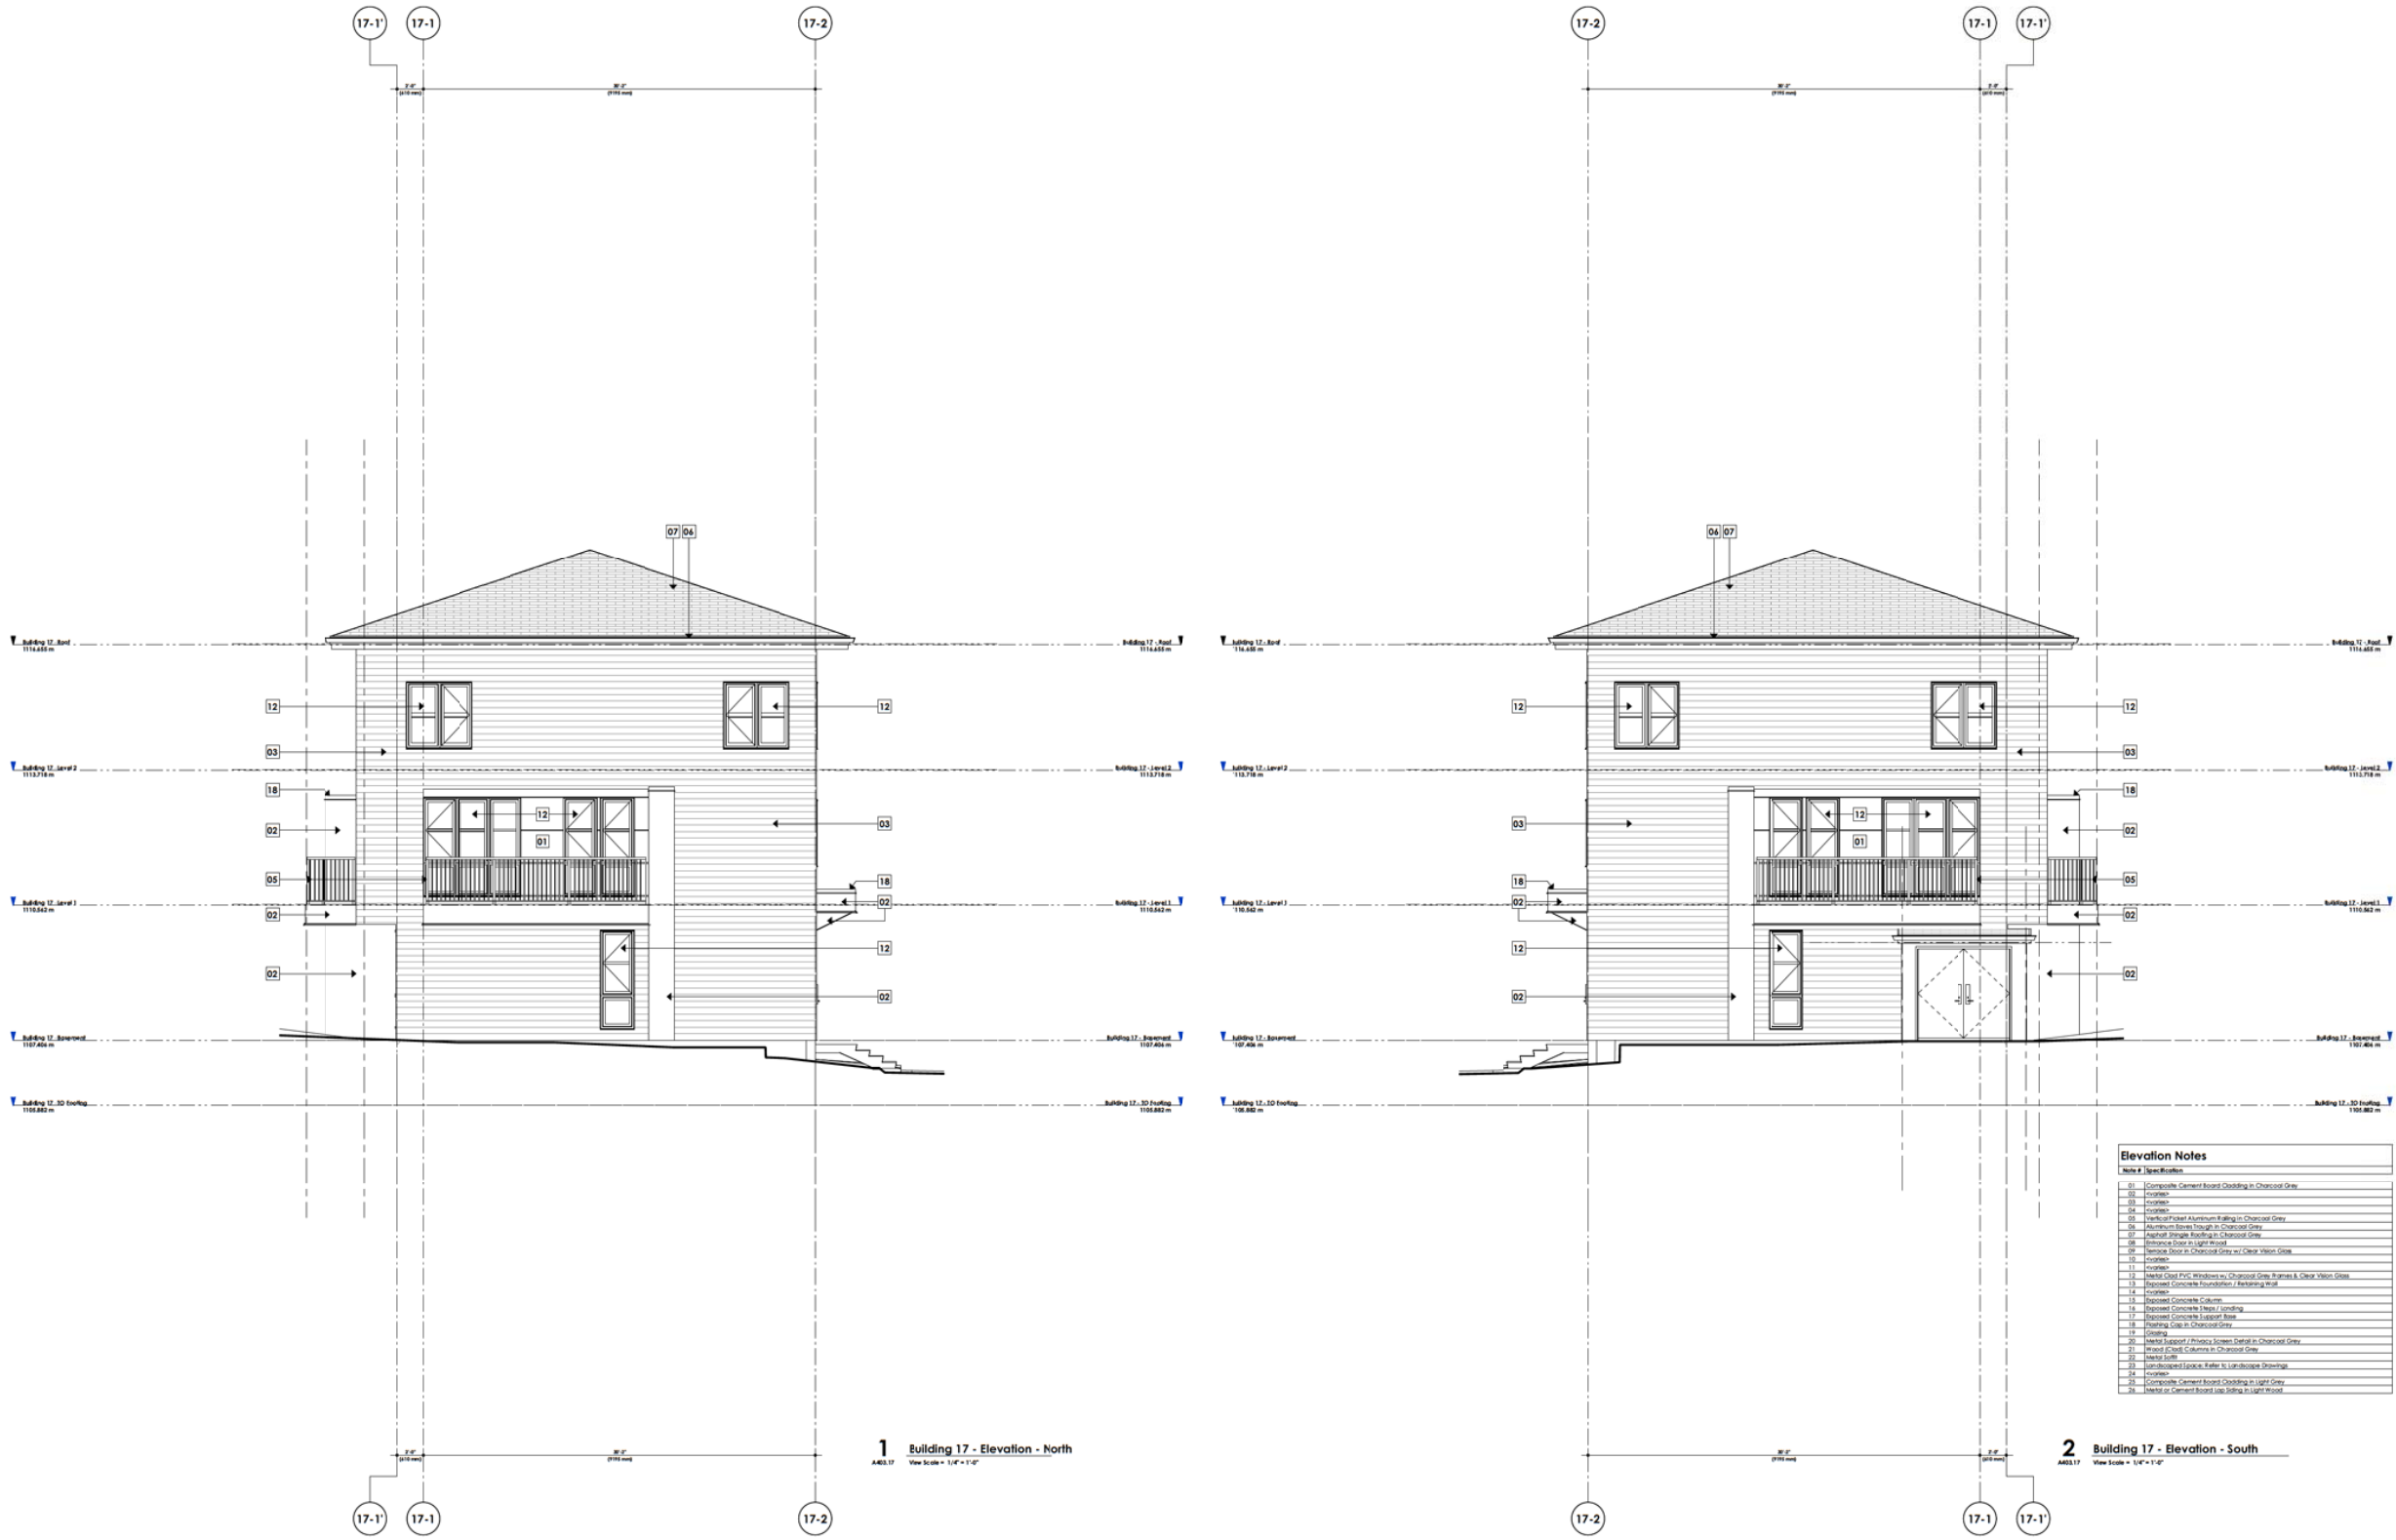

**DAVIGNON
MARTIN**

Design: Mark Architecture & Interior Design
1000 Avenue Road, Suite 100
Calgary, Alberta T2C 3C3

2020/11/15

Building 17 - Elevation - North & South

A403.17


Scale: 1/4" = 1'-0"

Project: Trinity
1422 North 24th St
Calgary, Alberta T2C 3C3
Lot 11 Block 2 Plan 141 2944

Project No: 3000/17
Start Date: 2020/01/15
Project Name: Trinity

Drawn: Gregoire D.
Checked: MD

Sheet No: A403.17

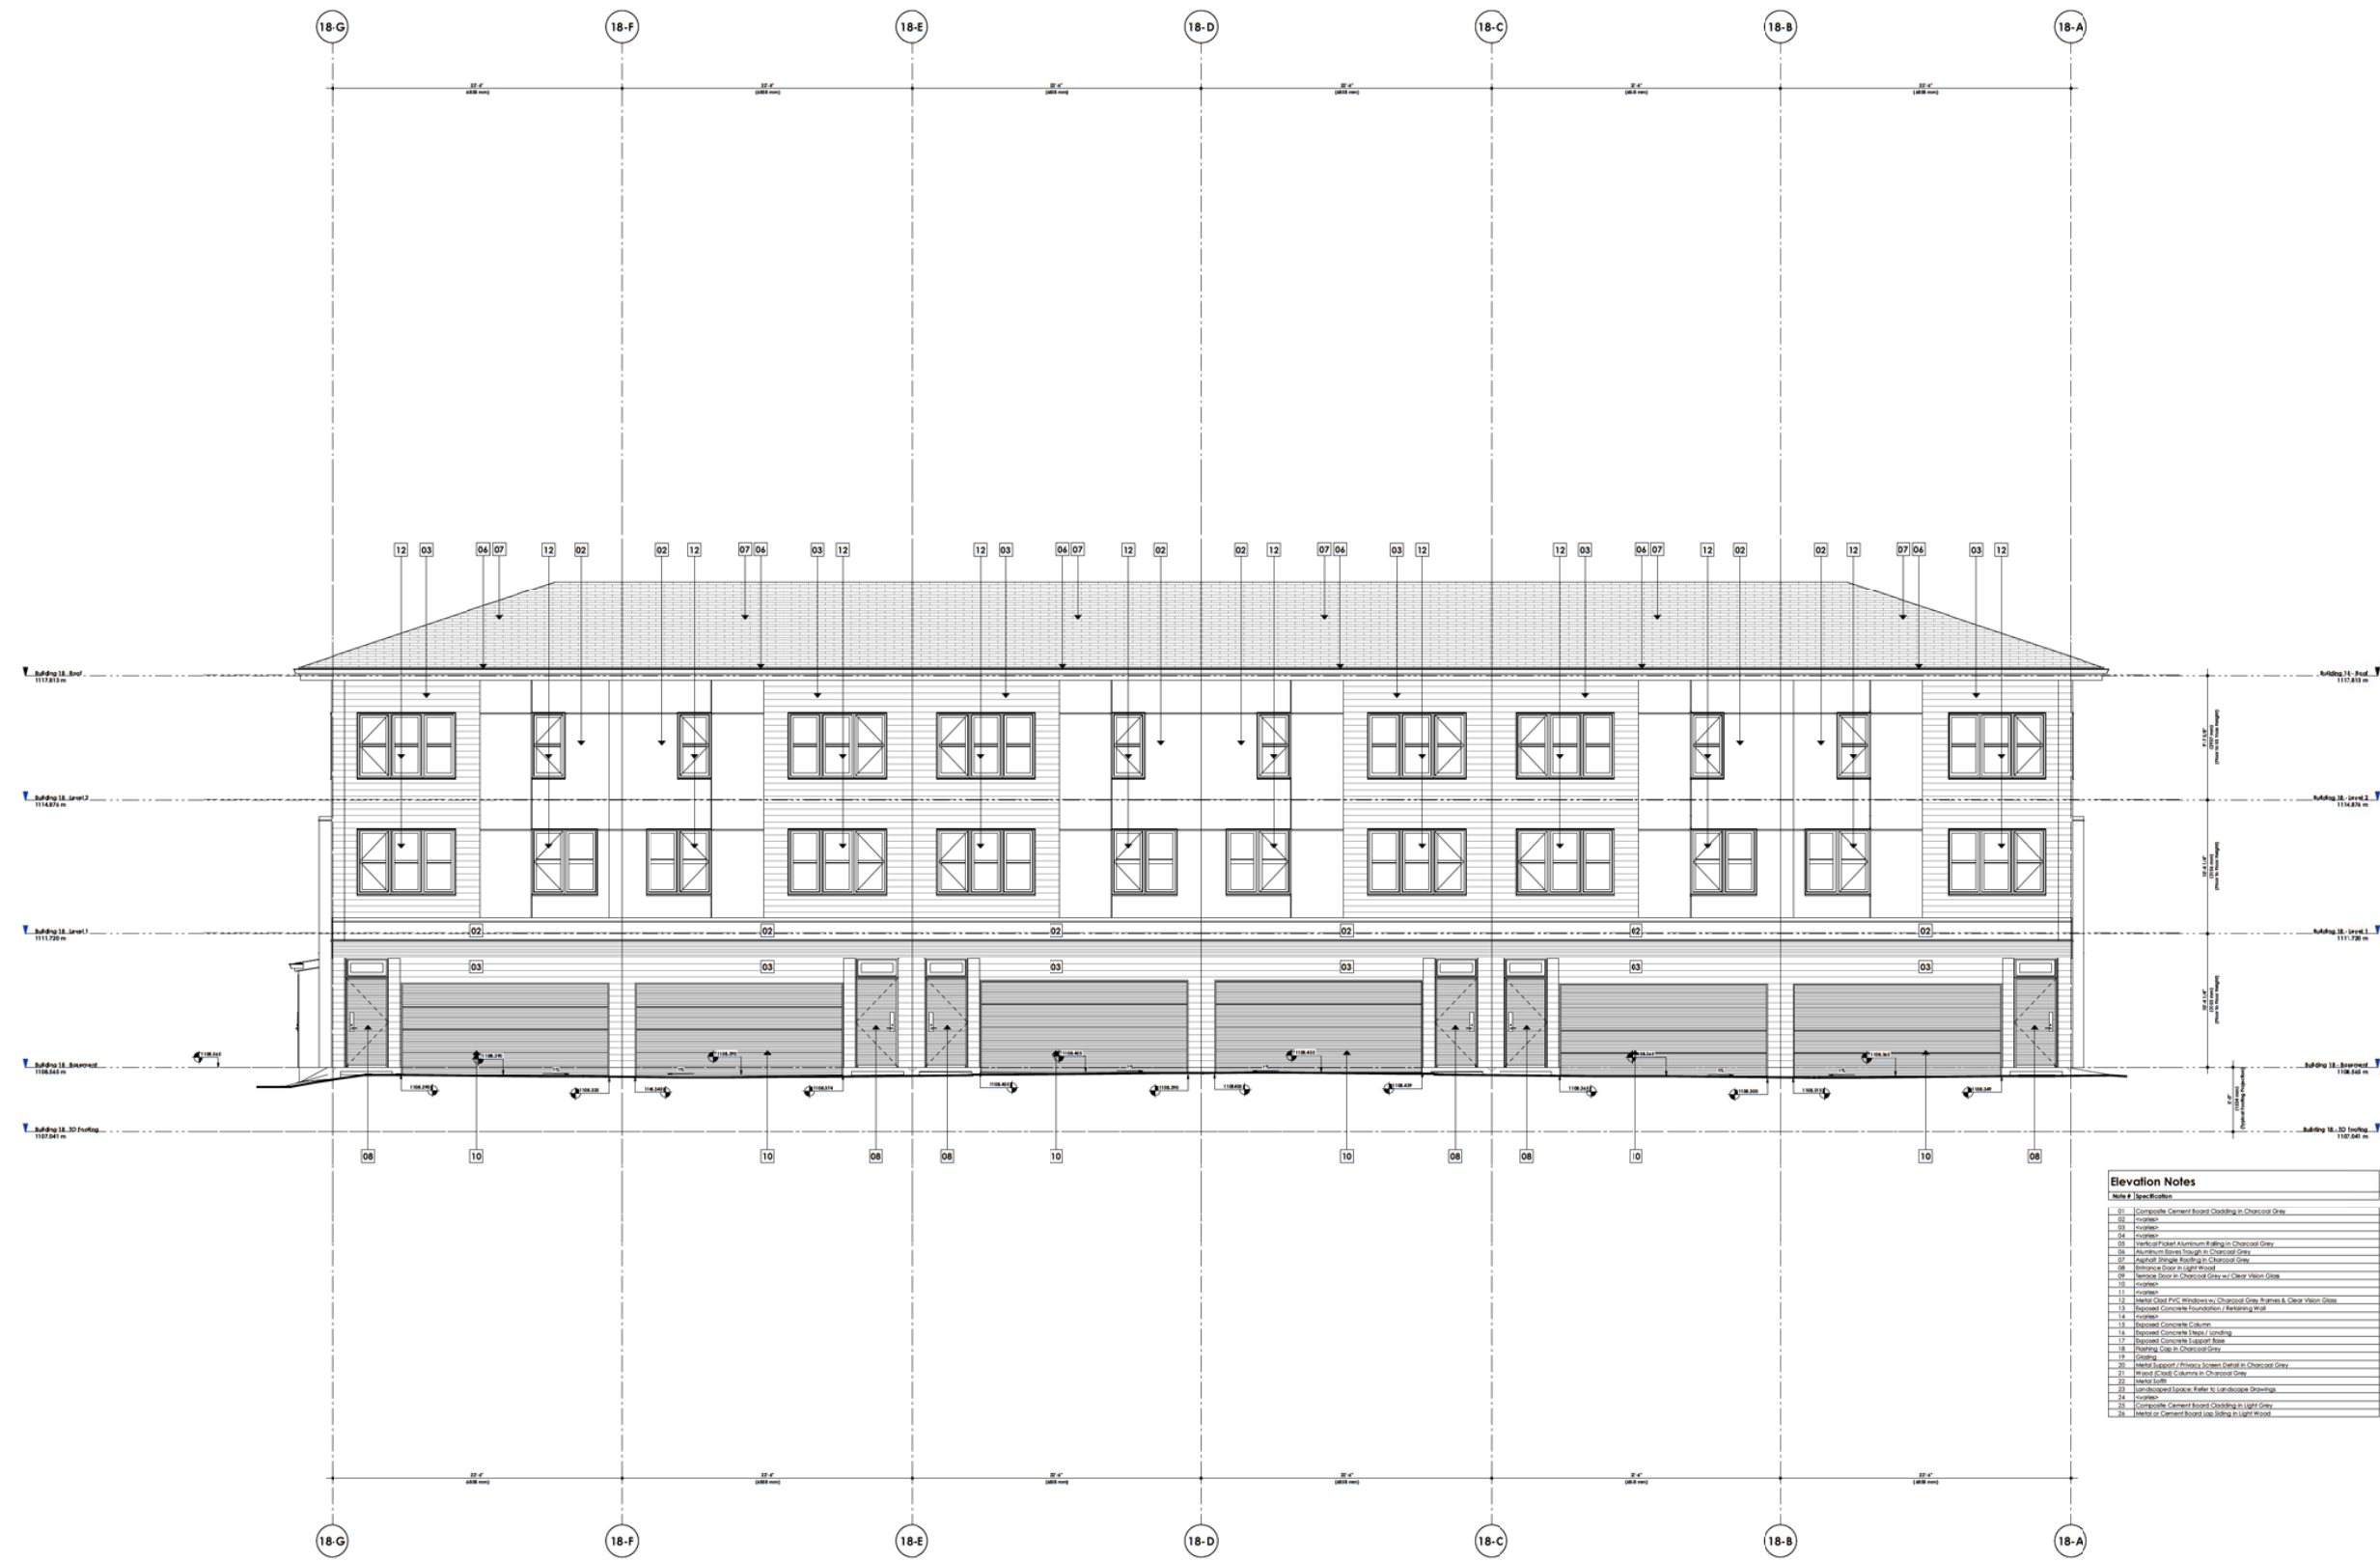[illegible]

DTR-O	22/05/09	Revised for DTR-2	GO
DTR-C	22/04/29	Issued for DTR-2	GO
DTR-B	22/04/06	Issued for DTR-2	GO
DTR-A	22/03/21	Issued for DTR-1	GO
#	Date	Revisions	By

Project	
Trinity	
1453 Main Drive SW Calgary, Alberta, Canada	
Lot 11 Block 2 Ror 141 2944	
Project No.	Start Date
2020/07/16	Project_know_date
Drawn	Checked
Gregoire D.	RD

Scale
1/4" = 1'-0"

Sheet Title
**Building 18 - Elevation -
West**

Sheet No.
A401.18



**DAVIGNON
MARTIN**

Designers Martin Architecture & Interior Design
<http://www.davignonmartin.ca/>

Calgary (HQ)
237 8 Ave SE #40
Calgary, Alberta T2G 3C3

Toronto
30 Carroll St.
Toronto, Ontario M4M 3G3

Copyright Plans, drawings, graphic representations and specifications are instruments of service, whether the project is awarded or not that remain the property of Designstorm Architects. They may not be copied, reproduced, modified, or used in any way without the written graphic representations and specifications for information and reference in connection with the project and/or any other project. Except for reference purposes, the plans, drawings, drawings, graphic representations and specifications shall not be used for others or alterations to the project or any other project. All parts of these drawings and not be reproduced or used without the permission of the Designstorm Architects.

The contractor shall verify all dimensions and specifications before and during the construction project. Any errors, omissions and misunderstanding must be reported to the Architect.

2020///15

OTM-D	22/02/09	Revised for OTM-2	GO
OTM-C	22/04/09	Issued for OTM-2	GO
OTM-B	22/04/08	Issued for OTM-2	GO
OTM-A	22/03/01	Issued for OTM-1	GO

Project
Trinity

1453 No 5 Drive SW
Calgary, Alberta, Canada
Tel 416 224 2 244

Project No.
3020//16


Drawn
Gerrard B.

Scale
1/4" = 1'-0"

Sheet Title
**Building 18 - Elevation -
East**

Sheet No.

A402.18

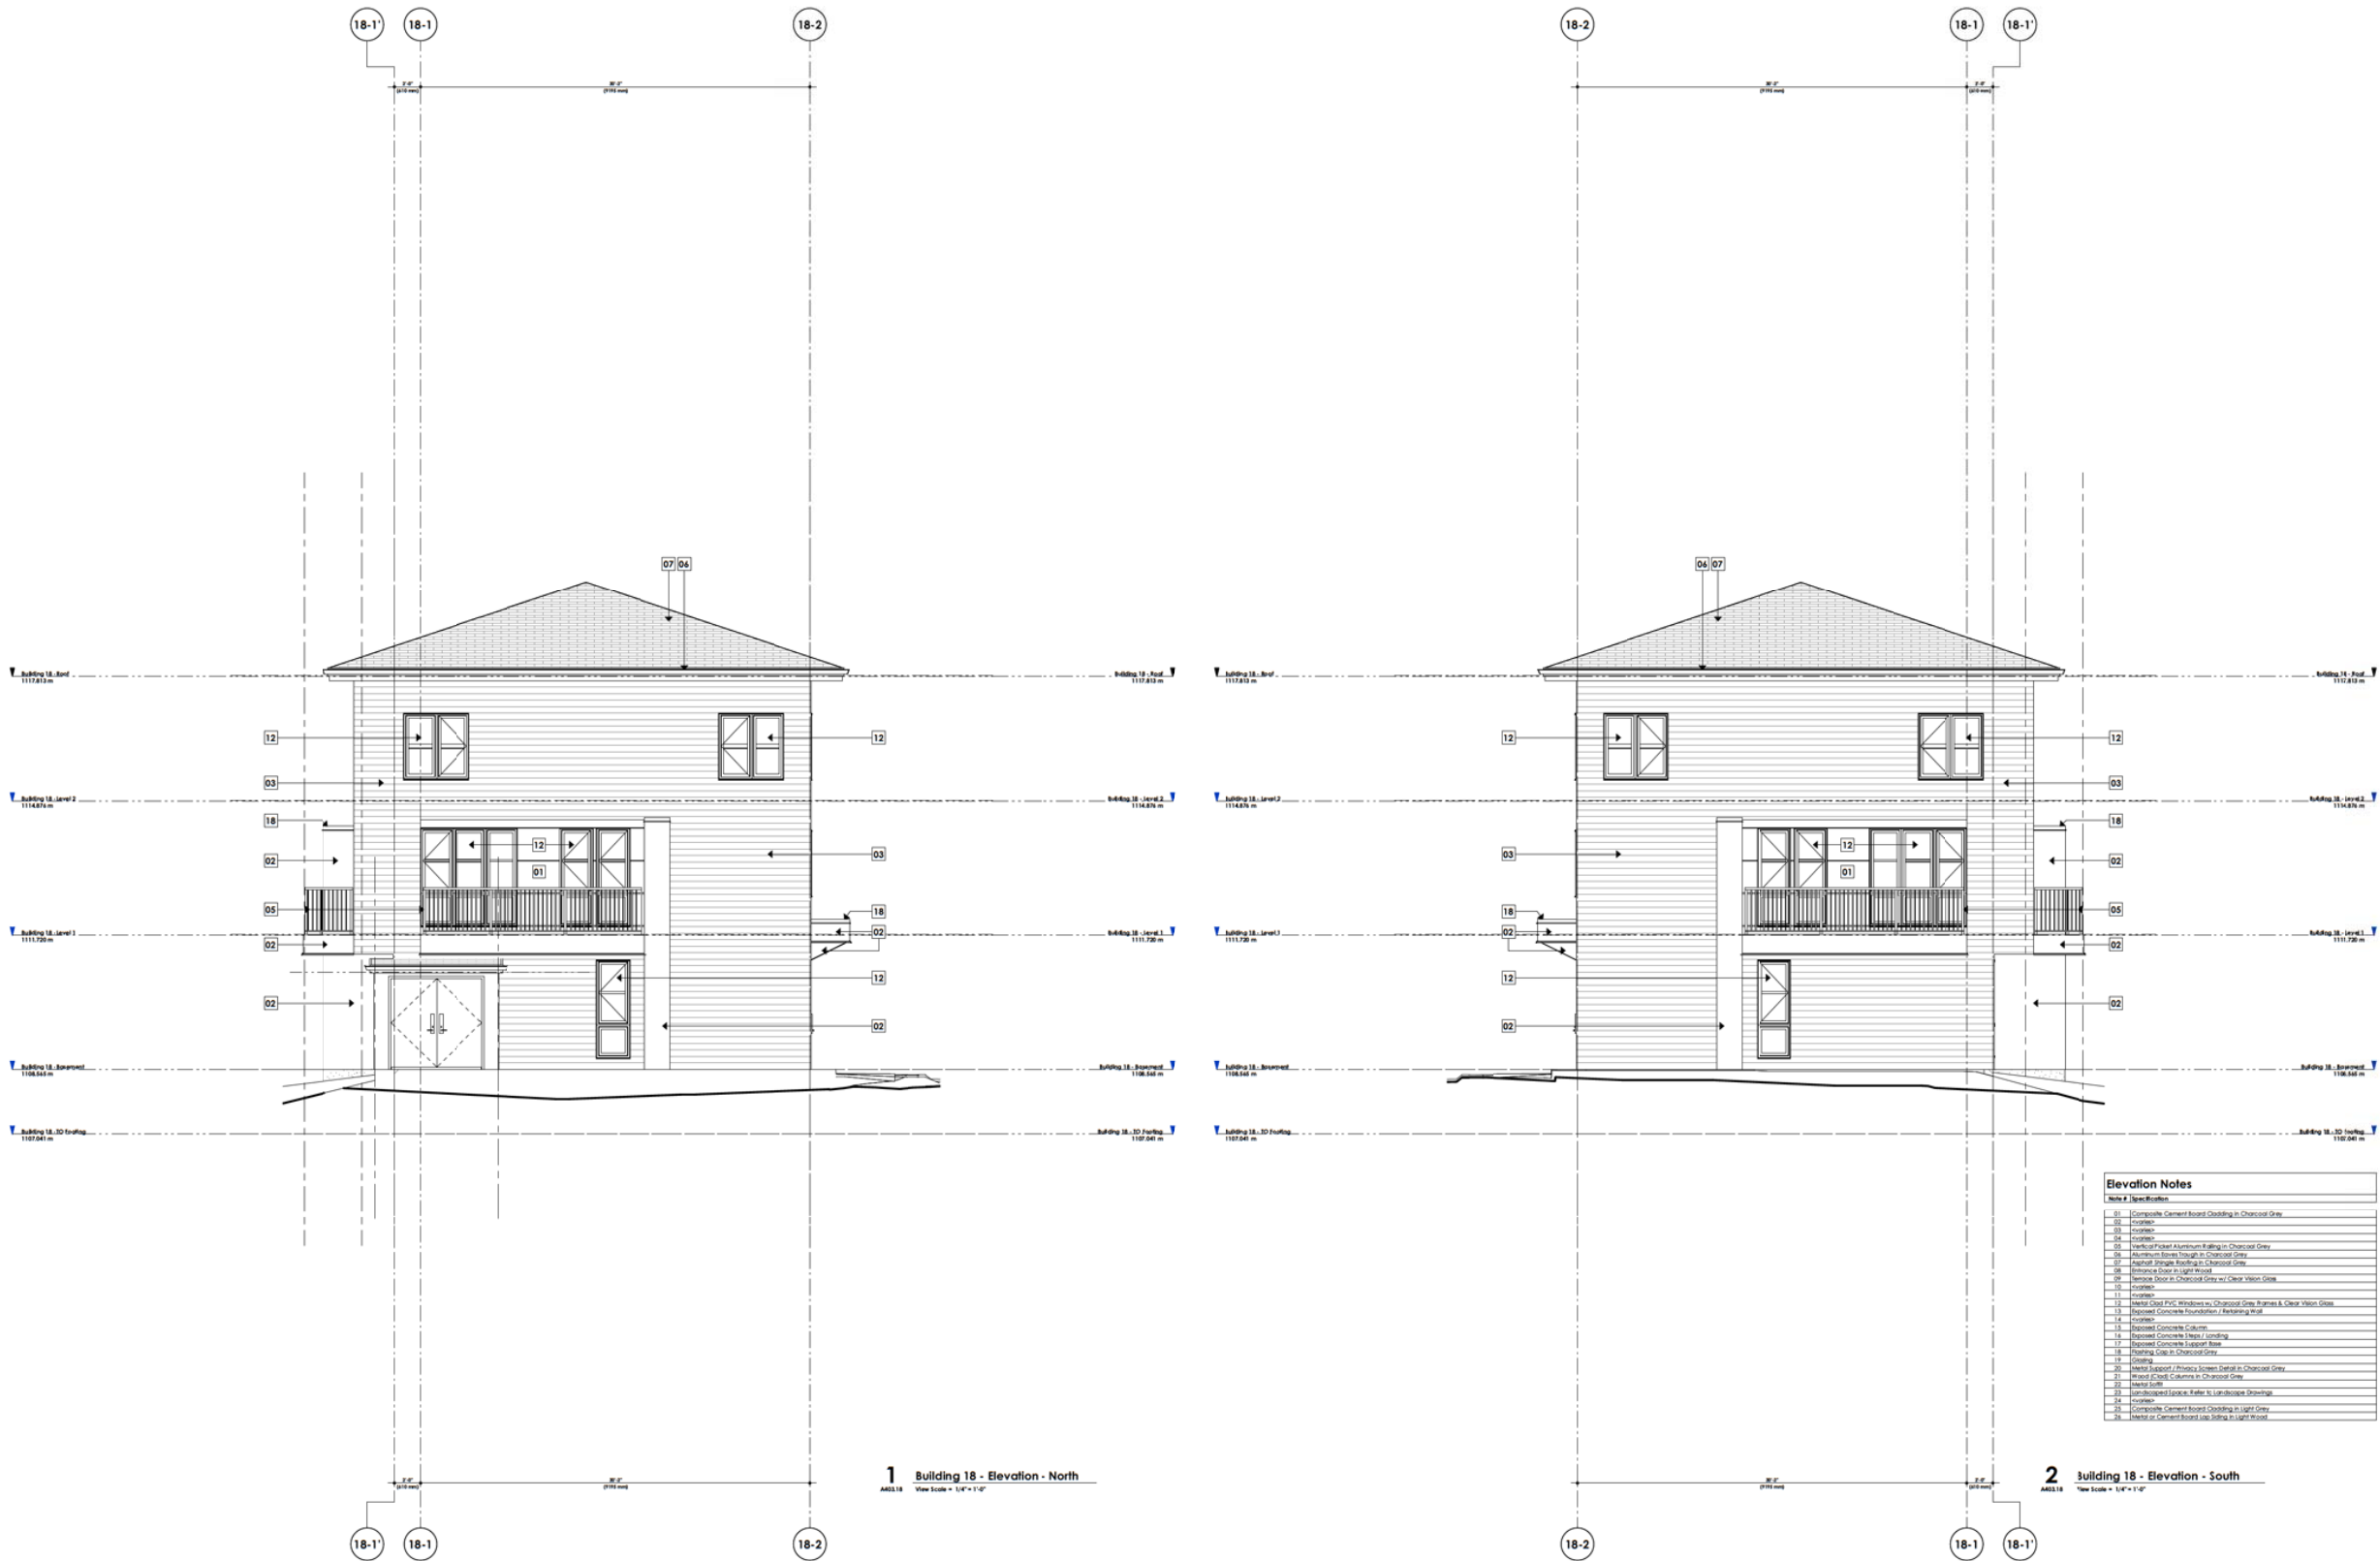

**DAVIGNON
MARTIN**

Copyright Form, drawings, graphic representations and specifications are the property of Davignon Martin Inc. All rights reserved. No part of this document may be reproduced, stored in a retrieval system, or transmitted, in any form or by any means, electronic, mechanical, photocopying, recording, or by any information storage or retrieval system, without prior written permission from Davignon Martin Inc. The reproduction of this document in any form or by any means, without prior written permission from Davignon Martin Inc., is strictly prohibited. For more information, please contact Davignon Martin Inc. at 416-291-1111 or visit our website at www.davignonmartin.ca.

Design: Davignon Martin Inc. Interior Design
1000 Avenue Road, Suite 100
Toronto, Ontario M4M 1B7
Canada
Tel: 416-291-1111
Fax: 416-291-1112
Email: info@davignonmartin.ca

2020/11/15

Scale: 1/4" = 1'-0"

Sheet Title: Building 18 - Elevation - North & South

Sheet No: A403.18

Project: Trinity
1422 North Delta St
Calgary, Alberta, Canada
T2C 1A4

Project No: 3000/118
Start Date: 2020/01/15
Project Name: Delta

Drawn: Gregoire D.
Checked: MD

Rev	Date	Description	By	App
01	2020/01/15	Initial Design	MD	
02	2020/01/15	Revised for DB-2	MD	
03	2020/01/15	Revised for DB-2	MD	
04	2020/01/15	Revised for DB-2	MD	
05	2020/01/15	Revised for DB-1	MD	



Elevation Notes	
Note #	Specification
01	Composite Cement Board Cladding in Charcoal Grey
02	Concrete
03	Concrete
04	Concrete
05	Vertical Slatted Aluminum Cladding in Charcoal Grey
06	Horizontal Slatted Aluminum Cladding in Charcoal Grey
07	Asphalt Shingle Roofing in Charcoal Grey
08	Bitumen & Stone in Light Grey
09	Service Door in Charcoal Grey w/ Clear Vision Glass
10	Concrete
11	Concrete
12	Window Unit PVC Windows w/ Charcoal Grey Frames & Clear Vision Glass
13	Repointed Concrete Foundation / Retaining Wall
14	Concrete
15	Repointed Concrete Columns
16	Repointed Concrete Steps / Landing
17	Repointed Concrete Support Base
18	Reinforced Concrete in Charcoal Grey
19	Cladding
20	Reinforced Support / Physics Screen Detail in Charcoal Grey
21	Reinforced Concrete Columns in Charcoal Grey
22	Reinforced Concrete
23	Reinforced Concrete Support Base
24	Reinforced Concrete
25	Composite Cement Board Cladding in Light Grey
26	Reinforced Concrete in Light Grey

DAVIGNON
MARTIN

Design Made Architecture & Interior Design
1800 Avenue des Canadiens
Calgary, Alberta T2C 3C3
Canada
Tel: (403) 243-1111
Fax: (403) 243-1112
Email: info@dmad.ca

Copyright 2020, Davignon Martin Architecture & Interior Design. All rights reserved. This drawing is the property of Davignon Martin Architecture & Interior Design. It is not to be reproduced, stored in a retrieval system, or transmitted in any form or by any means, electronic, mechanical, photocopying, recording, or by any information storage or retrieval system, without the prior written permission of Davignon Martin Architecture & Interior Design. The user of this drawing is responsible for obtaining all necessary permits and approvals from the appropriate authorities. The user of this drawing is also responsible for ensuring that the drawing is used in accordance with the terms of the license agreement. 

2020/11/15

Project
Trinity
1422 North 24th St
Calgary, Alberta T2C 3C3
Tel: (403) 243-1111

Project No.
3000/118
Project Name
Trinity

Scale
1/4" = 1'-0"

Sheet Title
Building 19 - Elevation - East

Sheet No.
A401.19

Project Manager
Gregory D.

Architect
Gregory D.

Engineer
Gregory D.

Structural Engineer
Gregory D.

MEP Engineer
Gregory D.

Cost Estimator
Gregory D.

Construction Manager
Gregory D.

Interior Designer
Gregory D.

Exterior Designer
Gregory D.

Landscaper
Gregory D.

Signage Designer
Gregory D.

Lighting Designer
Gregory D.

Acoustic Designer
Gregory D.

Security Designer
Gregory D.

Fire Protection Designer
Gregory D.

Environmental Designer
Gregory D.

Historic Preservation Designer
Gregory D.

Archaeologist
Gregory D.

Geologist
Gregory D.

Hydrologist
Gregory D.

Ecologist
Gregory D.

Botanist
Gregory D.

Zoologist
Gregory D.

Marine Biologist
Gregory D.

Microbiologist
Gregory D.

Physiologist
Gregory D.

Psychologist
Gregory D.

Sociologist
Gregory D.

Anthropologist
Gregory D.

Historian
Gregory D.

Archivist
Gregory D.

Librarian
Gregory D.

Museum Curator
Gregory D.

Archaeologist
Gregory D.

Geologist
Gregory D.

Hydrologist
Gregory D.

Ecologist
Gregory D.

Botanist
Gregory D.

Zoologist
Gregory D.

Marine Biologist
Gregory D.

Microbiologist
Gregory D.

Physiologist
Gregory D.

Psychologist
Gregory D.

Sociologist
Gregory D.

Anthropologist
Gregory D.

Historian
Gregory D.


Archivist
Gregory D.

Librarian
Gregory D.

Museum Curator
Gregory D.

[illegible]

[illegible]

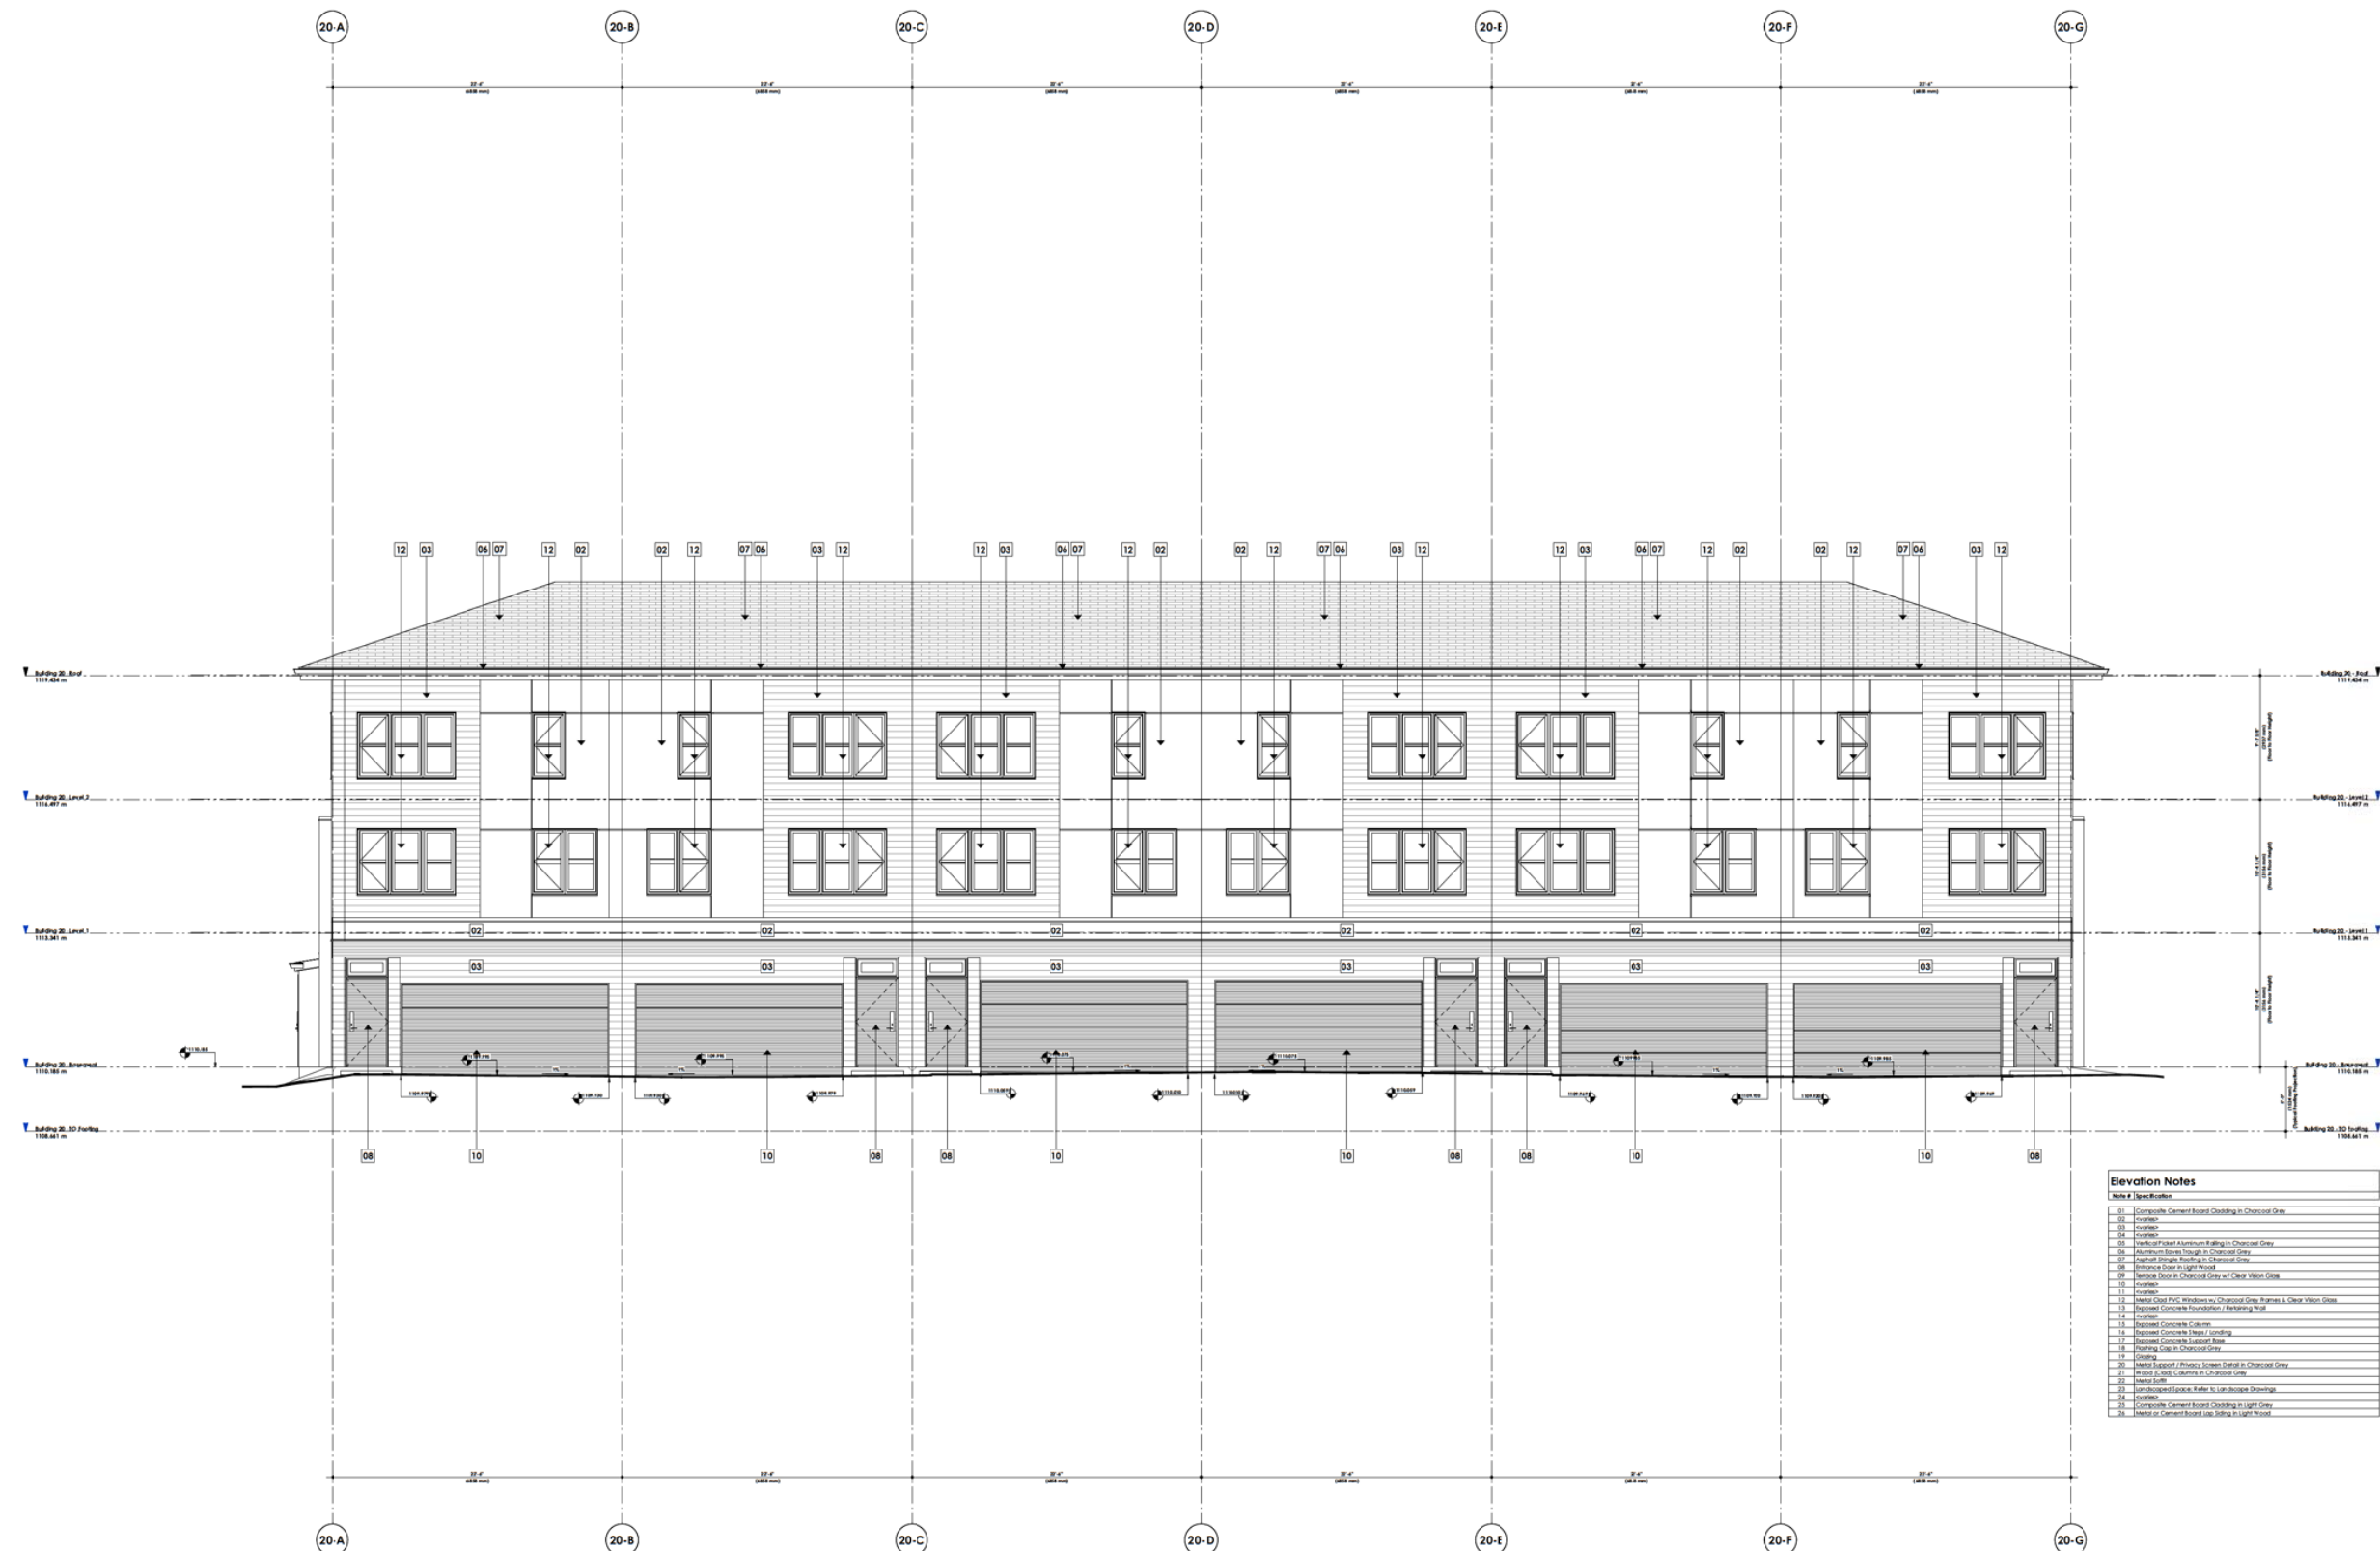

Evaluation Notes

Notes & Discussion

1. Geographic Element Board Creating in Charnoff Gray
2. *repeated*
3. *repeated*
[illegible]

DTR-D	22/05/09	Revised for DTR-2	GO
DTR-C	22/04/09	Issued for DTR-2	GO
DTR-B	22/04/08	Issued for DTR-2	GO
DTR-A	22/03/21	Issued for DTR-1	GO
A	Order	Production	Rev

Project	
Trinity	
1453 Main Drive SW Calgary, Alberta, Canada	
Lot 11 Block 2 Ror 141 2944	
Project No.	Start Date
2020/1/15	Project_know_date
Drawn	Checked
Gregoire D.	RD

Scale
1/4" = 1'-0"

Sheet Title
**Building 20 - Elevation -
West**

Sheet No.
A401.20

[illegible]


DTR-O	22/05/09	Issued for DTR-2	GO
DTR-C	22/04/29	Issued for DTR-2	GO
DTR-B	22/04/08	Issued for DTR-2	GO
DTR-A	22/03/21	Issued for DTR-1	GO
A	Index	Revisions	Rev

Project	Trinity
1453 Neo Drive SW	
Calgary, Alberta, Canada	
Lot 11 Block 2 Plan 161 2944	
Project No.	Start Date
2025///16	Project_Issue_Date
Drawn	Checked
Geospatial D.	ED

Scale
1/8" = 1'-0"

Sheet Title
Building 20 - Elevation - East

Sheet No.
A402.20

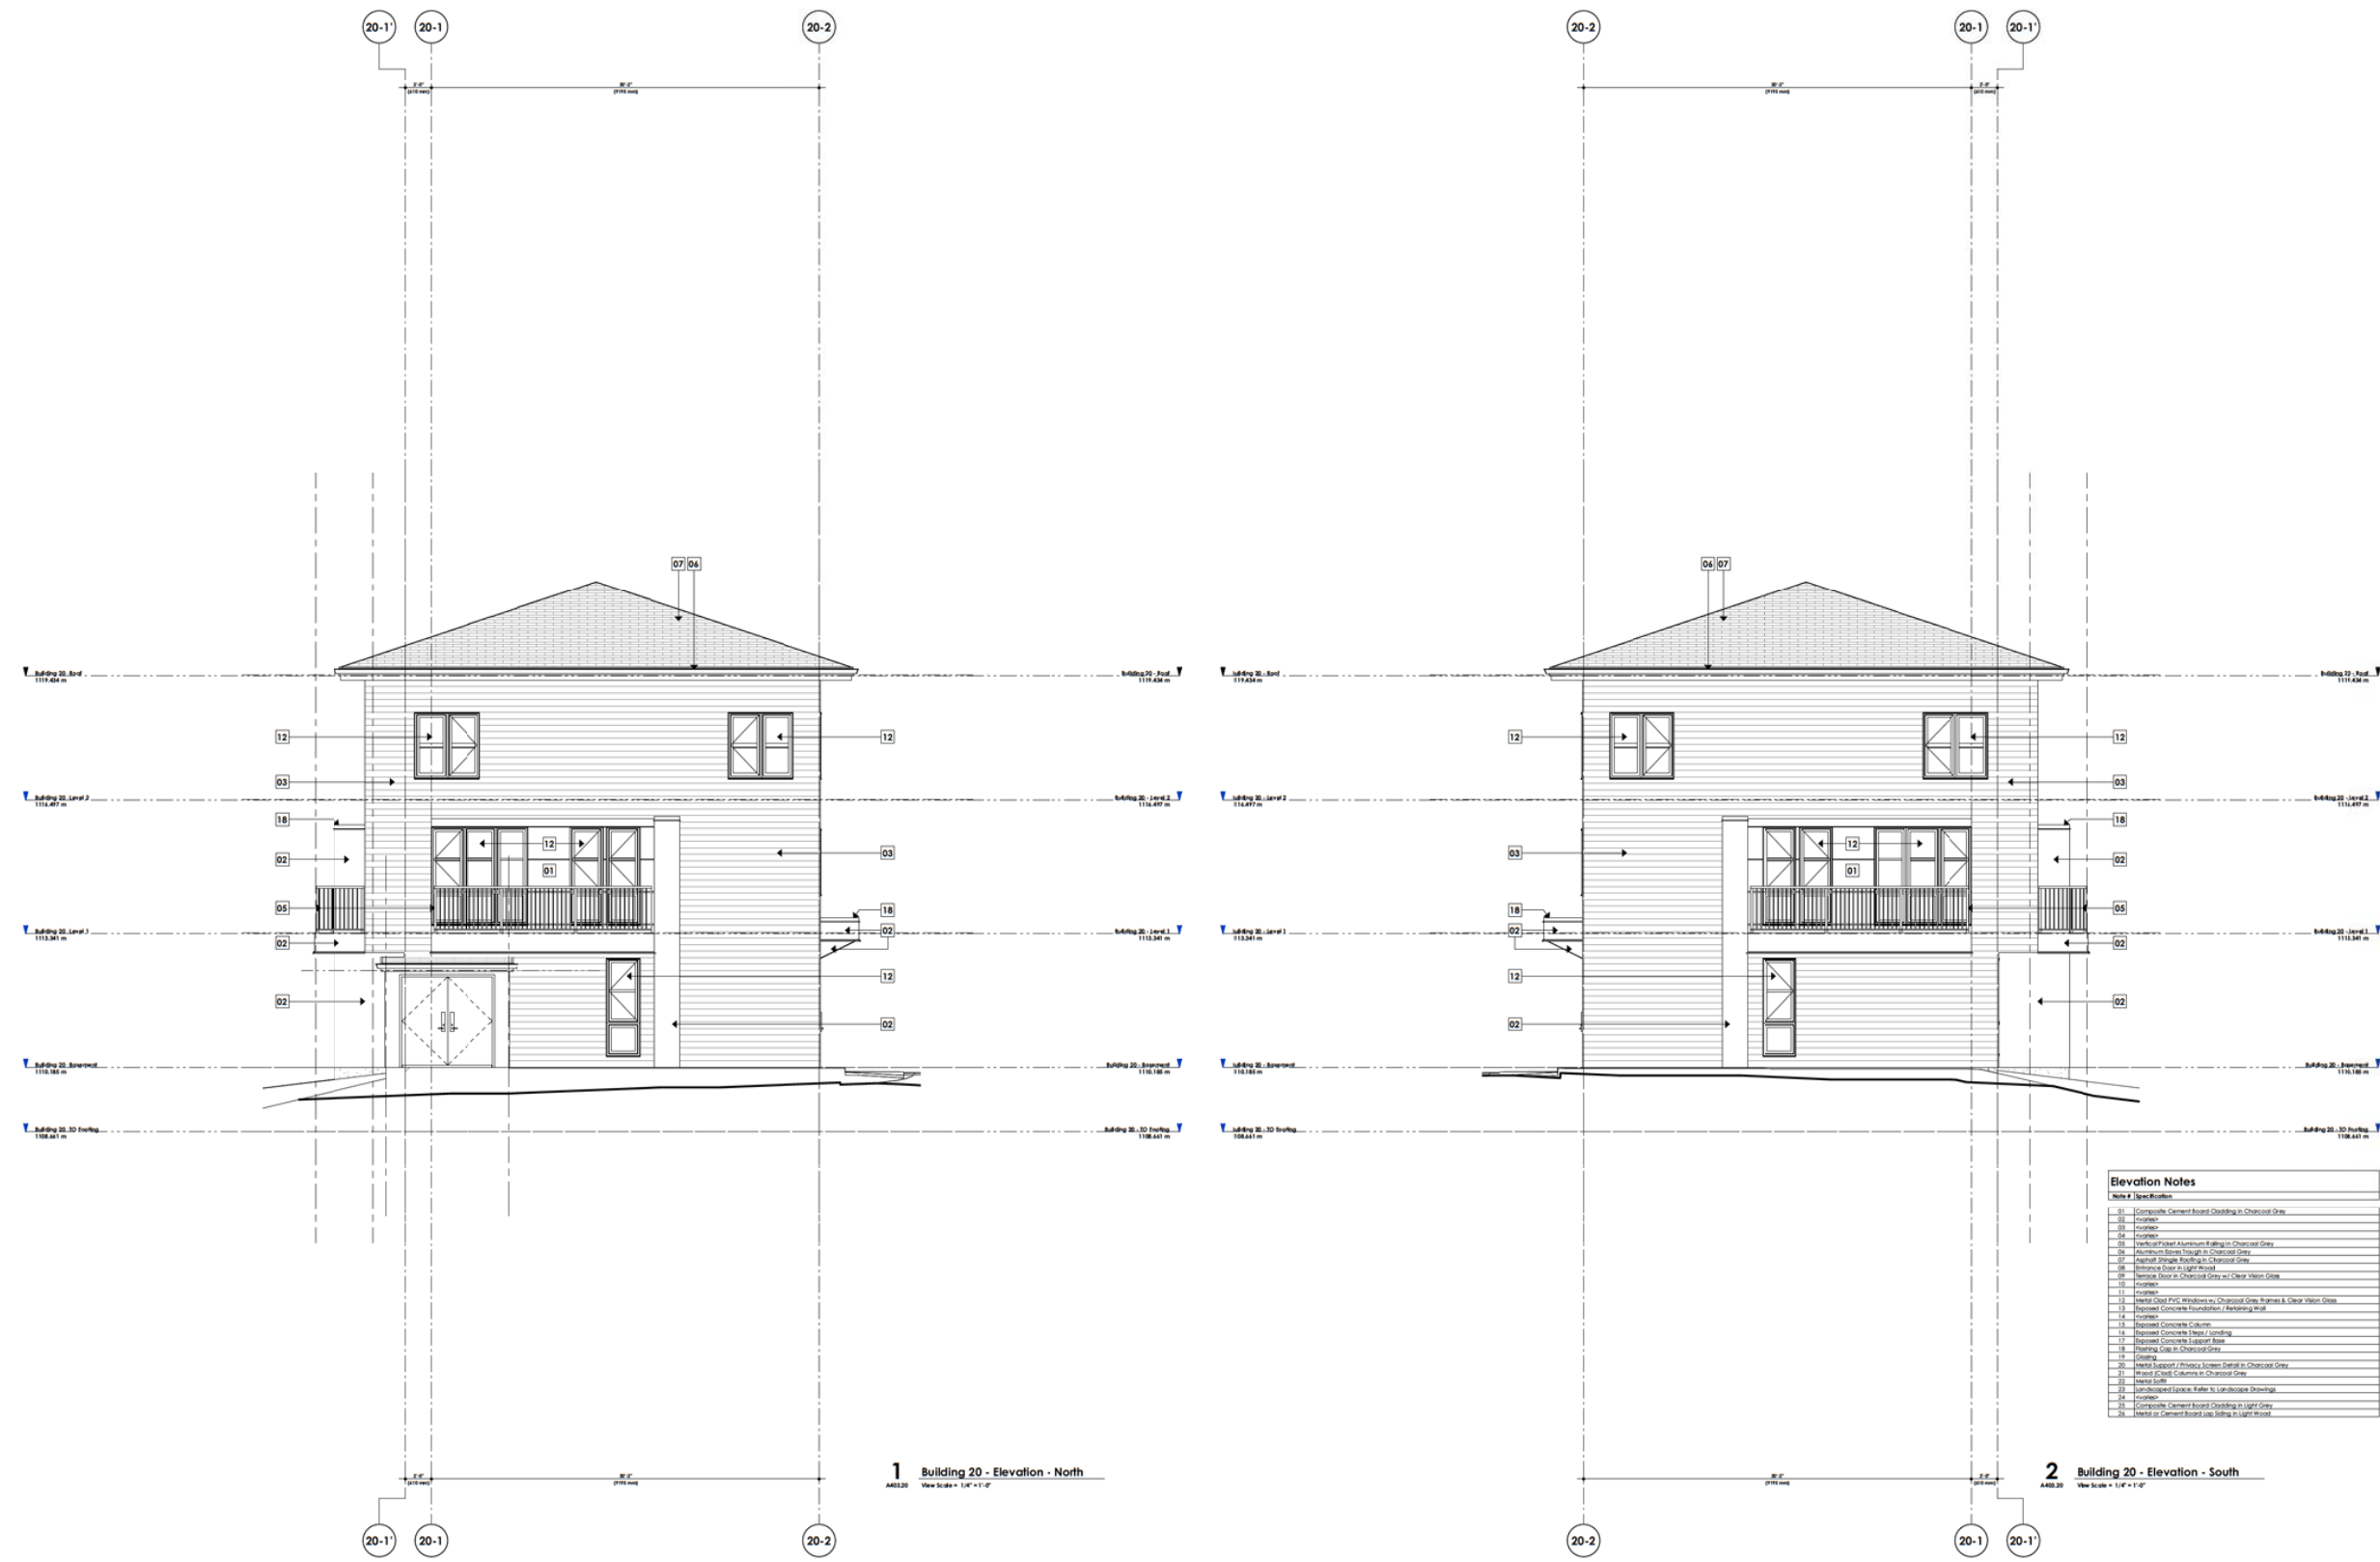

DAVIGNON MARTIN

DesignMatters Architecture & Interior Design
HqHQ // www.designmatters.ca/

Colours [PG]
2018 // 2019 // 2020
Colours: Albert 705 3C3

Tapestries
30 // 30 // 30
Tapestries: Central/MH 3C3

Copyright Text, design, graphic representation and specifications are intellectual property, whether the project is awarded or not and are the property of DesignMatters Architecture. The words "DesignMatters Architecture" and "DAVIGNON MARTIN" are the marks of DesignMatters Architecture and are used in accordance with the provisions of the Trademark Act of the Province of Quebec. Contact for information on licences, the status, duration, extension, graphic representation and registration and/or for the use of the marks of DesignMatters Architecture in the name of DesignMatters Architecture or otherwise, please contact the DesignMatters Architecture office.

The construction of a work, all alterations and modifications are subject to the approval of the architect and the client. The architect is not responsible for the construction of the work or for the quality of the materials used in the construction of the work.

2020///5


DTR-D	22/05/09	Revised for DTR-2	GO
DTR-C	22/04/09	Issued for DTR-2	GO
DTR-B	22/04/08	Issued for DTR-2	GO
DTR-A	22/03/07	Issued for DTR-1	GO
A	Index	Revision	By

Project	
Trinity	
1453 Mac's Drive SW Category: Alberta, Canada Lot 11 Block 2 Ror 143 2944	
Project No.	Start Date
2020/1/15	Project_Raise_Date
Drawn	Checked
Geospatial ID	NO

Scale
1/4" = 1'-0"

Sheet Title
**Building 20 - Elevation -
North & South**

Sheet No.
A403.20

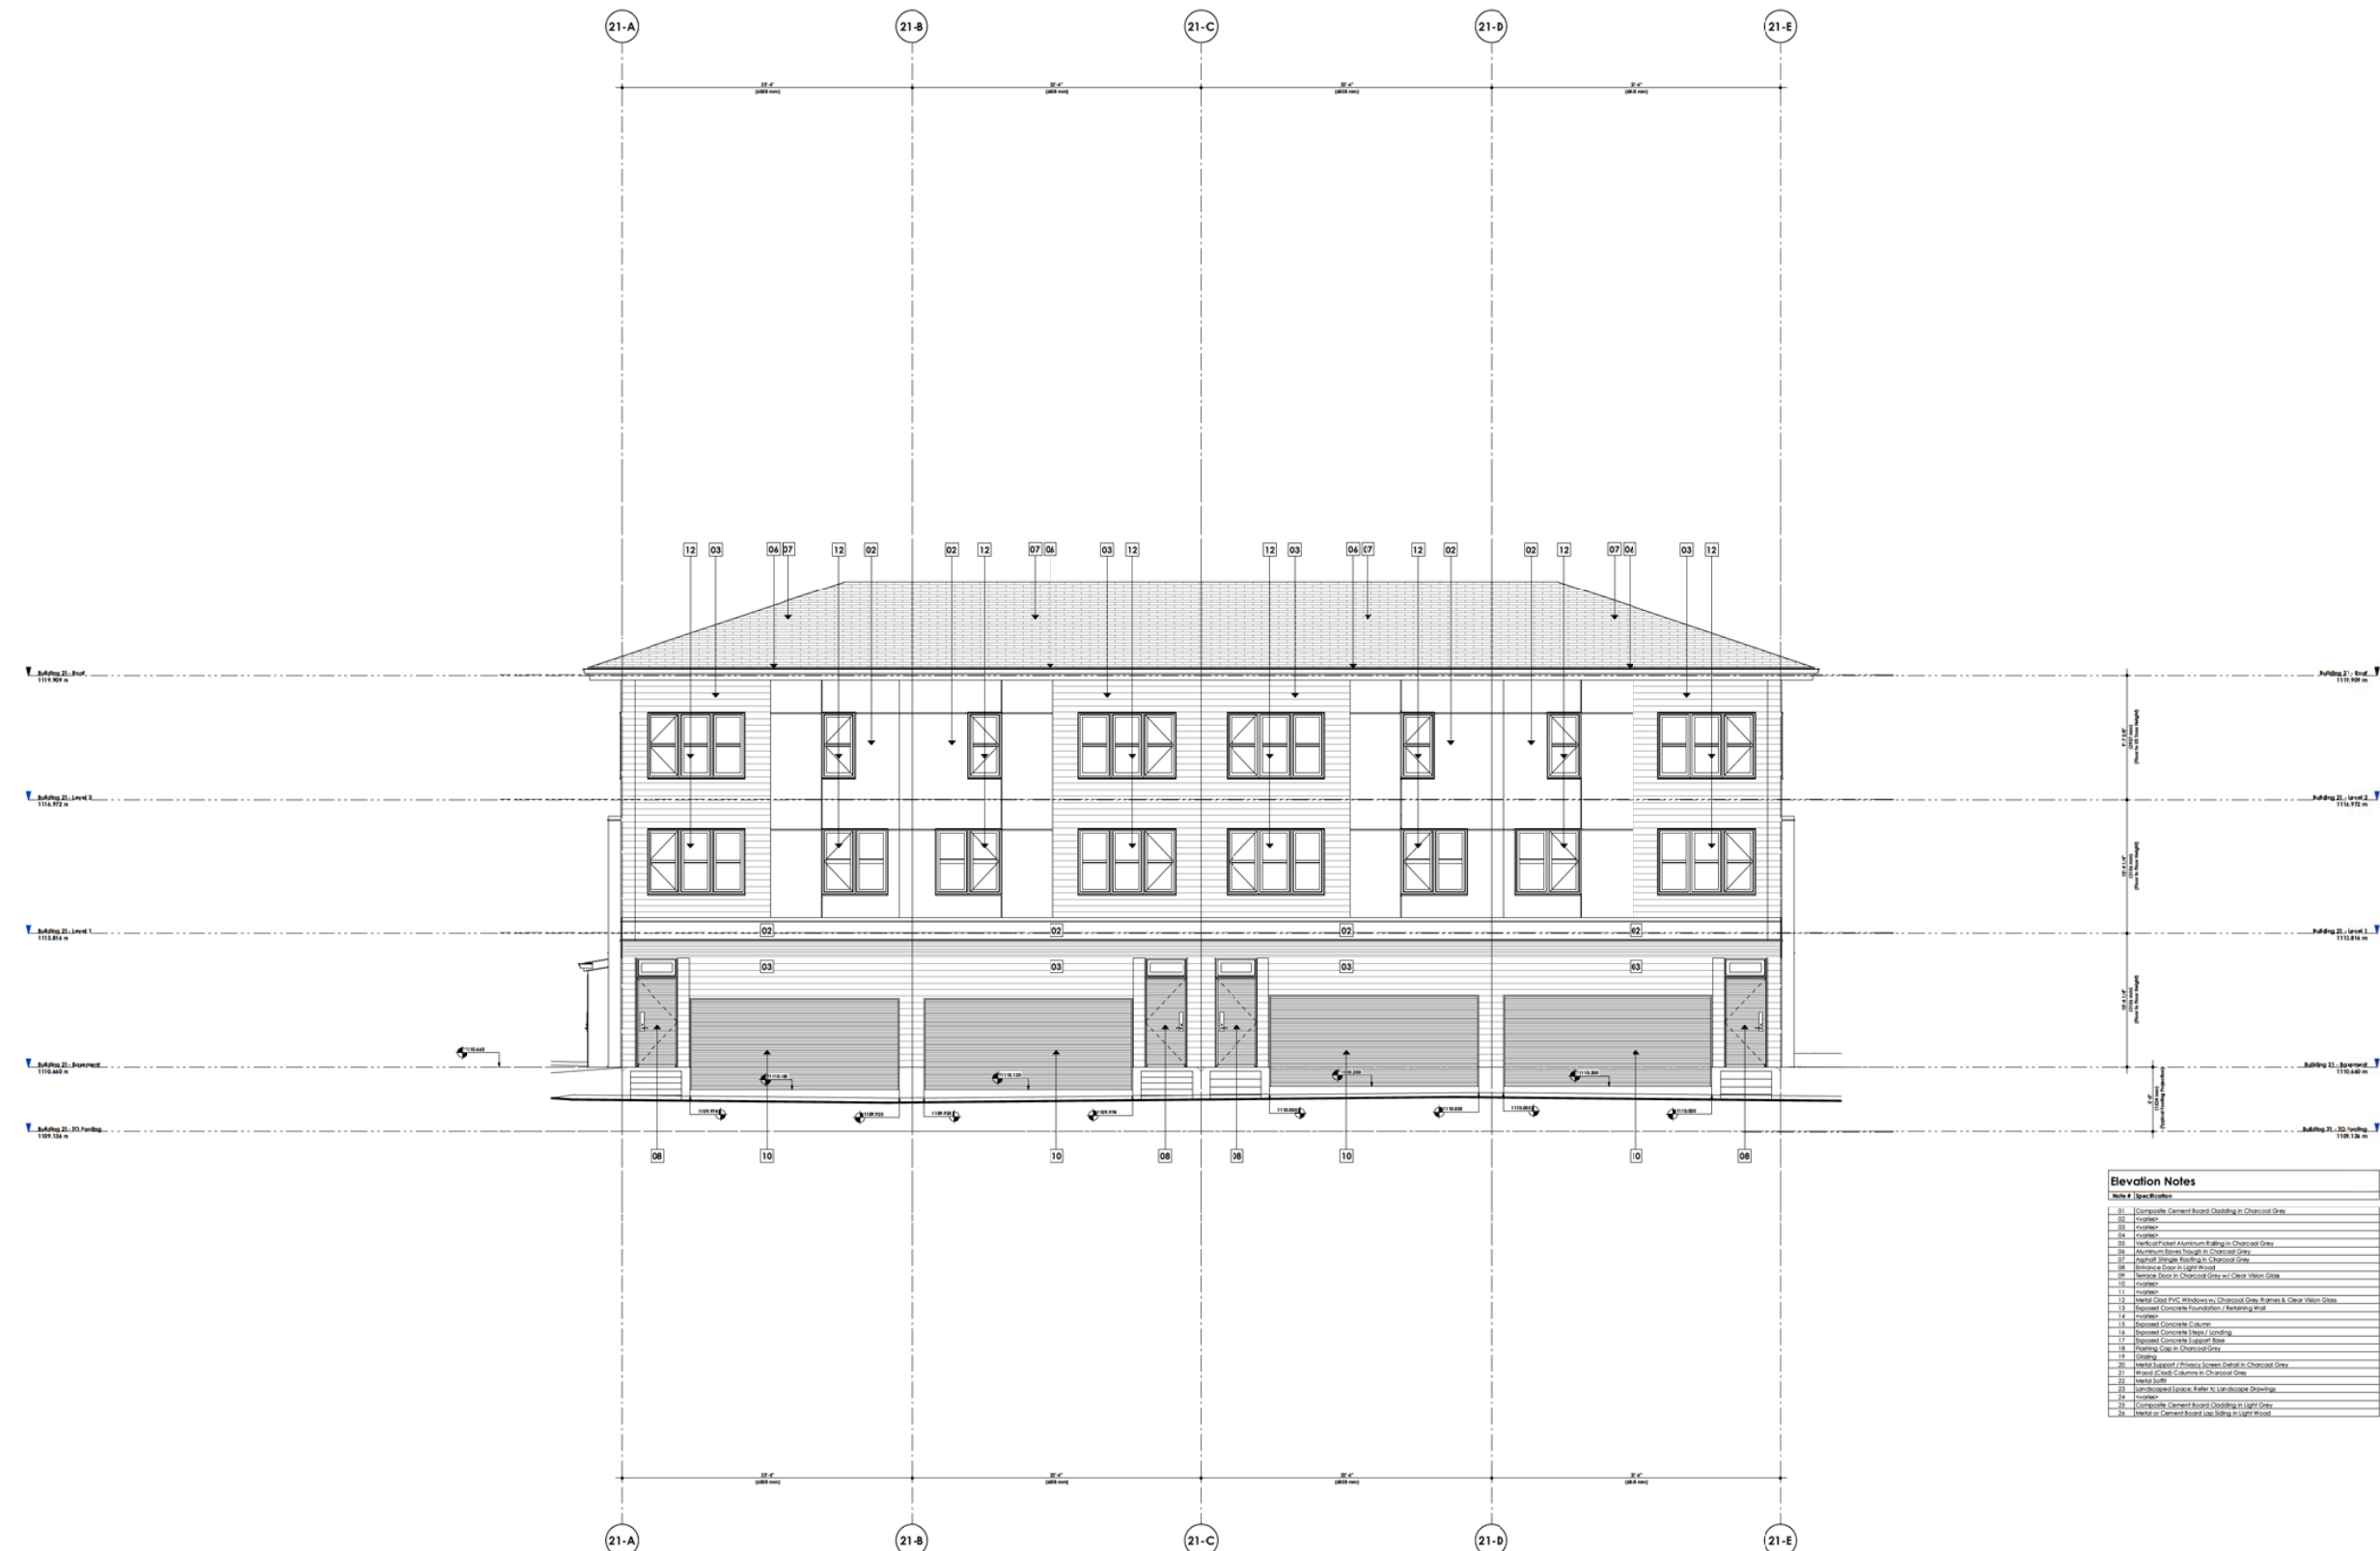[illegible][illegible]


DTR-D	22/05/09	Revised for DTR-2	GO
DTR-C	22/04/09	Issued for DTR-2	GO
DTR-B	22/04/08	Issued for DTR-2	GO
DTR-A	22/03/07	Issued for DTR-1	GO
A	Twice	Rechecked	Yes

Project	
Trinity	
1453 Mac's Drive SW Category: Alberta, Canada Lot 11 Block 2 Ror 143 2944	
Project No.	Start Date
2020/1/15	Project_Raise_Date
Drawn	Checked
Grounded By	NO

Scale
1/4" = 1'-0"

Sheet Title
**Building 21 - Elevation -
East**

Sheet No.
A401.21

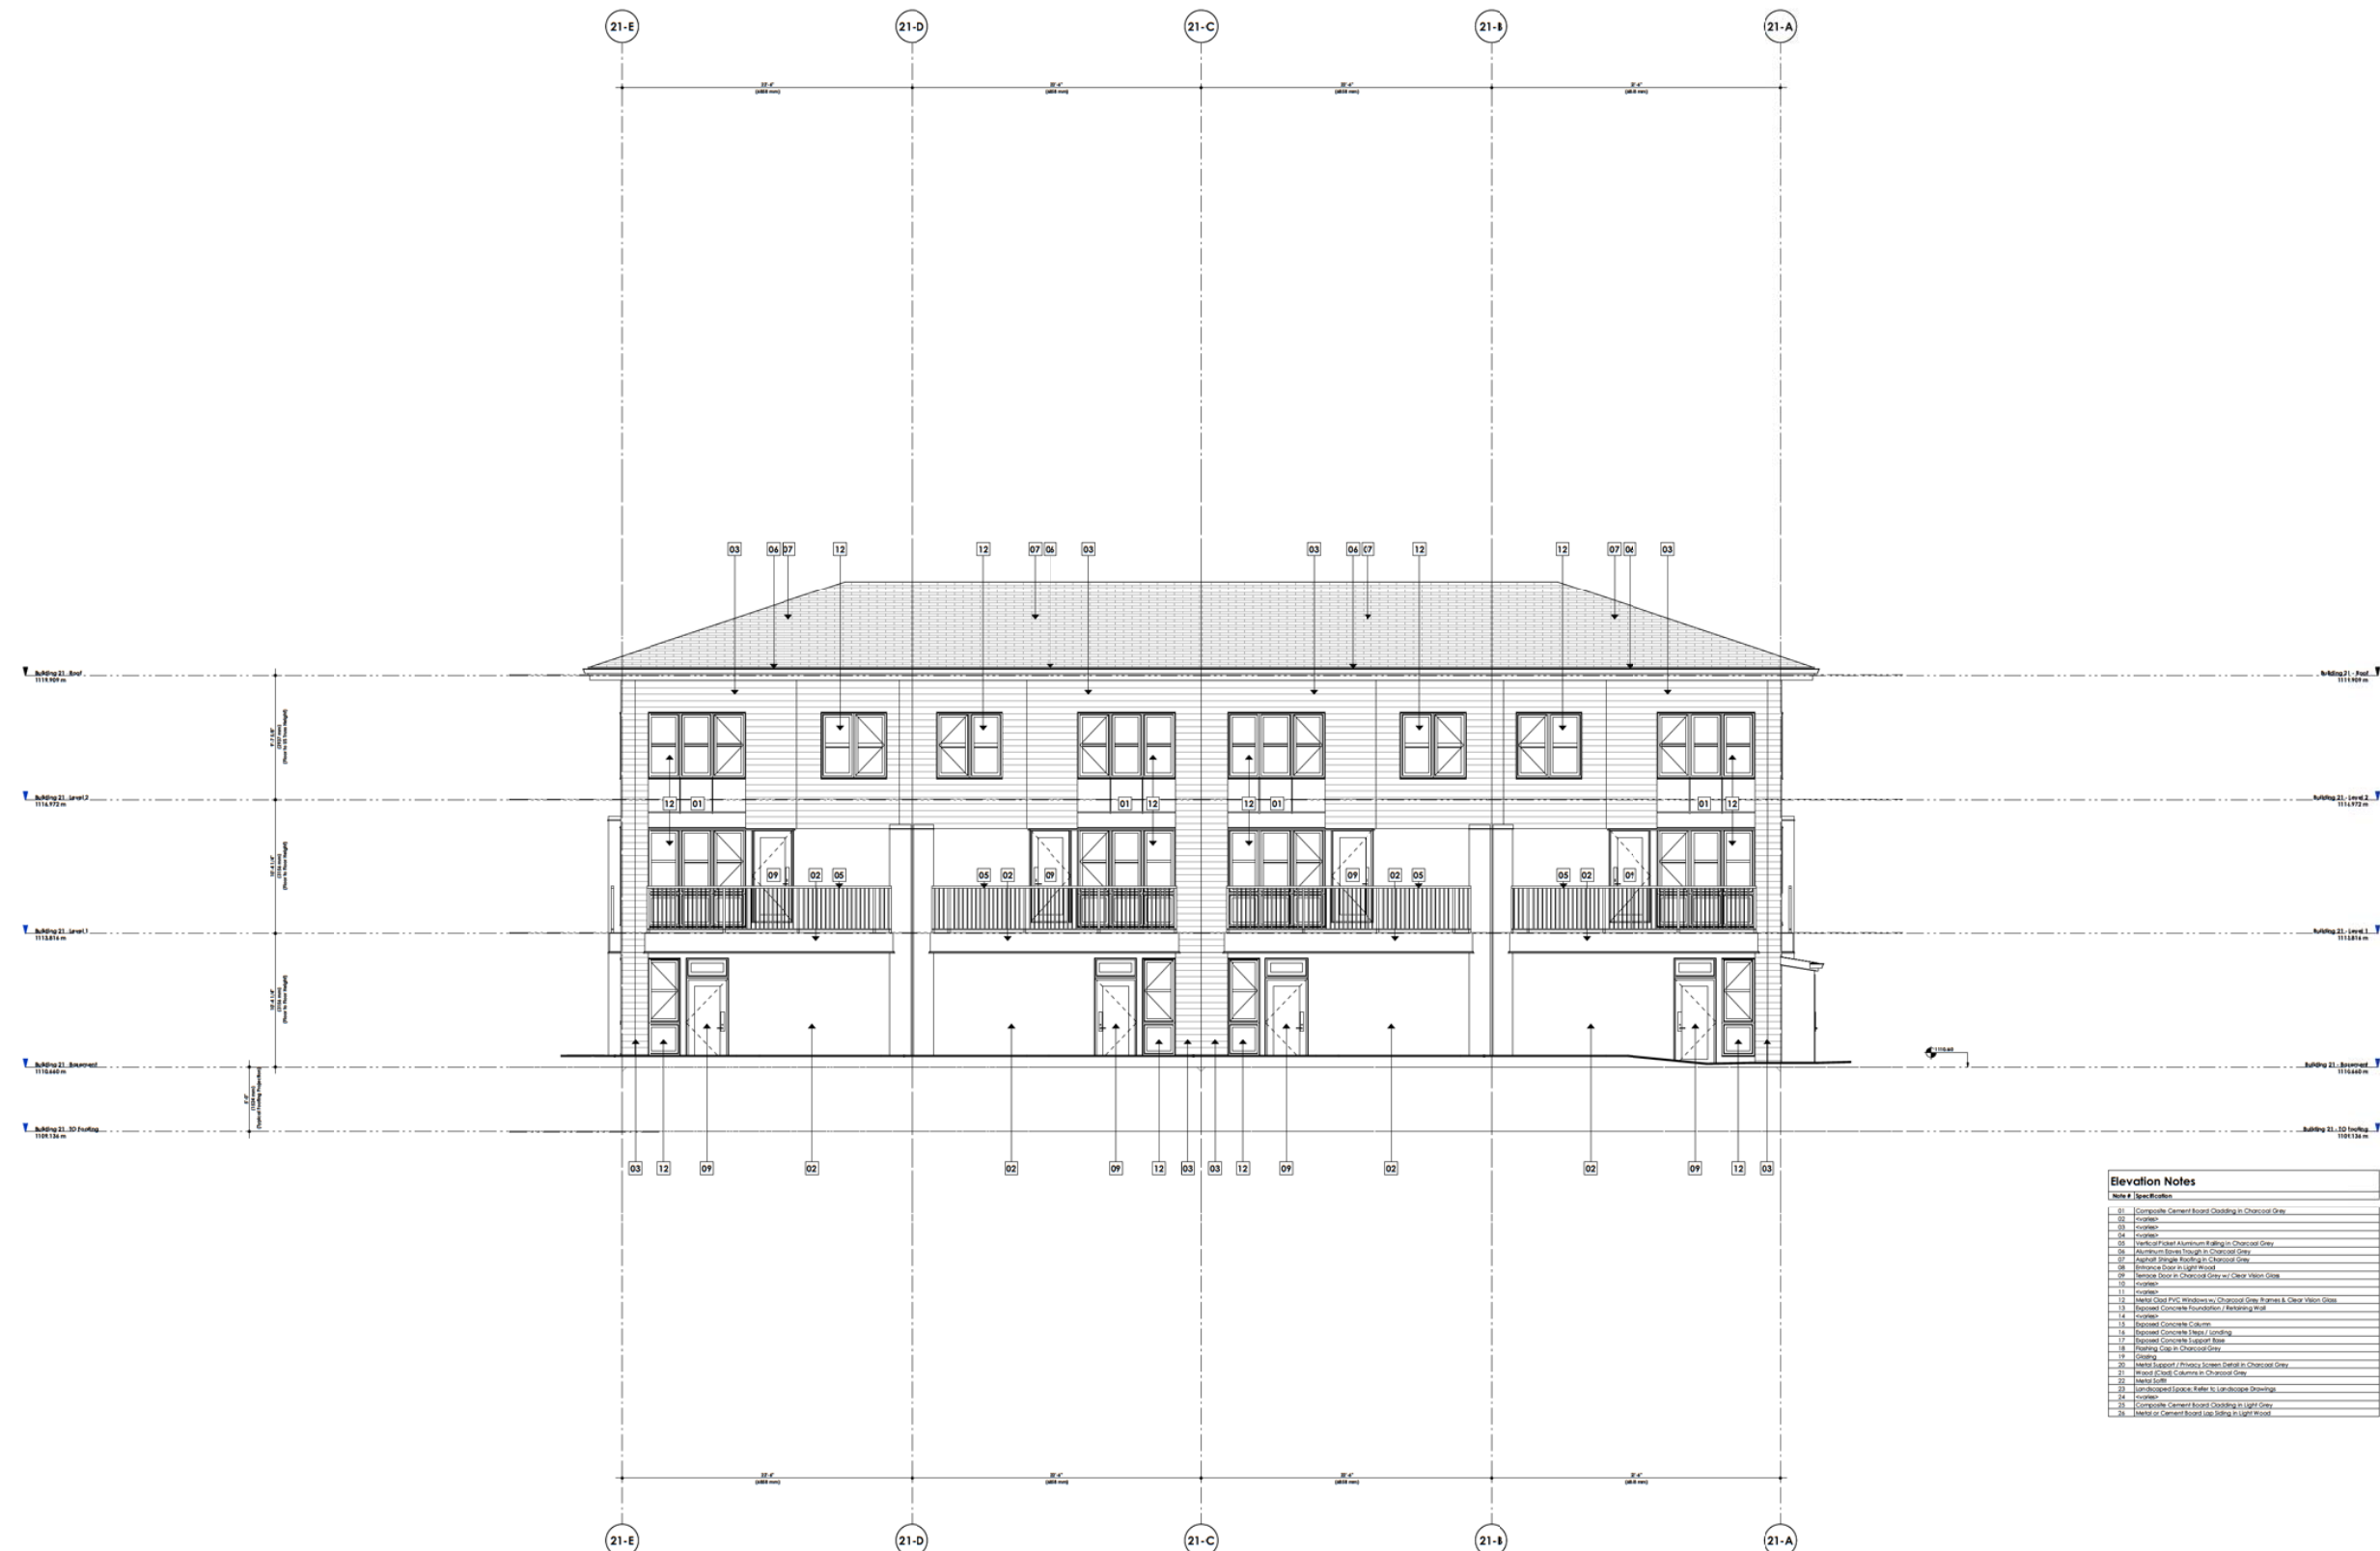[illegible][illegible]

OTR-D	22/05/09	Revised for OTR-2	GO
OTR-C	22/04/09	Issued for OTR-2	GO
OTR-B	22/04/08	Issued for OTR-2	GO
OTR-A	22/03/01	Issued for OTR-1	GO
#	Date	Revision	By

Project	
Trinity	
1453 Nc's Drive SW Calgary, Alberta, Canada Lot 11 Block 2 Mar 143 2944	
Project No.	Start Date
2020.07.18	Project_Invoice_Date
Drawn	Checked
Gregoire D.	ED

Scale
1/4" = 1'-0"

Sheet Title
**Building 21 - Elevation -
West**

Sheet No.
A402.21



DAVIGNON
MARTIN

Design: Mark Architecture & Interior Design
1000 Avenue of the Stars, Suite 100
Calgary, Alberta T2C 3C3
Canada
Tel: 403.243.1111
Fax: 403.243.1112
Email: info@davignonmartin.ca

Copyright Form, drawings, graphic representations and specifications are the property of Davignon Martin Architecture. No reproduction, in whole or in part, is permitted without the written consent of Davignon Martin Architecture. The reproduction of any part of this drawing for any purpose other than that for which it was prepared is strictly prohibited. 

The contents of this drawing are the property of Davignon Martin Architecture. No reproduction, in whole or in part, is permitted without the written consent of Davignon Martin Architecture. The reproduction of any part of this drawing for any purpose other than that for which it was prepared is strictly prohibited. 

2020/11/15

Scale
1/4" = 1'-0"


Sheet Title
Building 21 - Elevation -
North & South

Sheet No.
A403.21

Project
Trinity
1422 North Dakota St
Calgary, Alberta T2C 3C3
Lot 11 Block 2 Row 141 2944

Project No.
3000/118
Start Date
Project Issue Date
Drawn
Checked
Reviewed

DATE	BY	REVISION
2020/08/08	DAVID	Revised for DMR-2
2020/08/08	DAVID	Revised for DMR-2
2020/08/08	DAVID	Revised for DMR-2
2020/08/08	DAVID	Revised for DMR-1
2020/08/08	DAVID	Revised for DMR-1

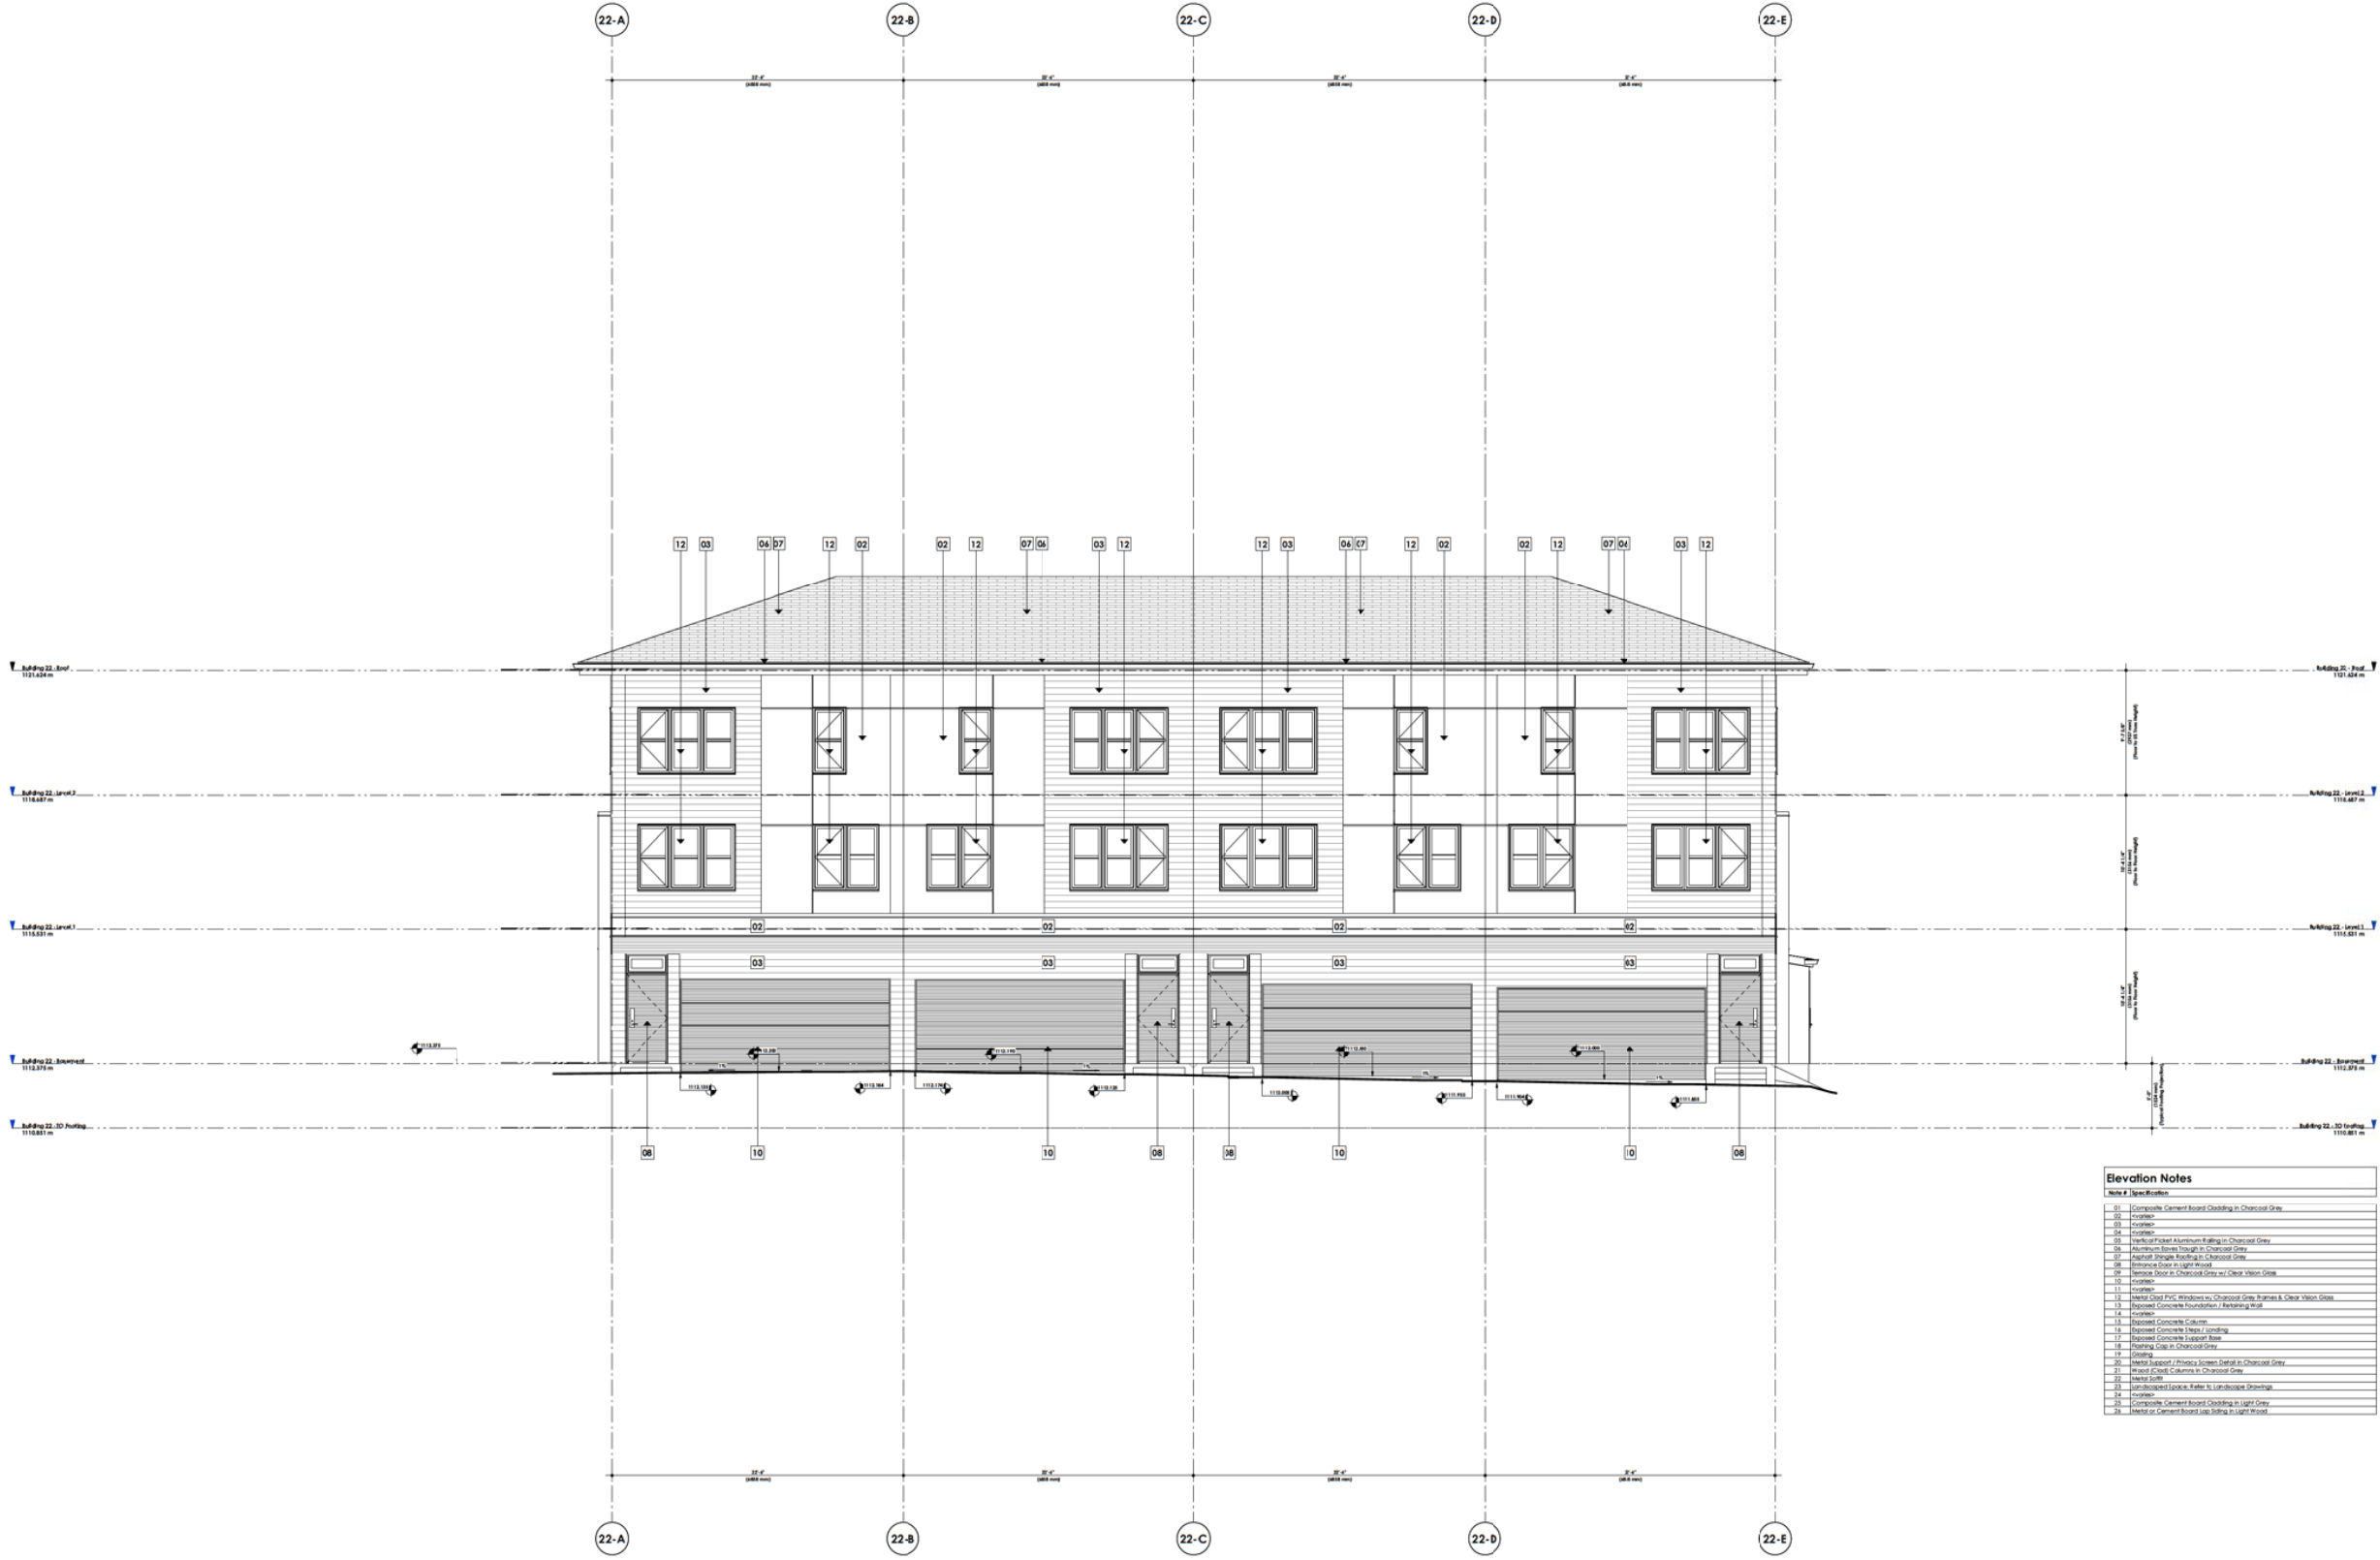

DAVIGNON
MARTIN

Design: Mark Architecture & Interior Design
1000 Avenue of the Stars, Suite 100
Calgary, Alberta T2C 3C3
Canada
Tel: (403) 243-1111
Fax: (403) 243-1112
Email: info@davignonmartin.com

Copyright Form, design, graphic representation and production are the property of Davignon Martin Architecture & Interior Design. The reproduction of this document in whole or in part without the written consent of Davignon Martin Architecture & Interior Design is prohibited. 

2020/11/15

Drawn	2020/11/15	Reviewed for DMR-2	2020/11/15
Checked	2020/11/15	Reviewed for DMR-2	2020/11/15
Approved	2020/11/15	Reviewed for DMR-2	2020/11/15
By			

Project
Trinity
1422 North Dakota St
Calgary, Alberta, Canada
Lot 11 Block 2 Row 141 2944

Project No.
3000/11/15

Start Date
Project Start Date


Drawn
Gregoire D.

Checked
MD

Scale
1/4" = 1'-0"

Sheet Title
Building 22 - Elevation - West

Sheet No.
A401.22

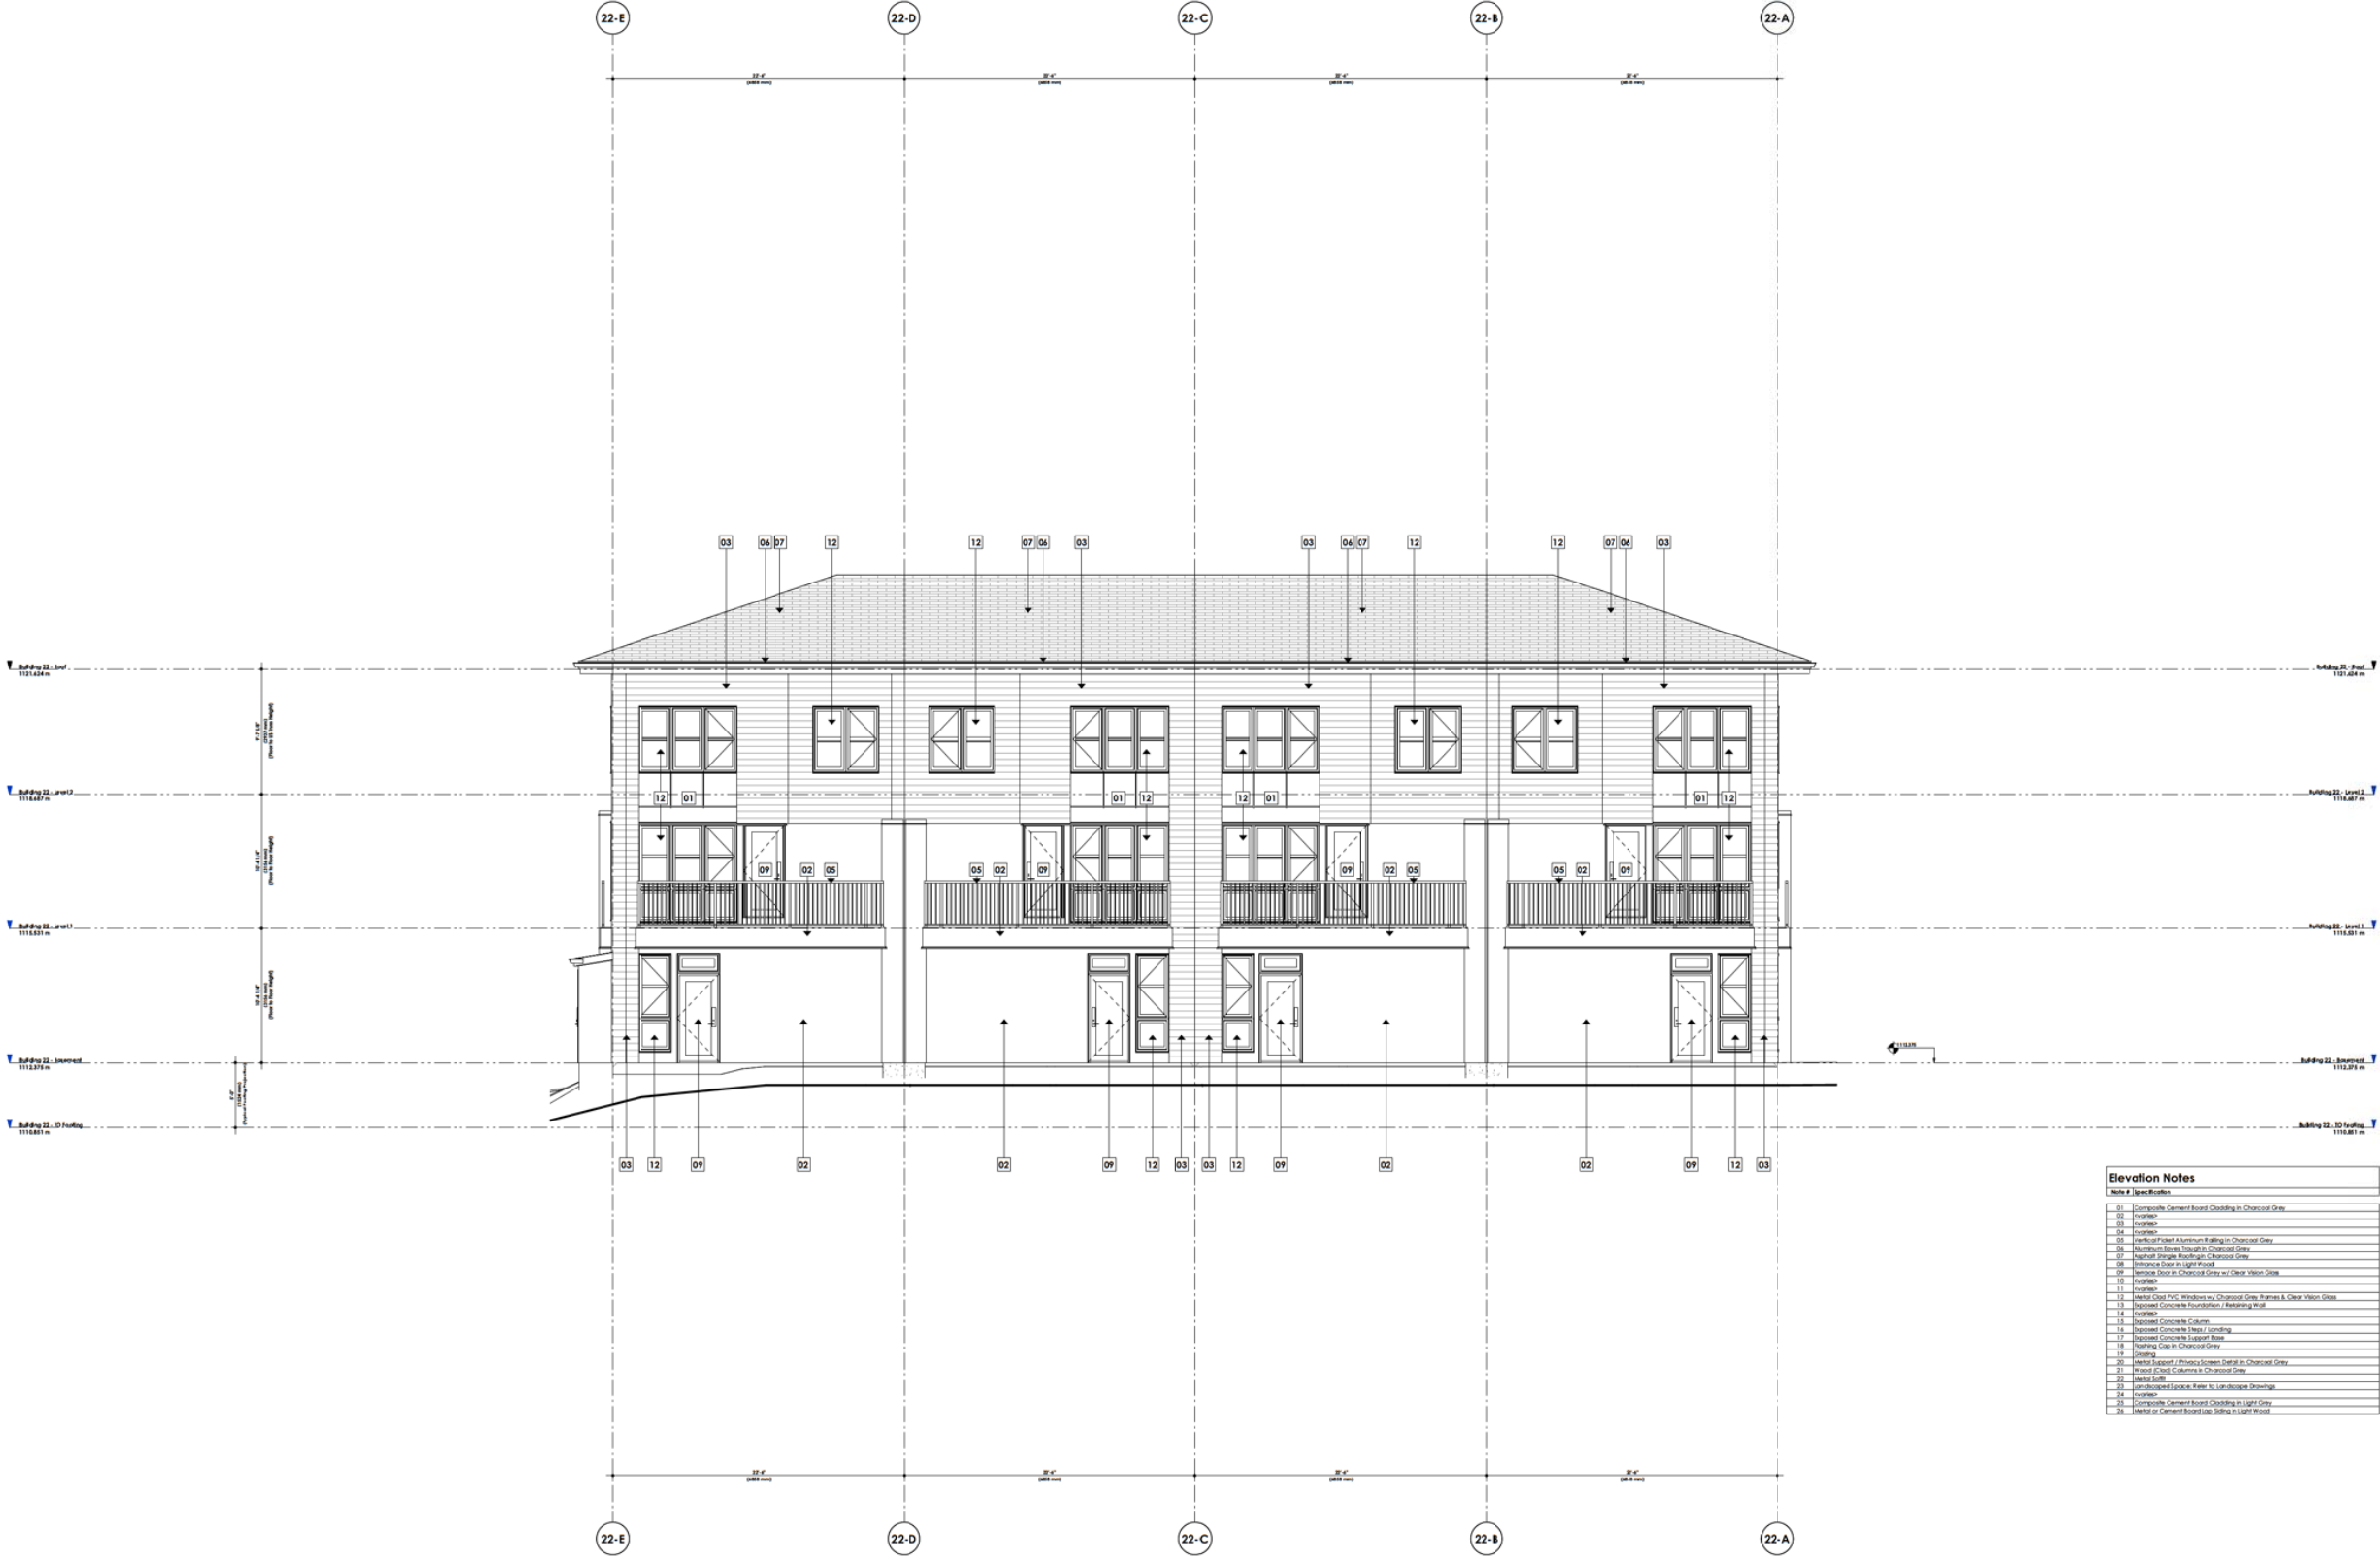

DAVIGNON
MARTIN

Design: Mark Architecture & Interior Design
1800 Avenue des Canadiens
Calgary, Alberta T2C 3C3
Tel: 403.243.1111
Fax: 403.243.1112
Email: info@dm.ca

Copyright 2020, Davignon Martin Architecture & Interior Design. All rights reserved. This drawing is the property of Davignon Martin Architecture & Interior Design. It is not to be reproduced, stored in a retrieval system, or transmitted in any form or by any means, electronic, mechanical, photocopying, recording, or by any information storage and retrieval system, without the prior written permission of Davignon Martin Architecture & Interior Design. The user of this drawing is responsible for obtaining all necessary permits and approvals from the appropriate authorities. The user is also responsible for ensuring that the drawing is used in accordance with the terms of the license agreement. The user is not to be held responsible for any errors or omissions in this drawing. The user is also responsible for ensuring that the drawing is used in accordance with the terms of the license agreement. The user is not to be held responsible for any errors or omissions in this drawing.

2020///15

2020///15

DATE	2020/09/09	REVISION	Revised for DMR-2	BY
DATE	2020/09/09	REVISION	Revised for DMR-3	BY
DATE	2020/09/09	REVISION	Revised for DMR-2	BY
DATE	2020/09/09	REVISION	Revised for DMR-1	BY

Project
Trinity
1422 North Dakota St
Calgary, Alberta, Canada
Lot 11 Block 2 Row 141 2944
Project No.
3000/116
Drawn
Gregoire D.
Start Date
Project Issue Date
Checked
KD

Scale
1/4" = 1'-0"
Sheet Title
Building 22 - Elevation - East
Sheet No.
A402.22



**DAVIGNON
MARTIN**

Design: Mark Architecture & Interior Design
1000 Avenue Road, Suite 100
Calgary, Alberta T2C 3C3
Canada
Tel: 403.243.1111
Fax: 403.243.1112
Email: info@davignonmartin.ca
Website: www.davignonmartin.ca

2020/11/15

Project:
Trinity
1422 North 24th St
Calgary, Alberta T2C 3C3
Lot 11 Block 2 Plan 141 2944

Scale:
1/4" = 1'-0"

Sheet Title:
Building 22 - Elevation -
North & South

Sheet No.:
A403.22

Project No.:
3000/118

Start Date:
2020/11/15

Drawn:
Gregoire D.

Checked:
MD

Table:
Rev | Date | Description | By | Appr |
1 | 2020/11/15 | Initial Design | G.D. | M.D. |
2 | 2020/11/15 | Revised for CDR-2 | G.D. | M.D. |
3 | 2020/11/15 | Revised for CDR-3 | G.D. | M.D. |
4 | 2020/11/15 | Revised for CDR-4 | G.D. | M.D. |
5 | 2020/11/15 | Revised for CDR-5 | G.D. | M.D. |
6 | 2020/11/15 | Revised for CDR-6 | G.D. | M.D. |
7 | 2020/11/15 | Revised for CDR-7 | G.D. | M.D. |
8 | 2020/11/15 | Revised for CDR-8 | G.D. | M.D. |
9 | 2020/11/15 | Revised for CDR-9 | G.D. | M.D. |
10 | 2020/11/15 | Revised for CDR-10 | G.D. | M.D. |

DAVIGNON MARTIN

DesignMatters Architecture & Interior Design
HqHQ // www.designmatters.ca/

Colours [PG]
2018 // 2019 // 2020
Colours: Albert 703 3C3

Tapestry
30 // 30.1 // 31
Tapestry: Ontario M&M 3C3

Copyright Text, design, graphic representation and specifications are intellectual property, whether the project is awarded or not and shall remain the property of DesignMatters Architecture. The words and phrases used in this publication are trademarks of DesignMatters Architecture and are used in accordance with the trademark laws of the Province of Ontario and the laws of the United States of America and other countries.

Exempt for information purposes, the photos, illustrations, drawings, graphics, representations and specifications included in this publication are the property of DesignMatters Architecture and shall remain the property of DesignMatters Architecture. The words and phrases used in this publication are trademarks of DesignMatters Architecture and are used in accordance with the trademark laws of the Province of Ontario and the laws of the United States of America and other countries.

The construction of walls, alterations and specifications are preliminary and for information purposes only. 

2020///5

DTR-O	22/05/09	Revised for DTR-2	GO
DTR-C	22/04/29	Issued for DTR-2	GO
DTR-B	22/04/06	Issued for DTR-2	GO
DTR-A	22/03/21	Issued for DTR-1	GO
#	Date	Revisions	By


Project	
Trinity	
1453 Mac's Drive SW Calgary, Alberta, Canada Lot 11 Block 2 Mar 141 2944	
Project No.	Start Date
2020//7/5	Project_Leave_Date
Drawn	Checked
Gregoire D.	RD

Scale
1/4" = 1'-0"

Sheet Title
Building 23 - Elevation - North

Sheet No.
A401.23



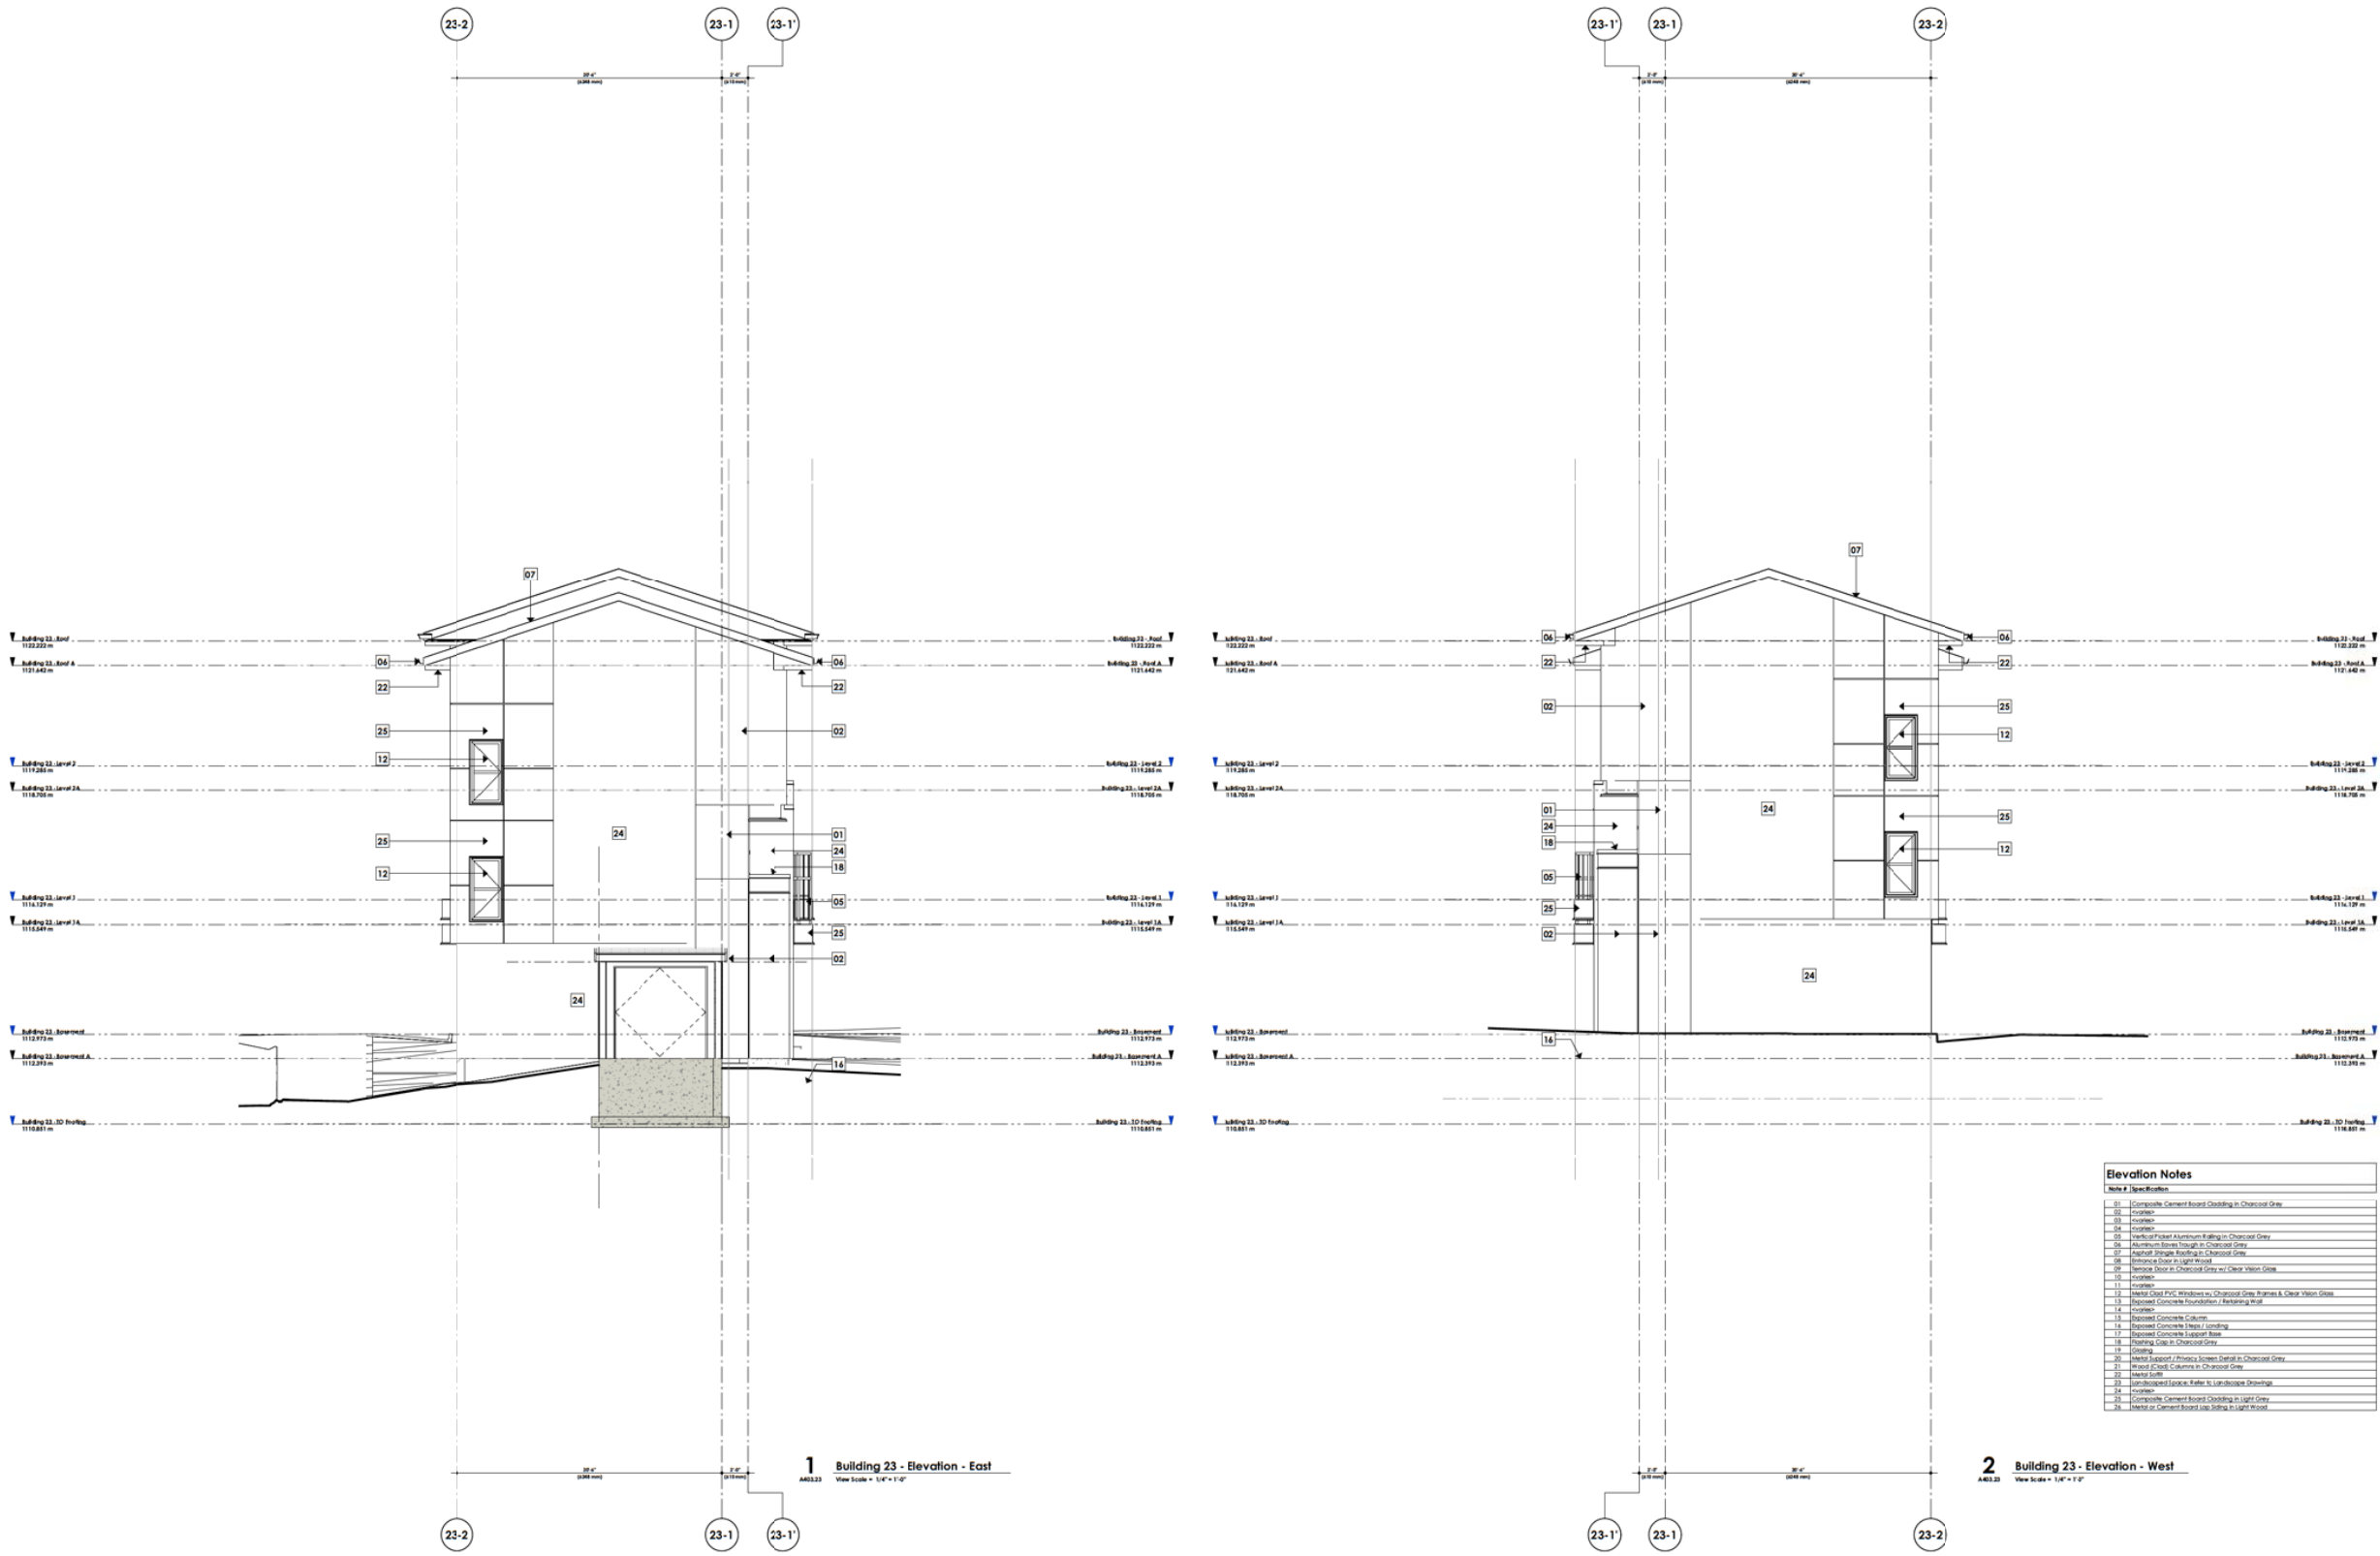

DAVIGNON
MARTIN

Design Made Architecture & Interior Design
1000 Avenue of the Americas
Calgary, Alberta T2C 3C3
Canada
Tel: 403.243.1111
Fax: 403.243.1112
Email: info@dmad.ca

Copyright Form, drawings, graphic representations and specifications are the property of Design Made Architecture & Interior Design. No part of this document may be reproduced, stored in a retrieval system, or transmitted in any form or by any means, electronic, mechanical, photocopying, recording, or by any information storage and retrieval system, without the prior written permission of Design Made Architecture & Interior Design. The user of this document is authorized to use the information contained herein for the project for which it was prepared. The user is responsible for obtaining all necessary permits and approvals for the project. The user is also responsible for ensuring that the information contained herein is used in accordance with the applicable laws and regulations. The user is not authorized to use the information contained herein for any other purpose. The user is also responsible for ensuring that the information contained herein is used in accordance with the applicable laws and regulations. The user is not authorized to use the information contained herein for any other purpose.

2020/11/15



DAVIGNON
MARTIN

Design Made Architecture & Interior Design
1800 Avenue des Canadiens
Calgary, Alberta T2C 3C3
Canada
2020/11/15

Copyright 2020, Davignon Martin Architecture & Interior Design. All rights reserved. This drawing is the property of Davignon Martin Architecture & Interior Design. It is not to be reproduced, stored in a retrieval system, or transmitted in any form or by any means, electronic, mechanical, photocopying, recording, or by any information storage and retrieval system, without the prior written permission of Davignon Martin Architecture & Interior Design. The user of this drawing is responsible for obtaining all necessary permits and approvals from the appropriate authorities. The user of this drawing is also responsible for ensuring that the drawing is used in accordance with the terms of the license agreement. 

Project
Trinity
1422 North Drive SW
Calgary, Alberta, Canada
Lot 11 Block 2 Row 141 2944

Project No.
3000/118
Start Date
Project Issue Date
Drawn
Checked
Reviewed

Scale
1/4" = 1'-0"
Sheet Title
Building 24 - Elevation -
North - Dependent 1
Sheet No.
A401-1.24

DATE	2020/09	REVISION	2020/09	BY
DATE	2020/09	REVISION	2020/09	BY
Evaluation Notes

Notes & Discussion

1. Geographic Element Board Creating in Charnoff Gray
2. *repeated*
3. *repeated*
**DAVIGNON
MARTIN**

Copyright Form: descriptive, graphic representations and specifications for the design of a building or other structure, or a part or element thereof, that remains the property of Davignon Martin Architects Inc. The materials and drawings are the property of Davignon Martin Architects Inc. and are not to be reproduced, stored in a retrieval system, or transmitted in any form or by any means, electronic, mechanical, photocopying, recording, or by any information storage and retrieval system, without the prior written permission of Davignon Martin Architects Inc. The materials and drawings are the property of Davignon Martin Architects Inc. and are not to be reproduced, stored in a retrieval system, or transmitted in any form or by any means, electronic, mechanical, photocopying, recording, or by any information storage and retrieval system, without the prior written permission of Davignon Martin Architects Inc.

Davignon Martin Architects Inc. Interior Design
<https://www.davignonmartin.ca/>

Coligny (PQ)
 1315 rue J. K. Bell
 Coligny, Alberta T0J 3C3

Toronto
 90 Conestoga
 Toronto, Ontario M4M 3C3

DTR-D	22/05/09	Revised for DTR-2	GO
DTR-C	22/04/09	Issued for DTR-2	GO
DTR-B	22/04/08	Issued for DTR-2	GO
DTR-A	22/03/21	Issued for DTR-1	GO
A	Order	Production	Rev

Project	
Trinity	
1453 Mac's Drive SW Category: Alberta, Canada Lot 11 Block 2 Ror 143 2944	
Project No.	Start Date
2020/1/15	Project_Raise_Date
Drawn	Checked
Grounded In	NO

Scale
1/4" = 1'-0"

Sheet Title
**Building 24 - Elevation -
North - Dependent 2**

Sheet No.
A401-2.24

[illegible]

DTR-D	22/05/09	Revised for DTR-2	GO
DTR-C	22/04/09	Issued for DTR-2	GO
DTR-B	22/04/08	Issued for DTR-2	GO
DTR-A	22/03/07	Issued for DTR-1	GO
A	Date	Revision	By

Project	
Trinity	
1453 Mac's Drive SW Category: Alberta, Canada Lot 11 Block 2 Ror 143 2944	
Project No.	Start Date
2020/1/15	Project_Raise_Date
Drawn	Checked
Grounded In	NO

Scale
1/4" = 1'-0"

Sheet Title
**Building 24 - Elevation -
South - Dependent 1**

Sheet No.
A402-1.24



**DAVIGNON
MARTIN**

Designers Martin Architecture & Interior Design
<http://www.davignonmartin.ca/>

Calgary (HQ)
237 8 Ave SE #40
Calgary, Alberta T2G 3C3

Toronto
30 Carroll St.
Toronto, Ontario M4M 3G3

Copyright Plans, drawings, graphic representations and specifications are instruments of service, whether the project is awarded or not that remain the property of Designstorm Architects. They may not be copied, reproduced, modified, or used in any way without the written graphic representations and specifications for information and reference in connection with the project and/or any other project. Except for reference purposes, the plans, drawings, drawings, graphic representations and specifications shall not be used for others or alterations to the project or any other project. All parts of these drawings and not be reproduced or used without the permission of the Designstorm Architects.

The contractor shall verify all dimensions and specifications before and during the construction project. Any errors, omissions and misunderstanding must be reported to the Architect.


2020///15

Project
Trinity
1453 Neo's Drive SW
Calgary, Alberta, Canada
Lot 11 Block 2 Mar 161 2944
Project No.
2020/0718
Drawn
Author

Scale
1/4" = 1'-0"

Sheet Title
**Building 24 - Elevation -
South - Dependent 2**

Sheet No.
A402-2.24

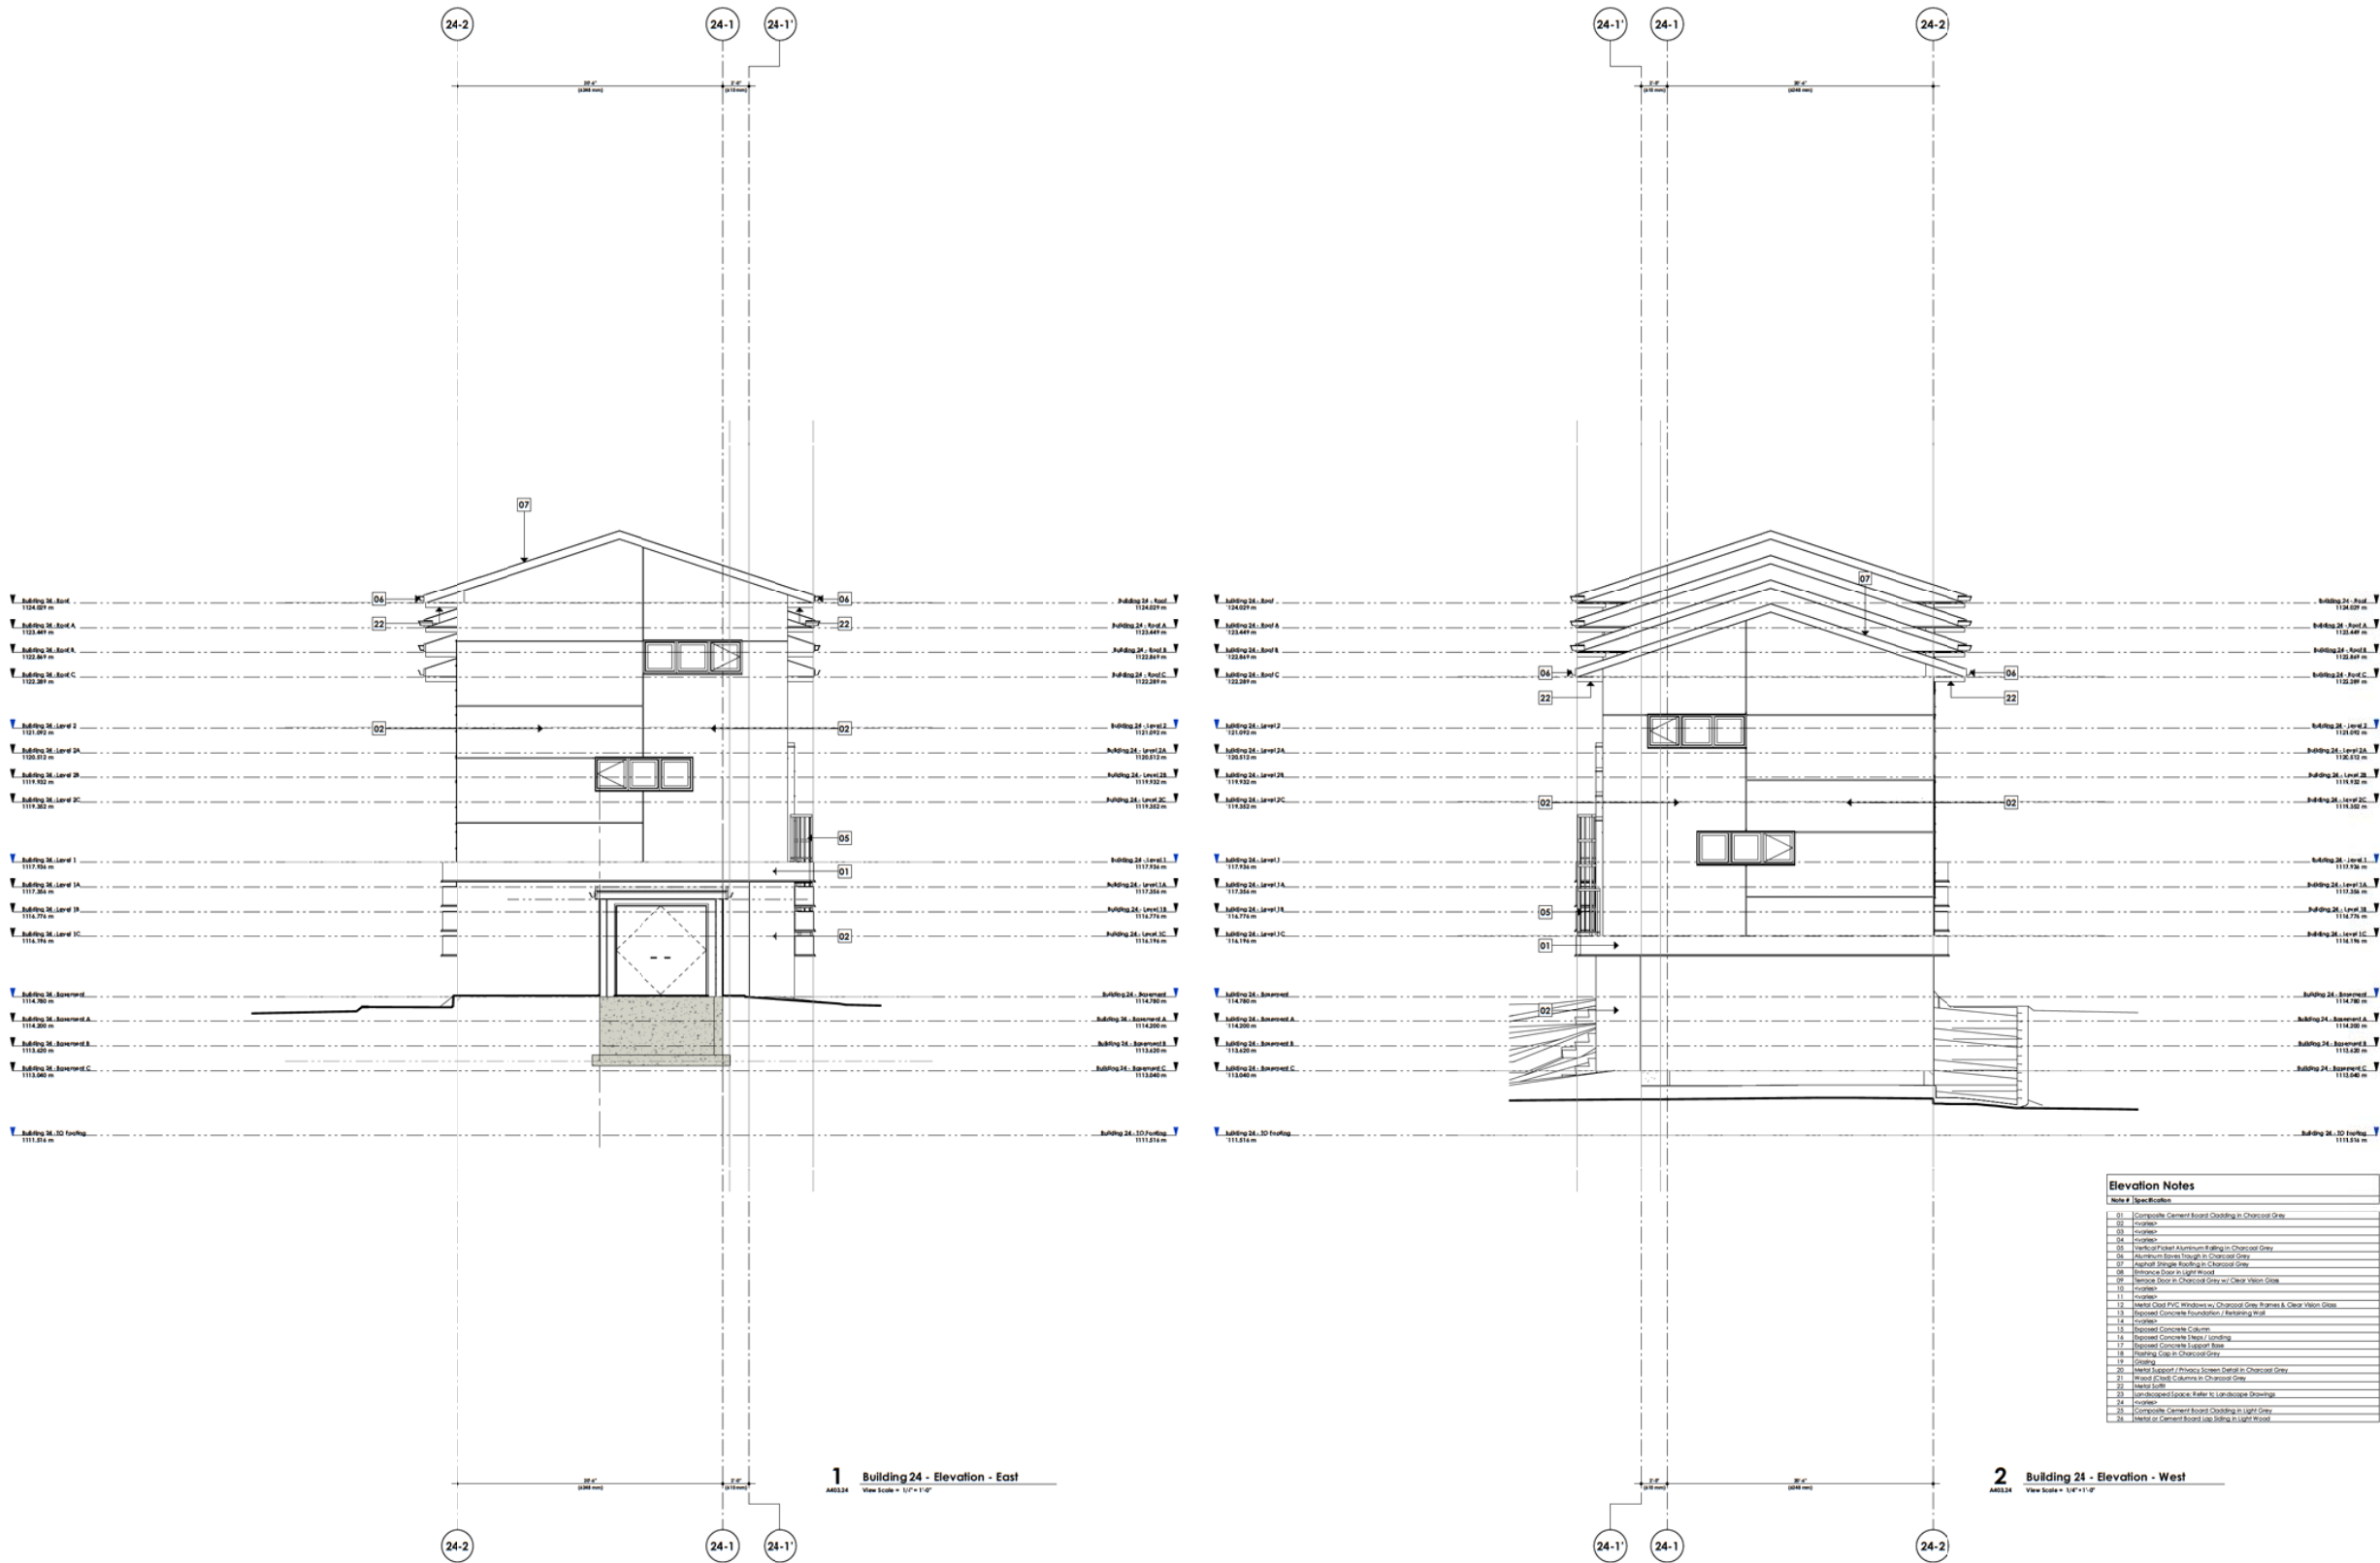

[illegible]



DAVIGNON
MARTIN

Design Made Architecture & Interior Design
1000 Avenue of the Stars, Suite 1000
Calgary, Alberta T2C 3C3
Canada
Tel: 403.243.1111
Fax: 403.243.1112
Email: info@dmad.ca

2020/11/15

Copyright 2020. All rights reserved. This drawing is the property of Design Made Architecture & Interior Design. It is not to be reproduced, stored in a retrieval system, or transmitted in any form or by any means, electronic, mechanical, photocopying, recording, or by any information storage and retrieval system, without the prior written permission of Design Made Architecture & Interior Design. The information contained herein is for informational purposes only and does not constitute an offer of any financial product or service. 

Project
Trinity
1422 North Dakota St
Calgary, Alberta T2C 3C3
Tel: 403.243.1111

Scale
1/4" = 1'-0"

Sheet Title
Building 25 - Elevation -
South

Sheet No.
A402.25

Project No.
3000/1118

Start Date
Project Start Date

Drawn
Gregoire D.

Checked
RD

Revised
By





**DAVIGNON
MARTIN**

Copyright Form: descriptive, graphic representations and specifications are required to protect the intellectual property of the architect. The architect retains the copyright of all drawings and documents. The architect's drawings and documents are the property of the architect and are not to be reproduced, copied, or distributed without the architect's written consent. 

Design/Build: Architecture & Interior Design
<http://www.davignonmartin.ca/>

Calgary [302]
 111 8 Ave. S. 4th Fl.
 Calgary, Alberta T2G 3C3

Toronto
 90 Connel St.
 Toronto, Ontario M4M 3C3

2020///15

DTR-O	22/05/09	Revised for DTR-2	GO
DTR-C	22/04/29	Issued for DTR-2	GO
DTR-B	22/04/06	Issued for DTR-2	GO
DTR-A	22/03/21	Issued for DTR-1	GO
#	Date	Revisions	By

Project	
Trinity	
1453 Main Drive SW Calgary, Alberta, Canada	
Lot 11 Block 2 Ror 141 2944	
Project No.	Start Date
2020/07/16	Project_know_date
Drawn	Checked
Gregoire D.	RD

Scale
1/4" = 1'-0"

Sheet Title
**Building 26 - Elevation -
South**

Sheet No.
A401.26



**DAVIGNON
MARTIN**

Design Made Architecture & Interior Design
1800 Avenue des Canadiens
Calgary, Alberta T2C 3C3

2020/11/15

Copyright 2020. All rights reserved. This drawing is the property of Design Made Architecture & Interior Design. It is not to be reproduced, stored in a retrieval system, or transmitted in any form or by any means, electronic, mechanical, photocopying, recording, or by any information storage and retrieval system, without the prior written permission of Design Made Architecture & Interior Design. The user of this drawing is responsible for obtaining all necessary permits and approvals from the appropriate authorities. The user is also responsible for ensuring that the drawing is used in accordance with the terms of the license agreement. The user is not to be held responsible for any errors or omissions in this drawing. The user is also responsible for ensuring that the drawing is used in accordance with the terms of the license agreement. The user is not to be held responsible for any errors or omissions in this drawing.

Scale
1/4" = 1'-0"

Sheet Title
Building 26 - Elevation - North

Sheet No.
A402.26

Project
Trinity
1422 North 24th St
Calgary, Alberta, Canada
Lot 11 Block 2 Plan 141 2944

Project No.
3000/116

Start Date
2020/11/15

Project Lead
Gregory D.


Drawn
Gregory D.

Checked
RD

Scale
1/4" = 1'-0"

Sheet Title
Building 26 - Elevation - North

Sheet No.
A402.26

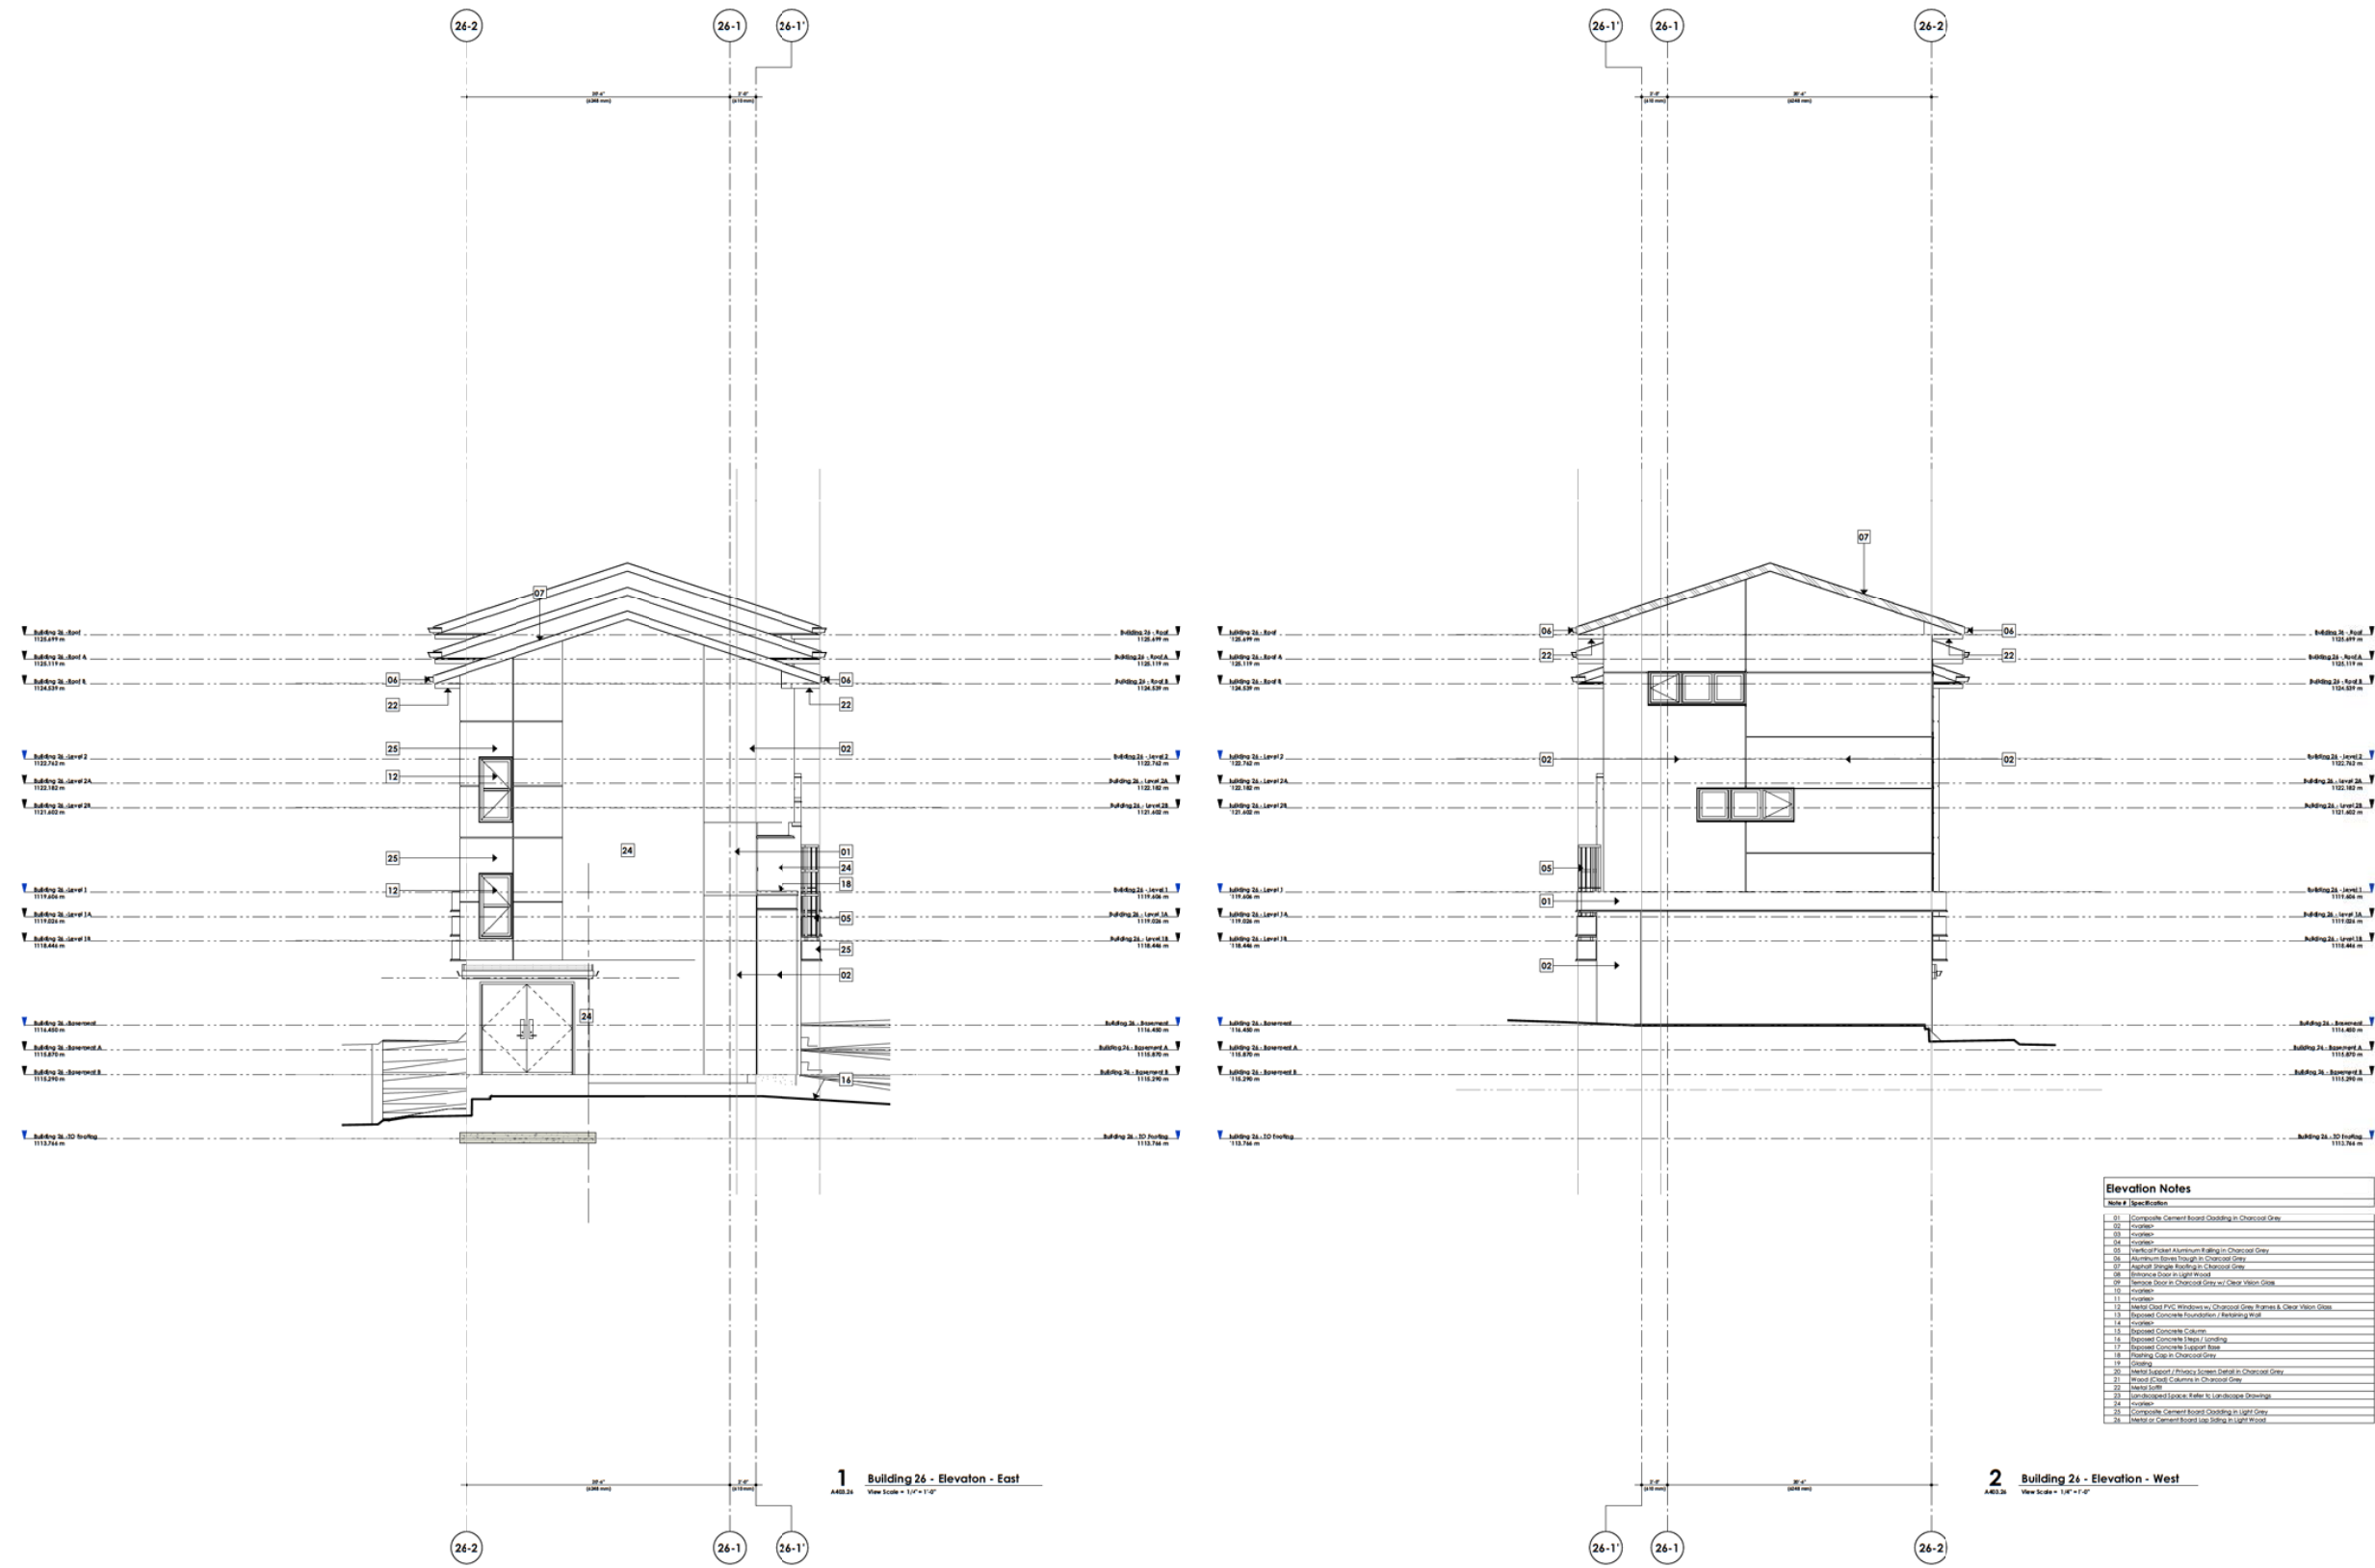

DAVIGNON MARTIN

DesignMatters Architecture & Interior Design
HqHQ // www.designmatters.ca/

Colours [PG]
2018 // 2019 // 2020
Colours: Albert 705 3C3

Tapestries
30 // 30 // 30
Tapestries: Central/MH 3C3

Copyright: Fine, design, graphic representation and specifications to interior elements, whether the project is executed or not. All rights reserved. DesignMatters Architecture & Interior Design is the owner of the intellectual property of the project. The design is not to be reproduced, copied, or used in any way without the written consent of DesignMatters Architecture & Interior Design. All rights reserved. For information purposes, the design is intended to be a guide and not a final product. The design is not to be used for any other purpose without the written consent of DesignMatters Architecture & Interior Design. The construction of the work, all alterations and modifications are subject to the approval of DesignMatters Architecture & Interior Design. The design is not to be used for any other purpose without the written consent of DesignMatters Architecture & Interior Design. The design is not to be used for any other purpose without the written consent of DesignMatters Architecture & Interior Design.

2020///5


DTR-O	22/05/09	Revised for DTR-2	GO
DTR-C	22/04/29	Issued for DTR-2	GO
DTR-B	22/04/06	Issued for DTR-2	GO
DTR-A	22/03/21	Issued for DTR-1	GO
#	Date	Revisions	By

Project	
Trinity	
1453 Mac's Drive SW	
Calgary, Alberta, Canada	
Lot 11 Block 2 Plan 141 2944	
Project No.	Start Date
2020//7/5	Project_Leave_Date
Drawn	Checked
Greggale D.	RD

Scale
1/4" = 1'-0"

Sheet Title
**Building 26 - Elevation -
East and West**

Sheet No.
A403.26

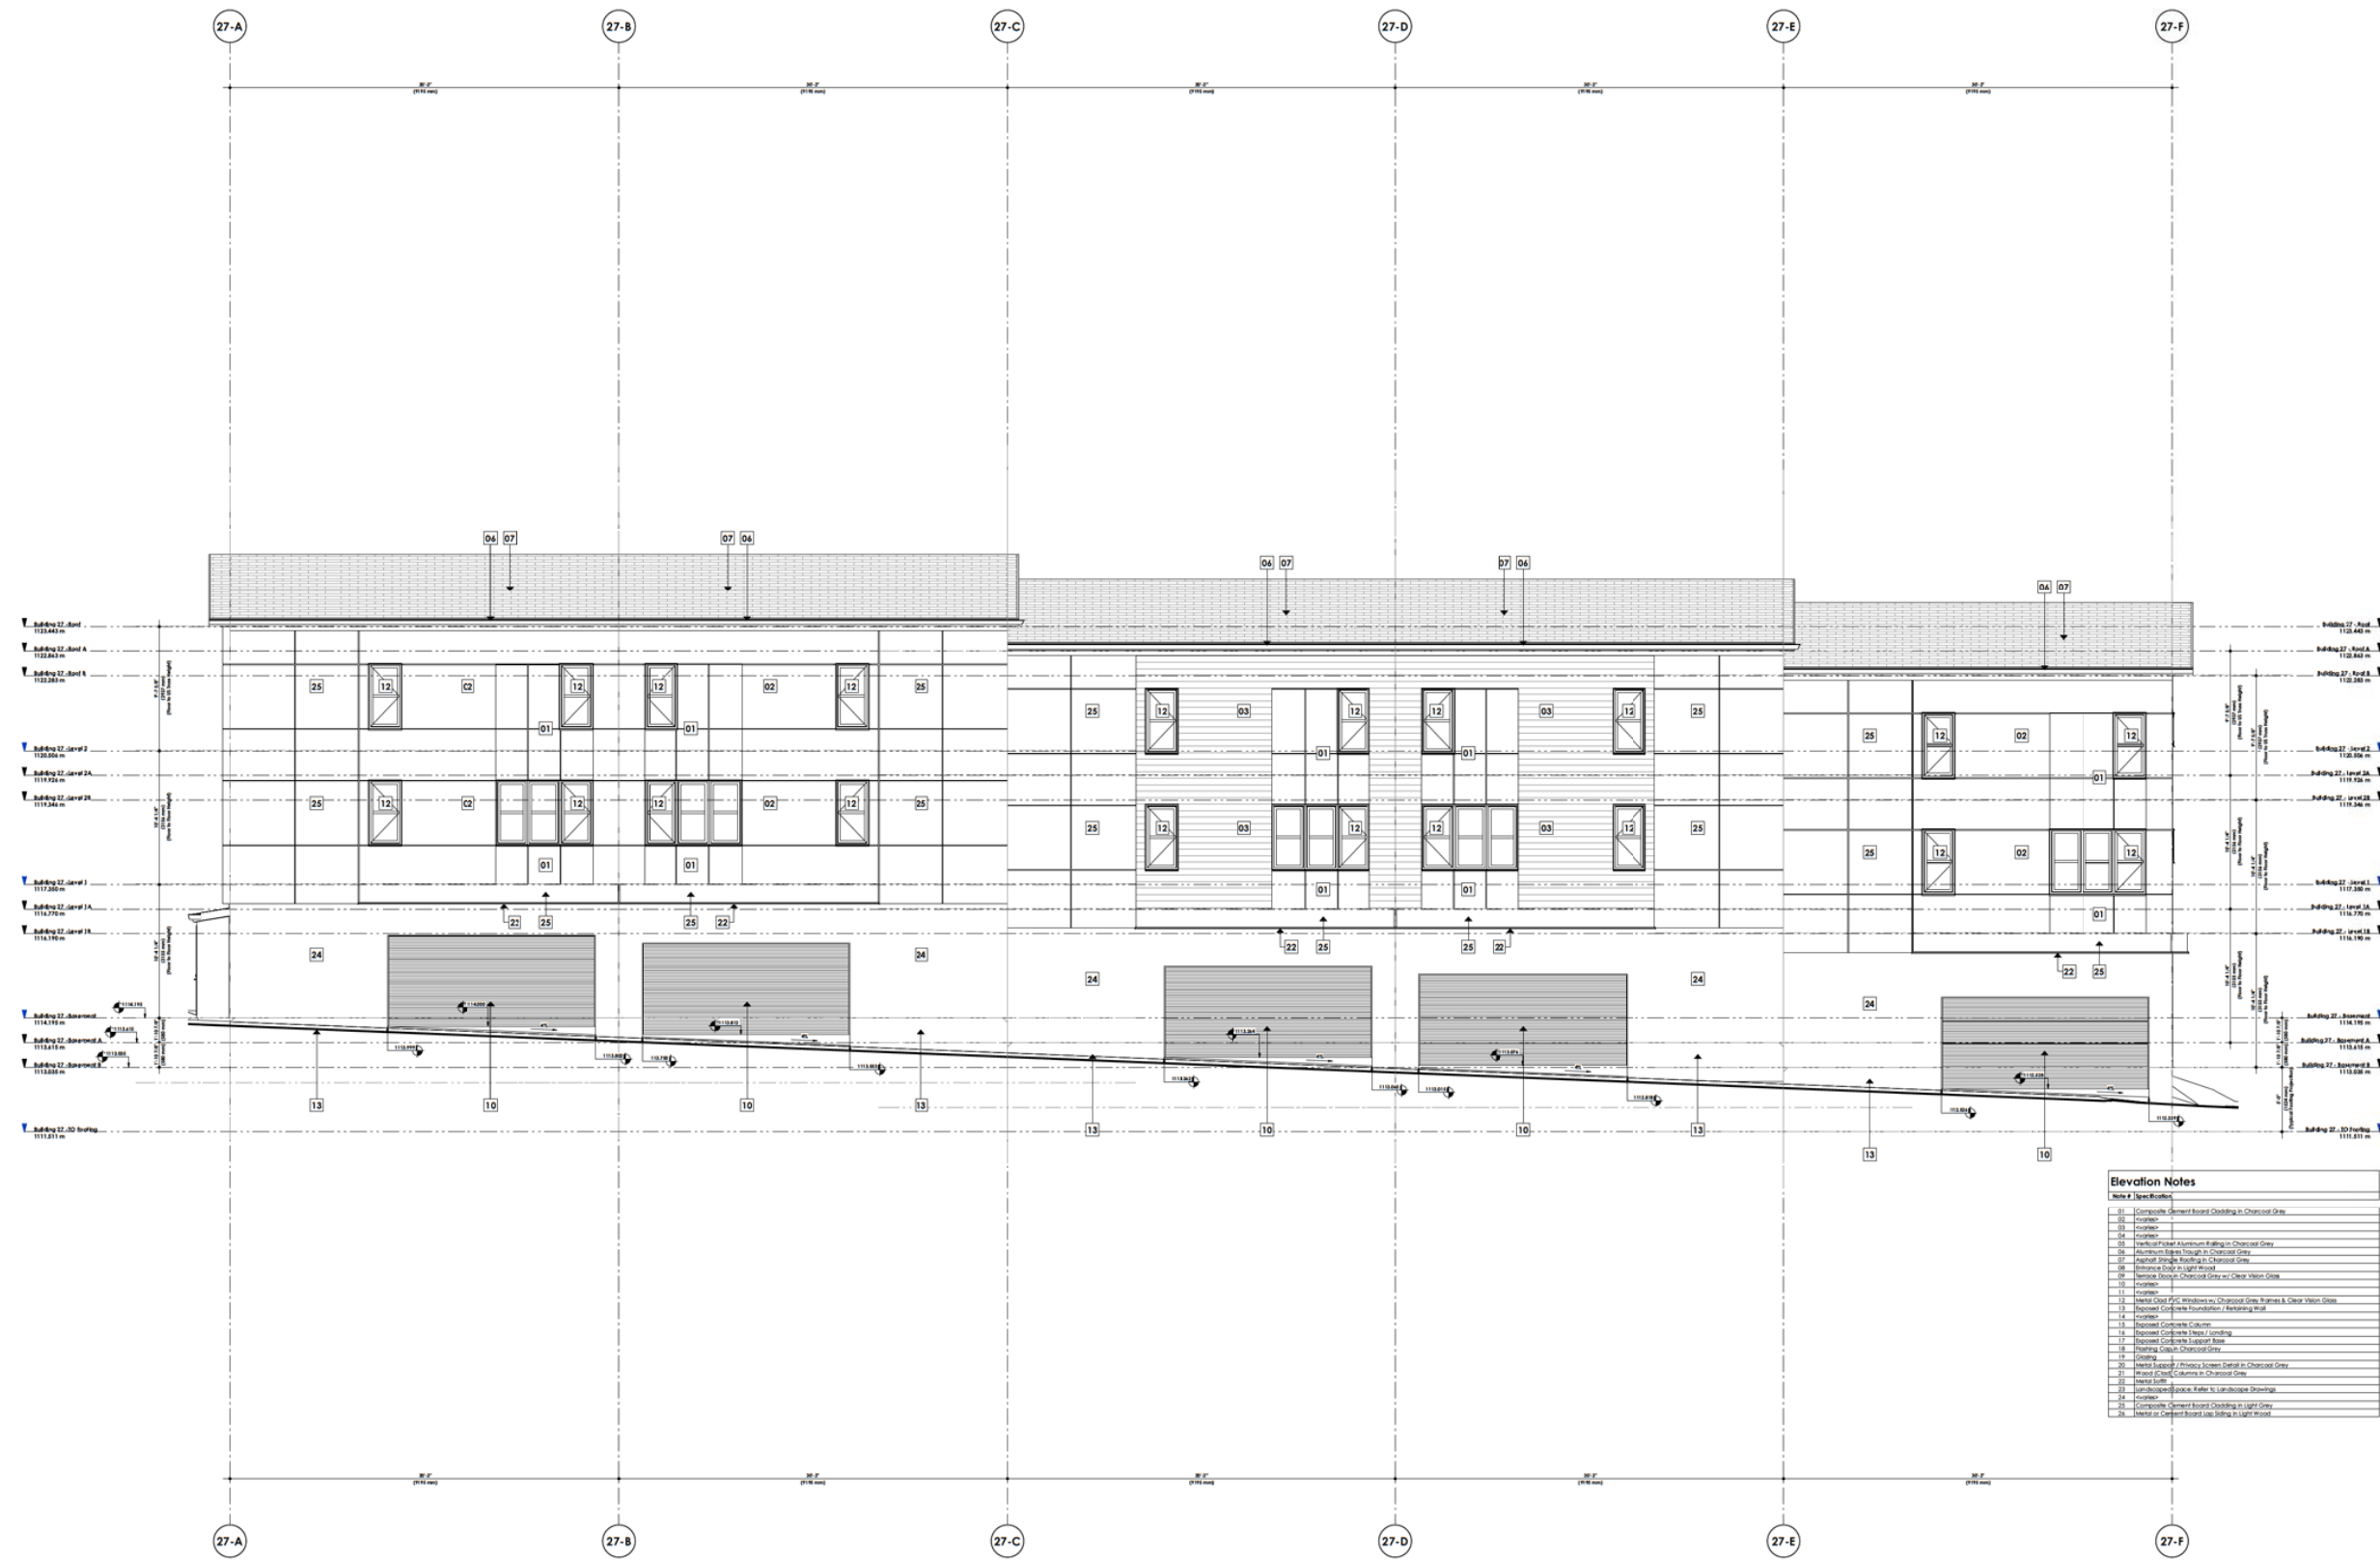[illegible]

DTR-D	22/05/09	Revised for DTR-2	GO
DTR-C	22/04/09	Issued for DTR-2	GO
DTR-B	22/04/08	Issued for DTR-2	GO
DTR-A	22/03/07	Issued for DTR-1	GO
A	Index	Revision	By

Project	
Trinity	
1453 Mac's Drive SW Category: Alberta, Canada Lot 11 Block 2 Ror 143 2944	
Project No.	Start Date
2020//15	Project_Raise_Date
Drawn	Checked
Grounded In	NO

Scale
1/4" = 1'-0"

Sheet Title
**Building 27 - Elevation -
South**

Sheet No.
A401.27



Elevation Notes	
Note #	Specification
01	Composite Cement Board Cladding in Charcoal Grey
02	Corten
03	Corten
04	Corten
05	Hardcoat Powder Aluminum Cladding in Charcoal Grey
06	Hardcoat Powder Aluminum Cladding in Charcoal Grey
07	Asphalt Single Siding in Charcoal Grey
08	Asphalt Single Siding in Light Grey
09	Asphalt Single Siding in Charcoal Grey w/ Clear Vision Glass
10	Corten
11	Corten
12	Hard Coat PVC Windows w/ Charcoal Grey Frames & Clear Vision Glass
13	Repointed Concrete Foundation / Retaining Wall
14	Repointed Concrete Columns
15	Repointed Concrete Steps / Landing
16	Repointed Concrete Support Base
17	Repointed Concrete Cladding
18	Repointed Concrete Cladding
19	Gravel
20	Repointed Concrete / Brickwork Screen Detail in Charcoal Grey
21	Repointed Concrete Columns in Charcoal Grey
22	Repointed Concrete Columns in Charcoal Grey
DAVIGNON
MARTIN

Design Made Architecture & Interior Design
1000 Avenue of the Stars, Suite 1000
Calgary, Alberta T2C 3C3
Canada
Tel: 403.243.1111
Fax: 403.243.1112
Email: info@dmad.ca

Copyright 2020, Davignon Martin Architecture & Interior Design. All rights reserved. This drawing is the property of Davignon Martin Architecture & Interior Design. It is not to be reproduced, stored in a retrieval system, or transmitted in any form or by any means, electronic, mechanical, photocopying, recording, or by any information storage and retrieval system, without the prior written permission of Davignon Martin Architecture & Interior Design. The user of this drawing is responsible for obtaining all necessary permits and approvals from the appropriate authorities. The user of this drawing is also responsible for ensuring that the drawing is used in accordance with the terms of the license agreement. 

2020/11/15

Project
Trinity
1422 North Dakota St
Calgary, Alberta, Canada
Lot 11 Block 2 Plan 141 2944


Project No.
3000/116
Project Name
Trinity
Drawn
Gregoire D.
Checked
MD


Start Date
2020/11/15
Project Name
Trinity
Drawn
Gregoire D.
Checked
MD

Scale
1/4" = 1'-0"

Sheet Title
Building 27 - Elevation - North

Sheet No.
A402.27

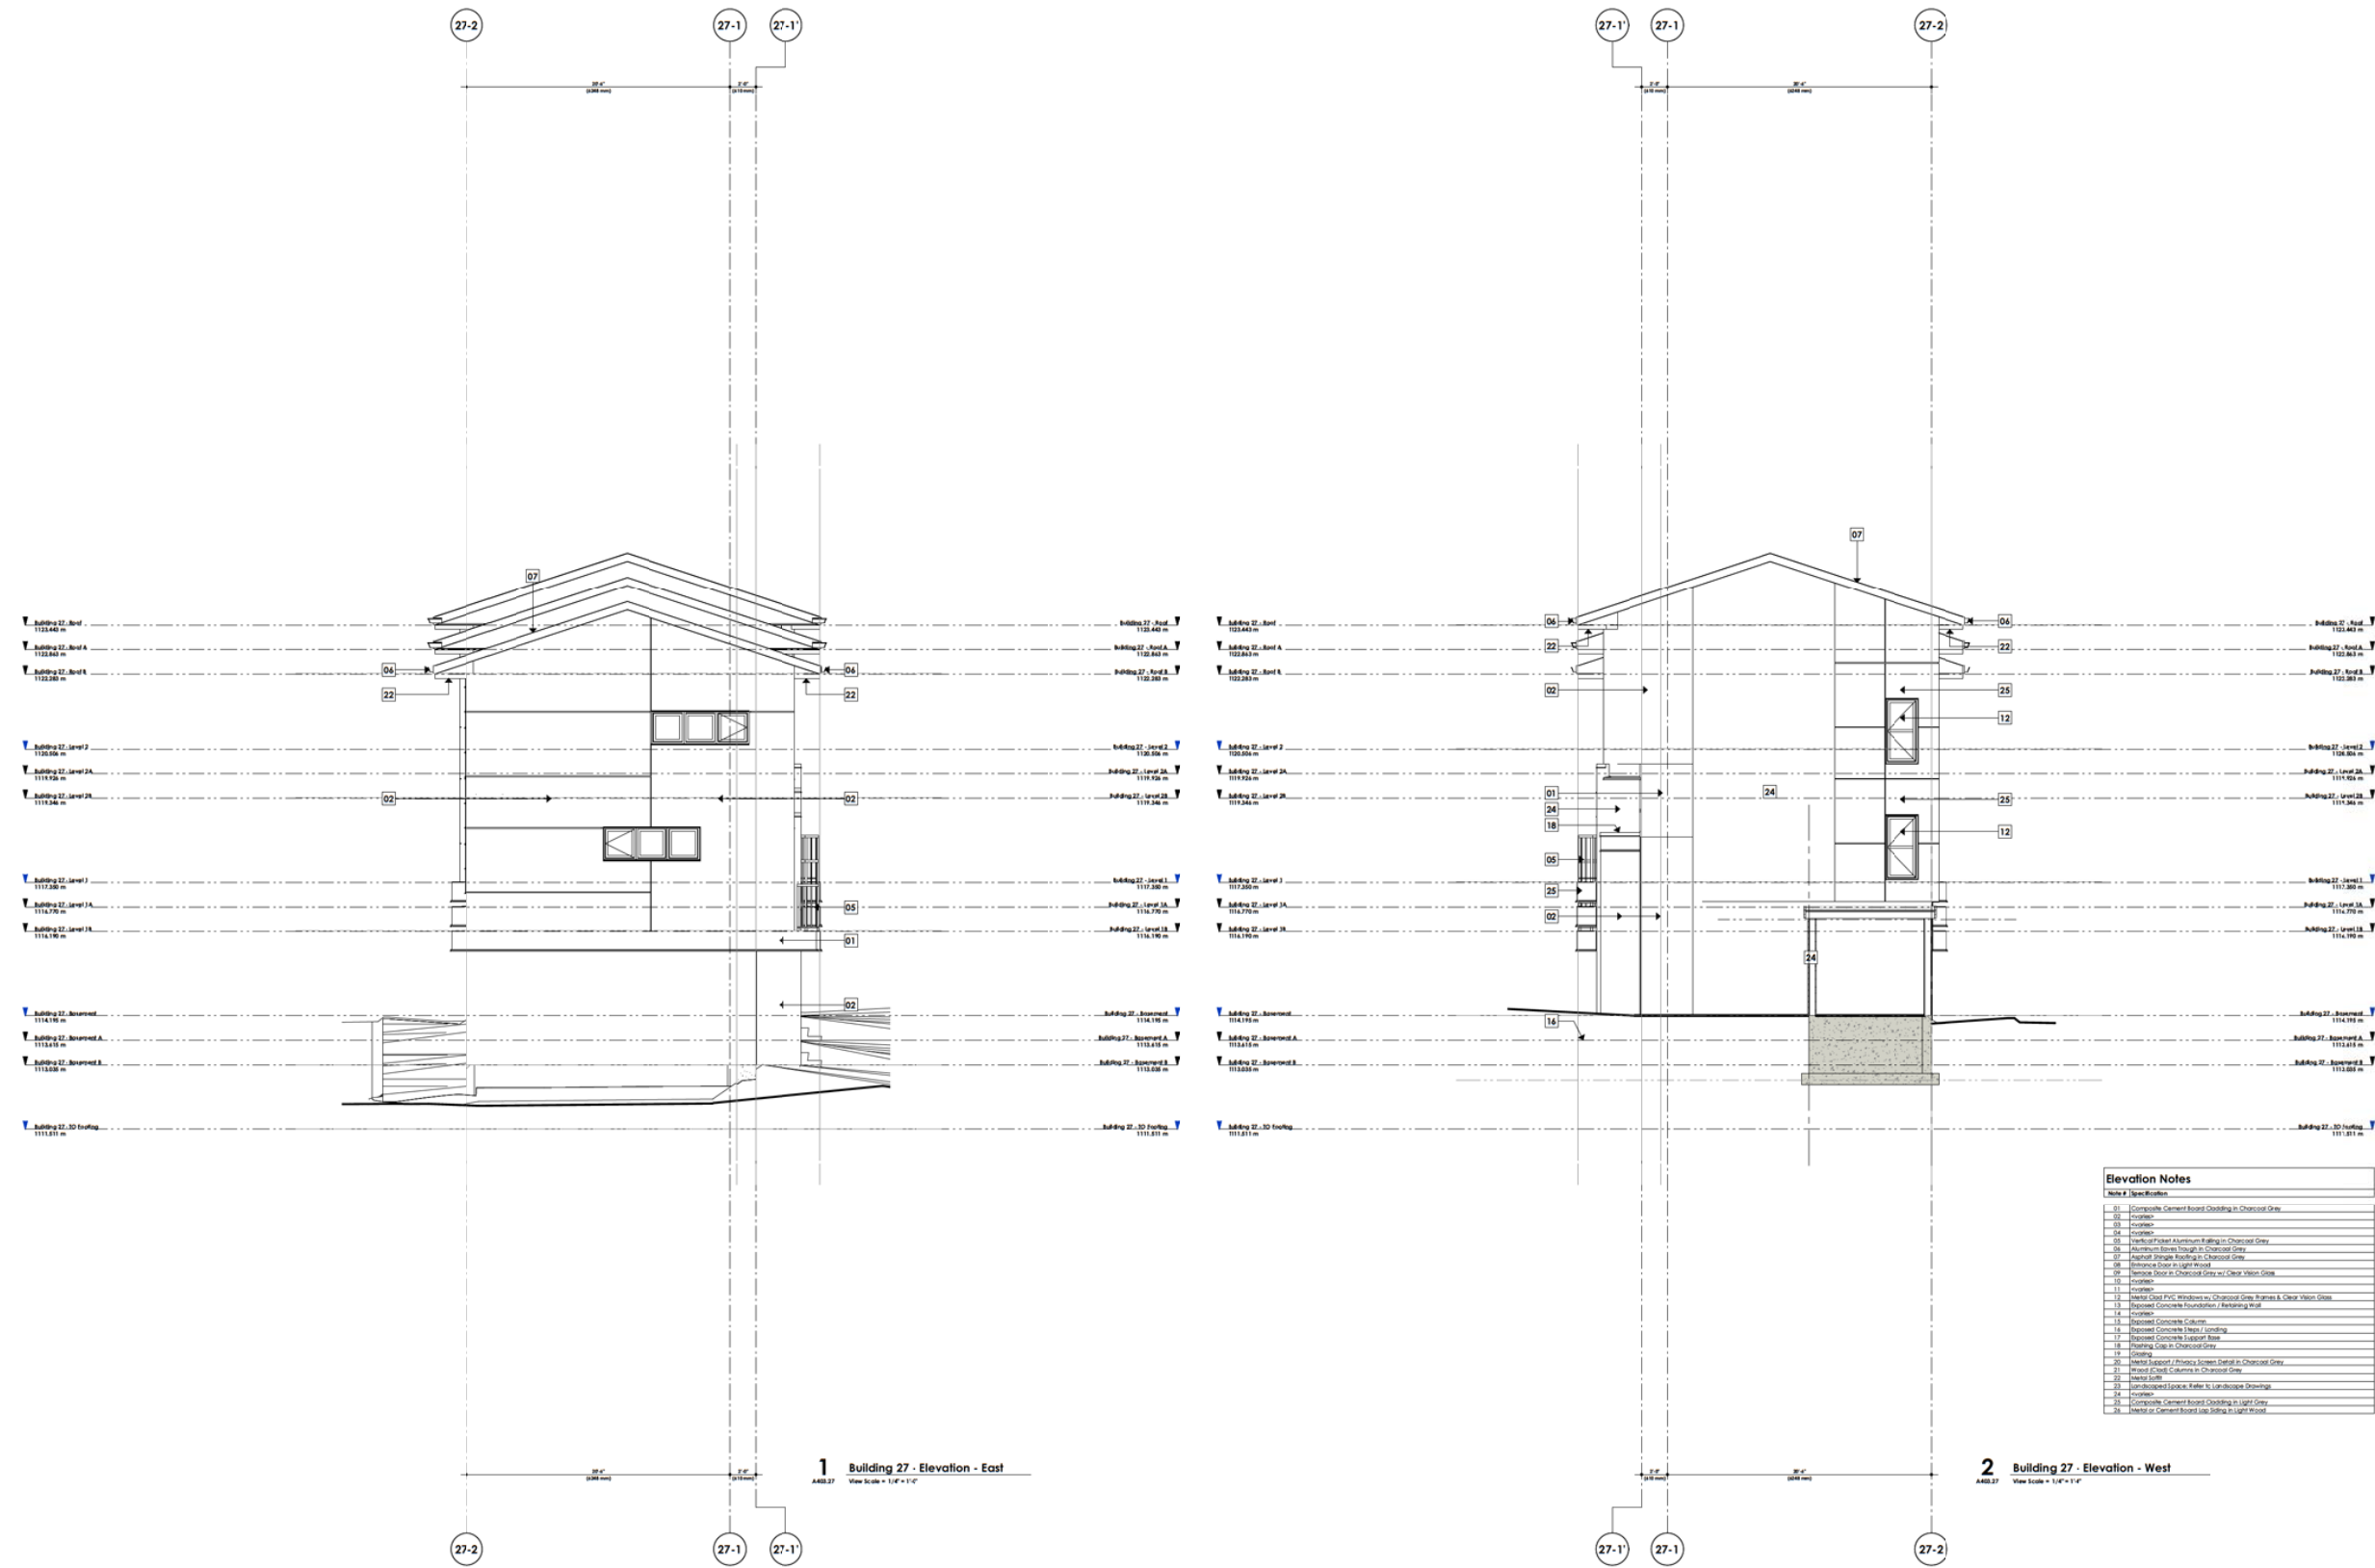[illegible]

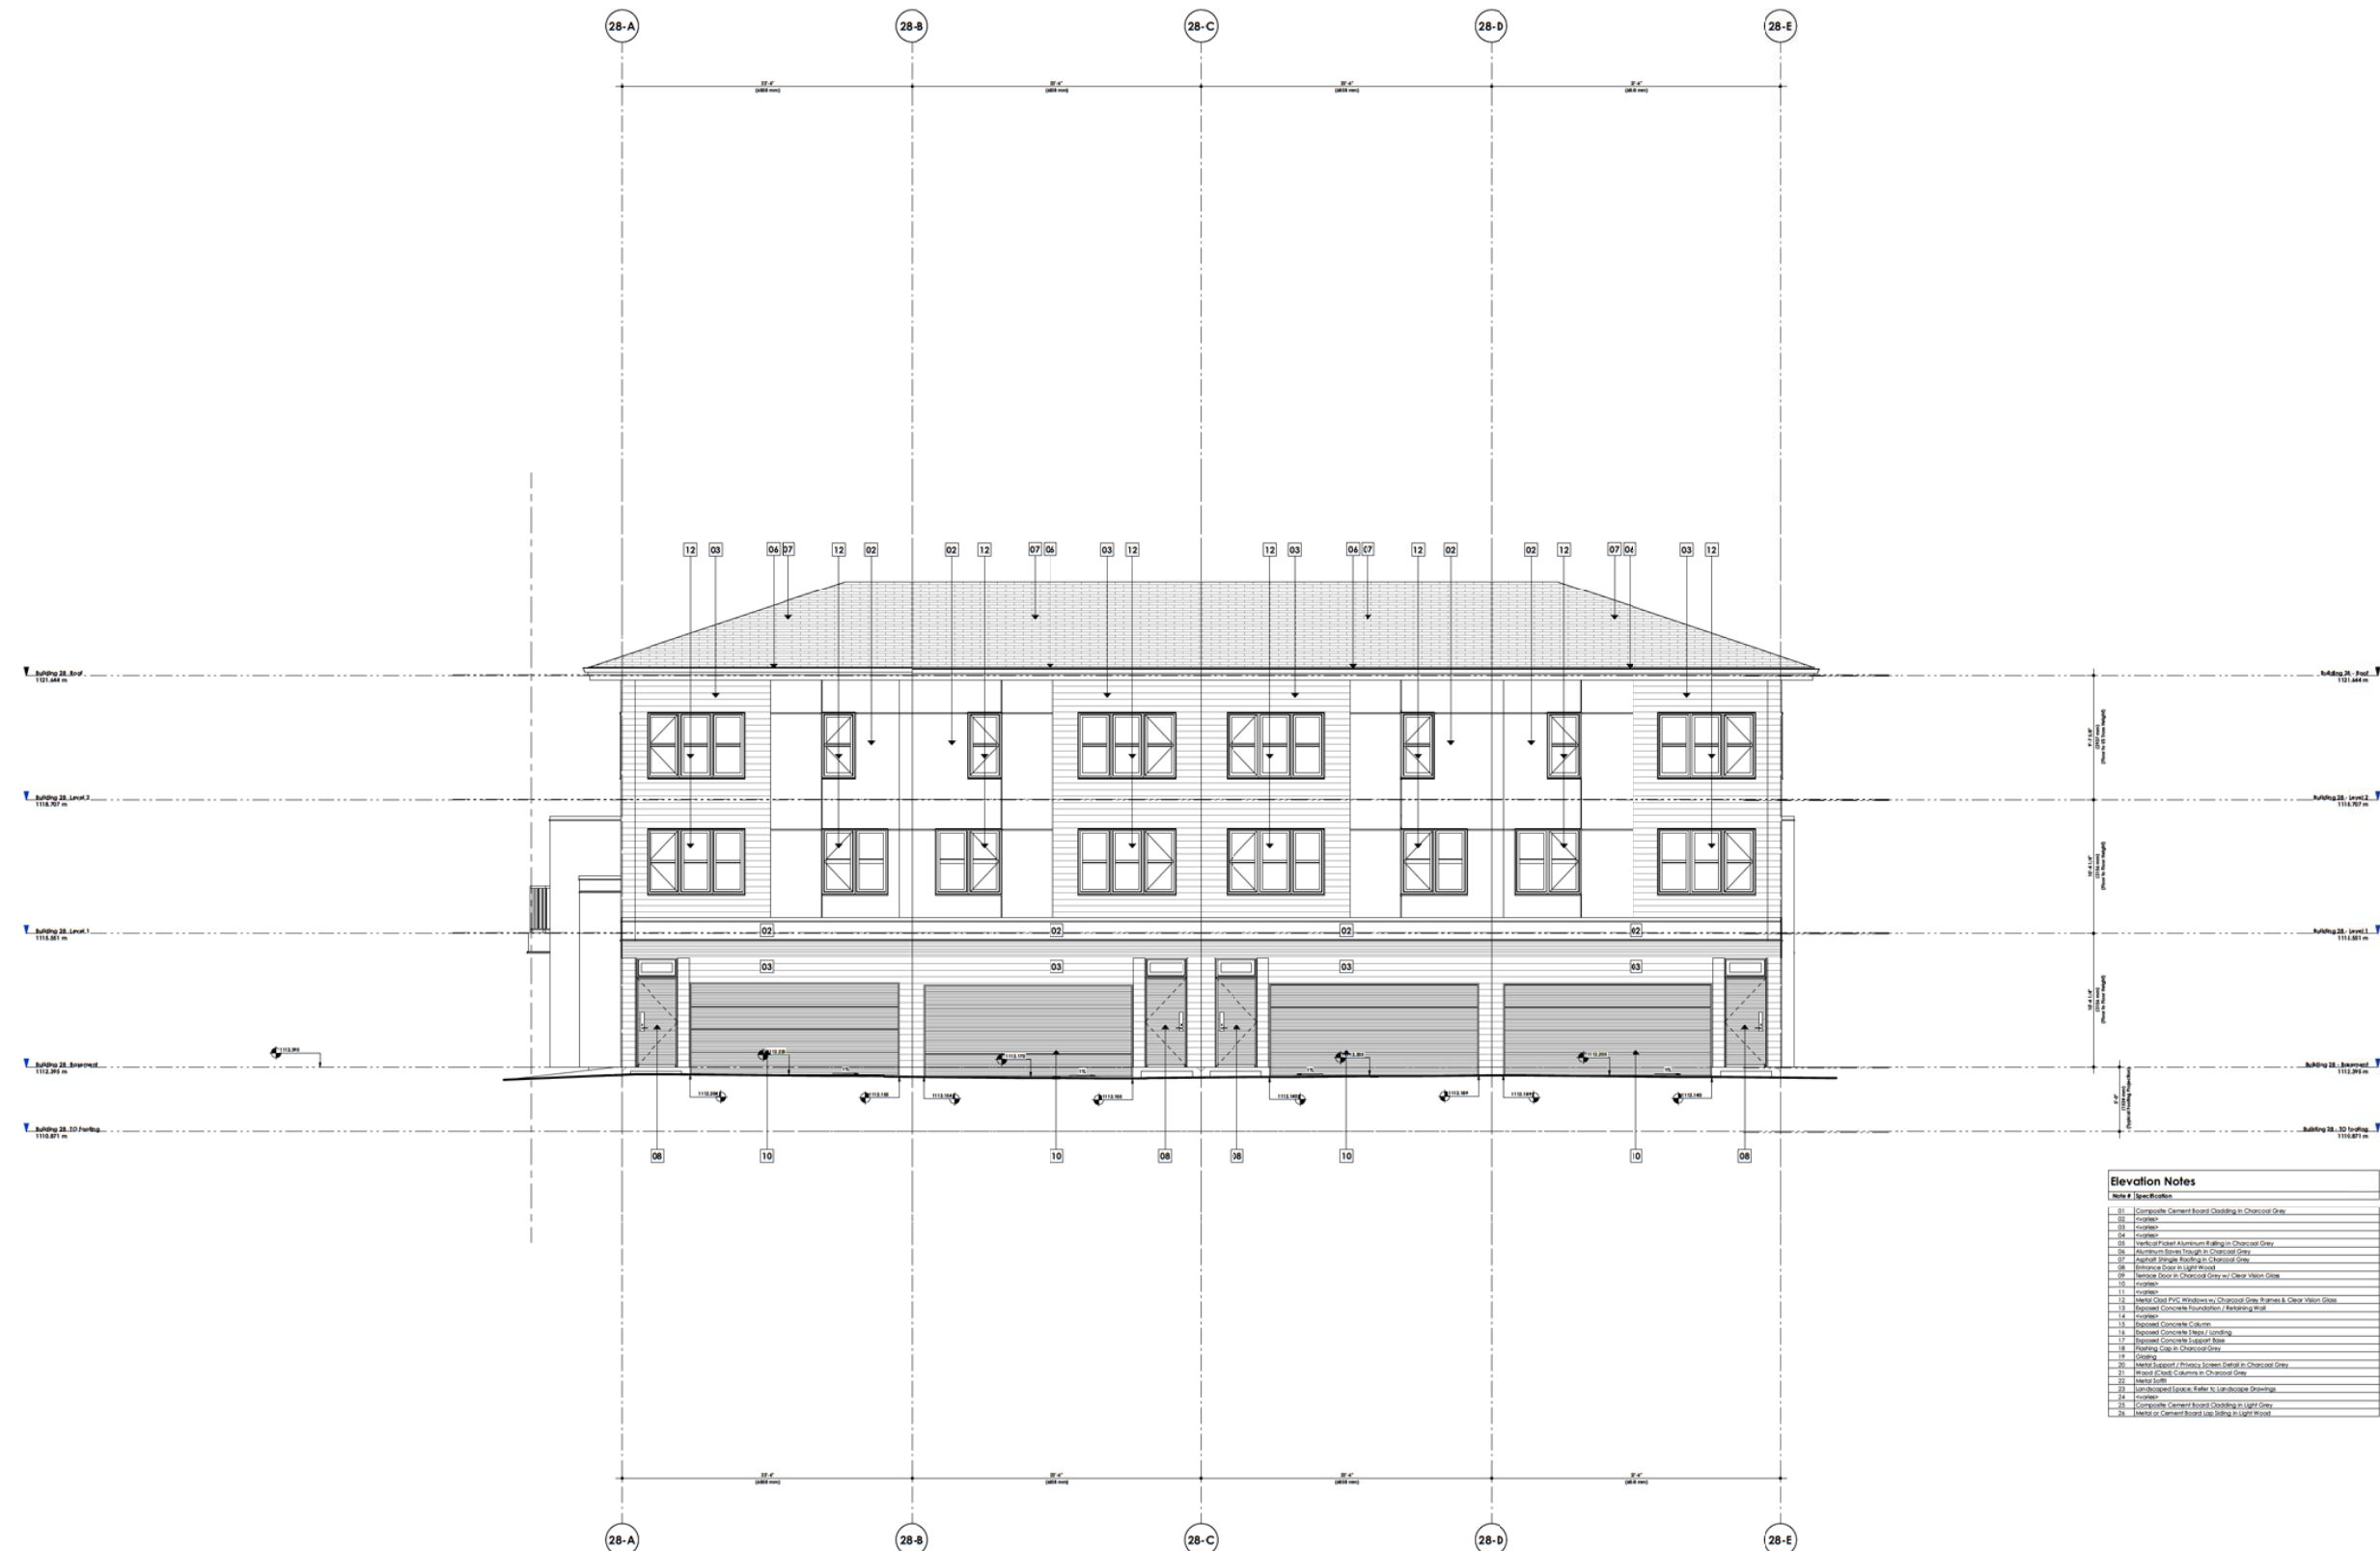[illegible]



**DAVIGNON
MARTIN**

Design/Build Architecture & Interior Design
www.davignonmartin.ca

Category [B2]
 237 B Ave. E #400
 Calgary, Alberta T2C 3C3

Representative
 50 Centre St
 Toronto, Ontario M5E 1C3

Campbell Fine Art, a leading gallery, museum and public/private art collection of the province's premier art collector and patron, including a significant collection of art, sculpture, design, furniture, and architectural objects, is seeking a design firm to develop a new gallery space. The project will include the renovation of an existing space, the construction of a new gallery space, and the installation of a new gallery space.

Expected completion 2015. The project will include the renovation of an existing space, the construction of a new gallery space, and the installation of a new gallery space. 

For more information contact the project manager at the above address or by email at info@campbellfineart.com or by phone at (416) 593-1234.

The contents of this advertisement are confidential and its use for any other purpose without the express written consent of the advertiser is strictly prohibited. The advertiser assumes no responsibility for the accuracy or completeness of the information provided in this advertisement. The advertiser is not responsible for any errors or omissions in this advertisement. The advertiser is not responsible for any delays or cancellations in this advertisement. The advertiser is not responsible for any damages or losses in this advertisement. The advertiser is not responsible for any legal action in this advertisement. The advertiser is not responsible for any legal action in this advertisement.

OTR-D	22/05/09	Revised for OTR-2	GO
OTR-C	22/04/09	Issued for OTR-2	GO
OTR-B	22/04/08	Issued for OTR-2	GO
OTR-A	22/03/01	Issued for OTR-1	GO
#	Date	Revision	By

Project	
Trinity	
1453 Nc's Drive SW Calgary, Alberta, Canada Lot 11 Block 2 Mar 143 2944	
Project No.	Start Date
2020.07.18	Project_Invoice_Date
Drawn	Checked
Gregoire D.	ED

Scale
1/4" = 1'-0"

Sheet Title
**Building 28 - Elevation -
West**

Sheet No.
A401.28

[illegible][illegible]

DTR-D	22/05/09	Revised for DTR-2	GO
DTR-C	22/04/09	Issued for DTR-2	GO
DTR-B	22/04/08	Issued for DTR-2	GO
DTR-A	22/03/21	Issued for DTR-1	GO
A	Order	Production	Rev

Project	
Trinity	
1453 Mac's Drive SW	
Calgary, Alberta, Canada	
Lot 11 Block 2 Plan 141 2944	
Project No.	Start Date
2020//7/5	Project_Leave_Date
Drawn	Checked
Gregoire D.	RD

Scale
1/4" = 1'-0"

Sheet Title
**Building 28 - Elevation -
East**

Sheet No.
A402.28



DAVIGNON MARTIN

Design/Media Architecture & Interior Design
<http://www.davignonmartin.com>

Calgary [30]
227 8 Ave SE #40
Calgary, Alberta T2G 3C3

Toronto
50 Conwell St
Toronto, Ontario M6M 3C3

Copyright law, including graphic representations and applications in various media, requires that the artist be properly credited for their work. The following list of artists is not intended to be exhaustive, including graphic artists, interior designers, photographers, graphic representation and specialized design firms, and architects. The artists listed are those who have been contacted by Davignon Martin Architects Inc. to provide their consent to be included in the program in any other program. All rights for these artists and their work are acknowledged and the artists are the Davignon Martin Architects Inc.

The names and addresses of all members participating before and during the construction period, any names and addresses of subcontractors not participating in the exhibition.

2020 // 15

2020///15


OTR-D	22/05/09	Revised for OTR-2	GO
OTR-C	22/04/29	Issued for OTR-2	GO
OTR-B	22/04/06	Issued for OTR-2	GO
OTR-A	22/03/21	Issued for OTR-1	GO
A	Code	Revision	By

Project	Start Date
Trinity	Project_Leave_Date
1453 Nairn Drive SW	
Calgary, Alberta, Canada	
Lot 11 Block 2 Mar 141 2944	
Project No.	Start Date
2020//16	Project_Leave_Date
Drawn	Checked
Geosolve D.	NO

Scale
1/4" = 1'-0"

Sheet Title
**Building 28 - Elevation -
North and South**

Sheet No.
A403.28

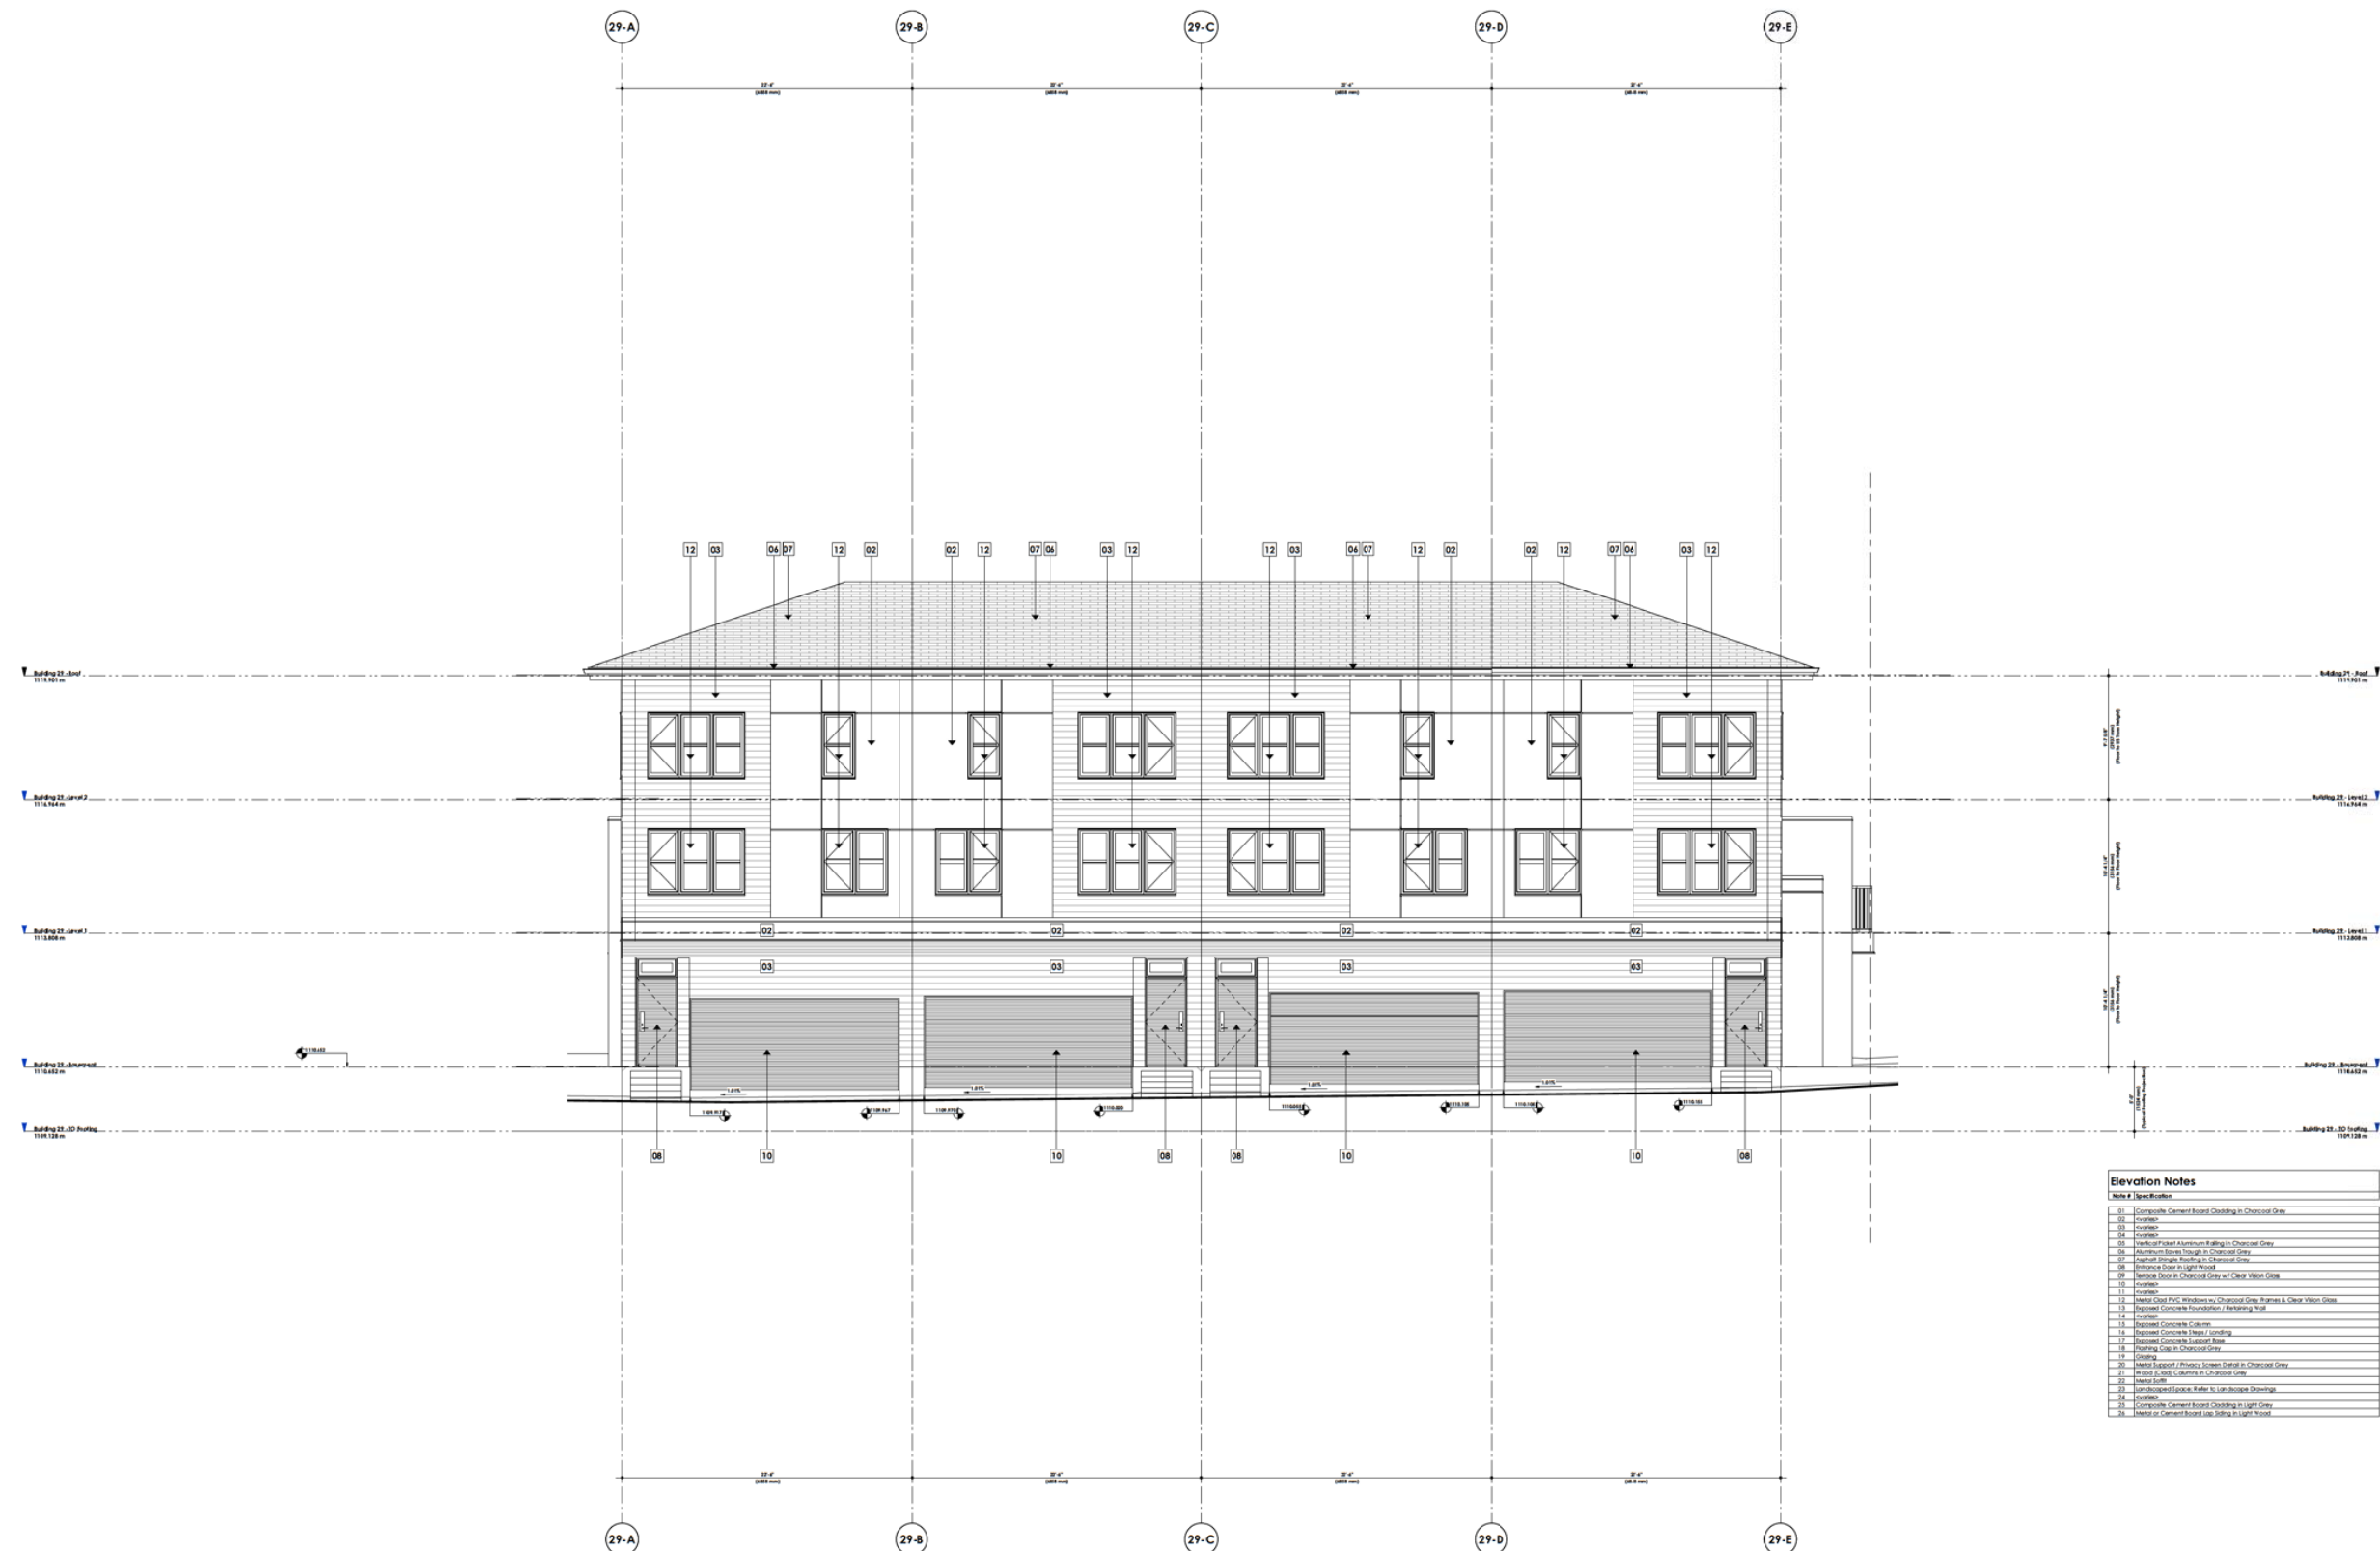[illegible]

DAVIGNON MARTIN

Design/Build Architecture & Interior Design
<http://www.davignomartin.ca>

Category [B2]
 237 B Ave E #440
 Calgary, Alberta T2C 3C3

Representative
 50 Centre St
 Toronto, Ontario M5E 1C3

"Completed from scratch, including the project's execution from start to finish, Davignon Martin was able to deliver a high quality, functional and aesthetically pleasing space, including a complete kitchen, all new staircases, elevators, restrooms and a beautiful back garden. The project was completed on time and within budget. We are very satisfied with the results and the service provided by Davignon Martin."

"I expect an enhanced outcome. The space, including, through its architecture and sophisticated design, a new and improved office space for our company. As a result of the project, we have a new and improved office space, a new and improved office space, a new and improved office space."

"The company's commitment to innovation and sustainability, as well as its commitment to the community, is a key factor in our decision to work with Davignon Martin."

2020/2021/15


OTR-D	22/05/09	Revised for OTR-2	GO
OTR-C	22/04/09	Issued for OTR-2	GO
OTR-B	22/04/08	Issued for OTR-2	GO
OTR-A	22/03/01	Issued for OTR-1	GO
#	Date	Revision	By

Project	
Trinity	
1453 Nc's Drive SW	
Calgary, Alberta, Canada	
Lot 11 Block 2 Mar 143 2944	
Project No.	Start Date
2020.07.18	Project_Invoice_Date
Drawn	Checked
Gregoire D.	ED

Scale
1/4" = 1'-0"

Sheet Title
**Building 29 - Elevation -
East**

Sheet No.
A401.29

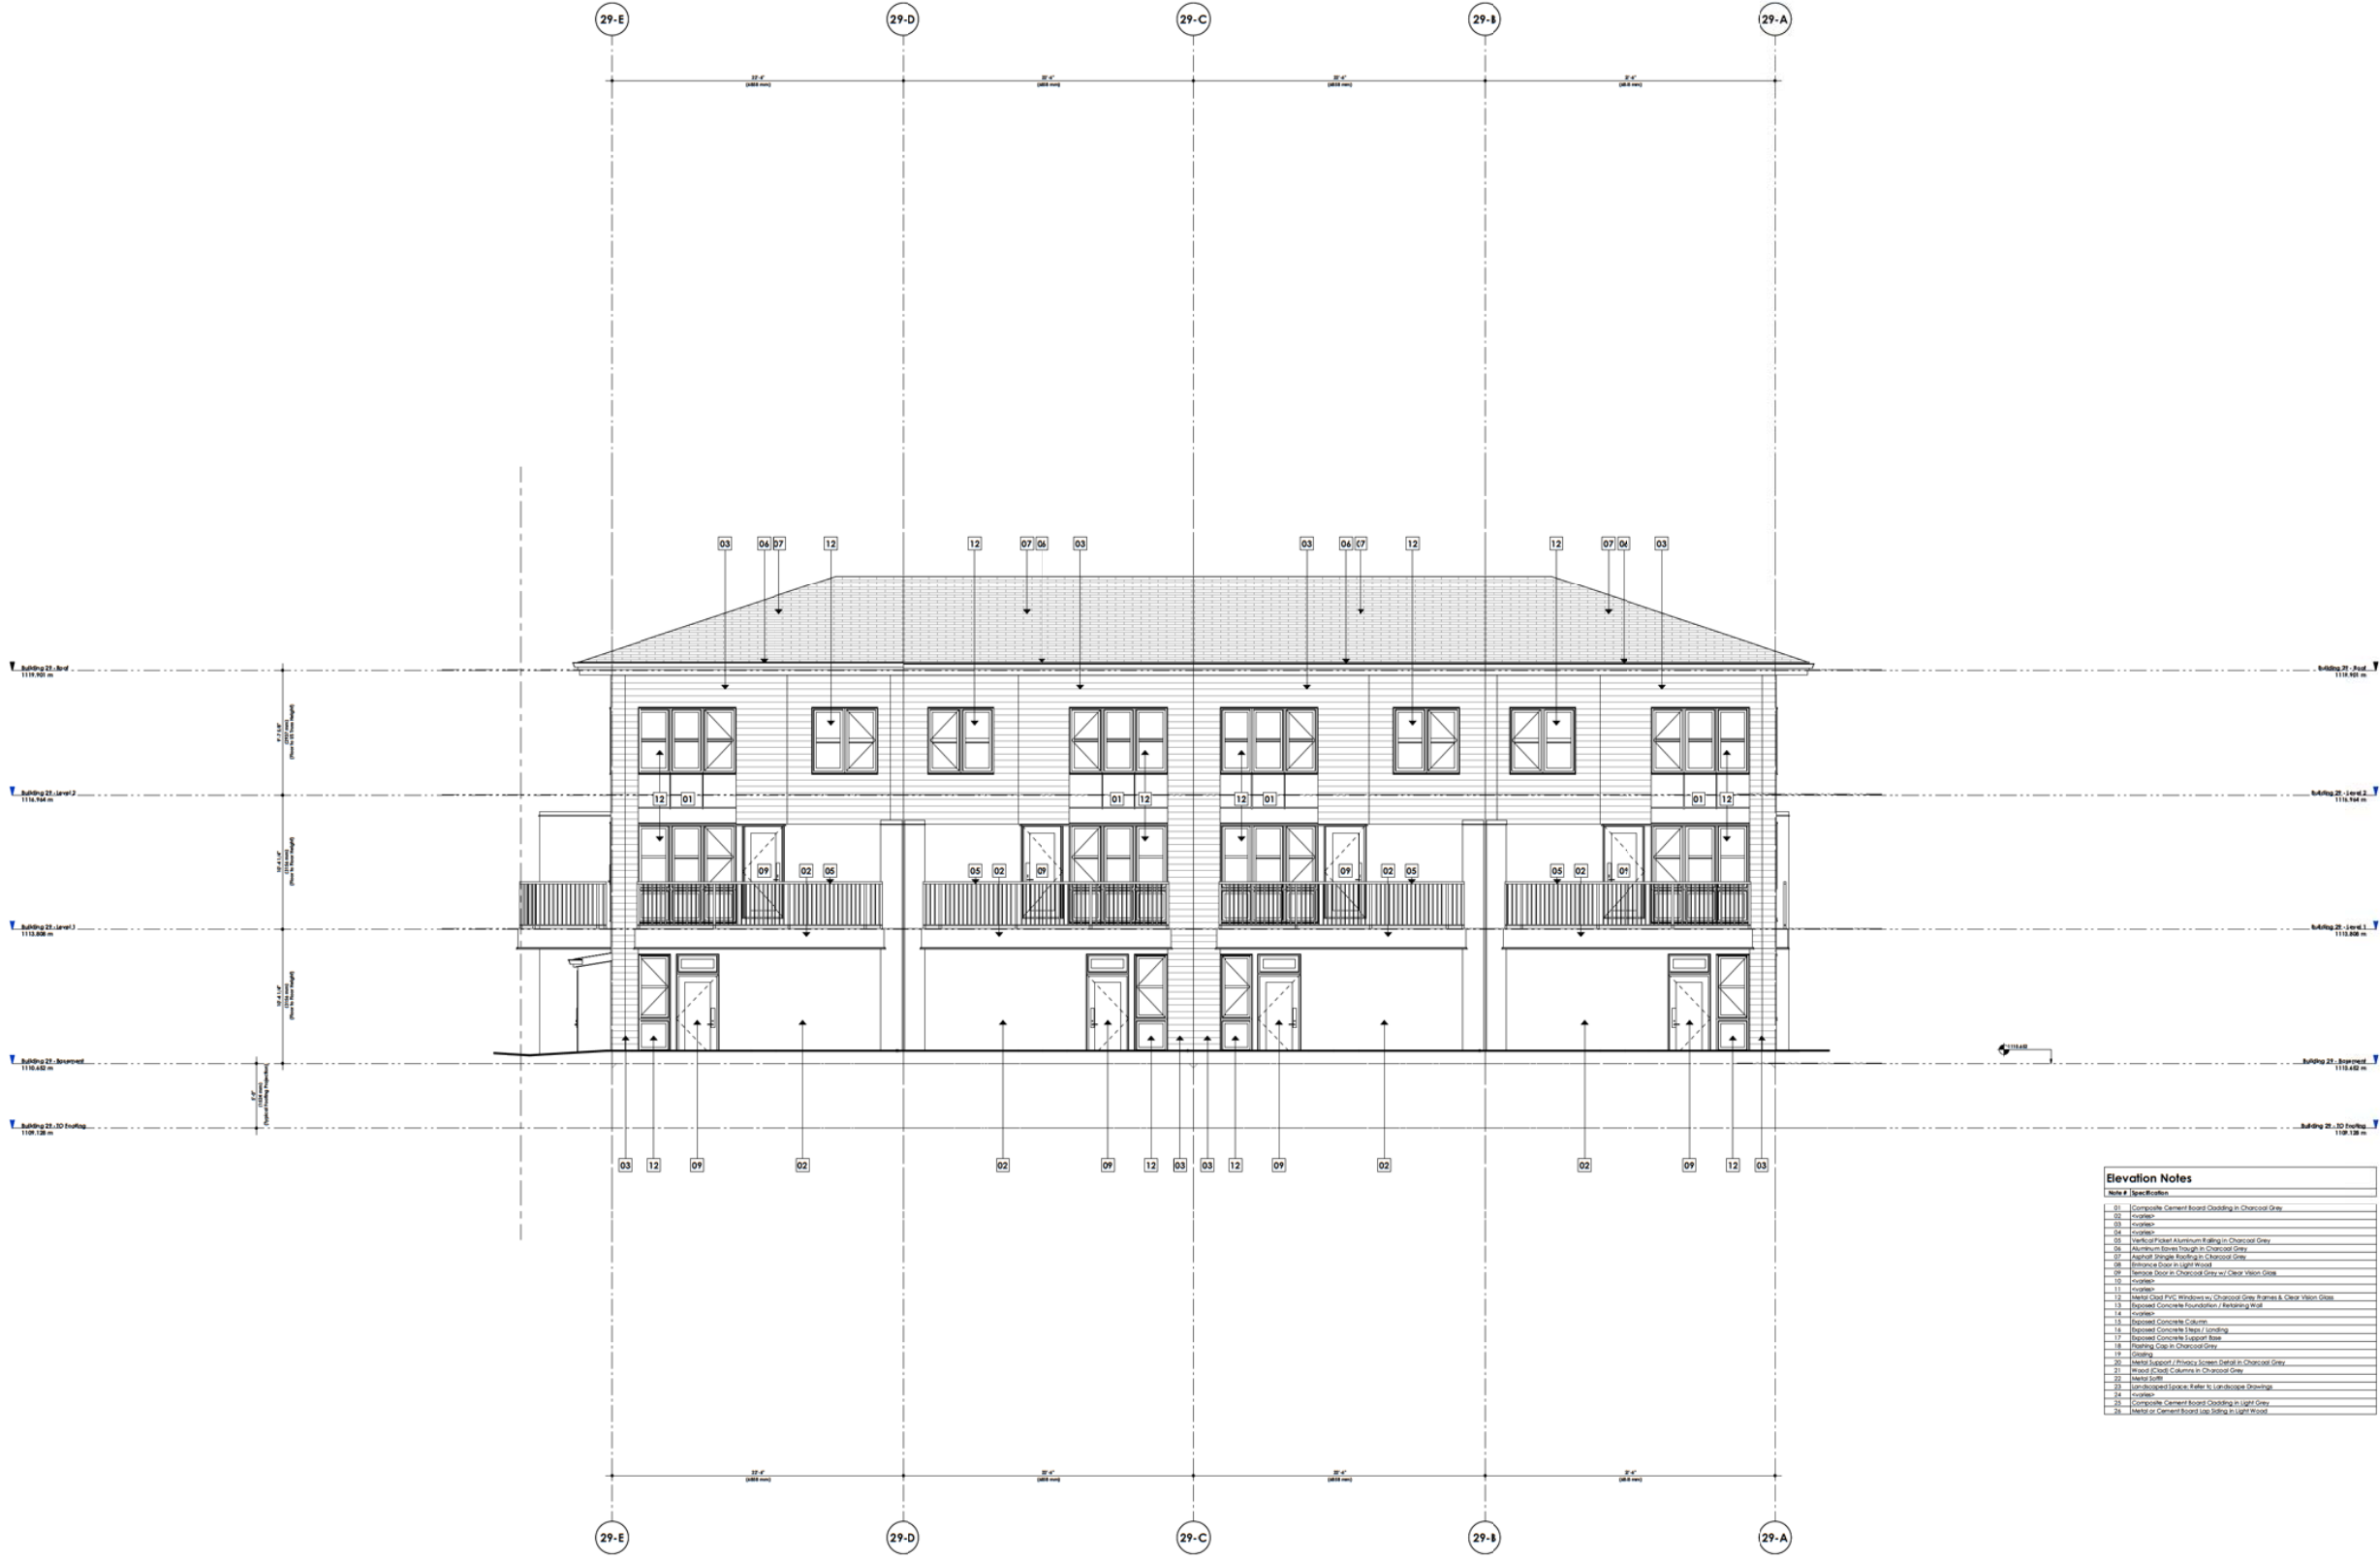

DAVIGNON
MARTIN

Design: Martin Architecture & Interior Design
1000 Avenue of the Stars, Suite 1000
Calgary, Alberta T2C 3C3
Canada
Tel: (403) 243-1111
Fax: (403) 243-1112
Email: info@dmartincanada.com

Copyright Form, design, graphic representation and publication are the property of DAVIGNON MARTIN. The reproduction of this drawing without the written consent of DAVIGNON MARTIN is strictly prohibited. 

2020/11/15

DATE	2020/09/09	REVISION	Revised for DMR-2	DESIGNER	DM
DATE	2020/09/09	REVISION	Revised for DMR-3	DESIGNER	DM
DATE	2020/09/09	REVISION	Revised for DMR-4	DESIGNER	DM
DATE	2020/09/09	REVISION	Revised for DMR-5	DESIGNER	DM

Project:
Trinity
1422 North Dakota St
Calgary, Alberta, Canada
Lot 11 Block 2 Row 141 2944

Project No.:
3000/118
Project Name:
Trinity

Drawn:
Gregoire D.

Start Date:
2020/09/09
Check Date:
2020/09/09

Scale:
1/4" = 1'-0"

Sheet Title:
Building 29 - Elevation -
West

Sheet No.:
A402.29

[illegible]

DTR-O	22/05/09	Revised for DTR-2	GO
DTR-C	22/04/29	Issued for DTR-2	GO
DTR-B	22/04/06	Issued for DTR-2	GO
DTR-A	22/03/21	Issued for DTR-1	GO
#	Date	Revisions	By

Project	
Trinity	
1453 Mac's Drive SW Calgary, Alberta, Canada Lot 11 Block 2 Plan 141 2944	
Project No.	Start Date
2020//7/5	Project_Leave_Date
Drawn	Checked
Gregoire D.	RD

Scale
1/4" = 1'-0"

Sheet Title
**Building 29 - Elevation -
North and South**

Sheet No.
A403.29

DAVIGNON
MARTIN

Davignon Martin Architecture & Interior Design
<https://www.davignonmartin.ca/>

Calgary (HG)
 237 8 Ave SE #420
 Calgary, Alberta T2G 5C3


Toronto
 90 Canal St.
 Toronto, Ontario M4M 3G3

Copyright: Plans, sketches, graphic representations and specifications are the private property of the project. The project is considered as not sold until the property of Designing Minds Architects. The only assets copies, including reproducible copies, of plans, sketches, drawings, graphic representations and specifications for information and reference in connection with and documentation of the project. Except for reference purposes, they are, sketches, drawings, graphic representations and specifications that can be used for addition or subtraction to the project or any other project. All parts of the project, including the project, are considered as used unless the permission of the Designing Minds Architects.

The content for each level of dimensions and specifications before and during the construction period. Any asset, omission and misunderstanding must be reported to the Architect.


2020///15

URBAN
systems
101 - 134 11th AVENUE SE
CALGARY, ALBERTA T2G 0K5
urbansystems.ca

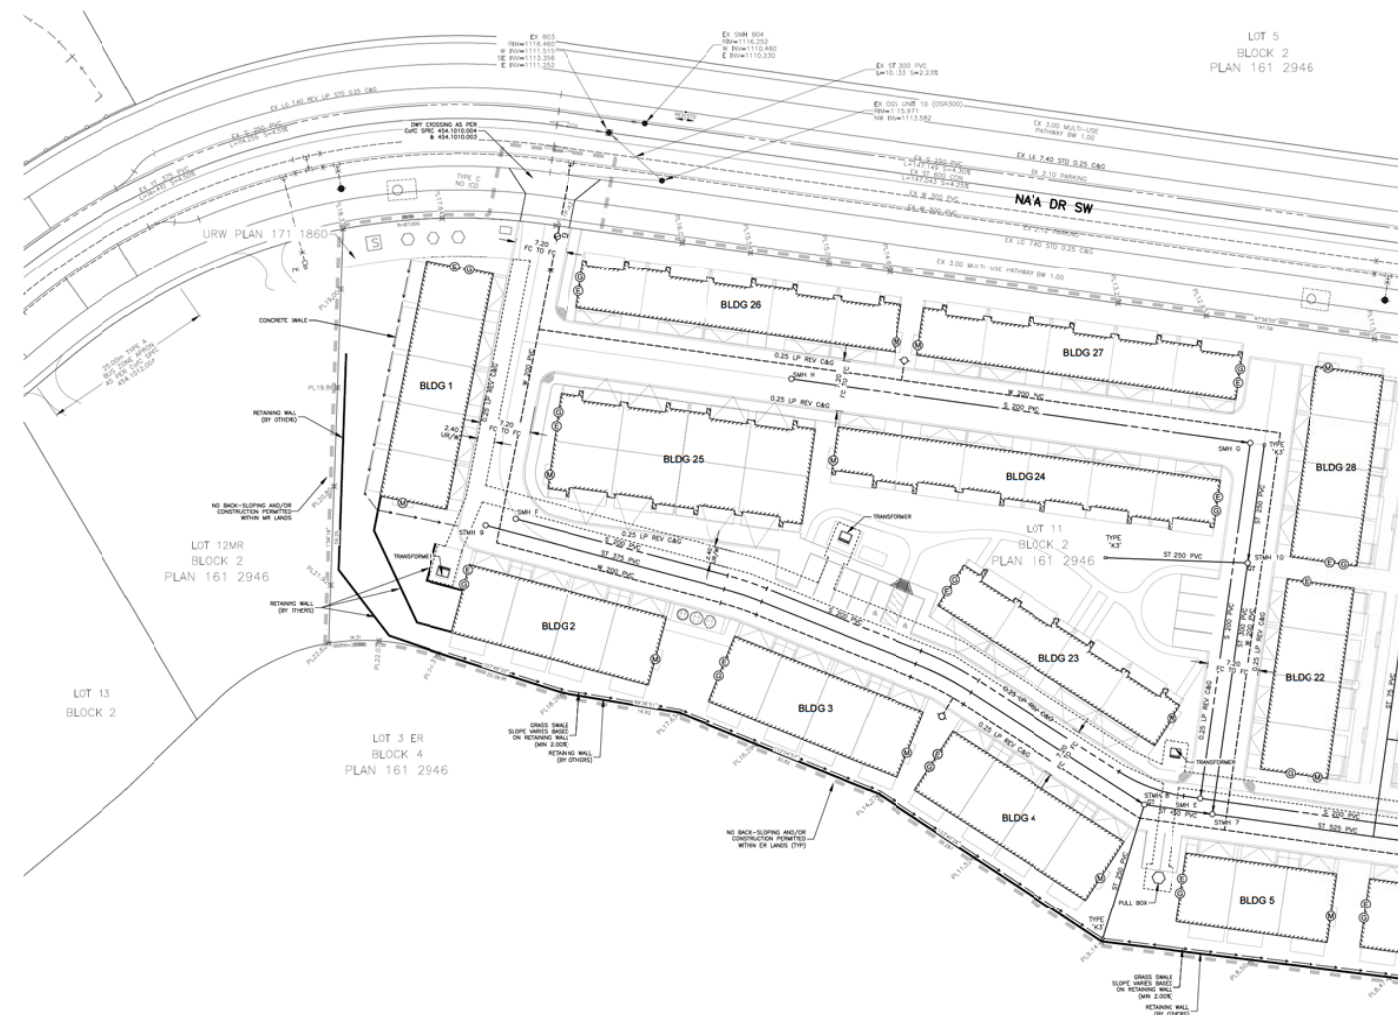

- [illegible]

3	2022-04-29	ISSUED FOR DETAILED TEAM REVIEW 2	MP
3	2022-03-18	ISSUED FOR DETAILED TEAM REVIEW 1	MP
1	2021-10-29	DP SUBMISSION	MP
4	Date	Revision	By

 [illegible]Project
Trinity - Site G

Family - One	Family - One
------------------------------	------------------------------

1453 Hu's Drive SW
Lot 11 Block 2 Plan 141 2946

Project No.	Start Date
2020///15	2021-04-01

Drawn	Checked
-------	---------

EO	MP
----	----

Scale

0 1 2 3 4


Sheet Title

SITE SERVICING PLAN

SITE SERVICING PLAN

Sheet No. _____

C01.0A

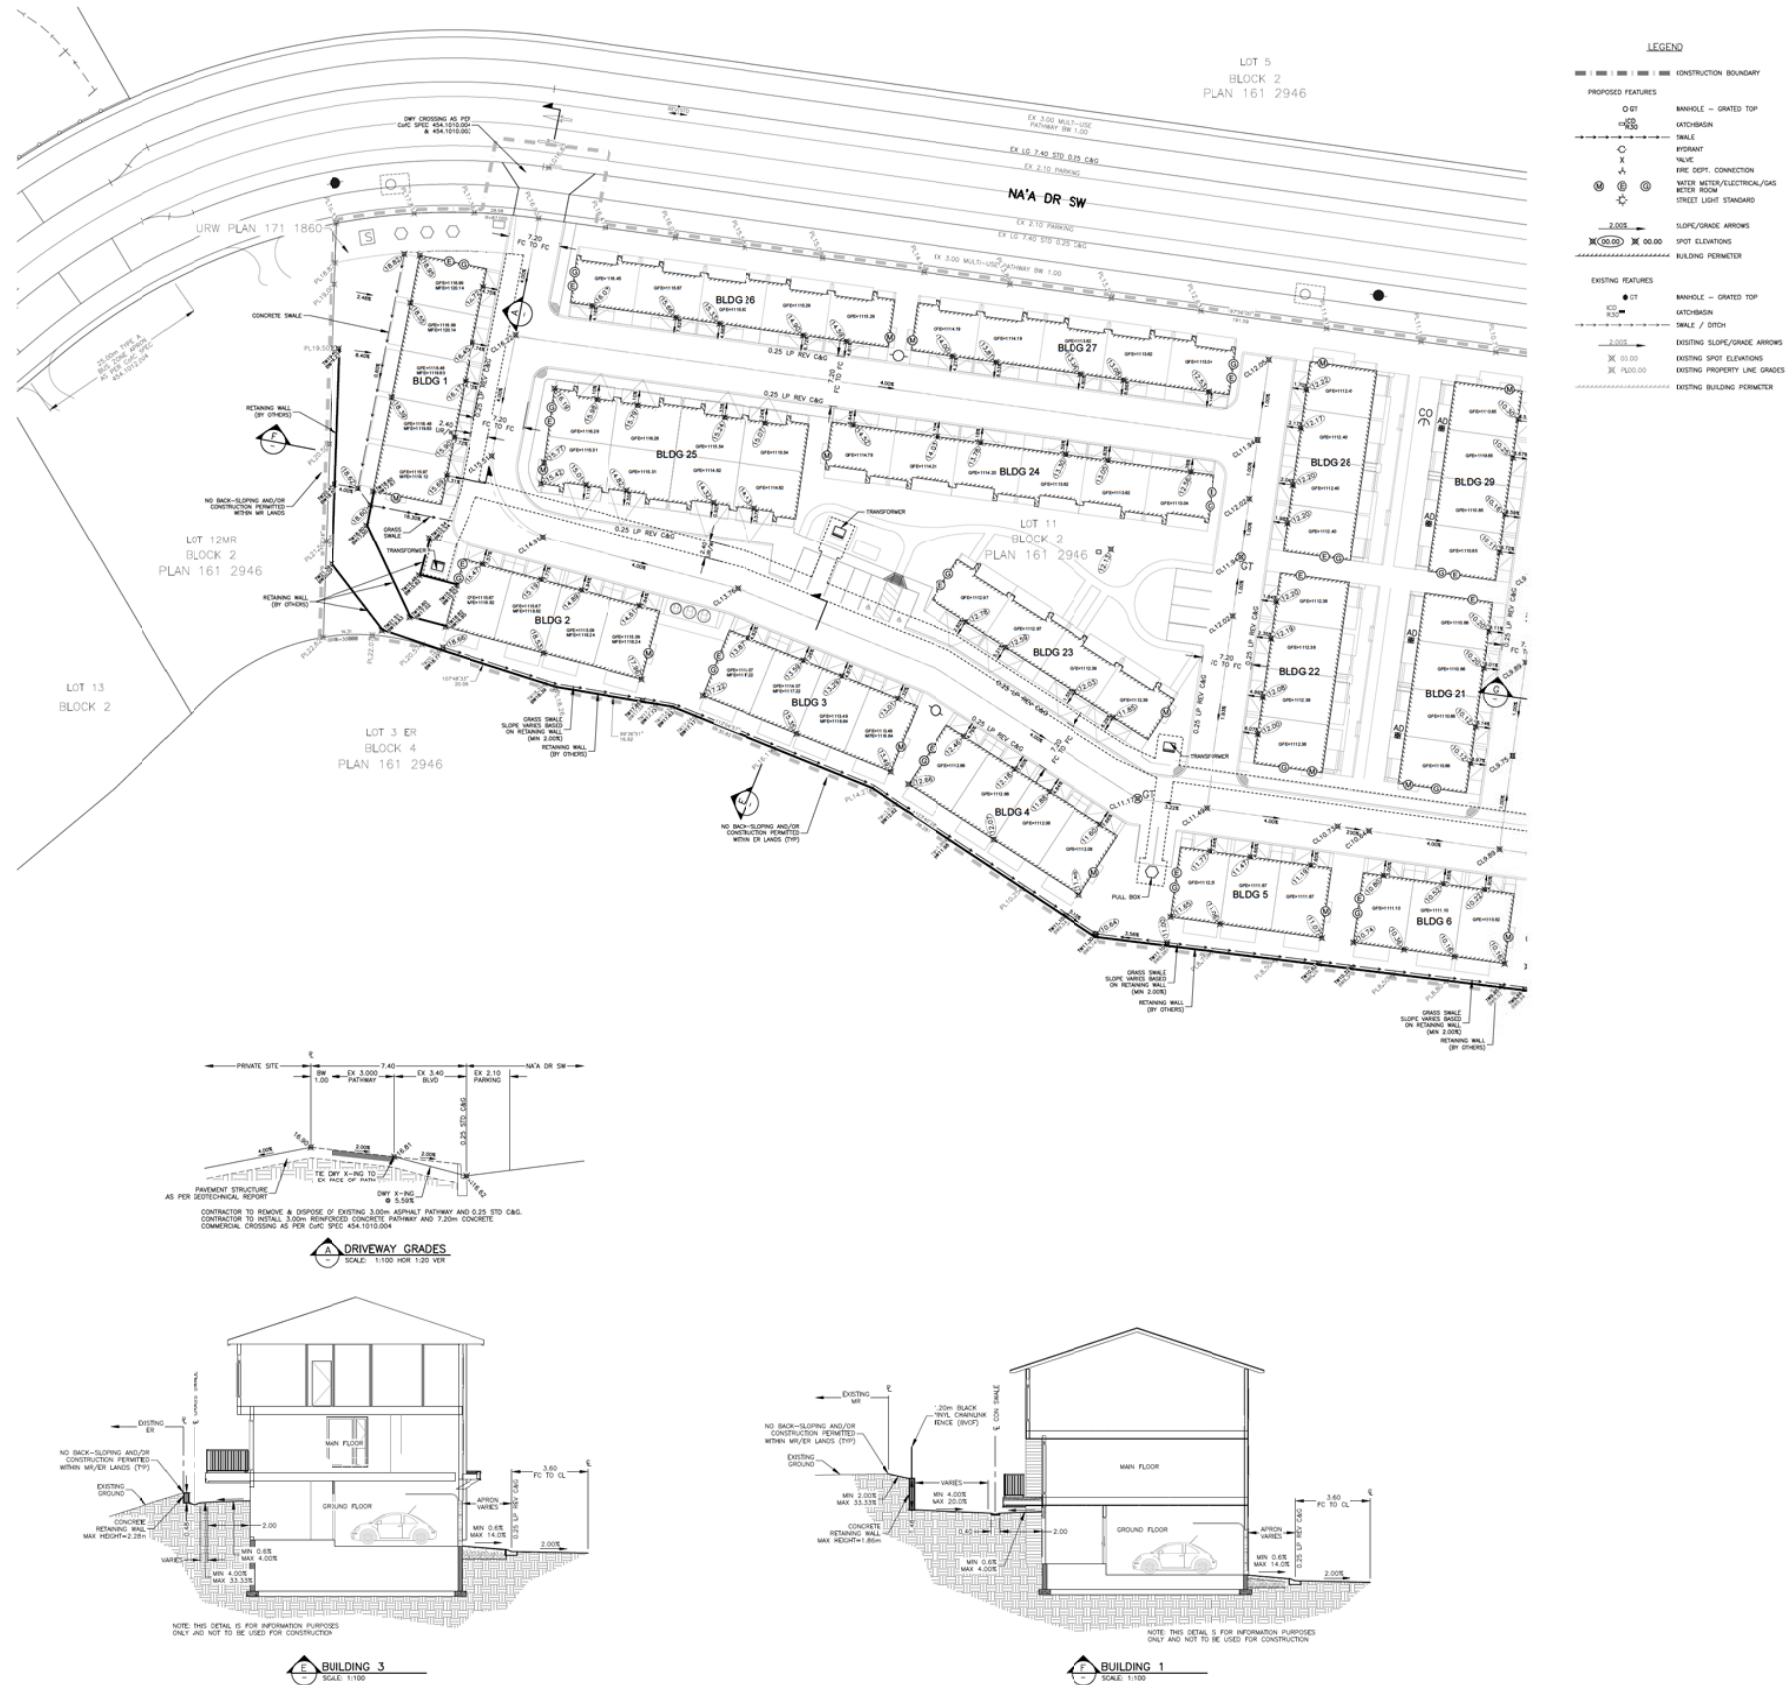

DAVIGNON
MARTIN

DAVIGNON MARTIN
Architecture & Interior Design
1001 1st Ave. S.W.
Calgary, Alberta T2P 3C3
Canada
403.241.1111
www.davignonmartin.com

2020/11/15

URBAN
systems
151 - 124 11th Avenue SE
Calgary, Alberta T2G 0K3
urbansystems.ca

2. 2020-06-24 ISSUED FOR DETAILS TEAM REVIEW 2 100%
1. 2020-05-18 ISSUED FOR DETAILS TEAM REVIEW 1 100%
0. 2020-10-24 3D CONSTRUCTION 100%
3. 2020-10-24 3D CONSTRUCTION 100%
4. 2020-10-24 3D CONSTRUCTION 100%

North

Scale

Project
Trinity - Site G

1401 Main Drive SW
Lot 11 Block 2 Plan 161 2946

Project No. Start Date
2020/11/15 2021-06-01

Drawn: Checked: 100%

Scale: 1:500


Sheet No.

SITE GRADING PLAN

Sheet No.

C02.0A

PLUT DATE: APR 20, 2022 TIME: 3:31 PM FULL PATH AND FILENAME: I:\PROJECTS\CA\151000000\06\KEMENACAD\02_TRINITY\0224-471000005-04-04P.DWG PROJECT: TRINITY TANKS, CALGARY, ALBERTA

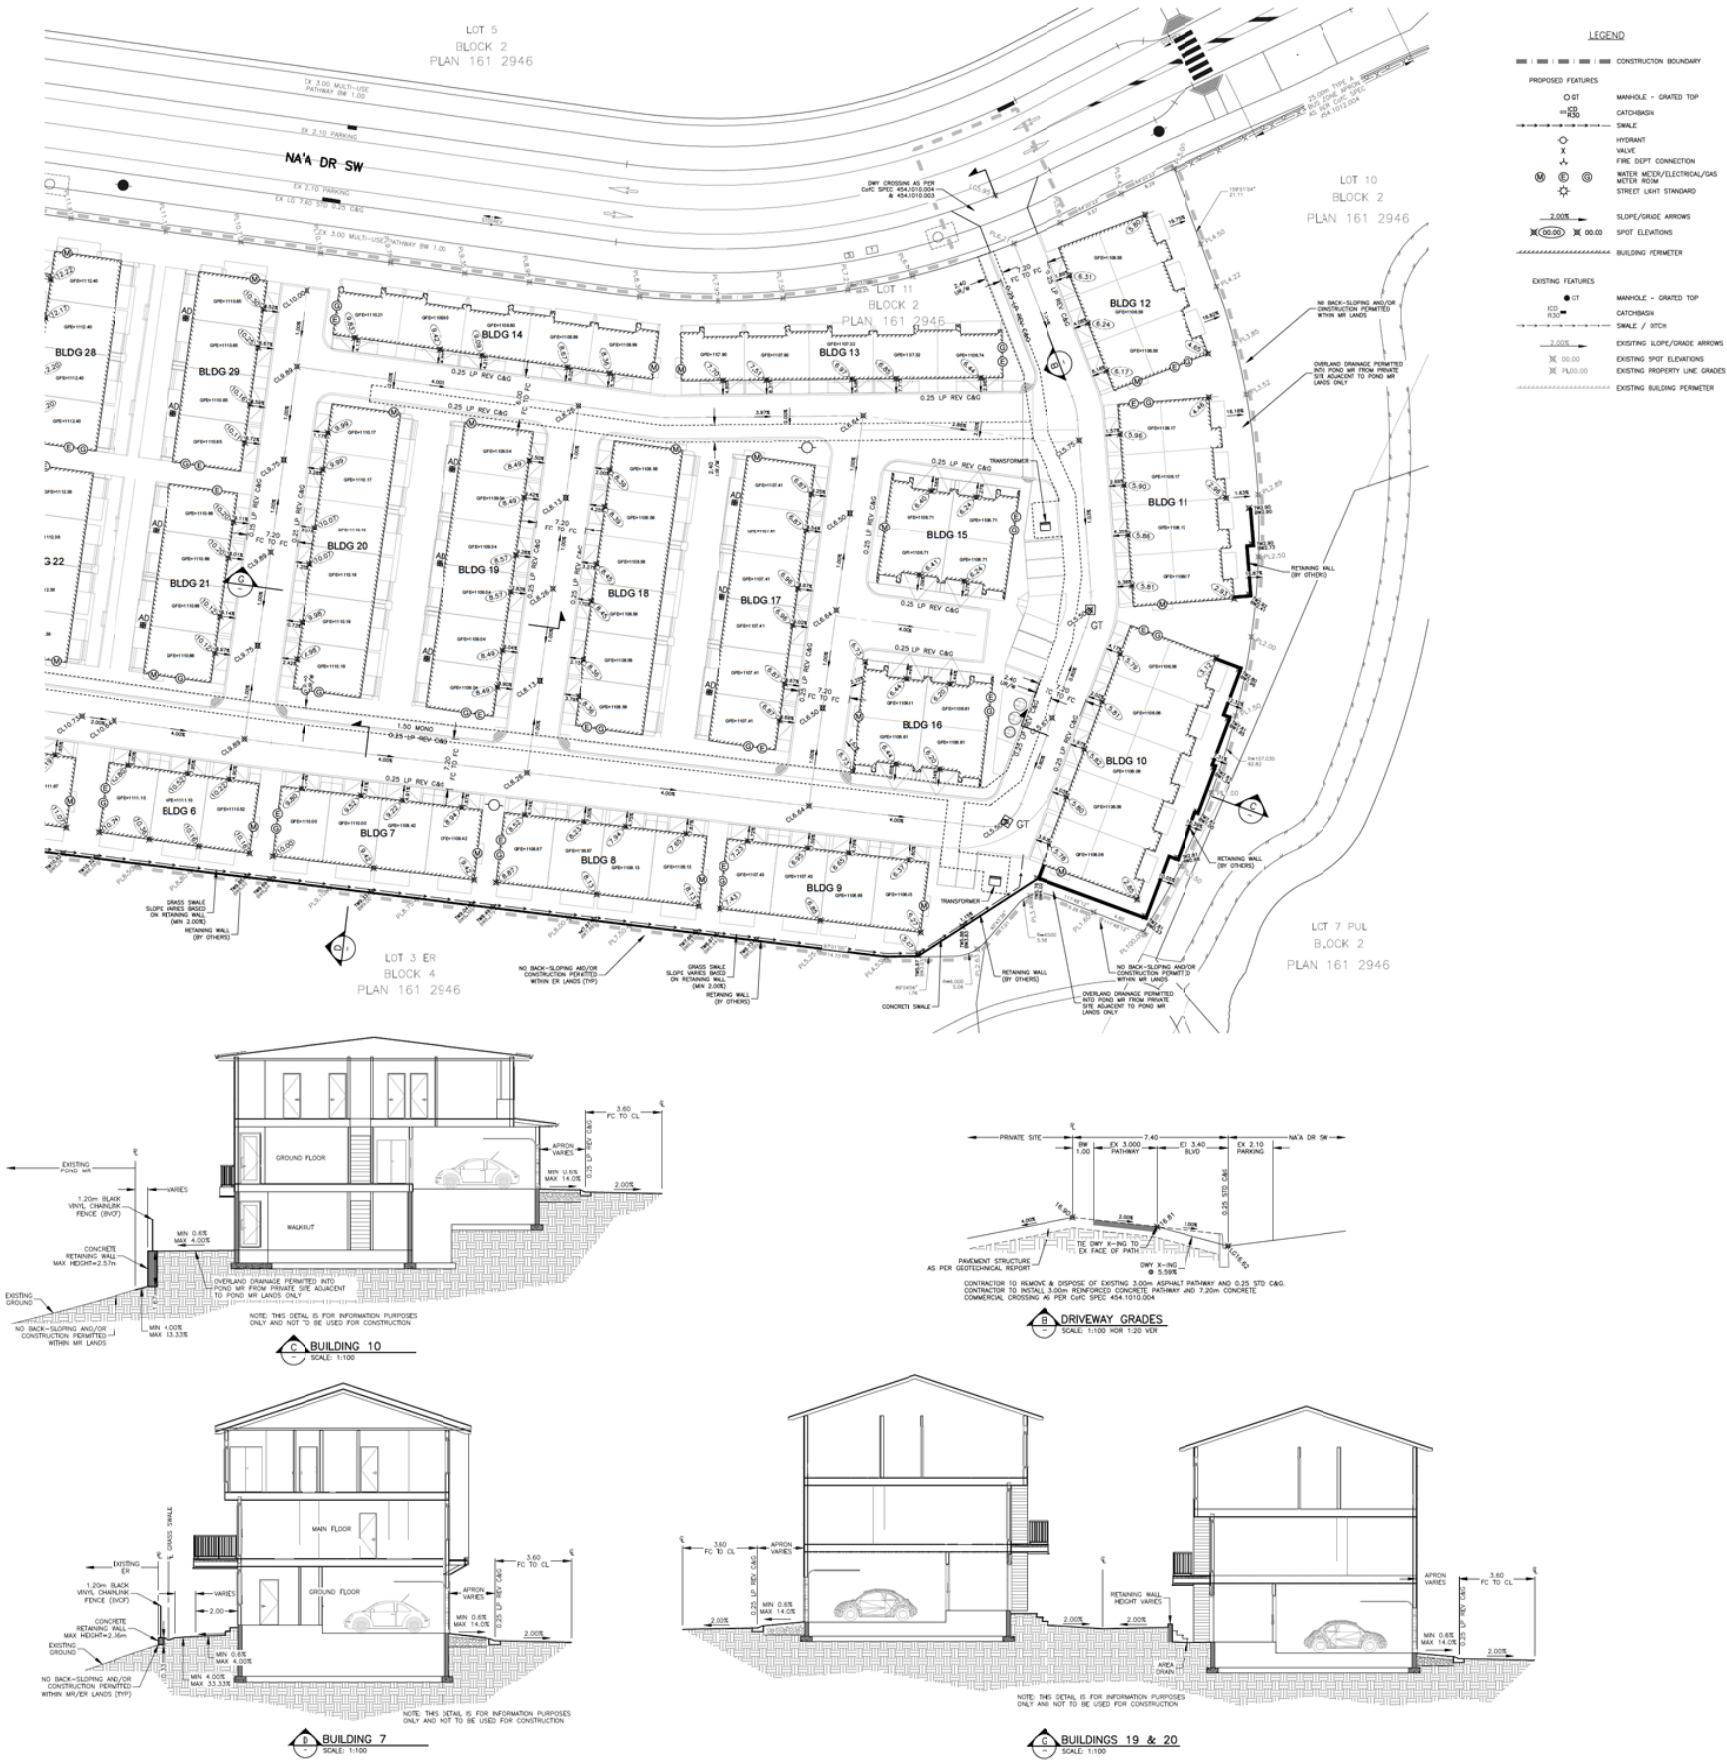

DAVIGNON
MARTIN

DAVIGNON MARTIN
Architecture & Interior Design
1001 14th Ave SW
Calgary, Alberta T2G 0G3
Phone: (403) 243-1111
Fax: (403) 243-1112
www.davignonmartin.com

2020///15

URBAN
systems
151 - 124 11th Avenue SE
Calgary, Alberta T2G 0G3
urbansystems.ca

2. 2020-04-24 ISSUED FOR DETAILS TEAM REVIEW 2
3. 2020-05-18 ISSUED FOR DETAILS TEAM REVIEW 1
4. 2020-10-27 3rd REVISION
5. Date Revision By

North



Project

Trinity - Site G

1403 Main Drive SW
Lot 11 Block 2 Plan 161 2946

Project No.

2020-04-24

Drawn

Checked


Scale

1:500

Sheet No.

C02.0B

2020-04-24

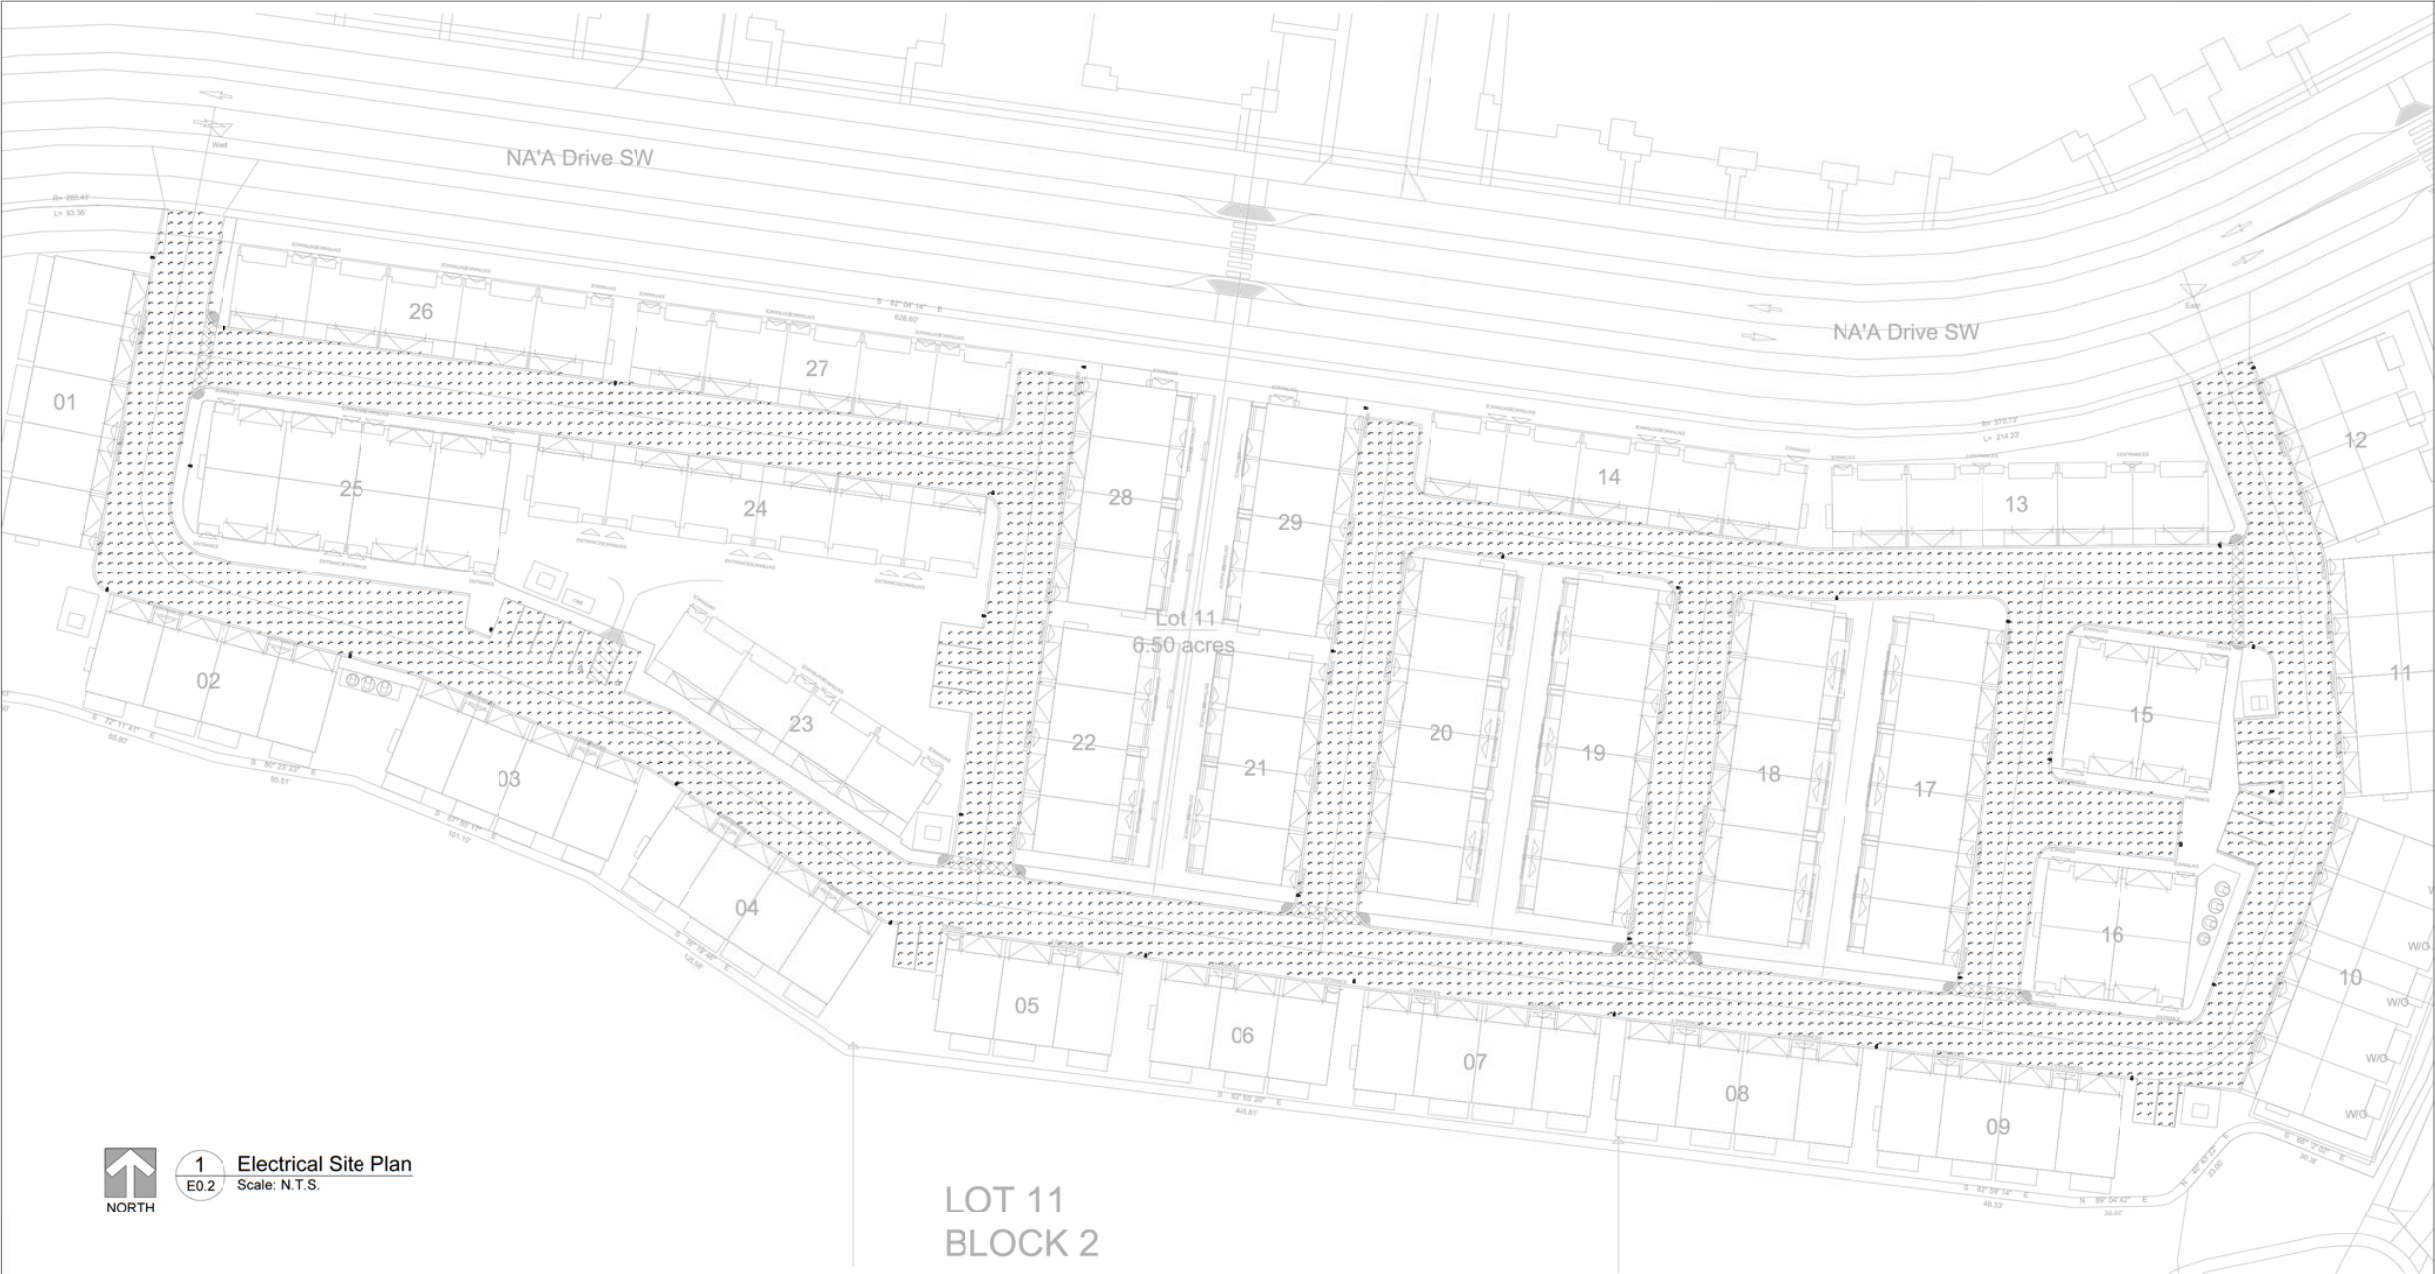

1 Electrical Site Plan
E0.2 Scale: N.T.S.

Statistics						
Description	Symbol	Avg	Max	Min	Max/Min	Avg/Min
Calc Zone #1	+	15.2 lux	45.2 lux	1.7 lux	26.6:1	8.9:1

Symbol	Label	Quantity	Manufacturer	Catalog Number	Description	Number Lamps	Lumens Per Lamp	Light Loss Factor	Wattage
⌋ □	A	34	SIGNIFY CANADA LTD	P15-P-A03-730-T2M	Pureform Area Small 15" Square, 32 LED's, 3000K CCT, TYPE T2M OPTIC,	1	6191	0.8	44.6

DESCRIPTION	POLE LIGHT
LAMP	LED
LAMP OUTPUT	6100 LM
BALLAST	LED DRIVER
HOUSING	ONE-PIECE CAST ALUMINUM HOUSING
LENS	
INPUT WATTAGE	45 W
MOUNTING	POLE MOUNT - 20' MH
SPECIAL REQUIREMENTS	N/A
ACCEPTABLE PRODUCTS	SIGNIFY - P15-P-A03-730-T2M (OR APPROVED EQUIVALENT)
LUMINAIRE TYPE	



P: 780 244 0252 F: 780 244 0252
10130 - 103 Street, Suite 1250
Edmonton, Alberta T5J 3N9
info@designworkseng.com
www.designworkseng.com

COPYRIGHT 2021
DESIGN WORKS ENGINEERING LTD.

COPYRIGHT RESERVED

THESE DRAWINGS AND DESIGN ARE THE EXCLUSIVE PROPERTY OF DESIGN WORKS ENGINEERING LTD. AND MAY NOT BE REPRODUCED IN ANY WAY OR FORM WITHOUT THE DIRECT WRITTEN PERMISSION OF DESIGN WORKS ENGINEERING LTD.

NOTES

THIS DRAWING IS NOT TO BE USED FOR CONSTRUCTION UNLESS IT IS SIGNED AND SEALED, AND DRAWINGS HAVE BEEN ISSUED FOR CONSTRUCTION IN THE TABLE BELOW.

DO NOT SCALE THIS DRAWING.

No.	Description	Date
1	ISSUED FOR REVIEW	2022-02-24
2	RE-ISSUED FOR REVIEW	2022-03-04
3	ISSUED FOR DP	2022-03-10

ARCHITECT

CLIENT

SEAL

PERMIT

DRAWN BY: KEN GENG

CHECKED BY: BILLAL ZEITOUN

ENGINEER: BILLAL ZEITOUN

PROJECT #: 2021433

SCALE: AS NOTED

PROJECT

Trinity Hills
Development, Calgary

STREET ADDRESS

LEGAL ADDRESS

DESCRIPTION

Electrical Site Plan


DRAWING NO.

E0.2

SHEET

3

#

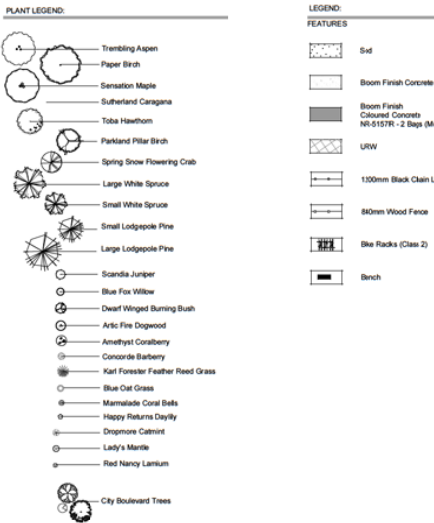

PLANT LIST:

QTY	SCIENTIFIC NAME	COMMON NAME	PLANT SIZE
17	Picea glauca	White Spruce - Small	2.0m Ht. B&B, 800mm root ball dia
15	Picea glauca	White Spruce - Large	3.0m Ht. B&B, 1200mm root ball dia
09	Pinus contorta 'Latibola'	Lodgepole Pine - Small	2.0m Ht. B&B, 800mm root ball dia
12	Pinus contorta 'Latibola'	Lodgepole Pine - Large	3.0m Ht. B&B, 1200mm root ball dia

DECIDUOUS TREES

QTY	SCIENTIFIC NAME	COMMON NAME	PLANT SIZE
24	Acer rubundo 'Sensation'	Sensation Maple	50mm cal. (B&B), min 700mm wide x 450mm depth root ball
13	Betula platyphylla 'Jelapark'	Parkland Pillar Birch	50mm cal. (B&B), min 850mm wide x 450mm depth root ball
08	Betula papyrifera	Paper Birch	50mm cal. (B&B), min 700mm wide x 550mm depth root ball
23	Sutherland Caragana	Caragana atrovirens 'Sutherland'	75mm cal. (B&B), min 850mm wide x 550mm depth root ball
23	Crataegus mollis 'Toba'	Toba Hawthorn	50mm cal. (B&B), min 700mm wide x 550mm depth root ball
16	Malus x 'Spring Snow'	Spring Snow Flowering Crab	75mm cal. (B&B), min 850mm wide x 550mm depth root ball
27	Populus tremuloides	Trembling Aspen	75mm cal. (B&B), min 850mm wide x 550mm depth root ball
11	Ulmus americana	American Elm	75mm cal. (B&B), min 850mm wide x 550mm depth root ball

CONIFEROUS SHRUBS

QTY	SCIENTIFIC NAME	COMMON NAME	PLANT SIZE
53	Juniperus sabina 'Scandia'	Scandia Juniper	Min. 100mm Ht., root ball dia. 350mm, #5 container size

DECIDUOUS SHRUBS

QTY	SCIENTIFIC NAME	COMMON NAME	PLANT SIZE
145	Berberis thunbergii 'Concorde'	Concorde Barberry	Min. 600mm Ht., Min. 4 major basal stems, Root Spread 300mm - #2 cont.
56	Cornus stolonacea 'Famosa'	Arctic Fire Dogwood	Min. 600mm Ht., Min. 4 major basal stems, Root Spread 300mm - #2 cont.
122	Eumyrtus alata 'Compacta'	Compact Winged Burning Bush	Min. 600mm Ht., Min. 4 major basal stems, Root Spread 300mm - #2 cont.
149	Salix brachycarpa 'Blue Fox'	Blue Fox Willow	Min. 600mm Ht., Min. 4 major basal stems, Root Spread 300mm - #2 cont.
26	Symphoricarpos doorebosii 'Yonder'	Amethyst Coralberry	Min. 600mm Ht., Min. 4 major basal stems, Root Spread 300mm - #2 cont.

ORNAMENTAL GRASSES

QTY	SCIENTIFIC NAME	COMMON NAME	PLANT SIZE
754	Calamagrostis scoufflers 'Karl Foerster'	Karl Foerster 'feather Reed Grass	Min. 150mm Ht., #1 cont.
140	Helleborichon sempervirens	Blue Cat Grass	Min. 150mm Ht., #1 cont.

PERENNIALS

QTY	SCIENTIFIC NAME	COMMON NAME	PLANT SIZE
205	Alchemilla mollis	Lady's Mantle	Min. 150mm Ht., 150mm pot.
92	Hemerocallis 'Happy Returns'	Happy Returns Daylily	Min. 200mm Ht., #1 cont.
196	Heuchera 'Marmalade'	Marmalade Coral Bells	Min. 150mm Ht., 150mm pot.
15	Lamium maculatum 'Red Nancy'	Red Nancy Lamium	Min. 200mm Ht., 150mm pot.
119	Nepeta x 'basens' 'Drogonore'	Drogonore Catmint	Min. 150mm Ht., 150mm pot.

NOTES:

1. ALL TREE AND SHRUB BEDS TO BE MULCHED WITH 75mm BARK MULCH.
2. TREES NOT PLANTED IN BEDS SHALL BE SURROUNDED BY A TREE WELL TO A DEPTH OF 100MM AFTER PLANTING AND WATERING. ALL TREES TO BE MULCHED STARTING 50MM FROM THE ROOT FLARE (TRUNK) AND EXTENDING THE LENGTH OF HOLE.
3. ALL PLANT MATERIAL TO BE IRRIGATED WITH AN UNDERGROUND AUTOMATIC IRRIGATION SYSTEM.
4. FOR ALL GRADING INFORMATION REFER TO CIVIL DRAWINGS.

PLANT IMAGES:

TREES



SHRUBS




GRASSES/PERENNIALS



SITE FURNITURE IMAGES:



SURFACE MATERIALS MAGES:

 

NOTES:

1. ALL PLANT MATERIAL SHALL CONFORM TO THE STANDARDS OF THE CANADIAN NURSERY TRADES ASSOCIATION FOR NURSERY STOCK AND CANADIAN LANDSCAPE STANDARDS CURRENT EDITION.
2. WARRANTY ON ALL LANDSCAPE TO BE TWO YEARS FROM DATE OF ACCEPTANCE.
3. CONTRACTOR TO CO-ORDINATE WORK WITH ALL OTHER CONTRACTORS ON SITE.
4. CONTRACTOR SHALL VERIFY ALL SITE CONDITIONS AT TIME OF CONSTRUCTION.
5. ALL EXISTING TREES WITHIN 6.0m OF CONSTRUCTION TO BE PROTECTED WITH A TREE PROTECTION FENCE ALONG THE DRYLINE.
6. NEW TREE LOCATIONS TO BE STAKED BY THE CONTRACTOR AND APPROVED BY THE LANDSCAPE ARCHITECT PRIOR TO ANY INSTALLATION.
7. TREES SHALL BE WATERED IN FOR THE WINTER TO ENSURE THAT THE ROOTS ARE FROZEN. TREES SHALL BE REGULARLY CHECKED IN WINTER TO ENSURE THAT ROOTS ARE STILL FROZEN. IF THE WINTER WEATHER VARIES TO PLUS TEMPERATURES WATERING OF THE TREES SHALL BE DONE BY WATER TRUCK TO ENSURE HEALTHY PLANT MATERIAL.
8. CONTRACTOR TO ENSURE ADEQUATE SUPPORT FOR ALL PLANT MATERIAL NOTED ON DRAWINGS.
9. ANY SUBSTITUTIONS OF PLANT MATERIAL TO BE APPROVED BY THE LANDSCAPE ARCHITECT PRIOR TO THE SUBSTITUTION BEING MADE.
10. THE CONTRACTOR SHALL WARRANT THAT THE PLANT MATERIAL WILL REMAIN FREE OF DEFECTS FOR A PERIOD OF TWO (2) YEARS FROM THE DATE OF SUBSTANTIAL PERFORMANCE. THE CONSULTANT ACCOMPANIED BY THE CONTRACTOR WILL UNDERTAKE AN END-OF-WARRANTY INSPECTION TO IDENTIFY PLANT MATERIAL THAT WILL BE REPLACED BY THE CONTRACTOR.
11. ALL TREE, SHRUB AND PERENNIAL BEDS TO BE MULCHED WITH 75mm BARK MULCH.
12. TREES NOT PLANTED IN BEDS SHALL BE SURROUNDED BY A TREE WELL TO A DEPTH OF 100MM AFTER PLANTING AND WATERING. ALL TREES TO BE MULCHED STARTING 50MM FROM THE ROOT FLARE (TRUNK) AND EXTENDING THE LENGTH OF HOLE.
13. SOIL DEPTHS FOR PLANT MATERIAL:
FOR TREES - 1200mm MIN
FOR SHRUBS - 800mm MIN
FOR PERENNIALS - 300mm MIN
14. ANY DAMAGE OCCURRING TO THE EXISTING CONSTRUCTION, BUILDINGS, VEGETATION, LANDSCAPING, PATHWAYS AND/OR OTHER SITE AMENITIES ON THE SITE, ADJACENT PRIVATE PROPERTY OR PUBLIC LANDS SHALL BE REHABILITATED, RESTORED AND/OR MADE GOOD, BY THE CONTRACTOR TO THE OWNERS AND THE AUTHORITY'S REQUIREMENTS.
15. ALL SITE GRADES SHALL MATCH EXISTING GRADES OF ADJACENT LANDS, WITH GRADING CONFINED TO THE SITE. SEE CIVIL PLAN FOR GRADING, CURB AND SERVICING INFORMATION.
16. THE CONTRACTOR SHALL OBTAIN, AT THE CONTRACTOR'S SOLE EXPENSE, ALL UTILITY LOCATES PRIOR TO COMMENCING WORK. ANY AND ALL DAMAGES TO UTILITIES, REGARDLESS OF WHETHER LOCATES WERE COMPLETED, SHALL BE REHABILITATED, RESTORED AND/OR MADE GOOD BY THE CONTRACTOR TO THE OWNERS AND/OR THE CITY OR TOWN AUTHORITY'S REQUIREMENTS.
17. ANY DISCREPANCIES BETWEEN SITE CONDITION AND THOSE ON THE DRAWING TO BE REPORTED IMMEDIATELY TO THE CONSULTANT AT TIME OF CONSTRUCTION.
18. THE CONTRACTOR SHALL PROVIDE AN AUTOMATIC UNDERGROUND IRRIGATION FOR ALL LANDSCAPE AREAS.
19. PRIOR TO CONSTRUCTION, PROTECTION FENCING WILL BE INSTALLED WITHIN THE SITE ADJACENT TO THE ENVIRONMENTAL RESERVE LANDS.
20. ANY DAMAGE TO RESERVE LANDS, PATHWAYS, BOULEVARDS RESULTING FROM DEVELOPMENT ACTIVITY SHALL BE RESTORED BY THE DEVELOPER. ALL WORK ON PARKS ASSETS SHALL BE INSTALLED AND INSPECTED AS PER PARKS DEVELOPMENT GUIDELINES AND SPECIFICATIONS (CURRENT EDITION).
21. ALL SITE FENCING AND RETAINING WALLS SHALL BE LOCATED WITHIN THE PROPERTY.
22. ALL DRAINAGE SHALL BE CONTAINED WITHIN THE PROPERTY.

LEGEND:



TREE PROTECTION PLAN:

ID	COMMON NAME	SCIENTIFIC NAME	CANOPY	CALIPER	SERIAL
A	Schubert Chokecherry	Prunus padus commutata	2.0 m	60 mm	N/A
B	American Elm	Ulmus americana	2.0 m	75 mm	N/A
C	American Elm	Ulmus americana	2.0 m	75 mm	N/A
D	American Elm	Ulmus americana	2.0 m	75 mm	N/A
E	American Elm	Ulmus americana	2.0 m	75 mm	N/A
F	American Elm	Ulmus americana	2.0 m	75 mm	N/A
G	American Elm	Ulmus americana	2.0 m	75 mm	N/A
H	American Elm	Ulmus americana	2.0 m	70 mm	N/A
J	Crab Apple	Malus	2.0 m	70 mm	N/A
K	Crab Apple	Malus	2.0 m	70 mm	N/A
L	Crab Apple	Malus	2.0 m	70 mm	N/A
M	Crab Apple	Malus	2.0 m	70 mm	N/A
N	Crab Apple	Malus	2.0 m	70 mm	N/A
O	Crab Apple	Malus	2.0 m	70 mm	N/A
P	Crab Apple	Malus	2.0 m	70 mm	N/A
Q	American Elm	Ulmus americana	2.0 m	75 mm	N/A
R	American Elm	Ulmus americana	2.0 m	75 mm	N/A
S	American Elm	Ulmus americana	2.0 m	75 mm	N/A
T	American Elm	Ulmus americana	2.0 m	75 mm	N/A
U	American Elm	Ulmus americana	2.0 m	75 mm	N/A
V	American Elm	Ulmus americana	2.0 m	75 mm	N/A
W	Green Ash	Fraxinus pennsylvanica	2.0 m	75mm	N/A

DAVIGNON
MARTIN

DAVIGNON MARTIN
Landscape Architecture & Interior Design
1001 10th Ave SW
Calgary, Alberta T2G 1G3

Calgary (191)
201 10th Ave SW
Calgary, Alberta T2G 1G3

DAVIGNON MARTIN
Landscape Architecture & Interior Design
1001 10th Ave SW
Calgary, Alberta T2G 1G3

2020///15

pLant studio
landscape architecture + planning
1-442-128 Street NW Calgary, AB T2N 1Y6 | 403.454.8115

2020-06-15
2020-06-15
2020-06-15

North
Scale

Project
Trinity - Block 16 -

1402 Main Street SW
Unit 11 Block 2 Plan 161 2946

Project No.
2020-06-15

Start Date
2020-06-15

Drawn
CK


Scale
AS SHOWN


Sheet Title
Legend, General Notes & Plant List

Sheet No.


DP-L0-10



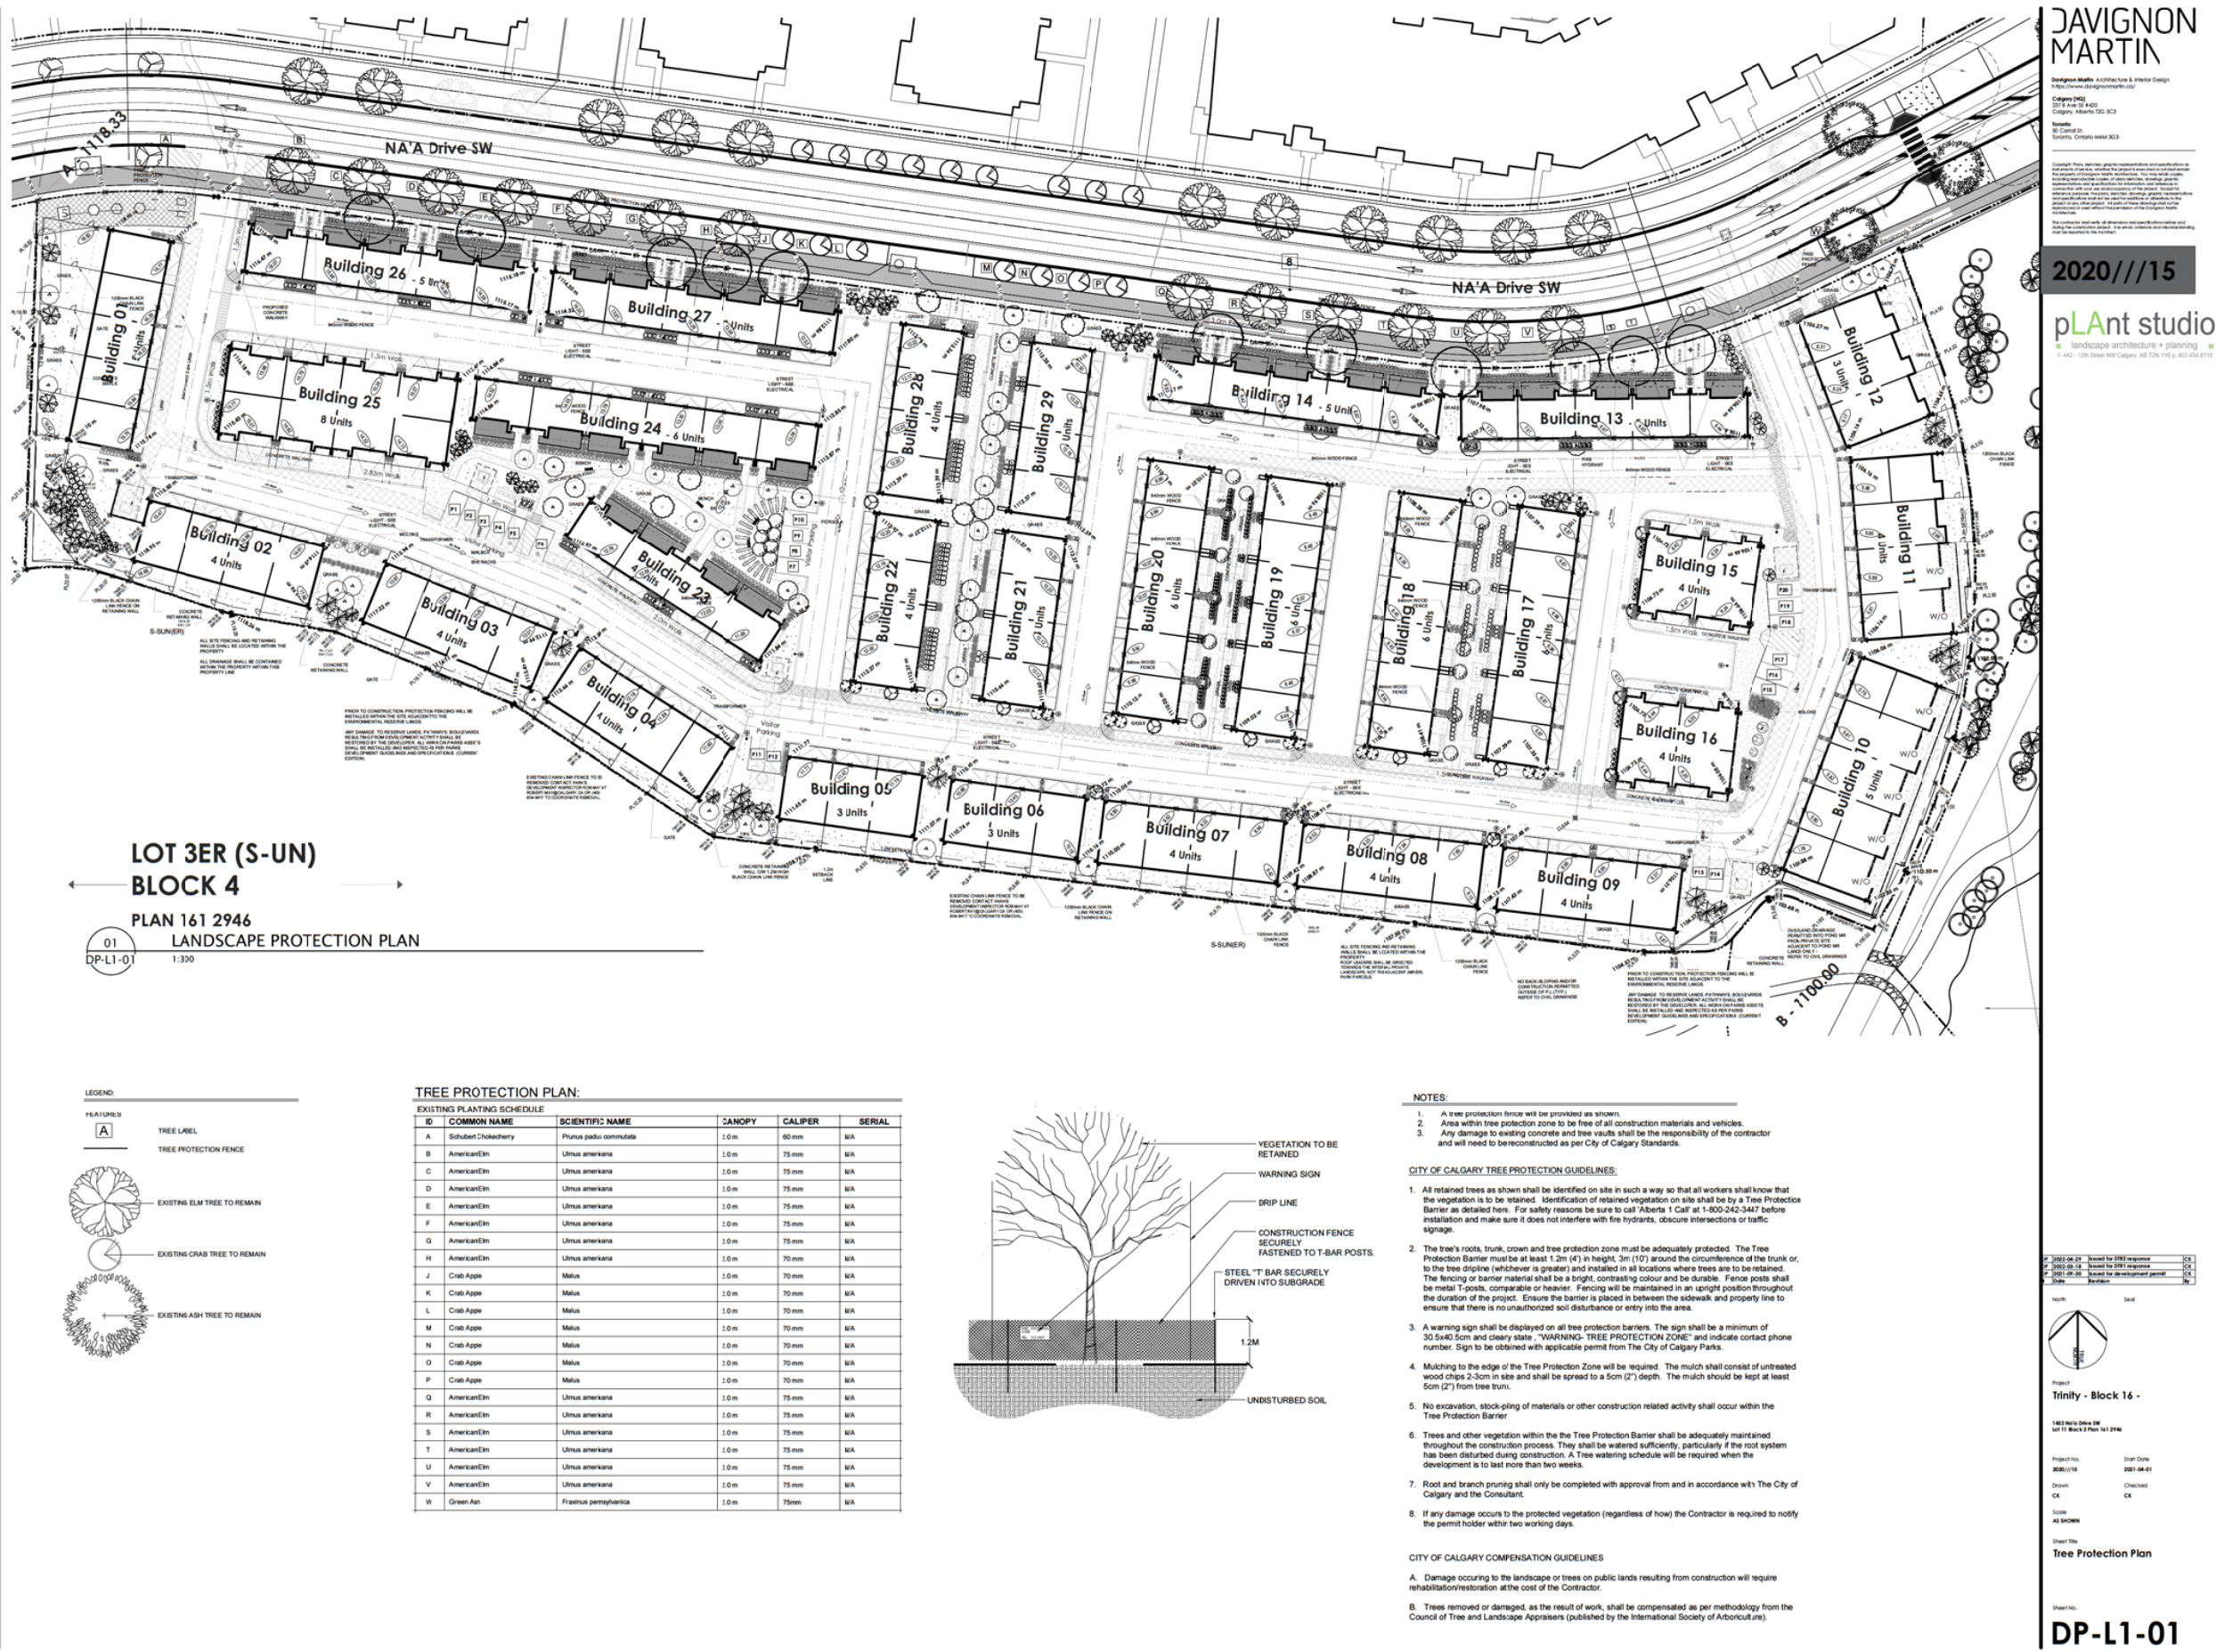

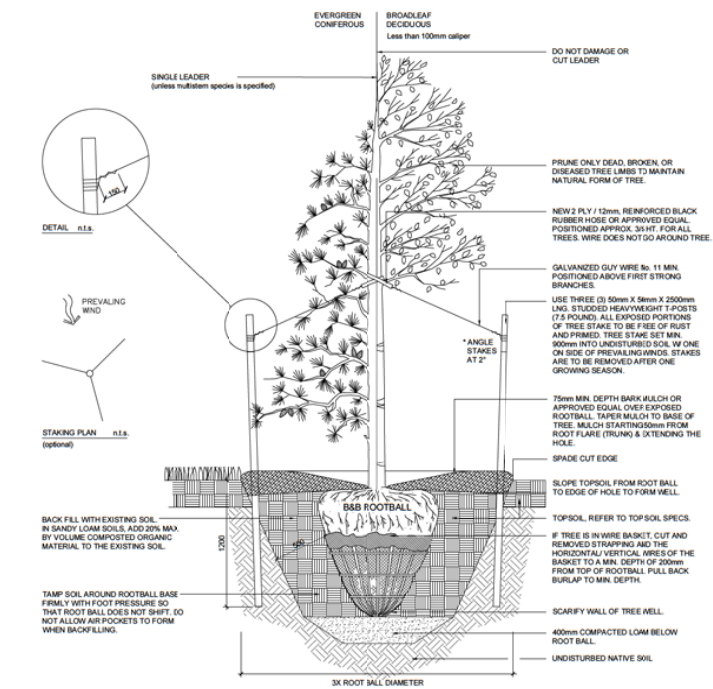

01
DP-L2-00
TREE PLANTING DETAIL
1:20

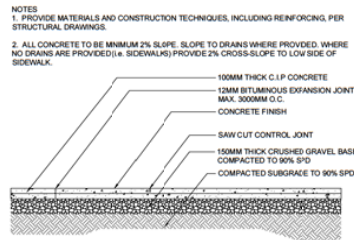


04
DP-L2-00
CONCRETE WALKWAY DETAIL
1:20

LANDSCAPE NOTES:


1. ALL LANDSCAPE CONSTRUCTION MATERIALS AND TECHNIQUES SHALL MEET THE MINIMUM REQUIREMENTS OF THE CNLA STANDARDS
2. NO SUBSTITUTIONS OF PLANT MATERIAL WILL BE PERMITTED BY THE LANDSCAPE CONSULTANT UNLESS APPROVED BY THE LANDSCAPE CONSULTANT IN WRITING PRIOR TO SHIPMENT TO SITE. ALL PLANT MATERIAL SHALL BE INSTALLED AS SHOWN ON THE DRAWINGS. ALL GROUND COVER SHALL BE PLANTED AT THE SPACING INDICATED. ANY PLANT MATERIAL INSTALLED THAT DOES NOT MEET THE REQUIREMENTS OF THESE DRAWINGS AND ASSOCIATED SPECIFICATIONS SHALL BE REMOVED AND REPLACED WITH PLANT MATERIAL THAT MEETS THE AFORESAID REQUIREMENTS AT THE CONTRACTOR'S SOLE EXPENSE.
3. ALL PLANT MATERIAL SHALL BE APPROVED AT THE SOURCE NURSERY PRIOR TO SHIPMENT TO SITE. THE CONTRACTOR BEARS THE SOLE RESPONSIBILITY OF NOTIFYING THE LANDSCAPE CONSULTANT A MINIMUM OF TWO WEEKS PRIOR TO SHIPMENT OF PLANT MATERIAL TO COORDINATE THE REVIEW OF THE PLANT MATERIAL. THE LANDSCAPE CONSULTANT RESERVES THE RIGHT TO WAIVE THIS REQUIREMENT BASED ON THE NURSERY SOURCE PROPOSED FOR USE BY THE CONTRACTOR.
4. ALL PLANTING BEDS SHALL BE MULCHED WITH AN ALL WOOD MULCH TO A DEPTH OF 75MM
5. ANY DAMAGE OCCURRING TO THE EXISTING CONSTRUCTION, BUILDINGS, VEGETATION, LANDSCAPING, PATHWAYS AND/OR OTHER SITE AMENITIES ON THE SITE ADJACENT PRIVATE PROPERTY OR PUBLIC LANDS SHALL BE REHABILITATED, RESTORED AND/OR MADE GOOD, BY THE CONTRACTOR TO THE OWNERS AND/OR THE CITY OR TOWN AUTHORITY'S REQUIREMENTS.
6. ALL SITE GRADES SHALL MATCH EXISTING GRADES OF ADJACENT LANDS, WITH GRADING CONFINED TO THE SITE.
7. THE CONTRACTOR SHALL OBTAIN AT THE CONTRACTOR'S SOLE EXPENSE, ALL UTILITY LOCATES PRIOR TO COMMENCING WORK, ANY AND ALL DAMAGES TO UTILITIES, REGARDLESS OF WHETHER LOCATES WERE COMPLETED, SHALL BE REHABILITATED, RESTORED AND/OR MADE GOOD BY THE CONTRACTOR, TO THE OWNERS AND/OR THE CITY OR TOWN AUTHORITY'S REQUIREMENTS.

PLANT MATERIAL WARRANTY:


1. THE CONTRACTOR SHALL WARRANT THAT THE PLANT MATERIAL WILL REMAIN FREE OF DEFECTS FOR A PERIOD OF ONE (1) YEAR FROM THE DATE OF SUBSTANTIAL PERFORMANCE. THE CONSULTANT ACCOMPANIED BY THE CONTRACTOR WILL UNDERTAKE AN END-OF-WARRANTY INSPECTION TO IDENTIFY PLANT MATERIAL THAT WILL BE REPLACED BY THE CONTRACTOR.
2. THE CONSULTANT RESERVES THE RIGHT TO EXTEND THE CONTRACTOR'S WARRANTY AND RESPONSIBILITY FOR AN ADDITIONAL YEAR IF, AT THE END OF THE WARRANTY PERIOD, THE LEAF DEVELOPMENT AND GROWTH OF THE PLANT MATERIAL IS NOT SUFFICIENT TO ENSURE FUTURE SURVIVAL.

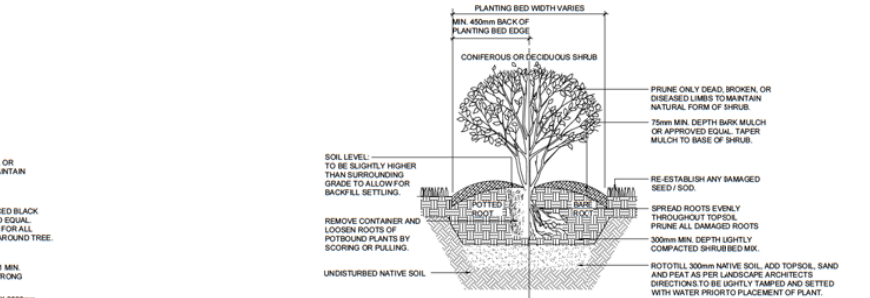


02
DP-L2-00
SHRUB PLANTING DETAIL
1:20

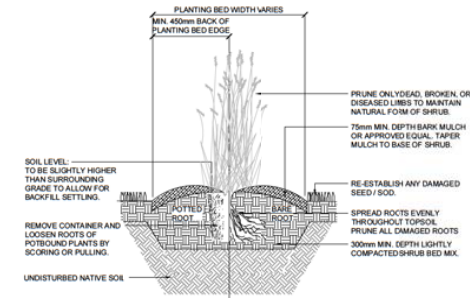

03
DP-L2-00
PERENNIAL PLANTING DETAIL
1:20

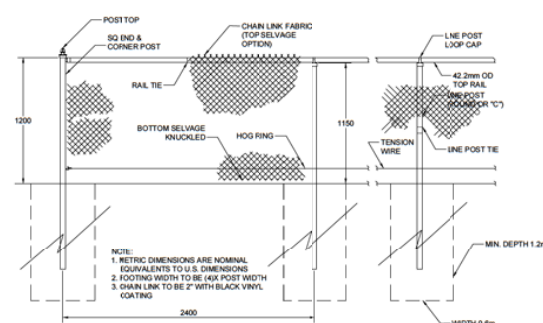

05
DP-L2-00
BLACK CHAIN LINK FENCE DETAIL
1:20

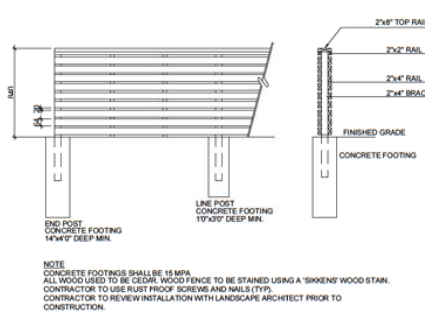

06
DP-L2-00
WOOD FENCE DETAIL
1:20

DAVIGNON
MARTIN

DAVIGNON MARTIN Architecture & Interior Design
https://www.davignonmartin.ca/

Category 100
2017 June 28 AGO
Category: Alberta 100 103

Source
3D Concept
Source: Concept 100 103

Copyright 2020, DAVIGNON MARTIN Architecture & Interior Design. All rights reserved. This drawing is the property of DAVIGNON MARTIN Architecture & Interior Design. It is not to be reproduced, stored in a retrieval system, or transmitted in any form or by any means, electronic, mechanical, photocopying, recording, or by any information storage and retrieval system, without the prior written permission of DAVIGNON MARTIN Architecture & Interior Design. The contractor shall verify all dimensions and specifications shown on this drawing and shall be responsible for any errors or omissions. The contractor shall be responsible for any damage to the property or any other person or property caused by the use of this drawing. 

2020///15

pLant studio
landscape architecture + planning
1-442-128 Street NW Calgary, AB T2N 1Y6 | 403.454.8115

2020-06-21	Issued for 2021 response	OK
2020-06-18	Issued for 2021 response	OK
2020-06-18	Issued for development permit	OK
2020-06-18	Issued for development permit	OK

North
Scale

Project
Trinity - Block 16 -

1463 Main Street SW
Unit 11 Block 16 Plan 101 2046

Project No.
2020-06-01


Drawn
CK

Scale
AS SHOWN

Sheet Title
Landscape Details


Sheet No.
DP-L2-00

DP-L2-00

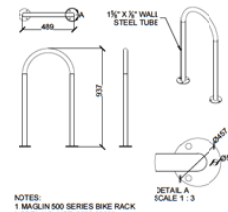

NOTES:
1 MAGLIN 500 SERIES BIKE RACK
MODEL NO. MBR-0500-00003
2 BIKE RACK TO BE SURFACE MOUNTED
3 CONTRACTOR TO SUPPLY AND INSTALL
AS PER MANUFACTURER'S
SPECIFICATIONS

01 BIKE RACK DETAIL
DP-L2-01 1:20

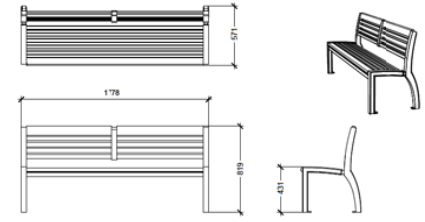

MAGLIN FURNITURE:
720 MAGLIN BACKED BENCH MODEL NO.
MBE-0720-00020 - IPE WOOD
BENCH TO BE SURFACEMOUNTED

CONTRACTOR TO SUPPLY AND INSTALL AS PER
MANUFACTURERS SPECIFICATIONS

02

DP-L2-01

1:20

BENCH DETAIL



NOTES:

1. ALL CURVED PEGOLA WOOD MEMBERS TO BE BROWN PRESSURE TREATED
2. CONTRACTOR TO PROVIDE SAMPLE OF WOOD FOR APPROVAL PRIOR TO ANY INSTALLATION
3. CONTRACTOR TO USE GALVANIZED SCREWS FOR CONSTRUCTION
4. CONTRACTOR TO SUPPLY AND INSTALL RUST-PROOF FASTENING HARDWARE (TYP).
5. CONTRACTOR TO PROVIDE A 12" DIA CONCRETE PILE MIN 4' BELOW GRADE DEPTH.

03 CURVED PERGOLA
DP-L2-01 NTS

**DAVIGNON
MARTIN**

Davignon Martin Architecture & Interior Design
<https://www.davignonmartin.ca/>

Category (RQ)
237 B Ave SE #402
Category: Alberta 192 SC3

Toronto
80 Campbell St
Toronto, Ontario M4M 3Q3

2020///15

pLAnt studio
■ landscape architecture + planning ■
1-442 - 12th Street NW Calgary, AB T2N 1Y8 p. 403.454.8111

#	2022-04-29	Issued for OIR2 response	CX
#	2022-05-18	Issued for OIR1 response	CX
#	2021-09-30	Issued for development period	CX
	Date	Revision	By

North	Sadi
-------	------

Project
Trinity - Block 16 -1453 Hwy 10, Dallas, TX 75243
 Lot 11 Block 2 Pkwn 161-2946

Project No.	Start Date
2020-11-15	2021-04-01

CK

Sheet Title

Landscape Details

Abstract

DP-L2-01