Road Plan

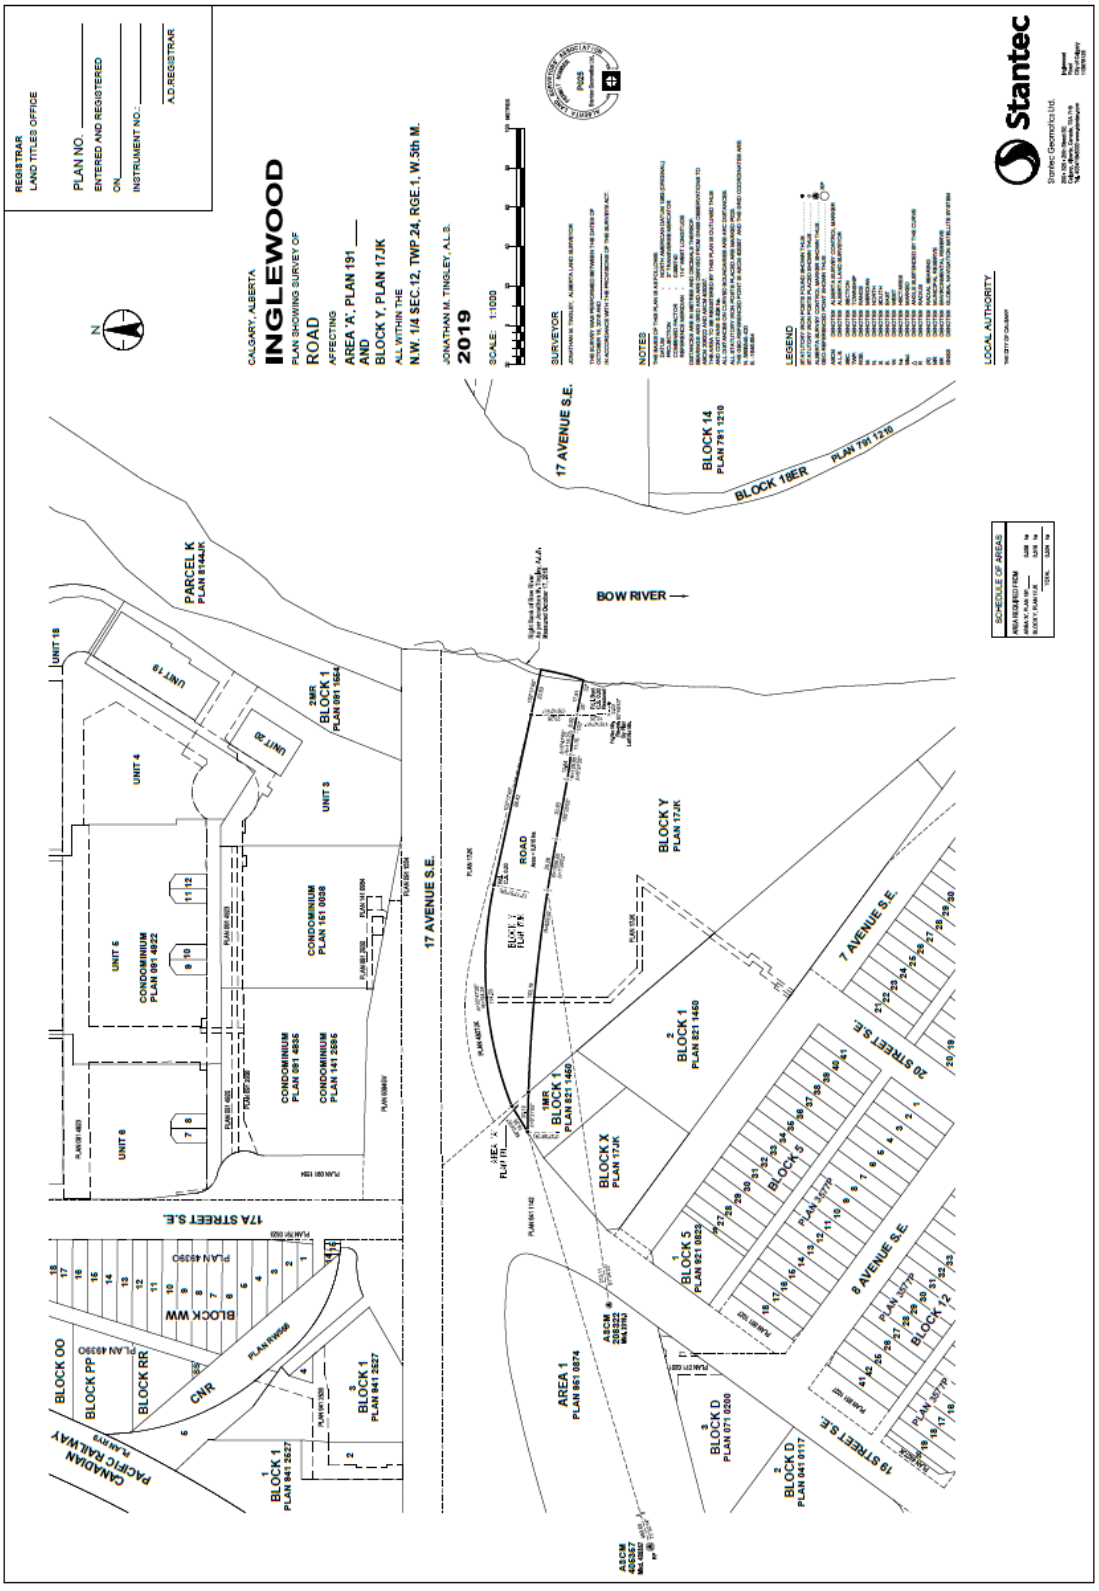
REGISTRAR
LAND TITLES OFFICE
PLAN NO.
ENTERED AND REGISTERED
ON
INSTRUMENT NO.:
A.D.REGISTRAR
CALGARY, ALBERTA
INGLEWOOD
PLAN SHOWING SURVEY OF
ROAD
AFFECTING
AREA 'A', PLAN 191
AND
BLOCK Y, PLAN 17JK
ALL WITHIN THE
N.W. 1/4 SEC.12, TWP.24, RGE.1, W.5th M.
JONATHAN M. TINGLEY, A.L.S.
2019
SCALE: 1:1000
SURVEYOR
NOTES
LEGEND
LOCAL AUTHORITY
Stantec
Stantec Geomatics Ltd.
SCHEDULE OF AREAS
17 AVENUE S.E.
BLOCK 14
PLAN 791 1210
BLOCK 18ER
PLAN 791 1210
BOW RIVER
PARCEL K
PLAN 8144JK
UNIT 18
UNIT 19
UNIT 20
UNIT 4
UNIT 3
UNIT 5
UNIT 6
CONDOMINIUM
PLAN 091 4822
CONDOMINIUM
PLAN 151 0038
CONDOMINIUM
PLAN 091 4835
CONDOMINIUM
PLAN 141 2595
BLOCK 1
PLAN 091 1554
BLOCK Y
PLAN 17JK
ROAD
BLOCK 1
PLAN 821 1450
BLOCK X
PLAN 17JK
BLOCK 5
PLAN 821 0823
BLOCK 12
PLAN 357TP
7 AVENUE S.E.
20 STREET S.E.
8 AVENUE S.E.
19 STREET S.E.
17A STREET S.E.
BLOCK WW
PLAN 4939O
BLOCK OO
BLOCK PP
BLOCK RR
CNR
BLOCK 1
PLAN 841 2527
BLOCK 1
PLAN 841 2527
AREA 1
PLAN 861 0874
BLOCK D
PLAN 071 0200
BLOCK D
PLAN 041 0117
CANADIAN
PACIFIC RAILWAY
PLAN RW9