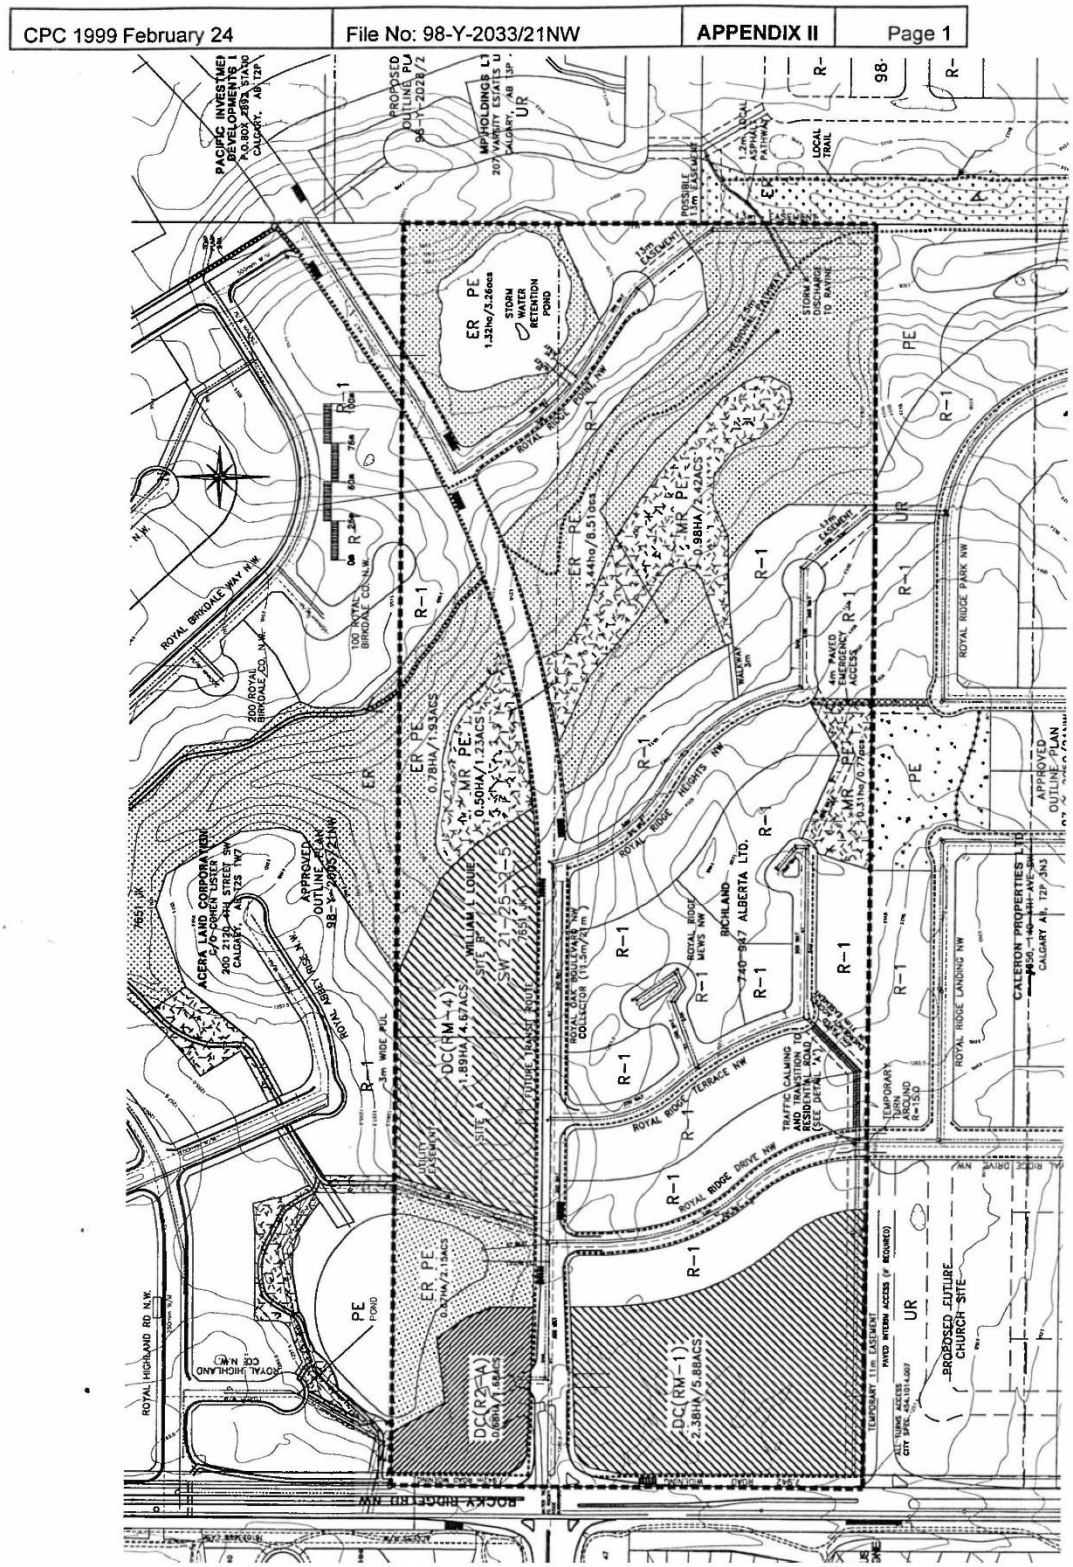SB1998-Y-2033/21NW Outline Plan