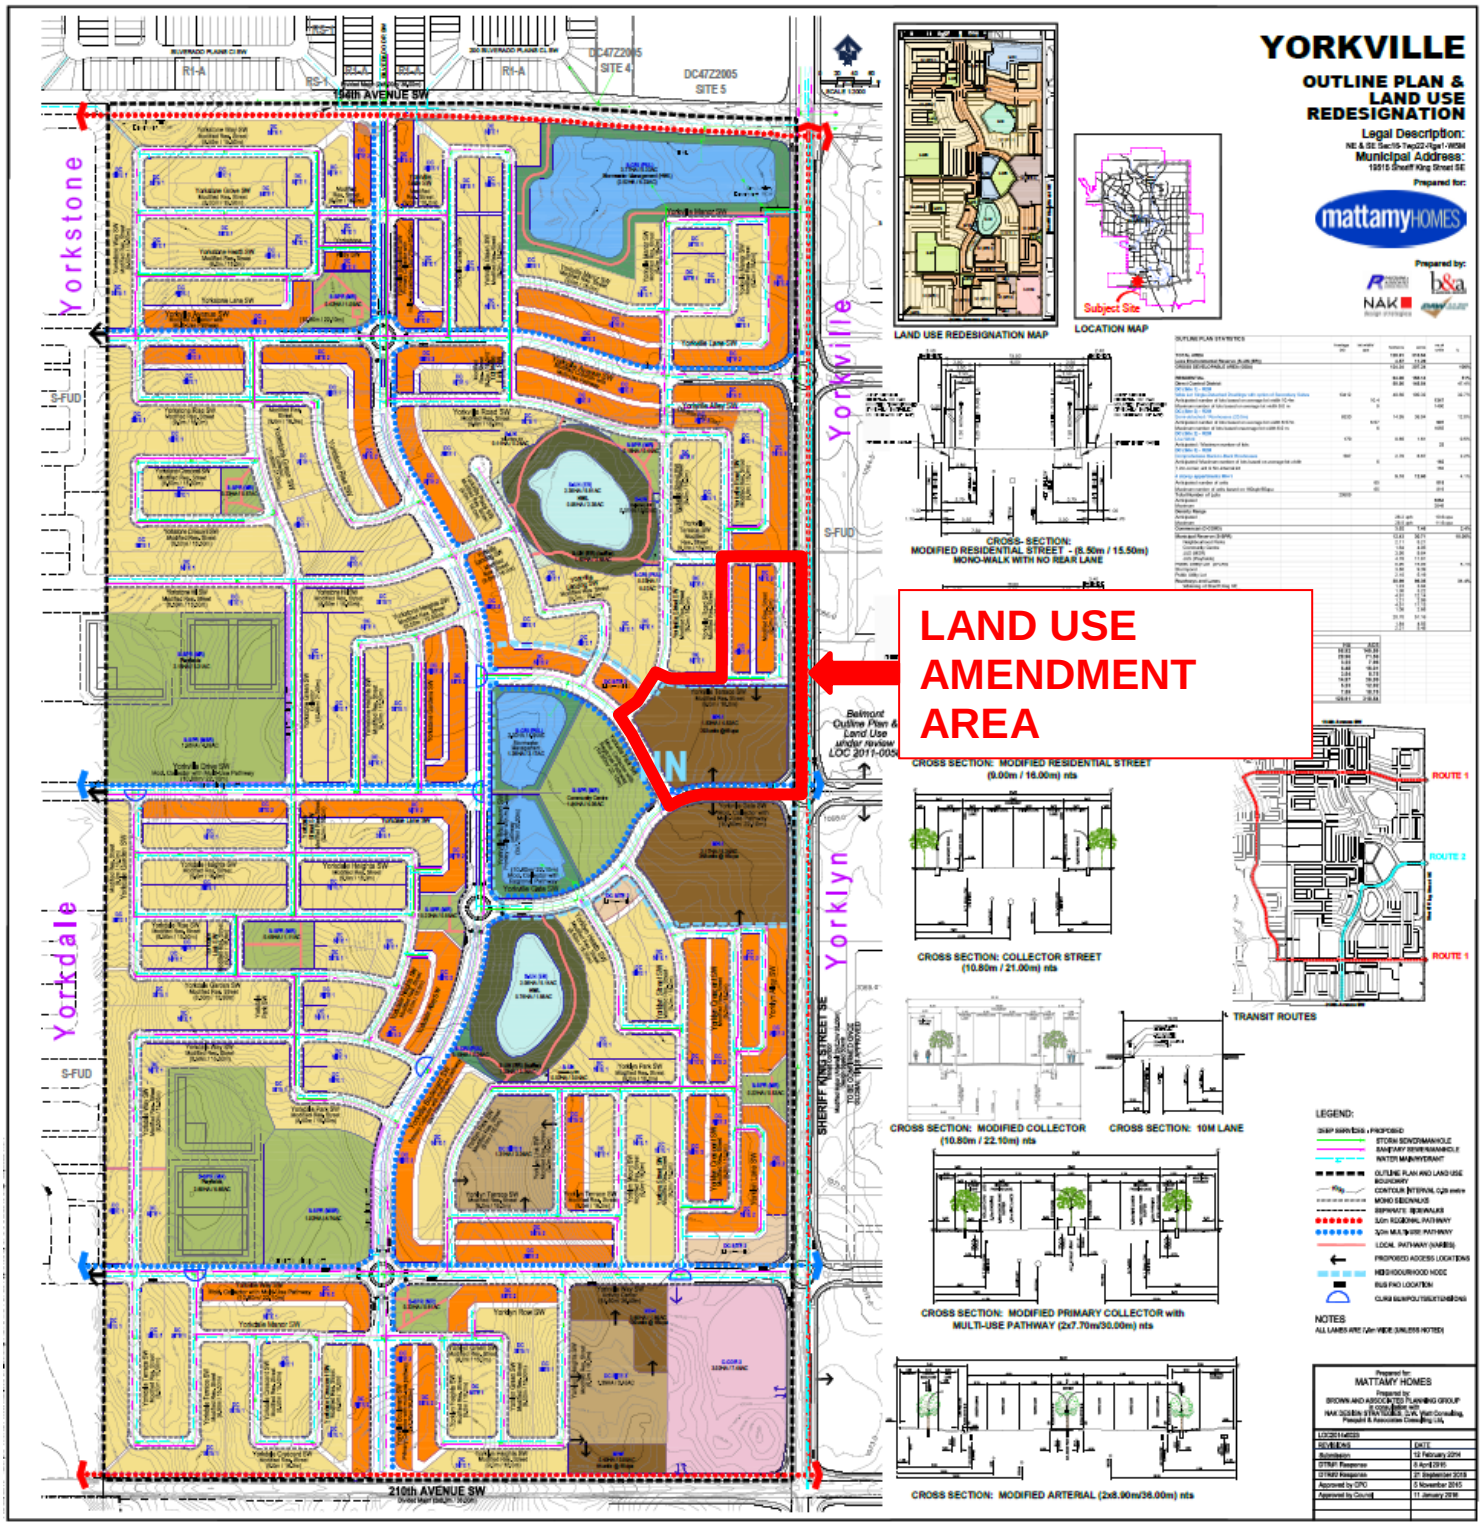Approved Outline Plan (LOC2014-0023)