Road Plan

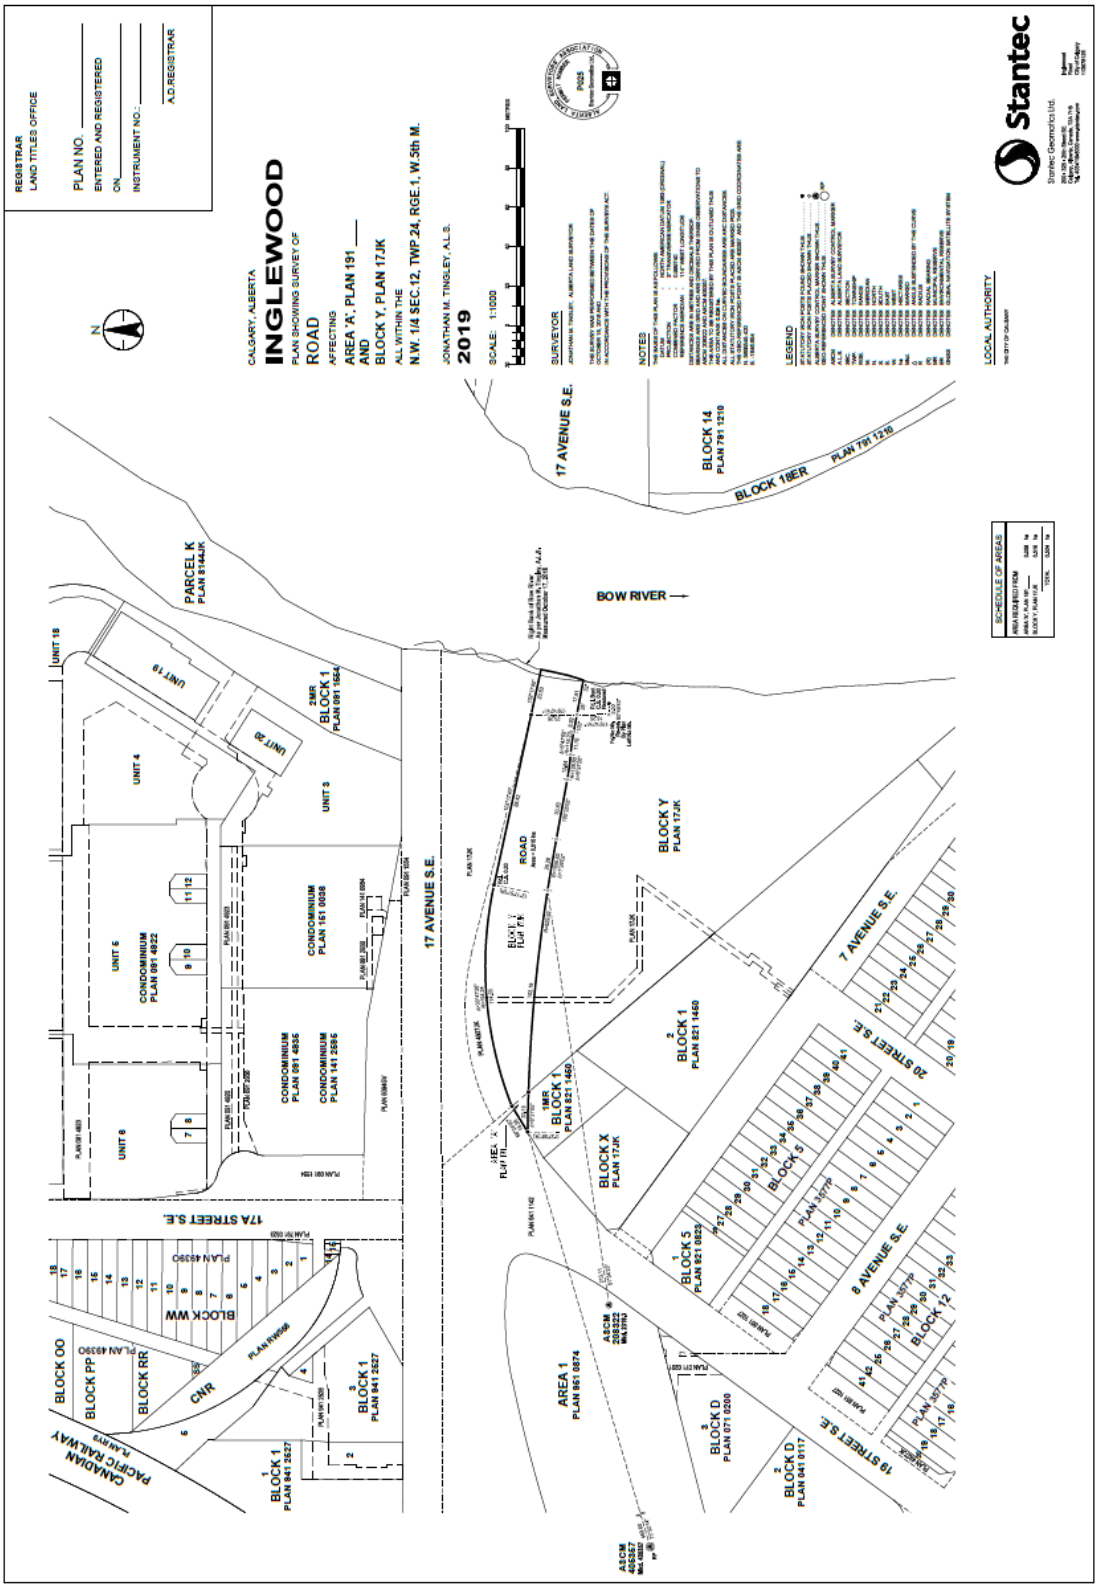
REGISTRAR
LAND TITLES OFFICE
PLAN NO.
ENTERED AND REGISTERED
ON
INSTRUMENT NO.:
A.D. REGISTRAR
CALGARY, ALBERTA
INGLEWOOD
PLAN SHOWING SURVEY OF
ROAD
AFFECTING
AREA 'A', PLAN 191 ___
AND
BLOCK Y, PLAN 17JK
ALL WITHIN THE
N.W. 1/4 SEC.12, TWP.24, RGE.1, W.5th M.
JONATHAN M. TINGLEY, A.L.S.
2019
SCALE: 1:1000
SURVEYOR
NOTES
LEGEND
LOCAL AUTHORITY
SCHEDULE OF AREAS
Stantec
17 AVENUE S.E.
BOW RIVER
PARCEL K
PLAN 8144JK
BLOCK 1
PLAN 0911564
UNIT 19
UNIT 20
UNIT 4
UNIT 3
UNIT 6
UNIT 5
CONDOMINIUM
PLAN 0814922
CONDOMINIUM
PLAN 1510038
CONDOMINIUM
PLAN 0814836
CONDOMINIUM
PLAN 1412895
17A STREET S.E.
BLOCK WW
PLAN 4930O
BLOCK OO
BLOCK PP
BLOCK RR
CANADIAN PACIFIC RAILWAY
CNR
BLOCK 1
PLAN 8412627
BLOCK 1
PLAN 8413227
BLOCK 14
PLAN 7911210
BLOCK 16ER
PLAN 7911210
ROAD
PLAN 17JK
BLOCK Y
PLAN 17JK
BLOCK 1
PLAN 8211460
BLOCK K
PLAN 17JK
BLOCK 5
PLAN 8210825
BLOCK 5
PLAN 3577P
BLOCK 12
PLAN 3577P
7 AVENUE S.E.
20 STREET S.E.
8 AVENUE S.E.
19 STREET S.E.
AREA 1
PLAN 9510074
BLOCK D
PLAN 0710200
BLOCK D
PLAN 8410117
ASCM
238522
ASCM
238523