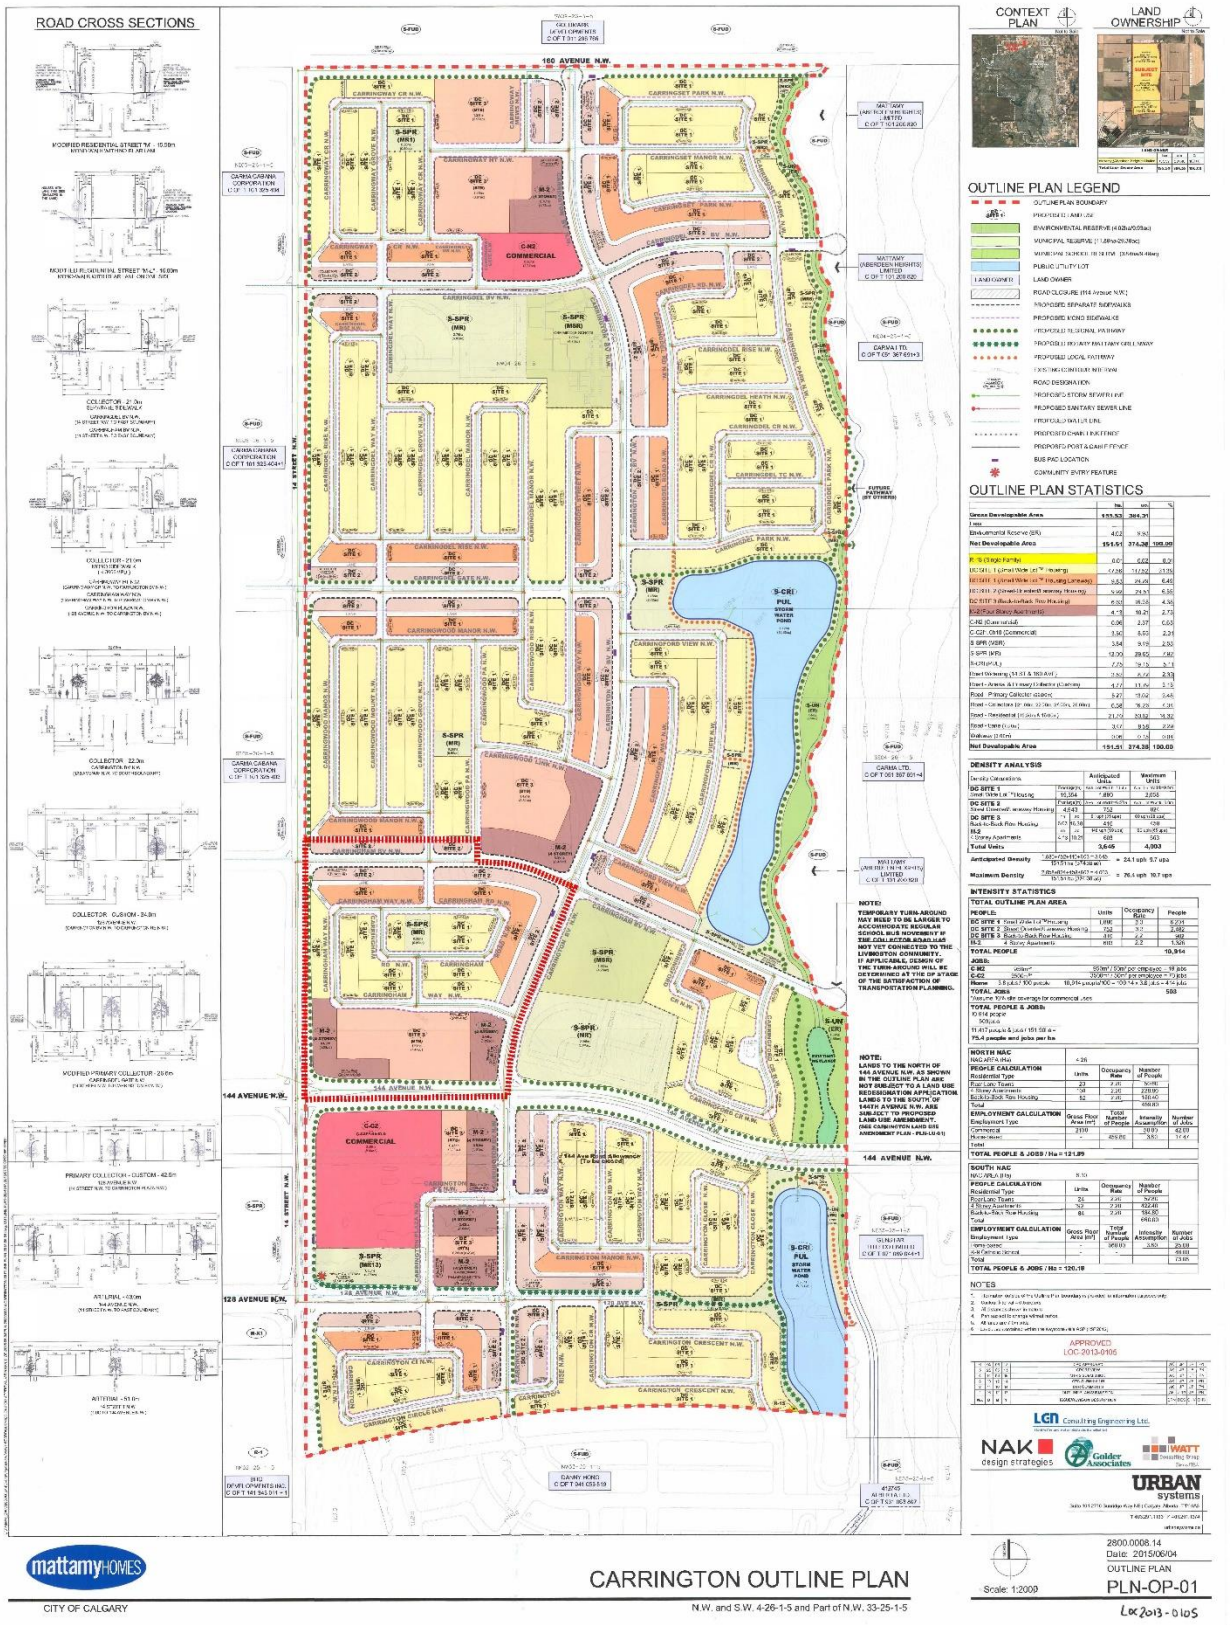Previously Approved Outline Plan (LOC2013-0105)