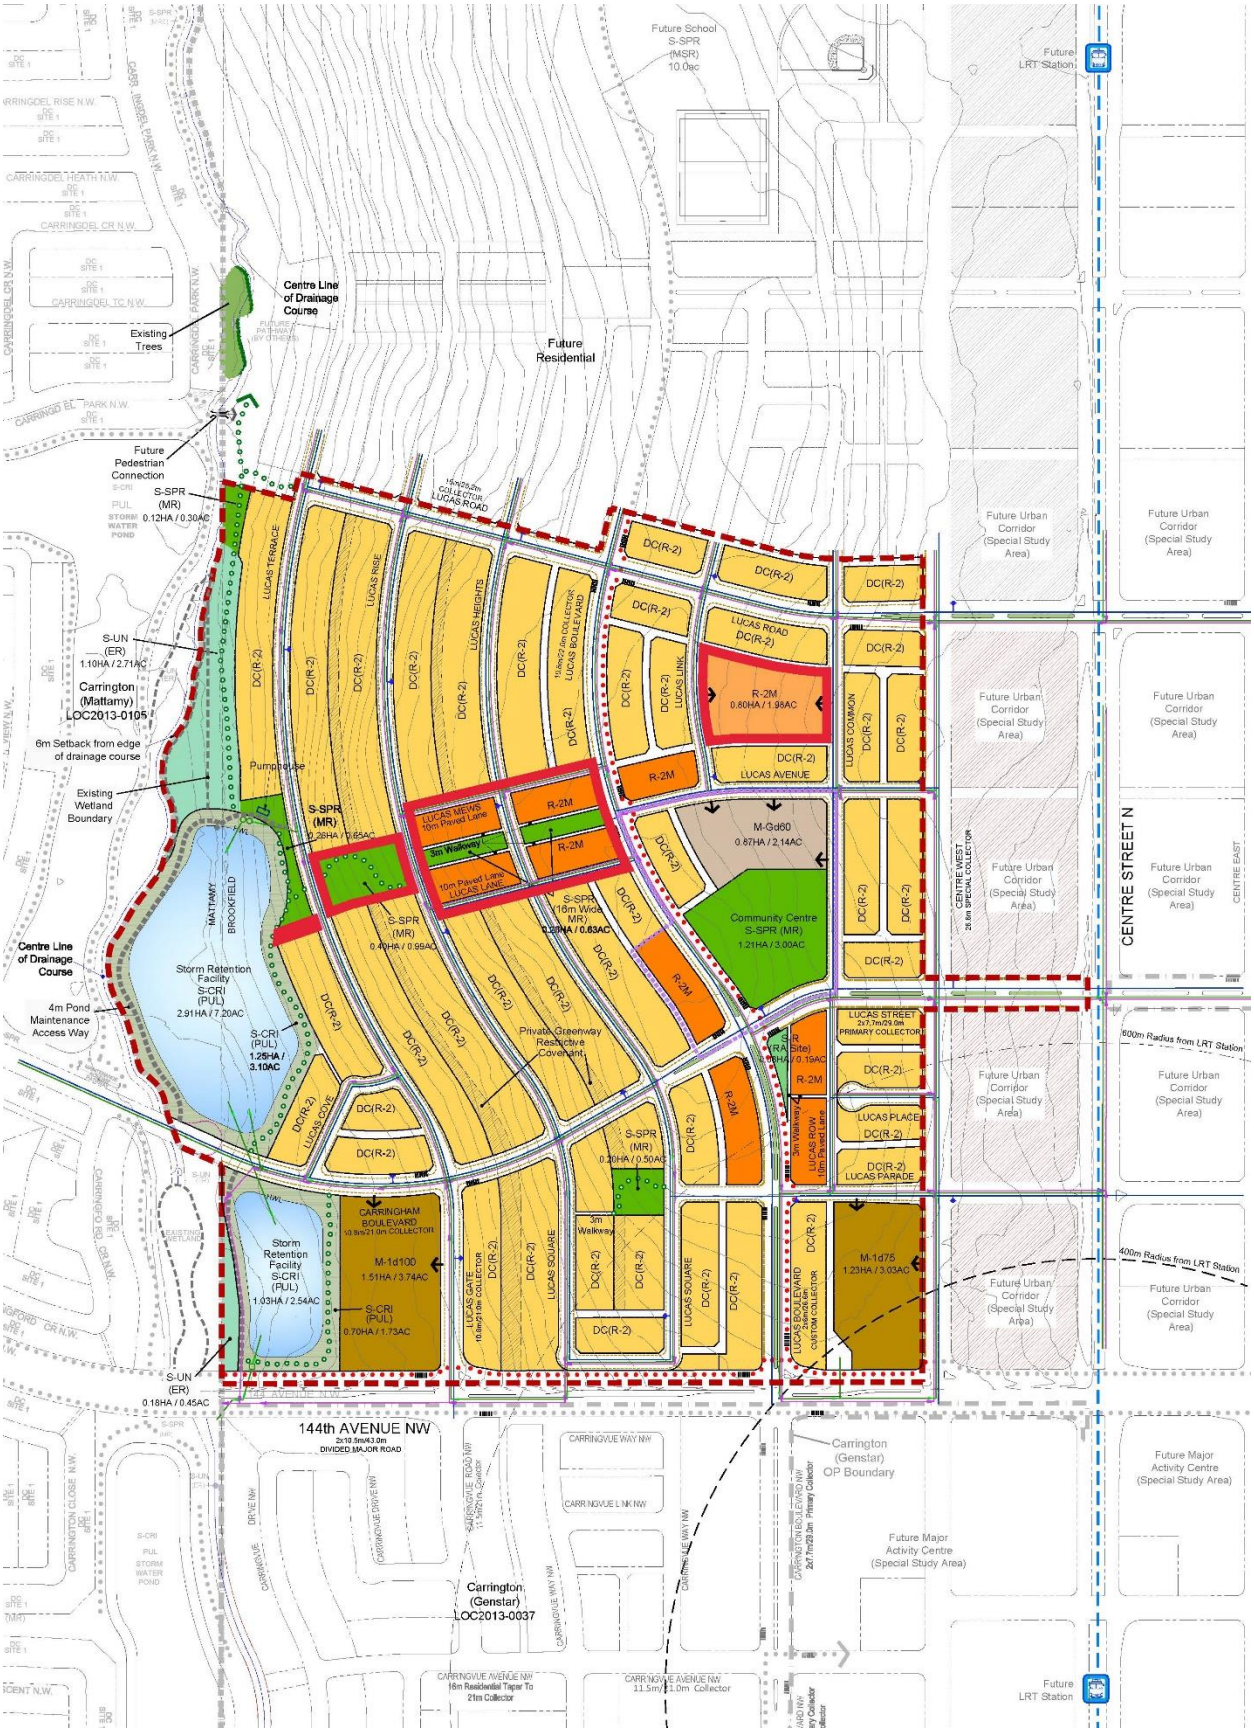Previously Approved Outline Plan (LOC2014-0117)