Road Plan 191 1198

Alberta This plan may not be commercially redistributed, transferred or manipulated in any form without the operator written consent of Alberta Land Titles

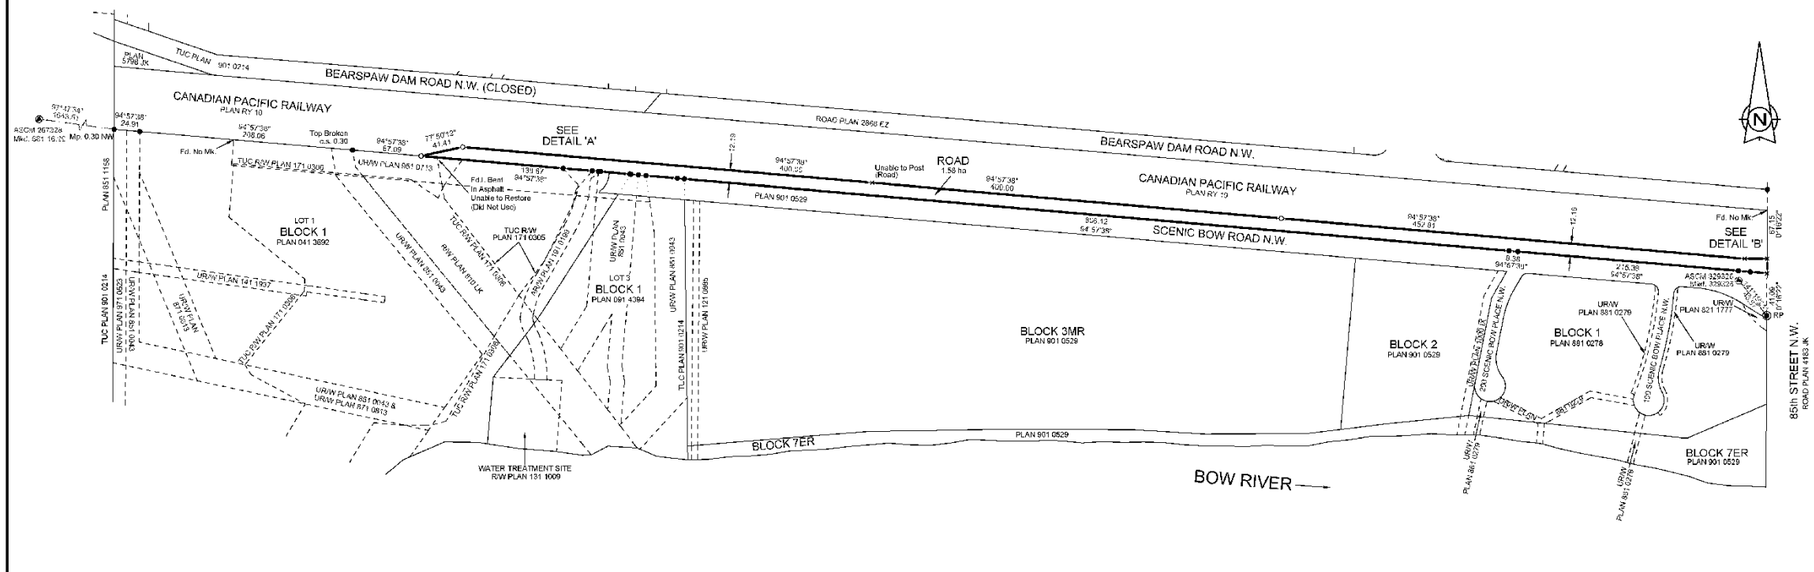

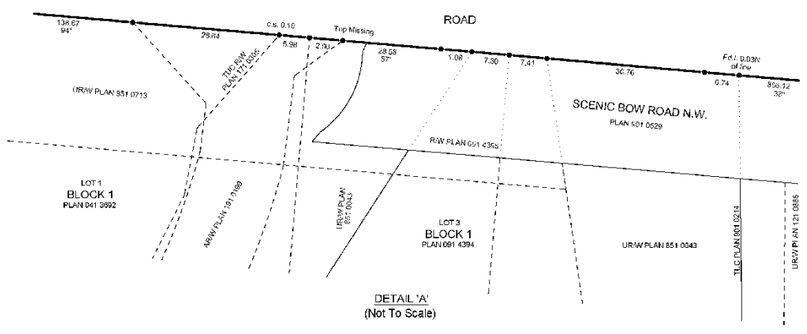

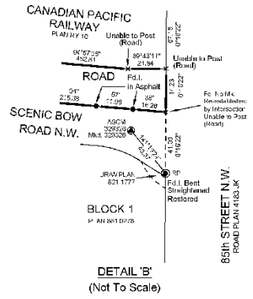

LAND TITLES OFFICE

PLAN NO. 1911198

ENTERED AND REGISTERED

ON June 5, 2019

INSTRUMENT NO. 191 105 799

G. M. McGeachie
A.D. REGISTRAR

PLAN SHOWING SURVEY OF
ROAD
AFFECTING A PORTION OF
PLAN RY10
WITHIN THE
S.1/2 SEC. 4, TWP. 25, RGE. 2, W.5M
CALGARY, ALBERTA 2019

SCALE: 1:2000
0 20 40 80 120 160 200 metres

LEGEND
The following symbols may appear on this plan:
Statutory iron posts are shown thus ..... Found ◆ Placed ○ and marked ISP
Iron bars are shown thus ..... Found ● Placed ⊡
Australian monuments are shown thus ..... Found ▲ Placed ⊠
Temporary survey posts are shown thus ..... ×
Alberta Survey Control Marker found shown thus ..... ⊗
Geodetic reference point shown thus ..... ⊙
Grid bearings are derived from observations between ASCM 267328 and ASCM 335205
Grid distances are derived from ground measurements using a combined factor of 0.999736

NOTES
Distances are in metres and decimals thereof.
Bearings are grid bearings and are derived from GNSS observations at ASCM 311767
Datum: NAD83 (Original)
Projection: TM
Reference Meridian: 111° West
Combined Scale Factor: 0.999736

ABBREVIATIONS
The following abbreviations may appear on this plan:

A ..... Arc Length	MSR ..... Municipal and School Reserve
ASW ..... Access Right of Way	N ..... North
A.L.S. ..... Alberta Land Surveyor	NAD83 ..... North American Datum of 1983
ASCM ..... Alberta Survey Control Marker	ORRW ..... Overhead Railway Right of Way
C. of T ..... Certificate of Title	P.I. ..... Property Line
CR ..... Chord Bearing	Pl. ..... Plotted
c.s. ..... Control Symbol	Pos ..... Position
CSR ..... Calculated	P.U. ..... Public Utility Lot
CSRC ..... Concrete	R ..... Radius or Radial
D.H. ..... Drill Hole	Rec'd ..... Received/Defined
E ..... East	Ref ..... Reference
ER ..... Environmental Reserve	Rem ..... Remainder
Estd ..... Established	RP ..... Geographical Point
Fnd ..... Found	R/Sp ..... Range
GNSS ..... Global Navigation Satellite System	RW ..... Right of Way
ha ..... Hectare	S ..... South
I.R. ..... Statutory Iron Post	Sec ..... Section
L.S.D. ..... Legal Subdivision	S.M. ..... 3° Transverse Mercator
M ..... Measured Metres	TWP ..... Township
Mtr ..... Metre	TU ..... Transportation Utility Corridor
Mnd ..... Mounded	URW ..... Utility Right of Way
Mon ..... Monument	W ..... West
MR ..... Municipal Reserve	Δ ..... Central Angle of Curve

SURVEYOR
BRANDON ELLIS, A.L.S.

Surveyed between the dates of August 29th, 2018 and January 9th, 2019 in accordance with the provisions of the Surveys Act.

PLAN REQUESTED BY
THE CITY OF CALGARY

THE CITY OF CALGARY
Field Surveying Services Division
800 Macleod Trail SE, Calgary, AB T2P 2M5

Date: FEBRUARY-27-2019	Surveyed by: CK
Job No.: 1165750	Drawn by: EO
File No.: 1165750-Road.dwg	Checked: BE