Registered Road Closure Plan

Alberta This plan may not be commercially re-distributed, transferred or manipulated in any form without the specific written consent of Alberta Land Titles

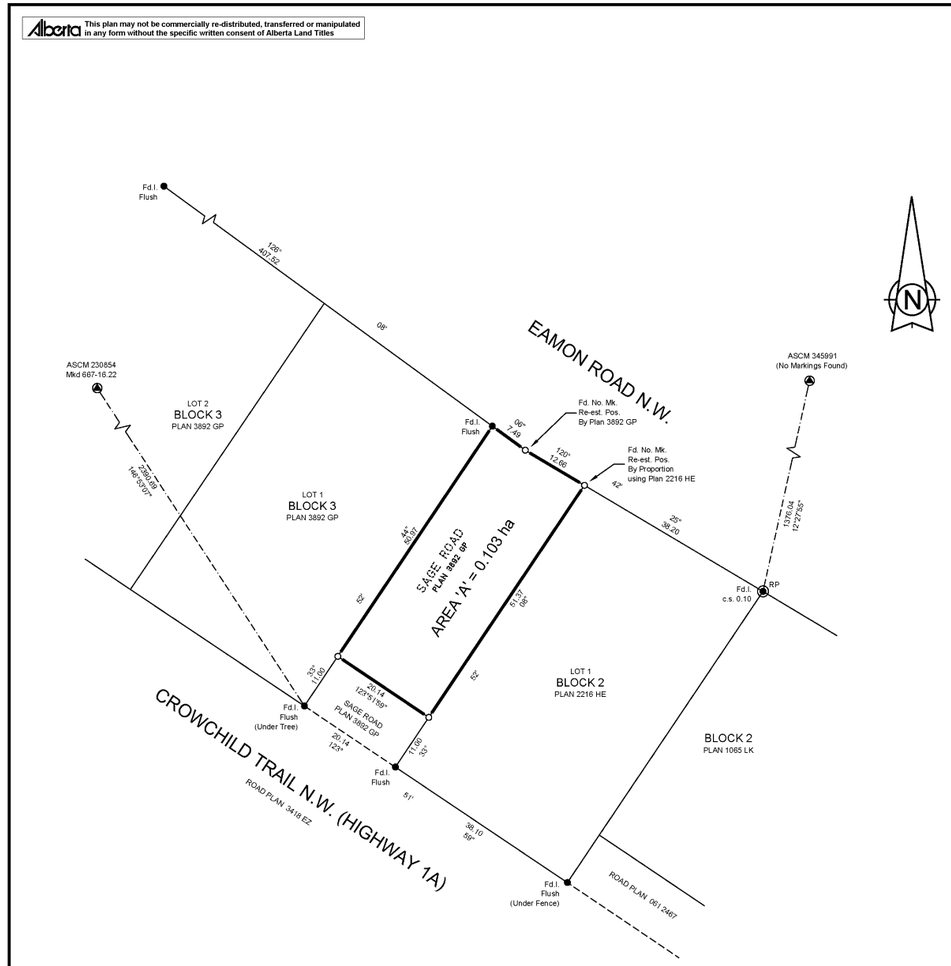

LAND TITLES OFFICE

PLAN NO. 2110081

ENTERED AND REGISTERED

ON January 14, 2021

INSTRUMENT NO. 211 009 875

G. M. McGeachie
A.D. REGISTRAR

PLAN OF SURVEY FOR
ROAD CLOSURE PURPOSES

AFFECTING A PORTION OF
PLAN 3892 GP

WITHIN THE
N.E.1/4 SEC. 17, TWP. 25, RGE. 2, W.5M

CALGARY, ALBERTA 2021

SCALE: 1:500

0 5 10 20 30 40 50 metres

LEGEND

The following symbols may appear on this plan:

Statutory iron posts are shown thus : ..... Found ●, Placed ○ and marked 928

Alberta Survey Control Markers found shown thus: ..... ▲

Geo-reference point shown thus: ..... RP ○

GNSS derived grid coordinates of the Geo-reference point: 5666731.26 m N, -16644.56 m E

Area to be registered contains 0.103 ha and shown outlined thus : _____

NOTES

Distances are in metres and decimals thereof
Bearings are grid bearings and are derived from GNSS observations at ASCM 398024

Datum:	NAD83 (Original)
Projection:	3TM
Reference Meridian:	114° West
Combined Scale Factor:	0.999715

ABBREVIATIONS

The following abbreviations may appear on this plan:

A	Arc Length	MSR	Municipal and School Reserve
AR/W	Access Right of Way	N.	North
A.L.S.	Alberta Land Surveyor	NAD83	North American Datum of 1983
ASCM	Alberta Survey Control Marker	ODR/W	Overland Drainage Right of Way
C. of T.	Certificate of Title	P/L	Property Line
CB	Chord Bearing	Pl.	Placed
c.s.	Counter sunk	Pos.	Position
calc	Calculated	PUL	Public Utility Lot
conc.	Concrete	R	Radius or Radial
D.H.	Drill Hole	Re-est.	Re-established
E.	East	Ref.	Reference
ER	Environmental Reserve	Res.	Restored
Est.	Established	RP	Geo-reference Point
Fd.	Found	RGE.	Range
GNSS	Global Navigation Satellite System	R/W	Right of Way
ha	Hectare	S.	South
I.	Statutory Iron Post	SEC.	Section
L.S.D.	Legal Subdivision	3TM	3° Transverse Mercator
M.	Mound or Meridian	TWP.	Township
Mk.	Mark	TUC	Transportation Utility Corridor
Mkd.	Marked	UR/W	Utility Right of Way
Mp.	Marker Post	W.	West
MR	Municipal Reserve	Δ	Central Angle of Curve

SURVEYOR
BRANDON ELLIS, A.L.S.

Surveyed between the dates of August 6, 2019 and January 5, 2021 in accordance with the provisions of the Surveys Act.

PLAN REQUESTED BY
THE CITY OF CALGARY

THE CITY OF CALGARY
Field Surveying Services Division
800 Macleod Trail SE, Calgary, AB T2P 2M5

Date: January-7-2021	Surveyed by: GK
File No.: 1195761	Drawn by: EO/CK
Drawing Name: 1195761-RC.dwg	Checked: BE