Registered Road Closure Plan

Alberta This plan may not be commercially re-distributed, transferred or manipulated in any form without the specific written consent of Alberta Land Titles

LAND TITLES OFFICE

PLAN NO. 1910732

ENTERED AND REGISTERED ON April 12, 2019

INSTRUMENT NO. 191 071 505

A. Gelling
A.D. REGISTRAR

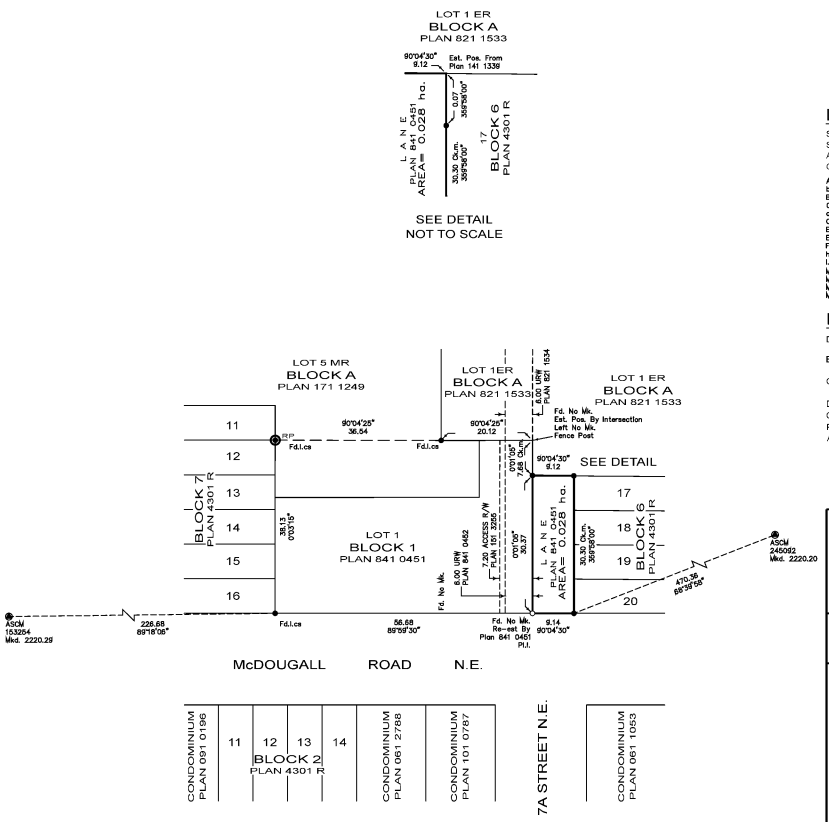

LEGEND:

STATUTORY IRON POSTS 'FOUND' SHOWN THUS: ●
STATUTORY IRON POSTS 'PLACED' SHOWN THUS: ○
ALBERTA SURVEY CONTROL MARKER SHOWN THUS: ◉
GEO-REFERENCE POINT SHOWN THUS: ○ RP

ASCM . . . . Alberta Survey Control Marker
bdy. . . . . Boundary
Blk. . . . . Block
C. of T. . . Certificate of Title
cs . . . . . Countersunk
Ck.m. . . . Check Measure
E. . . . . East
Est. . . . . Establish
Fd. . . . . Found
ha. . . . . Hectare
I. . . . . Statutory Iron Post
M. . . . . Mound or Meridian
Mk. . . . . Mark
Mkd. . . . . Marked
Mon. . . . . Monument
M.R. . . . . Municipal Reserve
Pl. . . . . Placed
Pos. . . . . Placed
Re-est . . . Re-established
Ref. . . . . Reference
Res. . . . . Restored
Rge. . . . . Range
R/W . . . . Right-of-Way
S. . . . . South
Sec. . . . . Section
Twp. . . . . Township
W. . . . . West
URW . . . . Utility Right-of-Way

NOTES:

DISTANCES ARE IN METRES AND DECIMALS THEREOF AND ARE BETWEEN POSTS UNLESS OTHERWISE SHOWN.
BEARINGS ARE 3TM GRID (NAD83), REFERRED TO CENTRAL MERIDIAN 114°W AND ARE DERIVED FROM GNSS OBSERVATION.
COMBINED SCALE FACTOR USED TO SCALE SHOWN GROUND DISTANCES TO THE MAPPING PLANE IS 0.999739.
DATUM USED : NAD83 (ORIGINAL)
COORDINATES OF THE RP (3TM GRID) : 5657221.539 N, -3156.275 E.
PORTIONS REFERRED TO ARE BOUNDED THUS : ——— AND CONTAINS 0.028 ha.
ALL IRON POSTS PLACED ARE MARKED: 'P240'

0 25 50 METRES
SCALE 1:500

SURVEYOR
Pat Moloney, A.L.S.

SURVEYED ON MARCH 19, 2019.
IN ACCORDANCE WITH
THE PROVISIONS OF THE SURVEYS ACT.

ALBERTA LAND SURVEYORS' ASSOCIATION PERMIT NUMBER P240 Blackstone Geomatics Inc.

PLAN REQUESTED BY: KEITH HLEWKA

CITY OF CALGARY
FILED PLAN OF SURVEY SHOWING AREA FOR ROAD CLOSURE PURPOSES

AFFECTING
LANE WITHIN PLAN 841 0451
WITHIN THE
N.W.1/4 Sec.14, Twp.24, Rge.1, W.5M.

BY: PAT MOLONEY, A.L.S., 2019

CLIENT: Koben Design Group Inc.
DATE: MARCH 21, 2019.
SURVEYED BY: PM
DRAWN BY: J. F
SCALE: 1:500
FILE NO.: 19025

BLACKSTONE GEOMATICS INC.
4663 Quentin Street S.W.
Calgary, Alberta, T2T 5J1
Phone: (403) 807-2496
Fax: (403) 516-0812