Registered Road Closure Plan

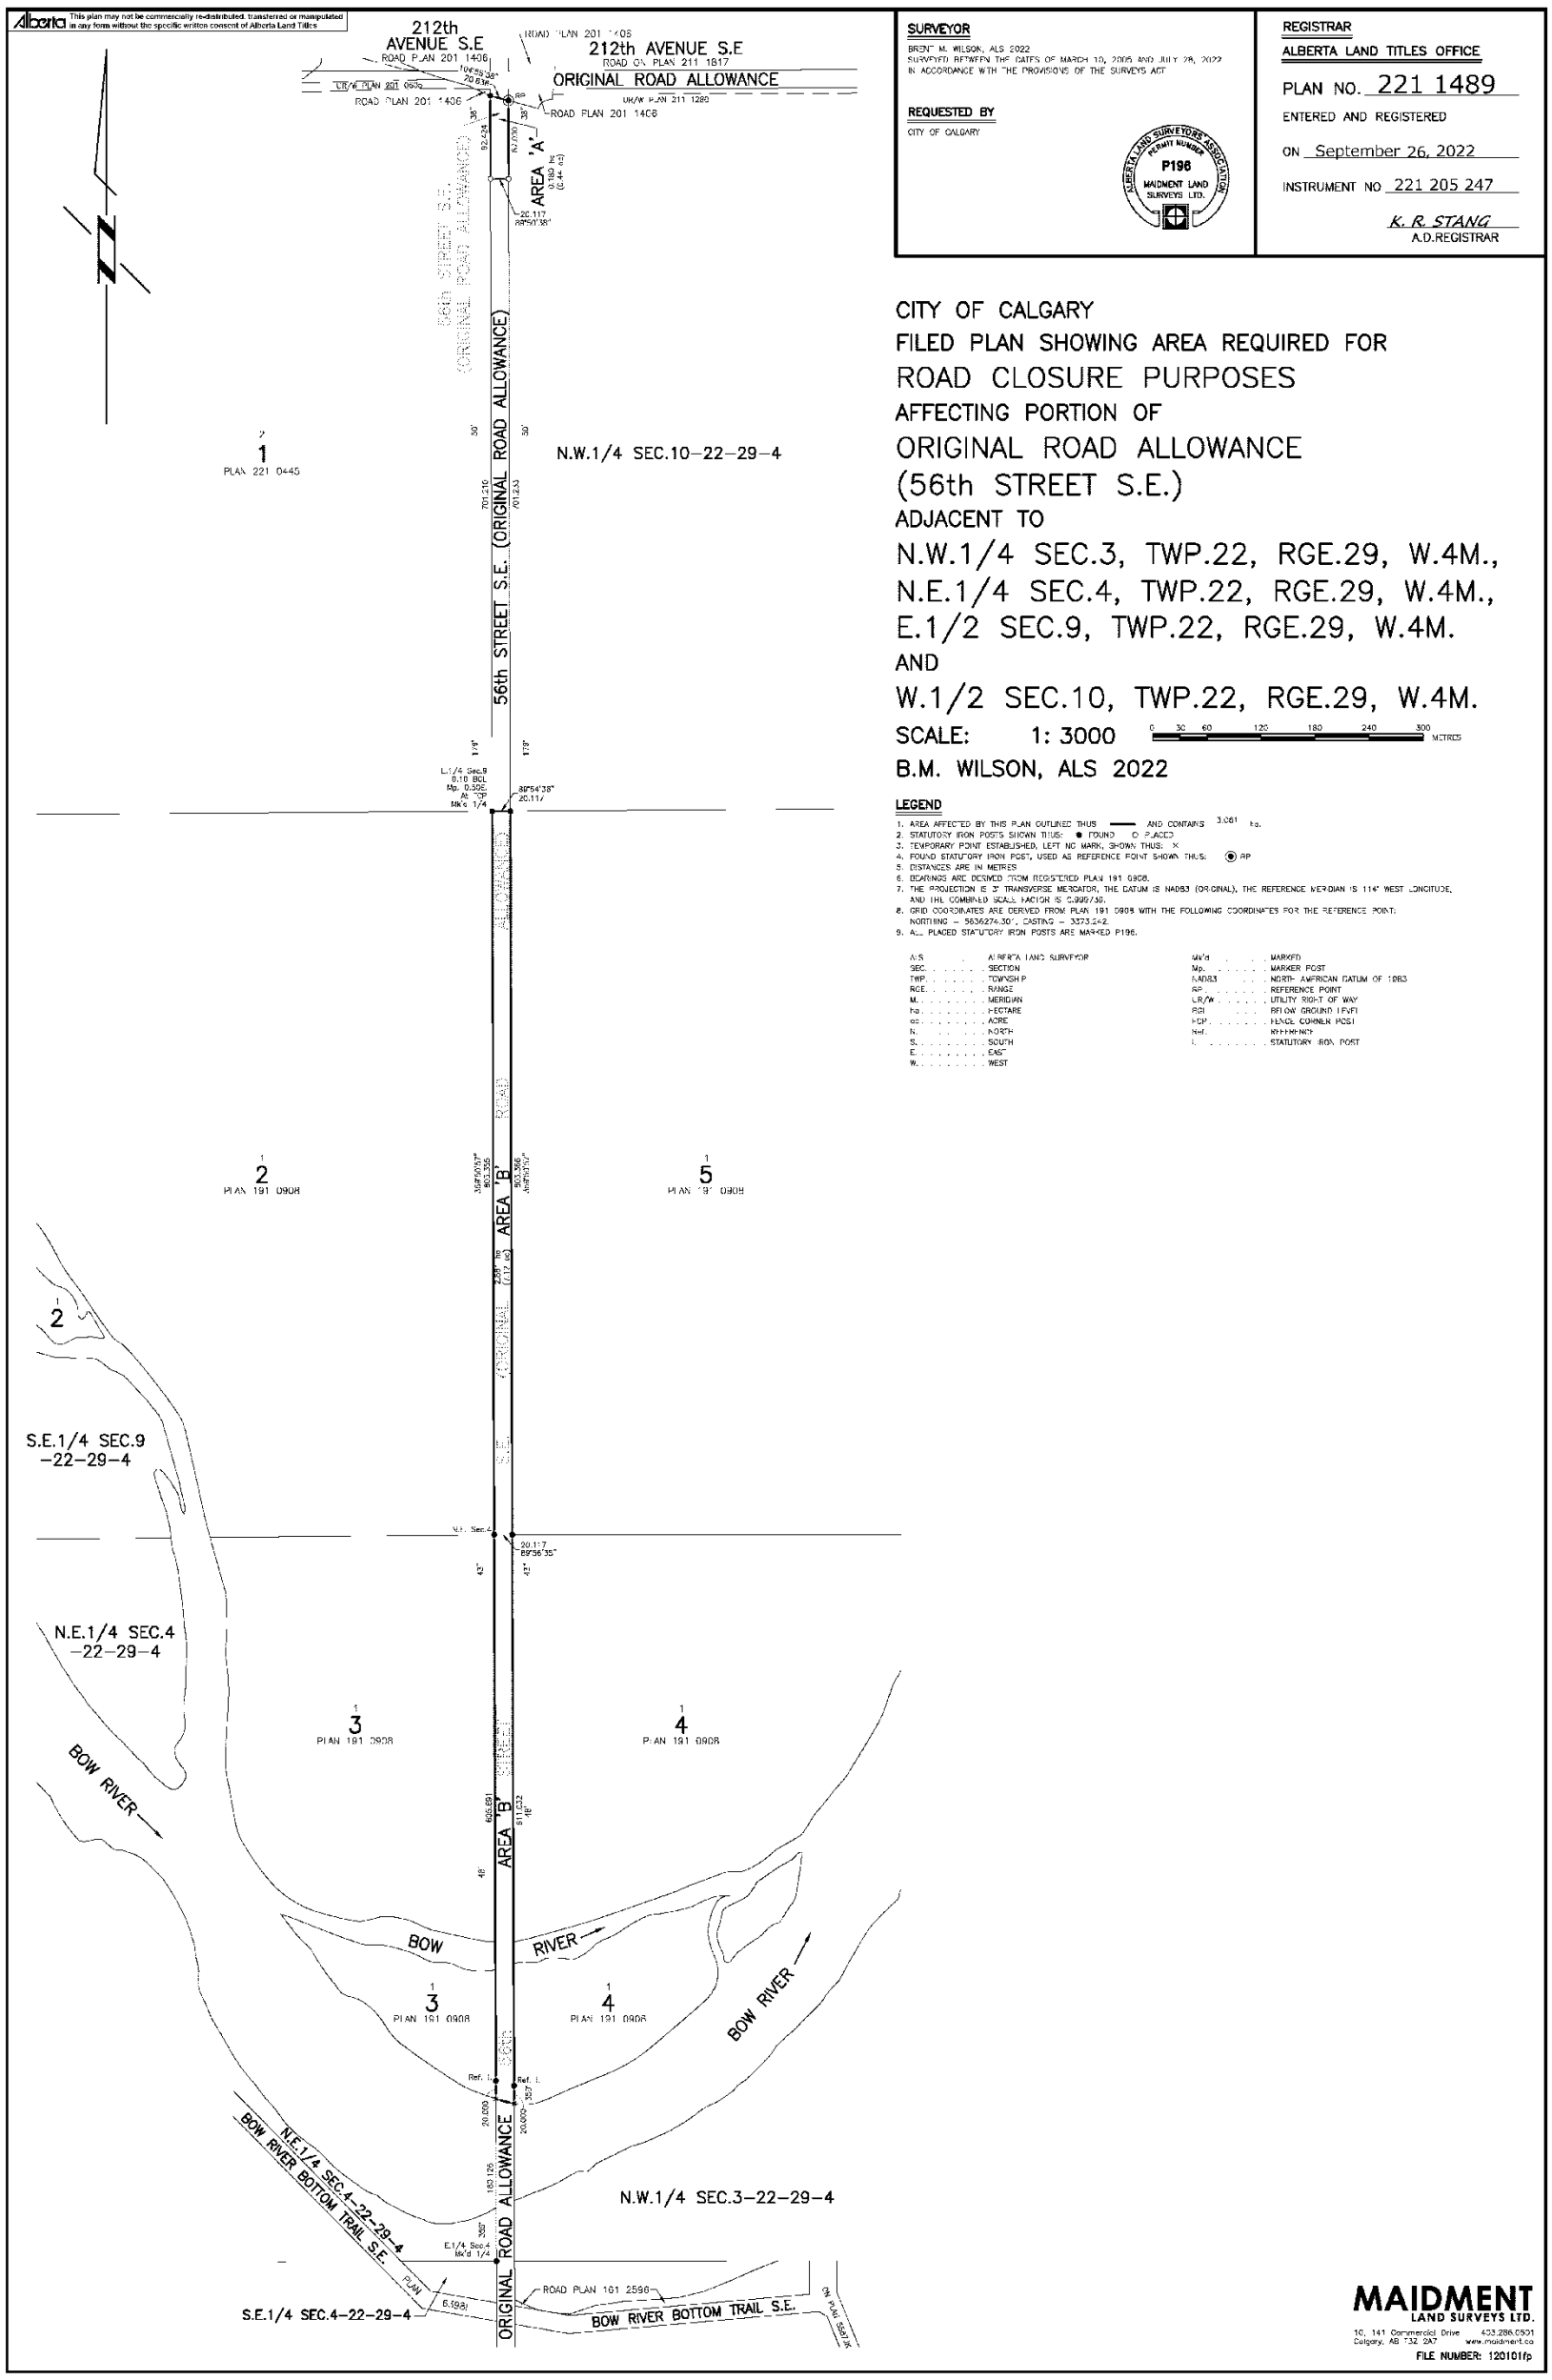

SURVEYOR
BRENT M. WILSON, ALS 2022
SURVEYED BETWEEN THE DATES OF MARCH 10, 2005 AND JULY 28, 2022
IN ACCORDANCE WITH THE PROVISIONS OF THE SURVEYS ACT

REQUESTED BY
CITY OF CALGARY

ALBERTA LAND SURVEYORS' ASSOCIATION PERMIT NUMBER P196 MAIDMENT LAND SURVEYS LTD.

REGISTRAR
ALBERTA LAND TITLES OFFICE
PLAN NO. 221 1489
ENTERED AND REGISTERED
ON September 26, 2022
INSTRUMENT NO 221 205 247
K. R. STANG
A.D.REGISTRAR

CITY OF CALGARY
FILED PLAN SHOWING AREA REQUIRED FOR
ROAD CLOSURE PURPOSES
AFFECTING PORTION OF
ORIGINAL ROAD ALLOWANCE
(56th STREET S.E.)
ADJACENT TO
N.W.1/4 SEC.3, TWP.22, RGE.29, W.4M.,
N.E.1/4 SEC.4, TWP.22, RGE.29, W.4M.,
E.1/2 SEC.9, TWP.22, RGE.29, W.4M.
AND
W.1/2 SEC.10, TWP.22, RGE.29, W.4M.

SCALE: 1: 3000 0 30 60 120 180 240 300 METRES

B.M. WILSON, ALS 2022

LEGEND

1. AREA AFFECTED BY THIS PLAN OUTLINED THUS ——— AND CONTAINS 3.061 ha.
2. STATUTORY IRON POSTS SHOWN THUS: ● FOUND ○ PLACED
3. TEMPORARY POINT ESTABLISHED, LEFT NO MARK, SHOWN THUS: ×
4. FOUND STATUTORY IRON POST, USED AS REFERENCE POINT SHOWN THUS: ◉ RP
5. DISTANCES ARE IN METRES
6. BEARINGS ARE DERIVED FROM REGISTERED PLAN 191 0908.
7. THE PROJECTION IS 3° TRANSVERSE MERCATOR, THE DATUM IS NAD83 (ORIGINAL), THE REFERENCE MERIDIAN IS 114° WEST LONGITUDE, AND THE COMBINED SCALE FACTOR IS 0.9996758.
8. GRID COORDINATES ARE DERIVED FROM PLAN 191 0908 WITH THE FOLLOWING COORDINATES FOR THE REFERENCE POINT: NORTHING = 5636274.30', EASTING = 3373.242.
9. ALL PLACED STATUTORY IRON POSTS ARE MARKED P196.

A.L.S.	ALBERTA LAND SURVEYOR	MK'd	MARKED
SEC.	SECTION	Mp.	MARKER POST
TWP.	TOWNSHIP	NAD83	NORTH AMERICAN DATUM OF 1983
RGE.	RANGE	RP	REFERENCE POINT
M.	MERIDIAN	UR/W	UTILITY RIGHT OF WAY
ha	HECTARE	BGL	BELOW GROUND LEVEL
ac	ACRE	HCP	HENCE CORNER POST
N.	NORTH	Ref.	REFERENCE
S.	SOUTH	I.	STATUTORY IRON POST
E.	EAST		
W.	WEST		

MAIDMENT LAND SURVEYS LTD.
1C, 141 Commercial Drive Calgary, AB T3Z 2A7 403.286.0501 www.maidment.ca
FILE NUMBER: 120101fp