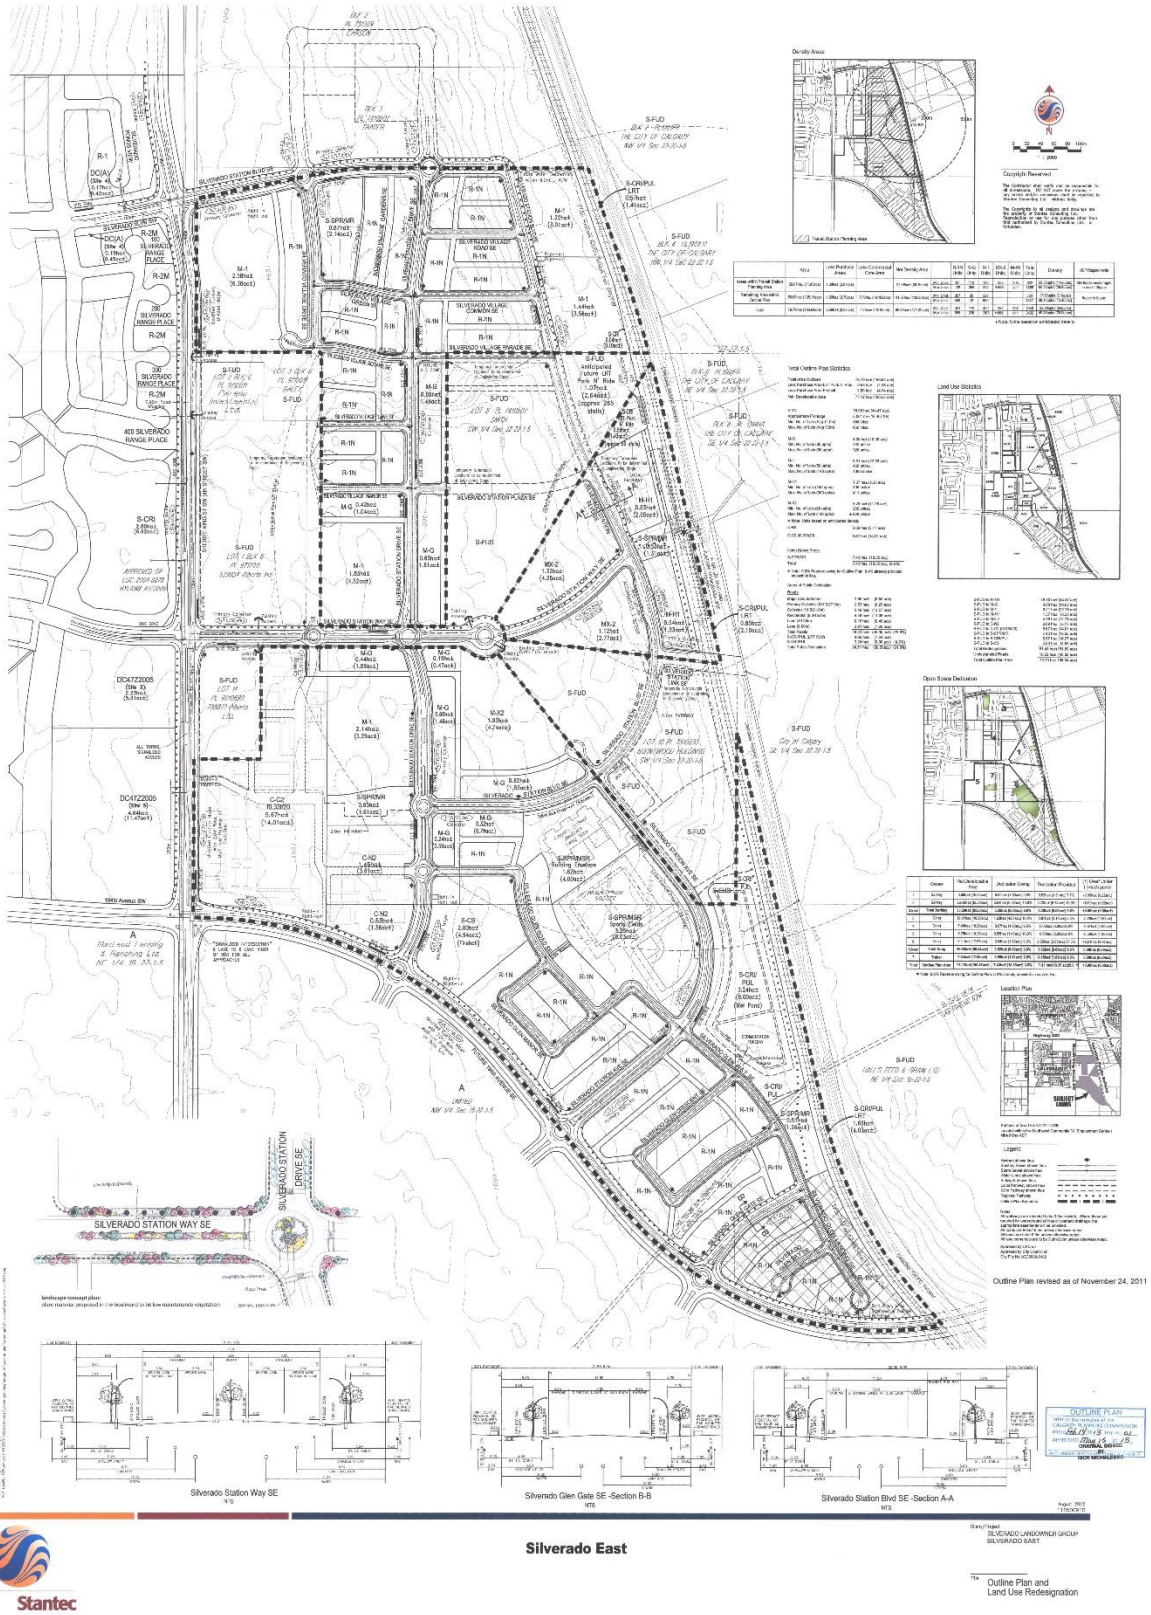Approved Outline Plan, LOC2009-0102