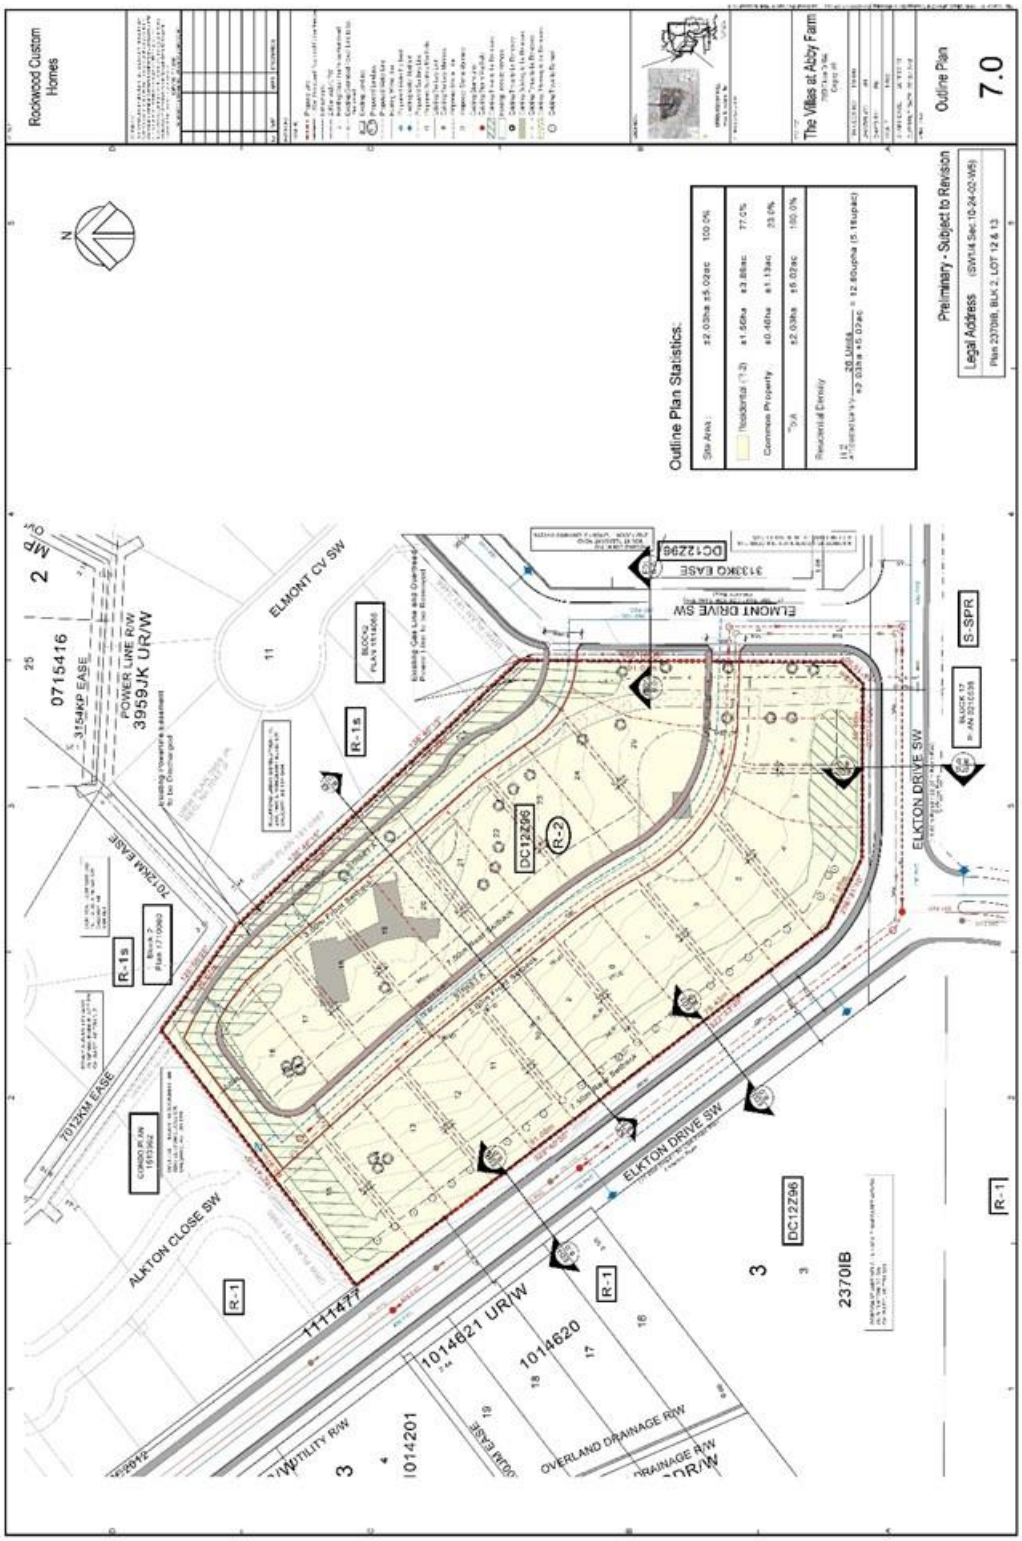Proposed Outline Plan