Registered Road Closure Plan

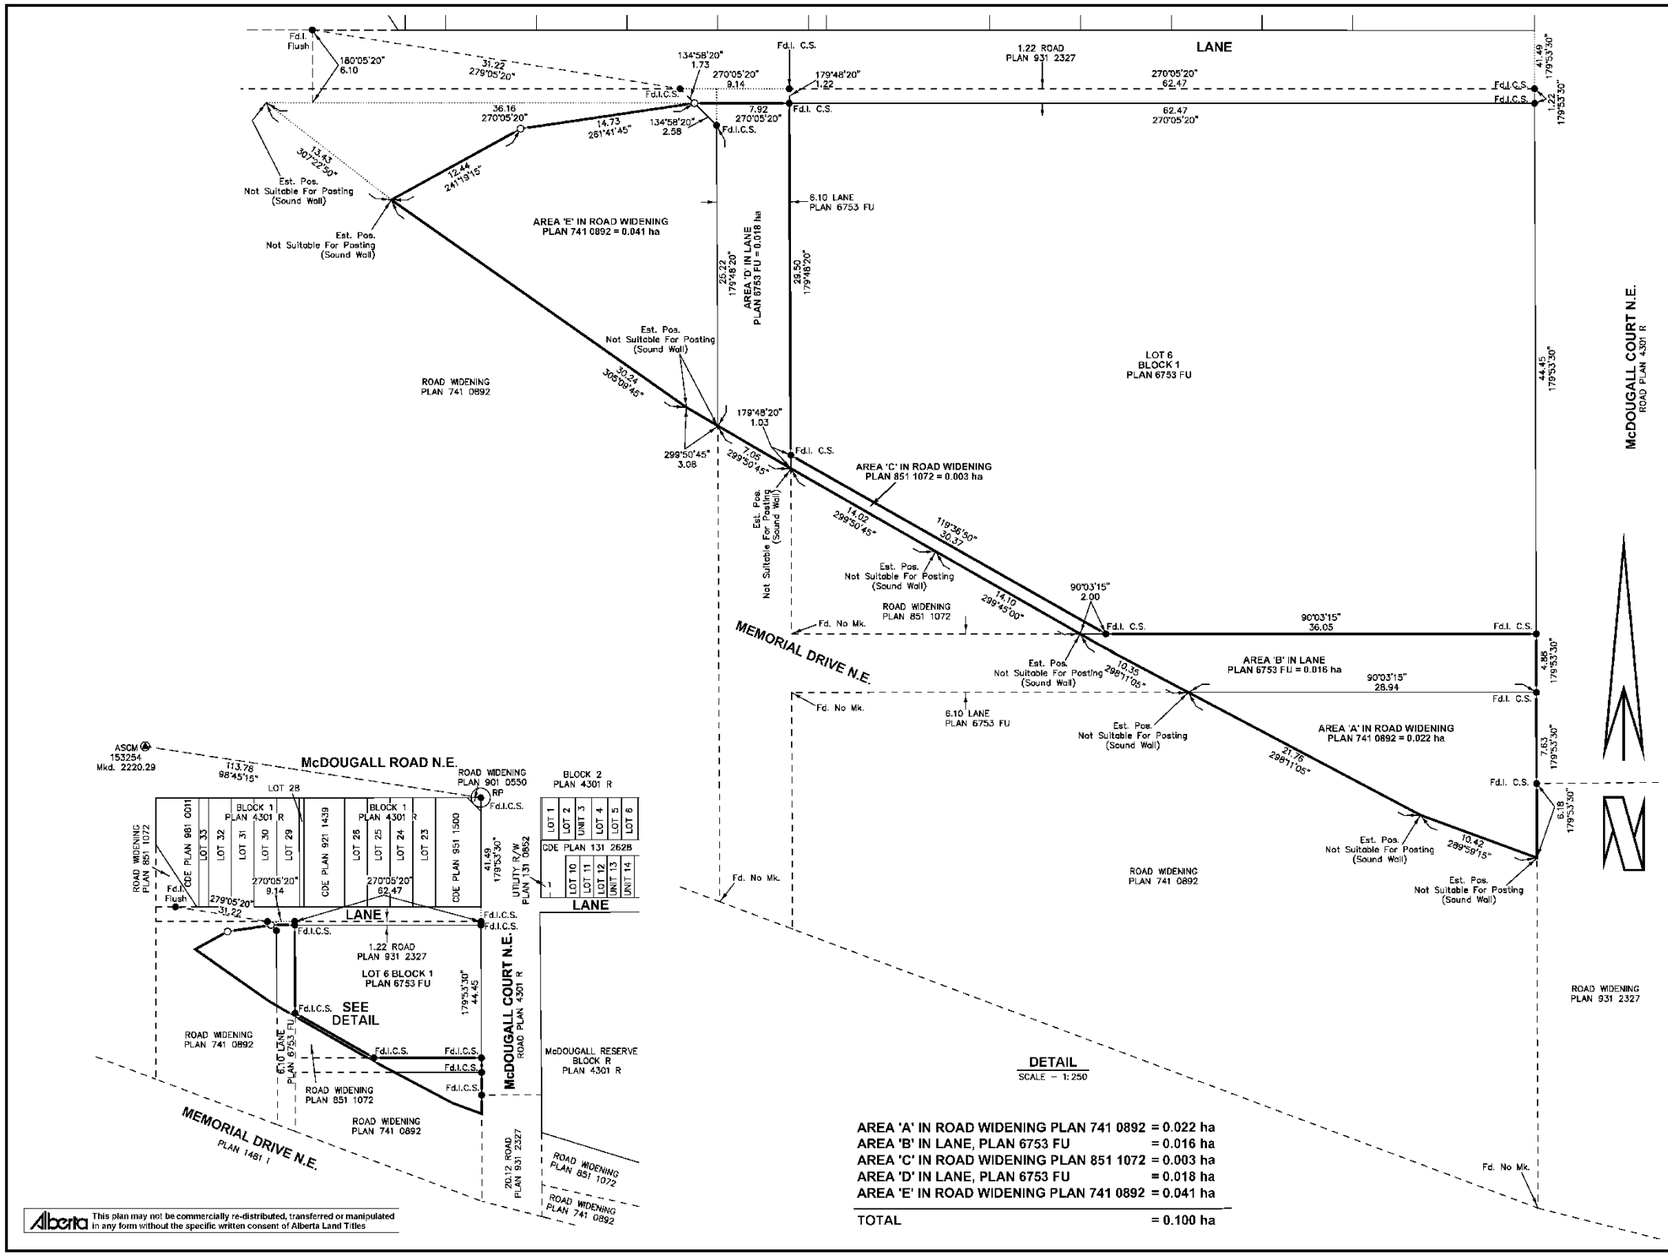

AREA 'A' IN ROAD WIDENING PLAN 741 0892	= 0.022 ha
AREA 'B' IN LANE, PLAN 6753 FU	= 0.016 ha
AREA 'C' IN ROAD WIDENING PLAN 851 1072	= 0.003 ha
AREA 'D' IN LANE, PLAN 6753 FU	= 0.018 ha
AREA 'E' IN ROAD WIDENING PLAN 741 0892	= 0.041 ha
TOTAL	= 0.100 ha

Alberta This plan may not be commercially re-distributed, transferred or manipulated in any form without the specific written consent of Alberta Land Titles

REGISTRAR
LAND TITLES OFFICE

PLAN No. 1910503
ENTERED AND REGISTERED

ON March 13, 2019

INSTRUMENT No. 191 050 556

G. M. McGeachie
A.D. REGISTRAR

PLAN SHOWING
AREA REQUIRED FOR ROAD CLOSURE

IN PORTION OF EAST - WEST LANE PLAN 6753 FU
IN PORTION OF NORTH - SOUTH LANE PLAN 6753 FU
IN PORTION OF ROAD WIDENING PLAN 741 0892
IN PORTION OF ROAD WIDENING PLAN 851 1072
WITHIN
N.W.1/4 SEC.14 TWP.24 RGE.1 W.5M.
THE CITY OF CALGARY
BY DANIEL R. JONES A.L.S.
ALBERTA
2018

20 10 0 20 40 60 80 100 METRES
SCALE 1 : 1000

LEGEND

● _____ STATUTORY IRON SURVEY POST FOUND
○ _____ STATUTORY IRON SURVEY POST PLACED
Ⓐ _____ ALBERTA SURVEY CONTROL MARKER
⊙ _____ WITNESS MONUMENT FOUND
Wit. _____ WITNESS
I. _____ STATUTORY IRON POST
Re-est. _____ RE-ESTABLISHED
Calc. _____ CALCULATED
C. of T. _____ CERTIFICATE OF TITLE
P. _____ STANDARD BRASS CAP
C.S. _____ COUNTERSUNK
ha _____ HECTARE
(RP) _____ GEO-REFERENCED POINT
Fd. _____ FOUND
Pl. _____ PLACED
PIt. _____ FOUR PITS
Mp. _____ MARKER POST
M. _____ MOUND OR MERIDIAN
RGE. _____ RANGE
TWP. _____ TOWNSHIP
SEC. _____ SECTION
R/W _____ RIGHT-OF-WAY
RP _____ REFERENCE POINT

DISTANCES ARE AT GROUND LEVEL (IN METRES AND DECIMALS THEREOF) AND ARE BETWEEN IRON POSTS UNLESS SHOWN OTHERWISE.
LANDS DEALT WITH BY THIS PLAN ARE SHOWN THUS: _____
ALL IRON POSTS PLACED ARE MARKED WITH 'P012' AND ARE COUNTERSUNK UNLESS SHOWN WITH MARKER POST.
CHECK MEASURED OR CHECK CHAINED SHOWN THUS: ck. m.
TOTAL AREA REQUIRED = 0.100 ha
A COMBINED SCALE FACTOR OF 0.999740 WAS USED TO SCALE GROUND DISTANCES TO THE PROJECTION PLANE.
THE GEO-REFERENCED POINT IS A FOUND STATUTORY IRON POST.
GEO-REFERENCED POINT COORDINATES AS DETERMINED
BY ASCM 153254 (3TM NAD83, CENTRAL MERIDIAN 114°W)
5657163.34 N. −3270.48 E.
BEARINGS ARE 3TM GRID, DERIVED FROM GNSS OBSERVATIONS, AND ARE REFERRED TO THE CENTRAL MERIDIAN OF 114°W.

SURVEYOR:
NAME : DANIEL R. JONES A.L.S.
PREPARED IN ACCORDANCE WITH THE PROVISIONS OF THE SURVEYS ACT.
SEPTEMBER 19TH, 2018

ALBERTA LAND SURVEYORS' ASSOCIATION
PERMIT NUMBER
P012
All-Can Engineering & Surveys (1976) Ltd.

PLAN REQUESTED BY
THE CITY OF CALGARY

ALL-CAN ENGINEERING & SURVEYS (1976) LTD.
1928 Tenth Avenue S.W.
Calgary, Alberta T3C 0J8

DRAWN	JOB NO.	SHEET SIZE
BA	18-0374	3.8 Sq. Ft.
CHECKED	DRAWING NO.	CLIENT NO.
AM	180374L012	